CITY OF NEW BEDFORD

COMMUNITY PRESERVATION ACT FY26
PROJECT APPLICATION

PROJECT INFORMATION			
PROJECT TITLE	Habitat for Humanity Affordable Community Housing Build	**WARD**	4D
PROJECT LOCATION	1256 Pleasant Street, New Bedford, MA 02740		
LEGAL PROPERTY OWNER OF RECORD	Buzzards Bay Area Habitat for Humanity, Inc.		
CPA PROGRAM CATEGORY *(Select relevant categories for your project)*	☐ OPEN SPACE	☐ HISTORIC RESOURCE	
	☐ RECREATION	☒ HOUSING	
ESTIMATED START DATE	May 2026	**ESTIMATED COMPLETION DATE**	March 2027

PROJECT APPLICANT			
APPLICANT ORGANIZATION NAME	Buzzards Bay Area Habitat for Humanity, Inc.		
APPLICANT IS (*Check only one*)	☐ CITY DEPARTMENT	☒ NON-PROFIT	☐ PRIVATE GROUP/CITIZEN
CO-APPLICANT ORGANIZATION NAME *(If applicable)*	None		
C0-APPLICANT IS *(Check only one)*	☐ CITY DEPARTMENT	☐ NON-PROFIT	☐ PRIVATE GROUP/CITIZEN
PROJECT CONTACT PERSON	Jim Middleton		
MAILING ADDRESS (INCLUDE ZIP CODE)	PO Box 1584, Mattapoisett, MA 02739		
TELEPHONE NUMBER	508-274-0596	**EMAIL:**	[redacted]

PROJECT FUNDING	
CPA FUNDING REQUEST *(must match CPA request-line 1 of Project Budget on page 8)*	$150,000
TOTAL PROJECT BUDGET	$374,572

SIGNATURES

I/we attest that all information provided in this entire submission is true and correct to the best of my/our knowledge and that no information has been excluded which might reasonably affect funding. I/we authorize the Community Preservation Committee and/or the City of New Bedford to obtain verification from any source provided. I/we acknowledge and agree that a permanent restriction may be placed on the property as a condition of funding.

APPLICANT NAME (printed) Christine Lacourse	SIGNATURE 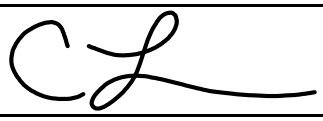	DATE 11/3/25
CO-APPLICANT NAME (printed)	SIGNATURE	DATE

Submission Checklist

The following items must be organized on your submitted flash drive in folders named for each applicable section below (e.g., Application, Financial, etc.). Please check each item on this list if it is included in your submission packet. ***Note: not all items will apply to each project.***

APPLICATION – All items in this section are required	
☑	Application Information (page 1)
☑	Submission Checklist (this page)
☑	Narrative/Project Management/Category Specific Section/Financial (pages 3-7)
☑	Project Schedule – Project Budget – Funding Sources Summary (page 8)
☑	Construction Budget Summary – to be complete for construction projects ONLY (page 9)
☑	Certificate of Vote of Corporation and Tax Compliance Certification (page 10) must be completed by both applicant and co-applicant if non-municipal applicant. The form must be completed by authorized board member. *Certificate of Vote named person must be different person from signer of the certificate.
FINANCIAL	
☑	One cost estimate from an architect **OR** two written vendor/contractor quotes ***(Quotes/cost estimates must be submitted with application – late submissions will not be accepted)***
☑	Proof of secured funding (commitment letters or bank statements), if applicable. **Please redact account numbers and any sensitive information.**
OWNERSHIP/OPERATION (NON-CITY)	
☑	If the applicant is not the owner, attach documentation of site control or written consent of owner to undertake the project. *Applications will not be reviewed without this documentation.*
☑	Board of Directors listing
☑	Certificate of Good Standing – available at MA Secretary of State website
☑	501(c) certification (if operating as a non-profit) or corporate certificate
☑	Purchase & Sale agreement or copy of current recorded deed, if applicable.
COMMUNITY SUPPORT	
☑	Letters of support from residents, community groups, city departments, boards or commissions, etc.
PLANS & REPORTS *If applicable to your project, please submit in digital format only.*	
☑	Renderings, site plans, engineering plans, design/bidding plans, specifications, and any MAAB variance requests.
☑	Applicable reports (21E, Historic Structure Report, appraisals, survey plan, feasibility studies, etc.)
VISUAL *If applicable to your project, please submit in digital format only.*	
☑	Photos of the project site (not more than four views per site) Digital copies only.
☐	Catalog cuts (i.e. recreation equipment) if applicable.
FOR HISTORIC RESOURCE PROJECTS ONLY	
☐	Documentation stating the project is listed on the State Register of Historic Places or a written determination from the New Bedford Historical Commission that the resource is significant in the history, archeology, architecture, or culture of New Bedford.
☐	Photos documenting the condition of the property/resource. Digital copies only.
☐	Report or condition assessment by a qualified professional describing the current condition of the property/resource, if available.
☐	I/We have read the ***U.S. Secretary of the Interior's Standards for the Treatment of Historic Properties*** and understand that planning for and execution of this project must meet these standards.

PROJECT NARRATIVE

1 GENERAL NARRATIVE (1000 Character Maximum)

- *Describe the proposed scope of work including the project location, property involved, and the proposed use*

Buzzards Bay Area Habitat for Humanity, Inc., (BBAHFH or Habitat) seeks partial funding of a new residential construction project under the Creation of Community Housing category by providing affordable ownership to an underserved population earning a maximum family income of 60% of Area Median Income (AMI).

This application is for the first of three detached single-family affordable homes, approximately 1450 square feet, to be built by Habitat community volunteers on parcels acquired by the organization in May 2025. The first home will be located at 1256 Pleasant Street and other two will be at 1268 Pleasant St and 59 Merrimac St.

At full completion, Habitat will have added three homes to the city's affordable housing inventory (SHI) with a deed rider in order to provide housing to three income qualified first-time homebuyer families.
Because of various factors of financing, site logistics, volunteer availability, contractor/trades scheduling, and material donations, we intend to build the three homes in sequence rather than simultaneously. We plan to start the first home in 2026 and the other two in 2027 and 2028, respectively.

2 COMMUNITY NEED (1000 Character Maximum)

- *What community need(s) listed in the current CPA Plan will this project address? How does the project benefit the public and what populations(s) will it serve? If it serves a population currently underserved, please describe.*

The project addresses the urgent need for affordable housing in New Bedford:

- Positively impacts the city's low homeownership rate by adding to the Subsidized Housing Inventory (SHI) with a deed rider
- Creates an opportunity for first-time homebuyer family at a maximum of 60% of Area Median Family Income (AMFI)
- Keeps household housing cost below 30% of income for mortgage, taxes, and insurance
- Provides an energy-efficient, low-cost operation residence
- Shifts a vacant blighted property to a tax-paying residence where the homeowners assume responsibility for maintenance
- Adds to neighborhood by replacing vacant lot with a newly constructed home
- Can be ADA adapted if selected family has accessibility needs.
- Aids in building community engagement through volunteer construction labor
- Raises business commitment through donated work by contractors/trades, and donated/discounted building materials
- Engages churches, civic organizations, individuals, and foundations as they join the community effort
- Fosters pride of ownership through a minimum of 300 hours of "sweat equity" commitment of the selected family

3 GOALS & OBJECTIVES (1000 Character Maximum)

- *Describe the project's goals and objectives. The objectives must be specific, measurable, achievable and realistic.*
- *How does the project meet the general and category-specific priorities outlined in the current Community Preservation Plan?*

This Habitat for Humanity project is aligned with CPA Goals and Objectives and furthers our organization's goal to carry out our mission of providing safe, efficient, comfortable affordable housing:

- Reflects the traditional character of the neighborhood and its architecture
- Contributes to rate of homeownership in the City
- Transitions property from blighted lot to new residence
- Forwards mixed-use goal of integrating residential and business areas by its proximity to downtown
- Produces an energy-efficient green structure that combines solar energy with advanced insulating and building technology
- Delivers Habitat's proven success in developing projects on schedule and within budget
- Leverages grants and individual donations through a project worthy of community engagement, volunteerism, and economic development
- Offers a solution to keep younger local working families living and working in the City.

4 MEASURING SUCCESS (1000 Character Maximum)

- *How will the success of this project be measured?*

Habitat will measure the success of the project in the following ways:
• Deliver a quality, energy-efficient, safe, affordable home to a first-time, low-income homebuyer family
• Meet or exceed all city permitting and construction code and inspectional requirements
• Achieve bottom quartile energy efficiency in the final home energy rating (HERS) by constructing an all-electric, solar power assisted home
• Engage the community as volunteers and financial supporters—we track the number of volunteer hours, donations of trade labor, and donations/discounts of building materials
• Construct the home on schedule—during pre-construction we develop a work schedule to deliver the home for occupancy to the partner homeowners as early as possible
• Manage the project within budget—we track expenses and manage to overall budgets based on recent projects and current estimates
• Demonstrate Habitat's ability to deliver as a resource to be a platform for future cooperation and partnership with the Community Preservation Committee and the City of New Bedford to advance shared goals for improved community housing.

5 COMMUNITY SUPPORT (1000 Character Maximum)

- *Explain the level of community support this project has received. If possible, please include letters of support from any groups or individuals who have endorsed this project.*

- As we initiated clean-up of vacant property the neighbors have expressed appreciation
- We have the support and encouragement of the Inter-Church Council of New Bedford --letter attached
- We have met with the Community Development Office to coordinate with their programs and access their resources, as available--Letter/Notes attached.

* We successfully completed a project with Town of Marion CPC funding--Letter attached
* We have the endorsement of the Town of Westport Affordable Housing Trust--Letter attached
* We received Town of Westport CPC support, based on a recent project--Letter attached

6 CRITICAL NEED (1000 Character Maximum)

- *Is this project of an urgent nature?*
- *Is there a deadline or factors not controlled by the applicant (i.e. opportunity for immediate acquisition, opportunity to leverage available non-CPA grant or other financial opportunity)?*
- *For historic resource applications only, is the property at risk for irreparable loss? If so, please include a condition assessment from a qualified professional if available.*

Project addresses an urgent need for affordable housing in the City and will be sold to the first-time homebuyer(s) at income level of no more than 60% of AMI.

The following is the status of zoning, permitting, and outside fundraising:

• We held a meeting with the Pre-permitting Task Force to understand the City's zoning, inspectional services, and infrastructure requirements
o We submitted building permit applications for 1256 Pleasant Street and the other two proposed residences on 10/9/2025. We are awaiting a Zoning Compliance Package to proceed to the Zoning Board of Appeals for their review.
o We will update the CPC on further developments as the process proceeds

• Habitat is in process of submitting private grant requests and conducting fundraising to add to this request to ensure sufficient funding to offset the hard and soft costs of the project and it will be helpful to list Community Preservation as a potential funder

PROJECT MANAGEMENT

1 APPLICANT INFORMATION (1000 Character Maximum)

- *Describe applicant. Is applicant a public entity, private non-profit, private for-profit, an individual, a partnership, or another type of entity? What is the history and background of the applicant?*
- *Identify and describe the roles of all participants (applicants, architects, contractors, etc.) including the project manager.*
- *Describe any past projects of similar type and scale, or experience that demonstrates the applicant's ability to carry out this project.*

BBAHFH is a 501(c)(3) nonprofit chartered in 1996 and offers a dignified approach that provides a home ownership opportunity for families who struggle to pay rent in our community. We serve families who have a severity of need for adequate shelter, families who are willing to partner with Habitat by paying an affordable mortgage, while investing 300 sweat equity hours into building their own home.

Habitat's project manager and build committee coordinate all construction. We are fortunate to have the support of local contractors and subcontractors who are willing to donate or discount their time. We also work with local suppliers to receive donated or discounted materials.

In June of 2024, we completed a duplex with two 1,525 s.f. homes. In 2020, we completed a 1,439 s.f. home in Mattapoisett. All three builds were built as highly energy-efficient homes ensuring future affordability for the new homeowners.

2 PROJECT FEASIBILITY (1000 Character Maximum)

- *List and explain further actions or steps required for completion of the project, such as environmental assessments, zoning or other permits and approvals, agreement on terms of any required conservation, affordability or historic preservation agreements, subordination agreements, and any known or potential barriers or impediments to project implementation.*

Prior to acquiring the property in May 2026, we undertook a pre-purchase review of title, environmental, architectural, budget, zoning and permitting status and requirements. After passing papers we have taken additional steps to further refine the feasibility of the overall project:
• We have worked with our architect to develop architectural plans and estimated budgets
• We developed a refined proposed site plan to accommodate three single-family residences to maximize the # of affordable units
• We held a meeting with the Pre-permitting Task Force to understand the City's zoning, inspectional services, and infrastructure requirements
• We submitted building permit applications for 1256 Pleasant Street and the other two proposed residences on 10/9/2025. We are awaiting a Zoning Compliance Package to proceed to the Zoning Board of Appeals for their review.
• We will update the CPC on further developments as the process proceeds
• We have worked with our architect and trades, contractors, building materials suppliers to develop more-defined cost estimates
• We have held preliminary discussions with trades and suppliers to solidify their commitments to the project
• Habitat is in process of submitting private grant requests and conducting fundraising to add to this request to ensure sufficient funding to offset the hard and soft costs of the project and it will be helpful to list Community Preservation as a potential funder

3 PROJECT MAINTENANCE (1000 Character Maximum)

- *Please explain the long-term maintenance plan for the completed project.*

As with all Habitat projects, we provide an initial one-year warranty on construction. In addition, it is our regular process to support the homeowner throughout the life of their occupancy whenever a construction-related issue arises through low-cost repairs.

Our new homeowner orientation includes training on features and maintenance of their home.

On becoming homeowners, the selected family becomes responsible for all costs of operating the home and normal wear and tear.

There are no ongoing, long-term responsibilities required or assumed by the City or Habitat for Humanity.

COMPLETE FOR HISTORIC RESOURCE PROJECTS ONLY

CPA Compliance (1000 Character Maximum)

- *Describe how the proposed project complies with the U.S. Secretary of the Interior's Standards for Rehabilitation, as required by the CPA legislation under the definition of rehabilitation.*
- *Describe how the applicant will ensure compliance with these standards as the project is ongoing, i.e., hiring of a consultant.*

Not Applicable.

COMPLETE FOR PROJECTS WITH ACCESSIBILITY REQUIREMENTS ONLY

CPA Compliance (500 Character Maximum)

- *Describe how the proposed project complies with the ADA/MAAB Regulations.*

As a matter of policy, Habitat for Humanity provides for ADA Accessibility of the home by modifying the first floor to provide access if the selected partner homeowner family has a need.

Accessibility ramp is provided from outside and first floor living spaces are adapted--bedroom, bath, Kitchen/Dining/Livingroom.

COMPLETE FOR COMMUNITY HOUSING PROJECTS ONLY

CPA Compliance (500 Character Maximum)

- *Describe how the proposed project complies with CPA affordability requirements (100%of AMI for New Bedford)*
- *Describe the number and types of units (e.g.: 1br, 2br).*
- *Provide a complete Development Budget and an Operating Budget (for rental properties).*

As noted elsewhere in the application, Habitat's selected partner homeowner family will be income-qualified at a maximum of 60% of Area Median Income (AMI).

The residence will be 1 Unit, detached, single-family home of approximately 1450 square feet. The home will be a two-story, 3-Bedroom, 1.5-Bath structure. No garage, but off-street parking spaces provided.

Total Development Budget is $374,572, including site acquisition, sitework, construction, soft costs, and contingency @ 10%. Please see complete detailed Development Budget in attached file.

There will be no ongoing Operating Budget for either Habitat or the City, as homeowners assume all costs after they purchase the home at an affordable price.

PROJECT FINANCIAL INFORMATION

1 FINANCIAL INFORMATION (2000 Character Maximum)

- *Describe all successful and unsuccessful attempts to secure funding and/or in-kind contributions, donations, or volunteer labor for the project. A bullet point list is acceptable.*
- *Will the project require CPA funding over multiple years? If so, provide estimated annual funding requirements.*
- *What is the basis for the total CPA request?*
- *How will the project be affected if it does not receive CPA funds or receives a reduced amount?*

Sources of funding, donations, and volunteer labor are the following:

Habitat will utilize funds from its construction reserve account and are in the process of submitting grant requests to foundations.

Past Contributions - Westport Build:
Infrastructure Grant $$ through Westport CPC / Housing Trust - $235,500
SouthCoast Wind Grant - $75,000
Charlesbank Homes Westport Build Grant - $75,000
Westport Individual and Church Donations - $65,566
Cove Charitable Trust Grant - $11,000
Housing Ministries of NE - $25,000

All Habitat construction projects receive donations or significant discounts from the following subcontractors: Excavation, concrete formwork, HVAC, electrical, plumbing, solar, insulation, and roofer.

Habitat's successful model is built on volunteerism. The organization has a solid, committed group of experienced volunteers and offer corporate volunteer days.

Is ongoing CPA funding required in multiple years?
This is a stand-alone application for a single housing unit. This unit will require no further funding from CPC. (As noted throughout the application, we propose building three homes on the lots. We expect to submit separate applications for CPC consideration for funding for each of the two other homes in 2027 and 2028.)

Basis for CPA request and how the project will be affected if it does not receive CPA funds or a reduced amount: The amount requested from CPA in this application is a portion of the overall projected cost of the project. Request is approximately 40% of the total project cost. Funds will be used for sitework and construction materials/labor only. If CPC funds are not allocated, we will seek them elsewhere; but this will significantly delay the construction schedule.

PROJECT SCHEDULE – PROJECT BUDGET – FUNDING SOURCE SUMMARY

PROJECT SCHEDULE

Please provide a project timeline below, noting all project milestones. Please note the City Council must approve all appropriations of CPA funds. Grant funding will not be available for disbursement until after July 1, 202.

	ACTIVITY	ESTIMATED DATE
PROJECT START DATE:	Site prep & Excavation	May 2026
PROJECT MILESTONE:	Foundation & Framing	June 2026
50% COMPLETION STAGE:	Tight to Weather	July-August 2026
PROJECT MILESTONE:	Substantially Complete	February 2027
PROJECT COMPLETION DATE:	Certificate of Occupancy	March 2027

PROJECT BUDGET

*Please include an **itemized budget** of all project expenses. Note: CPA funds cannot be used for maintenance.*
If the project received CPA funds in another fiscal year, please include this amount on a separate line, not on line 1.

FUNDING SOURCES		EXPENSES				
		STUDY	SOFT COSTS*	ACQUISITION	CONSTRUCTION**	TOTAL
1	NEW BEDFORD CPA FY26***	$0	$0	$0	$150,000	$150,000
2	BBAHFH, Inc.--Building Fund	$0	$30,360	$40,000	$35,212	$105,572
3	BBAHFH Fundraising	$0	$0	$0	$24,000	$24,000
4	Private Foundation Grants	$0	$0	$0	$75,000	$75,000
5	MASS Energy Reimbursement	$0	$	$	$20,000	$20,000
6		$0	$	$	$	$
7		$0	$	$	$	$
TOTAL PROJECT COSTS		$0	$30,360	$40,000	$304,212	$374,572

** Soft costs include design, professional services, permitting fees, closing costs, legal, etc.*
*** Construction refers to new construction, rehabilitation, preservation, restoration work, and/or accessibility related expenses.*
******New Bedford CPA (Line 1) amount should match the amount requested on the application cover page.***

ANTICIPATED FUNDING SOURCE SUMMARY

Please explain the current status of each funding source (i.e., submitting application on X date, applied on X date, received award notification on X date, funds on hand, etc.). For sources where funding has been awarded or funds are on hand, please include documentation from the funding source (e.g., commitment letter, bank statement) in application packet.

	FUNDING SOURCE	STATUS OF FUNDING
1	BBAHFH, Inc. --building fund	Cash in account, 9/30/2025
2	BBAHFH Fundraising	Ongoing Project Fundraising, based on past history (2019-2025)
3	Charlesbank HomesFoundation Grant	Submitting 2026, once permitting is approved
4	Housing Ministries of New England	Submitting 2026, once permitting is approved
5	Cove Charitable Trust Grant	Submitting 2026, once permitting is approved
6	MASS Energy Reimbursement	Working with HERS Consultant, due at end of project June 2027
7		

CONSTRUCTION BUDGET

To be completed for construction projects only

If you have a construction budget, it may be submitted in lieu of this page.

ACTIVITY	CPA FUNDS	OTHER FUNDS	TOTAL
Acquisition Costs			
Land	$ 0	$ 40,000	$ 40,000
Existing Structures	$ 0	$ 0	$ 0
Other acquisition costs	$ 0	$ 0	$ 0
Site Work (not in construction contract)			
Demolition/clearance	$ 0	$ 5,000	$ 5,000
Other site costs	$ 0	$ 55,500	$ 55,500
Construction/Project Improvement Costs			
New Construction	$ 150,000	$ 40,600	$ 190,600
Rehabilitation	$ 0	$ 0	$
Performance bond premium	$ 0	$ 0	$
Construction contingency	$	$ 19,060	$ 19,060
Other		$ 0	$
Architectural and Engineering (See Designer Fee Schedule for guidance): https://www.mass.gov/files/design_fee_schedule-_dsb_2015_2007.pdf			
Architect fees	$ 0	$ 2,000	$ 2,000
Engineering fees	$ 0	$ 2,000	$ 2,000
Other A & E fees	$ 0	$ 0	$ 0
Other Owner Costs			
Appraisal fees	$ 0	$ 0	$ 0
Survey	$ 0	$ 1,000	$ 1,000
Soil boring/environmental/LBP	$ 0	$ 0	$ 0
Tap fees and impact fees	$ 0	$ 5,000	$ 5,000
Permitting fees	$ 0	$ 1,500	$ 1,500
Legal fees	$ 0	$ 2,000	$ 2,000
Other	$ 0	$ 0	$ 0
Miscellaneous Costs			
Developer fees	$ 0	$ 34,052	$ 34,052
Project reserves	$ 0	$ 0	$ 0
Relocation costs	$ 0	$ 0	$ 0
Project Administration & Management Costs			
Marketing/management	$ 0	$ 13,000	$ 13,000
Operating/Maintenance	$ 0	$ 3,360	$ 3,360
Taxes	$ 0	$ 0	$ 0
Insurance	$ 0	$ 1,000	$ 1,000
Other	$ 0	$ 0	$ 0
TOTAL	**$** 150,000	**$** 224,572	**$** 374,572

CERTIFICATE OF VOTE OF CORPORATION AUTHORIZING EXECUTION OF CORPORATE AGREEMENTS

At a meeting of the Board of Directors of _____(organization) duly called and held on _____, 20_____ at which a quorum was present and acting throughout, the following vote was duly adopted.

VOTED: That _____(person), the_____(title) of the corporation, be and hereby is authorized to affix the Corporate Seal, sign and deliver in the name and on behalf of the corporation, contract documents with the City of New Bedford, the above mentioned documents to include but not be limited to Bids, Proposals, Deeds, Purchase and Sales Agreements, Agreements, Contracts, Leases, Licenses, Releases and Indemnifications; and also to seal and execute, as above, surety company bonds to secure bids and proposals and the performance of said contract and payment for labor and materials, all in such form and on such terms and conditions as he/she, by the execution thereof, shall deem proper.

A TRUE COPY, ATTEST:

_____
Name (printed)

_____ (Affix Corporate Seal)
Signature

_____ _____
Title Date

==========

TAX COMPLIANCE CERTIFICATION

Pursuant to Chapter 62C of the Massachusetts General Laws, Section 49A(b), I, the undersigned, authorized signatory for the below named contractor, do hereby certify under the pains and penalties of perjury that said contractor has complied with all laws of the Commonwealth of Massachusetts relating to taxes, reporting of employees and contractors, and withholding and remitting child support.

_____ _____
Signature Print Name

_____ _____
Organization name Federal Tax ID #

_____
Date

To Whom it may concern,

My name is Cory Pereira, an Architect in the state of Massachusetts. I have been working with the Buzzards Bay area Habitat for Humanity over the past few months to provide plans for the houses being built in New Bedford. I have donated my time and resources and will not be charging them for services rendered.

Thank you,

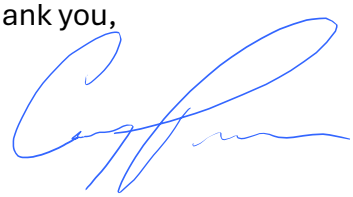

Cory Pereira, AIA CPHC

BayCoast BANK.
Member FDIC
Member DIF

Phone
888-806-2872
Website
baycoast.bank

P.O. Box 1311, Fall River, MA 02722

Account Number: [redacted]
Statement Date: Aug 30, 2025 thru Sep 30, 2025

019199

BUZZARDS BAY AREA HABITAT FOR HUMANITY INC
PO BOX 1584
MATTAPOISETT MA 02739-0429

Summary - All Accounts

Product	Account #	Ending Balance
Business Money Market	[redacted]	$279,126.28

Business Money Market - [redacted]

Date	Transaction Description	Withdrawal	Deposit	Balance
	BEGINNING BALANCE			**$278,270.88**
Sep 30	Credit Interest		855.40	279,126.28
	ENDING BALANCE			**$279,126.28**

Balance Summary

Date	Balance	Date	Balance	Date	Balance	Date	Balance
Aug 30	278,270.88	Sep 30	279,126.28				

Interest Summary

Avg. Daily Balance	Min. Balance for Period	Interest Period	Days in Period	Interest Earned	Annual Percentage Yield Earned	Interest Paid YTD
278,270.88	278,270.88	Aug 30, 2025 - Sep 30, 2025	32	855.40	3.56%	8,539.24

Interest Rate Summary

Date	Rate%	Date	Rate%	Date	Rate%	Date	Rate%
Apr 09	3.60%	Sep 19	3.35%				

Overdraft/Returned Item Fees

Fee Type	Total For This Period	Total Year-to-Date
Total Overdraft Fees	$0.00	$0.00
Total Returned Item Fees	$0.00	$0.00

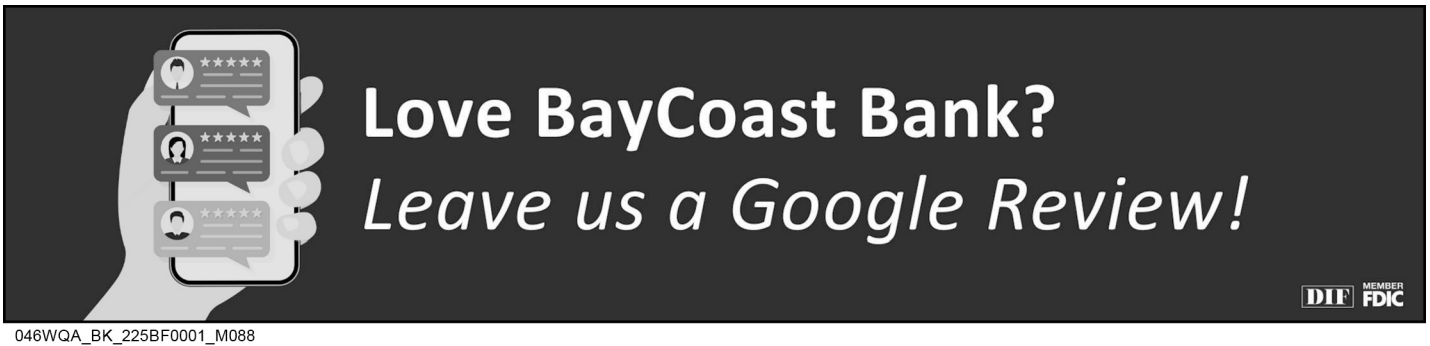

046WQA_BK_225BF0001_M088

BayCoast BANK.
Member FDIC
Member DIF

Account Number: [redacted]
Statement Date: Aug 30, 2025 thru Sep 30, 2025

CHECKS OUTSTANDING						DEPOSITS NOT ON STATEMENT	
NUMBER	AMOUNT		NUMBER	AMOUNT			
TOTAL TO TOP OF NEXT COLUMN			TOTAL CHECKS OUTSTANDING			TOTAL DEPOSITS	

BEFORE RECONCILING – DEDUCT ANY SERVICE CHARGES OR OTHER DEBIT CHARGES ON STATEMENT FROM YOUR CHECKBOOK BALANCE – ADD ANY INTEREST CREDITS OR OTHER CREDITS TO YOUR CHECKBOOK.

LAST BALANCE ON STATEMENT _____

ADD DEPOSITS NOT ON STATEMENT + _____

TOTAL _____

DEDUCT TOTAL CHECKS OUTSTANDING – _____

YOUR CHECKBOOK SHOULD SHOW THIS BALANCE _____

PLEASE CHECK CAREFULLY AND REPORT ANY DIFFERENCES

IN CASE OF ERRORS OR QUESTIONS ABOUT YOUR ELECTRONIC TRANSFERS

Telephone us or write us at the number or address shown on the front of the statement, as soon as you can, if you think your statement or receipt is wrong or if you need more information about a transfer on the statement or receipt. We must hear from you no later than 60 days after we sent you the FIRST statement on which the error or problem appeared.

1. Tell us your name and account number.
2. Describe the error or transfer you are unsure about, and explain as clearly as you can why you believe there is an error or why you need more information.
3. Tell us the dollar amount of the suspected error.

We will investigate your complaint and will correct any error promptly. If we take more than 10 business days to do this, we will recredit your account for the amount you think is in error, so that you will have use of the money during the time it takes us to complete our investigation.

The following pertains to accounts established for personal, family, or household purposes only.

BILLING RIGHTS SUMMARY
IN CASE OF ERRORS OR QUESTIONS ABOUT YOUR STATEMENT

If you think your statement is wrong, or if you need more information about a transaction on your statement, write us at the address shown on the front of this statement as soon as possible. We must hear from you no later than sixty (60) days after we sent you the first statement on which the error or problem appeared. You may telephone us, but doing so will not preserve your rights.

IN YOUR LETTER GIVE US THE FOLLOWING INFORMATION

1. Your name and account number.
2. The dollar amount of the suspected error.
3. Describe the error and explain, if you can, why you believe there is an error. If you need more information, describe the item that you are unsure about.

You do not have to pay any amount in question while we are investigating, but you are still obligated to pay the parts of your statement that are not in question. While we investigate your question, we cannot report you as delinquent or take any action to collect the amount you question.

IF YOU NEED TO REPORT A CHANGE OF ADDRESS, PLEASE COMPLETE THE SECTION BELOW AND RETURN THIS SECTION TO US BY MAIL OR DELIVER TO OUR ADDRESS.

NAME .....
(PLEASE PRINT)

.....

STREET ADDRESS .....

CITY ..... STATE ..... ZIP CODE .....

AUTHORIZED SIGNATURE ..... DATE .....

DAYTIME TELEPHONE ( ) ..... HOME TELEPHONE ( ) .....

THIS CHANGE APPLIES TO:

CHECKING ACCOUNT ☐ SAVINGS ACCOUNT ☐ SAVINGS CERTIFICATE ☐ MORTGAGE LOAN ☐ INSTALLMENT LOAN ☐ OTHER ☐

Member FDIC
Member DIF

Account Number: [redacted]
Statement Date: Aug 30, 2025 thru Sep 30, 2025

Account Summary

Previous Date	Beginning Balance	Deposits	Interest Paid	Withdrawals	Fees	Ending Balance
Aug 30, 2025	278,270.88	0.00	855.40	0.00	0.00	279,126.28

Habitat for Humanity®

We build strength, stability, self-reliance *and* shelter.

August 8, 2025

Buzzards Bay Area Habitat for Humanity
8 County Rd Ste 2
Mattapoisett, Massachusetts 02739

RE: Buzzards Bay Area Habitat for Humanity - Tax Exempt Verification; EIN: 04-3315778

To whom it may concern:

The purpose of this letter is to confirm the tax-exempt status of the above-named Affiliate. The Affiliate is a subordinate of Habitat for Humanity International, Inc. ("HFHI" or "Parent") under HFHI's Group Exempt ruling with the Internal Revenue Service ("IRS") and is therefore tax exempt under Section 501(c)(3) of the Internal Revenue Code (the "Code").

The IRS mandates the Parent organization, which applied for and was granted the group exemption (rather than the IRS), determines which organizations are included as subordinates under its group exempt ruling (see IRS publication 4573 at https://www.irs.gov/pub/irs-pdf/p4573.pdf). Therefore, HFHI, as the Parent and holder of the group ruling, is authorized to issue letters of affirmation regarding subordinate affiliates.

The IRS has assigned group exempt number 8545 ("GEN 8545") to HFHI and its list of subordinates. Enclosed is a copy of the most recent determination letter provided by the IRS as evidence of HFHI's tax exempt status as well as its group exemption. The determination letter, together with this letter, confirms the Affiliate's inclusion under GEN 8545 and provides evidence of its tax-exempt status under Section 501(c)(3) of the Code.

I trust that you will find this letter sufficient verification of the Affiliate's tax-exempt status. If the Affiliate requires an updated letter or has additional questions, please contact the U.S. Support Center at ussupportcenter@habitat.org.

In partnership,

Aaron Lewis
Assistant Secretary and Deputy General Counsel

Enclosures

Department of the Treasury
Internal Revenue Service
Tax Exempt and Government Entities
PO Box 2508
Cincinnati, OH 45201

Date:
May 6, 2025
Employer ID number:
91-1914868
Person to contact:
Name: K Gleason
ID number: 0203083
Telephone: 877-829-5500

HABITAT FOR HUMANITY INTERNATIONAL
HABITAT FOR HUMANITY INTRNL PARENT
% LEGAL DEPARTMENT
322 W LAMAR ST
AMERICUS, GA 31709

Dear Sir or Madam:

This is in response to your request dated April 03, 2025, for information about your tax-exempt status.

We issued a determination letter to you on January 1987, and you're currently exempt under Internal Revenue Code (IRC) Section 501(c)(3).

We also recognized the subordinates on the list you submitted as exempt from federal income tax under IRC Section 501(c)(3).

For federal income tax purposes, donors can deduct contributions they make to you as provided in IRC Section 170. You're also qualified to receive tax deductible bequests, legacies, devises, transfers, or gifts under IRC Sections 2055, 2106 and 2522.

Because IRC Section 170(c) describes your subordinate organizations, donors can deduct contributions they make to them.

For information about filing requirements visit www.irs.gov/charities. Specifically, IRC Section 6033(j) provides that if you don't file a required return or notice for three consecutive years, your exempt status will be automatically revoked on the filing due date of the third required return or notice.

In addition, each subordinate organization is subject to automatic revocation if it doesn't file a required return or notice for three consecutive years. Subordinate organizations can file required returns or notices individually or as part of a group return.

If you have questions, you can call 877-829-5500 between 8 a.m. and 5 p.m., local time, Monday through Friday (Alaska and Hawaii follow Pacific time).

Keep a copy of this letter for your records.

Sincerely,

Stephen A. Martin
Director, Exempt Organizations
Rulings and Agreements

Buzzards Bay Area Habitat for Humanity®

BOARD OF DIRECTORS		TERM OF OFFICE
George LeBlanc, President / Building		Pres. 9/16/25 – 9/30/26
14 Howe Street	(978) 764-2952	(V.P. 9/26/23 – 9/16/25)
Bristol, RI 02809	georgeleblanc21@gmail.com	Build 9/21/21 – 9/30/26
Retired Business Development		
Joseph Barckett, Vice President / Fundraising / Faith Relations		V.P. 9/16/25 – 9/30/26
2 Salt Creek Road	(617) 803-4087	Faith / Fund. 11/28/23 – 9/30/26
South Dartmouth, MA 02748	Jbarcket@aol.com	
Consultant		
Lynn Carlson-LeBlanc, Secretary / Family Relations		Secretary 3/15/22 – 9/30/26
14 Howe Street	(978) 204-0850	Family R. 9/21/21 – 9/30/26
Bristol, RI 02809	lynncarlson96@gmail.com	
Retired School Psychologist		
Sarah Storer, Treasurer		9/30/24 – 9/30/27
39 Grant Street	(774) 222-3345	
New Bedford, MA 02740	sstorer@baycoastbank.com	
BayCoast Bank		
Charles Beauchamp, Building / Land Acquisition		Build / Land 7/10/18 – 9/16/26
127 Allen Avenue	(401) 864-5731	(Pres. 9/26/23 – 9/16/25)
Seekonk, MA 02771	charlesbeauchamp@msn.com	(V.P. 9/30/21 – 9/26/23)
Retired Engineer		
Robert Vercollone, Land Acquisition / Faith Relations		1/16/24 – 9/30/26
688 Smith Neck Road	(781) 775-5552	
Dartmouth, MA 02748	robert.vercollone@gmail.com	
Keller Williams Realty		
Jenessa Gerard, Land Acquisition		3/18/25 – 9/30/28
324 Union Street	(508) 971-2206	
New Bedford, MA 02740	jenessapateakos@yahoo.com	
Pateakos & Poulin, PC – Attorney		
Andrew Goodman, Land Acquisition		9/26/23 – 9/30/26
106 Jillian Way	(774) 264-0347	
Westport, MA 02790	abgoods2015@gmail.com	
Retired Teacher		

STAFF

Christine Lacourse, Executive Director	11/09 – Present
Sarah Van Vleck, Resource Development/Community Relations	9/23 – Present
Jim Middleton, Resource Development Director	6/25 – Present

The Commonwealth of Massachusetts

Secretary of the Commonwealth

State House, Boston, Massachusetts 02133

William Francis Galvin
Secretary of the
Commonwealth

Date: September 23, 2025

To Whom It May Concern :

I hereby certify that according to the records of this office,

BUZZARDS BAY AREA HABITAT FOR HUMANITY, INC.

is a domestic corporation organized on **April 01, 1996**

I further certify that there are no proceedings presently pending under the Massachusetts General Laws Chapter 180 section 26 A, for revocation of the charter of said corporation; that the State Secretary has not received notice of dissolution of the corporation pursuant to Massachusetts General Laws, Chapter 180, Section 11, 11A, or 11B; that said corporation has filed all annual reports, and paid all fees with respect to such reports, and so far as appears of record said corporation has legal existence and is in good standing with this office.

In testimony of which,
I have hereunto affixed the
Great Seal of the Commonwealth
on the date first above written.

William Francis Galvin

Secretary of the Commonwealth

Certificate Number: 25090486990

Verify this Certificate at: http://corp.sec.state.ma.us/CorpWeb/Certificates/Verify.aspx

Processed by: Kma

SO.BRISTOL #7557 Bk:15247 Pg:531
05/02/2025 02:23 PM MLC Pg 1/1
eRecorded

State Tax Form 290
Certificate: 32388
Issuance Date: 04/25/2025

MUNICIPAL LIEN CERTIFICATE
City of New Bedford
COMMONWEALTH OF MASSACHUSETTS

Requested by PATEAKOS & POULIN, P.C.

I certify from available information that all taxes, assessments and charges now payable that constitute liens as of the date of this certificate on the parcel of real estate specified in your application received on 4/25/2025 are listed below.

DESCRIPTION OF PROPERTY

Parcel ID: 072-00-0035-00 NS MERRIMAC ST

VELAZQUEZ ELIEZER
PO Box 3851
Aguadilla PR 00605-3851

Land area	:	0.11 AC
Land Value	:	71,700
Impr Value	:	0
Land Use	:	0
Exemptions	:	0
Taxable Value:		71,700

Deed date: 11/18/2022 Book/Page: 14534-/157
Class: 131-POTENTIAL

FISCAL YEAR	2025	2024	2023
DESCRIPTION			
COMMERCIAL TAX	$.00	$.00	$.00
RESIDENTIAL TAX	$810.93	$550.80	$548.74
TOTAL BILLED:	$810.93	$550.80	$548.74
Charges/Fees	$.00	$.00	$60.00
Abatements/Exemptions	$.00	$.00	$.00
Payments/Credits	-$543.17	-$550.80	-$608.74
Interest to 04/25/2025	$.00	$.00	$.00
TOTAL BALANCE DUE TO 04/25/25:	$267.76	$.00	$.00

DFFM VIOLATION: $35.00

REAL ESTATE PARCELS IN THE COMMUNITY ARE SUBJECT TO SUPPLEMENTAL TAX ASSESSMENTS UNDER M.G.L. CH.59 SECTION 2D.
IF THIS PROPERTY IS IN TAX TITLE, PLEASE CONTACT THE TREASURER'S OFFICE FOR ADDITIONAL FEES AND COSTS. A MLC SHOULD BE REQUESTED FOR EACH (PLOT/LOT). THE CITY IS NOT RESPONSIBLE FOR MERGED LOTS.

JOHN TAXIARCHOS
TAX COLLECTOR

THIS FORM APPROVED BY THE COMMISSIONER OF REVENUE

SO.BRISTOL #7558 Bk:15247 Pg:532
05/02/2025 02:23 PM MLC Pg 1/1
eRecorded

State Tax Form 290
Certificate: 32389
Issuance Date: 04/25/2025

MUNICIPAL LIEN CERTIFICATE
City of New Bedford
COMMONWEALTH OF MASSACHUSETTS

Requested by PATEAKOS & POULIN, P.C.

I certify from available information that all taxes, assessments and charges now payable that constitute liens as of the date of this certificate on the parcel of real estate specified in your application received on 4/25/2025 are listed below.

DESCRIPTION OF PROPERTY

Parcel ID: 072-00-0033-00 ES PLEASANT ST

VELAZQUEZ ELIEZER
PO Box 3851
Aguadilla PR 00605-3851

Land area :	0.17 AC
Land Value :	100,400
Impr Value :	0
Land Use :	0
Exemptions :	0
Taxable Value:	100,400

Deed date: 11/18/2022 Book/Page: 14534-/157
Class: 130-LAND

FISCAL YEAR	2025	2024	2023
DESCRIPTION			
COMMERCIAL TAX	$.00	$.00	$.00
CPA SURCHARGE	$.07	$.00	$.00
RESIDENTIAL TAX	$1,135.52	$1,029.60	$1,027.45
TOTAL BILLED:	$1,135.59	$1,029.60	$1,027.45
Charges/Fees	$.00	$.00	$60.00
Abatements/Exemptions	$.00	$.00	$.00
Payments/Credits	-$825.20	-$1,029.60	-$1,087.45
Interest to 04/25/2025	$.00	$.00	$.00
TOTAL BALANCE DUE TO 04/25/25:	$310.39	$.00	$.00

REAL ESTATE PARCELS IN THE COMMUNITY ARE SUBJECT TO SUPPLEMENTAL TAX ASSESSMENTS UNDER M.G.L. CH.59 SECTION 2D.
IF THIS PROPERTY IS IN TAX TITLE, PLEASE CONTACT THE TREASURER'S OFFICE FOR ADDITIONAL FEES AND COSTS. A MLC SHOULD BE REQUESTED FOR EACH (PLOT/LOT). THE CITY IS NOT RESPONSIBLE FOR MERGED LOTS.

JOHN TAXIARCHOS
TAX COLLECTOR

THIS FORM APPROVED BY THE COMMISSIONER OF REVENUE

SO.BRISTOL #7559 Bk:15247 Pg:533
05/02/2025 02:23 PM DEED Pg 1/3
eRecorded

MASSACHUSETTS EXCISE TAX
South Bristol County ROD
Date: 05/02/2025 02:23 PM
ID: 206606 Doc# 202500075590
Fee: $364.80 Cons: $80,000.00

Property Address:
59 Merrimac Street, New Bedford, Massachusetts 02740
1256 Pleasant Street, New Bedford, Massachusetts 02740; and
1268 Pleasant Street, New Bedford, Massachusetts 02740

QUITCLAIM DEED

I, **Moises Fernandez,** a single person, of Lawrence, Massachusetts, for consideration paid, and in full consideration of **Eighty Thousand and 00/100 ($80,000.00) Dollars**, grant to **Buzzards Bay Area Habitat for Humanity, Inc.** a corporation organized and existing under the laws of the Commonwealth of Massachusetts, having a mailing address of 8 County Road, Suite 2, P.O. Box 1584, Mattapoisett, Massachusetts 02739

with **QUITCLAIM COVENANTS:**

The land with any buildings, structures, and/or improvements thereon, situated in New Bedford, Bristol County, Massachusetts, bounded and described as follows:

PARCEL ONE: **(Property Address: 59 Merrimac Street, New Bedford, MA 02740)**

BEGINNING at the Southeast corner of said lot at a point in the North line of Merrimac Street and 99 1/3 feet from the West line of Purchase Street; thence

NORTHERLY	parallel with said Purchase Street, One Hundred Nine and 60/100 (109.60) feet;
WESTERLY	Thirty-Two (32) feet; thence
SOUTHERLY	Forty-Five (45) feet; thence
WESTERLY	Seventeen and 68/100 (17.68) feet; thence
SOUTHERLY	Fifty-Four and 68/100 (54.68) feet to the North line of said Merrimac Street; and thence
EASTERLY	in line of said Merrimac Street, Forty-Nine and 68/100 (49.68) feet to the place of beginning.

CONTAINING 17.08 square rods, more or less.

Being the same premises conveyed to the Grantor by deed recorded with the Bristol County Southern District Registry of Deeds in Book 15220, Page 454.

PARCEL TWO: **(Property Address: 1256 Pleasant Street, New Bedford, MA 02740)**

BEGINNING at the Southwesterly corner of the premises herein conveyed, at a point in the Easterly line of Pleasant Street distant Northerly therein 54.75 feet from the intersection of the Northerly line of Merrimac Street with the Easterly line of Pleasant Street; thence

NORTHERLY	in said Easterly line of Pleasant Street, Seventy-Five and 50/100 (75.50) feet to land now or formerly of James E. Messier et ux; thence
EASTERLY	in line of last named land, Sixty-Seven and 33/100 (67.33) feet to land now or formerly of Patrick Smith; thence
SOUTHERLY	in line of last named land and land now or formerly of George S. Weaver, Sixty- Six and 1/10 (66.10) feet; thence
WESTERLY	in line of last named land, Seventeen and Sixty-Six 66/100 (17.66) feet; thence
SOUTHERLY	Ten (10) feet; and thence
WESTERLY	Forty-Nine and 66/100 (49.66) feet to the place of beginning.

Being the same premises conveyed to the Grantor by deed recorded with said Registry of Deeds in Book 15220, 447.

PARCEL THREE: **(Property Address: 1268 Pleasant Street, New Bedford, MA 02740)**

BEGINNING at the Southwest corner of the land herein described at a point in the East line of Pleasant Street distant Northerly One Hundred Thirty and 25/100 (130.25) feet from the intersections of the North line of Merrimac Street with said East line of Pleasant Street; thence

NORTHERLY	in said East line of Pleasant Street, Thirty-Four (34) feet to land now or formerly of Ellis Moors; thence
EASTERLY	in line of last named land, Sixty-Seven and 33/100 (67.33) feet to land now or formerly of Patrick Smith; thence
SOUTHERLY	in line of last named land, Thirty-Four (34) feet to land now or formerly of Lucien L. Toussaint et ux; and thence
WESTERLY	in line of last named land, Sixty-Seven and 33/100 (67.33) feet to said East line of Pleasant Street and point of beginning.

CONTAINING 8.40 square rods, more or less.

Being the same premises conveyed to the Grantor by deed recorded with said Registry of Deeds in Book 15220, Page 444.

The Grantor(s) named herein, hereby states under the pains and penalties of perjury that the property has never been his principal residence and is vacant land and hereby further states that no spouse, former spouse, partner or former partner in a civil union or any other person can claim the benefit of an Estate of Homestead in the property herein conveyed.

REMAINDER OF THIS PAGE IS INTENTIONALLY LEFT BLANK.

Witness my hand and seal this 1 day of May, 2025

Moises Fernandez

Moises Fernandez

COMMONWEALTH OF MASSACHUSETTS

COUNTY OF ESSEX

On this 1st day of May, 2025, before me, the undersigned notary public, personally appeared the above-named, Moises Fernandez, who proved to me through satisfactory evidence of identification, which was MA DL, to be the person(s) who signed the preceding or attached document in my presence, and acknowledged to me that he/she/they signed it voluntarily for its stated purpose, by his/her/their free act and deed.

RUBEN V. FERNANDEZ
MY COMMISSION EXPIRES ON
05-26-2028
COMMONWEALTH OF MASSACHUSETTS
NOTARY PUBLIC

Notary Public: Ruben V. Fernandez
My Commission Expires: 5/26/28

Package Summary Recording Report

Report generated: Fri, 2 May 2025 03:05 PM EDT

Package: 25-BUZZARDS BAY HFH - DBDAF7BE-A377-0E21-2A3D-73BF54833A5E
Status: Recorded

Submitter: Pateakos & Poulin (MATFJH)
Recipient: Bristol Southern County, MA
Municipality: NEW BEDFORD

Documents

Document Name	Document Type	# of Pages	Status	Recording Number	Recording Date	Fees
MLC NS MERRIMAC ST	CERTIFICATE OF MUNICIPAL LIEN	1	Recorded	E 570 B 15247 P 531	Fri 05/02/2025 02:23 PM EDT	80.00
MLC ES PLEASANT STREET	CERTIFICATE OF MUNICIPAL LIEN	1	Recorded	E 580 B 15247 P 532	Fri 05/02/2025 02:23 PM EDT	80.00
SIGNED DEED	DEED	3	Recorded	E 590 B 15247 P 533	Fri 05/02/2025 02:23 PM EDT	519.80

Fees

Fee Type	Payment Account Name	Fee Amount
Recording Fees	Main Operating (ACH **********7860)	315.00
Taxes	Main Operating (ACH **********7860)	364.80
Submission Fees	Main Operating (ACH **********7860)	15.00
Total Fees:		**694.80**

Questions Contact:
Simplifile Support 800.460.5657, option 3
5072 North 300 West
Provo, UT 84604

HABITAT NEIGHBORHOOD AND SITE CLEAN-UP NOTES, PLEASANT & MERRIMAC STREETS, NEW BEDFORD

Summer 2025

We understood we had lots of cleanup to do when we purchased the building lots on Merrmac and Pleasant streets. This included:

Regularly cutting the overgrown weeds on the property.
Dismantling the 18 foot fibreglass boat, and recycling parts when possible.
Dismantling a 30 foot long travel trailer
Cleaning up the myriad of trash that had been dumped on the property over the years.

During the last 5 months we have met with many of the neighbors, they are excited about our project to help improve the neighborhood.

Robert Vercollone
Habitat Construction Volunteer/Board Member
781-775-5552

Inter Church Council
Greater New Bedford

SUPPORT LETTER FOR BUZZARDS BAY HABITAT FOR HUMANITY PROJECT –Application to New Bedford CPC:

October 24, 2025

Community Preservation Committee
Department of City Planning
City Hall --Room 303
133 William Street
New Bedford, MA 02740

Re: Buzzards Bay Area Habitat for Humanity, FY26 Project Application—Support Letter

Dear Community Preservation Committee,

I am pleased to write this letter of support for the Buzzards Bay Area Habitat for Humanity Affordable Housing project application for funding for construction of a new affordable home at 1256 Pleasant Street, New Bedford, Massachusetts.

As we are all clearly aware, there is an urgent and documented need in the city for affordable homeownership opportunities, especially for working families with young children. This house is the first of three that Habitat plans to build on the lots located on Pleasant Street and Merrimac Street. They will be 2-story, 3-bedroom single-family homes, and Habitat's plans are to make them energy efficient, all-electric with solar panels for lower-cost living for the family that lives there. The project nicely addresses the need for such a home and does it through a community volunteer effort.

Habitat has kept me informed of progress since purchasing the parcels, and I was pleased to join a meeting this summer with the City's Community Development office and Habitat. The approach and community concern that Habitat brings to its mission is apparent in the care they take in developing a property. The Inter-Church Council of New Bedford strongly supports Habitat's goals in this project.

Please do not hesitate to contact me if I can provide more to support this project.

Sincerely,

Reverend David A. Lima
Executive Minister

128 Union Street, Suite 100 New Bedford, MA 02740 | Office: 508-993-6242 | pdlima01@gmail.com | www.iccgnb.org | /iccgnb

Notes from New Bedford housing meeting with Community Development, 12-1pm, 7/24/2025

Attend: Rev David Lima, Lori Ann Moring (Asst Com Dev), Kevin Sullivan (CommDev), Steve R (ICC), Rob, Sarah, Jim

Not available: Josh Amaral (ComDev) out after recent birth of child!

Notes by Jim Middleton, BBAHFH, Resource Development Director

Opening

- Rob outlined project and asked how we best work with City and Community Development.
- We always need land (and guidance on permitting) and Funding.
- BBAHFH is a successful organization and looks forward to a productive project and relationship with the City.

Land?

- We have our current land parcels and are always looking for more. (See comments below re annual RFP for properties, etc)
    - There is other land that comes available in City—watch for annual announcement in January of RFPs. (Keep in touch with Lori on this)
    - Community Development is happy to hear we are active and want to assist us when they can

Funding?

- CommDev is conduit for federal HUD Funds—HOME, CDBG (Community Development Block Grants—funds come from federal to city for use only restricted to certain categories of projects like affordable housing rehabs), Neighborhood Stabilization. (not clear on whether they disburse NSP (NRP=Fed? funds or we apply directly?—JM wll talk more. Also will question about Neighborhood Stabilization Program (NSP)=Comm of Mass program to support abandoned/blighted properties.)
- CDBG—Lori is open to looking at possible sources with us.
- Mentioned HOME program—but may not be a fit. They require lottery.

- She will keep eyes open for other possible sources.
- Funds available for down payment assistance and closing costs for first time buyers
- Community Preservation good active source, and need to get into application process soon. (Jim will check their website for process and schedule)
- Mentioned MassHousing for possible programs—Lori has good relationships there and they are very helpful. (Would likely need to follow steps to be on SHI like lottery)
- Kevin from CD does homeowner courses. Classes are required and not the same programs by banks—CHAPPA only.
- BBAHFH working with banks is good—CD cooperates with them, too, for housing
- Devin is a good contact (who is Devin? Jim will ask.)

All at meeting were encouraging and offered support/guidance/communication.

Town of Marion
Community Preservation Committee
2 Spring Street
Marion, MA 02738

Buzzards Bay Area Habitat for Humanity
P.O. Box 1584
Mattapoisett, MA 02739

To Whom It May Concern,

At a November 2012 Special Town Meeting, the Town of Marion, acting on the recommendation of its Community Preservation Committee, voted to provide $30,000 to the Buzzards Bay Habitat for Humanity to support the construction of a home at 185 Wareham Road in Marion. This project, widely considered to be successful, was consistent with one of the major objectives of the Marion Community Preservation Plan: to promote a variety of community housing options for those with modest means, including young adults, families, long-time residents, the elderly downsizers, returning Marion natives, and municipal employees. The home has been consistently maintained and is an asset to the community.

Please let me know if you have any questions or need any further support.

Jeff Doubrava, Chair
Marion Community Preservation Committee

TOWN OF WESTPORT
Westport Town Hall
Housing Assistance Office
816 Main Road, Westport, MA02790
Westport Affordable Housing Trust Fund
Tel: 774.264.5126

Oct. 22, 2025

To: New Bedford Zoning Board of Appeals
133 William Street
New Bedford, MA 02740

Trustees:

Craig Dutra

Anne Boxler

James Sabra

Patrick Long

Teri Bernert

Gay Gillespie

Re: Proposed BBAHFH Development in New Bedford

Dear Board Members,

I am pleased to forward you the Westport Affordable Housing Trust Fund's hearty endorsement of plans by the Buzzards Bay Area Habitat for Humanity organization's proposed development of several new affordable single family homes on lots on Merrimack Street and Purchase Street in your city. Based on our positive experience partnering with BBAHFH on the affordable duplex project on Sodom Road that they completed in 2024, the Trust is confident that the organization can successfully guide these similar projects in your community to another similarly rewarding completion.

The Westport Affordable Housing Trust Fund voted numerous times to support the BBAHFH's dedicated efforts to provide two beautiful new affordable homes for local families, including an unanimous vote at its March 27, 2024 meeting to contribute another $20,000 per unit to the Sodom Road duplex project fund to ensure that the homes were affordable to households earning 60% of AMI, and to help this non-profit organization deliver the highest quality homes possible for two new Westport families.

Housing Assistance Office Hours
Wednesdays
10AM - 4PM

We have no doubt that the city's approval of these plans for new affordable homes at these two sites will result in similarly positive outcomes for the city and the many New Bedford area families looking for homes they can call their own.

Sincerely,

Craig Dutra, Chair
Westport Affordable Housing Trust Fund

October 29, 2025

Ms. Christine Lacourse
Executive Director
Buzzards Bay Area Habitat for Humanity
8 County Road, Suite 2
P O Box 1584
Mattapoisett, Ma. 02739

To Whom It May Concern:

The Westport Community Preservation Committee (WCPC) would like to express its support for the project to build 2 to 3 single family homes in New Bedford with Habitat help. Our experience with the Buzzards Bay Area Habitat for Humanity has been very positive. WCPC would gladly consider financial support for other such projects in Westport because they greatly benefit the community.

Sincerely yours,

Betty Slade

Betty Slade
Chair, Westport Community Preservation Committee

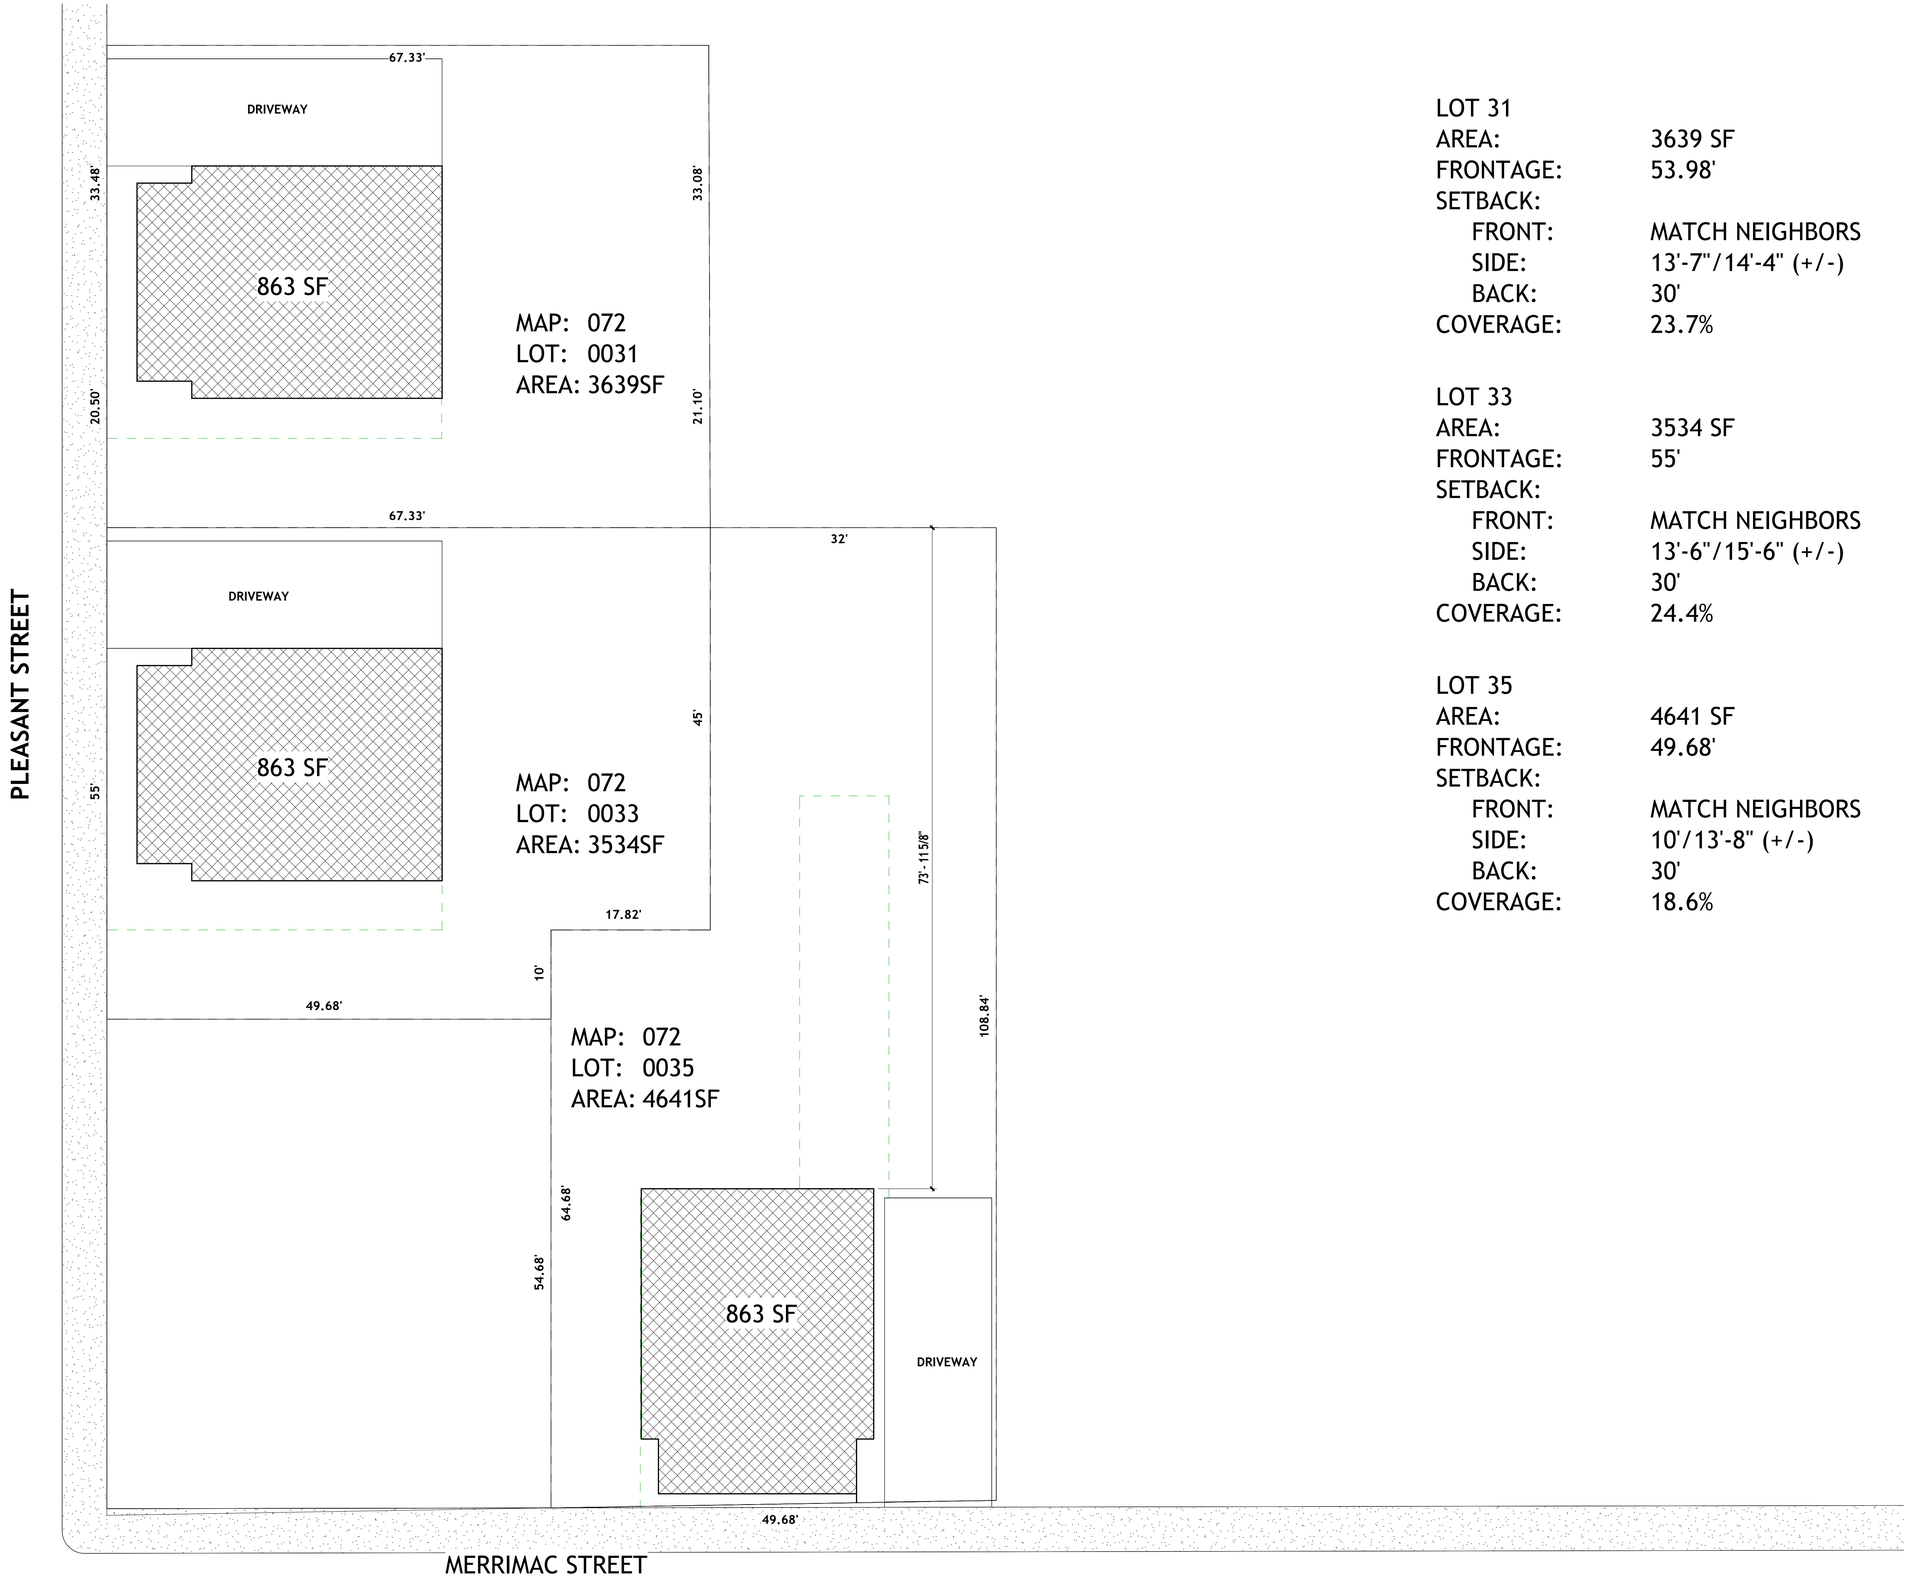

1 First Floor Architectural Plan
1/8" = 1'-0"

LOT 31

AREA:	3639 SF
FRONTAGE:	53.98'
SETBACK:	
FRONT:	MATCH NEIGHBORS
SIDE:	13'-7"/14'-4" (+/-)
BACK:	30'
COVERAGE:	23.7%

LOT 33

AREA:	3534 SF
FRONTAGE:	55'
SETBACK:	
FRONT:	MATCH NEIGHBORS
SIDE:	13'-6"/15'-6" (+/-)
BACK:	30'
COVERAGE:	24.4%

LOT 35

AREA:	4641 SF
FRONTAGE:	49.68'
SETBACK:	
FRONT:	MATCH NEIGHBORS
SIDE:	10'/13'-8" (+/-)
BACK:	30'
COVERAGE:	18.6%

#	DESCRIPTION	DATE:

0 4' 8' 16'
0 2'
1/8" = 1'-0"

N

HABITAT FOR HUMANITY

PLEASANT AND MERRIMAC
NEW BEDFORD, MA

Site Plan

C101

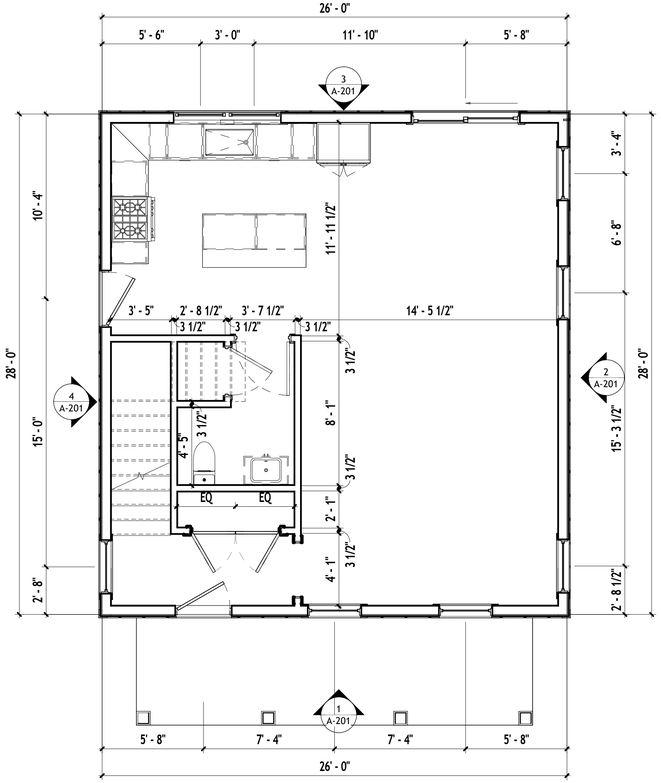

2 First Floor Plan
1/4" = 1'-0"

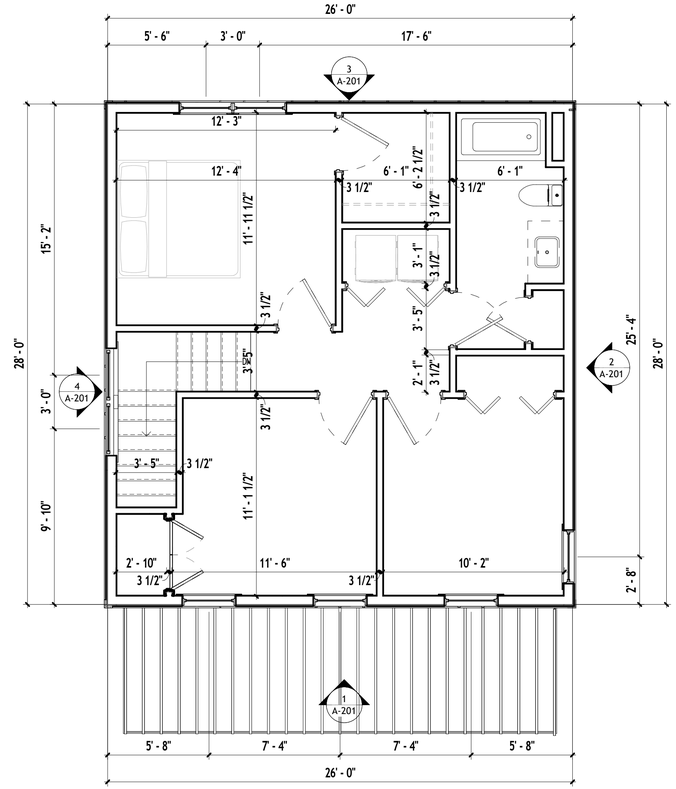

1 Second Floor Plan
1/4" = 1'-0"

	REQUIRED	PROVIDED
LOT SIZE:	8,000 SF	3,639 SF
FRONTAGE:	75'	MIN. 53.98' +/-
SETBACKS:	FRONT: 20' SIDE: 10'/12' REAR: 30'	FRONT: MATCH NEIGHBOR SIDE: ' 13'-7"+/- AND 14'-4"+/- REAR: 30'

FIRST FLOOR:	728 SF
SECOND FLOOR:	675 SF
MAIN HOUSE TOTAL:	**1,403 SF**

#	DESCRIPTION	DATE:

HUTKER
ARCHITECTS

HABITAT FOR HUMANITY

PLEASANT AND MERRIMAC
NEW BEDFORD, MA

Architectural Floor Plans Lot 31

A101

1 FRONT ELEVATION
1/4" = 1'-0"

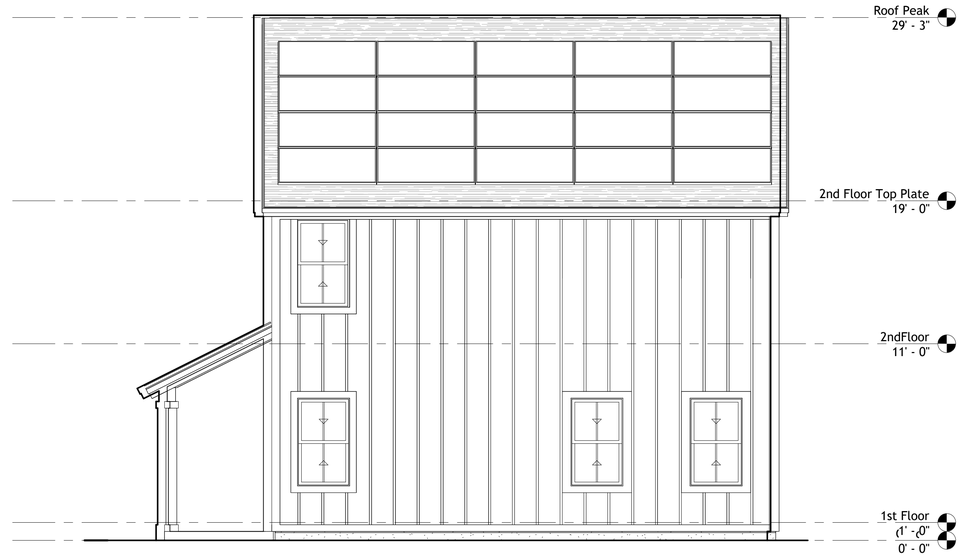

2 SOUTH ELEVATION
1/4" = 1'-0"

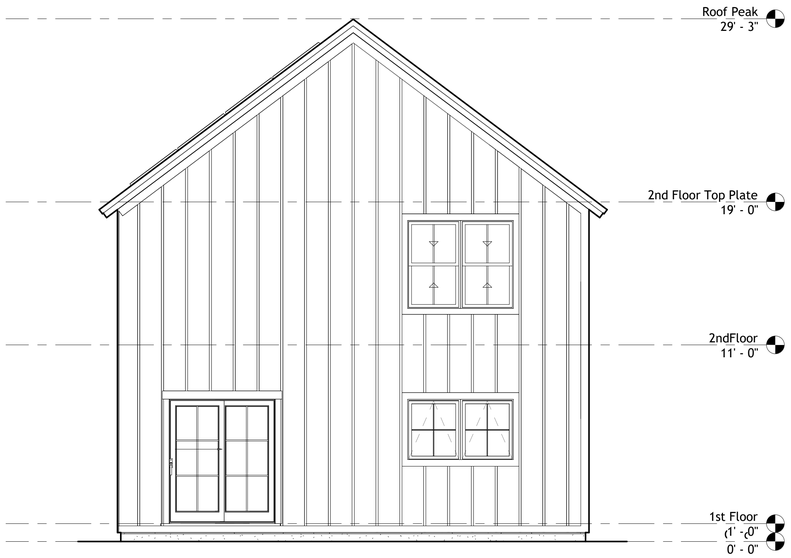

3 BACK ELEVATION
1/4" = 1'-0"

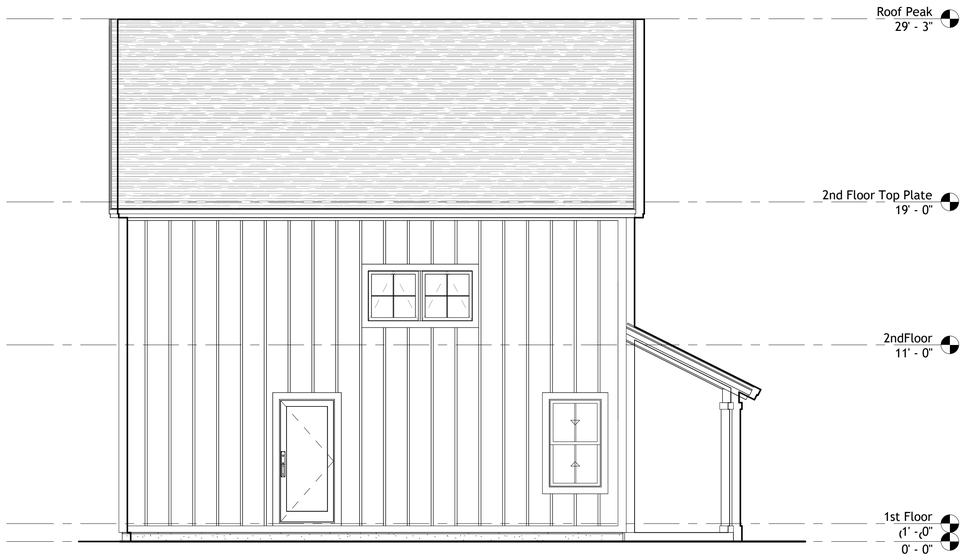

4 NORTH ELEVATION
1/4" = 1'-0"

#	DESCRIPTION	DATE:

HUTKER ARCHITECTS

HABITAT FOR HUMANITY

PLEASANT AND MERRIMAC
NEW BEDFORD, MA

Architectural Building Elevations Lot 31/33

A201

PHASE I ENVIRONMENTAL SITE ASSESSMENT

59 Merrimac Street, 1256/1268 Pleasant St.
59 Merrimac Street
New Bedford, MA 01742

Prepared For:			
Buzzards Bay Habitat for Humanity Robert Vercollone County Road Suite 2 Mattapoisett, MA 02379			
Project Number:	12429	Report Date:	April 15, 2025

Metro Boston Property Inspections
32 Quincy Street Sharon, MA 02067
Telephone: (781) 828-1972 Email: info@metrobostonpropertyinspections.com
Website: metrobostonpropertyinspections.com

Tuesday, April 15, 2025

Robert Vercollone
Buzzards Bay Habitat for Humanity
County Road Suite 2
Mattapoisett, MA 02379

RE: Phase I Environmental Site Assessment
59 Merrimac Street, 1256/1268 Pleasant St.
59 Merrimac Street
New Bedford, MA 01742
Project Number: 12429

Dear Robert Vercollone:

Metro Boston Property Inspections is pleased to provide the results of the Phase I Environmental Site Assessment of the above referenced property. This assessment was performed in accordance with the scope and limitations of ASTM Practice E 1527-21, E 2600-22 and 21E reporting - Massachusetts Oil and Hazardous Material Release Prevention Act.

This report and its contents are intended for the exclusive use of the entities named on the front cover and their affiliates. No other party shall have any right to rely on, use, or distribute any service provided by Metro Boston Property Inspections without prior written consent.

We appreciate the opportunity to provide environmental services. If you have any questions concerning this report, or require further assistance, please contact our office at 781-828-1972.

Very Truly Yours,
Metro Boston Property Inspections

Inspector Name(s): Tod Whiting

Reviewer: Joseph M. Lyons, EP/IH

Table of Contents

1.0 EXECUTIVE SUMMARY 1
1.1 Subject Property Summary 1
1.2 Summary of Findings Table 2
1.3 Conclusions 3
1.4 Opinions and Recommendations 4
2.0 PURPOSE AND LIMITATIONS 5
2.1 Purpose and Scope 5
2.2 Reason for Performing Phase I ESA 7
2.3 Inaccessible Locations 7
2.4 Limitations and Exceptions 7
2.5 Abbreviations/Acronyms 8
2.6 Special Terms and Conditions 9
3.0 SUBJECT PROPERTY DESCRIPTION 11
3.1 Current Site and Vicinity Characteristics 11
3.2 Current Use of the Subject Property 11
3.3 Description of Subject Property Improvements 11
3.4 Utilities/Source of Heating 11
3.5 Physical Setting 11
3.5.1 Topography 11
3.5.2 Soils 11
3.5.3 Hydrology 12
4.0 SURROUNDING VICINITY CHARACTERISTICS 13
4.1 Surrounding Area 13
4.2 Adjoining/Abutting Properties Table 13
5.0 CHAIN OF TITLE, LIENS, AULS 14
5.1 Chain of Title 14
5.2 Environmental Liens 17
5.3 Activity or Use Limitations (AULs) 17
5.4 Other Subject Property Restrictions 17
5.5 Subject Property Value Reduction due to Environmental Conditions 17
6.0 HISTORICAL RECORDS REVIEW 18
6.1 Fire Insurance Maps 18
6.2 Topographic Map Review 18
6.3 City Directory Listings 18
6.4 Aerial Photograph Review 19
6.5 Prior Investigation Reports 19
6.6 Other Historical Research / Records 19
6.7 Data Gaps 19
6.8 Summary and Conclusion of Historic Use Research 19
7.0 SITE RECONNAISSANCE/ INTERVIEWS / AAI 20
7.1 Site Assessment 20
7.2 Subject Property Use 20
7.3 Hazardous Substance/Petroleum Products Storage/Handling 20
7.4 Waste Generation, Storage and Disposal 20

7.5 Waste Water Discharges 20
7.6 Bulk Petroleum Storage Tanks 21
7.7 Polychlorinated Biphenyls (PCBs) 21
7.8 Hydraulic Equipment/Storage 21
7.9 Drains/Sumps 21
7.11 Stained Soil, Pavement/Stressed Vegetation 21
7.12 Groundwater Wells and Septic Systems 21
7.13 Fill Material 22
7.14 Specialized USTs 22
7.15 Specialized ASTs 22

8.0 REGULATORY RECORD REVIEWS 23
8.1 On-Site Database Listings 24
8.2 Adjoining/Abutting Property Database Listings 24
8.3 Vapor Encroachment Conditions 24
8.4 Federal Agency Record Review 24
8.5 State Agency Record Review 26
8.6 Brownfields 28
8.7 Additional Environmental Records 28
8.8 Local Government Agencies 28

9.0 NON-ASTM SCOPE CONCERNS 29
9.1 Asbestos-Containing Material (ACM) 29
9.2 Lead-Based Paint 29
9.3 Radon 29
9.4 Mold 29
9.5 Indoor Air Quality (IAQ) 29
9.6 Endangered Species 29
9.7 Hazardous Chemicals 30

10.0 ENVIRONMENTAL PROFESSIONAL (EP) ATTESTMENT 31
10.1 EP Statement of Qualifications (SOQ) 31

11.0 REFERENCES 32

12.0 APPENDICES 33
Appendix A Site Photographs 34
Appendix B Current Aerial/Location Maps 37
Satellite View 38
Vicinity Street Map 39
Appendix C Historical Land Use Documentation/Maps 40
Aerial Decade Photo Maps 41
Topographical Maps 66
Fire Insurance Maps 81
Brownfield Designation Map (If Applicable) 91
Appendix D Additional Documents 93
Appendix E Regulatory Database Report Summary 95

1.0 EXECUTIVE SUMMARY

The following table is a summary of the pertinent details related to the project:

PROJECT SUMMARY TABLE			
Name of Client:	Buzzards Bay Habitat for Humanity		
Client Contact:	Robert Vercollone		
Client Project No.:	12429		
Description of Project:	Phase I Environmental Site Assessment		
Reason for Phase I:	Real Estate Transaction		
Subject Property Owner:	Moises Fernandez		
Subject Property Contact & Phone Number:	Moises Fernandez	978-872-0877	
Subject Property Name:	59 Merrimac Street, 1256/1268 Pleasant St.		
Subject Property Address:	59 Merrimac Street New Bedford, MA 01742		
County:	Bristol	**Parcel Identification Number(s):**	072 0035
Latitude:	41.647206 - 41°38'49.9"	**Longitude:**	-70.928878 - -70°55'44"
Subject Property Area:	0.1064-acres		
Number of Buildings:	N/A		
Approximate Building Area (Total):	N/A		
Year Built:	NA		
Zoning Information:	Commercial/Residential		
Current Subject Property Usage:	Vacant land		
Assessor:	Tod Whiting		
Assessment Date:	3/28/2025		

1.1 Subject Property Summary

At the request of Buzzards Bay Habitat for Humanity, Metro Boston Property Inspections, (hereinafter "we", "us", and "our") performed a Phase I Environmental Site Assessment (ESA) of the Subject Property. This assessment has been conducted utilizing generally accepted Phase I ESA industry standards in accordance with the ASTM Practice E 1527-21, E 2600-22 and 21E reporting - Massachusetts Oil and Hazardous Material Release Prevention Act for Phase I Environmental Site Assessments.

1.2 Summary of Findings Table

The following table summarizes the individual sections of this assessment. This table, alone, is a quick reference and does not constitute the complete assessment. The report must be reviewed in its entirety.

ASTM SCOPE FINDINGS SUMMARY							
ASSESSMENT SECTION	NA	ACCEPTABLE	IDENTIFIED FINDINGS – NOT A REC	HREC	REC	FURTHER ACTION	REF. SECTION(S)
Historical Review		X				NFA	1.4, 6.0, 8.1
Regulatory Review		X				NFA	1.4, 8.0
State / Local Review		X				NFA	1.4, 6.7, 8.1
Site Use		X				NFA	1.4, 3.3, 7.2
USTs	X					NA	1.4, 7.6
ASTs	X					NA	1.4, 7.6
PCBs	X					NA	1.4, 7.7, 7.8
Waste / Discharges		X				NFA	1.4, 7.4, 7.5, 7.9
Abutting Properties		X				NFA	1.3, 4.0, 8.2
Surrounding Area		X				NFA	8.0
Brownfields	X					NA	3.2, 8.6
PFAS/PFOS	X					NA	1.4, 8.5, 9.7
ASTM NON-SCOPE FINDINGS SUMMARY							
ACM	X					NA	1.4, 9.1
Lead Paint	X					NA	1.4, 9.2
Radon			X			P-II	1.4, 9.3
Mold	X					NA	1.4, 9.4
Indoor Air Quality	X					NA	1.4, 9.5
Endangered Species	X					NA	1.4, 9.6
Other Hazardous Materials (defined non-petroleum containing)	X					NA	1.4, 7.3, 9.7

NA = Not Applicable NFA = No Further Action P-II = Phase II Testing P-III = Phase III Remediation

1.3 Conclusions

We have successfully performed a Phase I Environmental Site Assessment in accordance with the scope and limitations of ASTM Practice E 1527-21, E 2600-22 and 21E Reporting - Massachusetts Oil and Hazardous Material Release Prevention Act of the Subject Property as described in Section 2 of this report. Any additions to, exceptions to, or deletions from this practice are also described in Section 2 of this report.

RISK CONCLUSION		
	Low Risk	By the documents reviewed and/or site visit, this Phase I ESA Assessment has not revealed evidence of *environmental risk* in connection with the existing Subject Property or adjoining/abutting Property(ies). Therefore, it is considered to be "**Low Risk**" and/or "**de minimis conditions**" with **No Further Action**.

This assessment has not revealed evidence of *recognized environmental conditions* (RECs) or *controlled recognized environmental conditions* (CRECs) in connection with the Subject Property.

This assessment has not revealed evidence of *historical recognized environmental conditions* (HRECs) in connection with the Subject Property.

Furthermore, this assessment has not revealed evidence of *recognized environmental conditions* (RECs), *controlled recognized environmental conditions* (CRECs), or *historical recognized environmental conditions* (HRECs) in connection with the surrounding and/or abutting properties.

We have also performed limited cursory evaluations per ASTM: E 1527-21 "Non-Scope" items such as; asbestos-containing materials, lead-based paint, radon, mold, Indoor Air Quality (IAQ), and endangered species. It is emphasized that these limited screenings do not constitute a comprehensive survey of the premises and are meant only to provide a cursory evaluation regarding the overall prevalence of potentially suspect items at the Subject Property. Refer to section 1.4 for recommendations if items are listed as being identified.

- Due to the Subject Property not being developed, there should not be the potential for asbestos-containing materials (ACM) at the Subject Property.

- Due to the Subject Property not being developed, there should not be the potential for lead-based paint (LBP) at the Subject Property.

- Due to the location of the Subject Property, there **could** be the potential for Radon (Rn). The EPA has identified the area as a **Zone 2** level of risk. Elevated levels of Radon can be found to be more prevalent in Zone 1 and Zone 2 counties.

- During the assessment, our assessor would have conducted a cursory screening for indications of excessive or amplified mold growth, or for conditions favorable for mold growth. However, due to the Subject Property not being developed, this service was not performed.

- During the assessment, our assessor would have conducted a cursory screening for indications of poor Indoor Air Quality. However, due to the Subject Property not being developed, this service was not performed.

- Following the guidance of the Endangered Species Act (ESA), in which the government protects endangered and threatened plants and animals and their habitats, we were not able to identify and/or acquire readily accessible documentation which would restrict the use of the Subject Property.

- During the assessment, our assessor conducted a cursory screening for indications of other non-petroleum containing Hazardous Chemicals exist on the Subject Property. OSHA defines a hazardous chemical as any chemical that is: A physical or health hazard, toxic, oxidizing, corrosive, reactive, carcinogenic, or flammable chemicals. We were not able to identify and/or acquire readily accessible documentation which would cause concern.

Further evaluation of the items above, to confirm their presence, would require sampling by a qualified and possibly licensed professional depending on state requirements. This service is known as a Phase II Environmental Site Assessment.

1.4 Opinions and Recommendations

In compliance with CERCLA, 42 U.S.C. § 9601(35)(B) and 40 C.F.R. Part 312, of the AAI final rule and §12.6 of the ASTM E1527-21, it is in the opinion of the Environmental Professional (EP) at the time of this report there are not *recognized environmental conditions (RECs), controlled recognized environmental conditions (CRECs), historical recognized environmental conditions (HRECs)* and/or AULs that would deem further action.

There are potential ASTM Non-Scope environmental concerns within the Subject Property that may deem further action:

- Rn - Due to the location of the Subject Property and by the EPA Map of Radon Zones, there could be the potential for Radon (Rn). Elevated levels of Radon can be found to be more prevalent in Zone 1 and Zone 2 counties. Testing should be conducted by a qualified and/or licensed professional. Compliance with all applicable rules and regulations pertaining to Radon testing or mitigation is recommended. For complete details, refer to section 9.3

2.0 PURPOSE AND LIMITATIONS

2.1 Purpose and Scope

This assessment was conducted utilizing generally accepted Phase I ESA industry standards in accordance with the ASTM Standard Practice; E 1527-21 *Phase I Environmental Site Assessment Process* (update 11/2021), and E 2600-22 *Standard Guide for Vapor Encroachment Screening on Property Involved in Real Estate Transactions*. The ASTM describes these methodologies as representing good commercial and customary practice for conducting an Environmental Site Assessment of a property for the purpose of identifying recognized environmental conditions (RECs), historically recognized environmental conditions (HRECs), controlled recognized environmental conditions (CRECs), potential vapor encroachment screening (VES) and Brownfields designations.

The term *recognized environmental conditions (RECs)* is defined by ASTM E1527-21 as the presence of hazardous substances or petroleum products in, on, or at the subject property due to a release to the environment; the likely presence of hazardous substances or petroleum products in, on, or at the subject property due to a release or likely release to the environment; or the presence of hazardous substances or petroleum products in, on, or at the subject property under conditions that pose a material threat of a future release to the environment. For the purposes of this definition, "likely" is that which is neither certain nor proved, but can be expected or believed by a reasonable observer based on the logic and/or experience of the environmental professional, and/or available evidence, as stated in the report to support the opinions given therein. Conditions determined to be *de minimis* are not *REC*s.

A *historical recognized environmental condition (HREC)* as defined by E1527-21 is a previous release of hazardous substances or petroleum products affecting the subject property that has been addressed to the satisfaction of the applicable regulatory authority or authorities and meeting unrestricted use criteria established by the applicable regulatory authority or authorities without subjecting the subject property to any controls (for example, activity and use limitations or other property use limitations). A historical recognized environmental condition is not a recognized environmental condition. Identification of a historical recognized environmental condition is a multi-step process that shall be reflected in the report's Findings and Opinions section(s), including the environmental professional's rationale for concluding that a finding is a historical recognized environmental condition.

A *controlled recognized environmental condition (CREC)* is defined by E1527-21 as a recognized environmental condition affecting the subject property that has been addressed to the satisfaction of the applicable regulatory authority or authorities with hazardous substances or petroleum products allowed to remain in place subject to implementation of required controls (for example, activity and use limitations or other property use limitations). Identification of a controlled recognized environmental condition is a multi-step process that shall be reflected in the report's Findings and Opinions section(s), including the environmental professional's rationale for concluding that a finding is a controlled recognized environmental condition.

ASTM E2600-22 defines a *vapor encroachment screening (VES)* as the "presence or likely presence of chemicals of concern (COC) vapors in the subsurface of the target property (TP)

caused by the release of vapors from contaminated soil or groundwater either on or near the TP." For example, an industrial factory may have plumes that feed hazardous chemicals into the atmosphere. Properties close to this factory may be at risk for chemicals in the vapor to contaminate their soil or aquifer, or the vapors themselves could leak into the building.

The term *Brownfield* designation is a term used in urban planning to describe land previously used for industrial purposes or some commercial uses. Such land may have been contaminated with hazardous waste or pollution or is feared to be so. Generally, brownfield sites exist in a city's or town's industrial section, on locations with abandoned factories or commercial buildings, or other previously polluting operations. Small brownfields also may be found in many older residential neighborhoods. For example, many dry-cleaning establishments or gas stations produced high levels of subsurface contaminants during prior operations, and the land they occupy might sit idle for decades as a brownfield. Typical contaminants found on contaminated brownfield land include hydrocarbon spillages, solvents, pesticides, heavy metals such as lead (e.g., paints), tributyltins, and asbestos. Once cleaned up, such an area can become host to a business development such as a retail park. Even though a Subject Property may be identified within a Brownfield Designated area, it does not mean the Property itself is contaminated. Some state governments restrict development of brownfield sites to particular uses in order to minimize exposure to leftover contaminants on-site after the cleanup is completed; such properties are deed-restricted in their future usage. Some legally require that such areas are reused for housing or for new commercial use in order not to destroy further arable land. The redevelopment of brownfield sites is a significant part of new urbanism, while some brownfields are left as green spaces for recreational uses.

A *21E Report* is defined as a 21E Environmental Report, or 21E Environmental Site Assessment (ESA) document that summarizes the results of a site investigation conducted by a qualified environmental professional. The report is based on Massachusetts General Laws (MGL) Chapter 21E, which states that property owners are responsible for cleaning up hazardous materials or oil spills on their property. The report is often required by lending institutions before financing a commercial property purchase to protect the lender from potential liability.

Per ASTM E1527-21 the chief components of this assessment are described as follows:

- Review and discussion of current Subject Property conditions regarding the presence or absence of hazardous chemicals/petroleum products; generation, treatment, storage, or disposal of hazardous, regulated or medical wastes; electrical equipment that utilizes oils which potentially contain PCBs; and bulk storage tanks (above or below ground).

- Review and discussion of the usage of adjacent and nearby properties to identify the potential for contamination (if present and/or suspected) to migrate onto the Subject Property.

- Summary of physical characteristics of the Subject Property through a review of available topographic, geologic and groundwater data.

- Research of the historic uses of the Subject Property and adjoining properties through a review of reasonably ascertainable standard sources, such as fire insurance maps (Sanborn), city directories, aerial photographs, prior reports, topographic maps, and interviews.

- A regulatory review of federal and state environmental databases, and other local environmental records, within specific search distances defined by the ASTM.

Per MA-21E, the chief components of this assessment are described as follows:

- A review of environmental databases to identify any known environmental risks in the area.
- A review of Fire Department permit and license records.
- A review of major incident history, such as spills, leaks, and environmental problems, that have occurred in the previous five years.
- A review of the parcel in question and the direct abutters.
- Identification of any Recognized Environmental Conditions (RECs) associated with the property.

A cursory evaluation for the following "Non-ASTM" concerns, such as the following:

- Suspect Asbestos-Containing Materials (ACM)
- Lead-Based Paint (LBP)
- US EPA Designated Radon Potential (RN)
- Mold
- Indoor Air Quality (IAQ)
- Endangered Species/Wetlands
- Per- and Polyfluorinated Substances (PFAS)

These methodologies are described as representing good commercial and customary practice for conducting an Environmental Site Assessment of a property for the purpose of identifying environmental conditions.

2.2 Reason for Performing Phase I ESA

It is our understanding and belief that the Phase I ESA is being performed in consideration of a pending real estate transaction involving the Subject Property.

2.3 Inaccessible Locations

The assessor was able to access all areas on the Subject Property. We are unaware of any other notable areas of the Subject Property that were excluded from our visual inspection.

2.4 Limitations and Exceptions

Historic research data gaps are detailed in Section 6.7, if applicable. No other exceptions or deletions from the ASTM Standard E 1527-21, and E 2600-22 are reported.

2.5 Abbreviations/Acronyms

We may use the following abbreviations and acronyms for common terminology described in our report. Not all abbreviations or acronyms may be applicable to this report:

ACM – Asbestos-containing Material
AST – Aboveground Storage Tank
ASTM – American Standard for Testing Materials
CREC – Controlled Recognized Environmental Condition
EP – Environmental Professional (EPA Recognized)
HREC – Historic Recognized Environmental Condition
IAQ – Indoor Air Quality
LBP – Lead-based Paint
LAST – Leaking Aboveground Storage Tank
LUST – Leaking Underground Storage Tank
Pb – Lead
PFAS – Per- and Polyfluorinated Substances
RN – Radon
REC – Recognized Environmental Condition
Tanks – Registered AST/UST
UST – Underground Storage Tank
VES – Vapor Encroachment Screening

2.6 Special Terms and Conditions

Our company has prepared this Phase I Environmental Site Assessment using reasonable efforts in each phase of its work to identify recognized environmental conditions associated with hazardous substances, wastes and petroleum products at the Property. The methodology of this Phase I Environmental Site Assessment was consistent with the ASTM Standard Practice for E 1527-21, and E 2600-22. Findings within this report are based on information collected from observations made on the day of the site investigation and on reasonably ascertainable information obtained from governing public agencies, private sources and property representatives (AAI).

This report is not definitive and should not be assumed to be a complete or specific definition of the conditions above or below grade. Information in this report is not intended to be used as a construction document and should not be used for demolition, renovation, or other construction purposes. We make no representation or warranty that the past or current operations at the Subject Property are, or have been, in compliance with all applicable federal, state, and local laws, regulations and codes.

Findings, conclusions, and recommendations presented in this report are based on our visual observations of the Subject Property, the municipal research findings reasonably obtained, information provided by the Client, AAI, and/or a review of readily available and supplied drawings and documents. Our company relies completely on the information, whether written, graphic, or verbal, provided by the Subject Property contact(s) or as shown on any documents reviewed or received from the Subject Property contact, owner or agent, or municipal source, and assumes that information to be true and correct. Although there may have been some degree of overlap in the information provided by these various sources, we did not attempt to independently verify the accuracy or completeness of all information reviewed or received during the course of this assessment.

Regardless of the findings stated in this report, we are not responsible for consequences or conditions arising from facts that were concealed, withheld, or not fully disclosed/published at the time the assessment was conducted.

This report does not warrant against future operations or conditions, nor does it warrant against operations or conditions present of a type or at a location not investigated.

The regulatory database report provided is based on an evaluation of the data collected and compiled by a contracted data research company. The report focuses on the Subject Property and neighboring properties that could impact the Subject Property. Neighboring properties listed in governmental environmental records are identified within specific search distances. The search distance varies depending upon the particular government record being checked. The regulatory research is designed to meet the requirements of ASTM Standard E 1527-21, and E 2600-22. The information provided in the regulatory database report is assumed to be correct and complete.

Subsurface conditions may differ from the conditions implied by the surface observations and can only be reliably evaluated through intrusive techniques.

Reasonable efforts have been made during this assessment to identify aboveground and underground storage tanks and ancillary equipment. "Reasonable efforts" are limited to information gained from visual observation of largely unobstructed areas, recorded database information held in public records and available information gathered from interviews. Such methods may not identify subsurface equipment that may have been hidden from view due to parked automobiles and other vehicles, snow cover, vegetative growth, pavement, construction or debris pile storage or incorrect information from sources.

We are not a professional title insurance firm and makes no guarantee, explicit or implied, that the records which were reviewed represent a comprehensive or precise delineation of past Property ownership or tenancy for legal purposes.

3.0 SUBJECT PROPERTY DESCRIPTION

3.1 Current Site and Vicinity Characteristics

The Subject Property consists of a irregular shaped parcel located on the North side of Merrimac St. There are N/A building(s) on the Subject Property. The Subject Property has no areas that are paved / asphalt. The parcel totals 0.1064 acres. The zoning at the Subject Property is identified as Commercial/Residential.

The Subject Property is located in a commercial park / mixed use area characterized by retail / residential, as well as undeveloped properties.

3.2 Current Use of the Subject Property

The Subject Property is currently a vacant land parcel. (Ref. 7.2 Property Use)

3.3 Description of Subject Property Improvements

The Subject Property is currently undeveloped. Prior to 1995 there were dwellings which have been removed.

3.4 Utilities/Source of Heating

TYPE	DESCRIPTION
Water Service:	Public
Sewer Service:	Public
Heating:	N/A

3.5 Physical Setting

3.5.1 Topography

According to the United States Geological Survey (USGS) 7.5 Minute Series Topographic Map, the Subject Property is located at approximately 46 feet above mean sea level.

3.5.2 Soils

Based on the United States Department of Agriculture - Soil Conservation Service data, the following table depicts the dominant soil classification/type at the Property:

Soil Component Name:	Urban Land
Soil Surface Texture:	Variable
Hydrologic Group:	Not Reported
Soil Drainage Class:	Not Reported
Hydric Status:	Not hydric soil.

Corrosion Potential to Uncoated Steel:	Not Reported
Depth to Bedrock Minimum:	>0 inches

NOTE: Urban land cannot be reported in general. The soil is material that has been manipulated, disturbed or transported by man's activities and blended into the urban soil development of the Property environment. Typically it is used as a medium for plant growth or filler. The physical, chemical, and biological properties are generally less favorable as a rooting medium than soil found on the natural landscape. Basic soil properties are reviewed to place urban soil properties in context. Soil physical properties are comprised of texture, structure, porosity and bulk density, color, temperature, aeration status and water relations. In combination, they determine such things as fertility, ease of root penetration and effective rooting depth, water permeability and retention, root growing season, and diffusion of oxygen, carbon dioxide, and other gasses. Due to the variations, corrosion of uncoated steel cannot be commented on. Specific and potentially multiple soil testing at a property would have to be performed to quantify its characteristics. At such a time a result is given, those characteristics would only be assumed for that property area only.

3.5.3 Hydrology

The following table identifies the hydrology for the Subject Property:

Groundwater Flow Direction*:	Southeast
National Wetland Inventory:**	No
State Wetland Restriction*:**	No
FEMA 100 Year Flood Plain:	No
FEMA 500 Year Flood Plain:	No

* Groundwater levels and/or flow direction(s) may vary due to seasonal fluctuations in precipitation, local usage demands, geology, underground structures or dewatering operations.
** A county may be recognized in the National Wetland Inventory but does not mean that the Property itself is subject to be listed.
*** A Property can be identified in a state identified wetland inventory and not listed in the National Wetland Inventory.

4.0 SURROUNDING VICINITY CHARACTERISTICS

4.1 Surrounding Area

The surrounding area is characterized by retail / residential, as well as undeveloped properties.

The surrounding area is not depicted as being a Brownfield designated area.

4.2 Adjoining/Abutting Properties Table

The following table describes adjacent and abutting properties current usage:

DIRECTION	TYPE	DESCRIPTION
North-	Residential	Single Dwelling
East-	Residential	Single Dwelling/Parking Lot
South-	Road	Merrimac St
West-	Residential/Road	Single Dwelling/ Pleasant St

5.0 Chain of Title, Liens, AULs

This section is deemed by ASTM E1527-21 as compliance for land title records review. Records that affect the title of real estate, which may include, among other things, deeds, mortgages, leases, land contracts, court orders, easements, liens, and AULs recorded within the recording systems or land registration systems are identified here.

5.1 Chain of Title

1) Cecilia V. Poczatek by Deed recorded 4/10/1968 in Book 1563 Page 246.

2) John Oliveria by Deed recorded 3/8/1978 in Book 1757 Page 691.

3) Henry J. Finnerty by Deed recorded 3/8/1978 in Book 1757 Page 694.

4) James Donoghue by Deed recorded 3/8/1978 in Book 1757 Page 696.

5) Jose S. Valerio by Deed recorded 4/14/1978 in Book 1759 Page 739.

6) Duarte Miguel Botelho and Maria Aldera Botelho by Deed recorded 11/21/1979 in Book 1796 Page 149.

7) Robert S. Tobey by Deed recorded 4/5/1985 in Book 1918 Page 722.

8) Carl J. Canderozzi by Deed recorded 7/14/1987 in Book 2036 Page 845.

9) John E. Hooley by Deed recorded 2/8/1988 in Book 2092 Page 66.

10) John E. Hooley, Trustee of 5961 Realty Trust by Deed recorded 8/18/1988 in Book 2190 Page 18.

11) City of New Bedford by Final Decree Tax Taking recorded 3/6/1995 in Book 3438 Page 164.

12) Angel Velazquez by Deed recorded 5/16/2012 in Book 10392 Page 61.

13) Eliezer Velazquez by Quit Claim Deed recorded 11/18/2022 in Book 14534 Page 157.

1) Johnny M. Roberts and Johanna Roberts by Deed recorded 3/14/1973 in Book 1659 Page 752.

2) Hikmat Z. Yousif and Kathleen M. Yousif by Deed recorded 7/24/1974 in Book 1688 Page 100.

3) Rene Charbonneau by Deed recorded 12/30/1976 in Book 1732 Page 80.

4) Samuel A. Miller by Deed recorded 11/8/1983 in Book 1877 Page 586.

5) Samuel A. Miller and Henry Alfonso Jr. by Deed recorded 12/18/1984 in Book 1910 Page 956.

6) Mary F. Perry, Trustee of Crimson Realty Trust by Deed recorded 1/29/1985 in Book 1913 Page 803.

7) Kimball L. Masont and Eric Weber, Trustees of Webson Realty Trust by Deed recorded 9/3/1985 in Book 1933 Page 1244.

8) Mark S. Messier and Mary F. Messier by Deed recorded 9/1/1988 in Book 2198 Page 142.

9) City of New Bedford by Final Decree Tax Taking recorded 9/30/1994 in Book 3350 Page 130.

10) Angel Velazquez by Deed recorded 5/16/2012 in Book 10392 Page 61.

11) Eliezer Velazquez by Quit Claim Deed recorded 11/18/2022 in Book 14534 Page 157.

5.2 Environmental Liens

Public Records were searched from November 18, 2022, to April 8, 2025. Environmental liens on the Subject Property were not found in record during the period searched.

5.3 Activity or Use Limitations (AULs)

Public Records were searched from November 18, 2022, to April 8, 2025. Activity or use limitations on the Subject Property were not found in record during the period searched.

5.4 Other Subject Property Restrictions

No information on other Subject Property restrictions was provided or discovered at the time of the report.

5.5 Subject Property Value Reduction due to Environmental Conditions

No information was provided to us by the Client or Subject Property owner/representative regarding a reduction of the Subject Property value due to RECs, AULs or conditions.

6.0 HISTORICAL RECORDS REVIEW

Our company has conducted research in order to help identify the likelihood of past uses having led to recognized environmental conditions in connection with the Subject Property. Standard historical sources have been sought in an attempt to document the past uses of the Subject Property as far back as it can be shown that the Subject Property contained structures; or from the time the Subject Property was first used for residential, agricultural, commercial, industrial or governmental purposes.

6.1 Fire Insurance Maps

Fire insurance maps were created for insurance underwriters and often contain information regarding the uses of individual structures and the locations of fuel and/or chemical storage tanks that may have been on a particular property. These maps were generally prepared for urban areas beginning in the middle to late 1880s and continuing generally into the 2000s.

A search of Fire Insurance Maps for the Subject Property and surrounding area was conducted by Envirosite. Envirosite provided a Fire Insurance Map report of several historic maps depicting the Subject Property and potential usage. The following pertinent details were obtained from review of the report:

YEAR(S)	DESCRIPTION	
1888, 1893, 1906, 1924, 1950, 1958, 1975	**Subject Property**	Developed land.
	Adjacent Properties	Developed land.

6.2 Topographic Map Review

Due to the availability of alternate historic sources, as well as the review did not provide any significant data, though researched and added in the appendix, historical topographic maps were not added into this section of the report.

6.3 City Directory Listings

A City Directory Abstract Report for the Subject Property address was provided by Envirosite. City Directories for the years 2023 through 1961 were provided for review at approximately three to six-year intervals. The Subject Property address was listed as follows:

YEAR(S)	SUB-ADDRESS	NAME / DESCRIPTION
2023-1998		No Listings
1993		Louis Soares
1971		Gregory Micheal
1969		No Listings
1966		Avila Fredk R
1961		No Listings

6.4 Aerial Photograph Review

A search of Aerial Photographs for the Subject Property and surrounding area was conducted by Envirosite. Envirosite provided an Aerial Photography report of several historic photographs depicting the Subject Property and potential development/redevelopment. The following pertinent details were obtained from review of the report:

YEAR(S)	DESCRIPTION	
1938,1960, 1961,1969, 1971,1974, 1975,1977, 1985,1992, 1995,1997, 2001,2003, 2005,2008, 2010,2012, 2014,2016, 2018,2021, 2023	**Subject Property**	Developed land until 1997 showing all buildings removed.
	Adjacent Properties	Developed land.

6.5 Prior Investigation Reports

We were not given prior investigative reports.

6.6 Other Historical Research / Records

No other historical research or records were reviewed or provided.

6.7 Data Gaps

Historic land use data prior to 1888 was not readily available at the time of the assessment. The date of the first developed use of the Subject Property was determined to be circa pre 1888 with the construction of three Dwellings. It is our opinion that no significant data gaps were identified with regard to historical use research that would affect the opinion and/or recommendation of the EP.

6.8 Summary and Conclusion of Historic Use Research

Based upon historic use research, the Subject Property was improved with three dwellings pre-1888. The buildings were removed circa 1995. The exact nature of the prior owners' operations were not determined but are assumed to have been residential living.

7.0 SITE RECONNAISSANCE/ INTERVIEWS / AAI

7.1 Site Assessment

Our assessor(s) Tod Whiting, conducted the site reconnaissance on March 28, 2025. The assessor was escorted by Robert Vercollone. All Appropriate Inquiry (AAI) information obtained from Robert Vercollone during their interview is incorporated into the appropriate sections of this report.

Commonly known or specialized knowledge of the Subject Property was not reported to us by the Client or Subject Property owner/representative per AAI.

7.2 Subject Property Use

The Subject Property is currently not utilized and is vacant.

7.3 Hazardous Substance/Petroleum Products Storage/Handling

Potentially hazardous substances, that are not defined (or not yet defined) as hazardous substances under CERCLA, was not noted at the Subject Property at the time of the assessment. Evidence of spills and/or releases of hazardous substances was not noted at the Property during the site reconnaissance.

Petroleum product storage and/or handling was not noted at the Subject Property at the time of the assessment. Evidence of spills and/or releases of Petroleum Products was not noted at the Property during the site reconnaissance.

7.4 Waste Generation, Storage and Disposal

Conventional solid waste generated at the Subject Property is stored in trash cans/bags, placed in outdoor dumpsters and disposed of via a private pickup service. Evidence of the improper disposal of hazardous waste was not observed.

Additional waste of concern **was** observed to be generated, stored or disposed of at the Subject Property during the site assessment. Waste of concern was identified as an abandoned RV with containing an attached waste holding tank.

7.5 Waste Water Discharges

Sanitary sewage generated at the Subject Property is discharged into municipal sewer lines for off-site treatment. Storm water at the Subject Property drains onto the ground surface and flows to the street. No material concerns were noted with either discharge.

7.6 Bulk Petroleum Storage Tanks

Evidence of past or present underground storage tanks (USTs) was not identified during the site reconnaissance.

Evidence of past or present aboveground storage tanks (ASTs) was not identified during the site reconnaissance.

Please note, we cannot rule out the possibility that petroleum heating fuels may have been stored and used on the Subject Property in the past or USTs/ASTs were installed/removed without proper documentation.

The Subject Property was not identified in the regulatory database report provided by ENVIROSITE, as a UST/AST site, LUST or Spills site.

7.7 Polychlorinated Biphenyls (PCBs)

No suspected PCB containing transformers or hydraulic equipment was identified at the Subject Property.

7.8 Hydraulic Equipment/Storage

Evidence of hydraulic equipment or storage was not identified during the site reconnaissance. However, we cannot rule out the possibility that items containing hydraulic fluid may have been used and stored on the Subject Property in the past.

7.9 Drains/Sumps

No drains other than for normal interior/exterior water management were noted at the Subject Property. No environmental concerns were noted with these systems.

No sump pits were noted at the Subject Property.

7.10 Exterior Pits/Ponds/Lagoons

No evidence of pits, ponds or lagoons was identified on the Subject Property in connection with waste treatment or disposal. No evidence of hazardous waste or petroleum residue was identified.

7.11 Stained Soil, Pavement/Stressed Vegetation

Staining of soils and/or pavement was not noted during the assessment.

Evidence of stressed vegetation **was** noted during the assessment.

7.12 Groundwater Wells and Septic Systems

Groundwater wells were not noted at the Subject Property during the assessment.

Onsite septic systems were not noted at the Subject Property during the assessment.

7.13 Fill Material

Evidence of recently deposited or non-native fill materials was not noted at the Subject Property. Please note, we cannot rule out the possibility that urban fill materials may exist on the Subject Property.

7.14 Specialized USTs

Evidence of specialized Underground Storage Tanks (USTs) was not identified during the site reconnaissance.

7.15 Specialized ASTs

Evidence of specialized Aboveground Storage Tanks (ASTs) was not identified during the site reconnaissance.

8.0 REGULATORY RECORD REVIEWS

A search of environmental regulatory databases, by service from Envirosite, was conducted in accordance with the requirements of the ASTM. We have also reviewed the "unmappable" listings within the database report, cross-referencing available address information and facility names. Unmappable sites are listings that cannot be plotted with confidence but are identified as being located within the general area of the Property based on the partial street address, city name or zip code. In general, a listing cannot be mapped due to inaccurate or incomplete address information in the database that was supplied by the corresponding regulatory agency. Any listings from the unmappable summary that were identified by us as a result of the area reconnaissance and/or cross-referencing to mapped listings are included in the corresponding database discussion within this section.

REGULATORY DATABASE	SEARCH DISTANCE	ON-SITE LISTINGS	ADJ. PROPERTY LISTINGS	TOTAL WITHIN SEARCH DISTANCE
Fed. NPL	1-mile	0	0	1
Fed. Delisted NPL	½-mile	0	0	0
Fed. CERCLIS	½-mile	0	0	0
Fed. CERCLIS-NFRAP	½-mile	0	0	2
Fed. RCRA CORRACTS	1-mile	0	0	0
Fed. RCRA TSD	½-mile	0	0	0
Fed. RCRA LQG & SQG (Generators)	Site & Adj.	0	0	
Fed. SEMS_8R_ACTIVE SITES	½-mile	0	0	2
Fed. ERNS	Site	0		
State & Tribal SHWS equiv. NPL & CERCLIS	1-mile	0	0	135
State & Tribal SWF/LF	½-mile	0	0	0
State & Tribal LUST	½-mile	0	0	10
State & Tribal LAST	½-mile	0	0	7
State & Tribal Registered Stor. Tank	Site & Adj.	0	0	
Fed., State & Tribal ENG. Control List	½-mile	0	0	1
Fed., State & Tribal INST. Control List	½-mile	0	0	1
State & Tribal VCP	½-mile	0	0	0
PFAS/PFOS Sites	½-mile	0	0	1
State, Tribal & Local. Brownfields	½-mile	0	0	1
Spills	Site & Adj.	0	0	
Hist. US Auto Station	Site & Adj.	0	0	
Hist. US Cleaners	Site & Adj.	0	0	

- *The results of the review for each database are discussed below. The locations for the facilities discussed in this section are shown on the figures in the full ENVIROSITE report, included as Appendix E.*
- *The chart above is a summary of major potential concerns that could have an impact on the Property and does not represent the entire review, included as Appendix E.*
- *According to the EPA Policy Toward Owners of Property Containing Contaminated Aquifers, dated July 3, 1995, the EPA will not take enforcement action against a property owner who owns property under which is an aquifer contaminated by subsurface migration from an off-site source or sources. Therefore, the Subject Property owner would not be liable for any contamination of the underlying aquifer that was attributed to an off-site source.*

8.1 On-Site Database Listings

The Subject Property **was** identified on regulatory databases reviewed.

- The "1268 PLEASANT ST" identified as being the Subject Property, was listed on database(s) of LEAD - MA. The status is depicted as Conducted/Collected.

8.2 Adjoining/Abutting Property Database Listings

Adjoining/abutting properties were not identified on regulatory databases reviewed.

8.3 Vapor Encroachment Conditions

ASTM – Vapor Encroachment Screening (VES) is the "presence or likely presence of chemicals of concern (COC) vapors in the subsurface of the target property (TP) caused by the release of vapors from contaminated soil or groundwater either on or near the TP."

- Neither the Subject Property nor any surrounding properties were identified as causing vapor encroachment.

8.4 Federal Agency Record Review

EPA – The National Priorities List (NPL), also known as the Superfund list, is the United States Environmental Protection Agency (USEPA) listing of uncontrolled or abandoned hazardous waste sites. These sites are targeted for possible long-term remedial action under the Superfund Act of 1980. The list is primarily based on the EPA's Hazardous Ranking System.

- One (1) NPL listing was identified within a one-mile radius of the Subject Property. The closest "NEW BEDFORD | New Bedford Site ACUSHNET ESTUARY | ACUSHNET ESTUARY ACUSHNET ESTUARY" site located at NEW BEDFORD and approximately 1628 feet to the ESE of the Subject Property, was listed. The Status is depicted as No Violations.

EPA – Delisted NPL Site List (DNPL) provides a list of sites formerly listed on the NPL that have since been "de-listed" after the EPA has determined that no further response is appropriate.

- No DNPL listings were identified within a ½-mile radius of the Subject Property.

EPA – The Comprehensive Environmental Response, Compensation and Liability Information System (CERCLIS) is the EPA database of known or suspected uncontrolled or abandoned hazardous waste sites. These sites have either been investigated, or are currently under investigation, by the EPA for the release or threatened release of hazardous substances.

- No CERCLIS listings were identified within a ½-mile radius of the Subject Property.

EPA – CERCLIS-NFRAP (No Further Remedial Action Planned) is the EPA database of archived sites that have been removed and archived from the inventory of CERCLIS sites.

Archived status indicates that, to the best of EPA's knowledge, assessment at a site has been completed and that the EPA has determined no further steps will be taken to list this site on the National Priorities List (NPL), unless information indicates this decision was not appropriate or other considerations require a recommendation for listing at a later time.

- Two (2) CERCLIS-NFRAP listings were identified within a ½-mile radius of the Subject Property. The closest "HERMAN MELVILLE SHIPYARD | MOTOR TECH | FUSIFORM, INC." site located at 301 HERMAN MELVILLE BLVD and approximately 1271 feet to the East of the Subject Property, was listed. The Status is depicted as Not on the NPL.

EPA – The Resource Conservation and Recovery Information System (RCRIS) is a database of facilities, which generate or treat, store or dispose of EPA regulated hazardous waste, or meet other applicable requirements of the Resource Conservation and Recovery Act (RCRA). Inclusion on this database does not imply that mishandling or a release of hazardous waste has occurred at the facility. RCRIS categories are as follows:

Corrective Action (CORRACTS) list is a list of hazardous waste treatment, storage or disposal facilities and other RCRIS facilities (due to past interim status or storage of hazardous waste beyond 90 days) that have been notified by the USEPA to undertake corrective action under RCRA.

- No CORRACTS listings were identified within a one-mile radius of the Subject Property.

Treatment, Storage and Disposal Facilities (TSD). Facilities listed under TSD are sites that treat, store and/or dispose of EPA regulated hazardous waste.

- No TSD listings were identified within a ½-mile radius of the Subject Property.

Large Quantity Generators (LQG). Facilities listed under LQG either generate more than 1000 kilograms (kg) of EPA regulated hazardous waste per month or meet other applicable requirements of RCRA.

- Neither the Subject Property nor any adjoining properties were listed on the LQG database.

Small Quantity Generators (SQG). Facilities listed under SQG either generate from 100 kilograms (kg) to 1000 kg of EPA regulated hazardous waste per month or meet other applicable requirements of RCRA.

- Neither the Subject Property nor any adjoining properties were listed on the SQG database.

EPA – The Emergency Response Notification System (ERNS) is a national database used to store information concerning the sudden and/or accidental release of hazardous substances, including petroleum, in quantities greater than the reportable quantity, as maintained at the National Response Center. The database contains preliminary information from spill reports made to various federal departments including the EPA.

- No listings were identified for the Subject Property.

SEMS_8R_ACTIVE SITES. The Active Site Inventory Report displays site and location information at active SEMS sites. An active site is one at which site assessment, removal, remedial, enforcement, cost recovery, or oversight activities are being planned or conducted.

- Two (2) listings were identified within a ½-mile radius of the Subject Property. The closest "NEW BEDFORD | New Bedford Site ACUSHNET ESTUARY | ACUSHNET ESTUARY ACUSHNET ESTUARY" site located at NEW BEDFORD and approximately 1628 feet to the ESE of the Subject Property, was listed. The Status is depicted as No Violations.

US Historical Auto Station is a comprehensive listing of all reported active and inactive auto stations in connection with the Subject Property.

- Neither the Subject Property nor the adjoining properties were identified as listed on the US Hist. Auto Stat. databases.

US Historical Cleaners is a comprehensive listing of all reported active and inactive drycleaners in connection with the Subject Property.

- Neither the Subject Property nor the adjoining properties were identified as listed on the US Hist. Cleaners databases.

8.5 State Agency Record Review

State Hazardous Waste Sites (SHWS) database contains potential or confirmed hazardous substance release properties. This is the state equivalent to NPL *and* CERCLIS.

- One Hundred Thirty-Five (135) SHWS were identified within a one-mile radius of the Subject Property. The closest "OUR LADY OF PURGATORY CHURCH" site located at 11 FRANKLIN ST and approximately 307 feet to the SSW of the Subject Property, was listed. The Status is depicted as Permanent Solution with No Conditions.

Solid Waste Facility/Landfill (SWF/LF) list provides information on the location of registered state landfills and associated transfer facilities.

- No SWF/LF listing was identified within a ½-mile radius of the Subject Property.

Leaking Underground Storage Tank (LUST) is a comprehensive listing of all reported active and inactive leaking storage tank sites.

- Ten (10) listings were identified within a ½-mile radius of the Subject Property. The closest "INTERSECTION WITH HAZARD ST | NO LOCATION AID | GIUSTI BAKERY" site located at 1707 PURCHASE ST and approximately 260 feet to the North of the Subject Property, was listed. The Status is depicted as No Further Action.

Leaking Aboveground Storage Tank (LAST) is a comprehensive listing of all reported active and inactive leaking storage tank sites.

- Seven (7) listings were identified within a ½-mile radius of the Subject Property. The closest "RYDER TRUCK RENTAL | RYDER TRUCK RENTAL #1122 | RYDER TRANSPORATION SERVICES" site located at 730 ACUSHNET AVE and approximately 513 feet to the East of the Subject Property, was listed. The Status is depicted as Response Action Outcome - A site/release where a Permanent or Temporary Solution Statement.

Registered Storage Tank Database is the listing of registered storage tank sites. This includes the AST and UST databases.

- Neither the Subject Property nor the adjoining properties were identified as listed on the UST/AST databases.

Engineering Controls Site Listing (EC) list provides information on the location of remediation sites using engineering controls as part of the response action. Engineering controls include various forms of caps, building foundations, liners and treatment methods to create pathway elimination for regulated substances to enter environmental media or affect human health.

- One (1) ENG Control listings were identified within a ½-mile radius of the Subject Property. The closest "NEW BEDFORD | New Bedford Site ACUSHNET ESTUARY | ACUSHNET ESTUARY ACUSHNET ESTUARY" site located at NEW BEDFORD and approximately 1628 feet to the ESE of the Subject Property, was listed. The Status is depicted as Explanation of Significant Differences.

Institutional Controls Site Listing (IC) list provides information on the location of remediation sites using institutional controls as part of the response action. Institutional controls include administrative measures, such as groundwater use restrictions, construction restrictions, property use restrictions and post remediation care requirements intended to prevent exposure to contaminants remaining on-site. Deed restrictions are generally required as part of institutional controls.

- One (1) INST Control listings was identified within a ½-mile radius of the Subject Property. The closest "NEW BEDFORD | New Bedford Site ACUSHNET ESTUARY | ACUSHNET ESTUARY ACUSHNET ESTUARY" site located at NEW BEDFORD and approximately 1628 feet to the ESE of the Subject Property, was listed. The Status is depicted as RECORD OF DECISION

Voluntary Cleanup Program (VCP) list provides information on the location of sites involved in a Voluntary Cleanup Program. Under a Voluntary Cleanup Program, a property owner will voluntarily enter into an agreement with a state or local environmental regulatory agency to conduct an investigation and remediation for specific area(s) of concern.

- No VCP listings were identified within a ½-mile radius of the Subject Property.

PFAS/PFOS Sites is a listing of all reported Industries potentially handling PFAS within a half mile of the Subject Property.

- One (1) PFAS/PFOS listings were identified within a ½-mile radius of the Subject Property. The closest "NEW BEDFORD | New Bedford Site ACUSHNET ESTUARY | ACUSHNET ESTUARY ACUSHNET ESTUARY" site located at NEW BEDFORD and approximately 1628 feet to the ESE of the Subject Property, was listed. The Status is depicted as Final.

8.6 Brownfields

Brownfields list provides information on the location of sites involved in a federal, state, or local Brownfields program.

- One (1) BF listings were identified within a ½-mile radius of the Subject Property. The closest "REVERE COPPER PRODUCTS | FORMER REVERE COPPER | SHORELINE RESOURCES, LLC" site located at 24 NORTH FRONT ST and approximately 2253 feet to the NE of the Subject Property, was listed. The Status is depicted as RTN CLOSED.

8.7 Additional Environmental Records

Additional Environmental Records identify the listings of any hazardous substances or petroleum products that has/had occurred in connection with the Subject Property. Those identified may be under State/municipal specific database(s), State/municipal run programs, and/or State/municipal historic databases.

- Neither the Subject Property nor the adjoining properties were identified on other current environmental databases.

8.8 Local Government Agencies

We conducted research of publicly accessible records for the Subject Property address.

- The Subject Property was not identified on other databases not covered by the ASTM standards within the local government agencies.

Review of the remaining sites identified within the ASTM search parameters did not identify any site that is considered a recognized environmental condition in connection with the Subject Property.

9.0 NON-ASTM SCOPE CONCERNS

9.1 Asbestos-Containing Material (ACM)

Due to the Property not being developed, there should not be the potential for asbestos-containing materials (ACM) at the Subject Property.

9.2 Lead-Based Paint

Due to the Subject Property not being developed, there should not be the potential for Lead-based paint (LBP) at the Subject Property.

9.3 Radon

Radon is a naturally occurring, colorless, odorless gas that is a byproduct of the decay of radioactive materials potentially present in bedrock and soil. Radon gas may enter the lowest level of a building through floor cracks, structural joints or plumbing conduits. The United States Environmental Protection Agency (USEPA) guidance level for annual residential exposure to radon is 4.0 picocuries per liter of air (pCi/L). The guidance level is not a regulatory requirement for private owners of commercial real estate but is commonly used for comparison purposes to suggest whether further action at a building may be prudent.

The Subject Property is located in Bristol County which is classified as an EPA Zone 2 or "medium risk". Considering this is a medium-risk area, radon could be considered a potential concern.

9.4 Mold

During the assessment, our assessor would have conducted a cursory screening for indications of excessive or amplified mold growth, or for conditions favorable for mold growth. However, due to the Subject Property not being developed, this service was not performed.

9.5 Indoor Air Quality (IAQ)

During the assessment, our assessor would have conducted a cursory screening for indications of poor Indoor Air Quality. However, due to the Subject Property not being developed, this service was not performed.

9.6 Endangered Species

Following the guidance of the Endangered Species Act (ESA), in which the government protects endangered and threatened plants and animals and their habitats, we were not able to identify or acquire any readily accessible documentation which would restrict the use of the Subject Property.

9.7 Hazardous Chemicals

During the physical site assessment, we conducted a cursory screening for non-petroleum based potentially hazardous chemicals. We did not note any major items that would cause elevated concerns.

10.0 ENVIRONMENTAL PROFESSIONAL (EP) ATTESTMENT

Metro Boston Property Inspections has developed and performed all appropriate inquiries in conformance with the standards and practices set forth in 40 CFR Part 2252 and MA-21E.

I, Joseph M. Lyons, declare that, to the best of my professional knowledge and belief, meet the definition of *Environmental Professional* (EP) as defined by the Environmental Protection Agency and ASTM referenced in 40 C.F.R. § 312.10(b) and MA-21E. By my signature, I have the specific qualifications based on education, training, and experience to assess a property of the nature, history and setting of the Subject Property.

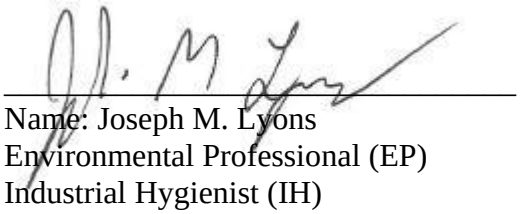

Name: Joseph M. Lyons
Environmental Professional (EP)
Industrial Hygienist (IH)

10.1 EP Statement of Qualifications (SOQ)

Joseph M. Lyons has been extensively involved in environmental development and operations since 1994. Joe was Executive Vice President of Environmental Solutions Association from 2002 until its closure in February 2015. He was also a prior Vice President of a nationally recognized environmental consulting firm which specialized in catastrophic disaster assessments and remediation and he also served as President of a national environmental franchise. Prior to 1994, Mr. Lyons was a previous manager for a large International pharmaceutical company in which he had overseen department staff and wrote operation procedures recognized by the FDA. Joe also had owned and operated businesses directly involved in; home/commercial inspection, general contracting, historical and antique restoration/preservation, environmental assessments and remediation, and environmental franchise opportunities. He has held over fourteen state and national certifications and/or licenses in environmental and inspection fields. During his career he has performed several thousand field assessments involving residential/commercial building assessments, environmental consulting, performed and overseen Phase I Environmental Site Assessments since 1994, radon assessments and mitigation, state licensed in lead (Lead Inspector and Risk Assessor) and Asbestos Assessments/Abatements, and was also a certified home inspector with experience in residential and commercial construction. He has performed HUD inspections such as Pre-REAC, PNAs, ADA and also worked/overseen maintenance/grants contracts with multiple Housing Authorities. He has written and reviewed over 5,000 mold remediation specification reports. Joe is actively involved in overseeing large scale remediation and assessment projects in mold, radon, IAQ and Phase I ESAs. He has delivered several thousand courses in environmental issues over 25 years and has developed industry standards for mold sampling and assessments. Joe has also developed or assisted in writing over twenty environmental courses which are recognized by twenty-seven state, national associations, and governing bodies. He is an EPA approved trainer and QA manager for the EPA's Renovation, Repair, and Painting Rule and the Dust Wipe Sampling Technician courses. He is also Certified by ICC as Residential Building Codes and Commercial Building Codes Inspector as well as PA Unified Construction Codes, Floodplain Administrator, and licensed Building Codes Official.

11.0 REFERENCES

Fire Insurance Map Report

The EnviroSite Corp City Directory Abstract

The EnviroSite Corp Government Records

The EnviroSite Corp Aerial Photo Decade Package

The EnviroSite Corp Building Permit Report

The Chain of Title Report

The EnviroSite Corp Environmental Lien

County Property Appraisal District

Department of Environmental Protection

Property Shark

Zillow

LoopNet

12.0 APPENDICES

Appendix A	Site Photographs
Appendix B	Maps/Diagrams
Appendix C	Historical Land Use Documentation/Maps
Appendix D	Additional Environmental Document
Appendix E	Regulatory Database Report Summary

Appendix A
Site Photographs

Site looking northeast

Abandoned RV

1256 and 1268 Pleasant

1256 and 1268 Pleasant

1256 and 1268 Pleasant access

1256 and 1268 Pleasant, dead brown grass

Abutters-multi family

Abutters-multi family

Merrimac St looking west

Abutters-multi family

Eastern abutter at rear looking west from east side

Transformer no PCB

Appendix B

Current Aerial/Location Maps

Satellite View

Property Location:	59 Merrimac Street New Bedford, MA 01742	METRO BOSTON PROPERTY INSPECTIONS
Project No.:	12429	

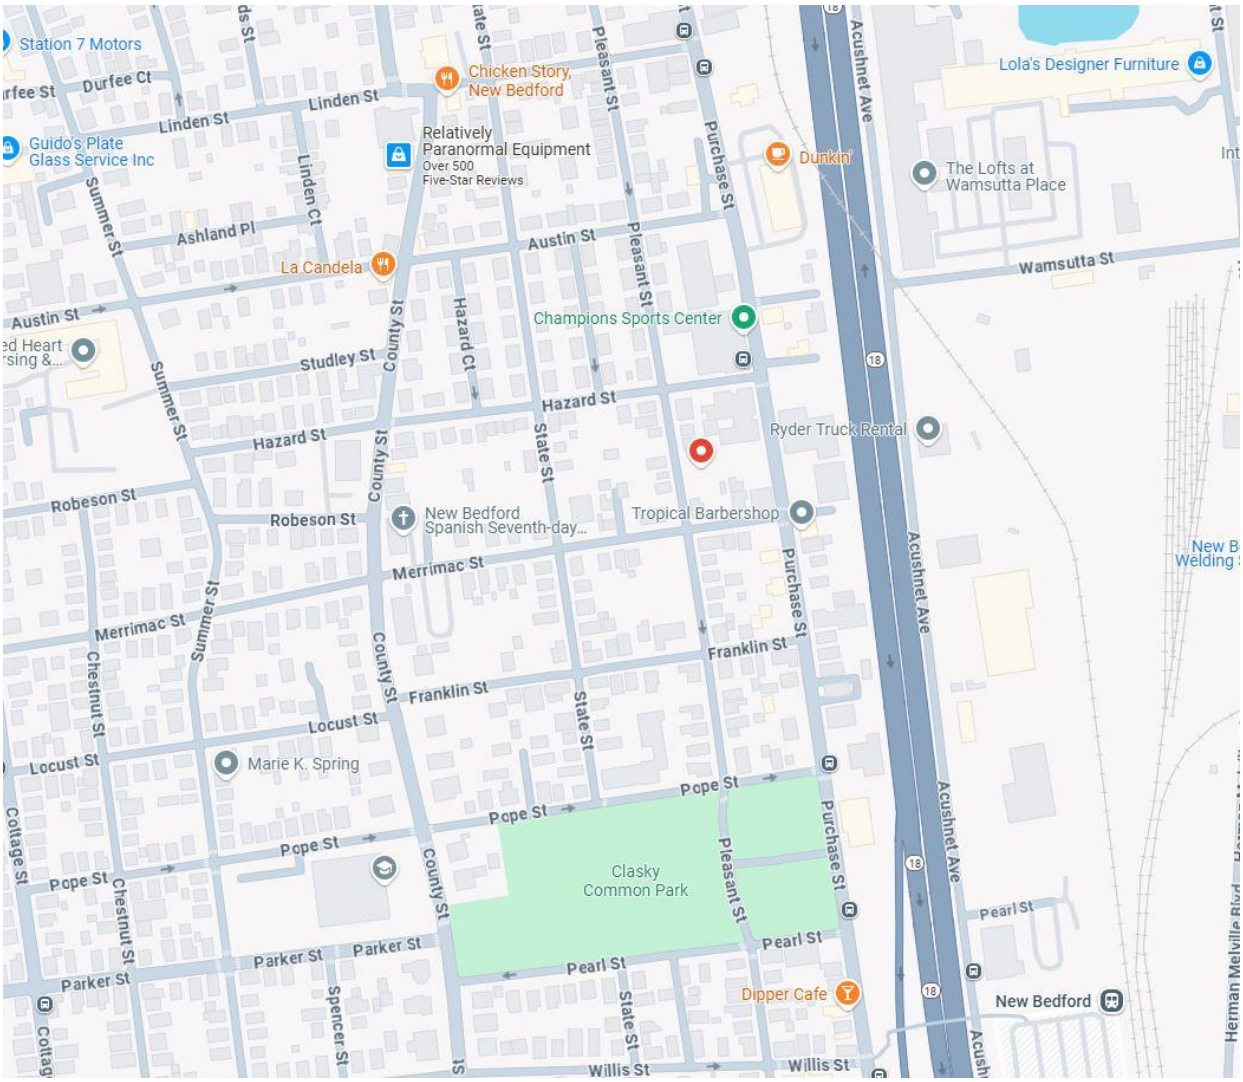

Vicinity Street Map

Property Location:	59 Merrimac Street New Bedford, MA 01742	METRO BOSTON PROPERTY INSPECTIONS
Project No.:	12429	

Appendix C
Historical Land Use Documentation/Maps

Aerial Decade Photo Maps

Historical Aerial Photo Report *2025*

Envirosite's Historical Aerial Photo Report is designed to assist in evaluating a subject property resulting from past activities. Envirosite's Historical Aerial Photo Report includes a search of available historical aerial photographs, dating back to the 1930s, or earliest available photographs.

ENVIROSITE SEARCHED SOURCES

SUBJECT PROPERTY:

Habitat For Humanity
59 Merrimac Street
New Bedford, Massachusetts, 02740

YEAR:	SCALE:	SOURCE:
1938	1" = 500'	USGS
1960	1" = 1,000'	USGS
1961	1" = 500'	USGS
1969	1" = 1,000'	USGS
1971	1" = 500'	USGS
1974	1" = 500'	USGS
1975	1" = 1,000'	USGS
1977	1" = 1,000'	USGS
1985	1" = 1,000'	NHAP
1992	1" = 1,000'	NAPP
1995	1" = 500'	DOQ
1997	1" = 500'	USDA
2001	1" = 500'	USDA
2003	1" = 500'	NAIP
2005	1" = 500'	USDA
2008	1" = 500'	NAIP
2010	1" = 500'	NAIP
2012	1" = 500'	NAIP
2014	1" = 500'	NAIP
2016	1" = 500'	NAIP
2018	1" = 500'	NAIP
2021	1" = 500'	NAIP
2023	1" = 500'	NAIP

Disclaimer - Copyright and Trademark Notice

All information contained in this report are based on data available from various public, government and other sources and are based upon the best data available from those sources. The information available in this report may be available from other sources and is not exclusive or the exclusive property of Envirosite Corporation.

NO WARRANTY EXPRESSED OR IMPLIED, IS MADE IN CONNECTION WITH THIS REPORT, INCLUDING WITHOUT LIMITATION, MERCHANTABILITY OR FITNESS FOR A PARTICULAR PURPOSE. ALL RISK IS ASSUMED BY USER AND Envirosite assumes no liability for faulty or inaccurate information. The Reports may utilize a variety of public and other sources reasonably available to Envirosite. Envirosite cannot, and does not assure, warrant, guarantee or assume any liability for the correctness, comprehensiveness, timeliness or completeness of any of such information, nor is the information in any Report to be construed as legal advice with respect to environmental risks associated with any property. Envirosite shall not be liable to anyone for any claims, causes of action, suits, damages, losses, costs and expenses (including, without limitation, attorneys' fees and costs) arising out of or caused by this report regardless of the acts, errors or omissions, or negligence of Envirosite. Any damages shall be limited to the purchase price of the report.

Purchaser of the report accepts the report "As Is". The report is intended only to provide information only and should not be considered as providing any legal advice, prediction, forecast, or fact as to the environmental risk for any specific property. Reports are proprietary to Envirosite, and contain copyrighted material and trademarks of Envirosite. All other trademarks used herein are the property of their respective owners. All rights of Envirosite as to the Reports are reserved.

FLIGHT YEAR:
1938
N
W
E
S
Scale:
1" = 500'

FLIGHT YEAR:
1960
N
W
E
S
Scale:
1" = 1,000'

FLIGHT YEAR:
1961
N
W
E
S
Scale:
1" = 500'

FLIGHT YEAR:
1969
N
W
E
S
Scale:
1" = 1,000'

FLIGHT YEAR:
1971

N
W E **Scale:** 1" = 500'
S

FLIGHT YEAR:
1974
N
W
E
S
Scale:
1" = 500'

FLIGHT YEAR:
1975
Best Quality Available
N
W
E
S
Scale:
1" = 1,000'

FLIGHT YEAR:
1977
N
W
E
S
Scale:
1" = 1,000'

FLIGHT YEAR:
1985
N
W
E
S
Scale:
1" = 1,000'

FLIGHT YEAR:
1992

N
W E Scale: 1" = 1,000'
S

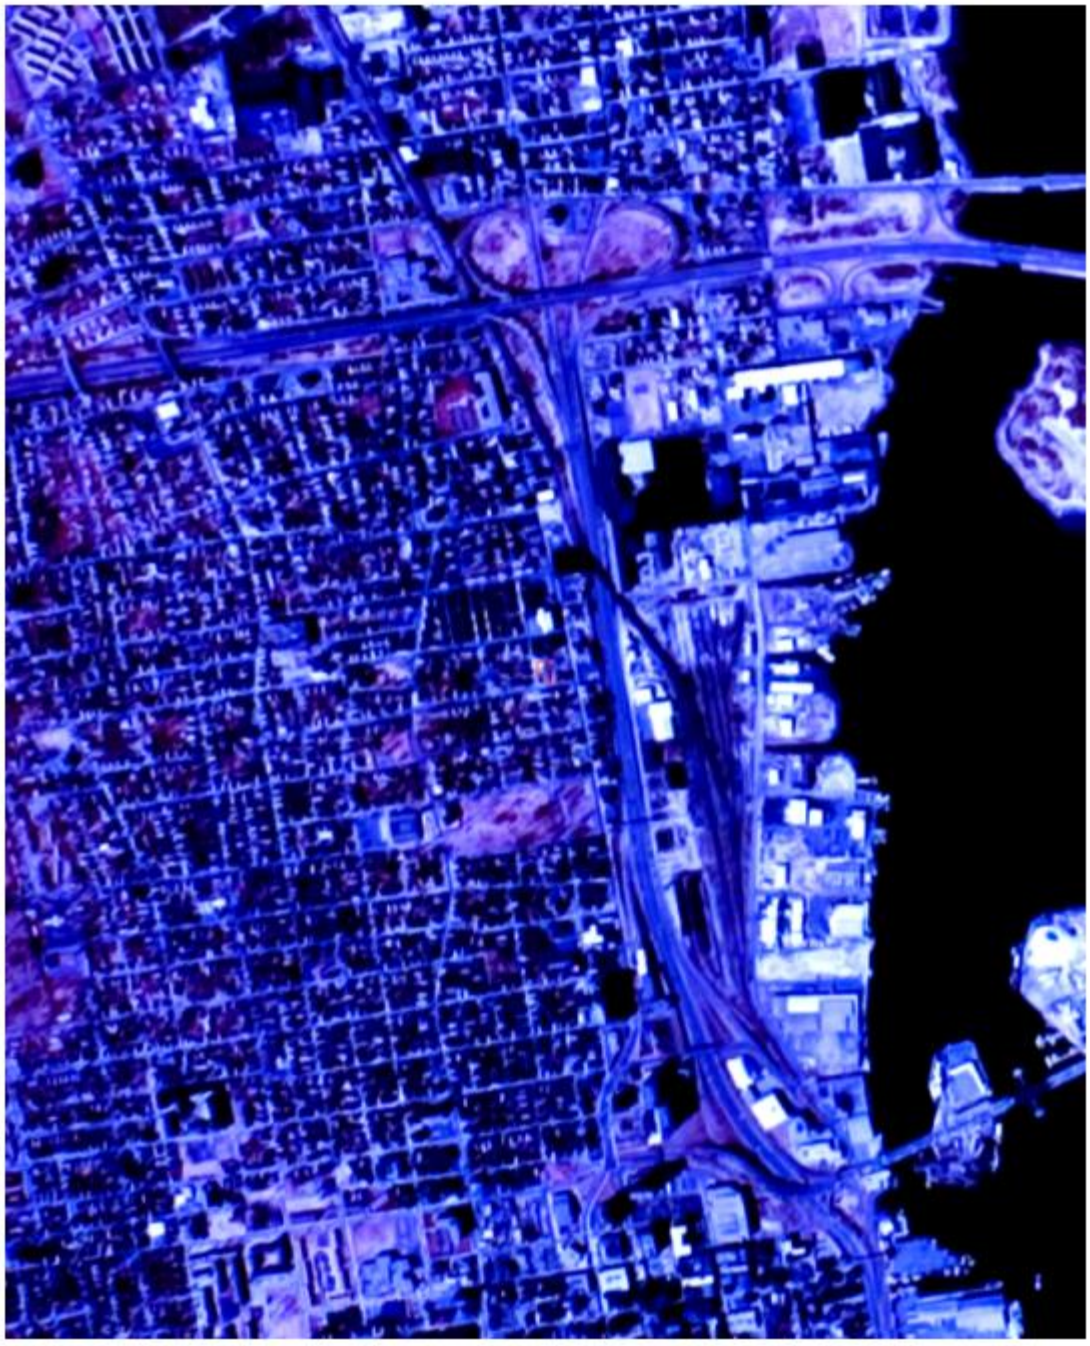

FLIGHT YEAR:
1995
N
W
E
S
Scale:
1" = 500'

FLIGHT YEAR:
1997
N
W
E
S
Scale:
1" = 500'

FLIGHT YEAR:
2001
N
W
E
S
Scale:
1" = 500'

FLIGHT YEAR:
2003

Cloud Cover On Photo

N
W E
S

Scale: 1" = 500'

FLIGHT YEAR:
2005

N
W E **Scale:** 1" = 500'
S

FLIGHT YEAR:
2008
N
W
E
S
Scale:
1" = 500'

FLIGHT YEAR:
2010
N
W
E
S
Scale:
1" = 500'

FLIGHT YEAR: 2012 Cloud Cover On Photo N W E S **Scale:** 1" = 500'

FLIGHT YEAR:
2014
N
W
E
S
Scale:
1" = 500'

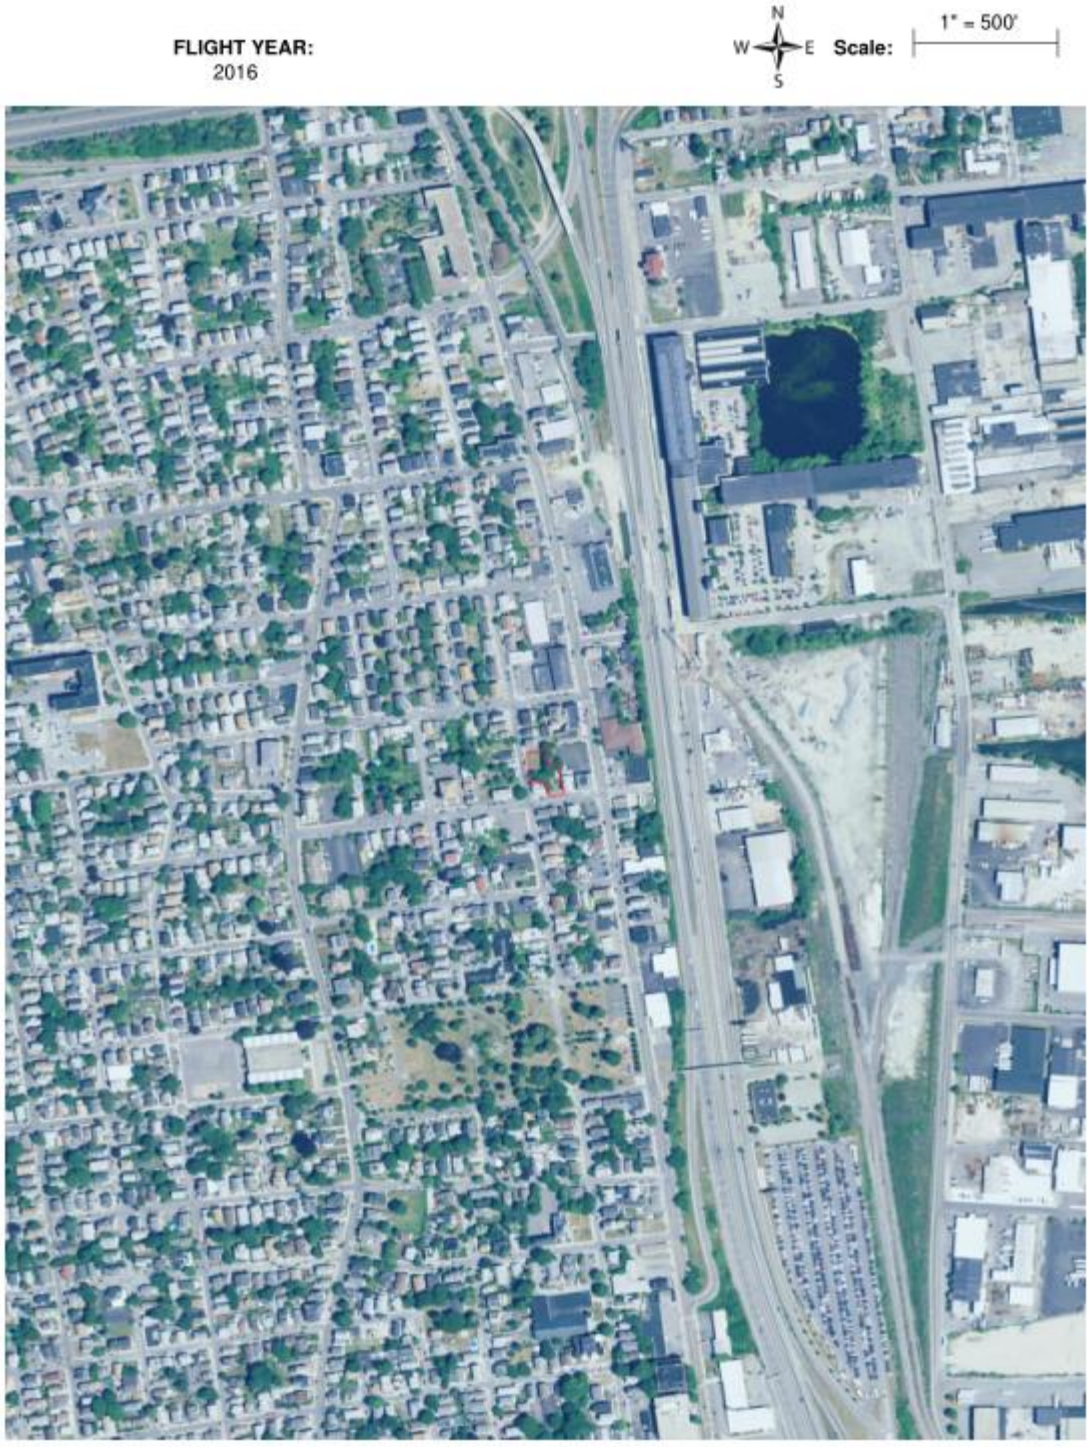
FLIGHT YEAR:
2016
N
W
E
S
Scale:
1" = 500'

FLIGHT YEAR:
2018
N
W
E
S
Scale:
1" = 500'

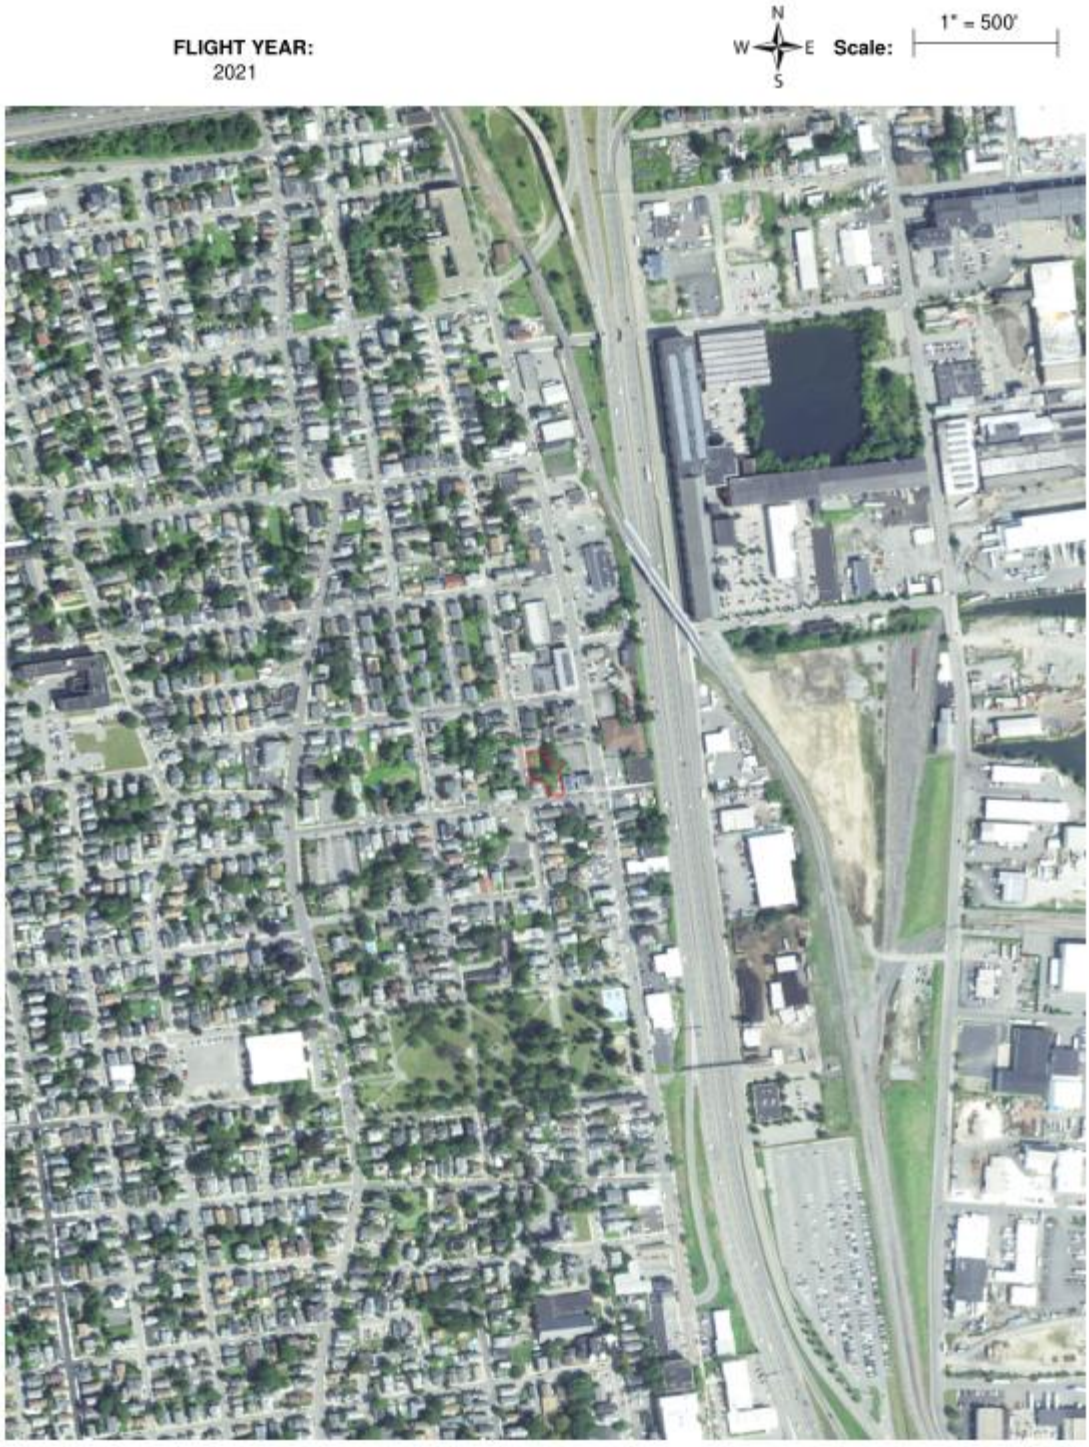
FLIGHT YEAR:
2021
N
W
E
S
Scale:
1" = 500'

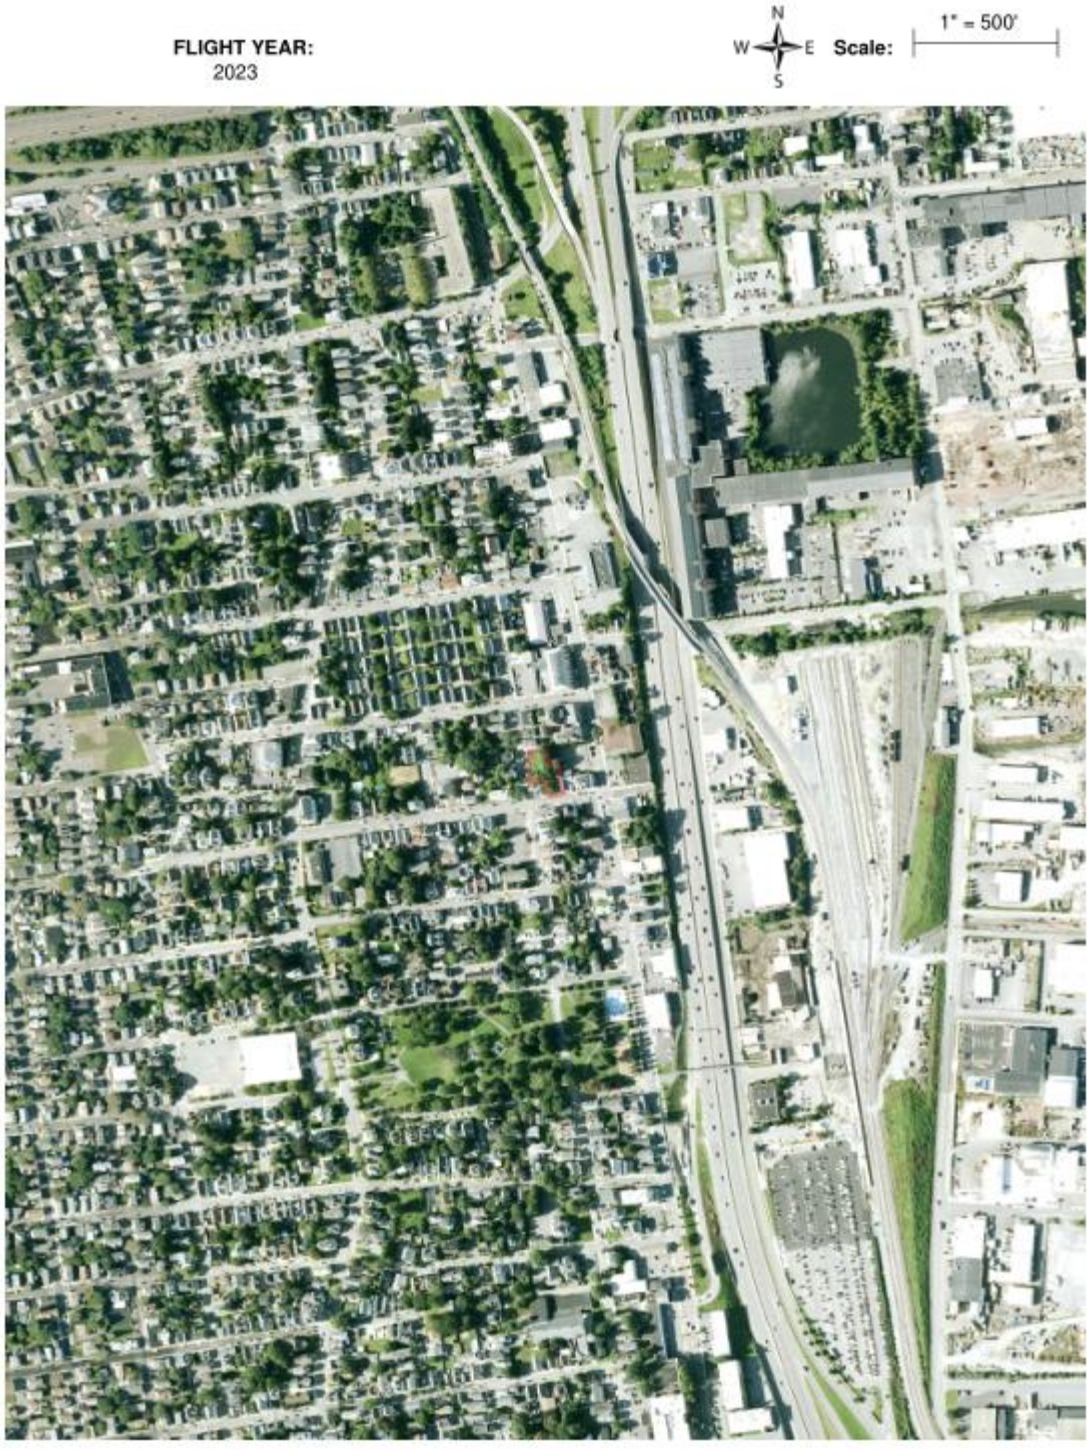
FLIGHT YEAR:
2023
N
W
E
S
Scale:
1" = 500'

Topographical Maps

Envirosite Historical Topographic Map Report 2025

Envirosite's Historical Topographic Map Report is designed to assist in evaluating a subject property resulting from past activities. Envirosite's Historical Topographic Map Report includes a search of USGS historical topographic maps, dating back to the early 1900s.

TOPOGRAPHIC MAPS FOUND:

	Map Name:	Year:	Revision Year:	Scale:
1.	New Bedford	1885	N/R	1 : 62500
2.	New Bedford	1888	N/R	1 : 62500
3.	New Bedford	1893	N/R	1 : 62500
4.	New Bedford	1918	N/R	1 : 62500
5.	New Bedford North	1936	N/R	1 : 24000
6.	New Bedford North	1941	N/R	1 : 31680
7.	New Bedford North	1948	N/R	1 : 24000
8.	New Bedford North	1964	N/R	1 : 24000
9.	New Bedford North	1977	N/R	1 : 25000
10.	New Bedford North	1979	N/R	1 : 25000
11.	New_Bedford_North	2012	N/R	1 : 24000
12.	New_Bedford_North	2015	N/R	1 : 24000
13.	New_Bedford_North	2018	N/R	1 : 24000

The USGS 7.5 minute series includes scales 1:24,000 / 1:25,000 / 1:31,680. The USGS 15 minute series includes scales 1:48,000 / 1:62,500 / 1:63,360. The USGS 30x60 minute series scale is 1:100,000.

Disclaimer - Copyright and Trademark Notice

All information contained in this report are based on data available from various public, government and other sources and are based upon the best data available from those sources. The information available in this report may be available from other sources and is not exclusive or the exclusive property of Envirosite Corporation.

NO WARRANTY EXPRESSED OR IMPLIED, IS MADE IN CONNECTION WITH THIS REPORT, INCLUDING WITHOUT LIMITATION, MERCHANTABILITY OR FITNESS FOR A PARTICULAR PURPOSE. ALL RISK IS ASSUMED BY USER AND Envirosite assumes no liability for faulty or inaccurate information. The Reports may utilize a variety of public and other sources reasonably available to Envirosite. Envirosite cannot, and does not assure, warrant, guarantee or assume any liability for the correctness, comprehensiveness, timeliness or completeness of any of such information, nor is the information in any Report to be construed as legal advice with respect to environmental risks associated with any property. Envirosite shall not be liable to anyone for any claims, causes of action, suits, damages, losses, costs and expenses (including, without limitation, attorneys' fees and costs) arising out of or caused by this report regardless of the acts, errors or omissions, or negligence of Envirosite. Any damages shall be limited to the purchase price of the report.

Purchaser of the report accepts the report "As Is". The report is intended only to provide information only and should not be considered as providing any legal advice, prediction, forecast, or fact as to the environmental risk for any specific property. Reports are proprietary to Envirosite, and contain copyrighted material and trademarks of Envirosite. All other trademarks used herein are the property of their respective owners. All rights of Envirosite as to the Reports are reserved.

Historical Topographic Map 2025

SUBJECT NAME: Habitat For Humanity
ADDRESS: 59 Merrimac Street, New Bedford, Massachusetts, 02740
LAT/LONG: 41.647206 / -70.928878

PREPARED FOR: Metro Boston Property Inspections, Inc.
ORDER #: 106750
REPORT DATE: 04/07/2025

SUBJECT QUAD:

MAP NAME:	New Bedford	MAP YEAR:	1885	REVISION YEAR:	N/R
SCALE:	1 : 62500	Part	1		

Page 2 of 14

Historical Topographic Map 2025

SUBJECT NAME: Habitat For Humanity
ADDRESS: 59 Merrimac Street, New Bedford, Massachusetts, 02740
LAT/LONG: 41.647206 / -70.928878

PREPARED FOR: Metro Boston Property Inspections, Inc.
ORDER #: 106750
REPORT DATE: 04/07/2025

SUBJECT QUAD:

MAP NAME:	New Bedford	MAP YEAR:	1888	REVISION YEAR:	N/R
SCALE:	1 : 62500	Part	1		

Page 3 of 14

Historical Topographic Map 2025

SUBJECT NAME: Habitat For Humanity
ADDRESS: 59 Merrimac Street, New Bedford, Massachusetts, 02740
LAT/LONG: 41.647206 / -70.928878

PREPARED FOR: Metro Boston Property Inspections, Inc.
ORDER #: 106750
REPORT DATE: 04/07/2025

SUBJECT QUAD:

MAP NAME:	New Bedford	MAP YEAR:	1893	REVISION YEAR:	N/R
SCALE:	1 : 62500	Part	1		

Page 4 of 14

Historical Topographic Map 2025

SUBJECT NAME: Habitat For Humanity
ADDRESS: 59 Merrimac Street, New Bedford, Massachusetts, 02740
LAT/LONG: 41.647206 / -70.928878

PREPARED FOR: Metro Boston Property Inspections, Inc.
ORDER #: 106750
REPORT DATE: 04/07/2025

SUBJECT QUAD:

MAP NAME:	New Bedford	MAP YEAR:	1918	REVISION YEAR:	N/R
SCALE:	1 : 62500	Part	1		

Page 5 of 14

Historical Topographic Map 2025

SUBJECT NAME: Habitat For Humanity
ADDRESS: 59 Merrimac Street, New Bedford, Massachusetts, 02740
LAT/LONG: 41.647206 / -70.928878

PREPARED FOR: Metro Boston Property Inspections, Inc.
ORDER #: 106750
REPORT DATE: 04/07/2025

SUBJECT QUAD:

MAP NAME:	New Bedford North	MAP YEAR:	1936	REVISION YEAR:	N/R
SCALE:	1 : 24000	Part	1		

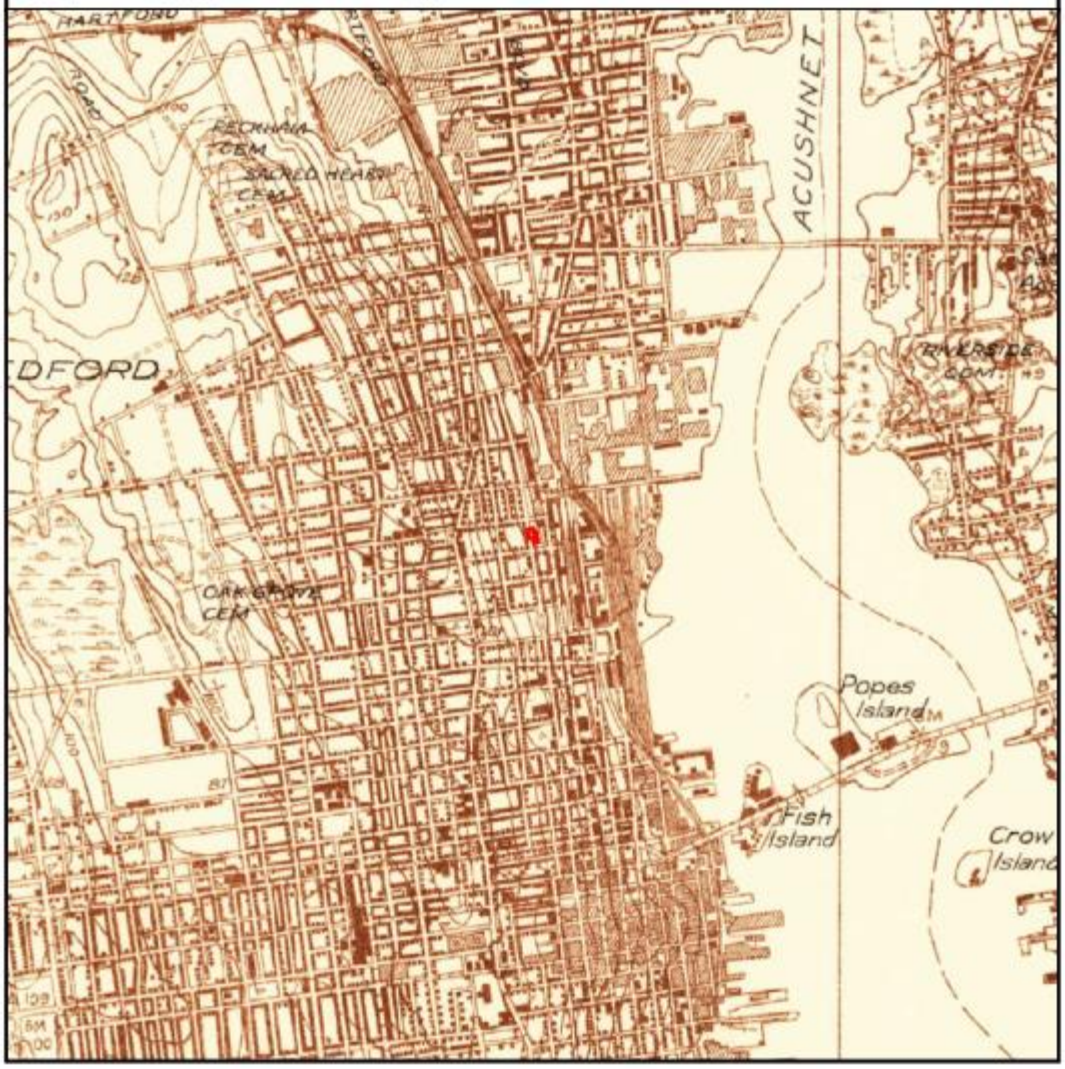

Page 6 of 14

Historical Topographic Map 2025

SUBJECT NAME: Habitat For Humanity
ADDRESS: 59 Merrimac Street, New Bedford, Massachusetts, 02740
LAT/LONG: 41.647206 / -70.928878

PREPARED FOR: Metro Boston Property Inspections, Inc.
ORDER #: 106750
REPORT DATE: 04/07/2025

SUBJECT QUAD:

MAP NAME:	New Bedford North	MAP YEAR:	1941	REVISION YEAR:	N/R
SCALE:	1 : 31680	Part	1		

Historical Topographic Map 2025

SUBJECT NAME: Habitat For Humanity
ADDRESS: 59 Merrimac Street, New Bedford, Massachusetts, 02740
LAT/LONG: 41.647206 / -70.928878

PREPARED FOR: Metro Boston Property Inspections, Inc.
ORDER #: 106750
REPORT DATE: 04/07/2025

SUBJECT QUAD:

MAP NAME:	New Bedford North	MAP YEAR:	1948	REVISION YEAR:	N/R
SCALE:	1 : 24000	Part	1		

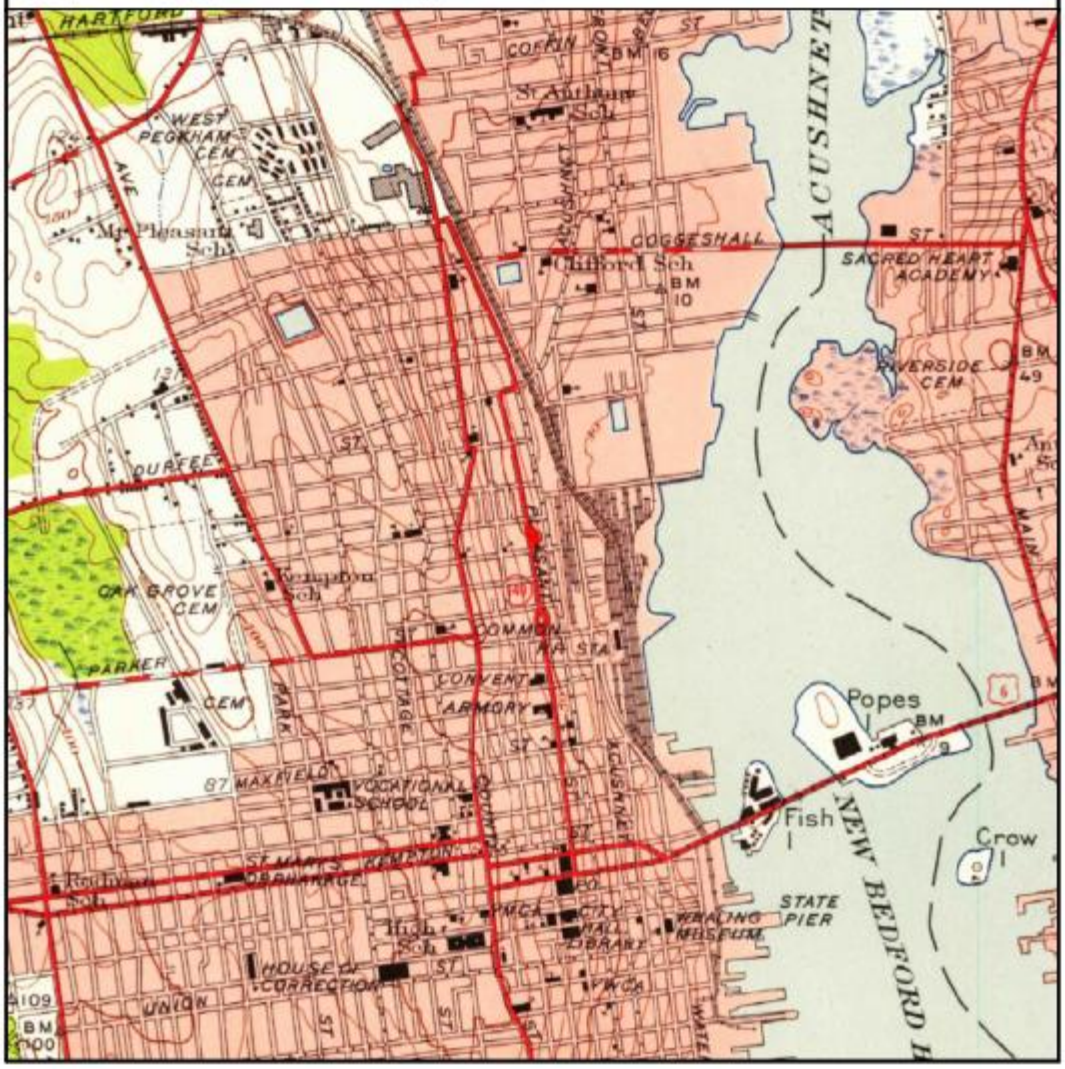

Historical Topographic Map 2025

SUBJECT NAME: Habitat For Humanity
ADDRESS: 59 Merrimac Street, New Bedford, Massachusetts, 02740
LAT/LONG: 41.647206 / -70.928878

PREPARED FOR: Metro Boston Property Inspections, Inc.
ORDER #: 106750
REPORT DATE: 04/07/2025

SUBJECT QUAD:

MAP NAME:	New Bedford North	MAP YEAR:	1964	REVISION YEAR:	N/R
SCALE:	1 : 24000	Part	1		

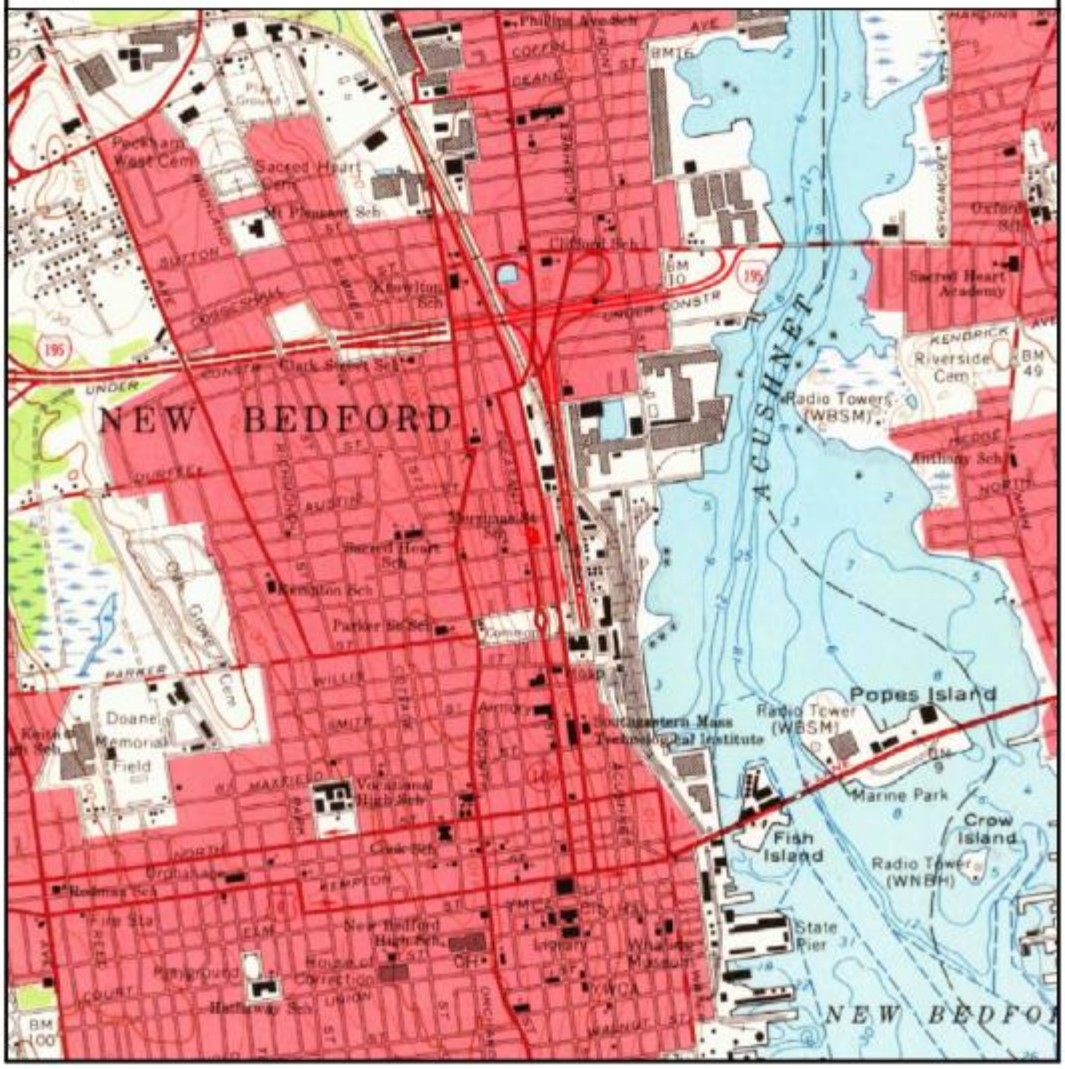

Historical Topographic Map 2025

SUBJECT NAME: Habitat For Humanity
ADDRESS: 59 Merrimac Street, New Bedford, Massachusetts, 02740
LAT/LONG: 41.647206 / -70.928878

PREPARED FOR: Metro Boston Property Inspections, Inc.
ORDER #: 106750
REPORT DATE: 04/07/2025

SUBJECT QUAD:

MAP NAME:	New Bedford North	MAP YEAR:	1977	REVISION YEAR:	N/R
SCALE:	1 : 25000	Part	1		

Page 10 of 14

Historical Topographic Map 2025

SUBJECT NAME: Habitat For Humanity
ADDRESS: 59 Merrimac Street, New Bedford, Massachusetts, 02740
LAT/LONG: 41.647206 / -70.928878

PREPARED FOR: Metro Boston Property Inspections, Inc.
ORDER #: 106750
REPORT DATE: 04/07/2025

SUBJECT QUAD:

MAP NAME:	New Bedford North	MAP YEAR:	1979	REVISION YEAR:	N/R
SCALE:	1 : 25000	Part	1		

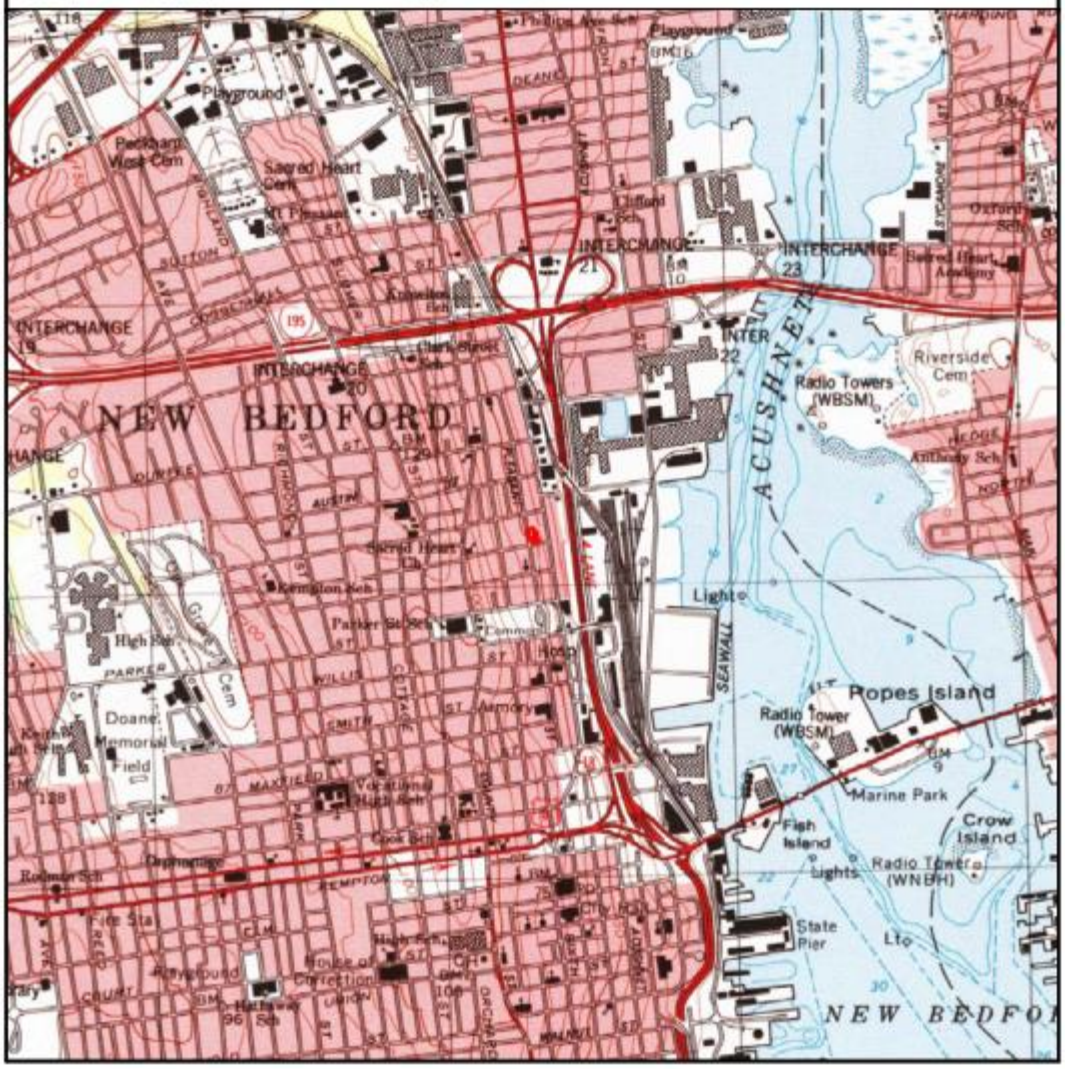

Historical Topographic Map 2025

SUBJECT NAME: Habitat For Humanity
ADDRESS: 59 Merrimac Street, New Bedford, Massachusetts, 02740
LAT/LONG: 41.647206 / -70.928878

PREPARED FOR: Metro Boston Property Inspections, Inc.
ORDER #: 106750
REPORT DATE: 04/07/2025

SUBJECT QUAD:

MAP NAME:	New_Bedford_North	MAP YEAR:	2012	REVISION YEAR:	N/R
SCALE:	1 : 24000	Part	1		

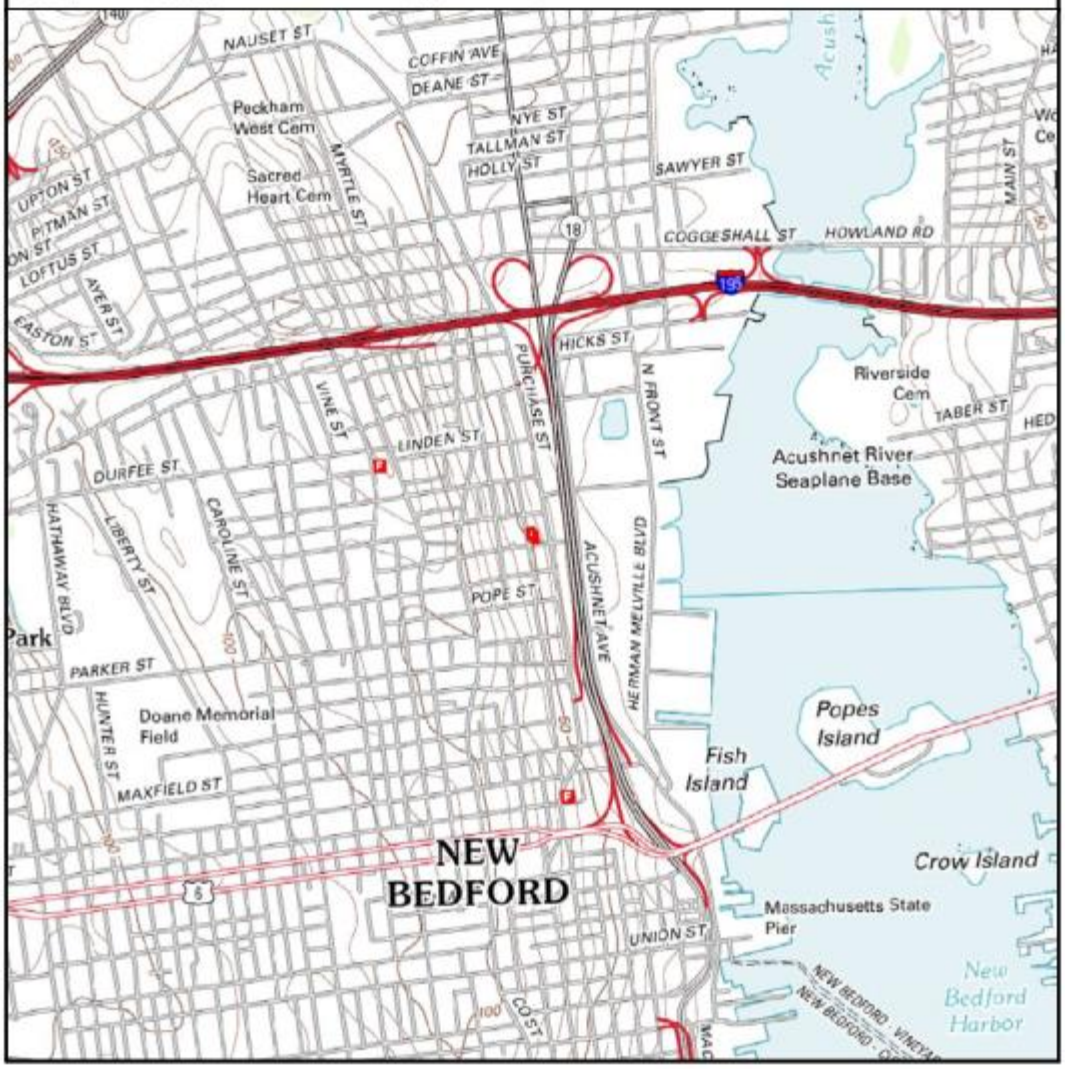

Historical Topographic Map 2025

SUBJECT NAME: Habitat For Humanity
ADDRESS: 59 Merrimac Street, New Bedford, Massachusetts, 02740
LAT/LONG: 41.647206 / -70.928878

PREPARED FOR: Metro Boston Property Inspections, Inc.
ORDER #: 106750
REPORT DATE: 04/07/2025

SUBJECT QUAD:

MAP NAME: New_Bedford_North MAP YEAR: 2015 REVISION YEAR: N/R

SCALE: 1 : 24000 Part 1

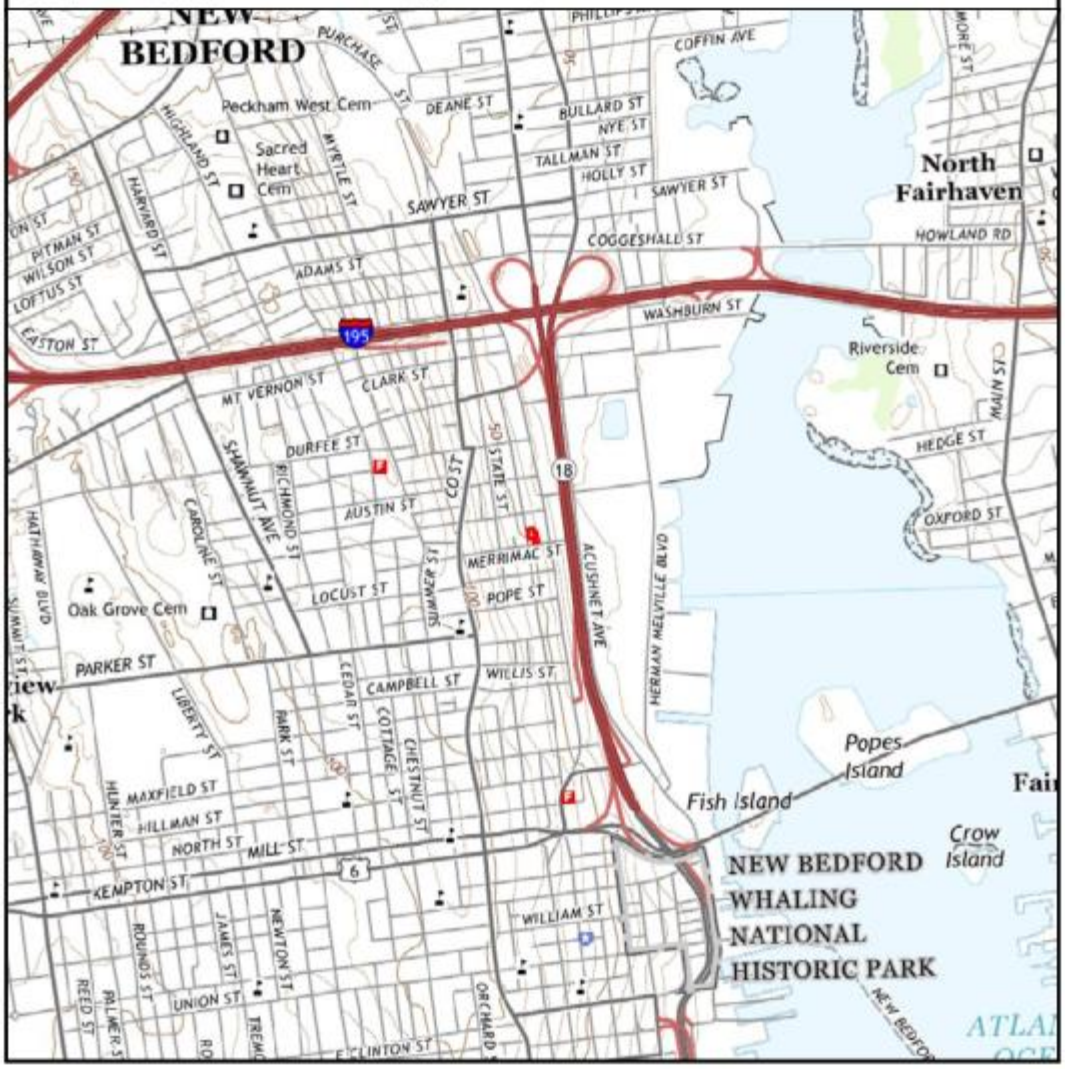

Page 13 of 14

Historical Topographic Map 2025

SUBJECT NAME: Habitat For Humanity
ADDRESS: 59 Merrimac Street, New Bedford, Massachusetts, 02740
LAT/LONG: 41.647206 / -70.928878

PREPARED FOR: Metro Boston Property Inspections, Inc.
ORDER #: 106750
REPORT DATE: 04/07/2025

SUBJECT QUAD:

MAP NAME:	New_Bedford_North	MAP YEAR:	2018	REVISION YEAR:	N/R
SCALE:	1 : 24000	Part	1		

Fire Insurance Maps

HIG Research Summary

Site Location
Habitat For Humanity
59 Merrimac Street
New Bedford, MA

Requested by
Envirosite Corporation
56 Broome Corporate Parkway
Conklin, NY

HIG Project #
2089892
Client Project #
106750
Date Created
03/31/2025

Historical Information Gatherers

This Research Summary identifies the products and services provided by Historical Information Gatherers, Inc. (HIG) for the above referenced site location. All products are provided as PDFs unless otherwise noted.

FIM+ Maps

The HIG Historical Map Collection and the United States Library of Congress Map Collection were searched for fire insurance maps (FIMs), real estate atlases and similar maps for the site location and adjoining properties. These maps were used to create a multi-page file named FIM+Maps. The maps have title blocks that include the map publisher, year the map was created and, if applicable, the year the map was last updated. The years provided are:

1888, 1893, 1906, 1924, 1950, 1958, 1975

Disclaimer & Limitation of Liability

This Research Summary and the related documents and images provided by Historical Information Gatherers (hereafter referred to as the "Site Specific HIG Data") contain information obtained from a variety of public and private sources. Additional information for the site and surrounding properties may exist. Accordingly, there can be no guaranty or warranty that the information provided is complete for its particular intended purpose. No warranty expressed or implied, is made whatsoever in connection with the Site Specific HIG Data. Historical Information Gatherers specifically disclaims the making of any such warranties, including without limitation, merchantability or fitness for a particular purpose. Historical Information Gatherers, its officers, employees and independent contractors cannot be held liable to anyone for any loss or damage, whether arising out of errors or omissions, negligence, accident or any other cause, resulting directly or indirectly from any information provided or any information not provided in the Site Specific HIG Data. Any liability on the part of Historical Information Gatherers is strictly limited to a refund equal to the amount paid for the Site Specific HIG Data.

HIG Copyright Notice

This Research Summary and the selection, arrangement and compilation of Site Specific HIG Data are the property of Historical Information Gatherers. © Copyright 2025 by Historical Information Gatherers, Inc. All rights reserved. The person or entity that ordered and paid for the Site Specific HIG Data is granted a personal, non-assignable, limited license to reproduce the Site Specific HIG Data solely for purposes of providing supporting documentation for reports produced for the site location which is noted on page one of this Research Summary. Any other reproduction or other use of the Site Specific HIG Data in any media or format, in whole or in part, is expressly prohibited without prior written permission from Historical Information Gatherers, and the person or entity that ordered and paid for the Site Specific HIG Data assumes all liability for the making of any such reproductions.

Licensing Agreement

The licensing agreement between Historical Information Gatherers and infoGroup provides that Historical Information Gatherers may create photocopies or reproductions of portions of Polk City Directories, Hill-Donnelley Criss-Cross Directories and other directories under infoGroup copyright. The licensing agreement also permits the person or entity that ordered and paid for the Site Specific HIG Data to include photocopies or reproductions of portions of Polk City Directories, Hill-Donnelley Criss-Cross Directories and other directories under infoGroup copyright as supporting documents for reports produced for the site which is the subject of the Site Specific HIG Data.

infogroup

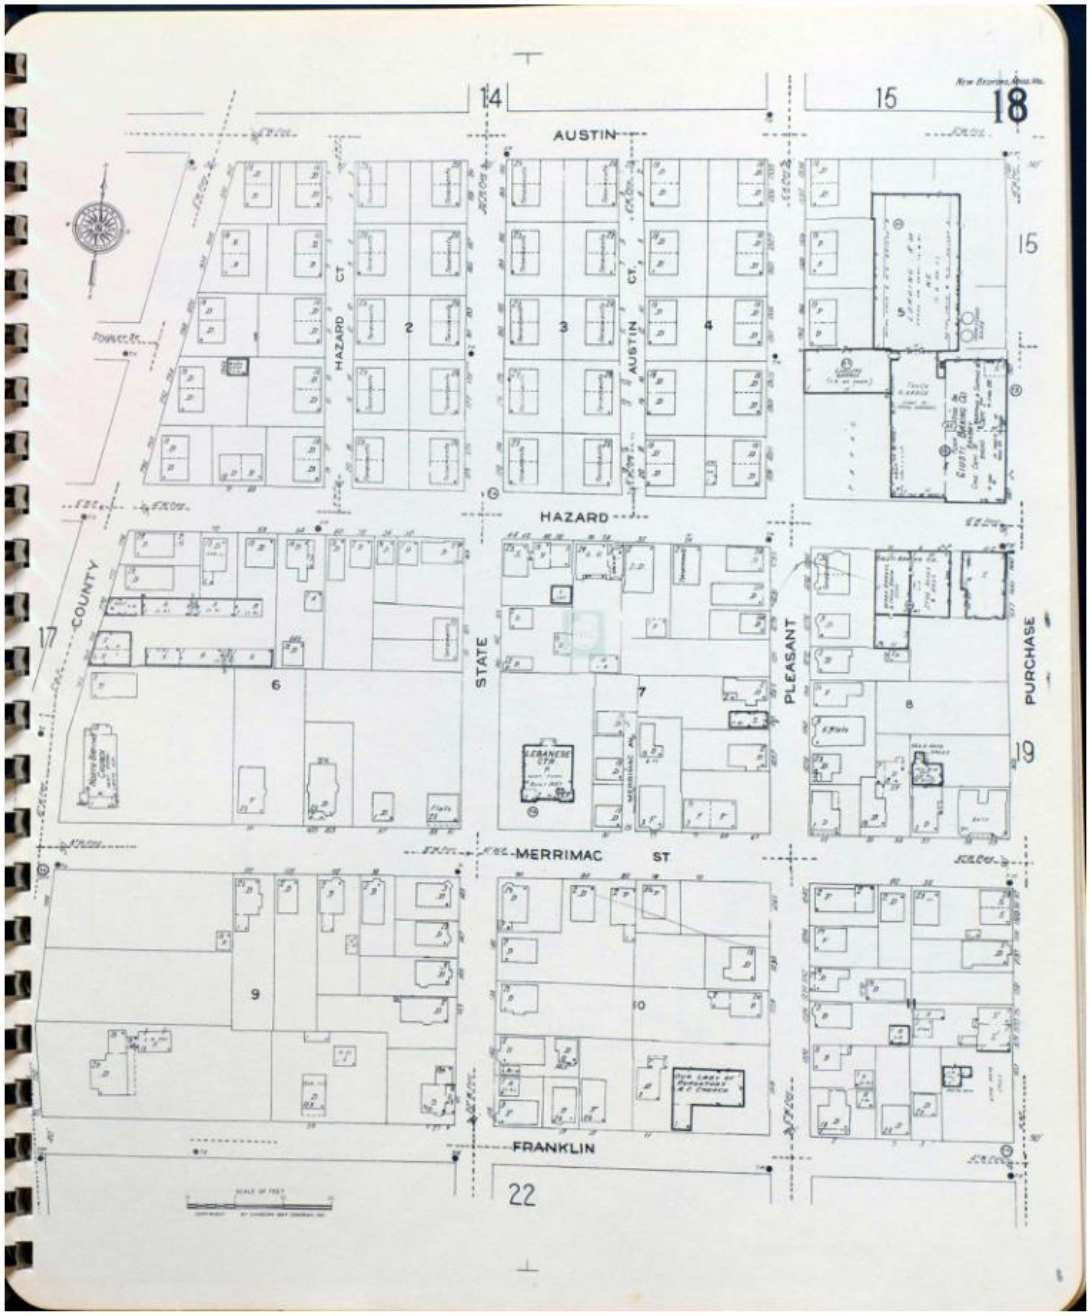

Map Type: Fire Insurance Publisher: Sanborn Map Co. Publication Name: New Bedford, MA Vol. 1 Base Map Date: September 1975 Revised Date: Republished Date: Sheet Number: 18	**1975**	Requested by: Envirosite Corporation Habitat For Humanity 59 Merrimac Street New Bedford, MA 02740 Client Project # 106750 HIG Project # 2089892 www.historicalinfo.com	HIG

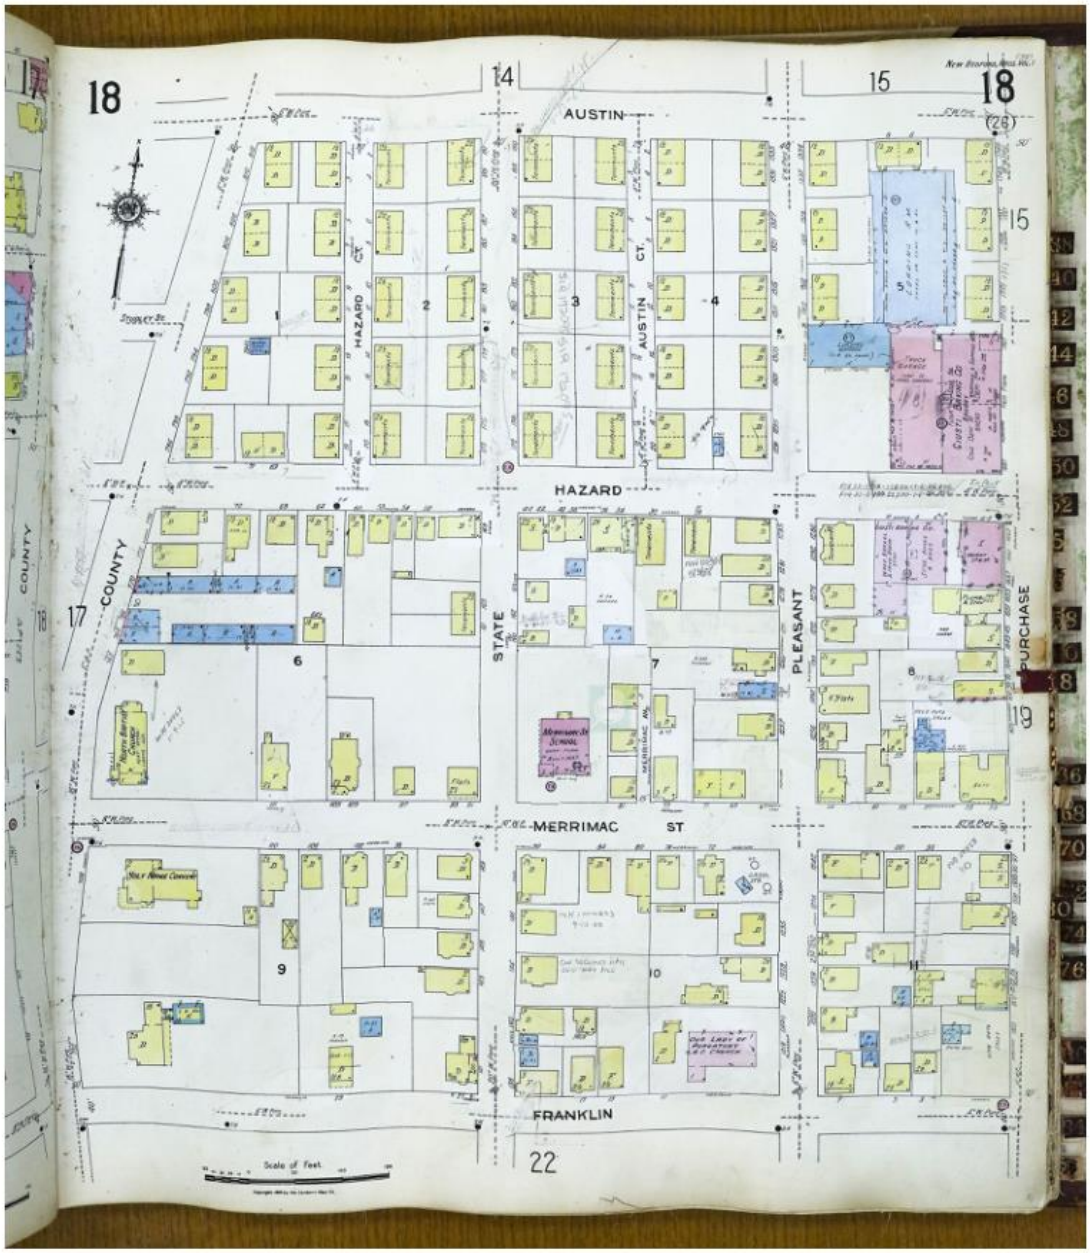

Map Type: Fire Insurance Publisher: Sanborn Map Co. Publication Name: New Bedford, MA Vol. 1 Base Map Date: 1924 Revised Date: February 1959 Republished Date: Sheet Number: 18	**1958**	Requested by: Envirosite Corporation Habitat For Humanity 59 Merrimac Street New Bedford, MA 02740 Client Project # 106750 HIG Project # 2089892 www.historicalinfo.com	HIG

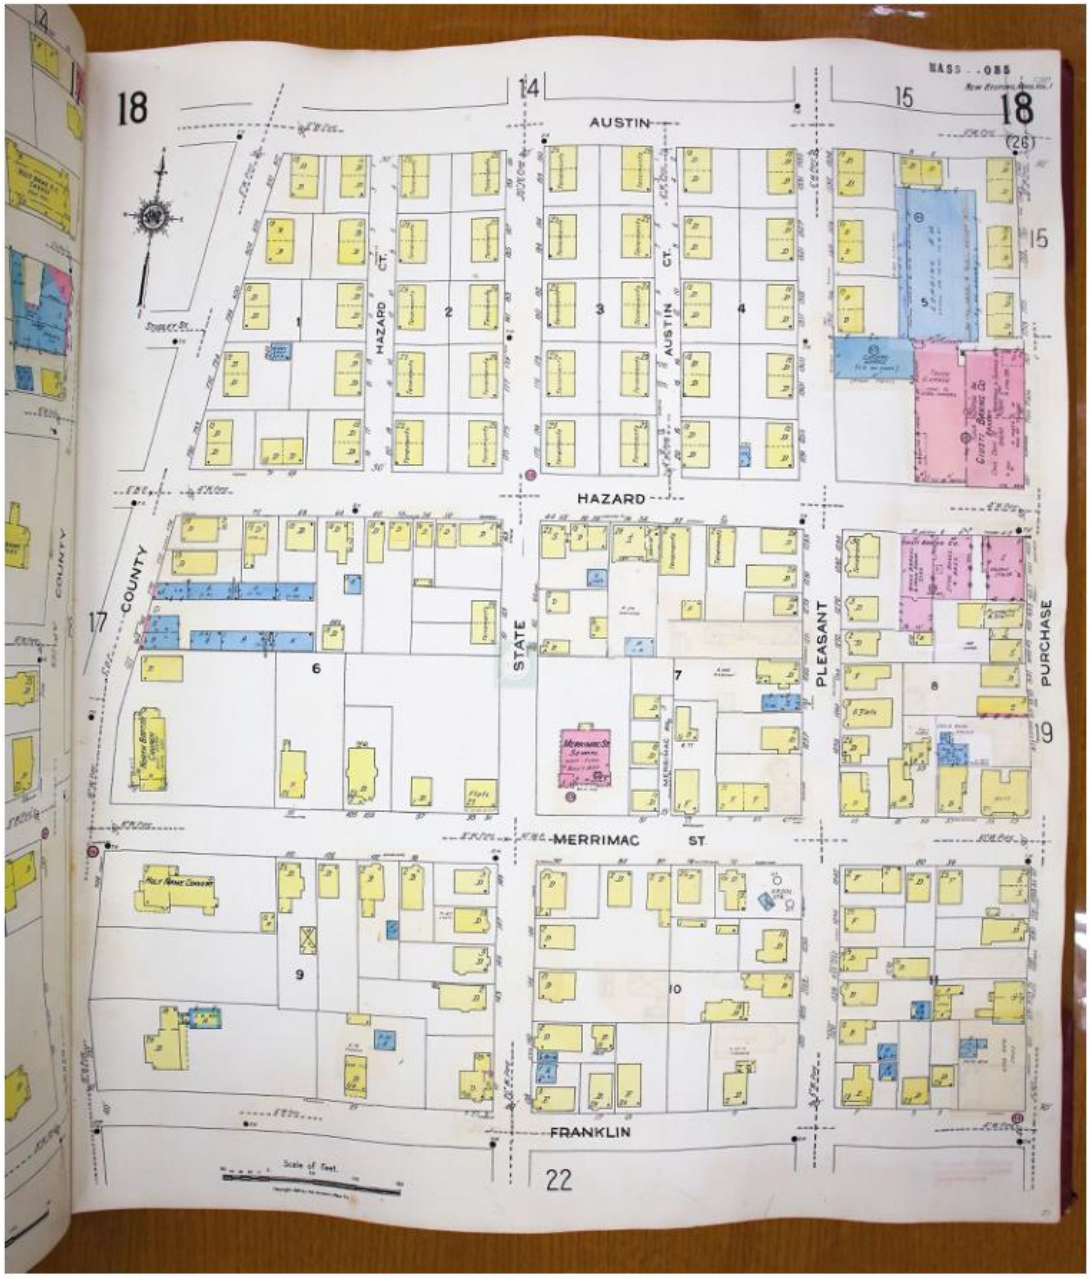

Map Type: Fire Insurance Publisher: Sanborn Map Co. Publication Name: New Bedford, MA Vol. 1 Base Map Date: 1924 Revised Date: June 1950 Republished Date: Sheet Number: 18	**1950**	Requested by: Envirosite Corporation Habitat For Humanity 59 Merrimac Street New Bedford, MA 02740 Client Project # 106750 HIG Project # 2089892 www.historicalinfo.com	HIG

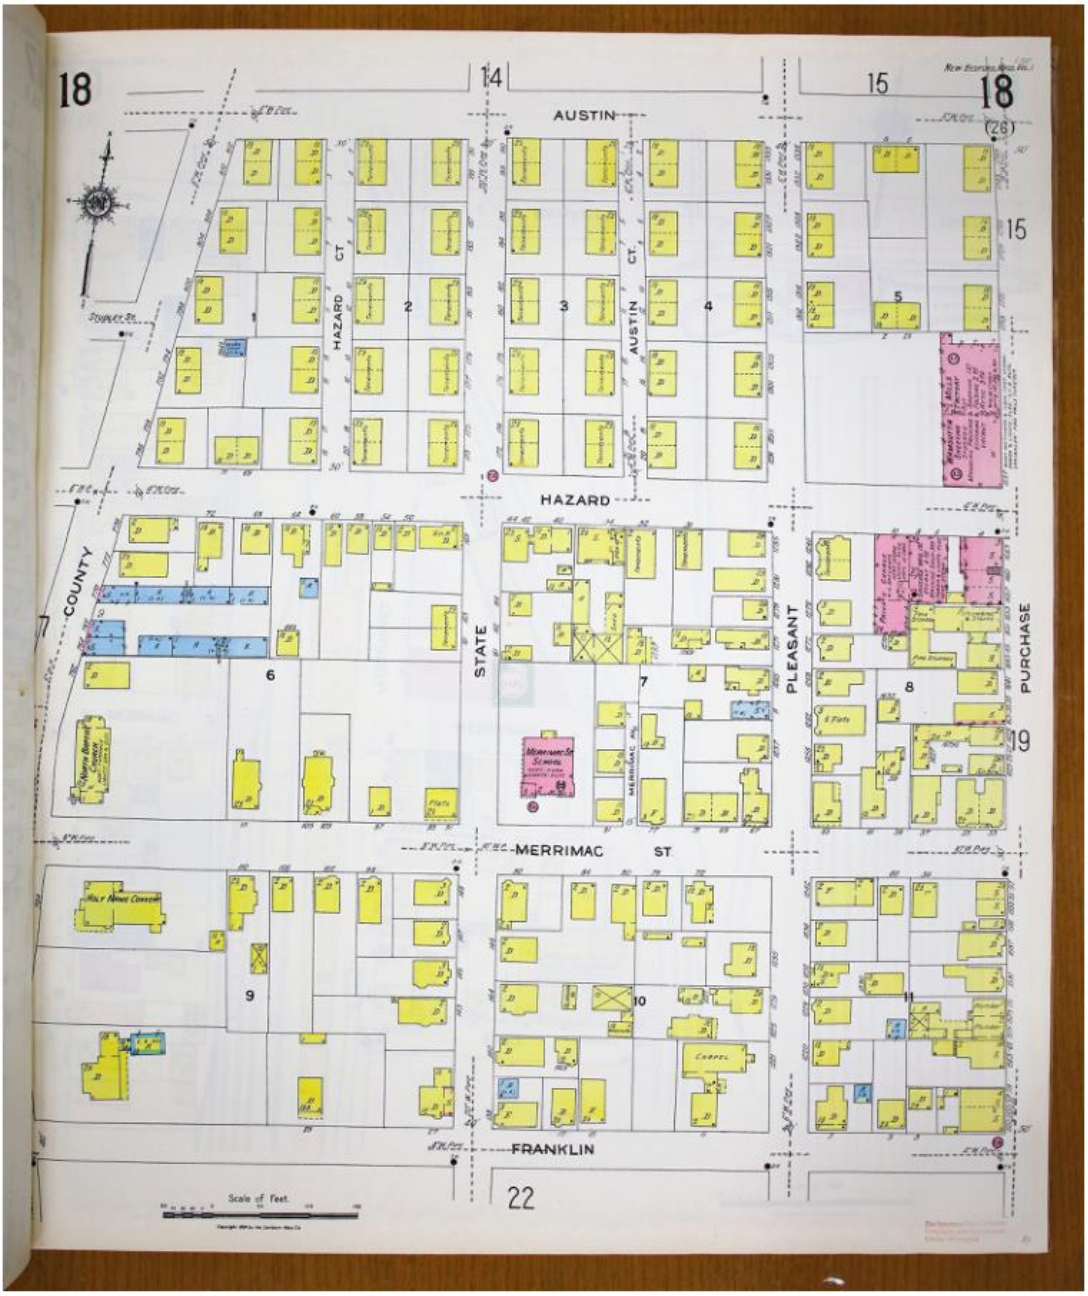

Map Type: Fire Insurance Publisher: Sanborn Map Co. Publication Name: New Bedford, MA Vol. 1 Base Map Date: 1924 Revised Date: Republished Date: Sheet Number: 18	**1924**	Requested by: Envirosite Corporation Habitat For Humanity 59 Merrimac Street New Bedford, MA 02740 Client Project # 106750 HIG Project # 2089892 www.historicalinfo.com	HIG

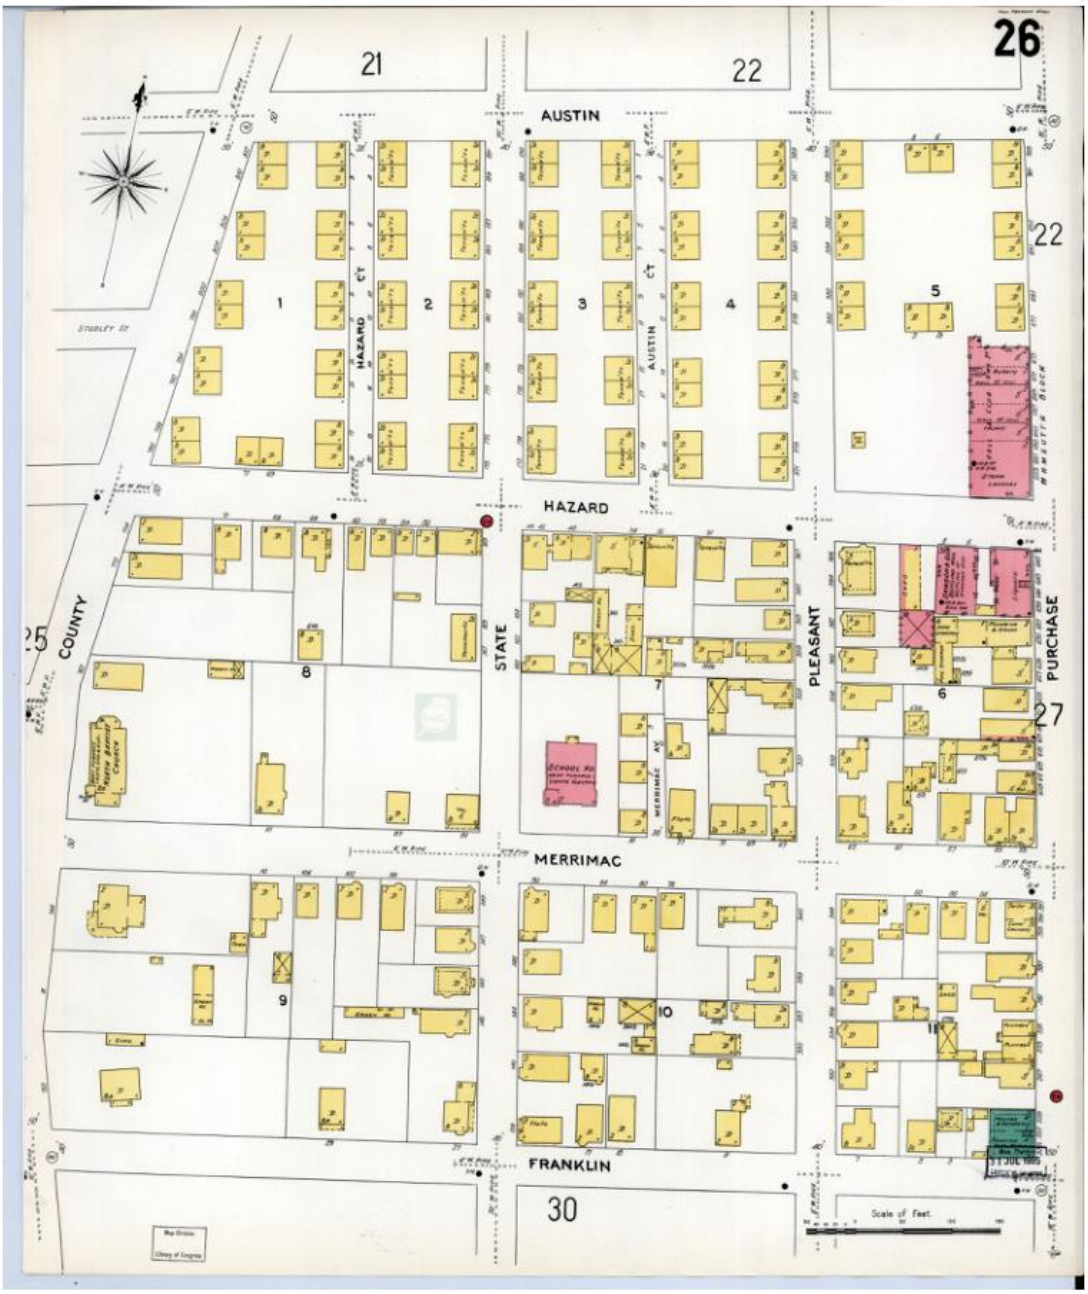

Map Type: Fire Insurance Publisher: Sanborn Map Co. Publication Name: New Bedford, MA Base Map Date: 1906 Revised Date: Republished Date: Sheet Number: 26	**1906**	Requested by: Envirosite Corporation Habitat For Humanity 59 Merrimac Street New Bedford, MA 02740 Client Project # 106750 HIG Project # 2089892 www.historicalinfo.com

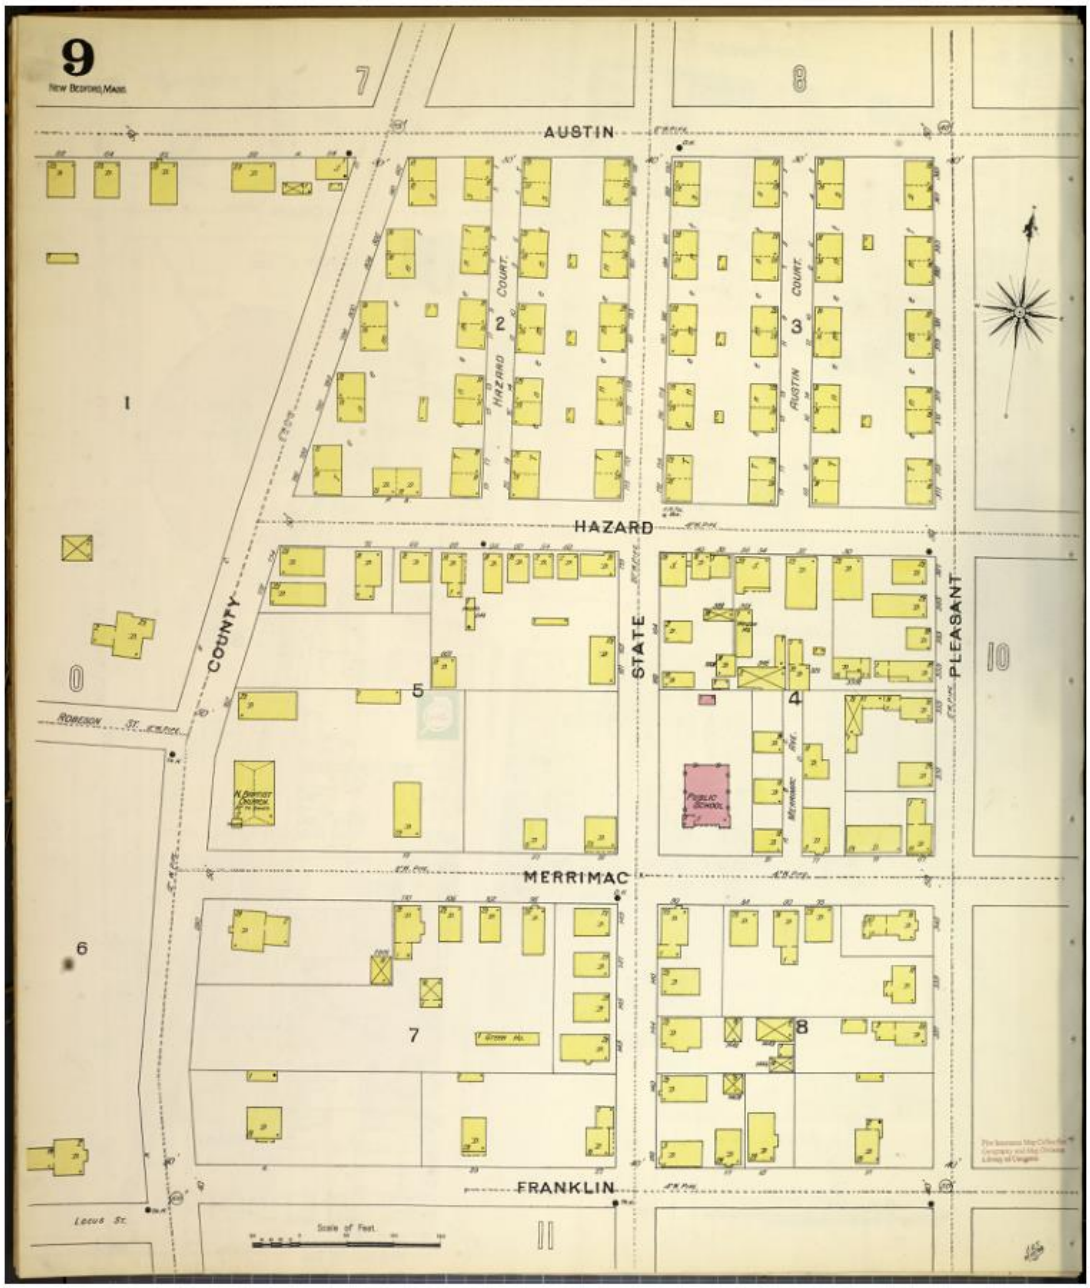

Map Type: Fire Insurance Publisher: Sanborn-Perris Map Co. Publication Name: New Bedford, MA Base Map Date: 1893 Revised Date: Republished Date: Sheet Number: 9	**1893**	Requested by: Envirosite Corporation Habitat For Humanity 59 Merrimac Street New Bedford, MA 02740 Client Project # 106750 HIG Project # 2089892 www.historicalinfo.com	HIG

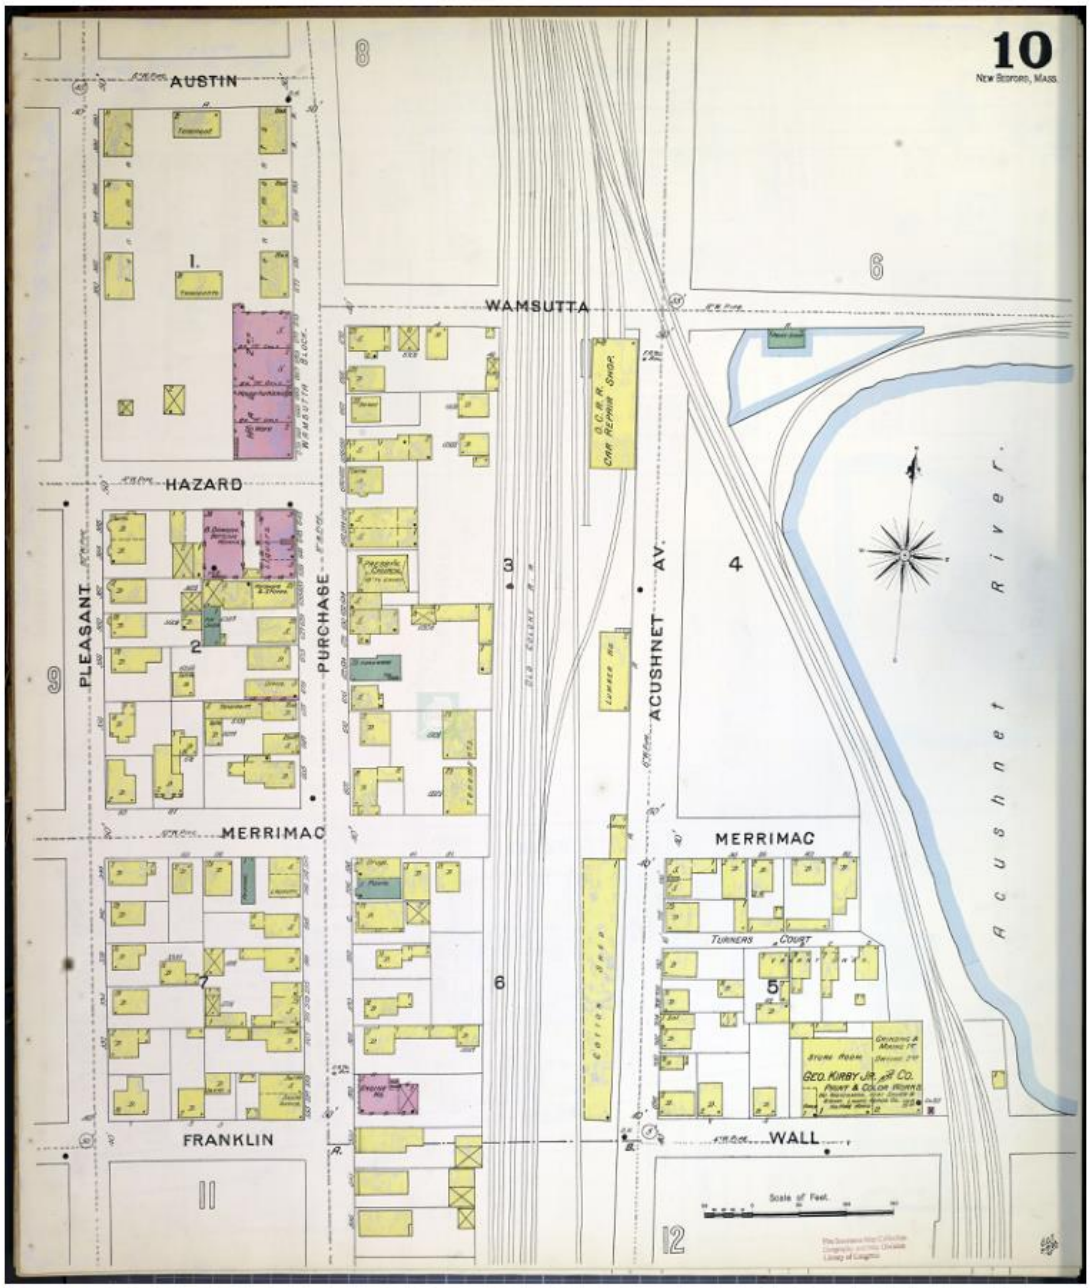

Map Type: Fire Insurance Publisher: Sanborn-Perris Map Co. Publication Name: New Bedford, MA Base Map Date: 1893 Revised Date: Republished Date: Sheet Number: 10	**1893**	Requested by: Envirosite Corporation Habitat For Humanity 59 Merrimac Street New Bedford, MA 02740 Client Project # 106750 HIG Project # 2089892 www.historicalinfo.com	HIG

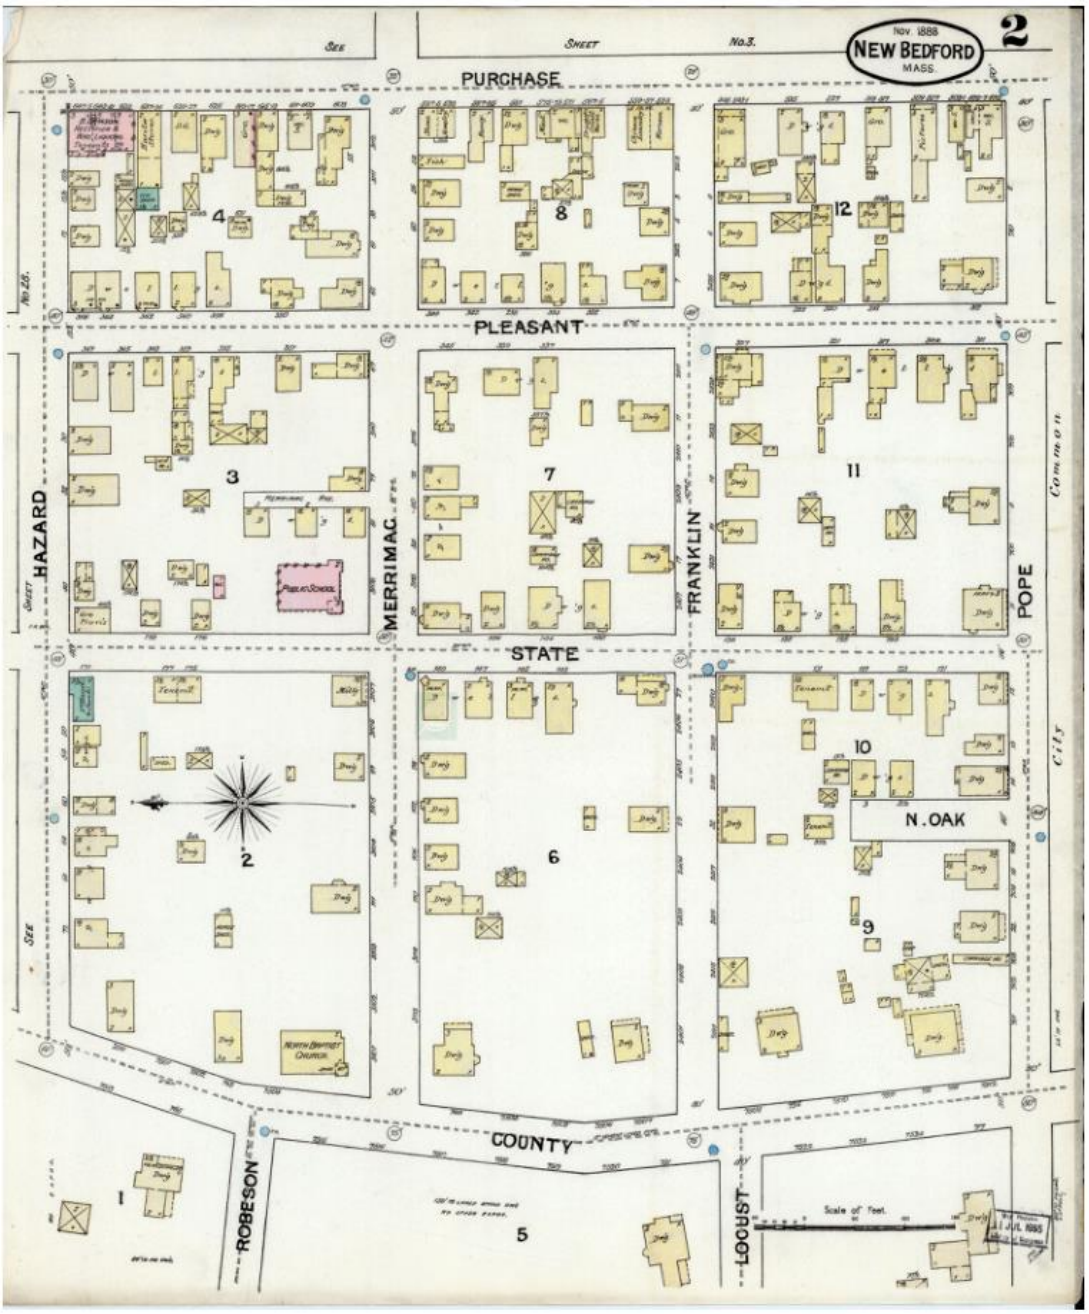

Map Type: Fire Insurance Publisher: Sanborn Map & Publishing Co. Publication Name: New Bedford, MA Base Map Date: November 1888 Revised Date: Republished Date: Sheet Number: 2	**1888**	Requested by: Envirosite Corporation Habitat For Humanity 59 Merrimac Street New Bedford, MA 02740 Client Project # 106750 HIG Project # 2089892 www.historicalinfo.com

Brownfield Designation Map (If Applicable)

NA

Appendix D
Additional Documents

NA

Appendix E
Regulatory Database Report Summary

Government Records Report | 2025

With Platinum Review

Order Number: 106750

Report Generated: 04/01/2025

Project Name: Habitat For Humanity

Project Number: 12429

Habitat For Humanity
59 Merrimac Street
New Bedford, Massachusetts 02740

with Envirosite Atlas

Contact us at:
(866) 211-2028
envirositecorp.com

Table of Contents

2025

Section	Page
Executive Summary	1
Executive Summary by Distance	2
Executive Summary by Database	7
Property Proximity Map	50
Area Map	51
Map Findings Summary	52
Map Findings	59
Unmappable Summary	1533
Environmental Records Searched	1534
Geological Landscape Section	1556
Geological Landscape Section Soil Map	1559
Geological Landscape Section Summary	1560
Geological Findings Map	1564
Geological Landscape Section Map Findings	1565
Geological Landscape Section Map Findings Radon	1729
Geological Landscape Records Searched	1730

Disclaimer - Copyright and Trademark Notice

All information contained in this report are based on data available from various public, government and other sources and are based upon the best data available from those sources. The information available in this report may be available from other sources and is not exclusive or the exclusive property of Envirosite Corporation.

NO WARRANTY EXPRESSED OR IMPLIED, IS MADE IN CONNECTION WITH THIS REPORT, INCLUDING WITHOUT LIMITATION, MERCHANTABILITY OR FITNESS FOR A PARTICULAR PURPOSE. ALL RISK IS ASSUMED BY USER AND Envirosite assumes no liability for faulty or inaccurate information. The Reports may utilize a variety of public and other sources reasonably available to Envirosite. Envirosite cannot, and does not assure, warrant, guarantee or assume any liability for the correctness, comprehensiveness, timeliness or completeness of any of such information, nor is the information in any Report to be construed as legal advice with respect to environmental risks associated with any property. Envirosite shall not be liable to anyone for any claims, causes of action, suits, damages, losses, costs and expenses (including, without limitation, attorneys' fees and costs) arising out of or caused by this report regardless of the acts, errors or omissions, or negligence of Envirosite. Any damages shall be limited to the purchase price of the report.

Purchaser of the report accepts the report "As Is". The report is intended only to provide information only and should not be considered as providing any legal advice, prediction, forecast, or fact as to the environmental risk for any specific property. Reports are proprietary to Envirosite, and contain copyrighted material and trademarks of Envirosite. All other trademarks used herein are the property of their respective owners. All rights of Envirosite as to the Reports are reserved.

Envirosite Corporation has conducted a search of all reasonably ascertainable records in accordance with EPA's AAI (40 CFR Part 312) requirements and the ASTM E-1527-21 Environmental Site Assessments standard.

SUBJECT PROPERTY INFORMATION:

ADDRESS:

Habitat For Humanity
59 Merrimac Street
New Bedford, Massachusetts 02740

COORDINATES:

Latitude (North):	41.647206 - 41°38'49.9"
Longitude (West):	-70.928878 - -70°55'44"
Universal Transverse Mercator:	Zone 19N
UTM X (Meters):	339372.00
UTM Y (Meters):	4612404.29
State Plane Coordinates:	2001 - Massachusetts Mainland (US Survey Feet)
X Coordinate (Feet):	812263.877 E
Y Coordinate (Feet):	2696990.353 N

ELEVATION:

Elevation:	46 ft. above sea level

USGS TOPOGRAPHIC MAP ASSOCIATED WITH SUBJECT PROPERTY:

Subject Property Map: 41070-F8 New Bedford North, MA
Most Recent Revision: 2018

MAP ID	SITE NAME	ADDRESS	DATABASE(S)	RELATIVE ELEVATION	DIRECTION / DISTANCE
1	N R	1268 PLEASANT ST	LEAD - MA		SP
A2	PROPERTY	1616 PURCHASE ST	HIST SPILLS 2 - MA	Lower	E / 0.045 mi., 237 ft.
B3	INTERSECTION WITH HAZARD ST | NO...	1707 PURCHASE ST	ECHO, EPA LUST, EPA UST, FRS, HIST RELEASE...	Lower	N / 0.049 mi., 260 ft.
4	OUR LADY OF PURGATORY CHURCH |...	11 FRANKLIN ST	ASBESTOS - MA, HIST RELEASE - MA, LUST - M...	Higher	SSW / 0.058 mi., 307 ft.
B5	JACK & DS AUTO SALES | FRANK CORP...	1680 PURCHASE ST	FRS, MANIFEST EPA	Lower	NE / 0.063 mi., 333 ft.
6	NEW BEDFORD FIRE DEPT	1558 PURCHASE ST	HIST SPILLS 2 - MA	Lower	SE / 0.065 mi., 344 ft.
B7	NSTAR dba Eversource Energy	247 Wamsutta St @ N. Fron...	MANIFEST EPA	Lower	NNE / 0.080 mi., 423 ft.
A8	RYDER TRUCK RENTAL | RYDER TRUC...	730 ACUSHNET AVE	ECHO, EPA LUST, EPA UST, FRS, HIST RELEASE...	Lower	E / 0.097 mi., 513 ft.
A9	MS. MICHELLE ENGLAND	706 ACUSHNET AVENUE	MANIFEST EPA	Lower	E / 0.107 mi., 567 ft.
C10	ACUSHNET AVE RR OVERPASS	WAMSUTTA ST. AND ACUSHNET	HIST RELEASE - MA, RELEASE - MA, SHWS - MA	Lower	NE / 0.119 mi., 630 ft.
D11	SAM GIAMMALVOS AUTO SALES INC |...	1476 PURCHASE ST	ASBESTOS - MA, ECHO, EPA UST, FRS, HIST SP...	Lower	SE / 0.130 mi., 688 ft.
D12	MAINLINE TIRE & RECYCLING | NEW B...	680 ACUSHNET AVE	ENF - MA, HIST RELEASE - MA, RELEASE - MA, ...	Lower	SE / 0.147 mi., 777 ft.
C13	75 WAMSUTTA STREET | Wamsutta L...	75 WAMSUTTA STREET	ASBESTOS - MA, MANIFEST EPA	Lower	NE / 0.166 mi., 875 ft.
E14	EZ CONVENIENCE | EZ CONVENIENCE...	1800 PURCHASE ST	ENF - MA, EPA UST, HIST SPILLS 2 - MA, UST - MA	Lower	N / 0.170 mi., 896 ft.
F15	EVERSOURCE ENERGY | NSTAR dba E...	131 POPE STREET	ASBESTOS - MA, MANIFEST EPA	Higher	SW / 0.173 mi., 916 ft.
F16	POPE'S IS. MARINA - DOCK A	102 POPE IS. | 102 POPE I...	ERNS, RELEASE - MA, SHWS - MA	Higher	SW / 0.182 mi., 960 ft.
17	NORTHERN ELECTRIC	48 WAMSUTTA ST	ECHO, FRS, HWG - MA, MANIFEST EPA, RCRA ...	Lower	ENE / 0.187 mi., 986 ft.
18	NSTAR dba Eversource Energy	52 Linden St	MANIFEST EPA	Higher	NW / 0.190 mi., 1006 ft.
19	POLE #39 10	NEAR 104 AUSTIN ST | 104 ...	HIST RELEASE - MA, LEAD - MA, RELEASE - MA...	Higher	WNW / 0.197 mi., 104...
C20	WAMSUTTA II LLC | WAMSUTTA II, LLC...	61 WAMSUTTA ST | 61 Wamsu...	ASBESTOS - MA, ECHO, FRS, HWG - MA, MANI...	Lower	NE / 0.201 mi., 1060 ft.
E21	ATLANTIC ELEVATOR SOUTH	1851 PURCHASE ST	ECHO, FRS, HWG - MA, LEAD - MA, MANIFEST ...	Lower	N / 0.201 mi., 1063 ft.
E22	CASEYS GLASS INC | RR TRACKS BEHI...	1854 PURCHASE STREET	ECHO, FRS, HIST RELEASE - MA, HWG - MA, M...	Lower	N / 0.212 mi., 1121 ft.
E23	STAR OIL COMPANY INC	1886 PURCHASE STREET	ECHO, FRS, HWG - MA, MANIFEST EPA, RCRA VSQG	Lower	N / 0.235 mi., 1242 ft.
G24	HERMAN MELVILLE SHIPYARD | MOTO...	301 HERMAN MELVILLE BLVD	CERCLIS NFRAP, DEBRIS EPA SWRCY, ECHO, F...	Lower	E / 0.241 mi., 1271 ft.
25	DEPT OF EMPLOYMENT & TRAINING	618 ACUSHNET AVE	HIST RELEASE - MA, LUST - MA, RELEASE - MA,...	Lower	SE / 0.241 mi., 1273 ft.
26	NEW BEDFORD MAIN INTERCEPTOR | ...	PEARL ST	ECHO, FRS, RCRA NONGEN	Higher	SW / 0.250 mi., 1320 ft.
27	SUMMER & LOCUST	39 LOCUST ST	HIST RELEASE - MA, LUST - MA, RELEASE - MA,...	Higher	WSW / 0.262 mi., 1386...
28	NATCO	WAMPSUTTA AND HERMAN M...	AUL - MA, HIST RELEASE - MA, LUST - MA, REL...	Lower	ENE / 0.266 mi., 1403 ft.
G29	NEW BEDFORD	41.574318, -70.895186	CDC HAZDAT	N/R	E / 0.268 mi., 1416 ft.
30	WILLIS STREET APARTMENTS | WILLIS...	20 WILLIS STREET	ASBESTOS - MA, AUL - MA, RELEASE - MA, SH...	Lower	SSE / 0.270 mi., 1427 ft.
G31	ROBERT B OUR | TUCKER ROY | FORM...	302 HERMAN MELVILLE BLVD...	ASBESTOS - MA, ECHO, ERNS, FRS, HIST ENF -...	Lower	E / 0.283 mi., 1495 ft.
H32	NO LOCATION AID	NEAR 198 HERMAN MELVILLE...	RELEASE - MA, SHWS - MA	Lower	ESE / 0.297 mi., 1567 ft.
H33	FMR EPA DEWATERING FACILITY	IVO 200 HERMAN MELVILLE B...	RELEASE - MA, SHWS - MA	Lower	ESE / 0.303 mi., 1601 ft.
I34	NEW BEDFORD | New Bedford Site	ACUSHNET ESTUARY | ACUSHN...	CERCLIS-HIST, CONSENT (DECREES), DOCKET,...	N/R	ESE / 0.308 mi., 1628 ft.
35	MULTI-FAMILY RESIDENCE | MS. JANET...	63 ROBESON STREET	LAST - MA, MANIFEST EPA, RELEASE - MA, SH...	Higher	W / 0.311 mi., 1645 ft.
36	JUSTIN CLOTHING CO NATCO | INDUST...	61 NORTH FRONT ST	ASBESTOS - MA, AUL - MA, HIST RELEASE - MA...	Lower	NE / 0.326 mi., 1719 ft.
I37	DOCKSIDE REPAIRS | EASTERN FISHER...	14 HERVEY TICHON AVE | IV...	DOCKET, ECHO, ERNS, FRS, HWG - MA, MANIF...	Lower	ESE / 0.353 mi., 1867 ft.
38	PROPERTY | GORDONS SEAFOOD	10 NORTH FRONT ST	FRS, HIST RELEASE - MA, SHWS - MA, SPILLS -...	Lower	ENE / 0.354 mi., 1869 ft.

MAP ID	SITE NAME	ADDRESS	DATABASE(S)	RELATIVE ELEVATION	DIRECTION / DISTANCE
39	RALPHS FRIENDLY STATION | RALPH H...	54 MT PLEASANT ST | 54 MO...	AUL - MA, EPA LUST, EPA UST, HIST RELEASE ...	Higher	WNW / 0.368 mi., 194...
40	FRANKLIN RECYCLING INC | AQUATEC...	150 HERMAN MELVILLE BLVD	ECHO, FRS, HIST RELEASE - MA, HWG - MA, R...	Lower	SE / 0.369 mi., 1947 ft.
41	MULTI-FAMILY RESIDENCE	22 HOMER STREET	RELEASE - MA, SHWS - MA	Higher	WSW / 0.378 mi., 1996...
J42	RAILROAD DEPOT	ROUTE 18	CERCLIS-HIST, CONSENT (DECREES), DOCKET,...	Lower	SSE / 0.384 mi., 2028 ft.
43	YELLOW CAB | TRANSIT SERVICES INC...	987 PLEASANT ST	ECHO, ENF - MA, EPA LUST, EPA UST, FRS, HIS...	Higher	S / 0.398 mi., 2103 ft.
44	NO LOCATION AID | MIKE DASILVERIRA	97 WILLIS ST	ASBESTOS - MA, HIST RELEASE - MA, LAST - M...	Higher	SW / 0.400 mi., 2113 ft.
J45	UMASS NEW BEDFORD | CITY OF NEW...	1204 PURCHASE ST	AFS, ASBESTOS - MA, DOCKET, ECHO, FRS, HI...	Lower	SSE / 0.417 mi., 2204 ft.
46	SEA WATCH INTERNATIONAL LTD | NO...	15 ANTONIO COSTA AVE | 15...	AFS, AIRS - MA, ASBESTOS - MA, DOCKET, ECH...	Lower	ESE / 0.419 mi., 2213 ft.
47	REVERE COPPER PRODUCTS | FORME...	24 NORTH FRONT ST | 24 N ...	AFS, ASBESTOS - MA, BROWNFIELDS - MA, BR...	Lower	NE / 0.427 mi., 2253 ft.
48	BRISTOL MILL LOT	COGGESHALL ST	CERCLIS NFRAP, SEMS_8R_ARCHIVED SITES	Lower	E / 0.449 mi., 2370 ft.
49	PROPERTY	100 PENNIMAN ST	HIST RELEASE - MA, RELEASE - MA, SHWS - MA	Higher	NW / 0.450 mi., 2379 ft.
K50	PROPERTY	5 HICKS ST	HIST RELEASE - MA, SHWS - MA, SPILLS - MA	Lower	NNE / 0.451 mi., 2384...
K51	NSTAR 100KVA TRANSFORMER	3 KILBURN ST	HIST RELEASE - MA, RELEASE - MA, SHWS - MA	Lower	NE / 0.453 mi., 2394 ft.
K52	F AND B RUBBER | F&B RUBBERIZED ...	37 WASHBURN ST	ECHO, FRS, HIST RELEASE - MA, HWG - MA, L...	Lower	NNE / 0.468 mi., 2470...
L53	BARGE SINKING	OFF 94 KILBURN ST	RELEASE - MA, SHWS - MA	Lower	NE / 0.471 mi., 2486 ft.
54	COMMERCIAL PROPERTY	247 CEDAR STREET	EPA LUST, LUST - MA, RELEASE - MA, SHWS - MA	Higher	WSW / 0.473 mi., 2497...
L55	BS REALTY LTD PTR | B&S REALTY | W...	100 NORTH FRONT ST	AFS, ASBESTOS - MA, DOCKET, ECHO, ENF - M...	Lower	NE / 0.476 mi., 2515 ft.
56	RESIDENCE | MI PANCITA FELIZ INC	591 COUNTY STREET	CHURCHES, RELEASE - MA, SHWS - MA	Higher	SSW / 0.501 mi., 2643...
57	New Bedford	N R	NPL - MA	Lower	ESE / 0.524 mi., 2769 ft.
58	MACOMBER RESIDENCE	48 SHAWMUT AVE	HIST RELEASE - MA, RELEASE - MA, SHWS - MA	Higher	WSW / 0.541 mi., 2856...
M59	FIRE STATION | FIRE STATION #2 | NE...	868 PLEASANT ST	ASBESTOS - MA, EPA LUST, ERNS, HIST RELEA...	Higher	S / 0.546 mi., 2883 ft.
60	BLUE HARVEST FISHERIES | BLUE HAR...	40 HERMAN MELVILLE BLVD	AIRS - MA, ASBESTOS - MA, DOCKET, ECHO, E...	Lower	SE / 0.551 mi., 2907 ft.
M61	REVERE COPPER PRODUCTS INC.	24 NORTH FRONT STEET | 24...	ERNS, LUST - MA, RELEASE - MA, SHWS - MA	Higher	S / 0.562 mi., 2969 ft.
M62	WALGREENS 03090 | WALGREEN | EV...	838 PLEASANT ST	ECHO, FRS, HWG - MA, MANIFEST EPA, RCRA ...	Higher	S / 0.582 mi., 3073 ft.
63	F V BLUE CANYON | AMERICAN PRIDE...	40 HERMAN MELVILLE BLVD |...	AFS, ECHO, ERNS, FRS, HIST SPILLS 2 - MA, M...	Lower	SE / 0.583 mi., 3081 ft.
64	BUTTONWOOD AUTO EXCHANGE | AU...	101 BELLEVILLE AVE	ASBESTOS - MA, RELEASE - MA, SHWS - MA	Lower	NNE / 0.604 mi., 3189...
N65	COMMERCIAL PROPERTY	281-289 MACARTHUR DRIVE	RELEASE - MA, SHWS - MA	Lower	SE / 0.612 mi., 3234 ft.
66	KYLER SEAFOOD | KYLER SEAFOOD &...	2 WASHBURN STREET | 2 WAS...	AUL - MA, ECHO, ERNS, FRS, FTTS INSP, HIST ...	Lower	NE / 0.613 mi., 3237 ft.
N67	MARITIME TERMINAL INC | NEW BEDF...	NEAR 276 MACARTHUR DR | 2...	ECHO, FRS, HIST RELEASE - MA, HWG - MA, M...	Lower	SE / 0.618 mi., 3263 ft.
M68	ACUSHNET RIVER	3 MILL ST	HIST RELEASE - MA, RELEASE - MA, SHWS - MA	Higher	S / 0.619 mi., 3267 ft.
69	SEASIDE TOWING	13 BROOK STREET	LAST - MA, MANIFEST EPA, RELEASE - MA, SH...	Higher	WSW / 0.623 mi., 3292...
70	CLEAN RENTALS INCORP | CLEAN REN...	1066 COUNTY ST	AFS, DOCKET, ECHO, ENF - MA, EPA LUST, EPA...	Higher	NNW / 0.629 mi., 3320...
71	BILGE OIL RELEASE | FV MY THREE SO...	IVO 276 MACARTHUR DRIVE |...	MANIFEST EPA, RELEASE - MA, SHWS - MA	Lower	SE / 0.636 mi., 3360 ft.
O72	REGENCY TOWERS I | NO LOCATION A...	800 PLEASANT ST	AFS, ASBESTOS - MA, DOCKET, ECHO, ENF - M...	Higher	S / 0.639 mi., 3374 ft.
73	NO LOCATION AID	475 PARK ST	HIST RELEASE - MA, LAST - MA, RELEASE - MA,...	Higher	WSW / 0.646 mi., 3409...
P74	REAR PARKING LOT | RESIDENTIAL | A...	14 ADAMS ST | 14 ADAMS ST...	ASBESTOS - MA, HIST RELEASE - MA, LEAD - M...	Higher	NNW / 0.647 mi., 3416...
Q75	SALVATION ARMY	1145 ACUSHNET AVE	ASBESTOS - MA, HIST RELEASE - MA, RELEASE...	Lower	N / 0.658 mi., 3473 ft.
R76	NO LOCATION AID | HI-LO GAS | FARE...	116 ASHLEY BLVD	AUL - MA, ENF - MA, EPA UST, FRS, HIST RELE...	Lower	N / 0.668 mi., 3528 ft.

MAP ID	SITE NAME	ADDRESS	DATABASE(S)	RELATIVE ELEVATION	DIRECTION / DISTANCE
R77	HI-LO GAS STATION	116 ASHLEY BLVD	RELEASE - MA, SHWS - MA	Lower	N / 0.672 mi., 3549 ft.
Q78	APARTMENT HOUSE | TALBORT APAR...	1168 ACUSHNET AVE	ASBESTOS - MA, HIST RELEASE - MA, RELEASE...	Lower	N / 0.672 mi., 3551 ft.
79	HILLSIDE COURT	58 ADAMS ST	AUL - MA, HIST RELEASE - MA, RELEASE - MA, ...	Higher	NW / 0.674 mi., 3559 ft.
80	COGGESHALL SUNOCO | SUNOCO ST...	170 COGGESHALL ST	BRS, ECHO, ENF - MA, EPA UST, FRS, HIST REL...	Lower	NE / 0.677 mi., 3576 ft.
O81	NEW BEDFORD HOTEL | COMMERCIAL...	725 PLEASANT ST	ASBESTOS - MA, ENF - MA, HIST RELEASE - MA...	Higher	S / 0.685 mi., 3615 ft.
82	NEW BEDFORD	SUMMER AND KEMPTON	HIST RELEASE - MA, RELEASE - MA, SHWS - MA	Higher	SSW / 0.690 mi., 3645...
P83	GASOLINE SERVICE STATION | COSTA...	397 SAWYER ST	ENF - MA, EPA LUST, EPA UST, HIST RELEASE ...	Lower	NNW / 0.690 mi., 3645...
84	RESIDENCE	408 PARK STREET	RELEASE - MA, SHWS - MA	Higher	WSW / 0.696 mi., 3675...
P85	H LOEB CORPORATION | MILL BUILDI...	419 SAWYER ST	AFS, ASBESTOS - MA, DOCKET, ECHO, FRS, HI...	Higher	NNW / 0.696 mi., 3677...
86	NO LOCATION AID	NORTH FRONT AND CEDAR GRV	RELEASE - MA, SHWS - MA	Higher	SW / 0.698 mi., 3687 ft.
R87	MOTIVA ENTERPRISES LLC | SHELL SE...	129 ASHLEY BLVD	ECHO, ENF - MA, EPA LUST, EPA UST, FRS, HIS...	Lower	N / 0.699 mi., 3690 ft.
P88	NO LOCATION AID	435 SAWYER ST	RELEASE - MA, SHWS - MA	Higher	NNW / 0.706 mi., 3726...
S89	CITY OF NEW BEDFORD | NO LOCATIO...	181 HILLMAN STREET	ASBESTOS - MA, EJ SCHOOLS, FRS, HIST RELE...	Higher	SW / 0.711 mi., 3753 ft.
T90	TEDDYS SERVICE STATION FMR | SAM...	490 COUNTY ST	ECHO, ENF - MA, EPA LUST, EPA UST, FRS, HIS...	Higher	S / 0.716 mi., 3784 ft.
U91	FISH ISLAND	NEW BEDFORD HARBOR (RTE...	CERCLIS NFRAP, SEMS_8R_ARCHIVED SITES, ...	Lower	SE / 0.726 mi., 3833 ft.
S92	Parker Street Waste Site	RUGGLES STREET	EPA OSC, RELEASE - MA, SHWS - MA	Higher	SW / 0.736 mi., 3888 ft.
T93	GULF STATION | CUMBERLAND FARMS...	486 COUNTY ST	EPA LUST, EPA UST, HIST RELEASE - MA, LUST...	Higher	S / 0.737 mi., 3894 ft.
T94	BEDFORD TOWERS | MARIAN COOKE ...	231 MIDDLE STREET | 231 M...	AUL - MA, CHURCHES, FRS, HIST RELEASE - MA...	Higher	SSW / 0.741 mi., 3915...
U95	NO LOCATION AID | NORDIC INC | IRV...	1 FISH ISLAND RD | 1 FISH...	ENF - MA, EPA LUST, FRS, HIST RELEASE - MA,...	Lower	SE / 0.754 mi., 3982 ft.
96	DAWSON BREWERY | FORMER DAWSO...	29 BROOK STREET	AUL - MA, BROWNFIELDS - MA, BROWNFIELDS...	Lower	NNW / 0.758 mi., 4003...
97	UST RELEASE | FRONT STREET PUMPI...	249 MACARTHUR DRIVE	ASBESTOS - MA, EPA UST, ICIS, INACTIVE PCS,...	Lower	SE / 0.759 mi., 4010 ft.
U98	MASS CONTRACTING | TUCKER ROY M...	7 FISH ISLAND | 7 FISH IS	ECHO, ERNS, FRS, HWG - MA, MANIFEST EPA, ...	Lower	SE / 0.759 mi., 4010 ft.
99	BOILER ROOM AREA	1129 COUNTY ST	HIST RELEASE - MA, RELEASE - MA, SHWS - MA	Lower	NNW / 0.762 mi., 4022...
U100	BRIDGE TERMINAL, INC. | MARITIME B...	12 FISH ISLAND	DOCKET, ERNS, FRS, MANIFEST EPA, OSHA, R...	Lower	SE / 0.762 mi., 4024 ft.
U101	NORTHERN PELAGIC SEAFOOD GROU...	4 FISH ISLAND | 4 FISH IS...	AG LICENSES - MN, DOCKET, ECHO, ENF - MA,...	Lower	SE / 0.764 mi., 4035 ft.
102	NO LOCATION AID	206-378 BELLEVILLE AVE	BROWNFIELDS - MA, HIST RELEASE - MA, LAST...	Lower	NNE / 0.772 mi., 4074...
V103	BELL ATLANTIC CENTRAL OFFICE	390 ACHUSNET AVE	HIST RELEASE - MA, RELEASE - MA, SHWS - MA	Lower	SSE / 0.785 mi., 4147 ft.
W104	FAIRHAVEN MILLS | FAIRHAVEN MILLS...	85 COGGESHALL ST	ENOI, FRS, SHWS - MA, SPILLS - MA	Lower	NE / 0.790 mi., 4169 ft.
105	MULTI-FAMILY RESIDENCE	130 TALLMAN ST	HIST RELEASE - MA, LAST - MA, RELEASE - MA,...	Lower	N / 0.792 mi., 4185 ft.
X106	APT HSE UNIT | HOPWOOD REALTY	147 EIGHTH ST	FRS, HIST RELEASE - MA, RELEASE - MA, SHWS...	Higher	S / 0.793 mi., 4185 ft.
X107	NO LOCATION AID	71 MECHANICS LN	HIST RELEASE - MA, RELEASE - MA, SHWS - MA	Higher	S / 0.793 mi., 4189 ft.
108	NEW BEDFORD DPW | CITY OF NEW B...	281 LIBERTY ST | 281 LIBE...	BRS, ECHO, ENF - MA, EPA UST, FRS, HWG - M...	Higher	WSW / 0.797 mi., 4209...
V109	New Bedford Whaling National Histori...	41.635863, -70.923874	FEDLAND	N/R	SSE / 0.803 mi., 4242 ft.
V110	COMMERCIAL BUILDING	384 ACUSHNET AVENUE	LAST - MA, RELEASE - MA, SHWS - MA	Lower	SSE / 0.803 mi., 4243 ft.
111	CAVES PROPERTY | Mr. Robert Chaves	214 NORTH STREET	LAST - MA, MANIFEST EPA, RELEASE - MA, SH...	Higher	SW / 0.806 mi., 4255 ft.
W112	7 ELEVEN 33232 | SHELL STATION | N...	45 COGGESHALL ST	AUL - MA, ECHO, ENF - MA, EPA LUST, EPA UST...	Lower	NE / 0.811 mi., 4283 ft.
113	NEW BEDFORD ROOFING | VACANT B...	169 MT VERNON ST | 169 MO...	ASBESTOS - MA, EPA LUST, HIST RELEASE - MA...	Higher	WNW / 0.813 mi., 429...
Y114	ASSESSORS MAP 60-1; LOT 13	137-143 POPES ISLAND	HIST RELEASE - MA, RELEASE - MA, SHWS - MA	Lower	ESE / 0.814 mi., 4296 ft.

MAP ID	SITE NAME	ADDRESS	DATABASE(S)	RELATIVE ELEVATION	DIRECTION / DISTANCE
115	NEW BEDFORD HARBOR SITE OU1 | N...	103 SAWYER ST | 103 SAWYE...	ASBESTOS - MA, BRS, DOCKET, ECHO, ERNS, ...	Lower	NNE / 0.817 mi., 4315...
Y116	MARINA | FORMER GEAR LOCKER | GE...	255 POPES ISLAND | 255 PO...	ASBESTOS - MA, MANIFEST EPA, RELEASE - MA...	Lower	ESE / 0.820 mi., 4330 ft.
Y117	VESSEL FIRE	226 POPES ISLAND	HIST RELEASE - MA, RELEASE - MA, SHWS - MA	Lower	ESE / 0.822 mi., 4342 ft.
Y118	FV TRANSITION | M V FINTRY	226 POPES ISLAND | 226 PO...	ERNS, MANIFEST EPA, RELEASE - MA, SHWS - MA	Lower	ESE / 0.823 mi., 4344 ft.
V119	NEW BEDFORD WHALING NATIONAL ...	BETWEEN 27 AND 33 WILLIAM...	HIST RELEASE - MA, RELEASE - MA, SHWS - MA	Lower	SSE / 0.825 mi., 4355 ft.
Y120	NIEMIC MARINE | NIEMIEC MARINE | R...	173 POPES IS | 173 POPES ...	ECHO, ERNS, FRS, HIST ENF - MA, HIST RELEA...	Lower	ESE / 0.827 mi., 4365 ft.
121	EMPIRE LOAN OF NEW BEDFORD | EM...	1304 ACUSHNET AVE	ECHO, FRS, HWG - MA, LUST - MA, MANIFEST ...	Lower	N / 0.835 mi., 4410 ft.
Z122	NO LOCATION AID	122-132 FRONT ST	HIST RELEASE - MA, RELEASE - MA, SHWS - MA	Lower	SSE / 0.842 mi., 4445 ft.
123	RESIDENCE	37 MORGAN STREET	ERNS, HIST RELEASE - MA, LAST - MA, LEAD - ...	Higher	SSW / 0.843 mi., 4452...
124	FMR GREENHOUSE	160 DURFEE ST	HIST RELEASE - MA, LUST - MA, RELEASE - MA,...	Higher	W / 0.846 mi., 4468 ft.
Z125	CRYSTAL ICE | VEH FUEL TANK RUPTURE	155 FRONT STREET	HIST SPILLS 2 - MA, RELEASE - MA, SHWS - MA	Lower	SSE / 0.847 mi., 4470 ft.
BA126	FAIRHAVEN TEXTILE CORP | CLIFTEX ...	79 BROOK ST	AFS, AUL - MA, ECHO, FRS, HIST RELEASE - MA...	Lower	NNW / 0.854 mi., 4511...
127	SAINT ANTHONY'S OF PADAUA | GLOB...	190 ASHLEY BLVD	ASBESTOS - MA, EJ SCHOOLS, FRS, HIST RELE...	Higher	N / 0.862 mi., 4552 ft.
BB128	NO LOCATION AID	343 ACUSHNET AVE	HIST RELEASE - MA, LAST - MA, RELEASE - MA,...	Lower	SSE / 0.865 mi., 4569 ft.
Z129	ACUHSNET RIVER	IVO OF 52 FISHERMANS WHAR...	RELEASE - MA, SHWS - MA	Lower	SE / 0.865 mi., 4570 ft.
Z130	NEW BEDFORD HARBOR	52 FISHERMAN'S WARF | 52 ...	ERNS, RELEASE - MA, SHWS - MA	Lower	SE / 0.869 mi., 4591 ft.
131	FAIRHAVEN MILLS | FAIRHAVEN MILLS...	94 SAWYER ST	ASBESTOS - MA, AUL - MA, BROWNFIELDS - MA...	Lower	NE / 0.870 mi., 4596 ft.
132	RESIDENCE	17 HEDGE ST	HIST RELEASE - MA, LAST - MA, RELEASE - MA,...	Lower	E / 0.875 mi., 4620 ft.
BA133	FAIRHAVEN TEXTILE	79 BROOK ST	SHWS - MA, SPILLS - MA	Higher	NNW / 0.875 mi., 4621...
BB134	117 UNION STREET | 117 UNION ST | ...	117 UNION STREET	ASBESTOS - MA, LAST - MA, RELEASE - MA, S...	Lower	SSE / 0.890 mi., 4700 ft.
135	UNITED FRONT HOMES | PROPOSED S...	285 ASH STREET | 285 Ash ...	ASBESTOS - MA, ENOI, HIST RELEASE - MA, LE...	Higher	SSW / 0.890 mi., 4701...
136	184 UNION @ PURCHASE	185-187 UNION ST	HIST RELEASE - MA, RELEASE - MA, SHWS - MA	Higher	SSE / 0.894 mi., 4719 ft.
137	POPES ISLAND MARINA NEW BEDFOR...	102 POPES ISLAND | 102 PO...	ERNS, RELEASE - MA, SHWS - MA	Lower	ESE / 0.896 mi., 4733 ft.
138	NO LOCATION AID | LABARON HAIRDR...	281 UNION ST	ASBESTOS - MA, HIST RELEASE - MA, LAST - M...	Higher	S / 0.904 mi., 4773 ft.
BC139	LEONARDS WHARF	84 FRONT ST	HIST RELEASE - MA, RELEASE - MA, SHWS - MA	Lower	SSE / 0.904 mi., 4775 ft.
140	WESTWOOD ELDERLY DEVELOPMENT	121 LIBERTY ST	AUL - MA, RELEASE - MA, SHWS - MA	Higher	SW / 0.904 mi., 4776 ft.
BC141	DELKEN CO | FINICKY PET FOOD INC |...	16 FRONT ST	ASBESTOS - MA, DOCKET, DRYCLEANERS - MA...	Lower	SSE / 0.916 mi., 4836 ft.
BD142	SID WAINER AND SONS | NO LOCATIO...	2301 PURCHASE ST	ASBESTOS - MA, ENF - MA, ERNS, FRS, HIST R...	Higher	NNW / 0.919 mi., 4850...
BD143	CORNER VAN BUREN ST	2301 PURCHASE ST	RELEASE - MA, SHWS - MA	Higher	NNW / 0.929 mi., 4905...
BE144	MAY INSTITUTE	9 SOUTH 6TH ST	HIST RELEASE - MA, LAST - MA, RELEASE - MA,...	Higher	S / 0.929 mi., 4906 ft.
BC145	NEW BEDFORD HARBOR - STATE PIER...	93 STATE PIER | 93 STATE ...	ASBESTOS - MA, ERNS, HIST RELEASE - MA, R...	Lower	SSE / 0.936 mi., 4943 ft.
BF146	23 POPES ISLAND | FAIRHAVEN SHIPY...	23 POPES ISLAND | 23 POPE...	ASBESTOS - MA, ECHO, HWG - MA, LUST - MA,...	Lower	ESE / 0.937 mi., 4950 ft.
147	NBPD PARKING LOT | NEW BEDFORD ...	25 SPRING ST	ECHO, FRS, HIST RELEASE - MA, RCRA NONGE...	Lower	SSE / 0.941 mi., 4968 ft.
BE148	PLEASANT ST | NATIVITY PREPARATOR...	66 SPRING ST	AUL - MA, RELEASE - MA, SCHOOLS PRIVATE, ...	Higher	S / 0.944 mi., 4986 ft.
BE149	PRIMA CARE VISION CENTER	74 SPRING ST	HIST RELEASE - MA, LAST - MA, RELEASE - MA,...	Higher	S / 0.945 mi., 4988 ft.
BC150	STATE PIER - CUTTYHUNK FERRY COM...	66B STATE PIER, SOUTH BUL...	RELEASE - MA, SHWS - MA	Lower	SE / 0.951 mi., 5023 ft.
BD151	NO LOCATION AID	2307 PURCHASE ST	AUL - MA, HIST RELEASE - MA, RELEASE - MA, ...	Higher	NNW / 0.954 mi., 5038...
BF152	COMMERCIAL PROPERTY | RA MITCHE...	103 POPES ISLAND | 103 Po...	AUL - MA, MANIFEST EPA, RELEASE - MA, SHW...	Lower	ESE / 0.961 mi., 5073 ft.

MAP ID	SITE NAME	ADDRESS	DATABASE(S)	RELATIVE ELEVATION	DIRECTION / DISTANCE
BD153	SID WEINER AND SONS AND ADJACENT	10 VAN BUREN STREET	RELEASE - MA, SHWS - MA	Higher	NNW / 0.961 mi., 5076...
154	FORMER ST. MARYS | SE MASS ALCOH...	593 KEMPTON ST	HIST RELEASE - MA, HIST SPILLS 2 - MA, LUST...	Higher	SW / 0.984 mi., 5195 ft.
155	WOOD STREET	1 WOOD ST	HIST RELEASE - MA, RELEASE - MA, SHWS - MA	Lower	ENE / 0.988 mi., 5219 ft.
156	WALSH FIELD	PARKER AND HUNTER STS	AUL - MA, RELEASE - MA, SHWS - MA	Higher	WSW / 0.990 mi., 5230...
157	280 NORTH STREET | NO LOCATION A...	280 NORTH STREET	ASBESTOS - MA, BROWNFIELDS - MA, BROWNF...	Higher	SW / 0.991 mi., 5231 ft.

SUBJECT PROPERTY SEARCH RESULTS:

The subject property was identified in the following records. For more information on this property, see Map Findings section on page 59.

SITE	DATABASE(S)	EPA ID
N/R 1268 PLEASANT ST NEW BEDFORD, MA	LEAD - MA	N/R

SEARCH RESULTS:

FEDERAL, STATE, AND TRIBAL REGISTERED STORAGE TANK LISTS

EPA UST: Facilities listed in the EPA UST Finder database **4 SITES FOUND WITHIN .25 MILE**

LOWER ELEVATION

MAP ID	SITE NAME	SITE ADDRESS	DIRECTION/DISTANCE	PAGE
B3	*INTERSECTION WITH HAZARD ST | NO LOCATION AID | GIUSTI BAKERY*	*1707 PURCHASE ST*	*N / 0.049 mi., 260 ft.*	*60*
A8	*RYDER TRUCK RENTAL | RYDER TRUCK RENTAL #1122 | RYDER TRANSPORATION SERVICES*	*730 ACUSHNET AVE*	*E / 0.097 mi., 513 ft.*	*85*
D11	*SAM GIAMMALVOS AUTO SALES INC | SAM GIAMMALVO'S AUTO SALES INC | GIAMMALVO'S SAM AUTO SALES*	*1476 PURCHASE ST*	*SE / 0.130 mi., 688 ft.*	*117*
E14	*EZ CONVENIENCE | EZ CONVENIENCE & GAS*	*1800 PURCHASE ST*	*N / 0.170 mi., 896 ft.*	*130*

UST - MA: Underground Storage tanks and owners **4 SITES FOUND WITHIN .25 MILE**

LOWER ELEVATION

MAP ID	SITE NAME	SITE ADDRESS	DIRECTION/DISTANCE	PAGE
B3	*INTERSECTION WITH HAZARD ST | NO LOCATION AID | GIUSTI BAKERY*	*1707 PURCHASE ST*	*N / 0.049 mi., 260 ft.*	*60*
	- ID: Facility ID 3463	Status: N/A	Date: N/A	
	- ID: 1	Status: Tank Removed	Date: 1978-11-01	
	- ID: 2	Status: Tank Removed	Date: 1990-09-12	
	- ID: 3	Status: Tank Removed	Date: 1990-09-12	
	- ID: 4	Status: Tank Removed	Date: 1990-09-12	
A8	*RYDER TRUCK RENTAL | RYDER TRUCK RENTAL #1122 | RYDER TRANSPORATION SERVICES*	*730 ACUSHNET AVE*	*E / 0.097 mi., 513 ft.*	*85*
	- ID: Facility ID 665	Status: N/A	Date: N/A	
	- ID: 1	Status: Tank Removed	Date: 1997-08-07	
	- ID: 2	Status: Tank Removed	Date: 1997-08-07	
D11	*SAM GIAMMALVOS AUTO SALES INC | SAM GIAMMALVO'S AUTO SALES INC | GIAMMALVO'S SAM AUTO SALES*	*1476 PURCHASE ST*	*SE / 0.130 mi., 688 ft.*	*117*
	- ID: Facility ID 3452	Status: N/A	Date: N/A	
	- ID: 1	Status: Tank Removed	Date: 1997-08-07	
	- ID: 2	Status: Tank Removed	Date: 1997-08-07	
	- ID: 3	Status: Tank Removed	Date: 1997-08-07	
	- ID: 4	Status: Tank Removed	Date: 1997-08-07	

FEDERAL, STATE, AND TRIBAL REGISTERED STORAGE TANK LISTS *(cont.)*

UST - MA: Underground Storage tanks and owners **4 SITES FOUND WITHIN .25 MILE**

LOWER ELEVATION *(cont.)*

MAP ID	SITE NAME	SITE ADDRESS	DIRECTION/DISTANCE	PAGE
E14	*EZ CONVENIENCE | EZ CONVENIENCE & GAS*	*1800 PURCHASE ST*	*N / 0.170 mi., 896 ft.*	*130*
	- ID: Facility ID 19762	Status: N/A	Date: N/A	
	- ID: 1	Status: In Use	Date: N/R	
	- ID: 2	Status: In Use	Date: N/R	
	- ID: 3	Status: In Use	Date: N/R	

FEDERAL CERCLIS LIST

CERCLIS NFRAP: The CERCLIS sites with No Further Remedial Action Planned from the CERCLIS program database. The Environmental Protection Agency decommissioned the CERCLIS data in 2014. The last update was November 12, 2013. **2 SITES FOUND WITHIN .5 MILE**

LOWER ELEVATION

MAP ID	SITE NAME	SITE ADDRESS	DIRECTION/DISTANCE	PAGE
G24	*HERMAN MELVILLE SHIPYARD | MOTOR TECH | FUSIFORM, INC.*	*301 HERMAN MELVILLE BLVD*	*E / 0.241 mi., 1271 ft.*	*190*
	- ID: MA6690390020	Status: Removal Only Site (No Site Assessment Work Needed)	Date: 1991-01-02	
48	*BRISTOL MILL LOT*	*COGGESHALL ST*	*E / 0.449 mi., 2370 ft.*	*567*
	- ID: MAD985268507	Status: NFRAP-Site does not qualify for the NPL based on existing information	Date: 1988-07-07	

CERCLIS-HIST: The CERCLIS program database contains information on the assessment and remediation of federal hazardous waste sites. The Environmental Protection Agency decommissioned the CERCLIS data in 2014. The last update was November 12, 2013. **2 SITES FOUND WITHIN .5 MILE**

EQUAL/HIGHER ELEVATION

MAP ID	SITE NAME	SITE ADDRESS	DIRECTION/DISTANCE	PAGE
I34	*NEW BEDFORD | New Bedford Site*	*ACUSHNET ESTUARY | ACUSHNET ESTUARY ACUSHNET ESTUARY*	*ESE / 0.308 mi., 1628 ft.*	*264*
	- ID: MAD980731335	Status: N/R	Date: N/R	

LOWER ELEVATION

MAP ID	SITE NAME	SITE ADDRESS	DIRECTION/DISTANCE	PAGE
J42	*RAILROAD DEPOT*	*ROUTE 18*	*SSE / 0.384 mi., 2028 ft.*	*373*
	- ID: MAD981063985	Status: Other Cleanup Activity: State-Lead Cleanup	Date: 2000-08-18	

FEDERAL CERCLIS LIST *(cont.)*

SEMS_8R_ACTIVE SITES: The Active Site Inventory Report displays site and location information at active SEMS sites. An active site is one at which site assessment, removal, remedial, enforcement, cost recovery, or oversight activities are being planned or conducted. NPL sites include latitude and longitude information. For non-NPL sites, a brief site status is provided. **2 SITES FOUND WITHIN .5 MILE**

EQUAL/HIGHER ELEVATION

MAP ID	SITE NAME	SITE ADDRESS	DIRECTION/DISTANCE	PAGE
I34	*NEW BEDFORD | New Bedford Site*	*ACUSHNET ESTUARY | ACUSHNET ESTUARY ACUSHNET ESTUARY*	*ESE / 0.308 mi., 1628 ft.*	*264*
	- ID: 0100743	Status: N/R	Date: N/A	

LOWER ELEVATION

MAP ID	SITE NAME	SITE ADDRESS	DIRECTION/DISTANCE	PAGE
J42	*RAILROAD DEPOT*	*ROUTE 18*	*SSE / 0.384 mi., 2028 ft.*	*373*
	- ID: 0100883	Status: Other Cleanup Activity: State-Lead Cleanup	Date: N/A	

SEMS_8R_ARCHIVED SITES: The Archived Site Inventory displays site and location information at sites archived from SEMS. An archived site is one at which EPA has determined that assessment has been completed and no further remedial action is planned under the Superfund program at this time. **2 SITES FOUND WITHIN .5 MILE**

LOWER ELEVATION

MAP ID	SITE NAME	SITE ADDRESS	DIRECTION/DISTANCE	PAGE
G24	*HERMAN MELVILLE SHIPYARD | MOTOR TECH | FUSIFORM, INC.*	*301 HERMAN MELVILLE BLVD*	*E / 0.241 mi., 1271 ft.*	*190*
	- ID: 0102537	Status: Removal Only Site (No Site Assessment Work Needed)	Date: N/A	
48	*BRISTOL MILL LOT*	*COGGESHALL ST*	*E / 0.449 mi., 2370 ft.*	*567*
	- ID: 0101777	Status: NFRAP-Site does not qualify for the NPL based on existing information	Date: N/A	

FEDERAL RCRA GENERATORS LIST

RCRA NONGEN: Resource Conservation and Recovery Act listing of licensed non-generators **3 SITES FOUND WITHIN .25 MILE**

EQUAL/HIGHER ELEVATION

MAP ID	SITE NAME	SITE ADDRESS	DIRECTION/DISTANCE	PAGE
26	*NEW BEDFORD MAIN INTERCEPTOR | NEW BEDFORD MAIN INTERCEPTOR SITE | NSTAR - 685*	*PEARL ST*	*SW / 0.250 mi., 1320 ft.*	*211*
	- ID: MAC300013927	Status: No Violation/Inspections	Date: N/A	

LOWER ELEVATION

MAP ID	SITE NAME	SITE ADDRESS	DIRECTION/DISTANCE	PAGE
B3	*INTERSECTION WITH HAZARD ST | NO LOCATION AID | GIUSTI BAKERY*	*1707 PURCHASE ST*	*N / 0.049 mi., 260 ft.*	*60*
	- ID: MAD001025196	Status: No Violation/Inspections	Date: N/A	

FEDERAL RCRA GENERATORS LIST *(cont.)*

RCRA NONGEN: Resource Conservation and Recovery Act listing of licensed non-generators **3 SITES FOUND WITHIN .25 MILE**

LOWER ELEVATION *(cont.)*

MAP ID	SITE NAME	SITE ADDRESS	DIRECTION/DISTANCE	PAGE
17	*NORTHERN ELECTRIC*	*48 WAMSUTTA ST*	*ENE / 0.187 mi., 986 ft.*	*141*
	- ID: MAD981211139	Status: No Violation/Inspections	Date: N/A	

RCRA VSQG: Resource Conservation and Recovery Act listing of licensed very small quantity generators. **7 SITES FOUND WITHIN . 25 MILE**

LOWER ELEVATION

MAP ID	SITE NAME	SITE ADDRESS	DIRECTION/DISTANCE	PAGE
A8	*RYDER TRUCK RENTAL | RYDER TRUCK RENTAL #1122 | RYDER TRANSPORATION SERVICES*	*730 ACUSHNET AVE*	*E / 0.097 mi., 513 ft.*	*85*
	- ID: MAD982710899	Status: No Violation/Inspections	Date: N/A	
D11	*SAM GIAMMALVOS AUTO SALES INC | SAM GIAMMALVO'S AUTO SALES INC | GIAMMALVO'S SAM AUTO SALES*	*1476 PURCHASE ST*	*SE / 0.130 mi., 688 ft.*	*117*
	- ID: MAV000005912	Status: No Violation/Inspections	Date: N/A	
C20	*WAMSUTTA II LLC | WAMSUTTA II, LLC C/O ACORN MANAGEMENT, INC. | MATOUK TEXTILES INC*	*61 WAMSUTTA ST | 61 Wamsuatta St*	*NE / 0.201 mi., 1060 ft.*	*150*
	- ID: MAR000552190	Status: No Violation/Inspections	Date: N/A	
E21	*ATLANTIC ELEVATOR SOUTH*	*1851 PURCHASE ST*	*N / 0.201 mi., 1063 ft.*	*164*
	- ID: MAR000576405	Status: No Violation/Inspections	Date: N/A	
E22	*CASEYS GLASS INC | RR TRACKS BEHIND | CASEY'S GLASS, INC.*	*1854 PURCHASE STREET*	*N / 0.212 mi., 1121 ft.*	*175*
	- ID: MAR000592923	Status: No Violation/Inspections	Date: N/A	
E23	*STAR OIL COMPANY INC*	*1886 PURCHASE STREET*	*N / 0.235 mi., 1242 ft.*	*185*
	- ID: MAR000573667	Status: No Violation/Inspections	Date: N/A	
G24	*HERMAN MELVILLE SHIPYARD | MOTOR TECH | FUSIFORM, INC.*	*301 HERMAN MELVILLE BLVD*	*E / 0.241 mi., 1271 ft.*	*190*
	- ID: MAD155333669	Status: No Violation/Inspections	Date: N/A	

FEDERAL, STATE, AND TRIBAL LEAKING STORAGE TANK LISTS

EPA LUST: Releases listed in the EPA UST Finder database **5 SITES FOUND WITHIN .5 MILE**

EQUAL/HIGHER ELEVATION

MAP ID	SITE NAME	SITE ADDRESS	DIRECTION/DISTANCE	PAGE
39	*RALPHS FRIENDLY STATION | RALPH H CHASE JR*	*54 MT PLEASANT ST | 54 MOUNT PLEASANT ST*	*WNW / 0.368 mi., 1944 ft.*	*348*
43	*YELLOW CAB | TRANSIT SERVICES INC | NEW BEDFORD TRANSPORTATION COR*	*987 PLEASANT ST*	*S / 0.398 mi., 2103 ft.*	*388*
54	*COMMERCIAL PROPERTY*	*247 CEDAR STREET*	*WSW / 0.473 mi., 2497 ft.*	*589*

FEDERAL, STATE, AND TRIBAL LEAKING STORAGE TANK LISTS *(cont.)*

EPA LUST: Releases listed in the EPA UST Finder database **5 SITES FOUND WITHIN .5 MILE**

LOWER ELEVATION

MAP ID	SITE NAME	SITE ADDRESS	DIRECTION/DISTANCE	PAGE
B3	*INTERSECTION WITH HAZARD ST | NO LOCATION AID | GIUSTI BAKERY*	*1707 PURCHASE ST*	*N / 0.049 mi., 260 ft.*	*60*
A8	*RYDER TRUCK RENTAL | RYDER TRUCK RENTAL #1122 | RYDER TRANSPORATION SERVICES*	*730 ACUSHNET AVE*	*E / 0.097 mi., 513 ft.*	*85*

LAST - MA: Release sites with an aboveground storage tank as it's source **7 SITES FOUND WITHIN .5 MILE**

EQUAL/HIGHER ELEVATION

MAP ID	SITE NAME	SITE ADDRESS	DIRECTION/DISTANCE	PAGE
35	*MULTI-FAMILY RESIDENCE | MS. JANET RAMOS | Janet Ramos*	*63 ROBESON STREET*	*W / 0.311 mi., 1645 ft.*	*305*
	- ID: 4-0027637	Status: Permanent Solution with No Conditions	Date: 2019-03-08	
44	*NO LOCATION AID | MIKE DASILVERIRA*	*97 WILLIS ST*	*SW / 0.400 mi., 2113 ft.*	*406*
	- ID: 4-0021158	Status: Response Action Outcome - A site/release where a Permanent or Temporary Solution Statement...	Date: 2010-03-31	

LOWER ELEVATION

MAP ID	SITE NAME	SITE ADDRESS	DIRECTION/DISTANCE	PAGE
A8	*RYDER TRUCK RENTAL | RYDER TRUCK RENTAL #1122 | RYDER TRANSPORATION SERVICES*	*730 ACUSHNET AVE*	*E / 0.097 mi., 513 ft.*	*85*
	- ID: 4-0022100	Status: Response Action Outcome - A site/release where a Permanent or Temporary Solution Statement...	Date: 2009-09-18	
G24	*HERMAN MELVILLE SHIPYARD | MOTOR TECH | FUSIFORM, INC.*	*301 HERMAN MELVILLE BLVD*	*E / 0.241 mi., 1271 ft.*	*190*
	- ID: 4-0011009	Status: DEP No Further Action means that response actions were conducted and DEP determined that no further...	Date: 2008-08-26	
G31	*ROBERT B OUR | TUCKER ROY | FORMER HERMAN MELVILLE SHIPYARD*	*302 HERMAN MELVILLE BLVD | 302 HERMAN MELVILLE BLVD REAR | NEAR 302 HERMAN MELVILLE BLVD*	*E / 0.283 mi., 1495 ft.*	*229*
	- ID: 4-0025394	Status: Permanent Solution with No Conditions	Date: 2015-01-26	
	- ID: 4-0025440	Status: Permanent Solution with No Conditions	Date: 2015-01-28	

FEDERAL, STATE, AND TRIBAL LEAKING STORAGE TANK LISTS *(cont.)*

LAST - MA: Release sites with an aboveground storage tank as it's source **7 SITES FOUND WITHIN .5 MILE**

LOWER ELEVATION *(cont.)*

MAP ID	SITE NAME	SITE ADDRESS	DIRECTION/DISTANCE	PAGE
47	*REVERE COPPER PRODUCTS | FORMER REVERE COPPER | SHORELINE RESOURCES, LLC*	*24 NORTH FRONT ST | 24 N FRONT ST | 24 NO. FRONT STREET*	*NE / 0.427 mi., 2253 ft.*	*477*
	- ID: 4-0018028	Status: RAONR	Date: 2004-07-01	
L55	*BS REALTY LTD PTR | B&S REALTY | WILLIAM STREET CORP*	*100 NORTH FRONT ST*	*NE / 0.476 mi., 2515 ft.*	*593*
	- ID: 4-0014546	Status: Response Action Outcome - A site/release where a Permanent or Temporary Solution Statement...	Date: 1999-03-29	

LUST - MA: Sites within the Releases Database that have a UST listed as its source. **10 SITES FOUND WITHIN .5 MILE**

EQUAL/HIGHER ELEVATION

MAP ID	SITE NAME	SITE ADDRESS	DIRECTION/DISTANCE	PAGE
4	*OUR LADY OF PURGATORY CHURCH | CHURCH*	*11 FRANKLIN ST*	*SSW / 0.058 mi., 307 ft.*	*78*
	- ID: 4-0025310	Status: Permanent Solution with No Conditions	Date: 2017-01-23	
27	*SUMMER & LOCUST*	*39 LOCUST ST*	*WSW / 0.262 mi., 1386 ft.*	*216*
	- ID: 4-0011621	Status: Response Action Outcome - A site/release where a Permanent or Temporary Solution Statement...	Date: 1995-12-22	
39	*RALPHS FRIENDLY STATION | RALPH H CHASE JR*	*54 MT PLEASANT ST | 54 MOUNT PLEASANT ST*	*WNW / 0.368 mi., 1944 ft.*	*348*
	- ID: 4-0000879	Status: Response Action Outcome - A site/release where a Permanent or Temporary Solution Statement...	Date: 1994-12-09	
43	*YELLOW CAB | TRANSIT SERVICES INC | NEW BEDFORD TRANSPORTATION COR*	*987 PLEASANT ST*	*S / 0.398 mi., 2103 ft.*	*388*
	- ID: 4-0001237	Status: Response Action Outcome - A site/release where a Permanent or Temporary Solution Statement...	Date: 1994-10-21	
54	*COMMERCIAL PROPERTY*	*247 CEDAR STREET*	*WSW / 0.473 mi., 2497 ft.*	*589*
	- ID: 4-0026562	Status: Permanent Solution with No Conditions	Date: 2017-05-04	

FEDERAL, STATE, AND TRIBAL LEAKING STORAGE TANK LISTS *(cont.)*

LUST - MA: Sites within the Releases Database that have a UST listed as its source. **10 SITES FOUND WITHIN .5 MILE**

LOWER ELEVATION

MAP ID	SITE NAME	SITE ADDRESS	DIRECTION/DISTANCE	PAGE
B3	*INTERSECTION WITH HAZARD ST | NO LOCATION AID | GIUSTI BAKERY*	*1707 PURCHASE ST*	*N / 0.049 mi., 260 ft.*	*60*
	- ID: 4-0001168	Status: A Waiver Completion Statement has been submitted to DEP.	Date: 1997-04-15	
	- ID: 4-0010987	Status: RAONR	Date: 1995-10-04	
	- ID: 4-0011632	Status: RAONR	Date: 1995-10-04	
A8	*RYDER TRUCK RENTAL | RYDER TRUCK RENTAL #1122 | RYDER TRANSPORATION SERVICES*	*730 ACUSHNET AVE*	*E / 0.097 mi., 513 ft.*	*85*
	- ID: 4-0013262	Status: Response Action Outcome - A site/release where a Permanent or Temporary Solution Statement...	Date: 2000-08-14	
25	*DEPT OF EMPLOYMENT & TRAINING*	*618 ACUSHNET AVE*	*SE / 0.241 mi., 1273 ft.*	*208*
	- ID: 4-0014791	Status: Response Action Outcome - A site/release where a Permanent or Temporary Solution Statement...	Date: 1999-11-10	
28	*NATCO*	*WAMPSUTTA AND HERMAN MELVILLE RD*	*ENE / 0.266 mi., 1403 ft.*	*219*
	- ID: 4-0011715	Status: Response Action Outcome - A site/release where a Permanent or Temporary Solution Statement...	Date: 1996-10-18	
47	*REVERE COPPER PRODUCTS | FORMER REVERE COPPER | SHORELINE RESOURCES, LLC*	*24 NORTH FRONT ST | 24 N FRONT ST | 24 NO. FRONT STREET*	*NE / 0.427 mi., 2253 ft.*	*477*
	- ID: 4-0025807	Status: RAONR	Date: 2016-10-05	
	- ID: 4-0014654	Status: RAONR	Date: 2002-04-23	
	- ID: 4-0000815	Status: Site has been classified as Tier 1	Date: 2002-04-23	

FEDERAL INSTITUTIONAL CONTROLS / ENGINEERING CONTROLS REGISTRIES

FED E C: Federal listing of remediation sites with engineering controls **1 SITE FOUND WITHIN .5 MILE**

EQUAL/HIGHER ELEVATION

MAP ID	SITE NAME	SITE ADDRESS	DIRECTION/DISTANCE	PAGE
I34	*NEW BEDFORD | New Bedford Site*	*ACUSHNET ESTUARY | ACUSHNET ESTUARY ACUSHNET ESTUARY*	*ESE / 0.308 mi., 1628 ft.*	*264*
	- ID: MAD980731335	Status: Explanation Of Significant Differences	Date: 2011-03-14	
	- ID: MAD980731335	Status: Explanation Of Significant Differences	Date: 2010-03-04	

FEDERAL INSTITUTIONAL CONTROLS / ENGINEERING CONTROLS REGISTRIES *(cont.)*

FED E C: Federal listing of remediation sites with engineering controls **1 SITE FOUND WITHIN .5 MILE**

EQUAL/HIGHER ELEVATION *(cont.)*

MAP ID	SITE NAME	SITE ADDRESS	DIRECTION/DISTANCE	PAGE
	- ID: MAD980731335	Status: Explanation Of Significant Differences	Date: 2002-08-15	
	- ID: MAD980731335	Status: Explanation Of Significant Differences	Date: 2001-09-27	
	- ID: MAD980731335	Status: ROD Amendment	Date: 1999-04-27	
	There are an additional 4 status records, see site details.			

FED I C: Federal listing of remediation sites with institutional controls **1 SITE FOUND WITHIN .5 MILE**

EQUAL/HIGHER ELEVATION

MAP ID	SITE NAME	SITE ADDRESS	DIRECTION/DISTANCE	PAGE
I34	*NEW BEDFORD | New Bedford Site*	*ACUSHNET ESTUARY | ACUSHNET ESTUARY ACUSHNET ESTUARY*	*ESE / 0.308 mi., 1628 ft.*	*264*
	- ID: MAD980731335	Status: RECORD OF DECISION	Date: 1998-09-25	

FEDERAL NPL SITE LIST

NPL: List of priority contaminated sites among identified releases or threatened releases of hazardous substances pollutants or contaminants nationally **1 SITE FOUND WITHIN 1 MILE**

EQUAL/HIGHER ELEVATION

MAP ID	SITE NAME	SITE ADDRESS	DIRECTION/DISTANCE	PAGE
I34	*NEW BEDFORD | New Bedford Site*	*ACUSHNET ESTUARY | ACUSHNET ESTUARY ACUSHNET ESTUARY*	*ESE / 0.308 mi., 1628 ft.*	*264*
	- ID: MAD980731335	Status: N/R	Date: Listing Date 1983-09-08	

NPL EPA R1 GIS: Geospatial data for the Environmental Protection Agency Region 1 National Priority List subject to environmental regulation **1 SITE FOUND WITHIN 1 MILE**

EQUAL/HIGHER ELEVATION

MAP ID	SITE NAME	SITE ADDRESS	DIRECTION/DISTANCE	PAGE
I34	*NEW BEDFORD | New Bedford Site*	*ACUSHNET ESTUARY | ACUSHNET ESTUARY ACUSHNET ESTUARY*	*ESE / 0.308 mi., 1628 ft.*	*264*

SEMS_FINAL NPL: All Included National Priority List Sites **1 SITE FOUND WITHIN 1 MILE**

EQUAL/HIGHER ELEVATION

MAP ID	SITE NAME	SITE ADDRESS	DIRECTION/DISTANCE	PAGE
I34	*NEW BEDFORD | New Bedford Site*	*ACUSHNET ESTUARY | ACUSHNET ESTUARY ACUSHNET ESTUARY*	*ESE / 0.308 mi., 1628 ft.*	*264*
	- ID: 0100743	Status: N/A	Date: NPL Status Date 1983-09-08	

STATE INSTITUTIONAL CONTROLS / ENGINEERING CONTROLS REGISTRIES

AUL - MA: Activity and Use Limitations establish limits and conditions on the future use of contaminated property **4 SITES FOUND WITHIN .5 MILE**

EQUAL/HIGHER ELEVATION

MAP ID	SITE NAME	SITE ADDRESS	DIRECTION/DISTANCE	PAGE
39	*RALPHS FRIENDLY STATION | RALPH H CHASE JR*	*54 MT PLEASANT ST | 54 MOUNT PLEASANT ST*	*WNW / 0.368 mi., 1944 ft.*	*348*
	- ID: 4-0000879	Status: Response Action Outcome - A site/release where a Permanent or Temporary Solution Statement...	Date: 1994-12-09	

LOWER ELEVATION

MAP ID	SITE NAME	SITE ADDRESS	DIRECTION/DISTANCE	PAGE
28	*NATCO*	*WAMPSUTTA AND HERMAN MELVILLE RD*	*ENE / 0.266 mi., 1403 ft.*	*219*
	- ID: 4-0011715	Status: Response Action Outcome - A site/release where a Permanent or Temporary Solution Statement...	Date: 1996-10-18	
30	*WILLIS STREET APARTMENTS | WILLIS ST APARTMENTS*	*20 WILLIS STREET*	*SSE / 0.270 mi., 1427 ft.*	*225*
	- ID: 4-0027988	Status: Permanent Solution with Conditions	Date: 2020-09-24	
36	*JUSTIN CLOTHING CO/NATCO | INDUSTRIAL | THREE STORY BRICK BUILDING*	*61 NORTH FRONT ST*	*NE / 0.326 mi., 1719 ft.*	*311*
	- ID: 4-0011454	Status: Response Action Outcome - A site/release where a Permanent or Temporary Solution Statement...	Date: 1996-06-21	

STATE AND TRIBAL BROWNFIELD SITES

BROWNFIELDS - MA: Potential Brownfields Inventory Listing **1 SITE FOUND WITHIN .5 MILE**

LOWER ELEVATION

MAP ID	SITE NAME	SITE ADDRESS	DIRECTION/DISTANCE	PAGE
47	*REVERE COPPER PRODUCTS | FORMER REVERE COPPER | SHORELINE RESOURCES, LLC*	*24 NORTH FRONT ST | 24 N FRONT ST | 24 NO. FRONT STREET*	*NE / 0.427 mi., 2253 ft.*	*477*
	- ID: 4-0025807	Status: RTN CLOSED	Date: N/A	

STATE RCRA GENERATORS LIST

HWG - MA: List of Massachusetts Hazardous Waste Generators **8 SITES FOUND WITHIN .25 MILE**

LOWER ELEVATION

MAP ID	SITE NAME	SITE ADDRESS	DIRECTION/DISTANCE	PAGE
A8	*RYDER TRUCK RENTAL | RYDER TRUCK RENTAL #1122 | RYDER TRANSPORATION SERVICES*	*730 ACUSHNET AVE*	*E / 0.097 mi., 513 ft.*	*85*

STATE RCRA GENERATORS LIST *(cont.)*

HWG - MA: List of Massachusetts Hazardous Waste Generators **8 SITES FOUND WITHIN .25 MILE**

LOWER ELEVATION *(cont.)*

MAP ID	SITE NAME	SITE ADDRESS	DIRECTION/DISTANCE	PAGE
D11	*SAM GIAMMALVOS AUTO SALES INC | SAM GIAMMALVO'S AUTO SALES INC | GIAMMALVO'S SAM AUTO SALES*	*1476 PURCHASE ST*	*SE / 0.130 mi., 688 ft.*	*117*
17	*NORTHERN ELECTRIC*	*48 WAMSUTTA ST*	*ENE / 0.187 mi., 986 ft.*	*141*
C20	*WAMSUTTA II LLC | WAMSUTTA II, LLC C/O ACORN MANAGEMENT, INC. | MATOUK TEXTILES INC*	*61 WAMSUTTA ST | 61 Wamsuatta St*	*NE / 0.201 mi., 1060 ft.*	*150*
E21	*ATLANTIC ELEVATOR SOUTH*	*1851 PURCHASE ST*	*N / 0.201 mi., 1063 ft.*	*164*
E22	*CASEYS GLASS INC | RR TRACKS BEHIND | CASEY'S GLASS, INC.*	*1854 PURCHASE STREET*	*N / 0.212 mi., 1121 ft.*	*175*
E23	*STAR OIL COMPANY INC*	*1886 PURCHASE STREET*	*N / 0.235 mi., 1242 ft.*	*185*
G24	*HERMAN MELVILLE SHIPYARD | MOTOR TECH | FUSIFORM, INC.*	*301 HERMAN MELVILLE BLVD*	*E / 0.241 mi., 1271 ft.*	*190*

STATE- AND TRIBAL - EQUIVALENT NPL

NPL - MA: This state does not maintain a NPL list. See the Federal NPL list **2 SITES FOUND WITHIN 1 MILE**

EQUAL/HIGHER ELEVATION

MAP ID	SITE NAME	SITE ADDRESS	DIRECTION/DISTANCE	PAGE
I34	*NEW BEDFORD | New Bedford Site*	*ACUSHNET ESTUARY | ACUSHNET ESTUARY ACUSHNET ESTUARY*	*ESE / 0.308 mi., 1628 ft.*	*264*
	- ID: MAD980731335	Status: N/R	Date: N/A	

LOWER ELEVATION

MAP ID	SITE NAME	SITE ADDRESS	DIRECTION/DISTANCE	PAGE
57	New Bedford	N/R	ESE / 0.524 mi., 2769 ft.	*611*
	- ID: N/R	Status: N/R	Date: N/A	

STATE- AND TRIBAL - EQUIVALENT CERCLIS

SHWS - MA: List of Superfund and Remediation sites from the MassDEP environmental information database **135 SITES FOUND WITHIN 1 MILE**

EQUAL/HIGHER ELEVATION

MAP ID	SITE NAME	SITE ADDRESS	DIRECTION/DISTANCE	PAGE
4	*OUR LADY OF PURGATORY CHURCH | CHURCH*	*11 FRANKLIN ST*	*SSW / 0.058 mi., 307 ft.*	*78*
	- ID: 4-0025310	Status: Permanent Solution with No Conditions	Date: 2017-01-23	
F16	*POPE'S IS. MARINA - DOCK A*	*102 POPE IS. | 102 POPE ISLAND | 102 POPE ISLAND SLIP A-22*	*SW / 0.182 mi., 960 ft.*	*136*
	- ID: 4-0029474	Status: Permanent Solution with No Conditions	Date: 2022-10-11	

STATE- AND TRIBAL - EQUIVALENT CERCLIS *(cont.)*

SHWS - MA: List of Superfund and Remediation sites from the MassDEP environmental information database **135 SITES FOUND WITHIN 1 MILE**

EQUAL/HIGHER ELEVATION *(cont.)*

MAP ID	SITE NAME	SITE ADDRESS	DIRECTION/DISTANCE	PAGE
19	*POLE #39/10*	*NEAR 104 AUSTIN ST | 104 AUSTIN ST*	*WNW / 0.197 mi., 1040 ft.*	*147*
	- ID: 4-0019142	Status: Response Action Outcome - A site/release where a Permanent or Temporary Solution Statement...	Date: 2005-06-23	
27	*SUMMER & LOCUST*	*39 LOCUST ST*	*WSW / 0.262 mi., 1386 ft.*	*216*
	- ID: 4-0011621	Status: Response Action Outcome - A site/release where a Permanent or Temporary Solution Statement...	Date: 1995-12-22	
35	*MULTI-FAMILY RESIDENCE | MS. JANET RAMOS | Janet Ramos*	*63 ROBESON STREET*	*W / 0.311 mi., 1645 ft.*	*305*
	- ID: 4-0027637	Status: Permanent Solution with No Conditions	Date: 2019-03-08	
39	*RALPHS FRIENDLY STATION | RALPH H CHASE JR*	*54 MT PLEASANT ST | 54 MOUNT PLEASANT ST*	*WNW / 0.368 mi., 1944 ft.*	*348*
	- ID: 4-0000879	Status: Response Action Outcome - A site/release where a Permanent or Temporary Solution Statement...	Date: 1994-12-09	
41	*MULTI-FAMILY RESIDENCE*	*22 HOMER STREET*	*WSW / 0.378 mi., 1996 ft.*	*371*
	- ID: 4-0027056	Status: Permanent Solution with No Conditions	Date: 2018-03-30	
43	*YELLOW CAB | TRANSIT SERVICES INC | NEW BEDFORD TRANSPORTATION COR*	*987 PLEASANT ST*	*S / 0.398 mi., 2103 ft.*	*388*
	- ID: 4-0001237	Status: Response Action Outcome - A site/release where a Permanent or Temporary Solution Statement...	Date: 1994-10-21	
44	*NO LOCATION AID | MIKE DASILVERIRA*	*97 WILLIS ST*	*SW / 0.400 mi., 2113 ft.*	*406*
	- ID: 4-0021158	Status: Response Action Outcome - A site/release where a Permanent or Temporary Solution Statement...	Date: 2010-03-31	
49	*PROPERTY*	*100 PENNIMAN ST*	*NW / 0.450 mi., 2379 ft.*	*569*
	- ID: 4-0006052	Status: A site/release where the responsible party fails to provide a required submittal to DEP by a...	Date: 1995-03-06	

STATE- AND TRIBAL - EQUIVALENT CERCLIS *(cont.)*

SHWS - MA: List of Superfund and Remediation sites from the MassDEP environmental information database **135 SITES FOUND WITHIN 1 MILE**

EQUAL/HIGHER ELEVATION *(cont.)*

MAP ID	SITE NAME	SITE ADDRESS	DIRECTION/DISTANCE	PAGE
54	*COMMERCIAL PROPERTY*	*247 CEDAR STREET*	*WSW / 0.473 mi., 2497 ft.*	*589*
	- ID: 4-0026562	Status: Permanent Solution with No Conditions	Date: 2017-05-04	
56	*RESIDENCE | MI PANCITA FELIZ INC*	*591 COUNTY STREET*	*SSW / 0.501 mi., 2643 ft.*	*609*
	- ID: 4-0025585	Status: Permanent Solution with No Conditions	Date: 2015-07-21	
58	*MACOMBER RESIDENCE*	*48 SHAWMUT AVE*	*WSW / 0.541 mi., 2856 ft.*	*612*
	- ID: 4-0013056	Status: Response Action Outcome - A site/release where a Permanent or Temporary Solution Statement...	Date: 1997-07-28	
M59	*FIRE STATION | FIRE STATION #2 | NEW BEDFORD FIRE DEPT*	*868 PLEASANT ST*	*S / 0.546 mi., 2883 ft.*	*614*
	- ID: 4-0012737	Status: Response Action Outcome - A site/release where a Permanent or Temporary Solution Statement...	Date: 2007-06-29	
M61	*REVERE COPPER PRODUCTS INC.*	*24 NORTH FRONT STEET | 24 N FRENCH ST*	*S / 0.562 mi., 2969 ft.*	*681*
	- ID: 4-0026614	Status: RAONR	Date: 2018-04-12	
M62	*WALGREENS 03090 | WALGREEN | EVERSOURCE ENERGY TRANSFORMER*	*838 PLEASANT ST*	*S / 0.582 mi., 3073 ft.*	*686*
	- ID: 4-0028807 - ID: 4-0029547	Status: RAONR Status: RAONR	Date: 2021-09-30 Date: 2023-07-31	
M68	*ACUSHNET RIVER*	*3 MILL ST*	*S / 0.619 mi., 3267 ft.*	*773*
	- ID: 4-0024887	Status: ADQREG	Date: 2014-08-27	
69	*SEASIDE TOWING*	*13 BROOK STREET*	*WSW / 0.623 mi., 3292 ft.*	*776*
	- ID: 4-0029160	Status: Permanent Solution with No Conditions	Date: 2022-03-21	
70	*CLEAN RENTALS INCORP | CLEAN RENTALS INC*	*1066 COUNTY ST*	*NNW / 0.629 mi., 3320 ft.*	*781*
	- ID: 4-0014300	Status: Response Action Outcome - A site/release where a Permanent or Temporary Solution Statement...	Date: 1999-10-29	

STATE- AND TRIBAL - EQUIVALENT CERCLIS *(cont.)*

SHWS - MA: List of Superfund and Remediation sites from the MassDEP environmental information database **135 SITES FOUND WITHIN 1 MILE**

EQUAL/HIGHER ELEVATION *(cont.)*

MAP ID	SITE NAME	SITE ADDRESS	DIRECTION/DISTANCE	PAGE
O72	*REGENCY TOWERS I | NO LOCATION AID | REGENCY TOWER*	*800 PLEASANT ST*	*S / 0.639 mi., 3374 ft.*	*804*
	- ID: 4-0019457	Status: Response Action Outcome - A site/release where a Permanent or Temporary Solution Statement...	Date: 2009-01-26	
73	*NO LOCATION AID*	*475 PARK ST*	*WSW / 0.646 mi., 3409 ft.*	*813*
	- ID: 4-0011013	Status: Response Action Outcome - A site/release where a Permanent or Temporary Solution Statement...	Date: 1995-10-31	
P74	*REAR PARKING LOT | RESIDENTIAL | ADAMS APARTMENTS*	*14 ADAMS ST | 14 ADAMS STREET APT. # 6B*	*NNW / 0.647 mi., 3416 ft.*	*816*
	- ID: 4-0010014	Status: Response Action Outcome - A site/release where a Permanent or Temporary Solution Statement...	Date: 1997-07-24	
79	*HILLSIDE COURT*	*58 ADAMS ST*	*NW / 0.674 mi., 3559 ft.*	*844*
	- ID: 4-0022511	Status: Response Action Outcome - A site/release where a Permanent or Temporary Solution Statement...	Date: 2011-04-01	
O81	*NEW BEDFORD HOTEL | COMMERCIAL | RESIDENTIAL*	*725 PLEASANT ST*	*S / 0.685 mi., 3615 ft.*	*863*
	- ID: 4-0015758	Status: Response Action Outcome - A site/release where a Permanent or Temporary Solution Statement...	Date: 2001-01-16	
82	*NEW BEDFORD*	*SUMMER AND KEMPTON*	*SSW / 0.690 mi., 3645 ft.*	*873*
	- ID: 4-0018010	Status: Response Action Outcome - A site/release where a Permanent or Temporary Solution Statement...	Date: 2003-11-06	
84	*RESIDENCE*	*408 PARK STREET*	*WSW / 0.696 mi., 3675 ft.*	*892*
	- ID: 4-0024339	Status: Response Action Outcome - A site/release where a Permanent or Temporary Solution Statement...	Date: 2013-02-15	

STATE- AND TRIBAL - EQUIVALENT CERCLIS *(cont.)*

SHWS - MA: List of Superfund and Remediation sites from the MassDEP environmental information database **135 SITES FOUND WITHIN 1 MILE**

EQUAL/HIGHER ELEVATION *(cont.)*

MAP ID	SITE NAME	SITE ADDRESS	DIRECTION/DISTANCE	PAGE
P85	*H LOEB CORPORATION | MILL BUILDING WAREHOUSE | CLIFTEX CORPORATION*	*419 SAWYER ST*	*NNW / 0.696 mi., 3677 ft.*	*894*
	- ID: 4-0018186	Status: Response Action Outcome - A site/release where a Permanent or Temporary Solution Statement...	Date: 2004-04-20	
86	*NO LOCATION AID*	*NORTH FRONT AND CEDAR GRV*	*SW / 0.698 mi., 3687 ft.*	*913*
	- ID: 4-0017037	Status: Response Action Outcome - A site/release where a Permanent or Temporary Solution Statement...	Date: 2002-08-29	
P88	*NO LOCATION AID*	*435 SAWYER ST*	*NNW / 0.706 mi., 3726 ft.*	*934*
	- ID: 4-0013123	Status: Response Action Outcome - A site/release where a Permanent or Temporary Solution Statement...	Date: 1998-06-25	
S89	*CITY OF NEW BEDFORD | NO LOCATION AID | TRINITY DAY ACADEMY*	*181 HILLMAN STREET*	*SW / 0.711 mi., 3753 ft.*	*936*
	- ID: 4-0019478	Status: Response Action Outcome - A site/release where a Permanent or Temporary Solution Statement...	Date: 2009-04-17	
T90	*TEDDYS SERVICE STATION FMR | SAMS MOBIL | COUNTY STREET MOBIL INC*	*490 COUNTY ST*	*S / 0.716 mi., 3784 ft.*	*947*
	- ID: 4-0018056	Status: Response Action Outcome - A site/release where a Permanent or Temporary Solution Statement...	Date: 2010-12-06	
	- ID: 4-0000543	Status: Response Action Outcome - A site/release where a Permanent or Temporary Solution Statement...	Date: 2000-02-02	
S92	*Parker Street Waste Site*	*RUGGLES STREET*	*SW / 0.736 mi., 3888 ft.*	*973*
	- ID: 4-0023223	Status: RAONR	Date: 2012-04-14	

STATE- AND TRIBAL - EQUIVALENT CERCLIS *(cont.)*

SHWS - MA: List of Superfund and Remediation sites from the MassDEP environmental information database **135 SITES FOUND WITHIN 1 MILE**

EQUAL/HIGHER ELEVATION *(cont.)*

MAP ID	SITE NAME	SITE ADDRESS	DIRECTION/DISTANCE	PAGE
T93	*GULF STATION | CUMBERLAND FARMS | CUMBERLAND FARMS GULF #2429*	*486 COUNTY ST*	*S / 0.737 mi., 3894 ft.*	*976*
	- ID: 4-0015802	Status: Downgradient Property Status - A site where a DPS Submittal to DEP has stated that contamination on...	Date: 2001-10-15	
	- ID: 4-0010483	Status: Response Action Outcome - A site/release where a Permanent or Temporary Solution Statement...	Date: 2007-04-09	
T94	*BEDFORD TOWERS | MARIAN COOKE LYNCH MISSIONS FOR CHRIST INC*	*231 MIDDLE STREET | 231 MIDDLE ST APT 308*	*SSW / 0.741 mi., 3915 ft.*	*987*
	- ID: 4-0024828	Status: Permanent Solution with Conditions	Date: 2018-09-05	
X106	*APT HSE UNIT | HOPWOOD REALTY*	*147 EIGHTH ST*	*S / 0.793 mi., 4185 ft.*	*1129*
	- ID: 4-0019229	Status: Remedy Operation Status - A site where a remedial system which relies upon Active Operation and...	Date: 2024-02-27	
X107	*NO LOCATION AID*	*71 MECHANICS LN*	*S / 0.793 mi., 4189 ft.*	*1133*
	- ID: 4-0019002	Status: Downgradient Property Status - A site where a DPS Submittal to DEP has stated that contamination on...	Date: 2006-03-31	
108	*NEW BEDFORD DPW | CITY OF NEW BEDFORD DPW | CITY PROPERTY*	*281 LIBERTY ST | 281 LIBERTY ST BLDG 2*	*WSW / 0.797 mi., 4209 ft.*	*1135*
	- ID: 4-0026864	Status: Permanent Solution with No Conditions	Date: 2023-09-20	
111	*CAVES PROPERTY | Mr. Robert Chaves*	*214 NORTH STREET*	*SW / 0.806 mi., 4255 ft.*	*1165*
	- ID: 4-0029107	Status: Permanent Solution with No Conditions	Date: 2022-02-22	
113	*NEW BEDFORD ROOFING | VACANT BUILDING*	*169 MT VERNON ST | 169 MOUNT VERNON STREET*	*WNW / 0.813 mi., 4291 ft.*	*1193*
	- ID: 4-0014524	Status: Response Action Outcome - A site/release where a Permanent or Temporary Solution Statement...	Date: 2002-04-08	

STATE- AND TRIBAL - EQUIVALENT CERCLIS *(cont.)*

SHWS - MA: List of Superfund and Remediation sites from the MassDEP environmental information database **135 SITES FOUND WITHIN 1 MILE**

EQUAL/HIGHER ELEVATION *(cont.)*

MAP ID	SITE NAME	SITE ADDRESS	DIRECTION/DISTANCE	PAGE
123	*RESIDENCE*	*37 MORGAN STREET*	*SSW / 0.843 mi., 4452 ft.*	*1279*
	- ID: 4-0023602	Status: Response Action Outcome - A site/release where a Permanent or Temporary Solution Statement...	Date: 2012-10-19	
124	*FMR GREENHOUSE*	*160 DURFEE ST*	*W / 0.846 mi., 4468 ft.*	*1284*
	- ID: 4-0019134	Status: Response Action Outcome - A site/release where a Permanent or Temporary Solution Statement...	Date: 2005-08-01	
127	*SAINT ANTHONY'S OF PADAUA | GLOBAL LEARNING CHARTER PUBLIC SCHOOL | GLOBAL LEARNING CHARTER SCHOOL*	*190 ASHLEY BLVD*	*N / 0.862 mi., 4552 ft.*	*1307*
	- ID: 4-0018201	Status: Response Action Outcome - A site/release where a Permanent or Temporary Solution Statement...	Date: 2009-12-14	
BA133	*FAIRHAVEN TEXTILE*	*79 BROOK ST*	*NNW / 0.875 mi., 4621 ft.*	*1366*
	- ID: 4-0000989	Status: Response Action Outcome - A site/release where a Permanent or Temporary Solution Statement...	Date: 2000-05-16	
135	*UNITED FRONT HOMES | PROPOSED STREET OFF COURT STREET | UNITED FRONT HOME*	*285 ASH STREET | 285 Ash Stret*	*SSW / 0.890 mi., 4701 ft.*	*1372*
	- ID: 4-0022715	Status: A Release Tracking Number has been assigned to a release where a Utility-abatement Measure is being...	Date: 2010-07-16	
136	*184 UNION @ PURCHASE*	*185-187 UNION ST*	*SSE / 0.894 mi., 4719 ft.*	*1381*
	- ID: 4-0018678	Status: Invalid Submittal - An RAO Statement that was submitted for the site has been determined to be...	Date: 2005-07-05	
138	*NO LOCATION AID | LABARON HAIRDRESSING ACADEMY | COMMERCIAL BUILDING*	*281 UNION ST*	*S / 0.904 mi., 4773 ft.*	*1395*
	- ID: 4-0011886	Status: Response Action Outcome - A site/release where a Permanent or Temporary Solution Statement...	Date: 1997-01-16	

STATE- AND TRIBAL - EQUIVALENT CERCLIS *(cont.)*

SHWS - MA: List of Superfund and Remediation sites from the MassDEP environmental information database **135 SITES FOUND WITHIN 1 MILE**

EQUAL/HIGHER ELEVATION *(cont.)*

MAP ID	SITE NAME	SITE ADDRESS	DIRECTION/DISTANCE	PAGE
140	*WESTWOOD ELDERLY DEVELOPMENT*	*121 LIBERTY ST*	*SW / 0.904 mi., 4776 ft.*	*1403*
	- ID: 4-0026572	Status: Permanent Solution with Conditions	Date: 2019-08-28	
BD142	*SID WAINER AND SONS | NO LOCATION AID | SID WAINER & SON*	*2301 PURCHASE ST*	*NNW / 0.919 mi., 4850 ft.*	*1421*
	- ID: 4-0010910	Status: Response Action Outcome - A site/release where a Permanent or Temporary Solution Statement...	Date: 1995-11-17	
	- ID: 4-0028212	Status: Permanent Solution with No Conditions	Date: 2020-05-20	
	- ID: 4-0026799	Status: Permanent Solution with No Conditions	Date: 2017-09-05	
BD143	*CORNER VAN BUREN ST*	*2301 PURCHASE ST*	*NNW / 0.929 mi., 4905 ft.*	*1436*
	- ID: 4-0017775	Status: Response Action Outcome - A site/release where a Permanent or Temporary Solution Statement...	Date: 2003-04-14	
BE144	*MAY INSTITUTE*	*9 SOUTH 6TH ST*	*S / 0.929 mi., 4906 ft.*	*1438*
	- ID: 4-0019386	Status: Response Action Outcome - A site/release where a Permanent or Temporary Solution Statement...	Date: 2006-10-13	
BE148	*PLEASANT ST | NATIVITY PREPARATORY SCHOOL NEW BEDFORD*	*66 SPRING ST*	*S / 0.944 mi., 4986 ft.*	*1469*
	- ID: 4-0012534	Status: Response Action Outcome - A site/release where a Permanent or Temporary Solution Statement...	Date: 1996-10-30	
BE149	*PRIMA CARE VISION CENTER*	*74 SPRING ST*	*S / 0.945 mi., 4988 ft.*	*1473*
	- ID: 4-0015333	Status: Response Action Outcome - A site/release where a Permanent or Temporary Solution Statement...	Date: 2001-01-04	
BD151	*NO LOCATION AID*	*2307 PURCHASE ST*	*NNW / 0.954 mi., 5038 ft.*	*1479*
	- ID: 4-0018572	Status: Response Action Outcome - A site/release where a Permanent or Temporary Solution Statement...	Date: 2004-11-23	

STATE- AND TRIBAL - EQUIVALENT CERCLIS *(cont.)*

SHWS - MA: List of Superfund and Remediation sites from the MassDEP environmental information database **135 SITES FOUND WITHIN 1 MILE**

EQUAL/HIGHER ELEVATION *(cont.)*

MAP ID	SITE NAME	SITE ADDRESS	DIRECTION/DISTANCE	PAGE
BD153	*SID WEINER AND SONS AND ADJACENT*	*10 VAN BUREN STREET*	*NNW / 0.961 mi., 5076 ft.*	*1492*
	- ID: 4-0027650	Status: Permanent Solution with No Conditions	Date: 2019-02-26	
154	*FORMER ST. MARYS | SE MASS ALCOHOLIC CTR*	*593 KEMPTON ST*	*SW / 0.984 mi., 5195 ft.*	*1494*
	- ID: 4-0025013	Status: Response Action Outcome - A site/release where a Permanent or Temporary Solution Statement...	Date: 2014-04-02	
156	*WALSH FIELD*	*PARKER AND HUNTER STS*	*WSW / 0.990 mi., 5230 ft.*	*1502*
	- ID: 4-0021823	Status: RAONR	Date: 2020-09-14	
157	*280 NORTH STREET | NO LOCATION AID | SEAN BROOKE HOUSE, INC- C/O CARITAS COMMUNITIES*	*280 NORTH STREET*	*SW / 0.991 mi., 5231 ft.*	*1508*
	- ID: 4-0020825	Status: Downgradient Property Status - A site where a DPS Submittal to DEP has stated that contamination on...	Date: 2009-05-13	

LOWER ELEVATION

MAP ID	SITE NAME	SITE ADDRESS	DIRECTION/DISTANCE	PAGE
B3	*INTERSECTION WITH HAZARD ST | NO LOCATION AID | GIUSTI BAKERY*	*1707 PURCHASE ST*	*N / 0.049 mi., 260 ft.*	*60*
	- ID: 4-0001168	Status: A Waiver Completion Statement has been submitted to DEP.	Date: 1997-04-15	
	- ID: 4-0010987	Status: RAONR	Date: 1995-10-04	
	- ID: 4-0011632	Status: RAONR	Date: 1995-10-04	
A8	*RYDER TRUCK RENTAL | RYDER TRUCK RENTAL #1122 | RYDER TRANSPORATION SERVICES*	*730 ACUSHNET AVE*	*E / 0.097 mi., 513 ft.*	*85*
	- ID: 4-0017356	Status: Response Action Outcome - A site/release where a Permanent or Temporary Solution Statement...	Date: 2003-03-07	
	- ID: 4-0022749	Status: Response Action Outcome - A site/release where a Permanent or Temporary Solution Statement...	Date: 2010-09-16	
	- ID: 4-0013262	Status: Response Action Outcome - A site/release where a Permanent or Temporary Solution Statement...	Date: 2000-08-14	

STATE- AND TRIBAL - EQUIVALENT CERCLIS *(cont.)*

SHWS - MA: List of Superfund and Remediation sites from the MassDEP environmental information database **135 SITES FOUND WITHIN 1 MILE**

LOWER ELEVATION *(cont.)*

MAP ID	SITE NAME	SITE ADDRESS	DIRECTION/DISTANCE	PAGE
	- ID: 4-0022100	Status: Response Action Outcome - A site/release where a Permanent or Temporary Solution Statement...	Date: 2009-09-18	
C10	*ACUSHNET AVE RR OVERPASS*	*WAMSUTTA ST. AND ACUSHNET*	*NE / 0.119 mi., 630 ft.*	*114*
	- ID: 4-0022683	Status: Response Action Outcome - A site/release where a Permanent or Temporary Solution Statement...	Date: 2010-08-11	
D12	*MAINLINE TIRE & RECYCLING | NEW BEDFORD TIRE REDUCTION CORP*	*680 ACUSHNET AVE*	*SE / 0.147 mi., 777 ft.*	*125*
	- ID: 4-0015795	Status: Response Action Outcome - A site/release where a Permanent or Temporary Solution Statement...	Date: 2000-12-27	
E22	*CASEYS GLASS INC | RR TRACKS BEHIND | CASEY'S GLASS, INC.*	*1854 PURCHASE STREET*	*N / 0.212 mi., 1121 ft.*	*175*
	- ID: 4-0024160	Status: Response Action Outcome - A site/release where a Permanent or Temporary Solution Statement...	Date: 2012-10-23	
G24	*HERMAN MELVILLE SHIPYARD | MOTOR TECH | FUSIFORM, INC.*	*301 HERMAN MELVILLE BLVD*	*E / 0.241 mi., 1271 ft.*	*190*
	- ID: 4-0011009	Status: DEP No Further Action means that response actions were conducted and DEP determined that no further...	Date: 2008-08-26	
25	*DEPT OF EMPLOYMENT & TRAINING*	*618 ACUSHNET AVE*	*SE / 0.241 mi., 1273 ft.*	*208*
	- ID: 4-0014791	Status: Response Action Outcome - A site/release where a Permanent or Temporary Solution Statement...	Date: 1999-11-10	
28	*NATCO*	*WAMPSUTTA AND HERMAN MELVILLE RD*	*ENE / 0.266 mi., 1403 ft.*	*219*
	- ID: 4-0011715	Status: Response Action Outcome - A site/release where a Permanent or Temporary Solution Statement...	Date: 1996-10-18	

STATE- AND TRIBAL - EQUIVALENT CERCLIS *(cont.)*

SHWS - MA: List of Superfund and Remediation sites from the MassDEP environmental information database **135 SITES FOUND WITHIN 1 MILE**

LOWER ELEVATION *(cont.)*

MAP ID	SITE NAME	SITE ADDRESS	DIRECTION/DISTANCE	PAGE
30	*WILLIS STREET APARTMENTS | WILLIS ST APARTMENTS*	*20 WILLIS STREET*	*SSE / 0.270 mi., 1427 ft.*	*225*
	- ID: 4-0027988	Status: Permanent Solution with Conditions	Date: 2020-09-24	
G31	*ROBERT B OUR | TUCKER ROY | FORMER HERMAN MELVILLE SHIPYARD*	*302 HERMAN MELVILLE BLVD | 302 HERMAN MELVILLE BLVD REAR | NEAR 302 HERMAN MELVILLE BLVD*	*E / 0.283 mi., 1495 ft.*	*229*
	- ID: 4-0025394	Status: Permanent Solution with No Conditions	Date: 2015-01-26	
	- ID: 4-0027217	Status: ADQREG	Date: 2018-05-03	
	- ID: 4-0025440	Status: Permanent Solution with No Conditions	Date: 2015-01-28	
	- ID: 4-0025699	Status: A site/release where the responsible party fails to provide a required submittal to DEP by a...	Date: 2016-08-01	
	- ID: 4-0025939	Status: Permanent Solution with No Conditions	Date: 2016-03-28	
H32	*NO LOCATION AID*	*NEAR 198 HERMAN MELVILLE BLVD*	*ESE / 0.297 mi., 1567 ft.*	*260*
	- ID: 4-0020016	Status: Response Action Outcome - A site/release where a Permanent or Temporary Solution Statement...	Date: 2006-10-10	
H33	*FMR EPA DEWATERING FACILITY*	*IVO 200 HERMAN MELVILLE BLVD*	*ESE / 0.303 mi., 1601 ft.*	*263*
	- ID: 4-0029521	Status: A site/release where the responsible party fails to provide a required submittal to DEP by a...	Date: 2023-09-22	
36	*JUSTIN CLOTHING CO/NATCO | INDUSTRIAL | THREE STORY BRICK BUILDING*	*61 NORTH FRONT ST*	*NE / 0.326 mi., 1719 ft.*	*311*
	- ID: 4-0011454	Status: Response Action Outcome - A site/release where a Permanent or Temporary Solution Statement...	Date: 1996-06-21	
I37	*DOCKSIDE REPAIRS | EASTERN FISHERIES, INC. | EASTERN FISHERIES DOCK COLLAPSE*	*14 HERVEY TICHON AVE | IVO 14 HERVEY TICHON AVE | OFF 14 HERVEY TICHON AVE*	*ESE / 0.353 mi., 1867 ft.*	*317*
	- ID: 4-0030021	Status: ADQREG	Date: 2023-10-11	
	- ID: 4-0026801	Status: Permanent Solution with No Conditions	Date: 2017-10-16	
	- ID: 4-0028678	Status: Permanent Solution with No Conditions	Date: 2021-03-01	
	- ID: 4-0028714	Status: ADQREG	Date: 2021-03-23	

STATE- AND TRIBAL - EQUIVALENT CERCLIS *(cont.)*

SHWS - MA: List of Superfund and Remediation sites from the MassDEP environmental information database **135 SITES FOUND WITHIN 1 MILE**

LOWER ELEVATION *(cont.)*

MAP ID	SITE NAME	SITE ADDRESS	DIRECTION/DISTANCE	PAGE
38	*PROPERTY | GORDONS SEAFOOD*	*10 NORTH FRONT ST*	*ENE / 0.354 mi., 1869 ft.*	*345*
	- ID: 4-0000779	Status: DEP No Further Action means that response actions were conducted and DEP determined that no further...	Date: 1993-07-23	
40	*FRANKLIN RECYCLING INC | AQUATEC OF MASS INC | NO LOCATION AID*	*150 HERMAN MELVILLE BLVD*	*SE / 0.369 mi., 1947 ft.*	*359*
	- ID: 4-0019789	Status: Response Action Outcome - A site/release where a Permanent or Temporary Solution Statement...	Date: 2006-06-27	
45	*UMASS NEW BEDFORD | CITY OF NEW BEDFORD | NO LOCATION AID*	*1204 PURCHASE ST*	*SSE / 0.417 mi., 2204 ft.*	*410*
	- ID: 4-0012928	Status: Response Action Outcome - A site/release where a Permanent or Temporary Solution Statement...	Date: 1997-05-22	
	- ID: 4-0028763	Status: Permanent Solution with No Conditions	Date: 2021-06-14	
46	*SEA WATCH INTERNATIONAL LTD | NO LOCATION AID | SEA WATCH INTERNATIO*	*15 ANTONIO COSTA AVE | 15 ANTONIO L COSTA AVENUE*	*ESE / 0.419 mi., 2213 ft.*	*424*
	- ID: 4-0013268	Status: Response Action Outcome - A site/release where a Permanent or Temporary Solution Statement...	Date: 1997-12-08	
	- ID: 4-0010838	Status: Response Action Outcome - A site/release where a Permanent or Temporary Solution Statement...	Date: 1999-10-05	
47	*REVERE COPPER PRODUCTS | FORMER REVERE COPPER | SHORELINE RESOURCES, LLC*	*24 NORTH FRONT ST | 24 N FRONT ST | 24 NO. FRONT STREET*	*NE / 0.427 mi., 2253 ft.*	*477*
	- ID: 4-0025807	Status: RAONR	Date: 2016-10-05	
	- ID: 4-0028730	Status: RAONR	Date: 2021-10-05	
	- ID: 4-0028927	Status: RAONR	Date: 2023-03-31	
	- ID: 4-0016215	Status: RAONR	Date: 2002-04-23	
	- ID: 4-0014654	Status: RAONR	Date: 2002-04-23	
	There are an additional 2 status records, see site details.			

STATE- AND TRIBAL - EQUIVALENT CERCLIS *(cont.)*

SHWS - MA: List of Superfund and Remediation sites from the MassDEP environmental information database **135 SITES FOUND WITHIN 1 MILE**

LOWER ELEVATION *(cont.)*

MAP ID	SITE NAME	SITE ADDRESS	DIRECTION/DISTANCE	PAGE
K50	*PROPERTY*	*5 HICKS ST*	*NNE / 0.451 mi., 2384 ft.*	*572*
	- ID: 4-0000491	Status: Response Action Outcome - A site/release where a Permanent or Temporary Solution Statement...	Date: 2003-02-13	
K51	*NSTAR 100KVA TRANSFORMER*	*3 KILBURN ST*	*NE / 0.453 mi., 2394 ft.*	*574*
	- ID: 4-0020458	Status: Response Action Outcome - A site/release where a Permanent or Temporary Solution Statement...	Date: 2007-06-20	
K52	*F AND B RUBBER | F&B RUBBERIZED | F & B Ruberized Inc*	*37 WASHBURN ST*	*NNE / 0.468 mi., 2470 ft.*	*576*
	- ID: 4-0024143	Status: Response Action Outcome - A site/release where a Permanent or Temporary Solution Statement...	Date: 2012-10-22	
L53	*BARGE SINKING*	*OFF 94 KILBURN ST*	*NE / 0.471 mi., 2486 ft.*	*588*
	- ID: 4-0030022	Status: Permanent Solution with No Conditions	Date: 2023-11-22	
L55	*BS REALTY LTD PTR | B&S REALTY | WILLIAM STREET CORP*	*100 NORTH FRONT ST*	*NE / 0.476 mi., 2515 ft.*	*593*
	- ID: 4-0014546	Status: Response Action Outcome - A site/release where a Permanent or Temporary Solution Statement...	Date: 1999-03-29	
	- ID: 4-0015193	Status: RAONR	Date: 2002-04-23	
60	*BLUE HARVEST FISHERIES | BLUE HARVEST FOODS LLC | APS NEW BEDFORD*	*40 HERMAN MELVILLE BLVD*	*SE / 0.551 mi., 2907 ft.*	*622*
	- ID: 4-0022117	Status: Response Action Outcome - A site/release where a Permanent or Temporary Solution Statement...	Date: 2009-12-07	
	- ID: 4-0026368	Status: Permanent Solution with No Conditions	Date: 2016-12-09	
	- ID: 4-0015965	Status: Response Action Outcome - A site/release where a Permanent or Temporary Solution Statement...	Date: 2001-02-14	
	- ID: 4-0024497	Status: Response Action Outcome - A site/release where a Permanent or Temporary Solution Statement...	Date: 2013-06-14	

STATE- AND TRIBAL - EQUIVALENT CERCLIS *(cont.)*

SHWS - MA: List of Superfund and Remediation sites from the MassDEP environmental information database **135 SITES FOUND WITHIN 1 MILE**

LOWER ELEVATION *(cont.)*

MAP ID	SITE NAME	SITE ADDRESS	DIRECTION/DISTANCE	PAGE
	- ID: 4-0028473	Status: ADQREG	Date: 2020-08-25	
63	*F/V BLUE CANYON | AMERICAN PRIDE SEAFOOD | F/V NOBSKA*	*40 HERMAN MELVILLE BLVD | IVO 40 HERMAN MELVILLE BLVD | 40 HERMANN MELVILLE BOULEVARD*	*SE / 0.583 mi., 3081 ft.*	*703*
	- ID: 4-0028409	Status: Permanent Solution with No Conditions	Date: 2020-09-23	
	- ID: 4-0028352	Status: Permanent Solution with No Conditions	Date: 2020-08-10	
	- ID: 4-0028773	Status: ADQREG	Date: 2021-05-05	
	- ID: 4-0028716	Status: ADQREG	Date: 2021-03-25	
64	*BUTTONWOOD AUTO EXCHANGE | AUTO DEALERSHIP*	*101 BELLEVILLE AVE*	*NNE / 0.604 mi., 3189 ft.*	*733*
	- ID: 4-0027912	Status: Permanent Solution with Conditions	Date: 2020-06-02	
N65	*COMMERCIAL PROPERTY*	*281-289 MACARTHUR DRIVE*	*SE / 0.612 mi., 3234 ft.*	*737*
	- ID: 4-0027614	Status: Downgradient Property Status - A site where a DPS Submittal to DEP has stated that contamination on...	Date: 2023-01-24	
66	*KYLER SEAFOOD | KYLER SEAFOOD & FOUR SEAS INC | ACUSHNET RIVER*	*2 WASHBURN STREET | 2 WASHBURN STREET ACUSHNET RIVER*	*NE / 0.613 mi., 3237 ft.*	*739*
	- ID: 4-0026802	Status: Permanent Solution with No Conditions	Date: 2017-10-20	
	- ID: 4-0027164	Status: Permanent Solution with No Conditions	Date: 2018-05-16	
	- ID: 4-0024367	Status: Permanent Solution with Conditions	Date: 2017-08-03	
	- ID: 4-0025540	Status: RAONR	Date: 2015-09-17	
	- ID: 4-0024611	Status: Permanent Solution with Conditions	Date: 2017-08-03	
N67	*MARITIME TERMINAL INC | NEW BEDFORD HARBOR | F/V SANTA BARBARA*	*NEAR 276 MACARTHUR DR | 276 MACARTHUR DR - WHALERS WHARF | 276 MACARTHUR DR*	*SE / 0.618 mi., 3263 ft.*	*768*
	- ID: 4-0025436	Status: ADQREG	Date: 2015-07-28	
71	*BILGE OIL RELEASE | FV MY THREE SONS | MARITIME TERMINAL INC.*	*IVO 276 MACARTHUR DRIVE | 276 MACARTHUR DRIVE | 276 MACAUTHUR DRIVE*	*SE / 0.636 mi., 3360 ft.*	*797*
	- ID: 4-0029364	Status: Permanent Solution with No Conditions	Date: 2022-07-26	
	- ID: 4-0029541	Status: Permanent Solution with No Conditions	Date: 2022-12-20	

STATE- AND TRIBAL - EQUIVALENT CERCLIS *(cont.)*

SHWS - MA: List of Superfund and Remediation sites from the MassDEP environmental information database **135 SITES FOUND WITHIN 1 MILE**

LOWER ELEVATION *(cont.)*

MAP ID	SITE NAME	SITE ADDRESS	DIRECTION/DISTANCE	PAGE
Q75	*SALVATION ARMY*	*1145 ACUSHNET AVE*	*N / 0.658 mi., 3473 ft.*	*825*
	- ID: 4-0014249	Status: Response Action Outcome - A site/release where a Permanent or Temporary Solution Statement...	Date: 1999-10-20	
R76	*NO LOCATION AID | HI-LO GAS | FARES REALTY CORP*	*116 ASHLEY BLVD*	*N / 0.668 mi., 3528 ft.*	*829*
	- ID: 4-0013556	Status: Response Action Outcome - A site/release where a Permanent or Temporary Solution Statement...	Date: 2007-11-06	
R77	*HI-LO GAS STATION*	*116 ASHLEY BLVD*	*N / 0.672 mi., 3549 ft.*	*839*
	- ID: 4-0018438	Status: Downgradient Property Status - A site where a DPS Submittal to DEP has stated that contamination on...	Date: 2004-07-07	
Q78	*APARTMENT HOUSE | TALBORT APARTMENTS*	*1168 ACUSHNET AVE*	*N / 0.672 mi., 3551 ft.*	*841*
	- ID: 4-0020545	Status: Response Action Outcome - A site/release where a Permanent or Temporary Solution Statement...	Date: 2007-09-11	
80	*COGGESHALL SUNOCO | SUNOCO STATION | DELTA SERVICE CENTER*	*170 COGGESHALL ST*	*NE / 0.677 mi., 3576 ft.*	*848*
	- ID: 4-0023642	Status: Response Action Outcome - A site/release where a Permanent or Temporary Solution Statement...	Date: 2011-11-04	
P83	*GASOLINE SERVICE STATION | COSTAS GAS & MINI-MART | DACOSTA & SONS SUNOCO*	*397 SAWYER ST*	*NNW / 0.690 mi., 3645 ft.*	*875*
	- ID: 4-0022867	Status: Response Action Outcome - A site/release where a Permanent or Temporary Solution Statement...	Date: 2011-05-18	
	- ID: 4-0019909	Status: Response Action Outcome - A site/release where a Permanent or Temporary Solution Statement...	Date: 2007-03-28	
	- ID: 4-0026871	Status: Remedy Operation Status - A site where a remedial system which relies upon Active Operation and...	Date: 2023-08-14	

STATE- AND TRIBAL - EQUIVALENT CERCLIS *(cont.)*

SHWS - MA: List of Superfund and Remediation sites from the MassDEP environmental information database **135 SITES FOUND WITHIN 1 MILE**

LOWER ELEVATION *(cont.)*

MAP ID	SITE NAME	SITE ADDRESS	DIRECTION/DISTANCE	PAGE
R87	*MOTIVA ENTERPRISES LLC | SHELL SERVICE STATION | NO LOCATION AID*	*129 ASHLEY BLVD*	*N / 0.699 mi., 3690 ft.*	*915*
	- ID: 4-0019176	Status: RAONR	Date: 2005-08-22	
	- ID: 4-0001079	Status: Response Action Outcome - A site/release where a Permanent or Temporary Solution Statement...	Date: 2007-01-19	
U91	*FISH ISLAND*	*NEW BEDFORD HARBOR (RTE 6) | NEW BEDFORD HBR RTE 6*	*SE / 0.726 mi., 3833 ft.*	*968*
	- ID: 4-0000854	Status: DEP Not a Disposal Site means that DEP has determined that these locations did not need to be...	Date: 1993-07-23	
U95	*NO LOCATION AID | NORDIC INC | IRVING GAS*	*1 FISH ISLAND RD | 1 FISH IS*	*SE / 0.754 mi., 3982 ft.*	*999*
	- ID: 4-0014200	Status: Response Action Outcome - A site/release where a Permanent or Temporary Solution Statement...	Date: 2008-10-16	
96	*DAWSON BREWERY | FORMER DAWSON BREWERY SITE | Former Dawson Brewery*	*29 BROOK STREET*	*NNW / 0.758 mi., 4003 ft.*	*1004*
	- ID: 4-0023056	Status: Response Action Outcome - A site/release where a Permanent or Temporary Solution Statement...	Date: 2012-11-19	
97	*UST RELEASE | FRONT STREET PUMPING STATION | FRONT STREET PUMP STATION*	*249 MACARTHUR DRIVE*	*SE / 0.759 mi., 4010 ft.*	*1032*
	- ID: 4-0027855	Status: Permanent Solution with No Conditions	Date: 2021-09-10	
U98	*MASS CONTRACTING | TUCKER ROY MARINE TOWING | MASS FABRICATING & WELDING*	*7 FISH ISLAND | 7 FISH IS*	*SE / 0.759 mi., 4010 ft.*	*1041*
	- ID: 4-0029476	Status: ADQREG	Date: 2022-08-10	
99	*BOILER ROOM AREA*	*1129 COUNTY ST*	*NNW / 0.762 mi., 4022 ft.*	*1070*
	- ID: 4-0016367	Status: Response Action Outcome - A site/release where a Permanent or Temporary Solution Statement...	Date: 2001-11-16	

STATE- AND TRIBAL - EQUIVALENT CERCLIS *(cont.)*

SHWS - MA: List of Superfund and Remediation sites from the MassDEP environmental information database **135 SITES FOUND WITHIN 1 MILE**

LOWER ELEVATION *(cont.)*

MAP ID	SITE NAME	SITE ADDRESS	DIRECTION/DISTANCE	PAGE
U100	*BRIDGE TERMINAL, INC. | MARITIME BRIDGE TERMINAL COLD STORAGE | F/V MCDARA*	*12 FISH ISLAND*	*SE / 0.762 mi., 4024 ft.*	*1073*
	- ID: 4-0029987	Status: Permanent Solution with No Conditions	Date: 2023-11-07	
	- ID: 4-0025681	Status: Permanent Solution with No Conditions	Date: 2015-08-31	
	- ID: 4-0027341	Status: Permanent Solution with No Conditions	Date: 2018-08-09	
U101	*NORTHERN PELAGIC SEAFOOD GROUP | NORTHERN PELAGIC GROUP LLC | NORPEL*	*4 FISH ISLAND | 4 FISH IS | IVO 4 FISH ISLAND*	*SE / 0.764 mi., 4035 ft.*	*1093*
	- ID: 4-0027694	Status: Permanent Solution with No Conditions	Date: 2019-03-25	
102	*NO LOCATION AID*	*206-378 BELLEVILLE AVE*	*NNE / 0.772 mi., 4074 ft.*	*1114*
	- ID: 4-0011675	Status: Response Action Outcome - A site/release where a Permanent or Temporary Solution Statement...	Date: 2001-12-05	
V103	*BELL ATLANTIC CENTRAL OFFICE*	*390 ACHUSNET AVE*	*SSE / 0.785 mi., 4147 ft.*	*1120*
	- ID: 4-0013912	Status: Response Action Outcome - A site/release where a Permanent or Temporary Solution Statement...	Date: 1999-02-26	
W104	*FAIRHAVEN MILLS | FAIRHAVEN MILLS REALTY TRUST | RIVERSIDE LANDING*	*85 COGGESHALL ST*	*NE / 0.790 mi., 4169 ft.*	*1122*
	- ID: 4-0000245	Status: RAONR	Date: 1993-10-01	
105	*MULTI-FAMILY RESIDENCE*	*130 TALLMAN ST*	*N / 0.792 mi., 4185 ft.*	*1126*
	- ID: 4-0024323	Status: Permanent Solution with No Conditions	Date: 2017-07-07	
V110	*COMMERCIAL BUILDING*	*384 ACUSHNET AVENUE*	*SSE / 0.803 mi., 4243 ft.*	*1161*
	- ID: 4-0023331	Status: Response Action Outcome - A site/release where a Permanent or Temporary Solution Statement...	Date: 2013-03-13	
W112	*7 ELEVEN 33232 | SHELL STATION | NO LOCATION AID*	*45 COGGESHALL ST*	*NE / 0.811 mi., 4283 ft.*	*1169*
	- ID: 4-0017478	Status: TIERII	Date: 2003-11-21	
	- ID: 4-0016364	Status: Response Action Outcome - A site/release where a Permanent or Temporary Solution Statement...	Date: 2001-10-26	

STATE- AND TRIBAL - EQUIVALENT CERCLIS *(cont.)*

SHWS - MA: List of Superfund and Remediation sites from the MassDEP environmental information database **135 SITES FOUND WITHIN 1 MILE**

LOWER ELEVATION *(cont.)*

MAP ID	SITE NAME	SITE ADDRESS	DIRECTION/DISTANCE	PAGE
	- ID: 4-0015919	Status: Response Action Outcome - A site/release where a Permanent or Temporary Solution Statement...	Date: 2001-12-20	
Y114	*ASSESSORS MAP 60-1; LOT 13*	*137-143 POPES ISLAND*	*ESE / 0.814 mi., 4296 ft.*	*1198*
	- ID: 4-0024917	Status: Response Action Outcome - A site/release where a Permanent or Temporary Solution Statement...	Date: 2014-01-10	
115	*NEW BEDFORD HARBOR SITE OU1 | NEW BEDFORD HARBOR UPPER & LOWER OPERABLE UNIT | NEW BEDFORD HARBOR NPL SITE*	*103 SAWYER ST | 103 SAWYER ST. ADJACENT TO THE ADDRESS*	*NNE / 0.817 mi., 4315 ft.*	*1200*
	- ID: 4-0010193	Status: Response Action Outcome - A site/release where a Permanent or Temporary Solution Statement...	Date: 1994-03-09	
Y116	*MARINA | FORMER GEAR LOCKER | GEAR LOCKER*	*255 POPES ISLAND | 255 POPE'S ISLAND ROAD*	*ESE / 0.820 mi., 4330 ft.*	*1229*
	- ID: 4-0028669	Status: ADQREG	Date: 2021-01-30	
Y117	*VESSEL FIRE*	*226 POPES ISLAND*	*ESE / 0.822 mi., 4342 ft.*	*1233*
	- ID: 4-0028968	Status: Permanent Solution with No Conditions	Date: 2021-10-19	
Y118	*FV TRANSITION | M/V FINTRY*	*226 POPES ISLAND | 226 POPE'S ISLAND*	*ESE / 0.823 mi., 4344 ft.*	*1235*
	- ID: 4-0025421	Status: A site/release where the responsible party fails to provide a required submittal to DEP by a...	Date: 2014-12-07	
V119	*NEW BEDFORD WHALING NATIONAL HISTORICAL | VACANT LOT*	*BETWEEN 27 AND 33 WILLIAM ST*	*SSE / 0.825 mi., 4355 ft.*	*1246*
	- ID: 4-0019710	Status: Response Action Outcome - A site/release where a Permanent or Temporary Solution Statement...	Date: 2006-09-26	
	- ID: 4-0019362	Status: Response Action Outcome - A site/release where a Permanent or Temporary Solution Statement...	Date: 2006-09-26	
Y120	*NIEMIC MARINE | NIEMIEC MARINE | ROGER BRAYTON*	*173 POPES IS | 173 POPES ISLAND*	*ESE / 0.827 mi., 4365 ft.*	*1251*
	- ID: 4-0020495	Status: Permanent Solution with No Conditions	Date: 2024-02-26	

STATE- AND TRIBAL - EQUIVALENT CERCLIS *(cont.)*

SHWS - MA: List of Superfund and Remediation sites from the MassDEP environmental information database **135 SITES FOUND WITHIN 1 MILE**

LOWER ELEVATION *(cont.)*

MAP ID	SITE NAME	SITE ADDRESS	DIRECTION/DISTANCE	PAGE
121	*EMPIRE LOAN OF NEW BEDFORD | EMPIRE LOAN | DON ADAMS OIL CO., INC.*	*1304 ACUSHNET AVE*	*N / 0.835 mi., 4410 ft.*	*1267*
	- ID: 4-0027208	Status: Permanent Solution with No Conditions	Date: 2018-08-17	
Z122	*NO LOCATION AID*	*122-132 FRONT ST*	*SSE / 0.842 mi., 4445 ft.*	*1276*
	- ID: 4-0016301	Status: A Release Tracking Number has been assigned to a release where a Utility-abatement Measure is being...	Date: 2001-06-21	
Z125	*CRYSTAL ICE | VEH FUEL TANK RUPTURE*	*155 FRONT STREET*	*SSE / 0.847 mi., 4470 ft.*	*1287*
	- ID: 4-0027186	Status: Permanent Solution with No Conditions	Date: 2018-05-31	
BA126	*FAIRHAVEN TEXTILE CORP | CLIFTEX CORPORATION PLANT A | PROPERTY*	*79 BROOK ST*	*NNW / 0.854 mi., 4511 ft.*	*1290*
	- ID: 4-0010386	Status: Response Action Outcome - A site/release where a Permanent or Temporary Solution Statement...	Date: 1995-04-03	
BB128	*NO LOCATION AID*	*343 ACUSHNET AVE*	*SSE / 0.865 mi., 4569 ft.*	*1314*
	- ID: 4-0019041	Status: Response Action Outcome - A site/release where a Permanent or Temporary Solution Statement...	Date: 2010-10-18	
Z129	*ACUHSNET RIVER*	*IVO OF 52 FISHERMANS WHARF*	*SE / 0.865 mi., 4570 ft.*	*1319*
	- ID: 4-0027175	Status: ADQREG	Date: 2018-04-04	
Z130	*NEW BEDFORD HARBOR*	*52 FISHERMAN'S WARF | 52 FISHERMANS WARF | 52 FISHERMANS WHARF OF OFF MACARTHUR DRIVE*	*SE / 0.869 mi., 4591 ft.*	*1320*
	- ID: 4-0028640	Status: Permanent Solution with No Conditions	Date: 2021-01-22	
131	*FAIRHAVEN MILLS | FAIRHAVEN MILLS LOT 262 | FAIRHAVEN MILLS SE CORNER OF MILL 1*	*94 SAWYER ST*	*NE / 0.870 mi., 4596 ft.*	*1328*
	- ID: 4-0014995	Status: Response Action Outcome - A site/release where a Permanent or Temporary Solution Statement...	Date: 2010-12-16	
	- ID: 4-0013648	Status: ADQREG	Date: 1998-02-03	
	- ID: 4-0019924	Status: RAONR	Date: 2010-04-12	

STATE- AND TRIBAL - EQUIVALENT CERCLIS *(cont.)*

SHWS - MA: List of Superfund and Remediation sites from the MassDEP environmental information database **135 SITES FOUND WITHIN 1 MILE**

LOWER ELEVATION *(cont.)*

MAP ID	SITE NAME	SITE ADDRESS	DIRECTION/DISTANCE	PAGE
132	*RESIDENCE*	*17 HEDGE ST*	*E / 0.875 mi., 4620 ft.*	*1362*
	- ID: 4-0021422	Status: Response Action Outcome - A site/release where a Permanent or Temporary Solution Statement...	Date: 2009-06-25	
BB134	*117 UNION STREET | 117 UNION ST | BUILDING*	*117 UNION STREET*	*SSE / 0.890 mi., 4700 ft.*	*1368*
	- ID: 4-0029974	Status: Permanent Solution with No Conditions	Date: 2023-10-11	
137	*POPES ISLAND MARINA NEW BEDFORD HARBOR | ACUSHNET RIVER*	*102 POPES ISLAND | 102 POPE'S ISLAND | 102 POPES IS*	*ESE / 0.896 mi., 4733 ft.*	*1385*
	- ID: 4-0026537 - ID: 4-0027333	Status: ADQREG Status: UNCLSS	Date: 2017-02-23 Date: 2018-07-16	
BC139	*LEONARDS WHARF*	*84 FRONT ST*	*SSE / 0.904 mi., 4775 ft.*	*1400*
	- ID: 4-0018092	Status: Response Action Outcome - A site/release where a Permanent or Temporary Solution Statement...	Date: 2004-09-20	
BC141	*DELKEN CO | FINICKY PET FOOD INC | DELKEN BUILDING*	*16 FRONT ST*	*SSE / 0.916 mi., 4836 ft.*	*1407*
	- ID: 4-0014501	Status: Response Action Outcome - A site/release where a Permanent or Temporary Solution Statement...	Date: 1999-04-06	
	- ID: 4-0019657	Status: Response Action Outcome - A site/release where a Permanent or Temporary Solution Statement...	Date: 2006-05-04	
BC145	*NEW BEDFORD HARBOR - STATE PIER | BUILDING 1 STATE PIER | STATE PIER*	*93 STATE PIER | 93 STATE PIER EAST END OF NEW BEDFORD STATE PIER*	*SSE / 0.936 mi., 4943 ft.*	*1442*
	- ID: 4-0020263	Status: ADQREG	Date: 2007-01-15	
BF146	*23 POPES ISLAND | FAIRHAVEN SHIPYARD CO INC DIESEL SHOP | FAIRHAVEN HARDWARE*	*23 POPES ISLAND | 23 POPES IS*	*ESE / 0.937 mi., 4950 ft.*	*1453*
	- ID: 4-0027466	Status: Permanent Solution with No Conditions	Date: 2018-10-25	

STATE- AND TRIBAL - EQUIVALENT CERCLIS *(cont.)*

SHWS - MA: List of Superfund and Remediation sites from the MassDEP environmental information database **135 SITES FOUND WITHIN 1 MILE**

LOWER ELEVATION *(cont.)*

MAP ID	SITE NAME	SITE ADDRESS	DIRECTION/DISTANCE	PAGE
147	*NBPD PARKING LOT | NEW BEDFORD TOWN OF POLICE DEP | NEW BEDFORD TOWN OF POLICE DEPT*	*25 SPRING ST*	*SSE / 0.941 mi., 4968 ft.*	*1462*
	- ID: 4-0014305	Status: Response Action Outcome - A site/release where a Permanent or Temporary Solution Statement...	Date: 1998-12-01	
BC150	*STATE PIER - CUTTYHUNK FERRY COMPANY*	*66B STATE PIER, SOUTH BULKHEAD*	*SE / 0.951 mi., 5023 ft.*	*1477*
	- ID: 4-0026260	Status: Permanent Solution with No Conditions	Date: 2016-09-30	
BF152	*COMMERCIAL PROPERTY | RA MITCHELL CO.*	*103 POPES ISLAND | 103 Popes Is*	*ESE / 0.961 mi., 5073 ft.*	*1485*
	- ID: 4-0025205	Status: Permanent Solution with Conditions	Date: 2014-11-21	
155	*WOOD STREET*	*1 WOOD ST*	*ENE / 0.988 mi., 5219 ft.*	*1499*
	- ID: 4-0022363	Status: Response Action Outcome - A site/release where a Permanent or Temporary Solution Statement...	Date: 2011-05-03	

RECORDS OF EMERGENCY RELEASE REPORTS

HIST RELEASE - MA: List that contains information on all releases of oil and hazardous materials that have been reported to DEP and no longer found in current agency list. **26 SITES FOUND WITHIN .5 MILE**

EQUAL/HIGHER ELEVATION

MAP ID	SITE NAME	SITE ADDRESS	DIRECTION/DISTANCE	PAGE
4	*OUR LADY OF PURGATORY CHURCH | CHURCH*	*11 FRANKLIN ST*	*SSW / 0.058 mi., 307 ft.*	*78*
19	*POLE #39/10*	*NEAR 104 AUSTIN ST | 104 AUSTIN ST*	*WNW / 0.197 mi., 1040 ft.*	*147*
27	*SUMMER & LOCUST*	*39 LOCUST ST*	*WSW / 0.262 mi., 1386 ft.*	*216*
39	*RALPHS FRIENDLY STATION | RALPH H CHASE JR*	*54 MT PLEASANT ST | 54 MOUNT PLEASANT ST*	*WNW / 0.368 mi., 1944 ft.*	*348*
43	*YELLOW CAB | TRANSIT SERVICES INC | NEW BEDFORD TRANSPORTATION COR*	*987 PLEASANT ST*	*S / 0.398 mi., 2103 ft.*	*388*
44	*NO LOCATION AID | MIKE DASILVERIRA*	*97 WILLIS ST*	*SW / 0.400 mi., 2113 ft.*	*406*
49	*PROPERTY*	*100 PENNIMAN ST*	*NW / 0.450 mi., 2379 ft.*	*569*

LOWER ELEVATION

MAP ID	SITE NAME	SITE ADDRESS	DIRECTION/DISTANCE	PAGE
B3	*INTERSECTION WITH HAZARD ST | NO LOCATION AID | GIUSTI BAKERY*	*1707 PURCHASE ST*	*N / 0.049 mi., 260 ft.*	*60*

RECORDS OF EMERGENCY RELEASE REPORTS *(cont.)*

HIST RELEASE - MA: List that contains information on all releases of oil and hazardous materials that have been reported to DEP and no longer found in current agency list. **26 SITES FOUND WITHIN .5 MILE**

LOWER ELEVATION *(cont.)*

MAP ID	SITE NAME	SITE ADDRESS	DIRECTION/DISTANCE	PAGE
A8	*RYDER TRUCK RENTAL | RYDER TRUCK RENTAL #1122 | RYDER TRANSPORATION SERVICES*	*730 ACUSHNET AVE*	*E / 0.097 mi., 513 ft.*	*85*
C10	*ACUSHNET AVE RR OVERPASS*	*WAMSUTTA ST. AND ACUSHNET*	*NE / 0.119 mi., 630 ft.*	*114*
D12	*MAINLINE TIRE & RECYCLING | NEW BEDFORD TIRE REDUCTION CORP*	*680 ACUSHNET AVE*	*SE / 0.147 mi., 777 ft.*	*125*
E22	*CASEYS GLASS INC | RR TRACKS BEHIND | CASEY'S GLASS, INC.*	*1854 PURCHASE STREET*	*N / 0.212 mi., 1121 ft.*	*175*
G24	*HERMAN MELVILLE SHIPYARD | MOTOR TECH | FUSIFORM, INC.*	*301 HERMAN MELVILLE BLVD*	*E / 0.241 mi., 1271 ft.*	*190*
25	*DEPT OF EMPLOYMENT & TRAINING*	*618 ACUSHNET AVE*	*SE / 0.241 mi., 1273 ft.*	*208*
28	*NATCO*	*WAMPSUTTA AND HERMAN MELVILLE RD*	*ENE / 0.266 mi., 1403 ft.*	*219*
G31	*ROBERT B OUR | TUCKER ROY | FORMER HERMAN MELVILLE SHIPYARD*	*302 HERMAN MELVILLE BLVD | 302 HERMAN MELVILLE BLVD REAR | NEAR 302 HERMAN MELVILLE BLVD*	*E / 0.283 mi., 1495 ft.*	*229*
36	*JUSTIN CLOTHING CO/NATCO | INDUSTRIAL | THREE STORY BRICK BUILDING*	*61 NORTH FRONT ST*	*NE / 0.326 mi., 1719 ft.*	*311*
38	*PROPERTY | GORDONS SEAFOOD*	*10 NORTH FRONT ST*	*ENE / 0.354 mi., 1869 ft.*	*345*
40	*FRANKLIN RECYCLING INC | AQUATEC OF MASS INC | NO LOCATION AID*	*150 HERMAN MELVILLE BLVD*	*SE / 0.369 mi., 1947 ft.*	*359*
J45	*UMASS NEW BEDFORD | CITY OF NEW BEDFORD | NO LOCATION AID*	*1204 PURCHASE ST*	*SSE / 0.417 mi., 2204 ft.*	*410*
46	*SEA WATCH INTERNATIONAL LTD | NO LOCATION AID | SEA WATCH INTERNATIO*	*15 ANTONIO COSTA AVE | 15 ANTONIO L COSTA AVENUE*	*ESE / 0.419 mi., 2213 ft.*	*424*
47	*REVERE COPPER PRODUCTS | FORMER REVERE COPPER | SHORELINE RESOURCES, LLC*	*24 NORTH FRONT ST | 24 N FRONT ST | 24 NO. FRONT STREET*	*NE / 0.427 mi., 2253 ft.*	*477*
K50	*PROPERTY*	*5 HICKS ST*	*NNE / 0.451 mi., 2384 ft.*	*572*
K51	*NSTAR 100KVA TRANSFORMER*	*3 KILBURN ST*	*NE / 0.453 mi., 2394 ft.*	*574*
K52	*F AND B RUBBER | F&B RUBBERIZED | F & B Ruberized Inc*	*37 WASHBURN ST*	*NNE / 0.468 mi., 2470 ft.*	*576*
L55	*BS REALTY LTD PTR | B&S REALTY | WILLIAM STREET CORP*	*100 NORTH FRONT ST*	*NE / 0.476 mi., 2515 ft.*	*593*

HIST SPILLS 2 - MA: List of Spills Databases that are no longer in current agency list. **4 SITES FOUND WITHIN .125 MILE**

LOWER ELEVATION

MAP ID	SITE NAME	SITE ADDRESS	DIRECTION/DISTANCE	PAGE
A2	PROPERTY	1616 PURCHASE ST	E / 0.045 mi., 237 ft.	*59*
	- ID: S90-0778	Status: N/A	Date: Reported Date 1990-10-16	

RECORDS OF EMERGENCY RELEASE REPORTS *(cont.)*

HIST SPILLS 2 - MA: List of Spills Databases that are no longer in current agency list. **4 SITES FOUND WITHIN .125 MILE**

LOWER ELEVATION *(cont.)*

MAP ID	SITE NAME	SITE ADDRESS	DIRECTION/DISTANCE	PAGE
B3	*INTERSECTION WITH HAZARD ST | NO LOCATION AID | GIUSTI BAKERY*	*1707 PURCHASE ST*	*N / 0.049 mi., 260 ft.*	*60*
	- ID: S91-0338	Status: N/A	Date: Reported Date 1991-06-19	
6	NEW BEDFORD FIRE DEPT	1558 PURCHASE ST	SE / 0.065 mi., 344 ft.	*83*
	- ID: S90-0771	Status: N/A	Date: Reported Date 1990-10-15	
A8	*RYDER TRUCK RENTAL | RYDER TRUCK RENTAL #1122 | RYDER TRANSPORATION SERVICES*	*730 ACUSHNET AVE*	*E / 0.097 mi., 513 ft.*	*85*
	- ID: S91-0400	Status: N/A	Date: Reported Date 1991-07-15	

RELEASE - MA: Contains information on all releases of oil and hazardous materials that have been reported to DEP **31 SITES FOUND WITHIN .5 MILE**

EQUAL/HIGHER ELEVATION

MAP ID	SITE NAME	SITE ADDRESS	DIRECTION/DISTANCE	PAGE
4	*OUR LADY OF PURGATORY CHURCH | CHURCH*	*11 FRANKLIN ST*	*SSW / 0.058 mi., 307 ft.*	*78*
	- ID: 4-0025310	Status: Permanent Solution with No Conditions	Date: 2017-01-23	
F16	*POPE'S IS. MARINA - DOCK A*	*102 POPE IS. | 102 POPE ISLAND | 102 POPE ISLAND SLIP A-22*	*SW / 0.182 mi., 960 ft.*	*136*
	- ID: 4-0029474	Status: Permanent Solution with No Conditions	Date: 2022-10-11	
19	*POLE #39/10*	*NEAR 104 AUSTIN ST | 104 AUSTIN ST*	*WNW / 0.197 mi., 1040 ft.*	*147*
	- ID: 4-0019142	Status: Response Action Outcome - A site/release where a Permanent or Temporary Solution Statement...	Date: 2005-06-23	
27	*SUMMER & LOCUST*	*39 LOCUST ST*	*WSW / 0.262 mi., 1386 ft.*	*216*
	- ID: 4-0011621	Status: Response Action Outcome - A site/release where a Permanent or Temporary Solution Statement...	Date: 1995-12-22	
35	*MULTI-FAMILY RESIDENCE | MS. JANET RAMOS | Janet Ramos*	*63 ROBESON STREET*	*W / 0.311 mi., 1645 ft.*	*305*
	- ID: 4-0027637	Status: Permanent Solution with No Conditions	Date: 2019-03-08	
41	*MULTI-FAMILY RESIDENCE*	*22 HOMER STREET*	*WSW / 0.378 mi., 1996 ft.*	*371*
	- ID: 4-0027056	Status: Permanent Solution with No Conditions	Date: 2018-03-30	

RECORDS OF EMERGENCY RELEASE REPORTS *(cont.)*

RELEASE - MA: Contains information on all releases of oil and hazardous materials that have been reported to DEP **31 SITES FOUND WITHIN .5 MILE**

EQUAL/HIGHER ELEVATION *(cont.)*

MAP ID	SITE NAME	SITE ADDRESS	DIRECTION/DISTANCE	PAGE
44	*NO LOCATION AID | MIKE DASILVERIRA*	*97 WILLIS ST*	*SW / 0.400 mi., 2113 ft.*	*406*
	- ID: 4-0021158	Status: Response Action Outcome - A site/release where a Permanent or Temporary Solution Statement...	Date: 2010-03-31	
49	*PROPERTY*	*100 PENNIMAN ST*	*NW / 0.450 mi., 2379 ft.*	*569*
	- ID: 4-0006052	Status: A site/release where the responsible party fails to provide a required submittal to DEP by a...	Date: 1995-03-06	
54	*COMMERCIAL PROPERTY*	*247 CEDAR STREET*	*WSW / 0.473 mi., 2497 ft.*	*589*
	- ID: 4-0026562	Status: Permanent Solution with No Conditions	Date: 2017-05-04	

LOWER ELEVATION

MAP ID	SITE NAME	SITE ADDRESS	DIRECTION/DISTANCE	PAGE
B3	*INTERSECTION WITH HAZARD ST | NO LOCATION AID | GIUSTI BAKERY*	*1707 PURCHASE ST*	*N / 0.049 mi., 260 ft.*	*60*
	- ID: 4-0010987	Status: RAONR	Date: 1995-10-04	
	- ID: 4-0011632	Status: RAONR	Date: 1995-10-04	
A8	*RYDER TRUCK RENTAL | RYDER TRUCK RENTAL #1122 | RYDER TRANSPORATION SERVICES*	*730 ACUSHNET AVE*	*E / 0.097 mi., 513 ft.*	*85*
	- ID: 4-0017356	Status: Response Action Outcome - A site/release where a Permanent or Temporary Solution Statement...	Date: 2003-03-07	
	- ID: 4-0022749	Status: Response Action Outcome - A site/release where a Permanent or Temporary Solution Statement...	Date: 2010-09-16	
	- ID: 4-0013262	Status: Response Action Outcome - A site/release where a Permanent or Temporary Solution Statement...	Date: 2000-08-14	
	- ID: 4-0022100	Status: Response Action Outcome - A site/release where a Permanent or Temporary Solution Statement...	Date: 2009-09-18	

RECORDS OF EMERGENCY RELEASE REPORTS *(cont.)*

RELEASE - MA: Contains information on all releases of oil and hazardous materials that have been reported to DEP **31 SITES FOUND WITHIN .5 MILE**

LOWER ELEVATION *(cont.)*

MAP ID	SITE NAME	SITE ADDRESS	DIRECTION/DISTANCE	PAGE
C10	*ACUSHNET AVE RR OVERPASS*	*WAMSUTTA ST. AND ACUSHNET*	*NE / 0.119 mi., 630 ft.*	*114*
	- ID: 4-0022683	Status: Response Action Outcome - A site/release where a Permanent or Temporary Solution Statement...	Date: 2010-08-11	
D12	*MAINLINE TIRE & RECYCLING | NEW BEDFORD TIRE REDUCTION CORP*	*680 ACUSHNET AVE*	*SE / 0.147 mi., 777 ft.*	*125*
	- ID: 4-0015795	Status: Response Action Outcome - A site/release where a Permanent or Temporary Solution Statement...	Date: 2000-12-27	
E22	*CASEYS GLASS INC | RR TRACKS BEHIND | CASEY'S GLASS, INC.*	*1854 PURCHASE STREET*	*N / 0.212 mi., 1121 ft.*	*175*
	- ID: 4-0024160	Status: Response Action Outcome - A site/release where a Permanent or Temporary Solution Statement...	Date: 2012-10-23	
G24	*HERMAN MELVILLE SHIPYARD | MOTOR TECH | FUSIFORM, INC.*	*301 HERMAN MELVILLE BLVD*	*E / 0.241 mi., 1271 ft.*	*190*
	- ID: 4-0011009	Status: DEP No Further Action means that response actions were conducted and DEP determined that no further...	Date: 2008-08-26	
25	*DEPT OF EMPLOYMENT & TRAINING*	*618 ACUSHNET AVE*	*SE / 0.241 mi., 1273 ft.*	*208*
	- ID: 4-0014791	Status: Response Action Outcome - A site/release where a Permanent or Temporary Solution Statement...	Date: 1999-11-10	
28	*NATCO*	*WAMPSUTTA AND HERMAN MELVILLE RD*	*ENE / 0.266 mi., 1403 ft.*	*219*
	- ID: 4-0011715	Status: Response Action Outcome - A site/release where a Permanent or Temporary Solution Statement...	Date: 1996-10-18	
30	*WILLIS STREET APARTMENTS | WILLIS ST APARTMENTS*	*20 WILLIS STREET*	*SSE / 0.270 mi., 1427 ft.*	*225*
	- ID: 4-0027988	Status: Permanent Solution with Conditions	Date: 2020-09-24	

RECORDS OF EMERGENCY RELEASE REPORTS *(cont.)*

RELEASE - MA: Contains information on all releases of oil and hazardous materials that have been reported to DEP **31 SITES FOUND WITHIN .5 MILE**

LOWER ELEVATION *(cont.)*

MAP ID	SITE NAME	SITE ADDRESS	DIRECTION/DISTANCE	PAGE
G31	*ROBERT B OUR | TUCKER ROY | FORMER HERMAN MELVILLE SHIPYARD*	*302 HERMAN MELVILLE BLVD | 302 HERMAN MELVILLE BLVD REAR | NEAR 302 HERMAN MELVILLE BLVD*	*E / 0.283 mi., 1495 ft.*	*229*
	- ID: 4-0025394	Status: Permanent Solution with No Conditions	Date: 2015-01-26	
	- ID: 4-0027217	Status: ADQREG	Date: 2018-05-03	
	- ID: 4-0025440	Status: Permanent Solution with No Conditions	Date: 2015-01-28	
	- ID: 4-0025699	Status: A site/release where the responsible party fails to provide a required submittal to DEP by a...	Date: 2016-08-01	
	- ID: 4-0025939	Status: Permanent Solution with No Conditions	Date: 2016-03-28	
H32	*NO LOCATION AID*	*NEAR 198 HERMAN MELVILLE BLVD*	*ESE / 0.297 mi., 1567 ft.*	*260*
	- ID: 4-0020016	Status: Response Action Outcome - A site/release where a Permanent or Temporary Solution Statement...	Date: 2006-10-10	
H33	*FMR EPA DEWATERING FACILITY*	*IVO 200 HERMAN MELVILLE BLVD*	*ESE / 0.303 mi., 1601 ft.*	*263*
	- ID: 4-0029521	Status: A site/release where the responsible party fails to provide a required submittal to DEP by a...	Date: 2023-09-22	
36	*JUSTIN CLOTHING CO/NATCO | INDUSTRIAL | THREE STORY BRICK BUILDING*	*61 NORTH FRONT ST*	*NE / 0.326 mi., 1719 ft.*	*311*
	- ID: 4-0011454	Status: Response Action Outcome - A site/release where a Permanent or Temporary Solution Statement...	Date: 1996-06-21	
I37	*DOCKSIDE REPAIRS | EASTERN FISHERIES, INC. | EASTERN FISHERIES DOCK COLLAPSE*	*14 HERVEY TICHON AVE | IVO 14 HERVEY TICHON AVE | OFF 14 HERVEY TICHON AVE*	*ESE / 0.353 mi., 1867 ft.*	*317*
	- ID: 4-0030021	Status: ADQREG	Date: 2023-10-11	
	- ID: 4-0026801	Status: Permanent Solution with No Conditions	Date: 2017-10-16	
	- ID: 4-0028678	Status: Permanent Solution with No Conditions	Date: 2021-03-01	
	- ID: 4-0028714	Status: ADQREG	Date: 2021-03-23	

RECORDS OF EMERGENCY RELEASE REPORTS *(cont.)*

RELEASE - MA: Contains information on all releases of oil and hazardous materials that have been reported to DEP **31 SITES FOUND WITHIN .5 MILE**

LOWER ELEVATION *(cont.)*

MAP ID	SITE NAME	SITE ADDRESS	DIRECTION/DISTANCE	PAGE
40	*FRANKLIN RECYCLING INC | AQUATEC OF MASS INC | NO LOCATION AID*	*150 HERMAN MELVILLE BLVD*	*SE / 0.369 mi., 1947 ft.*	*359*
	- ID: 4-0019789	Status: Response Action Outcome - A site/release where a Permanent or Temporary Solution Statement...	Date: 2006-06-27	
J45	*UMASS NEW BEDFORD | CITY OF NEW BEDFORD | NO LOCATION AID*	*1204 PURCHASE ST*	*SSE / 0.417 mi., 2204 ft.*	*410*
	- ID: 4-0012928	Status: Response Action Outcome - A site/release where a Permanent or Temporary Solution Statement...	Date: 1997-05-22	
	- ID: 4-0028763	Status: Permanent Solution with No Conditions	Date: 2021-06-14	
46	*SEA WATCH INTERNATIONAL LTD | NO LOCATION AID | SEA WATCH INTERNATIO*	*15 ANTONIO COSTA AVE | 15 ANTONIO L COSTA AVENUE*	*ESE / 0.419 mi., 2213 ft.*	*424*
	- ID: 4-0013268	Status: Response Action Outcome - A site/release where a Permanent or Temporary Solution Statement...	Date: 1997-12-08	
	- ID: 4-0010838	Status: Response Action Outcome - A site/release where a Permanent or Temporary Solution Statement...	Date: 1999-10-05	
47	*REVERE COPPER PRODUCTS | FORMER REVERE COPPER | SHORELINE RESOURCES, LLC*	*24 NORTH FRONT ST | 24 N FRONT ST | 24 NO. FRONT STREET*	*NE / 0.427 mi., 2253 ft.*	*477*
	- ID: 4-0025807	Status: RAONR	Date: 2016-10-05	
	- ID: 4-0028730	Status: RAONR	Date: 2021-10-05	
	- ID: 4-0028927	Status: RAONR	Date: 2023-03-31	
	- ID: 4-0016215	Status: RAONR	Date: 2002-04-23	
	- ID: 4-0018028	Status: RAONR	Date: 2004-07-01	
	There are an additional 2 status records, see site details.			
K51	*NSTAR 100KVA TRANSFORMER*	*3 KILBURN ST*	*NE / 0.453 mi., 2394 ft.*	*574*
	- ID: 4-0020458	Status: Response Action Outcome - A site/release where a Permanent or Temporary Solution Statement...	Date: 2007-06-20	

RECORDS OF EMERGENCY RELEASE REPORTS *(cont.)*

RELEASE - MA: Contains information on all releases of oil and hazardous materials that have been reported to DEP **31 SITES FOUND WITHIN .5 MILE**

LOWER ELEVATION *(cont.)*

MAP ID	SITE NAME	SITE ADDRESS	DIRECTION/DISTANCE	PAGE
K52	*F AND B RUBBER | F&B RUBBERIZED | F & B Ruberized Inc*	*37 WASHBURN ST*	*NNE / 0.468 mi., 2470 ft.*	*576*
	- ID: 4-0024143	Status: Response Action Outcome - A site/release where a Permanent or Temporary Solution Statement...	Date: 2012-10-22	
L53	*BARGE SINKING*	*OFF 94 KILBURN ST*	*NE / 0.471 mi., 2486 ft.*	*588*
	- ID: 4-0030022	Status: Permanent Solution with No Conditions	Date: 2023-11-22	
L55	*BS REALTY LTD PTR | B&S REALTY | WILLIAM STREET CORP*	*100 NORTH FRONT ST*	*NE / 0.476 mi., 2515 ft.*	*593*
	- ID: 4-0014546	Status: Response Action Outcome - A site/release where a Permanent or Temporary Solution Statement...	Date: 1999-03-29	
	- ID: 4-0015193	Status: RAONR	Date: 2002-04-23	

SPILLS - MA: Historical list of spill incidents prior to October 1993 **1 SITE FOUND WITHIN .125 MILE**

LOWER ELEVATION

MAP ID	SITE NAME	SITE ADDRESS	DIRECTION/DISTANCE	PAGE
B3	*INTERSECTION WITH HAZARD ST | NO LOCATION AID | GIUSTI BAKERY*	*1707 PURCHASE ST*	*N / 0.049 mi., 260 ft.*	*60*
	- ID: 4-0001168	Status: A Waiver Completion Statement has been submitted to DEP.	Date: 1997-04-15	

OTHER ASCERTAINABLE RECORDS

CDC HAZDAT: The Agency for Toxic Substances and Disease Registry's Hazardous Substance Release/Health Effects Database. **1 SITE FOUND WITHIN 1 MILE**

EQUAL/HIGHER ELEVATION

MAP ID	SITE NAME	SITE ADDRESS	DIRECTION/DISTANCE	PAGE
G29	NEW BEDFORD	41.574318, -70.895186	E / 0.268 mi., 1416 ft.	*225*

CONSENT (DECREES): Legal decisions regarding responsibility for Superfund locations **2 SITES FOUND WITHIN 1 MILE**

EQUAL/HIGHER ELEVATION

MAP ID	SITE NAME	SITE ADDRESS	DIRECTION/DISTANCE	PAGE
I34	*NEW BEDFORD | New Bedford Site*	*ACUSHNET ESTUARY | ACUSHNET ESTUARY ACUSHNET ESTUARY*	*ESE / 0.308 mi., 1628 ft.*	*264*

LOWER ELEVATION

MAP ID	SITE NAME	SITE ADDRESS	DIRECTION/DISTANCE	PAGE
J42	*RAILROAD DEPOT*	*ROUTE 18*	*SSE / 0.384 mi., 2028 ft.*	*373*

OTHER ASCERTAINABLE RECORDS *(cont.)*

DEBRIS EPA SWRCY: EPA list of facilities for the safe recovery, recycling, and disposal of disaster debris. **1 SITE FOUND WITHIN .5 MILE**

LOWER ELEVATION

MAP ID	SITE NAME	SITE ADDRESS	DIRECTION/DISTANCE	PAGE
G24	*HERMAN MELVILLE SHIPYARD | MOTOR TECH | FUSIFORM, INC.*	*301 HERMAN MELVILLE BLVD*	*E / 0.241 mi., 1271 ft.*	*190*

FEDLAND: Federal Lands from the Protected Areas Database (PAD-US) **1 SITE FOUND WITHIN 1 MILE**

EQUAL/HIGHER ELEVATION

MAP ID	SITE NAME	SITE ADDRESS	DIRECTION/DISTANCE	PAGE
V109	New Bedford Whaling National Historical Park	41.635863, -70.923874	SSE / 0.803 mi., 4242 ft.	*1161*

MANIFEST EPA: EPA Hazardous Waste Electronic Manifest System (e-Manifest) **13 SITES FOUND WITHIN .25 MILE**

EQUAL/HIGHER ELEVATION

MAP ID	SITE NAME	SITE ADDRESS	DIRECTION/DISTANCE	PAGE
F15	*EVERSOURCE ENERGY | NSTAR dba Eversource Energy*	*131 POPE STREET*	*SW / 0.173 mi., 916 ft.*	*134*
18	NSTAR dba Eversource Energy	52 Linden St	NW / 0.190 mi., 1006 ft.	*147*

LOWER ELEVATION

MAP ID	SITE NAME	SITE ADDRESS	DIRECTION/DISTANCE	PAGE
B5	*JACK & DS AUTO SALES | FRANK CORP ENV. SERVICES*	*1680 PURCHASE ST*	*NE / 0.063 mi., 333 ft.*	*82*
B7	NSTAR dba Eversource Energy	247 Wamsutta St @ N. Front St	NNE / 0.080 mi., 423 ft.	*84*
A8	*RYDER TRUCK RENTAL | RYDER TRUCK RENTAL #1122 | RYDER TRANSPORATION SERVICES*	*730 ACUSHNET AVE*	*E / 0.097 mi., 513 ft.*	*85*
A9	MS. MICHELLE ENGLAND	706 ACUSHNET AVENUE	E / 0.107 mi., 567 ft.	*114*
C13	*75 WAMSUTTA STREET | Wamsutta LLC C/O Acorn Mgmt Inc*	*75 WAMSUTTA STREET*	*NE / 0.166 mi., 875 ft.*	*129*
17	*NORTHERN ELECTRIC*	*48 WAMSUTTA ST*	*ENE / 0.187 mi., 986 ft.*	*141*
C20	*WAMSUTTA II LLC | WAMSUTTA II, LLC C/O ACORN MANAGEMENT, INC. | MATOUK TEXTILES INC*	*61 WAMSUTTA ST | 61 Wamsuatta St*	*NE / 0.201 mi., 1060 ft.*	*150*
E21	*ATLANTIC ELEVATOR SOUTH*	*1851 PURCHASE ST*	*N / 0.201 mi., 1063 ft.*	*164*
E22	*CASEYS GLASS INC | RR TRACKS BEHIND | CASEY'S GLASS, INC.*	*1854 PURCHASE STREET*	*N / 0.212 mi., 1121 ft.*	*175*
E23	*STAR OIL COMPANY INC*	*1886 PURCHASE STREET*	*N / 0.235 mi., 1242 ft.*	*185*
G24	*HERMAN MELVILLE SHIPYARD | MOTOR TECH | FUSIFORM, INC.*	*301 HERMAN MELVILLE BLVD*	*E / 0.241 mi., 1271 ft.*	*190*

PFAS NPL: List of NPL sites with PFAS or PFOA contamination **1 SITE FOUND WITHIN .5 MILE**

EQUAL/HIGHER ELEVATION

MAP ID	SITE NAME	SITE ADDRESS	DIRECTION/DISTANCE	PAGE
I34	*NEW BEDFORD | New Bedford Site*	*ACUSHNET ESTUARY | ACUSHNET ESTUARY ACUSHNET ESTUARY*	*ESE / 0.308 mi., 1628 ft.*	*264*

OTHER ASCERTAINABLE RECORDS *(cont.)*

ROD: Permanent remedy at an NPL site **1 SITE FOUND WITHIN 1 MILE**

EQUAL/HIGHER ELEVATION

MAP ID	SITE NAME	SITE ADDRESS	DIRECTION/DISTANCE	PAGE
I34	*NEW BEDFORD | New Bedford Site*	*ACUSHNET ESTUARY | ACUSHNET ESTUARY ACUSHNET ESTUARY*	*ESE / 0.308 mi., 1628 ft.*	*264*

Following sites were unable to be mapped.

SITE NAME:	ADDRESS, CITY, ZIP:	DATABASE(S):
@ AW MARTIN	SHAWMUT AVE, NEW BEDFORD	RELEASE - MA, SHWS - MA
HATHAWAY RD	SHAWMUT AVE, NEW BEDFORD	RELEASE - MA, SHWS - MA
LOADING DOCK	KILBURN ST, NEW BEDFORD	RELEASE - MA, SHWS - MA
MORSE TOOL	PLEASANT ST, NEW BEDFORD	RELEASE - MA, SHWS - MA
N SIDE OF HILLMAN STREET	HILLMAN STREET, NEW BEDFORD	LUST - MA, RELEASE - MA, SHWS - MA
Not Reported	MT PLEASANT ST, NEW BEDFORD	HIST SPILLS 2 - MA
Not Reported	PLEASANT ST, NEW BEDFORD	HIST RELEASE - MA
NB SCHOOL DEPT MAINT BLDG	PARKER ST, NEW BEDFORD 02740	RELEASE - MA, SHWS - MA
NEW BEDFORD LANDFILL	SHAWMUT AVE, NEW BEDFORD 02740	SHWS - MA, SPILLS - MA
NSTAR dba Eversource Energy	Pleasant St @ Marke..., NEW BEDFORD 02740	MANIFEST EPA
NSTAR dba Eversource Energy	PLeasant St @ Mecha..., NEW BEDFORD 02740	MANIFEST EPA
PRESIDENTIAL HEIGHTS HOUSING | MT PL...	MOUNT PLEASANT STREET | ..., NEW BEDFORD	ASBESTOS - MA, RELEASE - MA, SHWS - MA
PURCHASE & MAXFIELD ST	PURCHASE ST, NEW BEDFORD	RELEASE - MA, SHWS - MA
ROADWAY RELEASE	PURCHASE STREET, NEW BEDFORD	RELEASE - MA, SHWS - MA
SHAWMUT AVENUE LANDFILL | SHAWMUT...	SHAWMUT AVENUE | HATHAWA..., NEW B...	RELEASE - MA, SHWS - MA
Verizon Telecom	Pleasant Street & M..., NEW BEDFORD 02740	MANIFEST EPA
Verizon Telecom	Pleasant Street & W..., NEW BEDFORD 02740	MANIFEST EPA
Verizon Telecom	Campbell STreet @ P..., NEW BEDFORD 02740	MANIFEST EPA

DATABASE(S) WITH NO MAPPED SITES:

FEDERAL RCRA NON-CORRACTS TSD FACILITIES LIST

ARCHIVED RCRA TSDF	Archived Resource Conservation and Recovery Act: Treatment Storage and Disposal Facilities
RCRA TSDF	Resource Conservation and Recovery Act: Treatment Storage and Disposal Facilities

FEDERAL, STATE, AND TRIBAL REGISTERED STORAGE TANK LISTS

AST PBS	ASTs at Bulk Petroleum Terminals
FEMA UST	FEMA Underground Storage Tanks
HIST INDIAN UST R4	Historical Underground Storage Tanks on Indian Land in EPA Region 4
HIST INDIAN UST R6	Historical Underground Storage Tanks on Indian Land in EPA Region 6
HIST INDIAN UST R7	Historical Underground Storage Tanks on Indian Land in EPA Region 7
INDIAN UST R1	Underground Storage Tanks on Indian Land in EPA Region 1
INDIAN UST R10	Underground Storage Tanks on Indian Land in EPA Region 10
INDIAN UST R2	Underground Storage Tanks on Indian Land in EPA Region 2
INDIAN UST R4	Underground Storage Tanks on Indian Land in EPA Region 4
INDIAN UST R5	Underground Storage Tanks on Indian Land in EPA Region 5
INDIAN UST R6	Underground Storage Tanks on Indian Land in EPA Region 6
INDIAN UST R7	Underground Storage Tanks on Indian Land in EPA Region 7
INDIAN UST R8	Underground Storage Tanks on Indian Land in EPA Region 8
INDIAN UST R9	Underground Storage Tanks on Indian Land in EPA Region 9
AST - MA	Aboveground Storage Tanks
HIST UST - MA	Historical Underground Storage Tanks

FEDERAL CERCLIS LIST

EPA SAA	EPA Superfund Alternative Approach
FEDERAL FACILITY	Federal Facility sites

FEDERAL RCRA CORRACTS FACILITIES LIST

CORRACTS	Hazardous Waste Corrective Action
HIST CORRACTS 2	Historical Hazardous Waste Corrective Action

FEDERAL DELISTED NPL SITE LIST

DELISTED NPL	Delisted National Priority List
DELISTED PROPOSED NPL	Delisted proposed National Priority List
SEMS_DELETED NPL	Sites Deleted from National Priorities List

FEDERAL RCRA GENERATORS LIST

EJ HAZ WASTE	Hazardous Waste Facilities
HIST RCRA CESQG	Historical Resource Conservation and Recovery Act_Conditionally Exempt Small Quantity Generators
HIST RCRA LQG	Historical Resource Conservation and Recovery Act_ Large Quantity Generators
HIST RCRA NONGEN	Historical Resource Conservation and Recovery Act_Non Generators
HIST RCRA SQG	Historical Resource Conservation and Recovery Act_Small Quantity Generators
RCRA LQG	Resource Conservation and Recovery Act_ Large Quantity Generators
RCRA SQG	Resource Conservation and Recovery Act_Small Quantity Generators

FEDERAL, STATE, AND TRIBAL LEAKING STORAGE TANK LISTS

HIST INDIAN LUST R4	Historical Leaking Underground Storage Tanks on Indian Land in EPA Region 4
HIST INDIAN LUST R8	Historical Leaking Underground Storage Tanks on Indian Land in EPA Region 8
INDIAN LUST R1	Leaking Underground Storage Tanks on Indian Land in EPA Region 1
INDIAN LUST R10	Leaking Underground Storage Tanks on Indian Land in EPA Region 10
INDIAN LUST R2	Leaking Underground Storage Tanks on Indian Land in EPA Region 2
INDIAN LUST R4	Leaking Underground Storage Tanks on Indian Land in EPA Region 4
INDIAN LUST R5	Leaking Underground Storage Tanks on Indian Land in EPA Region 5
INDIAN LUST R6	Leaking Underground Storage Tanks on Indian Land in EPA Region 6
INDIAN LUST R7	Leaking Underground Storage Tanks on Indian Land in EPA Region 7
INDIAN LUST R8	Leaking Underground Storage Tanks on Indian Land in EPA Region 8
INDIAN LUST R9	Leaking Underground Storage Tanks on Indian Land in EPA Region 9

FEDERAL ERNS LIST

ERNS	Emergency Response Notification System

FEDERAL INSTITUTIONAL CONTROLS / ENGINEERING CONTROLS REGISTRIES

LUCIS	Land Use Control Information Systems
LUCIS 2	Land Use Control Information Systems 2
RCRA IC EC	RCRA sites with Institutional and Engineering Controls

FEDERAL NPL SITE LIST

NPL EPA R3 GIS	GIS for EPA Region 3 NPL
NPL EPA R6 GIS	GIS for EPA Region 6 NPL
NPL EPA R8 GIS	GIS for EPA Region 8 NPL
NPL EPA R9 GIS	GIS for EPA Region 9 NPL
NPL LIENS	National Priority List Liens
PART NPL	Part National Priority List
PROPOSED NPL	Proposed National Priority List
SEMS_PROPOSED NPL	Sites Proposed to be Added to the National Priorities List

STATE AND TRIBAL BROWNFIELD SITES

TRIBAL BROWNFIELDS	Tribal Brownfields

STATE RCRA GENERATORS LIST

TSD - MA	List of licensed Hazardous Waste Treatment Storage and Disposal Facilities

STATE AND TRIBAL LANDFILL AND/OR SOLID WASTE DISPOSAL SITE LISTS

SWF/LF - MA	Solid Waste Facility Master List

LOCAL BROWNFIELD LISTS

BROWNFIELDS-ACRES	EPA ACRES Brownfields
EJ BROWNFIELDS	Brownfields Sites
FED BROWNFIELDS	Federal Brownfields
HIST FED BROWNFIELDS	Historical Federal Brownfields

LOCAL LISTS OF LANDFILL / SOLID WASTE DISPOSAL SITES

EPA LF MOP	EPA Landfill Methane Outreach Project Database
HIST INDIAN ODI R8	Historical Open Dump Inventory
INDIAN ODI R8	Open Dump Inventory
ODI	Open Dump Inventory
TRIBAL ODI	Indian Open Dump Inventory Sites
LF PROFILES - MA	Landfill profiles

LOCAL LISTS OF HAZARDOUS WASTE / CONTAMINATED SITES

FED CDL	DOJ Clandestine Drug Labs
US HIST CDL	Historical Clandestine Drug Labs

RECORDS OF EMERGENCY RELEASE REPORTS

HMIRS (DOT)	Hazardous Materials Information Reporting Systems
HIST SPILLS - MA	Historical Spills

LOCAL LAND RECORDS

LIENS 2	CERCLA Lien Information

OTHER ASCERTAINABLE RECORDS

AFS	Air Facility Systems
ALT FUELING	Alternative Fueling Stations
ARENAS	ARENAS
ARENAS 2	ARENAS (additional)
BRS	Biennial Reporting Systems
CHURCHES	CHURCHES
COAL ASH DOE	Coal Ash: Department of Energy
COAL ASH EPA	Coal Ash: Environmental Protection Agency
COAL GAS	Coal Gas Plants
COLLEGES	COLLEGES
COLLEGES 2	COLLEGES 2
CORRECTIVE ACTIONS 2020	Wastes - Hazardous Waste - Corrective Action
DAYCARE	DAYCARE
DEBRIS EPA LF	EPA Disaster Debris Landfill Sites
DOCKET CRIM PROS 2	Additional Docket criminal prosecution cases
DOD	Department of Defense
DOT OPS	Department of Transportation Office of Pipeline Safety
ECHO	EPA Enforcement and Compliance History Online
EJ CHURCH	CHURCHES
EJ HOSPITALS	Hospitals List
EJ SCHOOLS	Schools List
EJ TOXIC RELEASE	Toxic Release Inventory
ENOI	Electronic Notice of Intent
EPA FUELS	EPA Fuels Registration, Reporting, and Compliance List
EPA OSC	EPA On-Site Coordinator
EPA WATCH	EPA Watch List
FA HWF	Financial Assurance for Hazardous Waste Facilities
FRS	Facility Index Systems

OTHER ASCERTAINABLE RECORDS *(cont.)*

FTTS	FIFRA/TSCA Tracking System
FTTS INSP	FIFRA/TSCA Tracking System: Inspections
FUDS	Formerly Used Defense Sites
GOV MANSIONS	Governors Mansions
HIST AFS	Historical Air Facility Systems
HIST AFS 2	Historical Air Facility Systems
HIST DOD	Department of Defense historical sites
HIST LEAD_SMELTER	Historical Lead Smelter Sites
HIST MLTS	Historical Material Licensing Tracking Systems
HIST PCB TRANS	Historical Polychlorinated Biphenyl (PCB) Facilities
HIST PCS ENF	Historical Enforced Permit Compliance Facilities
HIST PCS FACILITY	Historical Permit Compliance Facilities
HIST SSTS	Historical Section 7 Tracking Systems
HOSPITALS	HOSPITALS
HWC DOCKET	Hazardous Waste Compliance Docket
ICIS	Integrated Compliance Information System
INACTIVE PCS	Inactive Permit Compliance Facilities
INDIAN RESERVATION	American Indian Lands
MGP	Manufactured Gas Plant Sites
MINE OPERATIONS	Mines list from USGS
MINES	Mines
MINES USGS	Mines list from USGS
MLTS	Material Licensing Tracking Systems
NPL AOC	Areas related to NPL remediation sites
NURSING HOMES	NURSING HOMES
OSHA	Occupational Safety & Health Administration
PADS	PCB Activity Database Systems
PCB TRANSFORMER	Polychlorinated Biphenyl (PCB) Waste
PCS ENF	Enforced Permit Compliance Facilities
PCS FACILITY	Permit Compliance Facilities
PFAS FED SITES	PFAS Federal Sites
PFAS INDUSTRY	PFAS Industry
PFAS MANIFEST	PFAS Manifest
PFAS PROD	PFAS Production
PFAS SPILLS	PFAS Spill Sites
PFAS TRIS	PFAS TRIS Sites
PFAS UCMR3	PFAS UCMR Samples
PFAS WQP	PFAS Water Quality Portal
PRISONS	PRISONS
RAATS	RCRA Administrative Action Tracking Systems
RADINFO	Radiation Information Systems
RMP	Risk Management Plans
SCHOOLS PRIVATE	SCHOOLS PRIVATE
SCHOOLS PUBLIC	SCHOOLS PUBLIC
SCRD DRYCLEANERS	SCRD Drycleaners
SEMS_SMELTER	Sites on SEMS Potential Smelter Activity
SSTS	Section 7 Tracking Systems
STORMWATER	Storm Water Permits
TOSCA-PLANT	Toxic Substance Control Act: Plants
TRIS	Toxic Release Inventory Systems
UMTRA	Uranium Mill Tailing Sites
VAPOR	EPA Vapor Intrusion
ACFL - MA	Active Combustion Facilites List
AIRS - MA	Permitted Facilities Listing
ASBESTOS - MA	Asbestos
DAYCARE - MA	Daycare locations
DRYCLEANERS - MA	Drycleaners
ENF - MA	Enforcement Action Cases

OTHER ASCERTAINABLE RECORDS *(cont.)*

HIST AIRS - MA	Historical Permitted Facilities Listing
HIST AUL - MA	Historical Sites With Activity and Use Limitation
HIST ENF - MA	Historical Enforcement Action Cases
HWT - MA	List of licensed Hazardous Waste Transporters
PFAS - MA	PFAS Site Listing

SUBJECT NAME: Habitat For Humanity
ADDRESS: 59 Merrimac Street, New Bedford, Massachuse...
LAT/LONG: 41.647206 / -70.928878

PREPARED FOR: Metro Boston Property Inspections, Inc.
ORDER #: 106750
REPORT DATE: April 01, 2025

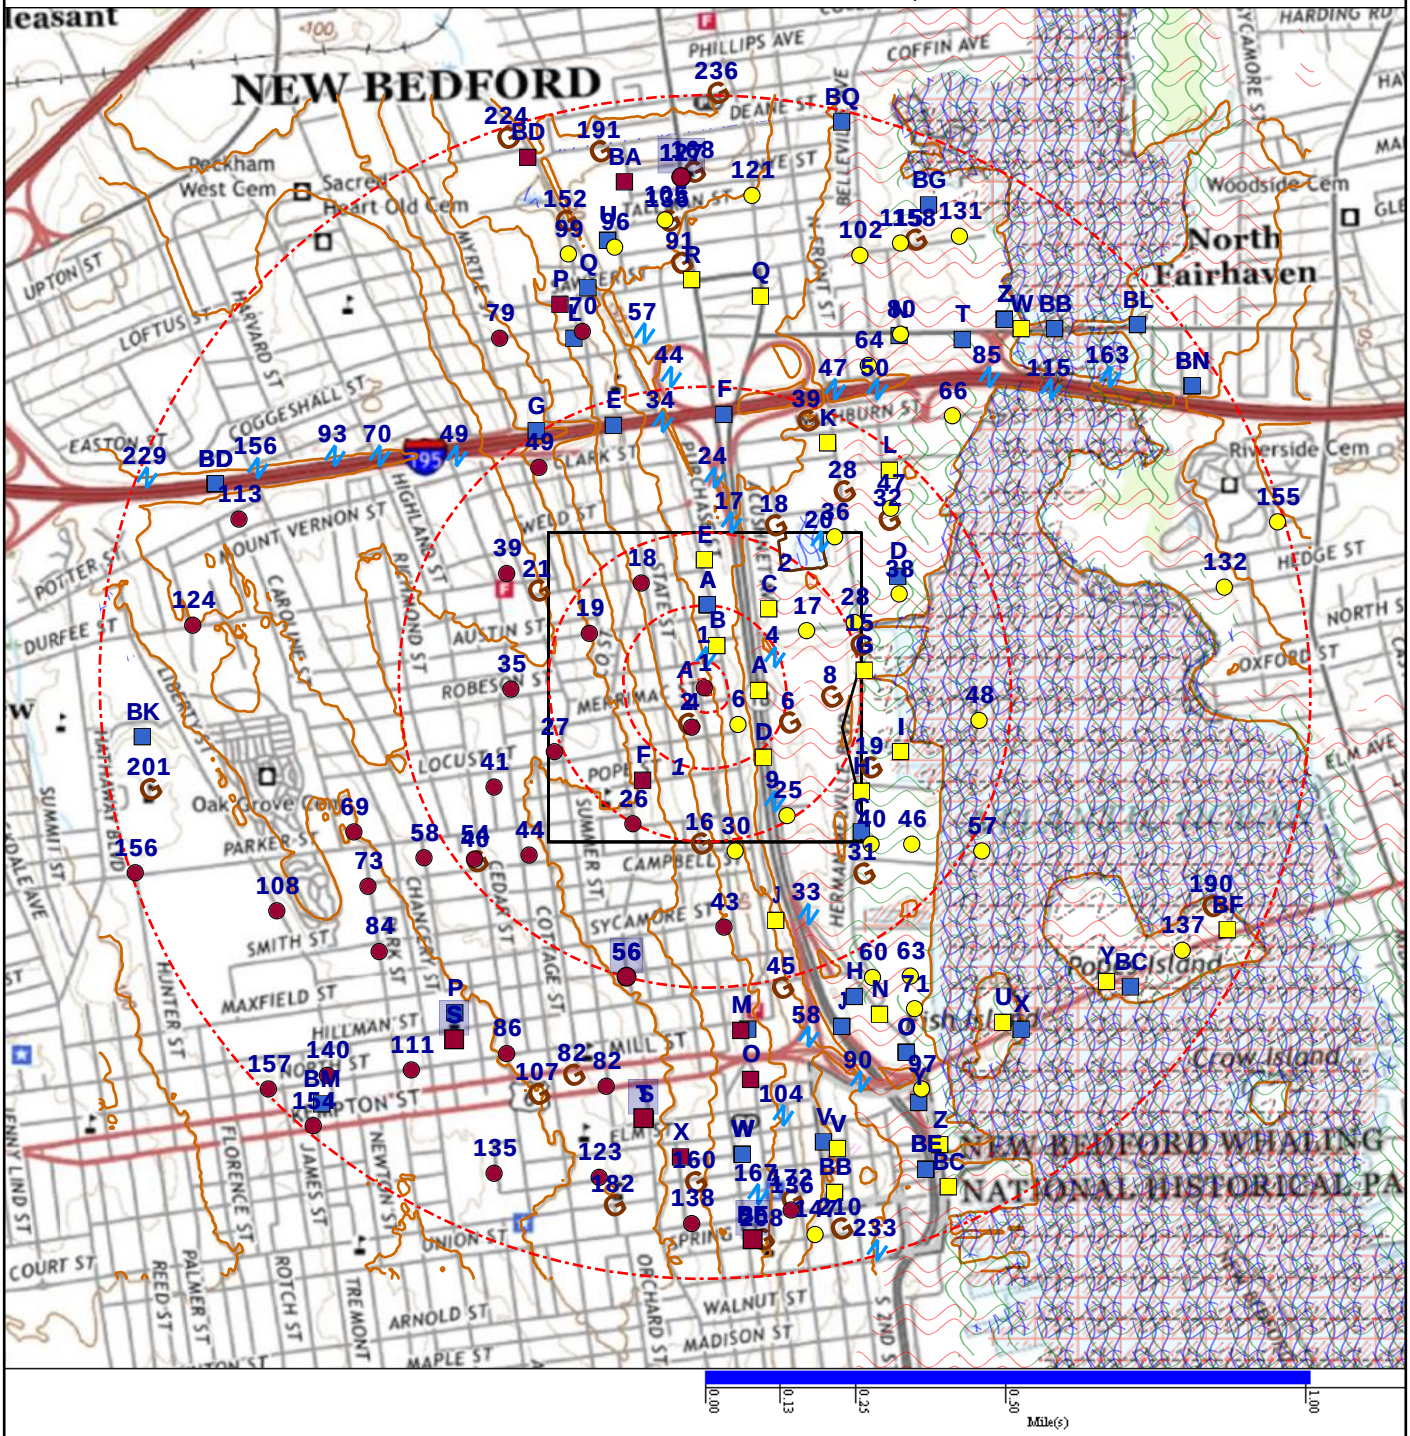

- Subject Property
- Department of Defense (No Data)
- FEMA FloodZone 100
- National Priority List
- Equal/Higher Elevation
- DFIRM Floodzone 100
- FEMA FloodZone 500
- NWI
- Lower Elevation
- DFIRM Floodzone 500 (No Data)
- Historical DOD (No Data)
- WetLands
- CDC HAZDAT
- Federal Lands
- Indian Reservation (No Data)

SUBJECT NAME: Habitat For Humanity
ADDRESS: 59 Merrimac Street, New Bedford, Massachuse...
LAT/LONG: 41.647206 / -70.928878

PREPARED FOR: Metro Boston Property Inspections, Inc.
ORDER #: 106750
REPORT DATE: April 01, 2025

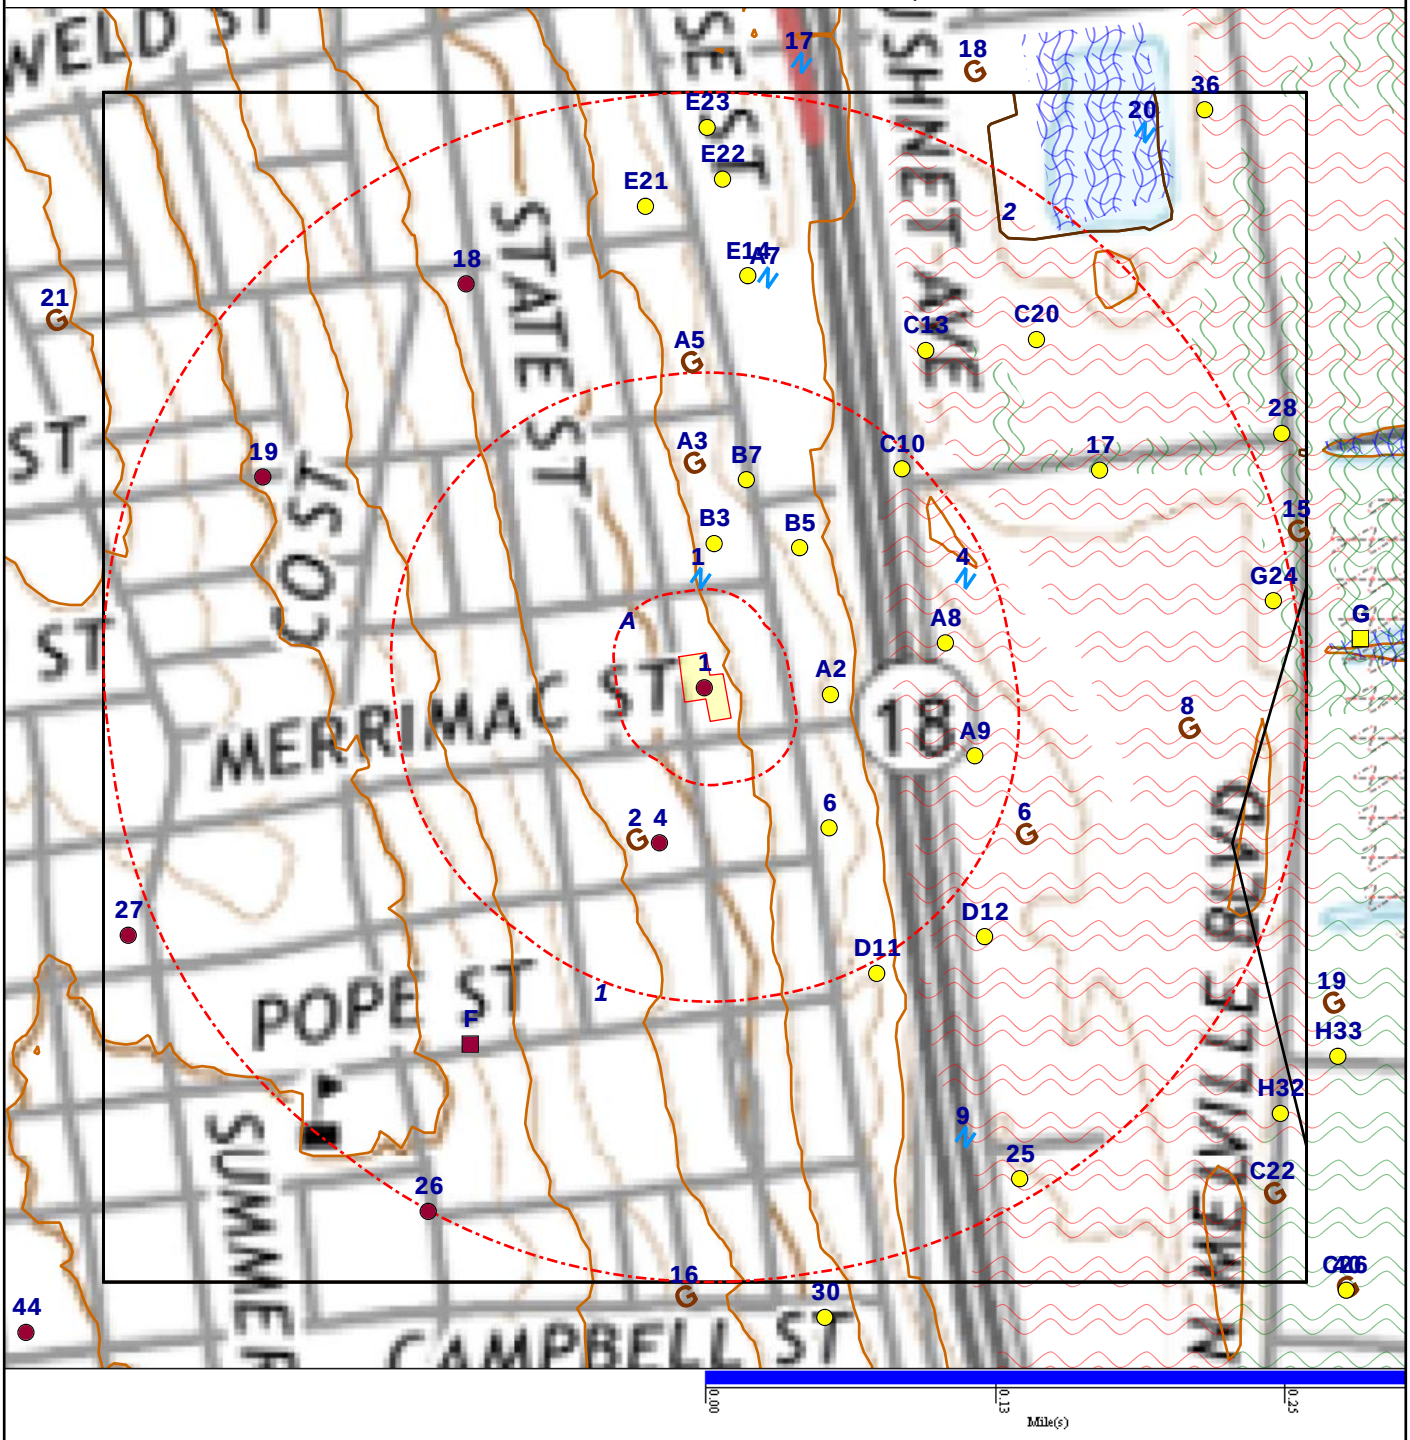

DATABASE	SUBJECT PROPERTY	SEARCH DISTANCE (MILES)	<1/8	1/8 - 1/4	1/4 - 1/2	1/2 - 1	>1	TOTAL MAPPED
FEDERAL RCRA NON-CORRACTS TSD FACILITIES LIST								
ARCHIVED RCRA TSDF		0.500	0	0	0	--	--	0
RCRA TSDF		0.500	0	0	0	--	--	0
FEDERAL, STATE, AND TRIBAL REGISTERED STORAGE TANK LISTS								
AST PBS		0.250	0	0	--	--	--	0
EPA UST		0.250	2	2	--	--	--	4
FEMA UST		0.250	0	0	--	--	--	0
HIST INDIAN UST R4		0.250	0	0	--	--	--	0
HIST INDIAN UST R6		0.250	0	0	--	--	--	0
HIST INDIAN UST R7		0.250	0	0	--	--	--	0
INDIAN UST R1		0.250	0	0	--	--	--	0
INDIAN UST R10		0.250	0	0	--	--	--	0
INDIAN UST R2		0.250	0	0	--	--	--	0
INDIAN UST R4		0.250	0	0	--	--	--	0
INDIAN UST R5		0.250	0	0	--	--	--	0
INDIAN UST R6		0.250	0	0	--	--	--	0
INDIAN UST R7		0.250	0	0	--	--	--	0
INDIAN UST R8		0.250	0	0	--	--	--	0
INDIAN UST R9		0.250	0	0	--	--	--	0
AST - MA		0.250	0	0	--	--	--	0
HIST UST - MA		0.250	0	0	--	--	--	0
UST - MA		0.250	2	2	--	--	--	4
FEDERAL CERCLIS LIST								
CERCLIS NFRAP		0.500	0	1	1	--	--	2
CERCLIS-HIST		0.500	0	0	2	--	--	2
EPA SAA		0.500	0	0	0	--	--	0
FEDERAL FACILITY		1.000	0	0	0	0	--	0
SEMS_8R_ACTIVE SITES		0.500	0	0	2	--	--	2
SEMS_8R_ARCHIVED SITES		0.500	0	1	1	--	--	2
FEDERAL RCRA CORRACTS FACILITIES LIST								
CORRACTS		1.000	0	0	0	0	--	0
HIST CORRACTS 2		1.000	0	0	0	0	--	0
FEDERAL DELISTED NPL SITE LIST								
DELISTED NPL		1.000	0	0	0	0	--	0
DELISTED PROPOSED NPL		1.000	0	0	0	0	--	0

DATABASE	SUBJECT PROPERTY	SEARCH DISTANCE (MILES)	<1/8	1/8 - 1/4	1/4 - 1/2	1/2 - 1	>1	TOTAL MAPPED
FEDERAL DELISTED NPL SITE LIST *(cont.)*								
SEMS_DELETED NPL		1.000	0	0	0	0	--	0
FEDERAL RCRA GENERATORS LIST								
EJ HAZ WASTE		0.250	0	0	--	--	--	0
HIST RCRA CESQG		0.250	0	0	--	--	--	0
HIST RCRA LQG		0.250	0	0	--	--	--	0
HIST RCRA NONGEN		0.250	0	0	--	--	--	0
HIST RCRA SQG		0.250	0	0	--	--	--	0
RCRA LQG		0.250	0	0	--	--	--	0
RCRA NONGEN		0.250	1	2	--	--	--	3
RCRA SQG		0.250	0	0	--	--	--	0
RCRA VSQG		0.250	1	6	--	--	--	7
FEDERAL, STATE, AND TRIBAL LEAKING STORAGE TANK LISTS								
EPA LUST		0.500	2	0	3	--	--	5
HIST INDIAN LUST R4		0.500	0	0	0	--	--	0
HIST INDIAN LUST R8		0.500	0	0	0	--	--	0
INDIAN LUST R1		0.500	0	0	0	--	--	0
INDIAN LUST R10		0.500	0	0	0	--	--	0
INDIAN LUST R2		0.500	0	0	0	--	--	0
INDIAN LUST R4		0.500	0	0	0	--	--	0
INDIAN LUST R5		0.500	0	0	0	--	--	0
INDIAN LUST R6		0.500	0	0	0	--	--	0
INDIAN LUST R7		0.500	0	0	0	--	--	0
INDIAN LUST R8		0.500	0	0	0	--	--	0
INDIAN LUST R9		0.500	0	0	0	--	--	0
LAST - MA		0.500	1	1	5	--	--	7
LUST - MA		0.500	3	1	6	--	--	10
FEDERAL ERNS LIST								
ERNS		SP	0	--	--	--	--	0
FEDERAL INSTITUTIONAL CONTROLS / ENGINEERING CONTROLS REGISTRIES								
FED E C		0.500	0	0	1	--	--	1
FED I C		0.500	0	0	1	--	--	1
LUCIS		0.500	0	0	0	--	--	0
LUCIS 2		0.500	0	0	0	--	--	0
RCRA IC EC		0.250	0	0	--	--	--	0

DATABASE	SUBJECT PROPERTY	SEARCH DISTANCE (MILES)	<1/8	1/8 - 1/4	1/4 - 1/2	1/2 - 1	>1	TOTAL MAPPED
FEDERAL NPL SITE LIST								
NPL		1.000	0	0	1	0	--	1
NPL EPA R1 GIS		1.000	0	0	1	0	--	1
NPL EPA R3 GIS		1.000	0	0	0	0	--	0
NPL EPA R6 GIS		1.000	0	0	0	0	--	0
NPL EPA R8 GIS		1.000	0	0	0	0	--	0
NPL EPA R9 GIS		1.000	0	0	0	0	--	0
NPL LIENS		SP	0	--	--	--	--	0
PART NPL		1.000	0	0	0	0	--	0
PROPOSED NPL		1.000	0	0	0	0	--	0
SEMS_FINAL NPL		1.000	0	0	1	0	--	1
SEMS_PROPOSED NPL		1.000	0	0	0	0	--	0
STATE INSTITUTIONAL CONTROLS / ENGINEERING CONTROLS REGISTRIES								
AUL - MA		0.500	0	0	4	--	--	4
STATE AND TRIBAL BROWNFIELD SITES								
TRIBAL BROWNFIELDS		0.500	0	0	0	--	--	0
BROWNFIELDS - MA		0.500	0	0	1	--	--	1
STATE RCRA GENERATORS LIST								
HWG - MA		0.250	1	7	--	--	--	8
TSD - MA		0.500	0	0	0	--	--	0
STATE- AND TRIBAL - EQUIVALENT NPL								
NPL - MA		1.000	0	0	1	1	--	2
STATE- AND TRIBAL - EQUIVALENT CERCLIS								
SHWS - MA		1.000	4	6	25	100	--	135
STATE AND TRIBAL LANDFILL AND/OR SOLID WASTE DISPOSAL SITE LISTS								
SWF/LF - MA		0.500	0	0	0	--	--	0
LOCAL BROWNFIELD LISTS								
BROWNFIELDS-ACRES		0.500	0	0	0	--	--	0
EJ BROWNFIELDS		0.500	0	0	0	--	--	0
FED BROWNFIELDS		0.500	0	0	0	--	--	0
HIST FED BROWNFIELDS		0.500	0	0	0	--	--	0
LOCAL LISTS OF LANDFILL / SOLID WASTE DISPOSAL SITES								
EPA LF MOP		0.500	0	0	0	--	--	0

DATABASE	SUBJECT PROPERTY	SEARCH DISTANCE (MILES)	<1/8	1/8 - 1/4	1/4 - 1/2	1/2 - 1	>1	TOTAL MAPPED
LOCAL LISTS OF LANDFILL / SOLID WASTE DISPOSAL SITES *(cont.)*								
HIST INDIAN ODI R8		0.500	0	0	0	--	--	0
INDIAN ODI R8		0.500	0	0	0	--	--	0
ODI		0.500	0	0	0	--	--	0
TRIBAL ODI		0.500	0	0	0	--	--	0
LF PROFILES - MA		0.500	0	0	0	--	--	0
LOCAL LISTS OF HAZARDOUS WASTE / CONTAMINATED SITES								
FED CDL		SP	0	--	--	--	--	0
US HIST CDL		SP	0	--	--	--	--	0
RECORDS OF EMERGENCY RELEASE REPORTS								
HMIRS (DOT)		SP	0	--	--	--	--	0
HIST RELEASE - MA		0.500	4	5	17	--	--	26
HIST SPILLS - MA		0.125	0	--	--	--	--	0
HIST SPILLS 2 - MA		0.125	4	--	--	--	--	4
RELEASE - MA		0.500	4	6	21	--	--	31
SPILLS - MA		0.125	1	--	--	--	--	1
LOCAL LAND RECORDS								
LIENS 2		SP	0	--	--	--	--	0
OTHER ASCERTAINABLE RECORDS								
AFS		SP	0	--	--	--	--	0
ALT FUELING		0.250	0	0	--	--	--	0
ARENAS		SP	0	--	--	--	--	0
ARENAS 2		SP	0	--	--	--	--	0
BRS		SP	0	--	--	--	--	0
CDC HAZDAT		1.000	0	0	1	0	--	1
CHURCHES		SP	0	--	--	--	--	0
COAL ASH DOE		0.500	0	0	0	--	--	0
COAL ASH EPA		0.500	0	0	0	--	--	0
COAL GAS		1.000	0	0	0	0	--	0
COLLEGES		SP	0	--	--	--	--	0
COLLEGES 2		SP	0	--	--	--	--	0
CONSENT (DECREES)		1.000	0	0	2	0	--	2
CORRECTIVE ACTIONS 2020		0.500	0	0	0	--	--	0
DAYCARE		SP	0	--	--	--	--	0
DEBRIS EPA LF		0.500	0	0	0	--	--	0

DATABASE	SUBJECT PROPERTY	SEARCH DISTANCE (MILES)	<1/8	1/8 - 1/4	1/4 - 1/2	1/2 - 1	>1	TOTAL MAPPED
OTHER ASCERTAINABLE RECORDS *(cont.)*								
DEBRIS EPA SWRCY		0.500	0	1	0	--	--	1
DOCKET CRIM PROS 2		SP	0	--	--	--	--	0
DOD		1.000	0	0	0	0	--	0
DOT OPS		SP	0	--	--	--	--	0
ECHO		SP	0	--	--	--	--	0
EJ CHURCH		SP	0	--	--	--	--	0
EJ HOSPITALS		SP	0	--	--	--	--	0
EJ SCHOOLS		SP	0	--	--	--	--	0
EJ TOXIC RELEASE		SP	0	--	--	--	--	0
ENOI		SP	0	--	--	--	--	0
EPA FUELS		SP	0	--	--	--	--	0
EPA OSC		0.125	0	--	--	--	--	0
EPA WATCH		SP	0	--	--	--	--	0
FA HWF		SP	0	--	--	--	--	0
FEDLAND		1.000	0	0	0	1	--	1
FRS		SP	0	--	--	--	--	0
FTTS		SP	0	--	--	--	--	0
FTTS INSP		SP	0	--	--	--	--	0
FUDS		1.000	0	0	0	0	--	0
GOV MANSIONS		SP	0	--	--	--	--	0
HIST AFS		SP	0	--	--	--	--	0
HIST AFS 2		SP	0	--	--	--	--	0
HIST DOD		1.000	0	0	0	0	--	0
HIST LEAD_SMELTER		SP	0	--	--	--	--	0
HIST MLTS		SP	0	--	--	--	--	0
HIST PCB TRANS		SP	0	--	--	--	--	0
HIST PCS ENF		SP	0	--	--	--	--	0
HIST PCS FACILITY		SP	0	--	--	--	--	0
HIST SSTS		SP	0	--	--	--	--	0
HOSPITALS		SP	0	--	--	--	--	0
HWC DOCKET		SP	0	--	--	--	--	0
ICIS		SP	0	--	--	--	--	0
INACTIVE PCS		SP	0	--	--	--	--	0
INDIAN RESERVATION		1.000	0	0	0	0	--	0
MANIFEST EPA		0.250	4	9	--	--	--	13
MGP		1.000	0	0	0	0	--	0

DATABASE	SUBJECT PROPERTY	SEARCH DISTANCE (MILES)	<1/8	1/8 - 1/4	1/4 - 1/2	1/2 - 1	>1	TOTAL MAPPED
OTHER ASCERTAINABLE RECORDS *(cont.)*								
MINE OPERATIONS		0.250	0	0	--	--	--	0
MINES		0.250	0	0	--	--	--	0
MINES USGS		0.250	0	0	--	--	--	0
MLTS		SP	0	--	--	--	--	0
NPL AOC		1.000	0	0	0	0	--	0
NURSING HOMES		SP	0	--	--	--	--	0
OSHA		SP	0	--	--	--	--	0
PADS		SP	0	--	--	--	--	0
PCB TRANSFORMER		SP	0	--	--	--	--	0
PCS ENF		SP	0	--	--	--	--	0
PCS FACILITY		SP	0	--	--	--	--	0
PFAS FED SITES		0.500	0	0	0	--	--	0
PFAS INDUSTRY		0.500	0	0	0	--	--	0
PFAS MANIFEST		0.500	0	0	0	--	--	0
PFAS NPL		0.500	0	0	1	--	--	1
PFAS PROD		0.500	0	0	0	--	--	0
PFAS SPILLS		0.500	0	0	0	--	--	0
PFAS TRIS		0.500	0	0	0	--	--	0
PFAS UCMR3		0.500	0	0	0	--	--	0
PFAS WQP		0.500	0	0	0	--	--	0
PRISONS		SP	0	--	--	--	--	0
RAATS		SP	0	--	--	--	--	0
RADINFO		SP	0	--	--	--	--	0
RMP		0.250	0	0	--	--	--	0
ROD		1.000	0	0	1	0	--	1
SCHOOLS PRIVATE		SP	0	--	--	--	--	0
SCHOOLS PUBLIC		SP	0	--	--	--	--	0
SCRD DRYCLEANERS		0.250	0	0	--	--	--	0
SEMS_SMELTER		SP	0	--	--	--	--	0
SSTS		SP	0	--	--	--	--	0
STORMWATER		SP	0	--	--	--	--	0
TOSCA-PLANT		SP	0	--	--	--	--	0
TRIS		SP	0	--	--	--	--	0
UMTRA		0.500	0	0	0	--	--	0
VAPOR		0.500	0	0	0	--	--	0
ACFL - MA		SP	0	--	--	--	--	0

DATABASE	SUBJECT PROPERTY	SEARCH DISTANCE (MILES)	<1/8	1/8 - 1/4	1/4 - 1/2	1/2 - 1	>1	TOTAL MAPPED
OTHER ASCERTAINABLE RECORDS *(cont.)*								
AIRS - MA		SP	0	--	--	--	--	0
ASBESTOS - MA		SP	0	--	--	--	--	0
DAYCARE - MA		SP	0	--	--	--	--	0
DRYCLEANERS - MA		0.250	0	0	--	--	--	0
ENF - MA		SP	0	--	--	--	--	0
HIST AIRS - MA		SP	0	--	--	--	--	0
HIST AUL - MA		0.500	0	0	0	--	--	0
HIST ENF - MA		SP	0	--	--	--	--	0
HWT - MA		0.500	0	0	0	--	--	0
LEAD - MA	X	SP	--	--	--	--	--	1
PFAS - MA		0.500	0	0	0	--	--	0

Map Id: 1
Direction:
Distance:
Elevation:
Relative:

Site Name : N/R
1268 PLEASANT ST
NEW BEDFORD, MA

Database(s) : [LEAD - MA]

Envirosite ID: 58316619
EPA ID: N/R

LEAD - MA

Facility Address :	1268 PLEASANT ST, NEW BEDFORD
Activity Date :	1986-08-11
Activity Type :	N/R
Activity Description :	Comprehensive Initial Inspection
Outcome Description :	Conducted/Collected
Unit :	1
Community :	NEW BEDFORD
Start Work Date :	N/R
Last Date in Agency List :	2022-08-22

Map Id: A2
Direction: E
Distance: 0.045 mi., 237 ft.
Elevation: 25 ft.
Relative: Lower

Site Name : PROPERTY
1616 PURCHASE ST
NEW BEDFORD, MA

Database(s) : [HIST SPILLS 2 - MA]

Envirosite ID: 58316628
EPA ID: N/R

HIST SPILLS 2 - MA

Facility Name :	PROPERTY
Facility Address :	1616 PURCHASE ST, NEW BEDFORD
County :	BRISTOL
Spill ID :	S90-0778
Site ID :	0000
Half Town :	N/R
Region :	N/R
Staff Lead :	PINAUD, L
First Date :	1992-12-29
Last Date :	1992-12-29
Top Date :	1990-10-16
Spill Date :	1990-10-15
Report Date :	1990-10-16
Spill Time :	N/R
Report Time :	09:00AM
Fiscal Year :	N/R
Case Close :	YES
Pet Hazard :	PETROLEUM
VIRG Waste :	N/R
Soil Contamination :	N/R
Environment Impact :	N/R
Other Environment Impact :	N/R
Material :	OTHER MATERIAL
CAS Number :	N/R
Other Material :	MOTOR OIL
PCB Level :	N/R
Quantity Reported :	UNKNOWN
Quantity ACTL :	UNKNOWN
Units Reported :	N/R

Map Id: A2
Direction: E
Distance: 0.045 mi., 237 ft.
Elevation: 25 ft.
Relative: Lower

Site Name : PROPERTY
1616 PURCHASE ST
NEW BEDFORD, MA

Database(s) : [HIST SPILLS 2 - MA] ***(cont.)***

Envirosite ID: 58316628
EPA ID: N/R

HIST SPILLS 2 - MA ***(cont.)***

Units ACTL :	N/R
Source :	DRUM
Other Source :	N/R
Incident :	OTHER RELEASE
Other Incident :	DETERIORATION
Type Clean :	N/R
Contractor :	NOT USED
SA Referal :	NO
Notifier :	LT ALFRED GAUTHIER/FD
Notifier Phone :	N/R
LUST :	N/R
PREP REP :	N/R
LUST ED :	N/R
Category :	N/R
DYS to CLS :	1
Last Date in Agency List :	2012-09-18

Map Id: B3
Direction: N
Distance: 0.049 mi., 260 ft.
Elevation: 36 ft.
Relative: Lower

Site Name : INTERSECTION WITH HAZARD ST | NO LOCATION AID | GIUSTI BAKERY
1707 PURCHASE ST
NEW BEDFORD, MA

Database(s) : [ECHO, EPA LUST, EPA UST, FRS, HIST RELEASE - MA, HIST SPILLS 2 - MA, LUST - MA, RCRA NONGEN, RELEASE - MA, SHWS - MA, SPILLS - MA, UST - MA]

Envirosite ID: 58316631
EPA ID: N/R

ECHO

Facility Name :	GIVSTI BAKING CO
Facility Address :	1707 PURCHASE STREET, NEW BEDFORD, MA 02740
County :	BRISTOL
Last Inspection Date :	N/R
Registry ID :	110001942417
FIPS Code :	25005
EPA Region :	01
Inspection Count :	0
Last Inspection Days :	N/R
Informal Count :	0
Last Informal Action Date :	N/R
Formal Action Count :	0
Last Formal Action Date :	N/R
Total Penalties :	0
Penalty Count :	N/R
Last Penalty Date :	N/R
Last Penalty Amount :	N/R
QTRS IN NC :	0
Programs IN SNC :	0

Map Id: B3
Direction: N
Distance: 0.049 mi., 260 ft.
Elevation: 36 ft.
Relative: Lower

Site Name : INTERSECTION WITH HAZARD ST | NO LOCATION AID | GIUSTI BAKERY
1707 PURCHASE ST
NEW BEDFORD, MA

Database(s) : [ECHO, EPA LUST, EPA UST, FRS, HIST RELEASE - MA, HIST SPILLS 2 - MA, LUST - MA, RCRA NONGEN, RELEASE - MA, SHWS - MA, SPILLS - MA, UST - MA] ***(cont.)***

Envirosite ID: 58316631
EPA ID: N/R

ECHO ***(cont.)***

Current Compliance Status :	No Violation Identified
Three-Year Compliance Status :	_____
Collection Method :	ADDRESS MATCHING-HOUSE NUMBER
Reference Point :	CENTER OF A FACILITY OR STATION
Accuracy Meters :	30
Derived Tribes :	Mashpee Wampanoag Tribe - 17 mile(s), Wampanoag Tribe of Gay Head (Aquinnah) - 21 mile(s)
Derived HUC :	01090002
Derived WBD :	010900020401
Derived STCTY FIPS :	25005
Derived Zip :	02740
Derived CD113 :	09
Derived CB2010 :	250056513001014
MYRTK Universe :	NNN
NPDES IDs :	N/R
CWA Permit Types :	N/R
CWA Compliance Tracking :	N/R
CWA NAICS :	N/R
CWA SICS :	N/R
CWA Inspection Count :	N/R
CWA Last Inspection Days :	N/R
CWA Informal Count :	N/R
CWA Formal Action Count :	N/R
CWA Last Formal Action Date :	N/R
CWA Penalties :	N/R
CWA Last Penalty Date :	N/R
CWA Last Penalty Amount :	N/R
CWA Quarters IN NC :	N/R
CWA Current Compliance Status :	N/R
CWA Current SNC Flag :	N
CWA 13 Quarters Compliance Status :	N/R
CWA 13 Quarters Effluent Exceedances:	N/R
CWA Three-Year QNCR Codes :	N/R
DFR URL :	Click here for hyperlink provided by the agency.
Facility SIC :	N/R
Facility NAICS :	N/R
Facility Last Inspection EPA Date :	N/R
Facility Last Inspection State Date :	N/R
Facility Last Formal Act EPA Date :	N/R
Facility Last Formal Act State Date :	N/R
Facility Last Informal Act EPA Date :	N/R
Facility Last Informal Act State Date:	N/R
Facility Federal Agency :	N/R
TRI Reporter :	N/R
Facility Imp Water Flag :	N/R
Current SNC Flag :	N
Indian County Flag :	N
Federal Flag :	N/R
US Mexico Border Flag :	N/R
Chesapeak Bay Flag :	N/R

Map Id: B3
Direction: N
Distance: 0.049 mi., 260 ft.
Elevation: 36 ft.
Relative: Lower

Site Name : INTERSECTION WITH HAZARD ST | NO LOCATION AID | GIUSTI BAKERY
1707 PURCHASE ST
NEW BEDFORD, MA

Database(s) : [ECHO, EPA LUST, EPA UST, FRS, HIST RELEASE - MA, HIST SPILLS 2 - MA, LUST - MA, RCRA NONGEN, RELEASE - MA, SHWS - MA, SPILLS - MA, UST - MA] ***(cont.)***

Envirosite ID: 58316631
EPA ID: N/R

ECHO ***(cont.)***

AIR Flag :	N
NPDES Flag :	N
SDWIS Flag :	N
RCRA Flag :	Y
TRI Flag :	N
GHG Flag :	N
Major Flag :	N/R
Active Flag :	N/R
NAA Flag :	Y
Latitude :	41.64836
Longitude :	-70.92847
Last Date in Agency List :	2025-02-19

EPA LUST

Facility Name :	JOHN T NISSEN BAKING CO
Facility Address :	1707 PURCHASE ST, NEW BEDFORD, Massachusetts
County :	N/R
Facility ID :	N/R
LUST ID :	MAS91-0338
Reported Date :	1991-06-19
Status :	No Further Action
Substance :	N/R
Closed With Residual Contamination (Tribal Only):	N/R
NFA_Letter (Tribal Only) :	N/R
Tribe (Tribal Only) :	N/R
EPA Region :	1
Estimated Population within 1500ft :	2857
Estimated Private Domestic Wells within 1500ft:	0
Within Source Water Protection Area (SPA):	No
SPA Public Water System and Facility ID:	N/R
SPA Water Type :	N/R
SPA Facility Type :	N/R
SPA HUC12 :	N/R
Within Groundwater Wellhead Protection Area (WHPA):	No
WHPA Public Water System and Facility ID:	N/R
WHPA Water Type :	N/R
WHPA Facility Type :	N/R
WHPA HUC12 :	N/R
Within Estimated 100-year Floodplain:	No
Latitude :	41.64834899
Longitude :	-70.92850866
Last Date in Agency List :	2024-05-23

Map Id: B3
Direction: N
Distance: 0.049 mi., 260 ft.
Elevation: 36 ft.
Relative: Lower

Site Name : INTERSECTION WITH HAZARD ST | NO LOCATION AID | GIUSTI BAKERY
1707 PURCHASE ST
NEW BEDFORD, MA

Database(s) : [ECHO, EPA LUST, EPA UST, FRS, HIST RELEASE - MA, HIST SPILLS 2 - MA, LUST - MA, RCRA NONGEN, RELEASE - MA, SHWS - MA, SPILLS - MA, UST - MA] ***(cont.)***

Envirosite ID: 58316631
EPA ID: N/R

EPA UST

Facility Name :	GIUSTI BAKING CO INC
Facility Address :	1707 PURCHASE ST, NEW BEDFORD, Massachusetts 2740
County :	N/R
Facility ID :	MA3463
Facility Status :	Closed UST(s)
Open USTs :	0
Closed USTs :	3
Temporarily Out of Service USTs :	0
Date of Last Inspection :	N/R
EPA Region :	1
Tribe :	N/R
Facility ID 2 :	N/R
Latitude :	41.64828
Longitude :	-70.92851
Last Date in Agency List :	2024-05-22

Tank Details

Tank ID :	MA3463_1
Tank Status :	Closed
Installation Date :	1957-05-05
Removal Date :	1978-11-01
Capacity :	3000
Substances :	Gasoline
Tank Wall Type :	N/R
Tank ID :	MA3463_2
Tank Status :	Closed
Installation Date :	1963-05-06
Removal Date :	1990-09-12
Capacity :	4000
Substances :	Gasoline
Tank Wall Type :	N/R
Tank ID :	MA3463_3
Tank Status :	Closed
Installation Date :	1972-05-05
Removal Date :	1990-09-12
Capacity :	2000
Substances :	Gasoline
Tank Wall Type :	N/R

FRS

Facility Name :	GIVSTI BAKING CO
Facility Address :	1707 PURCHASE STREET, NEW BEDFORD, MA 02740-6820

Map Id: B3
Direction: N
Distance: 0.049 mi., 260 ft.
Elevation: 36 ft.
Relative: Lower

Site Name : INTERSECTION WITH HAZARD ST | NO LOCATION AID | GIUSTI BAKERY
1707 PURCHASE ST
NEW BEDFORD, MA

Database(s) : [ECHO, EPA LUST, EPA UST, FRS, HIST RELEASE - MA, HIST SPILLS 2 - MA, LUST - MA, RCRA NONGEN, RELEASE - MA, SHWS - MA, SPILLS - MA, UST - MA] ***(cont.)***

Envirosite ID: 58316631
EPA ID: N/R

FRS ***(cont.)***

County : BRISTOL

Site Details
Registry ID : 110001942417
FRS Facility URL : Click here for hyperlink provided by the agency.
Last Date in Agency List : 2024-12-16

Source Description

Source Description :

The MA-EPICS is the central repository for all environmental protection data for the State of Massachusetts.

Source Description :

RCRAInfo is EPA's comprehensive information system that supports the Resource Conservation and Recovery Act (RCRA) of 1976 and the Hazardous and Solid Waste Amendments (HSWA) of 1984 through the tracking of events and activities related to facilities that generate, transport, and treat, store, or dispose of hazardous waste. RCRAInfo allows RCRA program staff to track the notification, permit, compliance, and corrective action activities required under RCRA. RCRAInfo also supports generation of the National Hazardous Waste Biennial Report. All generators and treatment, storage, and disposal facilities who handle hazardous waste are required to report to the EPA Administrator at least once every two years to support creation of the Biennial Report.

FRS Environmental Interest
Source and System ID : MA-EPICS - 119905
RCRAINFO - MAD001025196

HIST RELEASE - MA

Facility Address : 1707 PURCHASE ST, NEW BEDFORD

Notification Date : 1994-12-12
RTN Number : 4-10987
Assoc ID : 4-00001168
Source : UST
Category : 72 HR
Location Aid : INTERSECTION WITH HAZARD ST
Location : COMMERCIAL
Municipality : NEW BEDFORD
Last Date in Agency List : 2015-04-09

Map Id: B3
Direction: N
Distance: 0.049 mi., 260 ft.
Elevation: 36 ft.
Relative: Lower

Site Name : INTERSECTION WITH HAZARD ST | NO LOCATION AID | GIUSTI BAKERY
1707 PURCHASE ST
NEW BEDFORD, MA

Database(s) : [ECHO, EPA LUST, EPA UST, FRS, HIST RELEASE - MA, HIST SPILLS 2 - MA, LUST - MA, RCRA NONGEN, RELEASE - MA, SHWS - MA, SPILLS - MA, UST - MA] ***(cont.)***

Envirosite ID: 58316631
EPA ID: N/R

HIST RELEASE - MA ***(cont.)***

Chemical Information

Chemical :	#2 FUEL OIL 1,300.0 PPM
Chemical :	#6 FUEL OIL
Chemical :	FUEL OIL 1,300.0 PPMV

HIST SPILLS 2 - MA

Facility Name :	JOHN T NISSEN BAKING CO
Facility Address :	1707 PURCHASE ST, NEW BEDFORD
County :	BRISTOL
Spill ID :	S91-0338
Site ID :	0000
Half Town :	N/R
Region :	N/R
Staff Lead :	MORAN, M
First Date :	1992-02-28
Last Date :	1992-02-28
Top Date :	1991-06-20
Spill Date :	N/R
Report Date :	1991-06-19
Spill Time :	N/R
Report Time :	N/R
Fiscal Year :	N/R
Case Close :	YES
Pet Hazard :	PETROLEUM
VIRG Waste :	VIRGIN
Soil Contamination :	N/R
Environment Impact :	SOIL
Other Environment Impact :	N/R
Material :	GASOLINE
CAS Number :	N/R
Other Material :	N/R
PCB Level :	NONE
Quantity Reported :	UNKNOWN
Quantity ACTL :	UNKNOWN
Units Reported :	N/R
Units ACTL :	N/R
Source :	U.S.T.
Other Source :	N/R
Incident :	OTHER RELEASE
Other Incident :	UNKNOWN
Type Clean :	SSC
Contractor :	NOT USED
SA Referal :	NO
Notifier :	TOM SIMMONS/J B PLUNKETT ENV

Map Id: B3
Direction: N
Distance: 0.049 mi., 260 ft.
Elevation: 36 ft.
Relative: Lower

Site Name : INTERSECTION WITH HAZARD ST | NO LOCATION AID | GIUSTI BAKERY
1707 PURCHASE ST
NEW BEDFORD, MA

Database(s) : [ECHO, EPA LUST, EPA UST, FRS, HIST RELEASE - MA, HIST SPILLS 2 - MA, LUST - MA, RCRA NONGEN, RELEASE - MA, SHWS - MA, SPILLS - MA, UST - MA] ***(cont.)***

Envirosite ID: 58316631
EPA ID: N/R

HIST SPILLS 2 - MA ***(cont.)***

Notifier Phone :	N/R
LUST :	N/R
PREP REP :	N/R
LUST ED :	N/R
Category :	N/R
DYS to CLS :	1
Last Date in Agency List :	2012-09-18

LUST - MA

Facility Name :	GIUSTI BAKERY
Facility Address :	1707 PURCHASE ST, NEW BEDFORD, 027400000

Incident Information

Notification Date :	1992-04-15
Release Tracking Number :	4-0001168
Category :	NONE
OFC Town :	NEW BEDFORD
Current Status :	A Waiver Completion Statement has been submitted to DEP.
Current Date :	1997-04-15
Phase :	Phase report not required or not submitted.
OHM :	Oil
Agency Link :	Click here for hyperlink provided by the agency.
Last Date in Agency List :	2024-11-18

Source Details

Source :	UST

Location Details

Location :	COMMERCIAL

Chemicals

Chemical :	PETROLEUM
Amount :	N/R

Facility Name :	INTERSECTION WITH HAZARD ST
Facility Address :	1707 PURCHASE ST, NEW BEDFORD

Map Id: B3
Direction: N
Distance: 0.049 mi., 260 ft.
Elevation: 36 ft.
Relative: Lower

Site Name : INTERSECTION WITH HAZARD ST | NO LOCATION AID | GIUSTI BAKERY
1707 PURCHASE ST
NEW BEDFORD, MA

Database(s) : [ECHO, EPA LUST, EPA UST, FRS, HIST RELEASE - MA, HIST SPILLS 2 - MA, LUST - MA, RCRA NONGEN, RELEASE - MA, SHWS - MA, SPILLS - MA, UST - MA] ***(cont.)***

Envirosite ID: 58316631
EPA ID: N/R

LUST - MA ***(cont.)***

Incident Information

Notification Date :	1994-12-12
Release Tracking Number :	4-0010987
Category :	72 HR
OFC Town :	NEW BEDFORD
Current Status :	RAONR
Current Date :	1995-10-04
Phase :	Phase report not required or not submitted.
OHM :	Oil
Agency Link :	Click here for hyperlink provided by the agency.
Last Date in Agency List :	2024-11-18

Source Details

Source :	UST

Location Details

Location :	COMMERCIAL

Chemicals

Chemical :	#6 FUEL OIL
Amount :	N/R
Chemical :	#2 FUEL OIL
Amount :	1300 PPM
Chemical :	FUEL OIL
Amount :	1300 PPMV
Facility Name :	NO LOCATION AID
Facility Address :	1707 PURCHASE ST, NEW BEDFORD

Incident Information

Notification Date :	1995-08-29
Release Tracking Number :	4-0011632
Category :	72 HR
OFC Town :	NEW BEDFORD
Current Status :	RAONR
Current Date :	1995-10-04
Phase :	Phase report not required or not submitted.
OHM :	Oil

Map Id: B3
Direction: N
Distance: 0.049 mi., 260 ft.
Elevation: 36 ft.
Relative: Lower

Site Name : INTERSECTION WITH HAZARD ST | NO LOCATION AID | GIUSTI BAKERY
1707 PURCHASE ST
NEW BEDFORD, MA

Database(s) : [ECHO, EPA LUST, EPA UST, FRS, HIST RELEASE - MA, HIST SPILLS 2 - MA, LUST - MA, RCRA NONGEN, RELEASE - MA, SHWS - MA, SPILLS - MA, UST - MA] ***(cont.)***

Envirosite ID: 58316631
EPA ID: N/R

LUST - MA ***(cont.)***

Agency Link :	Click here for hyperlink provided by the agency.
Last Date in Agency List :	2024-11-18

Source Details

Source :	UST

Location Details

Location :	N/R

Chemicals

Chemical :	GASOLINE
Amount :	950 PPM

RCRA NONGEN

Facility Name :	GIVSTI BAKING CO
Facility Address :	1707 PURCHASE ST, NEW BEDFORD, MA 02740
County :	BRISTOL
Date Form Received by Agency :	1986-11-10
EPA ID :	MAD001025196
Mailing Address :	1707 PURCHASE ST, NEW BEDFORD, MA 02740
Contact :	DAVID-L GERNANDES
Contact Address :	1707 PURCHASE ST, NEW BEDFORD, MA 02740
Contact Country :	US
Contact Telephone :	508-996-8228
Contact Email :	N/R
EPA Region :	01
Land Type :	Private
Source Type :	Notification
Classification :	Not a generator, verified
Description :	Not a generator, verified
Last Date in Agency List :	2024-12-17

Owner/Operator Summary

Owner/Operator Name :	GIUSTI BAKING CO INC
Owner/Operator Address :	1707 PURCHASE ST, NEW BEDFORD, MA 02740
Owner/Operator Country :	US
Owner/Operator Telephone :	N/R
Owner/Operator Email :	N/R
Owner/Operator Fax :	N/R
Legal Status :	Private

Map Id: B3
Direction: N
Distance: 0.049 mi., 260 ft.
Elevation: 36 ft.
Relative: Lower

Site Name : INTERSECTION WITH HAZARD ST | NO LOCATION AID | GIUSTI BAKERY
1707 PURCHASE ST
NEW BEDFORD, MA

Database(s) : [ECHO, EPA LUST, EPA UST, FRS, HIST RELEASE - MA, HIST SPILLS 2 - MA, LUST - MA, RCRA NONGEN, RELEASE - MA, SHWS - MA, SPILLS - MA, UST - MA] ***(cont.)***

Envirosite ID: 58316631
EPA ID: N/R

RCRA NONGEN ***(cont.)***

Owner/Operator Type :	Operator
Owner/Operator Start Date :	1991-12-08
Owner/Operator End Date :	1997-02-05

Owner/Operator Name :	JOHN J NISSEN
Owner/Operator Address :	1707 PURCHASE ST, NEW BEDFORD, MA 02740
Owner/Operator Country :	US
Owner/Operator Telephone :	N/R
Owner/Operator Email :	N/R
Owner/Operator Fax :	N/R
Legal Status :	Private
Owner/Operator Type :	Owner
Owner/Operator Start Date :	2004-10-16
Owner/Operator End Date :	N/R

Handler Activities Summary

U.S. Importer of Hazardous Waste :	N
Mixed Waste (Haz. and Radioactive) :	N
Recycler of Hazardous Waste :	N
Transporter of Hazardous Waste :	N
Treater, Storer or Disposer of HW :	N
Underground Injection Activity :	N
On-site Burner Exemption :	N
Furnace Exemption :	N
Used Oil Fuel Burner :	N
Used Oil Processor :	N
Used Oil Refiner :	N
Used Oil Fuel Marketer to Burner :	N
Used Oil Specification Marketer :	N
Used Oil Transfer Facility :	N
Used Oil Transporter :	N

Hazardous Waste Summary

Waste Code / Name :	D001 - IGNITABLE WASTE

Notices of Violations Summary

Regulation Violated :	N

RELEASE - MA

Facility Name :	INTERSECTION WITH HAZARD ST
Facility Address :	1707 PURCHASE ST, NEW BEDFORD

Map Id: B3
Direction: N
Distance: 0.049 mi., 260 ft.
Elevation: 36 ft.
Relative: Lower

Site Name : INTERSECTION WITH HAZARD ST | NO LOCATION AID | GIUSTI BAKERY
1707 PURCHASE ST
NEW BEDFORD, MA

Database(s) : [ECHO, EPA LUST, EPA UST, FRS, HIST RELEASE - MA, HIST SPILLS 2 - MA, LUST - MA, RCRA NONGEN, RELEASE - MA, SHWS - MA, SPILLS - MA, UST - MA] ***(cont.)***

Envirosite ID: 58316631
EPA ID: N/R

RELEASE - MA ***(cont.)***

Incident Summary

Release Tracking Number :	4-0010987
Notification Date :	1994-12-12
Category :	72 HR
OFC Town :	NEW BEDFORD
Current Status :	RAONR
Current Date :	1995-10-04
Phase :	Phase report not required or not submitted.
OHM :	Oil
Agency Link :	Click here for hyperlink provided by the agency.
Last Date in Agency List :	2024-11-18

Source Details

Source :	UST

Location Details

Location :	COMMERCIAL

Chemicals

Chemical :	#6 FUEL OIL
Amount :	N/R
Chemical :	#2 FUEL OIL
Amount :	1300 PPM
Chemical :	FUEL OIL
Amount :	1300 PPMV
Facility Name :	NO LOCATION AID
Facility Address :	1707 PURCHASE ST, NEW BEDFORD

Incident Summary

Release Tracking Number :	4-0011632
Notification Date :	1995-08-29
Category :	72 HR
OFC Town :	NEW BEDFORD
Current Status :	RAONR
Current Date :	1995-10-04
Phase :	Phase report not required or not submitted.
OHM :	Oil

Map Id: B3
Direction: N
Distance: 0.049 mi., 260 ft.
Elevation: 36 ft.
Relative: Lower

Site Name : INTERSECTION WITH HAZARD ST | NO LOCATION AID | GIUSTI BAKERY
1707 PURCHASE ST
NEW BEDFORD, MA

Database(s) : [ECHO, EPA LUST, EPA UST, FRS, HIST RELEASE - MA, HIST SPILLS 2 - MA, LUST - MA, RCRA NONGEN, RELEASE - MA, SHWS - MA, SPILLS - MA, UST - MA] ***(cont.)***

Envirosite ID: 58316631
EPA ID: N/R

RELEASE - MA ***(cont.)***

Agency Link : Click here for hyperlink provided by the agency.
Last Date in Agency List : 2024-11-18

Source Details
Source : UST

Location Details
Location : N/R

Chemicals
Chemical : GASOLINE
Amount : 950 PPM

SHWS - MA

Facility Name : GIUSTI BAKERY
Facility Address : 1707 PURCHASE ST, NEW BEDFORD, 027400000

Incident Summary
Release Tracking Number : 4-0001168
Notification Date : 1992-04-15
Category : NONE
OFC Town : NEW BEDFORD
Current Status : A Waiver Completion Statement has been submitted to DEP.
Current Date : 1997-04-15
Phase : Phase report not required or not submitted.
OHM : Oil
Agency Link : Click here for hyperlink provided by the agency.
Last Date in Agency List : 2024-11-18

Source Details
Source : UST

Location Details
Location : COMMERCIAL

Map Id: B3
Direction: N
Distance: 0.049 mi., 260 ft.
Elevation: 36 ft.
Relative: Lower

Site Name : INTERSECTION WITH HAZARD ST | NO LOCATION AID | GIUSTI BAKERY
1707 PURCHASE ST
NEW BEDFORD, MA

Database(s) : [ECHO, EPA LUST, EPA UST, FRS, HIST RELEASE - MA, HIST SPILLS 2 - MA, LUST - MA, RCRA NONGEN, RELEASE - MA, SHWS - MA, SPILLS - MA, UST - MA] ***(cont.)***

Envirosite ID: 58316631
EPA ID: N/R

SHWS - MA ***(cont.)***

Response Action Information

Response Action Type :	AUDCOM
Status :	NOA
Submittal Date :	1993-10-27
Response Action Type :	C&E
Status :	NON
Submittal Date :	1994-04-05
Response Action Type :	TREGS
Status :	WAVREC
Submittal Date :	1992-02-19
Response Action Type :	TREGS
Status :	WCSPRM
Submittal Date :	1997-04-15
Response Action Type :	TREGS
Status :	WAVACC
Submittal Date :	1992-05-14
Response Action Type :	TREGS
Status :	WAVSIG
Submittal Date :	1992-04-22

Chemicals

Chemical :	PETROLEUM
Amount :	N/R
Facility Name :	INTERSECTION WITH HAZARD ST
Facility Address :	1707 PURCHASE ST, NEW BEDFORD

Incident Summary

Release Tracking Number :	4-0010987
Notification Date :	1994-12-12
Category :	72 HR
OFC Town :	NEW BEDFORD
Current Status :	RAONR
Current Date :	1995-10-04
Phase :	Phase report not required or not submitted.
OHM :	Oil

Map Id: B3
Direction: N
Distance: 0.049 mi., 260 ft.
Elevation: 36 ft.
Relative: Lower

Site Name : INTERSECTION WITH HAZARD ST | NO LOCATION AID | GIUSTI BAKERY
1707 PURCHASE ST
NEW BEDFORD, MA

Database(s) : [ECHO, EPA LUST, EPA UST, FRS, HIST RELEASE - MA, HIST SPILLS 2 - MA, LUST - MA, RCRA NONGEN, RELEASE - MA, SHWS - MA, SPILLS - MA, UST - MA] ***(cont.)***

Envirosite ID: 58316631
EPA ID: N/R

SHWS - MA ***(cont.)***

Agency Link : Click here for hyperlink provided by the agency.
Last Date in Agency List : 2024-11-18

Source Details
Source : UST

Location Details
Location : COMMERCIAL

Response Action Information
Response Action Type : NOR
Status : ISSUED
Submittal Date : 1994-12-13

Response Action Type : RAONR RAO Not Required
Status : TRANS Linked to a Transition Site - Not Tier Classified
Submittal Date : 1995-10-04

Response Action Type : RLFA
Status : FOLOFF
Submittal Date : 1994-12-12

Response Action Type : RNF Release Notification Form Received
Status : REPORT Reportable Release or Threat of Release
Submittal Date : 1995-01-11

Chemicals
Chemical : #6 FUEL OIL
Amount : N/R

Chemical : #2 FUEL OIL
Amount : 1300 PPM

Chemical : FUEL OIL
Amount : 1300 PPMV

Map Id: B3
Direction: N
Distance: 0.049 mi., 260 ft.
Elevation: 36 ft.
Relative: Lower

Site Name : INTERSECTION WITH HAZARD ST | NO LOCATION AID | GIUSTI BAKERY
1707 PURCHASE ST
NEW BEDFORD, MA

Database(s) : [ECHO, EPA LUST, EPA UST, FRS, HIST RELEASE - MA, HIST SPILLS 2 - MA, LUST - MA, RCRA NONGEN, RELEASE - MA, SHWS - MA, SPILLS - MA, UST - MA] ***(cont.)***

Envirosite ID: 58316631
EPA ID: N/R

SHWS - MA ***(cont.)***

Facility Name : NO LOCATION AID
Facility Address : 1707 PURCHASE ST, NEW BEDFORD

Incident Summary
Release Tracking Number : 4-0011632
Notification Date : 1995-08-29
Category : 72 HR
OFC Town : NEW BEDFORD
Current Status : RAONR
Current Date : 1995-10-04
Phase : Phase report not required or not submitted.
OHM : Oil
Agency Link : Click here for hyperlink provided by the agency.
Last Date in Agency List : 2024-11-18

Source Details
Source : UST

Response Action Information
Response Action Type : NOR
Status : ISSUED
Submittal Date : 1995-09-01

Response Action Type : RAONR RAO Not Required
Status : TRANS Linked to a Transition Site - Not Tier Classified
Submittal Date : 1995-10-04

Response Action Type : RLFA
Status : FOLOFF
Submittal Date : 1995-08-31

Chemicals
Chemical : GASOLINE
Amount : 950 PPM

SPILLS - MA

Facility Name : GIUSTI BAKERY
Facility Address : 1707 PURCHASE ST, NEW BEDFORD, 027400000

Map Id: B3
Direction: N
Distance: 0.049 mi., 260 ft.
Elevation: 36 ft.
Relative: Lower

Site Name : INTERSECTION WITH HAZARD ST | NO LOCATION AID | GIUSTI BAKERY
1707 PURCHASE ST
NEW BEDFORD, MA

Database(s) : [ECHO, EPA LUST, EPA UST, FRS, HIST RELEASE - MA, HIST SPILLS 2 - MA, LUST - MA, RCRA NONGEN, RELEASE - MA, SHWS - MA, SPILLS - MA, UST - MA] ***(cont.)***

Envirosite ID: 58316631
EPA ID: N/R

SPILLS - MA ***(cont.)***

Incident Summary

Release Tracking Number :	4-0001168
Notification Date :	1992-04-15
Category :	NONE
OFC Town :	NEW BEDFORD
Current Status :	A Waiver Completion Statement has been submitted to DEP.
Current Date :	1997-04-15
Phase :	Phase report not required or not submitted.
OHM :	Oil
Agency Link :	Click here for hyperlink provided by the agency.
Last Date in Agency List :	2024-11-18

Source Details

Source :	UST

Location Details

Location :	COMMERCIAL

Chemicals

Chemical :	PETROLEUM
Amount :	N/R

UST - MA

Facility Name :	GIUSTI BAKING CO INC
Facility Address :	1707 PURCHASE ST, NEW BEDFORD, MA 02740

Site Details

Facility ID :	3463
Region :	Southeast Regional Office
FMF Number :	N/R
Type :	N/R
Owner Type :	N/R
Phone :	N/R
Last Date in Agency List :	2024-12-19

Owner Information

Date of Ownership :	1986-05-05
Owner Name :	GIUSTI BAKING CO INC
Owner Address :	1707 PURCHASE ST NEW BEDFORD, MA 02740
Contact Name :	N/R

Map Id: B3
Direction: N
Distance: 0.049 mi., 260 ft.
Elevation: 36 ft.
Relative: Lower

Site Name : INTERSECTION WITH HAZARD ST | NO LOCATION AID | GIUSTI BAKERY
1707 PURCHASE ST
NEW BEDFORD, MA

Database(s) : [ECHO, EPA LUST, EPA UST, FRS, HIST RELEASE - MA, HIST SPILLS 2 - MA, LUST - MA, RCRA NONGEN, RELEASE - MA, SHWS - MA, SPILLS - MA, UST - MA] ***(cont.)***

Envirosite ID: 58316631
EPA ID: N/R

UST - MA ***(cont.)***

Contact Address :	N/R
Contact Phone :	N/R
Contact for Correspondence :	N/R

Operator Information

Operator Name :	GIUSTI BAKING CO INC
Operator Address :	1707 PURCHASE ST NEW BEDFORD, MA 02740
Authorized Contact Name :	N/R
Authorized Contact Address :	N/R
Authorized Contact Phone :	N/R
Authorized Signatory :	N/R
Contact for Correspondence :	N/R

Tank Information

Date Installed :	1978-05-05
Status Date :	1990-09-12
Status :	Tank Removed
Tank Number :	4
Compartments :	1
Capacity :	10,000
Contents :	Unregulated Content
Use :	N/R

Date Installed :	1972-05-05
Status Date :	1990-09-12
Status :	Tank Removed
Tank Number :	3
Compartments :	1
Capacity :	4,000
Contents :	Gasoline
Use :	N/R

Date Installed :	1963-05-06
Status Date :	1990-09-12
Status :	Tank Removed
Tank Number :	2
Compartments :	1
Capacity :	3,000
Contents :	Gasoline
Use :	N/R

Date Installed :	1957-05-05
Status Date :	1978-11-01
Status :	Tank Removed

Map Id: B3
Direction: N
Distance: 0.049 mi., 260 ft.
Elevation: 36 ft.
Relative: Lower

Site Name : INTERSECTION WITH HAZARD ST | NO LOCATION AID | GIUSTI BAKERY
1707 PURCHASE ST
NEW BEDFORD, MA

Database(s) : [ECHO, EPA LUST, EPA UST, FRS, HIST RELEASE - MA, HIST SPILLS 2 - MA, LUST - MA, RCRA NONGEN, RELEASE - MA, SHWS - MA, SPILLS - MA, UST - MA] ***(cont.)***

Envirosite ID: 58316631
EPA ID: N/R

UST - MA ***(cont.)***

Tank Number :	1
Compartments :	1
Capacity :	1,000
Contents :	Gasoline
Use :	N/R

21J Information

COC Number :	N/R
Expiration Date :	N/R
Per-Occurrence Coverage :	N/R
Aggregate Coverage :	N/R

Due Dates

Due Date :	N/R
Type :	N/R

Enforcement Actions

Date Issued :	N/R
Due Date :	N/R
Date Resolved :	N/R
Status :	N/R
Doc Number :	N/R
Type :	N/R
Form Type :	N/R

Dispensers

Owner Number :	N/R
Sump :	N/R
Sump Sensor Continuously Monitored? :	N/R

Map Id: 4
Direction: SSW
Distance: 0.058 mi., 307 ft.
Elevation: 58 ft.
Relative: Higher

Site Name : OUR LADY OF PURGATORY CHURCH | CHURCH
11 FRANKLIN ST
NEW BEDFORD, MA 02740

Database(s) : [ASBESTOS - MA, HIST RELEASE - MA, LUST - MA, RELEASE - MA, SHWS - MA]

Envirosite ID: 58316614
EPA ID: N/R

ASBESTOS - MA

Facility Name :	CHURCH
Facility Address :	11 FRANKLIN ST, NEW BEDFORD
Project Start Date :	2010-11-15
Project End Date :	2010-12-01
Project ID :	N/R
Form Type :	ANF-001
Project Type :	Renv
Owner Name :	OUR LADY OF PURGATORY
Owner Address :	N/R
DLS Contractor ID :	AC000356
DLS Contractor :	FRANKLIN ANALYTICAL SERVICES
Site Supervisor ID :	AS040141
Site Supervisor :	THOMAS J. MCCOOG SR.
Last Date in Agency List :	2021-11-09

HIST RELEASE - MA

Facility Address :	11 FRANKLIN ST, NEW BEDFORD
Notification Date :	2014-10-03
RTN Number :	4-25310
Assoc ID :	N/R
Source :	TANK, UST
Category :	72 HR
Location Aid :	OUR LADY OF PURGATORY CHURCH
Location :	CHURCH, PRIVPROP
Municipality :	NEW BEDFORD
Last Date in Agency List :	2015-04-09

Chemical Information

Chemical :	#2 FUEL OIL 1,400.0 PPM

LUST - MA

Facility Name :	OUR LADY OF PURGATORY CHURCH
Facility Address :	11 FRANKLIN ST, NEW BEDFORD, 027400000

Incident Information

Notification Date :	2014-10-03
Release Tracking Number :	4-0025310
Category :	72 HR
OFC Town :	NEW BEDFORD
Current Status :	Permanent Solution with No Conditions
Current Date :	2017-01-23
Phase :	Phase report not required or not submitted.
OHM :	Oil

Map Id: 4
Direction: SSW
Distance: 0.058 mi., 307 ft.
Elevation: 58 ft.
Relative: Higher

Site Name : OUR LADY OF PURGATORY CHURCH | CHURCH
11 FRANKLIN ST
NEW BEDFORD, MA 02740

Database(s) : [ASBESTOS - MA, HIST RELEASE - MA, LUST - MA, RELEASE - MA, SHWS - MA] ***(cont.)***

Envirosite ID: 58316614
EPA ID: N/R

LUST - MA ***(cont.)***

Agency Link : Click here for hyperlink provided by the agency.
Last Date in Agency List : 2024-11-18

Source Details
Source : UST

Location Details
Location : PRIVPROP
CHURCH

Chemicals
Chemical : #2 FUEL OIL
Amount : 1400 PPM

RELEASE - MA

Facility Name : OUR LADY OF PURGATORY CHURCH
Facility Address : 11 FRANKLIN ST, NEW BEDFORD, 027400000

Incident Summary
Release Tracking Number : 4-0025310
Notification Date : 2014-10-03
Category : 72 HR
OFC Town : NEW BEDFORD
Current Status : Permanent Solution with No Conditions
Current Date : 2017-01-23
Phase : Phase report not required or not submitted.
OHM : Oil
Agency Link : Click here for hyperlink provided by the agency.
Last Date in Agency List : 2024-11-18

Source Details
Source : TANK
UST

Location Details
Location : PRIVPROP
CHURCH

Map Id: 4
Direction: SSW
Distance: 0.058 mi., 307 ft.
Elevation: 58 ft.
Relative: Higher

Site Name : OUR LADY OF PURGATORY CHURCH | CHURCH
11 FRANKLIN ST
NEW BEDFORD, MA 02740

Database(s) : [ASBESTOS - MA, HIST RELEASE - MA, LUST - MA, RELEASE - MA, SHWS - MA] ***(cont.)***

Envirosite ID: 58316614
EPA ID: N/R

RELEASE - MA ***(cont.)***

Chemicals
Chemical : #2 FUEL OIL
Amount : 1400 PPM

SHWS - MA

Facility Name : OUR LADY OF PURGATORY CHURCH
Facility Address : 11 FRANKLIN ST, NEW BEDFORD, 027400000

Incident Summary
Release Tracking Number : 4-0025310
Notification Date : 2014-10-03
Category : 72 HR
OFC Town : NEW BEDFORD
Current Status : Permanent Solution with No Conditions
Current Date : 2017-01-23
Phase : Phase report not required or not submitted.
OHM : Oil
Agency Link : Click here for hyperlink provided by the agency.
Last Date in Agency List : 2024-11-18

Source Details
Source : TANK
UST

Location Details
Location : PRIVPROP
CHURCH

Response Action Information
Response Action Type : PHASEI Phase 1
Status : CSRCVD Completion Statement Received
Submittal Date : 2015-11-13

Response Action Type : TCLASS Tier Classification
Status : RECPT Transmittal or Notification Received
Submittal Date : 2015-11-13

Response Action Type : C&E
Status : NON
Submittal Date : 2015-10-27

Map Id: 4
Direction: SSW
Distance: 0.058 mi., 307 ft.
Elevation: 58 ft.
Relative: Higher

Site Name : OUR LADY OF PURGATORY CHURCH | CHURCH
11 FRANKLIN ST
NEW BEDFORD, MA 02740

Database(s) : [ASBESTOS - MA, HIST RELEASE - MA, LUST - MA, RELEASE - MA, SHWS - MA] ***(cont.)***

Envirosite ID: 58316614
EPA ID: N/R

SHWS - MA ***(cont.)***

Response Action Type :	RAO Response Action Outcome - RAO
Status :	PSNRCD
Submittal Date :	2017-01-23
Response Action Type :	BOL
Status :	SHPFAC
Submittal Date :	2016-11-09
Response Action Type :	BOL
Status :	RECPT Transmittal or Notification Received
Submittal Date :	2016-08-31
Response Action Type :	RAO Response Action Outcome - RAO
Status :	TSAUD Level I - Technical Screen Audit
Submittal Date :	2017-06-19
Response Action Type :	TCLASS Tier Classification
Status :	TIERI Tier 1 Classification
Submittal Date :	2015-11-13
Response Action Type :	RNFE
Status :	RECPT Transmittal or Notification Received
Submittal Date :	2014-12-02
Response Action Type :	RLFA
Status :	FLDRUN
Submittal Date :	2017-11-30

Chemicals

Chemical :	#2 FUEL OIL
Amount :	1400 PPM

Map Id: B5
Direction: NE
Distance: 0.063 mi., 333 ft.
Elevation: 29 ft.
Relative: Lower

Site Name : JACK & DS AUTO SALES | FRANK CORP ENV. SERVICES
1680 PURCHASE ST
NEW BEDFORD | New Bedford, MA 02740

Database(s) : [FRS, MANIFEST EPA]

Envirosite ID: 58316630
EPA ID: N/R

FRS

Facility Name : JACK & DS AUTO SALES
Facility Address : 1680 PURCHASE ST, NEW BEDFORD, MA 027400000
County : BRISTOL

Site Details

Registry ID : 110054362881
FRS Facility URL : Click here for hyperlink provided by the agency.
Last Date in Agency List : 2024-12-16

Source Description

Source Description :

The MA-EPICS is the central repository for all environmental protection data for the State of Massachusetts.

FRS Environmental Interest

Source and System ID : MA-EPICS - 537876

MANIFEST EPA

Manifest Details

Manifest Number : 019771633JJK
Shipped Date : 2020-11-08
Updated Date : 2020-11-18
Received Date : 2020-11-12
Status : Signed
Generator ID : MAD089353023
Generator Name : FRANK CORP ENV. SERVICES
Generator Address : 1680 Purchase Street, New Bedford, MA 02740
Generator Mailing : 615 Tarklin Hiss Road, New Bedford, MA 02745
Generator Contact : N/R
Destination ID : RID040098352
Destination Name : Northland Environmental, LLC
Destination Mailing : 275 Allens Avenue, Providence, RI 02905
Destination Address : 275 Allens Avenue, Providence, RI 02905
Destination Contact : N/R
Submission Type : DataImage5Copy
Origin Type : Service
Manifest Residue : N
Rejection : N
Last Date in Agency List : 2024-12-03

Waste Details

Waste Line Number : 1
Is DOT Hazardous : N
DOT ID Number : N/R
DOT Information : N/R
Non Waste Description : NON DOT NON RCRA REGULATED LIQUID

Map Id: B5
Direction: NE
Distance: 0.063 mi., 333 ft.
Elevation: 29 ft.
Relative: Lower

Site Name : JACK & DS AUTO SALES | FRANK CORP ENV. SERVICES
1680 PURCHASE ST
NEW BEDFORD | New Bedford, MA 02740

Database(s) : [FRS, MANIFEST EPA] ***(cont.)***

Envirosite ID: 58316630
EPA ID: N/R

MANIFEST EPA ***(cont.)***

Quantity :	2800 Pounds
Quantity Tons, Acute, Non-Acute :	1.4, 0, 1.4
Quantity Kg, Acute, Non-Acute :	0, 1269.842
Quantity Tons, Haz, Non-Haz :	0, 1.4
Quantity Kg, Haz, Non-Haz :	0, 1269.842
Management Method :	H141 - STORAGE, BULKING AND/OR TRANSFER OFF SITE
Is EPA Waste :	N
Federal Code :	N/R
State Code :	MA - MA01, RI - R015

Map Id: 6
Direction: SE
Distance: 0.065 mi., 344 ft.
Elevation: 33 ft.
Relative: Lower

Site Name : NEW BEDFORD FIRE DEPT
1558 PURCHASE ST
NEW BEDFORD, MA

Database(s) : [HIST SPILLS 2 - MA]

Envirosite ID: 58316627
EPA ID: N/R

HIST SPILLS 2 - MA

Facility Name :	NEW BEDFORD FIRE DEPT
Facility Address :	1558 PURCHASE ST, NEW BEDFORD
County :	BRISTOL
Spill ID :	S90-0771
Site ID :	0000
Half Town :	N/R
Region :	N/R
Staff Lead :	PINAUD, L
First Date :	N/R
Last Date :	1990-10-22
Top Date :	1990-10-15
Spill Date :	N/R
Report Date :	1990-10-15
Spill Time :	N/R
Report Time :	02:30PM
Fiscal Year :	N/R
Case Close :	YES
Pet Hazard :	PETROLEUM
VIRG Waste :	WASTE
Soil Contamination :	N/R
Environment Impact :	SOIL
Other Environment Impact :	N/R
Material :	WASTE OIL
CAS Number :	N/R
Other Material :	N/R
PCB Level :	NONE
Quantity Reported :	UNKNOWN
Quantity ACTL :	UNKNOWN
Units Reported :	N/R
Units ACTL :	N/R

Map Id: 6
Direction: SE
Distance: 0.065 mi., 344 ft.
Elevation: 33 ft.
Relative: Lower

Site Name : NEW BEDFORD FIRE DEPT
1558 PURCHASE ST
NEW BEDFORD, MA

Database(s) : [HIST SPILLS 2 - MA] ***(cont.)***

Envirosite ID: 58316627
EPA ID: N/R

HIST SPILLS 2 - MA ***(cont.)***

Source :	DRUM
Other Source :	N/R
Incident :	RUPTURE
Other Incident :	N/R
Type Clean :	N/R
Contractor :	NOT USED
SA Referal :	NO
Notifier :	BOB CAMBRA/FLEET ENVIRONM
Notifier Phone :	N/R
LUST :	N/R
PREP REP :	N/R
LUST ED :	N/R
Category :	N/R
DYS to CLS :	1
Last Date in Agency List :	2012-09-18

Map Id: B7
Direction: NNE
Distance: 0.080 mi., 423 ft.
Elevation: 29 ft.
Relative: Lower

Site Name : NSTAR dba Eversource Energy
247 Wamsutta St @ N. Front St
New Bedford, MA 02740

Database(s) : [MANIFEST EPA]

Envirosite ID: 56746790
EPA ID: MAC300095759

MANIFEST EPA

Manifest Details

Manifest Number :	018870994FLE
Shipped Date :	2023-11-15
Updated Date :	2023-12-05
Received Date :	2023-11-15
Status :	Signed
Generator ID :	MAC300095759
Generator Name :	NSTAR dba Eversource Energy
Generator Address :	247 Wamsutta St @ N. Front St, New Bedford, MA 02740
Generator Mailing :	247 1165 Massachusetts Avenue, Boston, MA 02125
Generator Contact :	NSTAR dba Eversource Energy
Destination ID :	MAD053452637
Destination Name :	Clean Harbors of Braintree Inc
Destination Mailing :	1 Hill Avenue, Braintree, MA 02184
Destination Address :	1 Hill Avenue, Braintree, MA 02184
Destination Contact :	N/R
Submission Type :	DataImage5Copy
Origin Type :	Service
Manifest Residue :	N
Rejection :	N
Last Date in Agency List :	2024-12-03

Waste Details

Waste Line Number :	1
Is DOT Hazardous :	Y

Map Id: B7
Direction: NNE
Distance: 0.080 mi., 423 ft.
Elevation: 29 ft.
Relative: Lower

Site Name : NSTAR dba Eversource Energy
247 Wamsutta St @ N. Front St
New Bedford, MA 02740

Database(s) : [MANIFEST EPA] ***(cont.)***

Envirosite ID: 56746790
EPA ID: MAC300095759

MANIFEST EPA ***(cont.)***

DOT ID Number :	NA3082
DOT Information :	RQ, NA3082, HAZARDOUS WASTE, LIQUID, N.O.S. (LEAD), 9, PG III (D008)
Non Waste Description :	N/R
Quantity :	1500 Pounds
Quantity Tons, Acute, Non-Acute :	0.75, 0, 0.75
Quantity Kg, Acute, Non-Acute :	0, 680.2725
Quantity Tons, Haz, Non-Haz :	0.75,
Quantity Kg, Haz, Non-Haz :	680.2725,
Management Method :	H110 - STABILIZATION
Is EPA Waste :	Y
Federal Code :	D008
State Code :	N/R

Map Id: A8
Direction: E
Distance: 0.097 mi., 513 ft.
Elevation: 10 ft.
Relative: Lower

Site Name : RYDER TRUCK RENTAL | RYDER TRUCK RENTAL #1122 | RYDER TRANSPORATION SERVICES
730 ACUSHNET AVE
NEW BEDFORD, MA

Database(s) : [ECHO, EPA LUST, EPA UST, FRS, HIST RELEASE - MA, HIST SPILLS 2 - MA, HWG - MA, LAST - MA, LUST - MA, MANIFEST - RI, MANIFEST EPA, RCRA VSQG, RELEASE - MA, SHWS - MA, UST - MA]

Envirosite ID: 58316660
EPA ID: N/R

ECHO

Facility Name :	RYDER TRUCK RENTAL
Facility Address :	730 ACUSHNET AVE, NEW BEDFORD, MA 02740
County :	BRISTOL
Last Inspection Date :	N/R
Registry ID :	110003482534
FIPS Code :	25005
EPA Region :	01
Inspection Count :	0
Last Inspection Days :	N/R
Informal Count :	0
Last Informal Action Date :	N/R
Formal Action Count :	0
Last Formal Action Date :	N/R
Total Penalties :	0
Penalty Count :	N/R
Last Penalty Date :	N/R
Last Penalty Amount :	N/R
QTRS IN NC :	0
Programs IN SNC :	0
Current Compliance Status :	No Violation Identified
Three-Year Compliance Status :	_____

Map Id: A8
Direction: E
Distance: 0.097 mi., 513 ft.
Elevation: 10 ft.
Relative: Lower

Site Name : RYDER TRUCK RENTAL | RYDER TRUCK RENTAL #1122 | RYDER TRANSPORATION SERVICES
730 ACUSHNET AVE
NEW BEDFORD, MA

Database(s) : [ECHO, EPA LUST, EPA UST, FRS, HIST RELEASE - MA, HIST SPILLS 2 - MA, HWG - MA, LAST - MA, LUST - MA, MANIFEST - RI, MANIFEST EPA, RCRA VSQG, RELEASE - MA, SHWS - MA, UST - MA] ***(cont.)***

Envirosite ID: 58316660
EPA ID: N/R

ECHO ***(cont.)***

Collection Method :	ADDRESS MATCHING-HOUSE NUMBER
Reference Point :	CENTER OF A FACILITY OR STATION
Accuracy Meters :	30
Derived Tribes :	Mashpee Wampanoag Tribe - 17 mile(s), Wampanoag Tribe of Gay Head (Aquinnah) - 21 mile(s)
Derived HUC :	01090002
Derived WBD :	010900020401
Derived STCTY FIPS :	25005
Derived Zip :	02740
Derived CD113 :	09
Derived CB2010 :	250056513001012
MYRTK Universe :	NNN
NPDES IDs :	N/R
CWA Permit Types :	N/R
CWA Compliance Tracking :	N/R
CWA NAICS :	N/R
CWA SICS :	N/R
CWA Inspection Count :	N/R
CWA Last Inspection Days :	N/R
CWA Informal Count :	N/R
CWA Formal Action Count :	N/R
CWA Last Formal Action Date :	N/R
CWA Penalties :	N/R
CWA Last Penalty Date :	N/R
CWA Last Penalty Amount :	N/R
CWA Quarters IN NC :	N/R
CWA Current Compliance Status :	N/R
CWA Current SNC Flag :	N
CWA 13 Quarters Compliance Status :	N/R
CWA 13 Quarters Effluent Exceedances:	N/R
CWA Three-Year QNCR Codes :	N/R
DFR URL :	Click here for hyperlink provided by the agency.
Facility SIC :	N/R
Facility NAICS :	811111 - General Automotive Repair
Facility Last Inspection EPA Date :	N/R
Facility Last Inspection State Date :	N/R
Facility Last Formal Act EPA Date :	N/R
Facility Last Formal Act State Date :	N/R
Facility Last Informal Act EPA Date :	N/R
Facility Last Informal Act State Date:	N/R
Facility Federal Agency :	N/R
TRI Reporter :	N/R
Facility Imp Water Flag :	N/R
Current SNC Flag :	N
Indian County Flag :	N
Federal Flag :	N/R
US Mexico Border Flag :	N/R
Chesapeak Bay Flag :	N/R

Map Id: A8
Direction: E
Distance: 0.097 mi., 513 ft.
Elevation: 10 ft.
Relative: Lower

Site Name : RYDER TRUCK RENTAL | RYDER TRUCK RENTAL #1122 | RYDER TRANSPORATION SERVICES
730 ACUSHNET AVE
NEW BEDFORD, MA

Database(s) : [ECHO, EPA LUST, EPA UST, FRS, HIST RELEASE - MA, HIST SPILLS 2 - MA, HWG - MA, LAST - MA, LUST - MA, MANIFEST - RI, MANIFEST EPA, RCRA VSQG, RELEASE - MA, SHWS - MA, UST - MA] ***(cont.)***

Envirosite ID: 58316660
EPA ID: N/R

ECHO ***(cont.)***

AIR Flag :	N
NPDES Flag :	N
SDWIS Flag :	N
RCRA Flag :	Y
TRI Flag :	N
GHG Flag :	N
Major Flag :	N/R
Active Flag :	Y
NAA Flag :	Y
Latitude :	41.64749
Longitude :	-70.92707
Last Date in Agency List :	2025-02-19

EPA LUST

Facility Name :	RYDER TRUCK RENTAL
Facility Address :	730 ACUSHNET AVE, NEW BEDFORD, Massachusetts
County :	N/R
Facility ID :	N/R
LUST ID :	MA4-0013262
Reported Date :	1997-08-07
Status :	No Further Action
Substance :	N/R
Closed With Residual Contamination (Tribal Only):	N/R
NFA_Letter (Tribal Only) :	N/R
Tribe (Tribal Only) :	N/R
EPA Region :	1
Estimated Population within 1500ft :	1917
Estimated Private Domestic Wells within 1500ft:	0
Within Source Water Protection Area (SPA):	No
SPA Public Water System and Facility ID:	N/R
SPA Water Type :	N/R
SPA Facility Type :	N/R
SPA HUC12 :	N/R
Within Groundwater Wellhead Protection Area (WHPA):	No
WHPA Public Water System and Facility ID:	N/R
WHPA Water Type :	N/R
WHPA Facility Type :	N/R
WHPA HUC12 :	N/R
Within Estimated 100-year Floodplain:	No
Latitude :	41.6473757999999
Longitude :	-70.9270155399999
Last Date in Agency List :	2024-05-23

Map Id: A8
Direction: E
Distance: 0.097 mi., 513 ft.
Elevation: 10 ft.
Relative: Lower

Site Name : RYDER TRUCK RENTAL | RYDER TRUCK RENTAL #1122 | RYDER TRANSPORATION SERVICES
730 ACUSHNET AVE
NEW BEDFORD, MA

Database(s) : [ECHO, EPA LUST, EPA UST, FRS, HIST RELEASE - MA, HIST SPILLS 2 - MA, HWG - MA, LAST - MA, LUST - MA, MANIFEST - RI, MANIFEST EPA, RCRA VSQG, RELEASE - MA, SHWS - MA, UST - MA] ***(cont.)***

Envirosite ID: 58316660
EPA ID: N/R

EPA UST

Facility Name :	RYDER TRANSPORTATION SERV #1122A
Facility Address :	730 ACUSHNET AVE, NEW BEDFORD, Massachusetts 2742
County :	N/R
Facility ID :	MA665
Facility Status :	Closed UST(s)
Open USTs :	0
Closed USTs :	2
Temporarily Out of Service USTs :	0
Date of Last Inspection :	N/R
EPA Region :	1
Tribe :	N/R
Facility ID 2 :	N/R
Latitude :	41.6474
Longitude :	-70.92668
Last Date in Agency List :	2024-05-22

Tank Details

Tank ID :	MA665_1
Tank Status :	Closed
Installation Date :	1981-01-01
Removal Date :	1997-08-07
Capacity :	5000
Substances :	Gasoline
Tank Wall Type :	Single
Tank ID :	MA665_2
Tank Status :	Closed
Installation Date :	N/R
Removal Date :	1997-08-07
Capacity :	10000
Substances :	Diesel
Tank Wall Type :	Single

FRS

Facility Name :	RYDER TRUCK RENTAL
Facility Address :	730 ACUSHNET AVE, NEW BEDFORD, MA 02740
County :	BRISTOL

Site Details

Registry ID :	110003482534
FRS Facility URL :	Click here for hyperlink provided by the agency.
Last Date in Agency List :	2024-12-16

Map Id: A8
Direction: E
Distance: 0.097 mi., 513 ft.
Elevation: 10 ft.
Relative: Lower

Site Name : RYDER TRUCK RENTAL | RYDER TRUCK RENTAL #1122 | RYDER TRANSPORATION SERVICES
730 ACUSHNET AVE
NEW BEDFORD, MA

Database(s) : [ECHO, EPA LUST, EPA UST, FRS, HIST RELEASE - MA, HIST SPILLS 2 - MA, HWG - MA, LAST - MA, LUST - MA, MANIFEST - RI, MANIFEST EPA, RCRA VSQG, RELEASE - MA, SHWS - MA, UST - MA] ***(cont.)***

Envirosite ID: 58316660
EPA ID: N/R

FRS ***(cont.)***

Source Description

Source Description :

The MA-EPICS is the central repository for all environmental protection data for the State of Massachusetts.

Source Description :

RCRAInfo is EPA's comprehensive information system that supports the Resource Conservation and Recovery Act (RCRA) of 1976 and the Hazardous and Solid Waste Amendments (HSWA) of 1984 through the tracking of events and activities related to facilities that generate, transport, and treat, store, or dispose of hazardous waste. RCRAInfo allows RCRA program staff to track the notification, permit, compliance, and corrective action activities required under RCRA. RCRAInfo also supports generation of the National Hazardous Waste Biennial Report. All generators and treatment, storage, and disposal facilities who handle hazardous waste are required to report to the EPA Administrator at least once every two years to support creation of the Biennial Report.

FRS Environmental Interest

Source and System ID :	MA-EPICS - 36968 RCRAINFO - MAD982710899

HIST RELEASE - MA

Facility Address :	730 ACUSHNET AVE, NEW BEDFORD
Notification Date :	1997-08-07
RTN Number :	4-13262
Assoc ID :	N/R
Source :	UST
Category :	72 HR
Location Aid :	RYDER TRUCK RENTAL
Location :	COMMERCIAL
Municipality :	NEW BEDFORD
Last Date in Agency List :	2015-04-09

Chemical Information

Chemical :	DIESEL 167.0 PPM

HIST SPILLS 2 - MA

Facility Name :	VEH FUEL TANK LEAK
Facility Address :	730 ACUSHNET AVE, NEW BEDFORD
County :	BRISTOL

Map Id: A8
Direction: E
Distance: 0.097 mi., 513 ft.
Elevation: 10 ft.
Relative: Lower

Site Name : RYDER TRUCK RENTAL | RYDER TRUCK RENTAL #1122 | RYDER TRANSPORATION SERVICES
730 ACUSHNET AVE
NEW BEDFORD, MA

Database(s) : [ECHO, EPA LUST, EPA UST, FRS, HIST RELEASE - MA, HIST SPILLS 2 - MA, HWG - MA, LAST - MA, LUST - MA, MANIFEST - RI, MANIFEST EPA, RCRA VSQG, RELEASE - MA, SHWS - MA, UST - MA] ***(cont.)***

Envirosite ID: 58316660
EPA ID: N/R

HIST SPILLS 2 - MA ***(cont.)***

Spill ID :	S91-0400
Site ID :	0000
Half Town :	N/R
Region :	N/R
Staff Lead :	PACKARD, R
First Date :	1992-02-28
Last Date :	1992-02-28
Top Date :	1991-07-15
Spill Date :	N/R
Report Date :	1991-07-15
Spill Time :	N/R
Report Time :	11:28AM
Fiscal Year :	N/R
Case Close :	YES
Pet Hazard :	PETROLEUM
VIRG Waste :	VIRGIN
Soil Contamination :	N/R
Environment Impact :	SOIL
Other Environment Impact :	N/R
Material :	DIESEL FUEL
CAS Number :	N/R
Other Material :	N/R
PCB Level :	NONE
Quantity Reported :	10-50
Quantity ACTL :	N/R
Units Reported :	GALLONS
Units ACTL :	N/R
Source :	VEH. FUEL TANK
Other Source :	N/R
Incident :	LEAK
Other Incident :	N/R
Type Clean :	N/R
Contractor :	NOT USED
SA Referal :	NO
Notifier :	BILL VERDONE/EPA
Notifier Phone :	N/R
LUST :	NO
PREP REP :	N/R
LUST ED :	N/R
Category :	N/R
DYS to CLS :	1
Last Date in Agency List :	2012-09-18

HWG - MA

Facility Name :	RYDER TRUCK RENTAL
Facility Address :	730 ACUSHNET AVE, NEW BEDFORD, MA 02740

Map Id: A8
Direction: E
Distance: 0.097 mi., 513 ft.
Elevation: 10 ft.
Relative: Lower

Site Name : RYDER TRUCK RENTAL | RYDER TRUCK RENTAL #1122 | RYDER TRANSPORATION SERVICES
730 ACUSHNET AVE
NEW BEDFORD, MA

Database(s) : [ECHO, EPA LUST, EPA UST, FRS, HIST RELEASE - MA, HIST SPILLS 2 - MA, HWG - MA, LAST - MA, LUST - MA, MANIFEST - RI, MANIFEST EPA, RCRA VSQG, RELEASE - MA, SHWS - MA, UST - MA] ***(cont.)***

Envirosite ID: 58316660
EPA ID: N/R

HWG - MA ***(cont.)***

EPA ID :	MAD982710899
2nd Name :	N/R
Phone :	508-997-6273
RCRA Generator Status :	VSQG
State Generator Status :	SQG-MA
Last Date in Agency List :	2025-03-18

LAST - MA

Facility Name :	RYDER TRUCK RENTAL #1122
Facility Address :	730 ACUSHNET AVE, NEW BEDFORD, 027400000

Incident Information

Notification Date :	2009-07-31
Release Tracking Number :	4-0022100
Category :	TWO HR
OFC Town :	NEW BEDFORD
Current Status :	Response Action Outcome - A site/release where a Permanent or Temporary Solution Statement (formerly RAO Statement) was submitted. This statement asserts that response actions were sufficient to achieve a level of no significant risk or at least ensure that all substantial hazards were eliminated.
Current Date :	2009-09-18
Phase :	Phase report not required or not submitted.
OHM :	Oil
Agency Link :	Click here for hyperlink provided by the agency.
Last Date in Agency List :	2024-11-18

Source Details

Source :	AST

Location Details

Location :	COMMERCIAL

Chemicals

Chemical :	DIESEL FUEL
Amount :	1 GAL/HR

Map Id: A8
Direction: E
Distance: 0.097 mi., 513 ft.
Elevation: 10 ft.
Relative: Lower

Site Name : RYDER TRUCK RENTAL | RYDER TRUCK RENTAL #1122 | RYDER TRANSPORATION SERVICES
730 ACUSHNET AVE
NEW BEDFORD, MA

Database(s) : [ECHO, EPA LUST, EPA UST, FRS, HIST RELEASE - MA, HIST SPILLS 2 - MA, HWG - MA, LAST - MA, LUST - MA, MANIFEST - RI, MANIFEST EPA, RCRA VSQG, RELEASE - MA, SHWS - MA, UST - MA] ***(cont.)***

Envirosite ID: 58316660
EPA ID: N/R

LUST - MA

Facility Name : RYDER TRUCK RENTAL
Facility Address : 730 ACUSHNET AVE, NEW BEDFORD

Incident Information
Notification Date : 1997-08-07
Release Tracking Number : 4-0013262
Category : 72 HR
OFC Town : NEW BEDFORD

Current Status : Response Action Outcome - A site/release where a Permanent or Temporary Solution Statement (formerly RAO Statement) was submitted. This statement asserts that response actions were sufficient to achieve a level of no significant risk or at least ensure that all substantial hazards were eliminated.

Current Date : 2000-08-14
Phase : Phase report not required or not submitted.
OHM : N/R
Agency Link : Click here for hyperlink provided by the agency.
Last Date in Agency List : 2024-11-18

Source Details
Source : UST

Location Details
Location : COMMERCIAL

Chemicals
Chemical : DIESEL
Amount : 167 PPM

MANIFEST - RI

Facility Name : N/R
Facility Address : 730 ACUSHNET AVE, NEW BEDFORD, MA 02740
County : N/R

Manifest Document Number : RIG0044890
Quarter : N/R
Year : N/R
Item Number : 1

Map Id: A8
Direction: E
Distance: 0.097 mi., 513 ft.
Elevation: 10 ft.
Relative: Lower

Site Name : RYDER TRUCK RENTAL | RYDER TRUCK RENTAL #1122 | RYDER TRANSPORATION SERVICES
730 ACUSHNET AVE
NEW BEDFORD, MA

Database(s) : [ECHO, EPA LUST, EPA UST, FRS, HIST RELEASE - MA, HIST SPILLS 2 - MA, HWG - MA, LAST - MA, LUST - MA, MANIFEST - RI, MANIFEST EPA, RCRA VSQG, RELEASE - MA, SHWS - MA, UST - MA] ***(cont.)***

Envirosite ID: 58316660
EPA ID: N/R

MANIFEST - RI ***(cont.)***

Generator Certification Date :	1994-02-21
Generator EPA ID :	MAD982710899
Transporter 1 Receipt Date :	N/R
Transporter 1 EPA ID :	RID982194987
Transporter 1 Name :	CYCLE SOLVE CORP
Transporter 2 Receipt Date :	N/R
Transporter 2 Epa Number :	N/R
Transporter 2 Name :	N/R
TSD Facility EPA Number :	RID084802842
TSD Facility Name :	CHEM PAK CORP
TSD Facility Receipt Date :	N/R
Waste Description :	PETROLEUM NAPHTHA
Contact Name :	N/R
Email :	N/R
Total Fee :	N/R
Billing Name :	N/R
Time Paid :	N/R
Number of Containers :	0
Container Type :	N/R
Quantity :	12.00
Weight/Volume Units :	G
Waste Code 1 :	D001 - IGNITABLE WASTE
Waste Code 2 :	N/R
Waste Code 3 :	N/R
Waste Code 4 :	N/R
Waste Code 5 :	N/R
Waste Code 6 :	N/R
Fee Exempt Code :	N/R
Fee :	N/R
Manifest Created AT :	N/R
Manifest Updated AT :	N/R
Filing Date :	N/R
Filing Method :	N/R
Filing Created AT :	N/R
Filing Updated AT :	N/R
Company Permit Number :	N/R
Comment :	N/R
Last Date in Agency List :	2017-01-30

Manifest Document Number :	RIG0050715
Quarter :	N/R
Year :	N/R
Item Number :	1
Generator Certification Date :	1994-04-21
Generator EPA ID :	MAD982710899
Transporter 1 Receipt Date :	N/R
Transporter 1 EPA ID :	RID982194987
Transporter 1 Name :	CYCLE SOLVE CORP
Transporter 2 Receipt Date :	N/R

Map Id: A8
Direction: E
Distance: 0.097 mi., 513 ft.
Elevation: 10 ft.
Relative: Lower

Site Name : RYDER TRUCK RENTAL | RYDER TRUCK RENTAL #1122 | RYDER TRANSPORATION SERVICES
730 ACUSHNET AVE
NEW BEDFORD, MA

Database(s) : [ECHO, EPA LUST, EPA UST, FRS, HIST RELEASE - MA, HIST SPILLS 2 - MA, HWG - MA, LAST - MA, LUST - MA, MANIFEST - RI, MANIFEST EPA, RCRA VSQG, RELEASE - MA, SHWS - MA, UST - MA] ***(cont.)***

Envirosite ID: 58316660
EPA ID: N/R

MANIFEST - RI ***(cont.)***

Transporter 2 Epa Number :	N/R
Transporter 2 Name :	N/R
TSD Facility EPA Number :	RID084802842
TSD Facility Name :	CHEM PAK CORP
TSD Facility Receipt Date :	N/R
Waste Description :	PET NAP
Contact Name :	N/R
Email :	N/R
Total Fee :	N/R
Billing Name :	N/R
Time Paid :	N/R
Number of Containers :	0
Container Type :	N/R
Quantity :	15.00
Weight/Volume Units :	G
Waste Code 1 :	D001 - IGNITABLE WASTE
Waste Code 2 :	N/R
Waste Code 3 :	N/R
Waste Code 4 :	N/R
Waste Code 5 :	N/R
Waste Code 6 :	N/R
Fee Exempt Code :	N/R
Fee :	N/R
Manifest Created AT :	N/R
Manifest Updated AT :	N/R
Filing Date :	N/R
Filing Method :	N/R
Filing Created AT :	N/R
Filing Updated AT :	N/R
Company Permit Number :	N/R
Comment :	N/R
Last Date in Agency List :	2017-01-30
Facility Name :	N/R
Facility Address :	730 ACUSHNET AVE, NEW BEDFORD, MA 02740
County :	BRISTOL
Manifest Document Number :	PAE0255452
Quarter :	N/R
Year :	N/R
Item Number :	1
Generator Certification Date :	1994-02-08
Generator EPA ID :	N/R
Transporter 1 Receipt Date :	N/R
Transporter 1 EPA ID :	NJD054126164
Transporter 1 Name :	FREEHOLD CARTAGE INC
Transporter 2 Receipt Date :	N/R
Transporter 2 Epa Number :	N/R

Map Id: A8
Direction: E
Distance: 0.097 mi., 513 ft.
Elevation: 10 ft.
Relative: Lower

Site Name : RYDER TRUCK RENTAL | RYDER TRUCK RENTAL #1122 | RYDER TRANSPORATION SERVICES
730 ACUSHNET AVE
NEW BEDFORD, MA

Database(s) : [ECHO, EPA LUST, EPA UST, FRS, HIST RELEASE - MA, HIST SPILLS 2 - MA, HWG - MA, LAST - MA, LUST - MA, MANIFEST - RI, MANIFEST EPA, RCRA VSQG, RELEASE - MA, SHWS - MA, UST - MA] ***(cont.)***

Envirosite ID: 58316660
EPA ID: N/R

MANIFEST - RI ***(cont.)***

Transporter 2 Name :	N/R
TSD Facility EPA Number :	PAD981038227
TSD Facility Name :	WRC PROCESSING COMPANY
TSD Facility Receipt Date :	N/R
Waste Description :	HAZ SOLID NOS
Contact Name :	N/R
Email :	N/R
Total Fee :	N/R
Billing Name :	N/R
Time Paid :	N/R
Number of Containers :	0
Container Type :	N/R
Quantity :	5
Weight/Volume Units :	Y
Waste Code 1 :	F006 - WASTEWATER TREATMENT SLUDGES FROM ELECTROPLATING OPERATIONS, EXCEPT FROM THE FOLLOWING PROCESSES: (1) SULFURIC ACID ANODIZING OF ALUMINUM; (2) TIN PLA
Waste Code 2 :	N/R
Waste Code 3 :	N/R
Waste Code 4 :	N/R
Waste Code 5 :	N/R
Waste Code 6 :	N/R
Fee Exempt Code :	N/R
Fee :	N/R
Manifest Created AT :	N/R
Manifest Updated AT :	N/R
Filing Date :	N/R
Filing Method :	N/R
Filing Created AT :	N/R
Filing Updated AT :	N/R
Company Permit Number :	N/R
Comment :	N/R
Last Date in Agency List :	2014-07-14
Manifest Document Number :	RIG0050314
Quarter :	N/R
Year :	N/R
Item Number :	1
Generator Certification Date :	1994-04-13
Generator EPA ID :	N/R
Transporter 1 Receipt Date :	N/R
Transporter 1 EPA ID :	RID982194987
Transporter 1 Name :	CYCLE SOLVE CORP
Transporter 2 Receipt Date :	N/R
Transporter 2 Epa Number :	N/R
Transporter 2 Name :	N/R
TSD Facility EPA Number :	RID084802842

Map Id: A8
Direction: E
Distance: 0.097 mi., 513 ft.
Elevation: 10 ft.
Relative: Lower

Site Name : RYDER TRUCK RENTAL | RYDER TRUCK RENTAL #1122 | RYDER TRANSPORATION SERVICES
730 ACUSHNET AVE
NEW BEDFORD, MA

Database(s) : [ECHO, EPA LUST, EPA UST, FRS, HIST RELEASE - MA, HIST SPILLS 2 - MA, HWG - MA, LAST - MA, LUST - MA, MANIFEST - RI, MANIFEST EPA, RCRA VSQG, RELEASE - MA, SHWS - MA, UST - MA] ***(cont.)***

Envirosite ID: 58316660
EPA ID: N/R

MANIFEST - RI ***(cont.)***

TSD Facility Name :	CHEM PAK CORP
TSD Facility Receipt Date :	N/R
Waste Description :	PET NAP
Contact Name :	N/R
Email :	N/R
Total Fee :	N/R
Billing Name :	N/R
Time Paid :	N/R
Number of Containers :	0
Container Type :	N/R
Quantity :	20
Weight/Volume Units :	G
Waste Code 1 :	D001 - IGNITABLE WASTE
Waste Code 2 :	N/R
Waste Code 3 :	N/R
Waste Code 4 :	N/R
Waste Code 5 :	N/R
Waste Code 6 :	N/R
Fee Exempt Code :	N/R
Fee :	N/R
Manifest Created AT :	N/R
Manifest Updated AT :	N/R
Filing Date :	N/R
Filing Method :	N/R
Filing Created AT :	N/R
Filing Updated AT :	N/R
Company Permit Number :	N/R
Comment :	N/R
Last Date in Agency List :	2014-07-14

MANIFEST EPA

Manifest Details

Details for this site have been truncated due to the large number of available details for this site within this dataset. For the complete details for this site, contact your Envirosite account representative for a complimentary site report containing all of the details available.

Manifest Number :	009160261SKS
Shipped Date :	2024-06-11
Updated Date :	2024-07-02
Received Date :	2024-06-12
Status :	Signed
Generator ID :	MAD982710899
Generator Name :	RYDER T/S 1122
Generator Address :	730 ACUSHNET AVE, NEW BEDFORD, MA 02740
Generator Mailing :	730 ACUSHNET AVE, NEW BEDFORD, MA 02740
Generator Contact :	RYDER T/S 1122
Destination ID :	MAD082303777
Destination Name :	CYN OIL CORPORATION

Map Id: A8
Direction: E
Distance: 0.097 mi., 513 ft.
Elevation: 10 ft.
Relative: Lower

Site Name : RYDER TRUCK RENTAL | RYDER TRUCK RENTAL #1122 | RYDER TRANSPORATION SERVICES
730 ACUSHNET AVE
NEW BEDFORD, MA

Database(s) : [ECHO, EPA LUST, EPA UST, FRS, HIST RELEASE - MA, HIST SPILLS 2 - MA, HWG - MA, LAST - MA, LUST - MA, MANIFEST - RI, MANIFEST EPA, RCRA VSQG, RELEASE - MA, SHWS - MA, UST - MA] ***(cont.)***

Envirosite ID: 58316660
EPA ID: N/R

MANIFEST EPA ***(cont.)***

Destination Mailing :	1771 WASHINGTON ST, STOUGHTON, MA 02072
Destination Address :	1771 WASHINGTON ST, STOUGHTON, MA 02072
Destination Contact :	N/R
Submission Type :	DataImage5Copy
Origin Type :	Service
Manifest Residue :	N
Rejection :	N
Last Date in Agency List :	2024-12-03

Waste Details

Waste Line Number :	N/R
Is DOT Hazardous :	N/R
DOT ID Number :	N/R
DOT Information :	N/R
Non Waste Description :	N/R
Quantity :	N/R N/R
Quantity Tons, Acute, Non-Acute :	N/R, N/R, N/R
Quantity Kg, Acute, Non-Acute :	N/R, N/R
Quantity Tons, Haz, Non-Haz :	N/R, N/R
Quantity Kg, Haz, Non-Haz :	N/R, N/R
Management Method :	N/R - N/R
Is EPA Waste :	N/R
Federal Code :	N/R
State Code :	N/R

Manifest Details

Manifest Number :	009159859SKS
Shipped Date :	2024-05-21
Updated Date :	2024-06-10
Received Date :	2024-05-22
Status :	Signed
Generator ID :	MAD982710899
Generator Name :	RYDER T/S 1122
Generator Address :	730 ACUSHNET AVE, NEW BEDFORD, MA 02740
Generator Mailing :	730 ACUSHNET AVE, NEW BEDFORD, MA 02740
Generator Contact :	RYDER T/S 1122
Destination ID :	MAD082303777
Destination Name :	CYN OIL CORPORATION
Destination Mailing :	1771 WASHINGTON ST, STOUGHTON, MA 02072
Destination Address :	1771 WASHINGTON ST, STOUGHTON, MA 02072
Destination Contact :	N/R
Submission Type :	DataImage5Copy
Origin Type :	Service
Manifest Residue :	N
Rejection :	N
Last Date in Agency List :	2024-12-03

Map Id: A8
Direction: E
Distance: 0.097 mi., 513 ft.
Elevation: 10 ft.
Relative: Lower

Site Name : RYDER TRUCK RENTAL | RYDER TRUCK RENTAL #1122 | RYDER TRANSPORATION SERVICES
730 ACUSHNET AVE
NEW BEDFORD, MA

Database(s) : [ECHO, EPA LUST, EPA UST, FRS, HIST RELEASE - MA, HIST SPILLS 2 - MA, HWG - MA, LAST - MA, LUST - MA, MANIFEST - RI, MANIFEST EPA, RCRA VSQG, RELEASE - MA, SHWS - MA, UST - MA] ***(cont.)***

Envirosite ID: 58316660
EPA ID: N/R

MANIFEST EPA ***(cont.)***

Waste Details

Waste Line Number :	N/R
Is DOT Hazardous :	N/R
DOT ID Number :	N/R
DOT Information :	N/R
Non Waste Description :	N/R
Quantity :	N/R N/R
Quantity Tons, Acute, Non-Acute :	N/R, N/R, N/R
Quantity Kg, Acute, Non-Acute :	N/R, N/R
Quantity Tons, Haz, Non-Haz :	N/R, N/R
Quantity Kg, Haz, Non-Haz :	N/R, N/R
Management Method :	N/R - N/R
Is EPA Waste :	N/R
Federal Code :	N/R
State Code :	N/R

Manifest Details

Manifest Number :	009224981SKS
Shipped Date :	2024-05-07
Updated Date :	2024-05-29
Received Date :	2024-05-07
Status :	Signed
Generator ID :	MAD982710899
Generator Name :	RYDER T/S 1122
Generator Address :	730 ACUSHNET AVE, NEW BEDFORD, MA 02740
Generator Mailing :	730 ACUSHNET AVE, NEW BEDFORD, MA 02740
Generator Contact :	RYDER T/S 1122
Destination ID :	RID084802842
Destination Name :	SAFETY-KLEEN SYSTEMS, INC.
Destination Mailing :	167 MILL STREET, CRANSTON, RI 02905
Destination Address :	167 MILL STREET, CRANSTON, RI 02905
Destination Contact :	N/R
Submission Type :	DataImage5Copy
Origin Type :	Service
Manifest Residue :	N
Rejection :	N
Last Date in Agency List :	2024-12-03

Waste Details

Waste Line Number :	1
Is DOT Hazardous :	Y
DOT ID Number :	NA1993

Map Id: A8
Direction: E
Distance: 0.097 mi., 513 ft.
Elevation: 10 ft.
Relative: Lower

Site Name : RYDER TRUCK RENTAL | RYDER TRUCK RENTAL #1122 | RYDER TRANSPORATION SERVICES
730 ACUSHNET AVE
NEW BEDFORD, MA

Database(s) : [ECHO, EPA LUST, EPA UST, FRS, HIST RELEASE - MA, HIST SPILLS 2 - MA, HWG - MA, LAST - MA, LUST - MA, MANIFEST - RI, MANIFEST EPA, RCRA VSQG, RELEASE - MA, SHWS - MA, UST - MA] ***(cont.)***

Envirosite ID: 58316660
EPA ID: N/R

MANIFEST EPA ***(cont.)***

DOT Information :	NA1993, WASTE NA1993 WASTE COMBUSTIBLE LIQUID, N.O.S. (PETROLEUM NAPHTHA) PGIII DOT-SP11606 (D039)(ERG#128), COMBUSTIBLE LIQUID, PG III
Non Waste Description :	N/R
Quantity :	15 Gallons
Quantity Tons, Acute, Non-Acute :	0.06255, 0, 0.06255
Quantity Kg, Acute, Non-Acute :	0, 56.7347265
Quantity Tons, Haz, Non-Haz :	0.06255, 0
Quantity Kg, Haz, Non-Haz :	56.7347265, 0
Management Method :	H141 - STORAGE, BULKING AND/OR TRANSFER OFF SITE
Is EPA Waste :	Y
Federal Code :	D039
State Code :	N/R

Manifest Details

Manifest Number :	009173939SKS
Shipped Date :	2024-05-01
Updated Date :	2024-05-21
Received Date :	2024-05-02
Status :	Signed
Generator ID :	MAD982710899
Generator Name :	RYDER T/S 1122
Generator Address :	730 ACUSHNET AVE, NEW BEDFORD, MA 02740
Generator Mailing :	730 ACUSHNET AVE, NEW BEDFORD, MA 02740
Generator Contact :	RYDER T/S 1122
Destination ID :	MAD082303777
Destination Name :	CYN OIL CORPORATION
Destination Mailing :	1771 WASHINGTON ST, STOUGHTON, MA 02072
Destination Address :	1771 WASHINGTON ST, STOUGHTON, MA 02072
Destination Contact :	N/R
Submission Type :	DataImage5Copy
Origin Type :	Service
Manifest Residue :	N
Rejection :	N
Last Date in Agency List :	2024-12-03

Waste Details

Waste Line Number :	N/R
Is DOT Hazardous :	N/R
DOT ID Number :	N/R
DOT Information :	N/R
Non Waste Description :	N/R
Quantity :	N/R N/R
Quantity Tons, Acute, Non-Acute :	N/R, N/R, N/R
Quantity Kg, Acute, Non-Acute :	N/R, N/R

Map Id: A8
Direction: E
Distance: 0.097 mi., 513 ft.
Elevation: 10 ft.
Relative: Lower

Site Name : RYDER TRUCK RENTAL | RYDER TRUCK RENTAL #1122 | RYDER TRANSPORATION SERVICES
730 ACUSHNET AVE
NEW BEDFORD, MA

Database(s) : [ECHO, EPA LUST, EPA UST, FRS, HIST RELEASE - MA, HIST SPILLS 2 - MA, HWG - MA, LAST - MA, LUST - MA, MANIFEST - RI, MANIFEST EPA, RCRA VSQG, RELEASE - MA, SHWS - MA, UST - MA] ***(cont.)***

Envirosite ID: 58316660
EPA ID: N/R

MANIFEST EPA ***(cont.)***

Quantity Tons, Haz, Non-Haz :	N/R, N/R
Quantity Kg, Haz, Non-Haz :	N/R, N/R
Management Method :	N/R - N/R
Is EPA Waste :	N/R
Federal Code :	N/R
State Code :	N/R

Manifest Details

Manifest Number :	009174136SKS
Shipped Date :	2024-04-09
Updated Date :	2024-04-29
Received Date :	2024-04-10
Status :	Signed
Generator ID :	MAD982710899
Generator Name :	Ryder T/S 1122
Generator Address :	730 Acushnet Ave, NEW BEDFORD, MA 02740
Generator Mailing :	730 Acushnet Ave, New Bedford, MA 02740
Generator Contact :	Ryder T/S 1122
Destination ID :	MAD082303777
Destination Name :	Cyn Oil Corporation
Destination Mailing :	1771 Washington St, Stoughton, MA 02072
Destination Address :	1771 Washington St, Stoughton, MA 02072
Destination Contact :	N/R
Submission Type :	DataImage5Copy
Origin Type :	Service
Manifest Residue :	N
Rejection :	N
Last Date in Agency List :	2024-12-03

Waste Details

Waste Line Number :	1
Is DOT Hazardous :	N
DOT ID Number :	N/R
DOT Information :	N/R
Non Waste Description :	USED OIL (MADEP MA98 - OFF SPEC) NONE, NON DOT REGULATED, N/A, NONE
Quantity :	200 Gallons
Quantity Tons, Acute, Non-Acute :	0.83402836, 0, 0.83402836
Quantity Kg, Acute, Non-Acute :	0, 756.4888
Quantity Tons, Haz, Non-Haz :	, 0.83402836
Quantity Kg, Haz, Non-Haz :	, 756.4888
Management Method :	-
Is EPA Waste :	N
Federal Code :	N/R
State Code :	MA - MA98

Map Id: A8
Direction: E
Distance: 0.097 mi., 513 ft.
Elevation: 10 ft.
Relative: Lower

Site Name : RYDER TRUCK RENTAL | RYDER TRUCK RENTAL #1122 | RYDER TRANSPORATION SERVICES
730 ACUSHNET AVE
NEW BEDFORD, MA

Database(s) : [ECHO, EPA LUST, EPA UST, FRS, HIST RELEASE - MA, HIST SPILLS 2 - MA, HWG - MA, LAST - MA, LUST - MA, MANIFEST - RI, MANIFEST EPA, RCRA VSQG, RELEASE - MA, SHWS - MA, UST - MA] ***(cont.)***

Envirosite ID: 58316660
EPA ID: N/R

RCRA VSQG

Facility Name :	RYDER TRUCK RENTAL
Facility Address :	730 ACUSHNET AVE, NEW BEDFORD, MA 02740
County :	BRISTOL
Date Form Received by Agency :	2015-03-13
EPA ID :	MAD982710899
Mailing Address :	730 ACUSHNET AVE, NEW BEDFORD, MA 02740-0000
Contact :	CARLOS MONTERROSO
Contact Address :	730 ACUSHNET AVE, NEW BEDFORD, MA 02740-0000
Contact Country :	US
Contact Telephone :	508-997-6273
Contact Email :	N/R
EPA Region :	01
Land Type :	Private
Source Type :	Notification
Classification :	Very Small Quantity Generator

Description :

Handlers that generate 100 kilograms or less of hazardous waste per calendar month, and accumulate 1000 kg or less of hazardous waste at any time; or generate one kilogram or less of acutely hazardous waste per calendar month, and accumulate at any time: 1 kg or less of acutely hazardous waste; or 100 kg or less of any residue or contaminated soil, waste or other debris resulting from the cleanup of a spill, into or on any land or water, of acutely hazardous waste;or generate 100 kg or less of any residue or contaminated soil, waste or other debris resulting from the cleanup of a spill, into or on any land or water, of acutely hazardous waste during any calendar month, and accumulate at any time: 1 kg or less of acutely hazardous waste; or 100 kg or less of any residue or contaminated soil, waste or other debris resulting from the cleanup of a spill, into or on any land or water, of acutely hazardous waste.

Last Date in Agency List :	2024-12-17

Owner/Operator Summary

Owner/Operator Name :	RUTH & DAVID GLICKSMAN
Owner/Operator Address :	730 ACUSHNET AVE, NEW BEDFORD, MA 02740-0000
Owner/Operator Country :	US
Owner/Operator Telephone :	N/R
Owner/Operator Email :	N/R
Owner/Operator Fax :	N/R
Legal Status :	Private
Owner/Operator Type :	Owner
Owner/Operator Start Date :	1987-04-01
Owner/Operator End Date :	N/R
Owner/Operator Name :	RYDER SYSTEM INC
Owner/Operator Address :	730 ACUSHNET AVE, NEW BEDFORD, MA 02740-0000
Owner/Operator Country :	US

Map Id: A8
Direction: E
Distance: 0.097 mi., 513 ft.
Elevation: 10 ft.
Relative: Lower

Site Name : RYDER TRUCK RENTAL | RYDER TRUCK RENTAL #1122 | RYDER TRANSPORATION SERVICES
730 ACUSHNET AVE
NEW BEDFORD, MA

Database(s) : [ECHO, EPA LUST, EPA UST, FRS, HIST RELEASE - MA, HIST SPILLS 2 - MA, HWG - MA, LAST - MA, LUST - MA, MANIFEST - RI, MANIFEST EPA, RCRA VSQG, RELEASE - MA, SHWS - MA, UST - MA] ***(cont.)***

Envirosite ID: 58316660
EPA ID: N/R

RCRA VSQG ***(cont.)***

Owner/Operator Telephone :	N/R
Owner/Operator Email :	N/R
Owner/Operator Fax :	N/R
Legal Status :	Private
Owner/Operator Type :	Operator
Owner/Operator Start Date :	1987-04-01
Owner/Operator End Date :	N/R

Handler Activities Summary

U.S. Importer of Hazardous Waste :	N
Mixed Waste (Haz. and Radioactive) :	N
Recycler of Hazardous Waste :	N
Transporter of Hazardous Waste :	N
Treater, Storer or Disposer of HW :	N
Underground Injection Activity :	N
On-site Burner Exemption :	N
Furnace Exemption :	N
Used Oil Fuel Burner :	N
Used Oil Processor :	N
Used Oil Refiner :	N
Used Oil Fuel Marketer to Burner :	N
Used Oil Specification Marketer :	N
Used Oil Transfer Facility :	N
Used Oil Transporter :	N

Historical Generators

Date Form Received by Agency :	1989-03-17
Facility Name :	RYDER TRUCK RENTAL
Classification :	Very Small Quantity Generator

Hazardous Waste Summary

Waste Code / Name :	D001 - IGNITABLE WASTE MA01 - WASTE OIL MA98 - OFF SPECIFICATION USED OIL FUEL THAT IS SHIPPED USING A HW MANIFEST

Notices of Violations Summary

Regulation Violated :	N

RELEASE - MA

Facility Name :	RYDER TRANSPORATION SERVICES

Map Id: A8
Direction: E
Distance: 0.097 mi., 513 ft.
Elevation: 10 ft.
Relative: Lower

Site Name : RYDER TRUCK RENTAL | RYDER TRUCK RENTAL #1122 | RYDER TRANSPORATION SERVICES
730 ACUSHNET AVE
NEW BEDFORD, MA

Database(s) : [ECHO, EPA LUST, EPA UST, FRS, HIST RELEASE - MA, HIST SPILLS 2 - MA, HWG - MA, LAST - MA, LUST - MA, MANIFEST - RI, MANIFEST EPA, RCRA VSQG, RELEASE - MA, SHWS - MA, UST - MA] ***(cont.)***

Envirosite ID: 58316660
EPA ID: N/R

RELEASE - MA ***(cont.)***

Facility Address : 730 ACUSHNET AVE, NEW BEDFORD

Incident Summary
Release Tracking Number : 4-0017356
Notification Date : 2002-09-17
Category : TWO HR
OFC Town : NEW BEDFORD

Current Status : Response Action Outcome - A site/release where a Permanent or Temporary Solution Statement (formerly RAO Statement) was submitted. This statement asserts that response actions were sufficient to achieve a level of no significant risk or at least ensure that all substantial hazards were eliminated.

Current Date : 2003-03-07
Phase : Phase report not required or not submitted.
OHM : Oil
Agency Link : Click here for hyperlink provided by the agency.
Last Date in Agency List : 2024-11-18

Source Details
Source : VEHICLE

Location Details
Location : COMMERCIAL

Chemicals
Chemical : DIESEL FUEL
Amount : 60 GAL

Facility Name : RYDER TRUCK
Facility Address : 730 ACUSHNET AVE, NEW BEDFORD

Incident Summary
Release Tracking Number : 4-0022749
Notification Date : 2010-07-23
Category : 72 HR
OFC Town : NEW BEDFORD

Map Id: A8
Direction: E
Distance: 0.097 mi., 513 ft.
Elevation: 10 ft.
Relative: Lower

Site Name : RYDER TRUCK RENTAL | RYDER TRUCK RENTAL #1122 | RYDER TRANSPORATION SERVICES
730 ACUSHNET AVE
NEW BEDFORD, MA

Database(s) : [ECHO, EPA LUST, EPA UST, FRS, HIST RELEASE - MA, HIST SPILLS 2 - MA, HWG - MA, LAST - MA, LUST - MA, MANIFEST - RI, MANIFEST EPA, RCRA VSQG, RELEASE - MA, SHWS - MA, UST - MA] ***(cont.)***

Envirosite ID: 58316660
EPA ID: N/R

RELEASE - MA ***(cont.)***

Current Status : Response Action Outcome - A site/release where a Permanent or Temporary Solution Statement (formerly RAO Statement) was submitted. This statement asserts that response actions were sufficient to achieve a level of no significant risk or at least ensure that all substantial hazards were eliminated.

Current Date : 2010-09-16
Phase : Phase report not required or not submitted.
OHM : Oil
Agency Link : Click here for hyperlink provided by the agency.
Last Date in Agency List : 2024-11-18

Source Details
Source : LINE

Location Details
Location : PRIVPROP

Chemicals
Chemical : GASOLINE
Amount : 0.5 GAL

Facility Name : RYDER TRUCK RENTAL
Facility Address : 730 ACUSHNET AVE, NEW BEDFORD

Incident Summary
Release Tracking Number : 4-0013262
Notification Date : 1997-08-07
Category : 72 HR
OFC Town : NEW BEDFORD

Current Status : Response Action Outcome - A site/release where a Permanent or Temporary Solution Statement (formerly RAO Statement) was submitted. This statement asserts that response actions were sufficient to achieve a level of no significant risk or at least ensure that all substantial hazards were eliminated.

Current Date : 2000-08-14
Phase : Phase report not required or not submitted.
OHM : N/R
Agency Link : Click here for hyperlink provided by the agency.

Map Id: A8
Direction: E
Distance: 0.097 mi., 513 ft.
Elevation: 10 ft.
Relative: Lower

Site Name : RYDER TRUCK RENTAL | RYDER TRUCK RENTAL #1122 | RYDER TRANSPORATION SERVICES
730 ACUSHNET AVE
NEW BEDFORD, MA

Database(s) : [ECHO, EPA LUST, EPA UST, FRS, HIST RELEASE - MA, HIST SPILLS 2 - MA, HWG - MA, LAST - MA, LUST - MA, MANIFEST - RI, MANIFEST EPA, RCRA VSQG, RELEASE - MA, SHWS - MA, UST - MA] ***(cont.)***

Envirosite ID: 58316660
EPA ID: N/R

RELEASE - MA ***(cont.)***

Last Date in Agency List : 2024-11-18

Source Details
Source : UST

Location Details
Location : COMMERCIAL

Chemicals
Chemical : DIESEL
Amount : 167 PPM

Facility Name : RYDER TRUCK RENTAL #1122
Facility Address : 730 ACUSHNET AVE, NEW BEDFORD, 027400000

Incident Summary
Release Tracking Number : 4-0022100
Notification Date : 2009-07-31
Category : TWO HR
OFC Town : NEW BEDFORD

Current Status : Response Action Outcome - A site/release where a Permanent or Temporary Solution Statement (formerly RAO Statement) was submitted. This statement asserts that response actions were sufficient to achieve a level of no significant risk or at least ensure that all substantial hazards were eliminated.

Current Date : 2009-09-18
Phase : Phase report not required or not submitted.
OHM : Oil
Agency Link : Click here for hyperlink provided by the agency.
Last Date in Agency List : 2024-11-18

Source Details
Source : AST

Map Id: A8
Direction: E
Distance: 0.097 mi., 513 ft.
Elevation: 10 ft.
Relative: Lower

Site Name : RYDER TRUCK RENTAL | RYDER TRUCK RENTAL #1122 | RYDER TRANSPORATION SERVICES
730 ACUSHNET AVE
NEW BEDFORD, MA

Database(s) : [ECHO, EPA LUST, EPA UST, FRS, HIST RELEASE - MA, HIST SPILLS 2 - MA, HWG - MA, LAST - MA, LUST - MA, MANIFEST - RI, MANIFEST EPA, RCRA VSQG, RELEASE - MA, SHWS - MA, UST - MA] ***(cont.)***

Envirosite ID: 58316660
EPA ID: N/R

RELEASE - MA ***(cont.)***

Location Details
Location : COMMERCIAL

Chemicals
Chemical : DIESEL FUEL
Amount : 1 GAL/HR

SHWS - MA

Facility Name : RYDER TRANSPORATION SERVICES
Facility Address : 730 ACUSHNET AVE, NEW BEDFORD

Incident Summary
Release Tracking Number : 4-0017356
Notification Date : 2002-09-17
Category : TWO HR
OFC Town : NEW BEDFORD

Current Status : Response Action Outcome - A site/release where a Permanent or Temporary Solution Statement (formerly RAO Statement) was submitted. This statement asserts that response actions were sufficient to achieve a level of no significant risk or at least ensure that all substantial hazards were eliminated.

Current Date : 2003-03-07
Phase : Phase report not required or not submitted.
OHM : Oil
Agency Link : Click here for hyperlink provided by the agency.
Last Date in Agency List : 2024-11-18

Source Details
Source : VEHICLE

Location Details
Location : COMMERCIAL

Response Action Information
Response Action Type : RAO Response Action Outcome - RAO
Status : RAORCD RAO Statement Received
Submittal Date : 2003-03-07

Map Id: A8
Direction: E
Distance: 0.097 mi., 513 ft.
Elevation: 10 ft.
Relative: Lower

Site Name : RYDER TRUCK RENTAL | RYDER TRUCK RENTAL #1122 | RYDER TRANSPORATION SERVICES
730 ACUSHNET AVE
NEW BEDFORD, MA

Database(s) : [ECHO, EPA LUST, EPA UST, FRS, HIST RELEASE - MA, HIST SPILLS 2 - MA, HWG - MA, LAST - MA, LUST - MA, MANIFEST - RI, MANIFEST EPA, RCRA VSQG, RELEASE - MA, SHWS - MA, UST - MA] ***(cont.)***

Envirosite ID: 58316660
EPA ID: N/R

SHWS - MA ***(cont.)***

Response Action Type : RLFA
Status : FLDD1U
Submittal Date : 2002-09-17

Response Action Type : C&E
Status : NON
Submittal Date : 2003-02-18

Response Action Type : RAO Response Action Outcome - RAO
Status : TSAUD Level I - Technical Screen Audit
Submittal Date : 2003-03-24

Response Action Type : RAO Response Action Outcome - RAO
Status : FEEREC Fee Received - TFS Use Only
Submittal Date : 2003-03-10

Response Action Type : RNF Release Notification Form Received
Status : REPORT Reportable Release or Threat of Release
Submittal Date : 2003-03-07

Response Action Type : NOR
Status : ISSUED
Submittal Date : 2002-09-26

Chemicals
Chemical : DIESEL FUEL
Amount : 60 GAL

Facility Name : RYDER TRUCK
Facility Address : 730 ACUSHNET AVE, NEW BEDFORD

Incident Summary
Release Tracking Number : 4-0022749
Notification Date : 2010-07-23
Category : 72 HR
OFC Town : NEW BEDFORD

Map Id: A8
Direction: E
Distance: 0.097 mi., 513 ft.
Elevation: 10 ft.
Relative: Lower

Site Name : RYDER TRUCK RENTAL | RYDER TRUCK RENTAL #1122 | RYDER TRANSPORATION SERVICES
730 ACUSHNET AVE
NEW BEDFORD, MA

Database(s) : [ECHO, EPA LUST, EPA UST, FRS, HIST RELEASE - MA, HIST SPILLS 2 - MA, HWG - MA, LAST - MA, LUST - MA, MANIFEST - RI, MANIFEST EPA, RCRA VSQG, RELEASE - MA, SHWS - MA, UST - MA] ***(cont.)***

Envirosite ID: 58316660
EPA ID: N/R

SHWS - MA ***(cont.)***

Current Status : Response Action Outcome - A site/release where a Permanent or Temporary Solution Statement (formerly RAO Statement) was submitted. This statement asserts that response actions were sufficient to achieve a level of no significant risk or at least ensure that all substantial hazards were eliminated.

Current Date : 2010-09-16
Phase : Phase report not required or not submitted.
OHM : Oil
Agency Link : Click here for hyperlink provided by the agency.
Last Date in Agency List : 2024-11-18

Source Details
Source : LINE

Location Details
Location : PRIVPROP

Response Action Information
Response Action Type : RAO Response Action Outcome - RAO
Status : RAORCD RAO Statement Received
Submittal Date : 2010-09-16

Response Action Type : RAO Response Action Outcome - RAO
Status : TSAUD Level I - Technical Screen Audit
Submittal Date : 2010-10-13

Response Action Type : RNFE
Status : RECPT Transmittal or Notification Received
Submittal Date : 2010-09-16

Chemicals
Chemical : GASOLINE
Amount : 0.5 GAL

Facility Name : RYDER TRUCK RENTAL
Facility Address : 730 ACUSHNET AVE, NEW BEDFORD

Map Id: A8
Direction: E
Distance: 0.097 mi., 513 ft.
Elevation: 10 ft.
Relative: Lower

Site Name : RYDER TRUCK RENTAL | RYDER TRUCK RENTAL #1122 | RYDER TRANSPORATION SERVICES
730 ACUSHNET AVE
NEW BEDFORD, MA

Database(s) : [ECHO, EPA LUST, EPA UST, FRS, HIST RELEASE - MA, HIST SPILLS 2 - MA, HWG - MA, LAST - MA, LUST - MA, MANIFEST - RI, MANIFEST EPA, RCRA VSQG, RELEASE - MA, SHWS - MA, UST - MA] ***(cont.)***

Envirosite ID: 58316660
EPA ID: N/R

SHWS - MA ***(cont.)***

Incident Summary

Release Tracking Number :	4-0013262
Notification Date :	1997-08-07
Category :	72 HR
OFC Town :	NEW BEDFORD
Current Status :	Response Action Outcome - A site/release where a Permanent or Temporary Solution Statement (formerly RAO Statement) was submitted. This statement asserts that response actions were sufficient to achieve a level of no significant risk or at least ensure that all substantial hazards were eliminated.
Current Date :	2000-08-14
Phase :	Phase report not required or not submitted.
OHM :	N/R
Agency Link :	Click here for hyperlink provided by the agency.
Last Date in Agency List :	2024-11-18

Source Details

Source :	UST

Location Details

Location :	COMMERCIAL

Response Action Information

Response Action Type :	NOR
Status :	ISSUED
Submittal Date :	1997-08-18
Response Action Type :	TCLASS Tier Classification
Status :	TIERII Tier 2 Classification
Submittal Date :	1998-08-14
Response Action Type :	TCLASS Tier Classification
Status :	RECPT Transmittal or Notification Received
Submittal Date :	1998-08-14
Response Action Type :	PHASII Phase 2
Status :	CSRCVD Completion Statement Received
Submittal Date :	2000-08-14

Map Id: A8
Direction: E
Distance: 0.097 mi., 513 ft.
Elevation: 10 ft.
Relative: Lower

Site Name : RYDER TRUCK RENTAL | RYDER TRUCK RENTAL #1122 | RYDER TRANSPORATION SERVICES
730 ACUSHNET AVE
NEW BEDFORD, MA

Database(s) : [ECHO, EPA LUST, EPA UST, FRS, HIST RELEASE - MA, HIST SPILLS 2 - MA, HWG - MA, LAST - MA, LUST - MA, MANIFEST - RI, MANIFEST EPA, RCRA VSQG, RELEASE - MA, SHWS - MA, UST - MA] ***(cont.)***

Envirosite ID: 58316660
EPA ID: N/R

SHWS - MA ***(cont.)***

Response Action Type : RLFA
Status : FLDRUN
Submittal Date : 2008-10-15

Response Action Type : PHASII Phase 2
Status : SOW Scope of Work Received
Submittal Date : 1999-08-26

Response Action Type : RAO Response Action Outcome - RAO
Status : RAORCD RAO Statement Received
Submittal Date : 2000-08-14

Response Action Type : RAO Response Action Outcome - RAO
Status : TSAUD Level I - Technical Screen Audit
Submittal Date : 2004-09-30

Response Action Type : PHASEI Phase 1
Status : CSRCVD Completion Statement Received
Submittal Date : 1998-08-14

Response Action Type : RNF Release Notification Form Received
Status : REPORT Reportable Release or Threat of Release
Submittal Date : 1997-10-14

Chemicals
Chemical : DIESEL
Amount : 167 PPM

Facility Name : RYDER TRUCK RENTAL #1122
Facility Address : 730 ACUSHNET AVE, NEW BEDFORD, 027400000

Incident Summary
Release Tracking Number : 4-0022100
Notification Date : 2009-07-31
Category : TWO HR
OFC Town : NEW BEDFORD

Map Id: A8
Direction: E
Distance: 0.097 mi., 513 ft.
Elevation: 10 ft.
Relative: Lower

Site Name : RYDER TRUCK RENTAL | RYDER TRUCK RENTAL #1122 | RYDER TRANSPORATION SERVICES
730 ACUSHNET AVE
NEW BEDFORD, MA

Database(s) : [ECHO, EPA LUST, EPA UST, FRS, HIST RELEASE - MA, HIST SPILLS 2 - MA, HWG - MA, LAST - MA, LUST - MA, MANIFEST - RI, MANIFEST EPA, RCRA VSQG, RELEASE - MA, SHWS - MA, UST - MA] ***(cont.)***

Envirosite ID: 58316660
EPA ID: N/R

SHWS - MA ***(cont.)***

Current Status : Response Action Outcome - A site/release where a Permanent or Temporary Solution Statement (formerly RAO Statement) was submitted. This statement asserts that response actions were sufficient to achieve a level of no significant risk or at least ensure that all substantial hazards were eliminated.

Current Date : 2009-09-18
Phase : Phase report not required or not submitted.
OHM : Oil
Agency Link : Click here for hyperlink provided by the agency.
Last Date in Agency List : 2024-11-18

Source Details
Source : AST

Location Details
Location : COMMERCIAL

Response Action Information
Response Action Type : NOR
Status : ISSUED
Submittal Date : 2009-09-22

Response Action Type : RAO Response Action Outcome - RAO
Status : TSAUD Level I - Technical Screen Audit
Submittal Date : 2009-10-20

Response Action Type : RLFA
Status : FLDRUN
Submittal Date : 2010-04-07

Response Action Type : RAO Response Action Outcome - RAO
Status : RAORCD RAO Statement Received
Submittal Date : 2009-09-18

Response Action Type : RNFE
Status : RECPT Transmittal or Notification Received
Submittal Date : 2009-09-15

Map Id: A8
Direction: E
Distance: 0.097 mi., 513 ft.
Elevation: 10 ft.
Relative: Lower

Site Name : RYDER TRUCK RENTAL | RYDER TRUCK RENTAL #1122 | RYDER TRANSPORATION SERVICES
730 ACUSHNET AVE
NEW BEDFORD, MA

Database(s) : [ECHO, EPA LUST, EPA UST, FRS, HIST RELEASE - MA, HIST SPILLS 2 - MA, HWG - MA, LAST - MA, LUST - MA, MANIFEST - RI, MANIFEST EPA, RCRA VSQG, RELEASE - MA, SHWS - MA, UST - MA] ***(cont.)***

Envirosite ID: 58316660
EPA ID: N/R

SHWS - MA ***(cont.)***

Chemicals
Chemical : DIESEL FUEL
Amount : 1 GAL/HR

UST - MA

Facility Name : RYDER TRANSPORTATION SERV #1122A
Facility Address : 730 ACUSHNET AVE, NEW BEDFORD, MA 02742

Site Details
Facility ID : 665
Region : Southeast Regional Office
FMF Number : N/R
Type : Non-Retail Motor Vehicle Fuel Dispensing
Owner Type : Corporation or non-profit corporation
Phone : N/R
Last Date in Agency List : 2024-12-19

Owner Information
Date of Ownership : 1998-11-02
Owner Name : RYDER TRUCK RENTAL INC
Owner Address : 757 N Eldridge Parkway, Suite 760 HOUSTON, TX 77079
Contact Name : Heather Melton
Contact Address : 757 N Eldridge Parkway, Suite 760 Houston, TX 77079
Contact Phone : (281) 647-8900 x235
Contact for Correspondence : N/R

Operator Information
Operator Name : RYDER TRUCK RENTAL INC
Operator Address : 757 N Eldridge Parkway, Suite 760 HOUSTON, TX 77079
Authorized Contact Name : Heather Melton
Authorized Contact Address : 757 N Eldridge Parkway, Suite 760 Houston, TX 77079
Authorized Contact Phone : (281) 647-8900 x235
Authorized Signatory : N/R
Contact for Correspondence : N/R

Tank Information
Date Installed : 1981-01-01
Status Date : 1997-08-07
Status : Tank Removed
Tank Number : 1
Compartments : 1

Map Id: A8
Direction: E
Distance: 0.097 mi., 513 ft.
Elevation: 10 ft.
Relative: Lower

Site Name : RYDER TRUCK RENTAL | RYDER TRUCK RENTAL #1122 | RYDER TRANSPORATION SERVICES
730 ACUSHNET AVE
NEW BEDFORD, MA

Database(s) : [ECHO, EPA LUST, EPA UST, FRS, HIST RELEASE - MA, HIST SPILLS 2 - MA, HWG - MA, LAST - MA, LUST - MA, MANIFEST - RI, MANIFEST EPA, RCRA VSQG, RELEASE - MA, SHWS - MA, UST - MA] ***(cont.)***

Envirosite ID: 58316660
EPA ID: N/R

UST - MA ***(cont.)***

Capacity :	5,000
Contents :	Gasoline
Use :	Motor Vehicle
Date Installed :	N/R
Status Date :	1997-08-07
Status :	Tank Removed
Tank Number :	2
Compartments :	1
Capacity :	5,000
Contents :	Diesel
Use :	Motor Vehicle

21J Information

COC Number :	N/R
Expiration Date :	N/R
Per-Occurrence Coverage :	N/R
Aggregate Coverage :	N/R

Due Dates

Due Date :	N/R
Type :	N/R

Enforcement Actions

Date Issued :	N/R
Due Date :	N/R
Date Resolved :	N/R
Status :	N/R
Doc Number :	N/R
Type :	N/R
Form Type :	N/R

Dispensers

Owner Number :	N/R
Sump :	N/R
Sump Sensor Continuously Monitored? :	N/R

Map Id: A9
Direction: E
Distance: 0.107 mi., 567 ft.
Elevation: 9 ft.
Relative: Lower

Site Name : MS. MICHELLE ENGLAND
706 ACUSHNET AVENUE
NEW BEDFORD, MA 02746

Database(s) : [MANIFEST EPA]

Envirosite ID: 58316658
EPA ID: MAD089353023

MANIFEST EPA

Manifest Details

Manifest Number :	019771452JJK
Shipped Date :	2020-08-03
Updated Date :	2020-08-12
Received Date :	2020-08-05
Status :	Signed
Generator ID :	MAD089353023
Generator Name :	MS. MICHELLE ENGLAND
Generator Address :	706 ACUSHNET AVENUE, NEW BEDFORD, MA 02746
Generator Mailing :	706 ACUSHNET AVENUE, NEW BEDFORD, MA 02746
Generator Contact :	N/R
Destination ID :	RID040098352
Destination Name :	Northland Environmental, LLC
Destination Mailing :	275 Allens Avenue, Providence, RI 02905
Destination Address :	275 Allens Avenue, Providence, RI 02905
Destination Contact :	N/R
Submission Type :	DataImage5Copy
Origin Type :	Service
Manifest Residue :	N
Rejection :	N
Last Date in Agency List :	2024-12-03

Waste Details

Waste Line Number :	1
Is DOT Hazardous :	N
DOT ID Number :	N/R
DOT Information :	N/R
Non Waste Description :	NON DOT NON RCRA REGULATED LIQUID
Quantity :	1000 Pounds
Quantity Tons, Acute, Non-Acute :	0.5, 0, 0.5
Quantity Kg, Acute, Non-Acute :	0, 453.515
Quantity Tons, Haz, Non-Haz :	0, 0.5
Quantity Kg, Haz, Non-Haz :	0, 453.515
Management Method :	H141 - STORAGE, BULKING AND/OR TRANSFER OFF SITE
Is EPA Waste :	N
Federal Code :	N/R
State Code :	MA - MA01, RI - R015

Map Id: C10
Direction: NE
Distance: 0.119 mi., 630 ft.
Elevation: 8 ft.
Relative: Lower

Site Name : ACUSHNET AVE RR OVERPASS
WAMSUTTA ST. AND ACUSHNET
NEW BEDFORD, MA 02740

Database(s) : [HIST RELEASE - MA, RELEASE - MA, SHWS - MA]

Envirosite ID: 2693029
EPA ID: N/R

HIST RELEASE - MA

Facility Address :	WAMSUTTA ST. AND ACUSHNET, NEW BEDFORD

Map Id: C10
Direction: NE
Distance: 0.119 mi., 630 ft.
Elevation: 8 ft.
Relative: Lower

Site Name : ACUSHNET AVE RR OVERPASS
WAMSUTTA ST. AND ACUSHNET
NEW BEDFORD, MA 02740

Database(s) : [HIST RELEASE - MA, RELEASE - MA, SHWS - MA] ***(cont.)***

Envirosite ID: 2693029
EPA ID: N/R

HIST RELEASE - MA ***(cont.)***

Notification Date :	2010-06-21
RTN Number :	4-22683
Assoc ID :	N/R
Source :	VEHICLE
Category :	TWO HR
Location Aid :	ACUSHNET AVE RR OVERPASS
Location :	ROADWAY
Municipality :	NEW BEDFORD
Last Date in Agency List :	2015-04-09

Chemical Information

Chemical :	DIESEL FUEL 20.0 GAL

RELEASE - MA

Facility Name :	ACUSHNET AVE RR OVERPASS
Facility Address :	WAMSUTTA ST. AND ACUSHNET, NEW BEDFORD, 027400000

Incident Summary

Release Tracking Number :	4-0022683
Notification Date :	2010-06-21
Category :	TWO HR
OFC Town :	NEW BEDFORD
Current Status :	Response Action Outcome - A site/release where a Permanent or Temporary Solution Statement (formerly RAO Statement) was submitted. This statement asserts that response actions were sufficient to achieve a level of no significant risk or at least ensure that all substantial hazards were eliminated.
Current Date :	2010-08-11
Phase :	Phase report not required or not submitted.
OHM :	Oil
Agency Link :	Click here for hyperlink provided by the agency.
Last Date in Agency List :	2024-11-18

Source Details

Source :	VEHICLE

Location Details

Location :	ROADWAY

Chemicals

Chemical :	DIESEL FUEL
Amount :	20 GAL

Map Id: C10
Direction: NE
Distance: 0.119 mi., 630 ft.
Elevation: 8 ft.
Relative: Lower

Site Name : ACUSHNET AVE RR OVERPASS
WAMSUTTA ST. AND ACUSHNET
NEW BEDFORD, MA 02740

Database(s) : [HIST RELEASE - MA, RELEASE - MA, SHWS - MA] ***(cont.)***

Envirosite ID: 2693029
EPA ID: N/R

SHWS - MA

Facility Name : ACUSHNET AVE RR OVERPASS
Facility Address : WAMSUTTA ST. AND ACUSHNET, NEW BEDFORD, 027400000

Incident Summary
Release Tracking Number : 4-0022683
Notification Date : 2010-06-21
Category : TWO HR
OFC Town : NEW BEDFORD

Current Status : Response Action Outcome - A site/release where a Permanent or Temporary Solution Statement (formerly RAO Statement) was submitted. This statement asserts that response actions were sufficient to achieve a level of no significant risk or at least ensure that all substantial hazards were eliminated.

Current Date : 2010-08-11
Phase : Phase report not required or not submitted.
OHM : Oil
Agency Link : Click here for hyperlink provided by the agency.
Last Date in Agency List : 2024-11-18

Source Details
Source : VEHICLE

Location Details
Location : ROADWAY

Response Action Information
Response Action Type : NOR
Status : ISSUED
Submittal Date : 2010-07-23

Response Action Type : RLFA
Status : FLDD1A
Submittal Date : 2010-06-21

Response Action Type : RAO Response Action Outcome - RAO
Status : RAORCD RAO Statement Received
Submittal Date : 2010-08-11

Response Action Type : RAO Response Action Outcome - RAO
Status : TSAUD Level I - Technical Screen Audit
Submittal Date : 2010-08-17

Map Id: C10
Direction: NE
Distance: 0.119 mi., 630 ft.
Elevation: 8 ft.
Relative: Lower

Site Name : ACUSHNET AVE RR OVERPASS
WAMSUTTA ST. AND ACUSHNET
NEW BEDFORD, MA 02740

Database(s) : [HIST RELEASE - MA, RELEASE - MA, SHWS - MA] ***(cont.)***

Envirosite ID: 2693029
EPA ID: N/R

SHWS - MA ***(cont.)***

Response Action Type :	RNFE
Status :	RECPT Transmittal or Notification Received
Submittal Date :	2010-08-11

Chemicals

Chemical :	DIESEL FUEL
Amount :	20 GAL

Map Id: D11
Direction: SE
Distance: 0.130 mi., 688 ft.
Elevation: 31 ft.
Relative: Lower

Site Name : SAM GIAMMALVOS AUTO SALES INC |
SAM GIAMMALVO'S AUTO SALES INC |
GIAMMALVO'S SAM AUTO SALES
1476 PURCHASE ST
NEW BEDFORD, MA 02740

Database(s) : [ASBESTOS - MA, ECHO, EPA UST, FRS, HIST SPILLS 2 - MA, HWG - MA, RCRA VSQG, UST - MA]

Envirosite ID: 58316624
EPA ID: N/R

ASBESTOS - MA

Facility Name :	SERVPRO (FORMER SAM GEOMALVOS AUTO SALES)
Facility Address :	1476 PURCHASE STREET, NEW BEDFORD
Project Start Date :	2016-04-01
Project End Date :	2016-04-30
Project ID :	N/R
Form Type :	AQ-06
Project Type :	N/R
Owner Name :	DOUG GLASSMAN
Owner Address :	1476 PURCHASE STREET
DLS Contractor ID :	N/R
DLS Contractor :	N/R
Site Supervisor ID :	N/R
Site Supervisor :	N/R
Last Date in Agency List :	2021-11-09

ECHO

Facility Name :	SAM GIAMMALVOS AUTO SALES INC
Facility Address :	1476 PURCHASE ST, NEW BEDFORD, MA 02740
County :	BRISTOL
Last Inspection Date :	N/R
Registry ID :	110024354250
FIPS Code :	25005

Map Id: D11
Direction: SE
Distance: 0.130 mi., 688 ft.
Elevation: 31 ft.
Relative: Lower

Site Name : SAM GIAMMALVOS AUTO SALES INC | SAM GIAMMALVO'S AUTO SALES INC | GIAMMALVO'S SAM AUTO SALES
1476 PURCHASE ST
NEW BEDFORD, MA 02740

Database(s) : [ASBESTOS - MA, ECHO, EPA UST, FRS, HIST SPILLS 2 - MA, HWG - MA, RCRA VSQG, UST - MA] ***(cont.)***

Envirosite ID: 58316624
EPA ID: N/R

ECHO ***(cont.)***

EPA Region :	01
Inspection Count :	0
Last Inspection Days :	N/R
Informal Count :	0
Last Informal Action Date :	N/R
Formal Action Count :	0
Last Formal Action Date :	N/R
Total Penalties :	0
Penalty Count :	N/R
Last Penalty Date :	N/R
Last Penalty Amount :	N/R
QTRS IN NC :	0
Programs IN SNC :	0
Current Compliance Status :	No Violation Identified
Three-Year Compliance Status :	_____
Collection Method :	ADDRESS MATCHING-HOUSE NUMBER
Reference Point :	CENTER OF A FACILITY OR STATION
Accuracy Meters :	30
Derived Tribes :	Mashpee Wampanoag Tribe - 17 mile(s), Wampanoag Tribe of Gay Head (Aquinnah) - 21 mile(s)
Derived HUC :	01090002
Derived WBD :	010900020401
Derived STCTY FIPS :	25005
Derived Zip :	02740
Derived CD113 :	09
Derived CB2010 :	250056513001014
MYRTK Universe :	NNN
NPDES IDs :	N/R
CWA Permit Types :	N/R
CWA Compliance Tracking :	N/R
CWA NAICS :	N/R
CWA SICS :	N/R
CWA Inspection Count :	N/R
CWA Last Inspection Days :	N/R
CWA Informal Count :	N/R
CWA Formal Action Count :	N/R
CWA Last Formal Action Date :	N/R
CWA Penalties :	N/R
CWA Last Penalty Date :	N/R
CWA Last Penalty Amount :	N/R
CWA Quarters IN NC :	N/R
CWA Current Compliance Status :	N/R
CWA Current SNC Flag :	N
CWA 13 Quarters Compliance Status :	N/R
CWA 13 Quarters Effluent Exceedances:	N/R
CWA Three-Year QNCR Codes :	N/R
DFR URL :	Click here for hyperlink provided by the agency.
Facility SIC :	N/R
Facility NAICS :	N/R
Facility Last Inspection EPA Date :	N/R
Facility Last Inspection State Date :	N/R

Map Id: D11
Direction: SE
Distance: 0.130 mi., 688 ft.
Elevation: 31 ft.
Relative: Lower

Site Name : SAM GIAMMALVOS AUTO SALES INC | SAM GIAMMALVO'S AUTO SALES INC | GIAMMALVO'S SAM AUTO SALES
1476 PURCHASE ST
NEW BEDFORD, MA 02740

Database(s) : [ASBESTOS - MA, ECHO, EPA UST, FRS, HIST SPILLS 2 - MA, HWG - MA, RCRA VSQG, UST - MA] ***(cont.)***

Envirosite ID: 58316624
EPA ID: N/R

ECHO ***(cont.)***

Facility Last Formal Act EPA Date :	N/R
Facility Last Formal Act State Date :	N/R
Facility Last Informal Act EPA Date :	N/R
Facility Last Informal Act State Date:	N/R
Facility Federal Agency :	N/R
TRI Reporter :	N/R
Facility Imp Water Flag :	N/R
Current SNC Flag :	N
Indian County Flag :	N
Federal Flag :	N/R
US Mexico Border Flag :	N/R
Chesapeak Bay Flag :	N/R
AIR Flag :	N
NPDES Flag :	N
SDWIS Flag :	N
RCRA Flag :	Y
TRI Flag :	N
GHG Flag :	N
Major Flag :	N/R
Active Flag :	Y
NAA Flag :	Y
Latitude :	41.64528
Longitude :	-70.92781
Last Date in Agency List :	2025-02-19

EPA UST

Facility Name :	SAM GIAMMALVO'S AUTO SALES INC
Facility Address :	1476 PURCHASE ST, NEW BEDFORD, Massachusetts 2740
County :	N/R
Facility ID :	MA3452
Facility Status :	Closed UST(s)
Open USTs :	0
Closed USTs :	2
Temporarily Out of Service USTs :	0
Date of Last Inspection :	N/R
EPA Region :	1
Tribe :	N/R
Facility ID 2 :	N/R
Latitude :	41.64544
Longitude :	-70.92778
Last Date in Agency List :	2024-05-22

Tank Details

Tank ID :	MA3452_1
Tank Status :	Closed
Installation Date :	1981-06-01
Removal Date :	1997-08-07
Capacity :	1000

Map Id: D11
Direction: SE
Distance: 0.130 mi., 688 ft.
Elevation: 31 ft.
Relative: Lower

Site Name : SAM GIAMMALVOS AUTO SALES INC | SAM GIAMMALVO'S AUTO SALES INC | GIAMMALVO'S SAM AUTO SALES
1476 PURCHASE ST
NEW BEDFORD, MA 02740

Database(s) : [ASBESTOS - MA, ECHO, EPA UST, FRS, HIST SPILLS 2 - MA, HWG - MA, RCRA VSQG, UST - MA] ***(cont.)***

Envirosite ID: 58316624
EPA ID: N/R

EPA UST ***(cont.)***

Substances :	Gasoline
Tank Wall Type :	N/R
Tank ID :	MA3452_4
Tank Status :	Closed
Installation Date :	1981-06-01
Removal Date :	1997-08-07
Capacity :	8000
Substances :	Waste Oil
Tank Wall Type :	N/R

FRS

Facility Name :	SAM GIAMMALVOS AUTO SALES INC
Facility Address :	1476 PURCHASE ST, NEW BEDFORD, MA 027400000
County :	BRISTOL

Site Details

Registry ID :	110024354250
FRS Facility URL :	Click here for hyperlink provided by the agency.
Last Date in Agency List :	2024-12-16

Source Description

Source Description :

The MA-EPICS is the central repository for all environmental protection data for the State of Massachusetts.

Source Description :

RCRAInfo is EPA's comprehensive information system that supports the Resource Conservation and Recovery Act (RCRA) of 1976 and the Hazardous and Solid Waste Amendments (HSWA) of 1984 through the tracking of events and activities related to facilities that generate, transport, and treat, store, or dispose of hazardous waste. RCRAInfo allows RCRA program staff to track the notification, permit, compliance, and corrective action activities required under RCRA. RCRAInfo also supports generation of the National Hazardous Waste Biennial Report. All generators and treatment, storage, and disposal facilities who handle hazardous waste are required to report to the EPA Administrator at least once every two years to support creation of the Biennial Report.

FRS Environmental Interest

Source and System ID :	MA-EPICS - 306840 RCRAINFO - MAV000005912

Map Id: D11
Direction: SE
Distance: 0.130 mi., 688 ft.
Elevation: 31 ft.
Relative: Lower

Site Name : SAM GIAMMALVOS AUTO SALES INC | SAM GIAMMALVO'S AUTO SALES INC | GIAMMALVO'S SAM AUTO SALES
1476 PURCHASE ST
NEW BEDFORD, MA 02740

Database(s) : [ASBESTOS - MA, ECHO, EPA UST, FRS, HIST SPILLS 2 - MA, HWG - MA, RCRA VSQG, UST - MA] ***(cont.)***

Envirosite ID: 58316624
EPA ID: N/R

HIST SPILLS 2 - MA

Facility Name :	GIAMMALVO'S SAM AUTO SALES
Facility Address :	1476 PURCHASE ST, NEW BEDFORD
County :	BRISTOL
Spill ID :	S91-0370
Site ID :	0000
Half Town :	N/R
Region :	N/R
Staff Lead :	BRENNAN, S
First Date :	1992-02-28
Last Date :	1993-09-20
Top Date :	1991-06-12
Spill Date :	N/R
Report Date :	1991-06-12
Spill Time :	N/R
Report Time :	11:45AM
Fiscal Year :	N/R
Case Close :	YES
Pet Hazard :	PETROLEUM
VIRG Waste :	N/R
Soil Contamination :	N/R
Environment Impact :	N/R
Other Environment Impact :	N/R
Material :	HYDRAULIC FLUID
CAS Number :	N/R
Other Material :	N/R
PCB Level :	NONE
Quantity Reported :	UNKNOWN
Quantity ACTL :	UNKNOWN
Units Reported :	N/R
Units ACTL :	N/R
Source :	OTHER SOURCE
Other Source :	HYDR LIFT
Incident :	LEAK
Other Incident :	N/R
Type Clean :	N/R
Contractor :	NOT USED
SA Referal :	NO
Notifier :	BILL VERDONE/EPA
Notifier Phone :	N/R
LUST :	N/R
PREP REP :	N/R
LUST ED :	N/R
Category :	N/R
DYS to CLS :	0
Last Date in Agency List :	2012-09-18

HWG - MA

Facility Name :	SAM GIAMMALVOS AUTO SALES INC
Facility Address :	1476 PURCHASE ST, NEW BEDFORD, MA 02740

Map Id: D11
Direction: SE
Distance: 0.130 mi., 688 ft.
Elevation: 31 ft.
Relative: Lower

Site Name : SAM GIAMMALVOS AUTO SALES INC | SAM GIAMMALVO'S AUTO SALES INC | GIAMMALVO'S SAM AUTO SALES
1476 PURCHASE ST
NEW BEDFORD, MA 02740

Database(s) : [ASBESTOS - MA, ECHO, EPA UST, FRS, HIST SPILLS 2 - MA, HWG - MA, RCRA VSQG, UST - MA] ***(cont.)***

Envirosite ID: 58316624
EPA ID: N/R

HWG - MA ***(cont.)***

EPA ID :	MAV000005912
2nd Name :	N/R
Phone :	508-999-3213
RCRA Generator Status :	VSQG
State Generator Status :	N/R
Last Date in Agency List :	2025-03-18

RCRA VSQG

Facility Name :	SAM GIAMMALVOS AUTO SALES INC
Facility Address :	1476 PURCHASE ST, NEW BEDFORD, MA 02740
County :	BRISTOL
Date Form Received by Agency :	1998-06-01
EPA ID :	MAV000005912
Mailing Address :	1476 PURCHASE ST, NEW BEDFORD, MA 02740
Contact :	N/R
Contact Address :	N/R
Contact Country :	N/R
Contact Telephone :	N/R
Contact Email :	N/R
EPA Region :	01
Land Type :	Not Reported
Source Type :	Implementer
Classification :	Very Small Quantity Generator

Description :

Handlers that generate 100 kilograms or less of hazardous waste per calendar month, and accumulate 1000 kg or less of hazardous waste at any time; or generate one kilogram or less of acutely hazardous waste per calendar month, and accumulate at any time: 1 kg or less of acutely hazardous waste; or 100 kg or less of any residue or contaminated soil, waste or other debris resulting from the cleanup of a spill, into or on any land or water, of acutely hazardous waste;or generate 100 kg or less of any residue or contaminated soil, waste or other debris resulting from the cleanup of a spill, into or on any land or water, of acutely hazardous waste during any calendar month, and accumulate at any time: 1 kg or less of acutely hazardous waste; or 100 kg or less of any residue or contaminated soil, waste or other debris resulting from the cleanup of a spill, into or on any land or water, of acutely hazardous waste.

Last Date in Agency List : 2024-12-17

Owner/Operator Summary

Owner/Operator Name :	N/R
Owner/Operator Address :	N/R
Owner/Operator Country :	N/R
Owner/Operator Telephone :	N/R
Owner/Operator Email :	N/R
Owner/Operator Fax :	N/R
Legal Status :	N/R
Owner/Operator Type :	N/R

Map Id: D11
Direction: SE
Distance: 0.130 mi., 688 ft.
Elevation: 31 ft.
Relative: Lower

Site Name : SAM GIAMMALVOS AUTO SALES INC | SAM GIAMMALVO'S AUTO SALES INC | GIAMMALVO'S SAM AUTO SALES
1476 PURCHASE ST
NEW BEDFORD, MA 02740

Database(s) : [ASBESTOS - MA, ECHO, EPA UST, FRS, HIST SPILLS 2 - MA, HWG - MA, RCRA VSQG, UST - MA] ***(cont.)***

Envirosite ID: 58316624
EPA ID: N/R

RCRA VSQG ***(cont.)***

Owner/Operator Start Date :	N/R
Owner/Operator End Date :	N/R

Handler Activities Summary

U.S. Importer of Hazardous Waste :	N
Mixed Waste (Haz. and Radioactive) :	N
Recycler of Hazardous Waste :	N
Transporter of Hazardous Waste :	N
Treater, Storer or Disposer of HW :	N
Underground Injection Activity :	N
On-site Burner Exemption :	N
Furnace Exemption :	N
Used Oil Fuel Burner :	N
Used Oil Processor :	N
Used Oil Refiner :	N
Used Oil Fuel Marketer to Burner :	N
Used Oil Specification Marketer :	N
Used Oil Transfer Facility :	N
Used Oil Transporter :	N

Notices of Violations Summary

Regulation Violated :	N

UST - MA

Facility Name :	SAM GIAMMALVO'S AUTO SALES INC
Facility Address :	1476 PURCHASE ST, NEW BEDFORD, MA 02740

Site Details

Facility ID :	3452
Region :	Southeast Regional Office
FMF Number :	N/R
Type :	Non-Retail Motor Vehicle Fuel Dispensing
Owner Type :	N/R
Phone :	N/R
Last Date in Agency List :	2024-12-19

Owner Information

Date of Ownership :	1991-07-01
Owner Name :	SAM GIAMMALVO'S AUTO SALES INC
Owner Address :	1476 PURCHASE ST NEW BEDFORD, MA 02740
Contact Name :	N/R
Contact Address :	N/R
Contact Phone :	N/R

Map Id: D11
Direction: SE
Distance: 0.130 mi., 688 ft.
Elevation: 31 ft.
Relative: Lower

Site Name : SAM GIAMMALVOS AUTO SALES INC | SAM GIAMMALVO'S AUTO SALES INC | GIAMMALVO'S SAM AUTO SALES
1476 PURCHASE ST
NEW BEDFORD, MA 02740

Database(s) : [ASBESTOS - MA, ECHO, EPA UST, FRS, HIST SPILLS 2 - MA, HWG - MA, RCRA VSQG, UST - MA] ***(cont.)***

Envirosite ID: 58316624
EPA ID: N/R

UST - MA ***(cont.)***

Contact for Correspondence : N/R

Operator Information
- Operator Name : SAM GIAMMALVO'S AUTO SALES INC
- Operator Address : 1476 PURCHASE ST NEW BEDFORD, MA 02740
- Authorized Contact Name : N/R
- Authorized Contact Address : N/R
- Authorized Contact Phone : N/R
- Authorized Signatory : N/R
- Contact for Correspondence : N/R

Tank Information
- Date Installed : 1981-06-01
- Status Date : 1997-08-07
- Status : Tank Removed
- Tank Number : 1
- Compartments : 1
- Capacity : 4,000
- Contents : Gasoline
- Use : Motor Vehicle

- Date Installed : 1981-06-01
- Status Date : 1997-08-07
- Status : Tank Removed
- Tank Number : 3
- Compartments : 1
- Capacity : 1,000
- Contents : Unregulated Content
- Use : N/R

- Date Installed : 1981-06-01
- Status Date : 1997-08-07
- Status : Tank Removed
- Tank Number : 4
- Compartments : 1
- Capacity : 1,000
- Contents : Waste Oil
- Use : N/R

- Date Installed : 1981-06-01
- Status Date : 1997-08-07
- Status : Tank Removed
- Tank Number : 2
- Compartments : 1
- Capacity : 2,000

Map Id: D11
Direction: SE
Distance: 0.130 mi., 688 ft.
Elevation: 31 ft.
Relative: Lower

Site Name : SAM GIAMMALVOS AUTO SALES INC | SAM GIAMMALVO'S AUTO SALES INC | GIAMMALVO'S SAM AUTO SALES
1476 PURCHASE ST
NEW BEDFORD, MA 02740

Database(s) : [ASBESTOS - MA, ECHO, EPA UST, FRS, HIST SPILLS 2 - MA, HWG - MA, RCRA VSQG, UST - MA] ***(cont.)***

Envirosite ID: 58316624
EPA ID: N/R

UST - MA ***(cont.)***

Contents :	Unregulated Content
Use :	N/R

21J Information

COC Number :	N/R
Expiration Date :	N/R
Per-Occurrence Coverage :	N/R
Aggregate Coverage :	N/R

Due Dates

Due Date :	N/R
Type :	N/R

Enforcement Actions

Date Issued :	N/R
Due Date :	N/R
Date Resolved :	N/R
Status :	N/R
Doc Number :	N/R
Type :	N/R
Form Type :	N/R

Dispensers

Owner Number :	N/R
Sump :	N/R
Sump Sensor Continuously Monitored? :	N/R

Map Id: D12
Direction: SE
Distance: 0.147 mi., 777 ft.
Elevation: 7 ft.
Relative: Lower

Site Name : MAINLINE TIRE & RECYCLING | NEW BEDFORD TIRE REDUCTION CORP
680 ACUSHNET AVE
NEW BEDFORD, MA

Database(s) : [ENF - MA, HIST RELEASE - MA, RELEASE - MA, SHWS - MA]

Envirosite ID: 58316656
EPA ID: N/R

ENF - MA

Facility Name :	NEW BEDFORD TIRE REDUCTION CORP

Map Id: D12
Direction: SE
Distance: 0.147 mi., 777 ft.
Elevation: 7 ft.
Relative: Lower

Site Name : MAINLINE TIRE & RECYCLING | NEW BEDFORD TIRE REDUCTION CORP
680 ACUSHNET AVE
NEW BEDFORD, MA

Database(s) : [ENF - MA, HIST RELEASE - MA, RELEASE - MA, SHWS - MA] ***(cont.)***

Envirosite ID: 58316656
EPA ID: N/R

ENF - MA ***(cont.)***

Facility Address :	680 ACUSHNET AVE, NEW BEDFORD
Issued Date :	2000-09-20
Program :	REGULATED ACTIVITY(S)
Penalty Assessed :	N/R
Type of Enforcement :	Unilateral Administrative Order
Last Date in Agency List :	2024-10-07

HIST RELEASE - MA

Facility Address :	680 ACUSHNET AVE, NEW BEDFORD
Notification Date :	2000-10-09
RTN Number :	4-15795
Assoc ID :	N/R
Source :	TIRE
Category :	TWO HR
Location Aid :	MAINLINE TIRE & RECYCLING
Location :	COMMERCIAL, INDUSTRIAL
Municipality :	NEW BEDFORD
Last Date in Agency List :	2015-04-09

Chemical Information

Chemical :	TIRES

RELEASE - MA

Facility Name :	MAINLINE TIRE & RECYCLING
Facility Address :	680 ACUSHNET AVE, NEW BEDFORD

Incident Summary

Release Tracking Number :	4-0015795
Notification Date :	2000-10-09
Category :	TWO HR
OFC Town :	NEW BEDFORD
Current Status :	Response Action Outcome - A site/release where a Permanent or Temporary Solution Statement (formerly RAO Statement) was submitted. This statement asserts that response actions were sufficient to achieve a level of no significant risk or at least ensure that all substantial hazards were eliminated.
Current Date :	2000-12-27
Phase :	Phase report not required or not submitted.
OHM :	Oil
Agency Link :	Click here for hyperlink provided by the agency.
Last Date in Agency List :	2024-11-18

Map Id: D12
Direction: SE
Distance: 0.147 mi., 777 ft.
Elevation: 7 ft.
Relative: Lower

Site Name : MAINLINE TIRE & RECYCLING | NEW BEDFORD TIRE REDUCTION CORP
680 ACUSHNET AVE
NEW BEDFORD, MA

Database(s) : [ENF - MA, HIST RELEASE - MA, RELEASE - MA, SHWS - MA] ***(cont.)***

Envirosite ID: 58316656
EPA ID: N/R

RELEASE - MA ***(cont.)***

Source Details
Source : TIRE

Location Details
Location : COMMERCIAL
INDUSTRIAL

Chemicals
Chemical : TIRES
Amount : N/R

SHWS - MA

Facility Name : MAINLINE TIRE & RECYCLING
Facility Address : 680 ACUSHNET AVE, NEW BEDFORD

Incident Summary
Release Tracking Number : 4-0015795
Notification Date : 2000-10-09
Category : TWO HR
OFC Town : NEW BEDFORD

Current Status : Response Action Outcome - A site/release where a Permanent or Temporary Solution Statement (formerly RAO Statement) was submitted. This statement asserts that response actions were sufficient to achieve a level of no significant risk or at least ensure that all substantial hazards were eliminated.

Current Date : 2000-12-27
Phase : Phase report not required or not submitted.
OHM : Oil
Agency Link : Click here for hyperlink provided by the agency.
Last Date in Agency List : 2024-11-18

Source Details
Source : TIRE

Location Details
Location : COMMERCIAL
INDUSTRIAL

Map Id: D12
Direction: SE
Distance: 0.147 mi., 777 ft.
Elevation: 7 ft.
Relative: Lower

Site Name : MAINLINE TIRE & RECYCLING | NEW BEDFORD TIRE REDUCTION CORP
680 ACUSHNET AVE
NEW BEDFORD, MA

Database(s) : [ENF - MA, HIST RELEASE - MA, RELEASE - MA, SHWS - MA] ***(cont.)***

Envirosite ID: 58316656
EPA ID: N/R

SHWS - MA ***(cont.)***

Response Action Information

Response Action Type :	NOR
Status :	ISSUED
Submittal Date :	2000-10-26
Response Action Type :	RAO Response Action Outcome - RAO
Status :	TSAUD Level I - Technical Screen Audit
Submittal Date :	2004-12-10
Response Action Type :	RLFA
Status :	FOLOFF
Submittal Date :	2000-10-09
Response Action Type :	RLFA
Status :	FOLOFF
Submittal Date :	2000-11-13
Response Action Type :	RLFA
Status :	FLDD1A
Submittal Date :	2000-10-09
Response Action Type :	RNF Release Notification Form Received
Status :	REPORT Reportable Release or Threat of Release
Submittal Date :	2000-12-27
Response Action Type :	RAO Response Action Outcome - RAO
Status :	RAORCD RAO Statement Received
Submittal Date :	2000-12-27

Chemicals

Chemical :	TIRES
Amount :	N/R

Map Id: C13
Direction: NE
Distance: 0.166 mi., 875 ft.
Elevation: 10 ft.
Relative: Lower

Site Name : 75 WAMSUTTA STREET | Wamsutta LLC
C/O Acorn Mgmt Inc
75 WAMSUTTA STREET
NEW BEDFORD | New Bedford, MA 02740

Database(s) : [ASBESTOS - MA, MANIFEST EPA]

Envirosite ID: 42496174
EPA ID: N/R

ASBESTOS - MA

Facility Name :	75 WAMSUTTA STREET
Facility Address :	75 WAMSUTTA STREET, NEW BEDFORD
Project Start Date :	2016-03-02
Project End Date :	2016-04-29
Project ID :	N/R
Form Type :	ANF-001
Project Type :	Dem
Owner Name :	MASSDOT HIGHWAY DIVISION
Owner Address :	1000 COUNTY STREET
DLS Contractor ID :	AC000837
DLS Contractor :	JR VINAGRO CORPORATION
Site Supervisor ID :	AS001694
Site Supervisor :	FRANK B RICCIO
Last Date in Agency List :	2021-11-09

MANIFEST EPA

Manifest Details

Manifest Number :	019771104JJK
Shipped Date :	2020-01-14
Updated Date :	2020-01-24
Received Date :	2020-01-15
Status :	Signed
Generator ID :	MAD089353023
Generator Name :	Wamsutta LLC C/O Acorn Mgmt Inc
Generator Address :	75 Wamsutta Street, New Bedford, MA 02740
Generator Mailing :	218 218 Willard Street, Quincy, MA 02169
Generator Contact :	N/R
Destination ID :	MAD062179890
Destination Name :	TRADEBE TREATMENT AND RECYCLING OF STOUGHTON
Destination Mailing :	441R CANTON ST, STOUGHTON, MA 02072
Destination Address :	441R CANTON ST, STOUGHTON, MA 02072
Destination Contact :	N/R
Submission Type :	DataImage5Copy
Origin Type :	Service
Manifest Residue :	N
Rejection :	N
Last Date in Agency List :	2024-12-03

Waste Details

Waste Line Number :	1
Is DOT Hazardous :	Y
DOT ID Number :	NA1993
DOT Information :	NA1993 COMBUSTIBLE LIQUID, N.O.S. COMB LIQ III
Non Waste Description :	N/R
Quantity :	515 Gallons
Quantity Tons, Acute, Non-Acute :	2.147623, 0, 2.147623
Quantity Kg, Acute, Non-Acute :	0, 1947.9586
Quantity Tons, Haz, Non-Haz :	0, 2.147623
Quantity Kg, Haz, Non-Haz :	0, 1947.9586
Management Method :	H061 - FUEL BLENDING
Is EPA Waste :	N

Map Id: C13
Direction: NE
Distance: 0.166 mi., 875 ft.
Elevation: 10 ft.
Relative: Lower

Site Name : 75 WAMSUTTA STREET | Wamsutta LLC
C/O Acorn Mgmt Inc
75 WAMSUTTA STREET
NEW BEDFORD | New Bedford, MA 02740

Database(s) : [ASBESTOS - MA, MANIFEST EPA] ***(cont.)***

Envirosite ID: 42496174
EPA ID: N/R

MANIFEST EPA ***(cont.)***

Federal Code :	N/R
State Code :	MA - MA98

Map Id: E14
Direction: N
Distance: 0.170 mi., 896 ft.
Elevation: 31 ft.
Relative: Lower

Site Name : EZ CONVENIENCE | EZ CONVENIENCE & GAS
1800 PURCHASE ST
NEW BEDFORD, MA 02740

Database(s) : [ENF - MA, EPA UST, HIST SPILLS 2 - MA, UST - MA]

Envirosite ID: 58316632
EPA ID: N/R

ENF - MA

Facility Name :	EZ CONVENIENCE & GAS
Facility Address :	1800 PURCHASE ST, NEW BEDFORD
Issued Date :	2014-08-28
Program :	REGULATED ACTIVITY(S)
Penalty Assessed :	N/R
Type of Enforcement :	Notice Of Non-Compliance
Last Date in Agency List :	2024-10-07
Issued Date :	2013-06-11
Program :	REGULATED ACTIVITY(S)
Penalty Assessed :	N/R
Type of Enforcement :	Notice Of Non-Compliance
Last Date in Agency List :	2024-10-07
Issued Date :	2009-11-30
Program :	REGULATED ACTIVITY(S)
Penalty Assessed :	N/R
Type of Enforcement :	Notice Of Non-Compliance
Last Date in Agency List :	2024-10-07

EPA UST

Facility Name :	EZ CONVENIENCE
Facility Address :	1800 PURCHASE ST, NEW BEDFORD, Massachusetts 2740
County :	N/R
Facility ID :	MA19762
Facility Status :	Open UST(s)
Open USTs :	3
Closed USTs :	0
Temporarily Out of Service USTs :	0
Date of Last Inspection :	N/R

Map Id: E14
Direction: N
Distance: 0.170 mi., 896 ft.
Elevation: 31 ft.
Relative: Lower

Site Name : EZ CONVENIENCE | EZ CONVENIENCE & GAS
1800 PURCHASE ST
NEW BEDFORD, MA 02740

Database(s) : [ENF - MA, EPA UST, HIST SPILLS 2 - MA, UST - MA] ***(cont.)***

Envirosite ID: 58316632
EPA ID: N/R

EPA UST ***(cont.)***

EPA Region :	1
Tribe :	N/R
Facility ID 2 :	N/R
Latitude :	41.64982
Longitude :	-70.92854
Last Date in Agency List :	2024-05-22

Tank Details

Tank ID :	MA19762_1
Tank Status :	Open
Installation Date :	1988-11-01
Removal Date :	N/R
Capacity :	10000
Substances :	Gasoline
Tank Wall Type :	Single

Tank ID :	MA19762_2
Tank Status :	Open
Installation Date :	1988-11-01
Removal Date :	N/R
Capacity :	10000
Substances :	Gasoline
Tank Wall Type :	Single

Tank ID :	MA19762_3
Tank Status :	Open
Installation Date :	1988-11-01
Removal Date :	N/R
Capacity :	500
Substances :	Gasoline
Tank Wall Type :	Single

HIST SPILLS 2 - MA

Facility Name :	N/R
Facility Address :	1800 PURCHASE ST, NEW BEDFORD
County :	N/R

Spill ID :	S87-0535
Site ID :	0000
Half Town :	N/R
Region :	N/R
Staff Lead :	PACKARD, R
First Date :	1987-09-21
Last Date :	1987-09-21
Top Date :	1987-08-25
Spill Date :	N/R
Report Date :	1987-08-23
Spill Time :	N/R
Report Time :	1899-12-31 09:00:00

Map Id: E14
Direction: N
Distance: 0.170 mi., 896 ft.
Elevation: 31 ft.
Relative: Lower

Site Name : EZ CONVENIENCE | EZ CONVENIENCE & GAS
1800 PURCHASE ST
NEW BEDFORD, MA 02740

Database(s) : [ENF - MA, EPA UST, HIST SPILLS 2 - MA, UST - MA] ***(cont.)***

Envirosite ID: 58316632
EPA ID: N/R

HIST SPILLS 2 - MA ***(cont.)***

Fiscal Year :	87
Case Close :	YES
Pet Hazard :	PETROLEUM
VIRG Waste :	VIRGIN
Soil Contamination :	N/R
Environment Impact :	N/R
Other Environment Impact :	N/R
Material :	DIESEL FUEL
CAS Number :	N/R
Other Material :	N/R
PCB Level :	N/R
Quantity Reported :	10-50
Quantity ACTL :	10-50
Units Reported :	GALLONS
Units ACTL :	GALLONS
Source :	PIPE/HOSE/LINE
Other Source :	N/R
Incident :	N/R
Other Incident :	N/R
Type Clean :	N/R
Contractor :	NOT USED
SA Referal :	NO
Notifier :	N/R
Notifier Phone :	N/R
LUST :	N/R
PREP REP :	N/R
LUST ED :	N/R
Category :	N/R
DYS to CLS :	1
Last Date in Agency List :	2012-09-18

UST - MA

Facility Name :	EZ CONVENIENCE
Facility Address :	1800 PURCHASE ST, NEW BEDFORD, MA 02740

Site Details

Facility ID :	19762
Region :	Southeast Regional Office
FMF Number :	380035
Type :	Retail Motor Vehicle Fuel Dispensing
Owner Type :	Corporation or non-profit corporation
Phone :	(508) 991-5300
Last Date in Agency List :	2024-12-19

Owner Information

Date of Ownership :	2013-03-13
Owner Name :	WILLIAM STREET CORP
Owner Address :	61 N FRONT ST NEW BEDFORD, MA 02740
Contact Name :	SURESHCHANDRA PATEL
Contact Address :	505 SAWYER ST. NEW BEDFORD, MA 02740

Map Id: E14
Direction: N
Distance: 0.170 mi., 896 ft.
Elevation: 31 ft.
Relative: Lower

Site Name : EZ CONVENIENCE | EZ CONVENIENCE & GAS
1800 PURCHASE ST
NEW BEDFORD, MA 02740

Database(s) : [ENF - MA, EPA UST, HIST SPILLS 2 - MA, UST - MA] ***(cont.)***

Envirosite ID: 58316632
EPA ID: N/R

UST - MA ***(cont.)***

Contact Phone :	(774) 627-0528
Contact for Correspondence :	N/R

Operator Information

Operator Name :	WILLIAM STREET CORP
Operator Address :	61 N FRONT ST NEW BEDFORD, MA 02740
Authorized Contact Name :	SURESHCHANDRA PATEL
Authorized Contact Address :	505 SAWYER ST. NEW BEDFORD, MA 02740
Authorized Contact Phone :	(774) 627-0528
Authorized Signatory :	N/R
Contact for Correspondence :	N/R

Tank Information

Date Installed :	1988-11-01
Status Date :	N/R
Status :	In Use
Tank Number :	3
Compartments :	1
Capacity :	10,000
Contents :	Gasoline
Use :	Motor Vehicle

Date Installed :	1988-11-01
Status Date :	N/R
Status :	In Use
Tank Number :	2
Compartments :	1
Capacity :	10,000
Contents :	Gasoline
Use :	Motor Vehicle

Date Installed :	1988-11-01
Status Date :	N/R
Status :	In Use
Tank Number :	1
Compartments :	1
Capacity :	10,000
Contents :	Gasoline
Use :	Motor Vehicle

21J Information

COC Number :	19762
Expiration Date :	2025-10-19
Per-Occurrence Coverage :	1,000,000
Aggregate Coverage :	2,000,000

Map Id: E14
Direction: N
Distance: 0.170 mi., 896 ft.
Elevation: 31 ft.
Relative: Lower

Site Name : EZ CONVENIENCE | EZ CONVENIENCE & GAS
1800 PURCHASE ST
NEW BEDFORD, MA 02740

Database(s) : [ENF - MA, EPA UST, HIST SPILLS 2 - MA, UST - MA] ***(cont.)***

Envirosite ID: 58316632
EPA ID: N/R

UST - MA ***(cont.)***

Due Dates

Due Date :	2026-12-29
Type :	Compliance Certification
Due Date :	2025-06-29
Type :	Third Party Inspection Report (TPIR) inspection pending

Enforcement Actions

Date Issued :	N/R
Due Date :	N/R
Date Resolved :	N/R
Status :	N/R
Doc Number :	N/R
Type :	N/R
Form Type :	N/R

Dispensers

Owner Number :	3/4
Sump :	No
Sump Sensor Continuously Monitored? :	N/R
Owner Number :	1/2
Sump :	No
Sump Sensor Continuously Monitored? :	N/R

Map Id: F15
Direction: SW
Distance: 0.173 mi., 916 ft.
Elevation: 94 ft.
Relative: Higher

Site Name : EVERSOURCE ENERGY | NSTAR dba Eversource Energy
131 POPE STREET
NEW BEDFORD | New Bedford, MA 02740

Database(s) : [ASBESTOS - MA, MANIFEST EPA]

Envirosite ID: 43753939
EPA ID: N/R

ASBESTOS - MA

Facility Name :	EVERSOURCE ENERGY
Facility Address :	131 POPE STREET, NEW BEDFORD
Project Start Date :	2021-08-05
Project End Date :	2021-08-31
Project ID :	N/R
Form Type :	ANF-001
Project Type :	Renv

Map Id: F15
Direction: SW
Distance: 0.173 mi., 916 ft.
Elevation: 94 ft.
Relative: Higher

Site Name : EVERSOURCE ENERGY | NSTAR dba Eversource Energy
131 POPE STREET
NEW BEDFORD | New Bedford, MA 02740

Database(s) : [ASBESTOS - MA, MANIFEST EPA] ***(cont.)***

Envirosite ID: 43753939
EPA ID: N/R

ASBESTOS - MA ***(cont.)***

Owner Name :	EVERSOURCE ENERGY
Owner Address :	ONE NSTAR WAY NE 250
DLS Contractor ID :	AC000701
DLS Contractor :	MORAN ENVIRONMENTAL RECOVERY LLC
Site Supervisor ID :	AS040543
Site Supervisor :	OLIVER J. EDDY III
Last Date in Agency List :	2021-11-09

MANIFEST EPA

Manifest Details

Manifest Number :	012891492FLE
Shipped Date :	2021-07-30
Updated Date :	2021-08-19
Received Date :	2021-07-30
Status :	Signed
Generator ID :	MAC300095759
Generator Name :	NSTAR dba Eversource Energy
Generator Address :	131 Pope St, New Bedford, MA 02740
Generator Mailing :	1165 Massachusetts Avenue, Boston, MA 02125
Generator Contact :	NSTAR dba Eversource Energy
Destination ID :	MAD053452637
Destination Name :	Clean Harbors of Braintree Inc
Destination Mailing :	1 Hill Avenue, Braintree, MA 02184
Destination Address :	1 Hill Avenue, Braintree, MA 02184
Destination Contact :	N/R
Submission Type :	DataImage5Copy
Origin Type :	Service
Manifest Residue :	N
Rejection :	N
Last Date in Agency List :	2024-12-03

Waste Details

Waste Line Number :	1
Is DOT Hazardous :	N
DOT ID Number :	N/R
DOT Information :	N/R
Non Waste Description :	NONE, NON DOT REGULATED MATERIAL (OILY SLUDGE), N/A, NONE
Quantity :	500 Pounds
Quantity Tons, Acute, Non-Acute :	0.25, 0, 0.25
Quantity Kg, Acute, Non-Acute :	0, 226.7575
Quantity Tons, Haz, Non-Haz :	0, 0.25
Quantity Kg, Haz, Non-Haz :	0, 226.7575
Management Method :	H141 - STORAGE, BULKING AND/OR TRANSFER OFF SITE
Is EPA Waste :	N
Federal Code :	N/R
State Code :	MA - MA01

Map Id: F16
Direction: SW
Distance: 0.182 mi., 960 ft.
Elevation: 88 ft.
Relative: Higher

Site Name : POPE'S IS. MARINA - DOCK A
102 POPE IS. | 102 POPE ISLAND | 102 POPE ISLAND SLIP A-22
NEW BEDFORD, MA 02740

Database(s) : [ERNS, RELEASE - MA, SHWS - MA]

Envirosite ID: 43346156
EPA ID: N/R

ERNS

Facility Address :	102 POPE ISLAND, NEW BEDFORD, MA
County :	BRISTOL

Incident Information

Incident Date Time :	2021-08-09 15:50:00
Type of Incident :	UNKNOWN SHEEN
Incident Cause :	UNKNOWN
Incident DTG :	DISCOVERED
Incident Location :	UNKNOWN SHEEN INCIDENT
Sequence Number :	1313221
Potential Flag :	N
Description of Incident :	CALLER REPORTED AN UNKNOWN SHEEN FROM AN UNKNOWN SOURCE IN THE ACUSHNET RIVER.
Last Date in Agency List :	2022-04-27

Incident Response Summary

Date Time Received :	2021-08-09 16:09:00
Date Time Completed :	2021-08-09 16:12:00
Call Type :	Incident
Source :	TELEPHONE
Responsible Company :	N/R
Responsible Org Type :	UNKNOWN
Responsible City :	N/R
Responsible State :	XX
Responsible Zip :	N/R

Incident Details Summary

Remedial Action :	NONE
Medium :	ACUSHNET RIVER
Medium Description :	WATER
Body of Water :	ACUSHNET RIVER
Weather Conditions :	N/R
Water Temperature :	N/R
Water Supply Contaminated :	U
Waterway Closed :	N
Waterway Description :	N/R

Additional Incident Details Summary

Actual Amount :	N/R
Actual Amount Units :	N/R
Capacity of Tank :	N/R
Capacity of Tank Units :	N/R
Continuous Release Begin Date :	N/R
Continuous Release End Date :	N/R
Continuous Release Change Date :	N/R

Map Id: F16
Direction: SW
Distance: 0.182 mi., 960 ft.
Elevation: 88 ft.
Relative: Higher

Site Name : POPE'S IS. MARINA - DOCK A
102 POPE IS. | 102 POPE ISLAND | 102 POPE ISLAND SLIP A-22
NEW BEDFORD, MA 02740

Database(s) : [ERNS, RELEASE - MA, SHWS - MA] ***(cont.)***

Envirosite ID: 43346156
EPA ID: N/R

ERNS ***(cont.)***

Continuous Release Permit :	N/R
Continuous Release Type :	N/R
Description of Tank :	N/R
Device Operational :	U
DOT Crossing Number :	N/R
DOT Regulated :	U
NPDES :	N/R
NPDES Compliance :	U
Pipeline Aboveground :	ABOVE
Pipeline Covered :	U
Pipeline Type :	N/R
Tank ID :	N/R
Tank Regulated :	U
Tank Regulated by :	N/R

Materials Involved Summary

Name of Material :	UNKNOWN OIL
CAS Number :	000000-00-0
Amount of Material :	0
Unit of Measure :	UNKNOWN AMOUNT
UN Number :	N/R
CHRIS Code :	OUN
Reached Water :	YES
Amount in Water :	0
Unit of Measure (Reach Water) :	UNKNOWN AMOUNT

Facility Address :	102 POPE ISLAND SLIP A-22, NEW BEDFORD, MA 02740
County :	BRISTOL

Incident Information

Incident Date Time :	2022-08-12 16:45:00
Type of Incident :	VESSEL
Incident Cause :	UNKNOWN
Incident DTG :	OCCURRED
Incident Location :	POPE ISLAND MARINA - NEW BEDFORD HARBOR
Sequence Number :	1344346
Potential Flag :	N
Description of Incident :	CALLER REPORTED THE RELEASE OF LESS THAN 5 GALLONS OF DIESEL FUEL FROM A RECREATIONAL VESSEL WHILE ALONGSIDE A DOCK IN THE MARINA. THE RELEASE IMPACTED THE WATERWAY AREA OF THE MARINA. THE CAUSE OF THE RELEASE IS UNKNOWN.
Last Date in Agency List :	2023-01-17

Incident Response Summary

Date Time Received :	2022-08-12 17:19:00
Date Time Completed :	2022-08-12 17:30:00

Map Id: F16
Direction: SW
Distance: 0.182 mi., 960 ft.
Elevation: 88 ft.
Relative: Higher

Site Name : POPE'S IS. MARINA - DOCK A
102 POPE IS. | 102 POPE ISLAND | 102 POPE ISLAND SLIP A-22
NEW BEDFORD, MA 02740

Database(s) : [ERNS, RELEASE - MA, SHWS - MA] ***(cont.)***

Envirosite ID: 43346156
EPA ID: N/R

ERNS ***(cont.)***

Call Type :	Incident
Source :	TELEPHONE
Responsible Company :	N/R
Responsible Org Type :	PRIVATE CITIZEN
Responsible City :	N/R
Responsible State :	XX
Responsible Zip :	N/R

Incident Details Summary

Remedial Action :	THE RELEASE IS NATURALLY DISSIPATING IN THE WATERWAY.
Medium :	NEW BEDFORD HARBOR
Medium Description :	WATER
Body of Water :	NEW BEDFORD HARBOR
Weather Conditions :	SUNNY
Water Temperature :	N/R
Water Supply Contaminated :	U
Waterway Closed :	N
Waterway Description :	N/R

Additional Incident Details Summary

Actual Amount :	N/R
Actual Amount Units :	N/R
Capacity of Tank :	N/R
Capacity of Tank Units :	N/R
Continuous Release Begin Date :	N/R
Continuous Release End Date :	N/R
Continuous Release Change Date :	N/R
Continuous Release Permit :	N/R
Continuous Release Type :	N/R
Description of Tank :	N/R
Device Operational :	U
DOT Crossing Number :	N/R
DOT Regulated :	U
NPDES :	N/R
NPDES Compliance :	U
Pipeline Aboveground :	ABOVE
Pipeline Covered :	U
Pipeline Type :	N/R
Tank ID :	N/R
Tank Regulated :	U
Tank Regulated by :	N/R

Materials Involved Summary

Name of Material :	OIL: DIESEL
CAS Number :	000000-00-0
Amount of Material :	5
Unit of Measure :	GALLON(S)
UN Number :	N/R
CHRIS Code :	ODS

Map Id: F16
Direction: SW
Distance: 0.182 mi., 960 ft.
Elevation: 88 ft.
Relative: Higher

Site Name : POPE'S IS. MARINA - DOCK A
102 POPE IS. | 102 POPE ISLAND | 102 POPE ISLAND SLIP A-22
NEW BEDFORD, MA 02740

Database(s) : [ERNS, RELEASE - MA, SHWS - MA] ***(cont.)***

Envirosite ID: 43346156
EPA ID: N/R

ERNS ***(cont.)***

Reached Water :	YES
Amount in Water :	5
Unit of Measure (Reach Water) :	GALLON(S)

Vessels Details

Vessel Name :	RIP TIDE
Vessel Type :	PLEASURE CRAFT
Vessel Length :	N/R
Hull Construction :	FIBERGLASS HULL
Fuel Capacity :	N/R
Fuel on Board :	N/R
Cargo Capacity :	N/R
Cargo on Board :	N/R
Is Vessel Aground :	N
Flag :	UNITED STATES OF AMERICA
Breadth :	N/R
Draught :	N/R
Fuel Capacity Units :	N/R
Fuel on Board Units :	N/R
Cargo Capacity Units :	N/R
Cargo on Board Units :	N/R

RELEASE - MA

Facility Name :	POPE'S IS. MARINA - DOCK A
Facility Address :	102 POPE IS., NEW BEDFORD

Incident Summary

Release Tracking Number :	4-0029474
Notification Date :	2022-08-12
Category :	TWO HR
OFC Town :	NEW BEDFORD
Current Status :	Permanent Solution with No Conditions
Current Date :	2022-10-11
Phase :	Phase report not required or not submitted.
OHM :	N/R
Agency Link :	Click here for hyperlink provided by the agency.
Last Date in Agency List :	2024-11-18

Source Details

Source :	BOAT

Location Details

Location :	WATERBODY

Map Id: F16
Direction: SW
Distance: 0.182 mi., 960 ft.
Elevation: 88 ft.
Relative: Higher

Site Name : POPE'S IS. MARINA - DOCK A
102 POPE IS. | 102 POPE ISLAND | 102 POPE ISLAND SLIP A-22
NEW BEDFORD, MA 02740

Database(s) : [ERNS, RELEASE - MA, SHWS - MA] ***(cont.)***

Envirosite ID: 43346156
EPA ID: N/R

RELEASE - MA ***(cont.)***

Chemicals
Chemical : N/R
Amount : N/R

SHWS - MA

Facility Name : POPE'S IS. MARINA - DOCK A
Facility Address : 102 POPE IS., NEW BEDFORD

Incident Summary
Release Tracking Number : 4-0029474
Notification Date : 2022-08-12
Category : TWO HR
OFC Town : NEW BEDFORD
Current Status : Permanent Solution with No Conditions
Current Date : 2022-10-11
Phase : Phase report not required or not submitted.
OHM : N/R
Agency Link : Click here for hyperlink provided by the agency.
Last Date in Agency List : 2024-11-18

Source Details
Source : BOAT

Location Details
Location : WATERBODY

Response Action Information
Response Action Type : RLFA
Status : FLDD1U
Submittal Date : 2022-08-12

Response Action Type : RNFE
Status : RECPT Transmittal or Notification Received
Submittal Date : 2022-10-11

Response Action Type : RAO Response Action Outcome - RAO
Status : PSNRCD
Submittal Date : 2022-10-11

Response Action Type : RAO Response Action Outcome - RAO
Status : TSAUD Level I - Technical Screen Audit
Submittal Date : 2022-11-22

Map Id: F16
Direction: SW
Distance: 0.182 mi., 960 ft.
Elevation: 88 ft.
Relative: Higher

Site Name : POPE'S IS. MARINA - DOCK A
102 POPE IS. | 102 POPE ISLAND | 102 POPE ISLAND SLIP A-22
NEW BEDFORD, MA 02740

Database(s) : [ERNS, RELEASE - MA, SHWS - MA] ***(cont.)***

Envirosite ID: 43346156
EPA ID: N/R

SHWS - MA ***(cont.)***

Response Action Type :	NOR
Status :	ISSUED
Submittal Date :	2022-08-18

Chemicals

Chemical :	N/R
Amount :	N/R

Map Id: 17
Direction: ENE
Distance: 0.187 mi., 986 ft.
Elevation: 7 ft.
Relative: Lower

Site Name : NORTHERN ELECTRIC
48 WAMSUTTA ST
NEW BEDFORD, MA

Database(s) : [ECHO, FRS, HWG - MA, MANIFEST EPA, RCRA NONGEN]

Envirosite ID: 58316647
EPA ID: N/R

ECHO

Facility Name :	NORTHERN ELECTRIC
Facility Address :	48 WAMSUTTA ST, NEW BEDFORD, MA 02740
County :	BRISTOL
Last Inspection Date :	N/R
Registry ID :	110003467016
FIPS Code :	25005
EPA Region :	01
Inspection Count :	0
Last Inspection Days :	N/R
Informal Count :	0
Last Informal Action Date :	N/R
Formal Action Count :	0
Last Formal Action Date :	N/R
Total Penalties :	0
Penalty Count :	N/R
Last Penalty Date :	N/R
Last Penalty Amount :	N/R
QTRS IN NC :	0
Programs IN SNC :	0
Current Compliance Status :	No Violation Identified
Three-Year Compliance Status :	_____
Collection Method :	ADDRESS MATCHING-HOUSE NUMBER
Reference Point :	CENTER OF A FACILITY OR STATION
Accuracy Meters :	30
Derived Tribes :	Mashpee Wampanoag Tribe - 17 mile(s), Wampanoag Tribe of Gay Head (Aquinnah) - 21 mile(s)

Map Id: 17
Direction: ENE
Distance: 0.187 mi., 986 ft.
Elevation: 7 ft.
Relative: Lower

Site Name : NORTHERN ELECTRIC
48 WAMSUTTA ST
NEW BEDFORD, MA

Database(s) : [ECHO, FRS, HWG - MA, MANIFEST EPA, RCRA NONGEN] ***(cont.)***

Envirosite ID: 58316647
EPA ID: N/R

ECHO ***(cont.)***

Derived HUC :	01090002
Derived WBD :	010900020401
Derived STCTY FIPS :	25005
Derived Zip :	02740
Derived CD113 :	09
Derived CB2010 :	250056512002031
MYRTK Universe :	NNN
NPDES IDs :	N/R
CWA Permit Types :	N/R
CWA Compliance Tracking :	N/R
CWA NAICS :	N/R
CWA SICS :	N/R
CWA Inspection Count :	N/R
CWA Last Inspection Days :	N/R
CWA Informal Count :	N/R
CWA Formal Action Count :	N/R
CWA Last Formal Action Date :	N/R
CWA Penalties :	N/R
CWA Last Penalty Date :	N/R
CWA Last Penalty Amount :	N/R
CWA Quarters IN NC :	N/R
CWA Current Compliance Status :	N/R
CWA Current SNC Flag :	N
CWA 13 Quarters Compliance Status :	N/R
CWA 13 Quarters Effluent Exceedances:	N/R
CWA Three-Year QNCR Codes :	N/R
DFR URL :	Click here for hyperlink provided by the agency.
Facility SIC :	N/R
Facility NAICS :	81131 - Commercial and Industrial Machinery and Equipment (except Automotive and Electronic) Repair and Maintenance
Facility Last Inspection EPA Date :	N/R
Facility Last Inspection State Date :	N/R
Facility Last Formal Act EPA Date :	N/R
Facility Last Formal Act State Date :	N/R
Facility Last Informal Act EPA Date :	N/R
Facility Last Informal Act State Date:	N/R
Facility Federal Agency :	N/R
TRI Reporter :	N/R
Facility Imp Water Flag :	N/R
Current SNC Flag :	N
Indian County Flag :	N
Federal Flag :	N/R
US Mexico Border Flag :	N/R
Chesapeak Bay Flag :	N/R
AIR Flag :	N
NPDES Flag :	N
SDWIS Flag :	N
RCRA Flag :	Y
TRI Flag :	N
GHG Flag :	N
Major Flag :	N/R
Active Flag :	Y
NAA Flag :	Y
Latitude :	41.64874

Map Id: 17
Direction: ENE
Distance: 0.187 mi., 986 ft.
Elevation: 7 ft.
Relative: Lower

Site Name : NORTHERN ELECTRIC
48 WAMSUTTA ST
NEW BEDFORD, MA

Database(s) : [ECHO, FRS, HWG - MA, MANIFEST EPA, RCRA NONGEN] ***(cont.)***

Envirosite ID: 58316647
EPA ID: N/R

ECHO ***(cont.)***

Longitude :	-70.92548
Last Date in Agency List :	2025-02-19

FRS

Facility Name :	NORTHERN ELECTRIC
Facility Address :	48 WAMSUTTA ST, NEW BEDFORD, MA 02740-7334
County :	BRISTOL

Site Details

Registry ID :	110003467016
FRS Facility URL :	Click here for hyperlink provided by the agency.
Last Date in Agency List :	2024-12-16

Source Description

Source Description :

The MA-EPICS is the central repository for all environmental protection data for the State of Massachusetts.

Source Description :

RCRAInfo is EPA's comprehensive information system that supports the Resource Conservation and Recovery Act (RCRA) of 1976 and the Hazardous and Solid Waste Amendments (HSWA) of 1984 through the tracking of events and activities related to facilities that generate, transport, and treat, store, or dispose of hazardous waste. RCRAInfo allows RCRA program staff to track the notification, permit, compliance, and corrective action activities required under RCRA. RCRAInfo also supports generation of the National Hazardous Waste Biennial Report. All generators and treatment, storage, and disposal facilities who handle hazardous waste are required to report to the EPA Administrator at least once every two years to support creation of the Biennial Report.

FRS Environmental Interest

Source and System ID :	MA-EPICS - 34592 RCRAINFO - MAD981211139

HWG - MA

Facility Name :	NORTHERN ELECTRIC
Facility Address :	48 WAMSUTTA ST, NEW BEDFORD, MA 02741
EPA ID :	MAD981211139
2nd Name :	N/R
Phone :	781-933-1100
RCRA Generator Status :	N/R
State Generator Status :	VQG-MA
Last Date in Agency List :	2025-03-18

Map Id: 17
Direction: ENE
Distance: 0.187 mi., 986 ft.
Elevation: 7 ft.
Relative: Lower

Site Name : NORTHERN ELECTRIC
48 WAMSUTTA ST
NEW BEDFORD, MA

Database(s) : [ECHO, FRS, HWG - MA, MANIFEST EPA, RCRA NONGEN] ***(cont.)***

Envirosite ID: 58316647
EPA ID: N/R

MANIFEST EPA

Manifest Details

Manifest Number :	023800533JJK
Shipped Date :	2022-02-24
Updated Date :	2022-03-01
Received Date :	2022-02-24
Status :	Signed
Generator ID :	MV5089931100
Generator Name :	NORTHERN ELECTRIC
Generator Address :	48 WAMSUTTA STREET, NEW BEDFORD, MA 02740
Generator Mailing :	48 WAMSUTTA STREET, NEW BEDFORD, MA 02740
Generator Contact :	N/R
Destination ID :	RIR000500025
Destination Name :	WESTERN OIL INC
Destination Mailing :	PO BOX 518, LINCOLN, RI 02865
Destination Address :	1 DUCHESS WAY, LINCOLN, RI 02865
Destination Contact :	N/R
Submission Type :	DataImage5Copy
Origin Type :	Service
Manifest Residue :	N
Rejection :	N
Last Date in Agency List :	2024-12-03

Waste Details

Waste Line Number :	1
Is DOT Hazardous :	Y
DOT ID Number :	NA1993
DOT Information :	NA1993, COMBUSTIBLE LIQUID, N.O.S. (PETROLEUM OILS) COMB LIQ., PGIII
Non Waste Description :	N/R
Quantity :	55 Gallons
Quantity Tons, Acute, Non-Acute :	0.2293578, 0, 0.2293578
Quantity Kg, Acute, Non-Acute :	0, 208.03441
Quantity Tons, Haz, Non-Haz :	0, 0.2293578
Quantity Kg, Haz, Non-Haz :	0, 208.03441
Management Method :	-
Is EPA Waste :	N
Federal Code :	N/R
State Code :	MA - MA98, RI - R014

Manifest Details

Manifest Number :	020146972JJK
Shipped Date :	2019-02-06
Updated Date :	2019-02-07
Received Date :	2019-02-06
Status :	Signed
Generator ID :	MV5089931100
Generator Name :	NORTHERN ELECTRIC
Generator Address :	48 WAMSUTTA STREET, NEW BEDFORD, MA 02740
Generator Mailing :	48 WAMSUTTA STREET, NEW BEDFORD, MA 02740
Generator Contact :	N/R
Destination ID :	RIR000500025
Destination Name :	WESTERN OIL INC

Map Id: 17
Direction: ENE
Distance: 0.187 mi., 986 ft.
Elevation: 7 ft.
Relative: Lower

Site Name : NORTHERN ELECTRIC
48 WAMSUTTA ST
NEW BEDFORD, MA

Database(s) : [ECHO, FRS, HWG - MA, MANIFEST EPA, RCRA NONGEN] ***(cont.)***

Envirosite ID: 58316647
EPA ID: N/R

MANIFEST EPA ***(cont.)***

Destination Mailing :	PO BOX 518, LINCOLN, RI 02865
Destination Address :	1 1 DUCHESS WAY, LINCOLN, RI 02865
Destination Contact :	N/R
Submission Type :	DataImage5Copy
Origin Type :	Service
Manifest Residue :	N
Rejection :	N
Last Date in Agency List :	2024-12-03

Waste Details

Waste Line Number :	1
Is DOT Hazardous :	Y
DOT ID Number :	NA1993
DOT Information :	NA1993, COMBUSTIBLE LIQUID, N.O.S. (PETROLEUM OILS) COMB LIQ., PGIII
Non Waste Description :	N/R
Quantity :	55 Gallons
Quantity Tons, Acute, Non-Acute :	0.2293578, 0, 0.2293578
Quantity Kg, Acute, Non-Acute :	0, 208.03441
Quantity Tons, Haz, Non-Haz :	0, 0.2293578
Quantity Kg, Haz, Non-Haz :	0, 208.03441
Management Method :	-
Is EPA Waste :	N
Federal Code :	N/R
State Code :	MA - MA98, RI - R014

RCRA NONGEN

Facility Name :	NORTHERN ELECTRIC
Facility Address :	48 WAMSUTTA ST, NEW BEDFORD, MA 02741
County :	BRISTOL
Date Form Received by Agency :	2005-08-01
EPA ID :	MAD981211139
Mailing Address :	48 WAMSUTTA ST, NEW BEDFORD, MA 02741-0000
Contact :	GEORGE RHEAUMES
Contact Address :	48 WAMSUTTA ST, NEW BEDFORD, MA 02741-0000
Contact Country :	US
Contact Telephone :	617-933-1100
Contact Email :	N/R
EPA Region :	01
Land Type :	Private
Source Type :	Notification
Classification :	Not a generator, verified
Description :	Not a generator, verified
Last Date in Agency List :	2024-12-17

Owner/Operator Summary

Owner/Operator Name :	ARMAND RHEAUME
Owner/Operator Address :	48 WAMSUTTA ST, NEW BEDFORD, MA 02741-0000
Owner/Operator Country :	US

Map Id: 17
Direction: ENE
Distance: 0.187 mi., 986 ft.
Elevation: 7 ft.
Relative: Lower

Site Name : NORTHERN ELECTRIC
48 WAMSUTTA ST
NEW BEDFORD, MA

Database(s) : [ECHO, FRS, HWG - MA, MANIFEST EPA, RCRA NONGEN] ***(cont.)***

Envirosite ID: 58316647
EPA ID: N/R

RCRA NONGEN ***(cont.)***

Owner/Operator Telephone :	N/R
Owner/Operator Email :	N/R
Owner/Operator Fax :	N/R
Legal Status :	Private
Owner/Operator Type :	Owner
Owner/Operator Start Date :	2004-10-16
Owner/Operator End Date :	N/R

Owner/Operator Name :	NORTHERN ELECTRIC
Owner/Operator Address :	48 WAMSUTTA ST, NEW BEDFORD, MA 02741-0000
Owner/Operator Country :	US
Owner/Operator Telephone :	N/R
Owner/Operator Email :	N/R
Owner/Operator Fax :	N/R
Legal Status :	Private
Owner/Operator Type :	Operator
Owner/Operator Start Date :	1991-12-08
Owner/Operator End Date :	N/R

Handler Activities Summary

U.S. Importer of Hazardous Waste :	N
Mixed Waste (Haz. and Radioactive) :	N
Recycler of Hazardous Waste :	N
Transporter of Hazardous Waste :	N
Treater, Storer or Disposer of HW :	N
Underground Injection Activity :	N
On-site Burner Exemption :	N
Furnace Exemption :	N
Used Oil Fuel Burner :	N
Used Oil Processor :	N
Used Oil Refiner :	N
Used Oil Fuel Marketer to Burner :	N
Used Oil Specification Marketer :	N
Used Oil Transfer Facility :	N
Used Oil Transporter :	N

Historical Generators

Date Form Received by Agency :	1986-10-30
Facility Name :	NORTHERN ELECTRIC
Classification :	Very Small Quantity Generator

Hazardous Waste Summary

Waste Code / Name :	MA01 - WASTE OIL

Notices of Violations Summary

Regulation Violated :	N

Map Id: 18
Direction: NW
Distance: 0.190 mi., 1006 ft.
Elevation: 56 ft.
Relative: Higher

Site Name : NSTAR dba Eversource Energy
52 Linden St
New Bedford, MA 02740

Database(s) : [MANIFEST EPA]

Envirosite ID: 44313677
EPA ID: MAC300095759

MANIFEST EPA

Manifest Details

Manifest Number :	012891491FLE
Shipped Date :	2021-07-30
Updated Date :	2021-08-19
Received Date :	2021-07-30
Status :	Signed
Generator ID :	MAC300095759
Generator Name :	NSTAR dba Eversource Energy
Generator Address :	52 Linden St MH#764, New Bedford, MA 02740
Generator Mailing :	1165 Massachusetts Avenue, Boston, MA 02125
Generator Contact :	NSTAR dba Eversource Energy
Destination ID :	MAD053452637
Destination Name :	Clean Harbors of Braintree Inc
Destination Mailing :	1 Hill Avenue, Braintree, MA 02184
Destination Address :	1 Hill Avenue, Braintree, MA 02184
Destination Contact :	N/R
Submission Type :	DataImage5Copy
Origin Type :	Service
Manifest Residue :	N
Rejection :	N
Last Date in Agency List :	2024-12-03

Waste Details

Waste Line Number :	1
Is DOT Hazardous :	N
DOT ID Number :	N/R
DOT Information :	N/R
Non Waste Description :	NONE, NON DOT REGULATED MATERIAL (OILY SLUDGE), N/A, NONE
Quantity :	500 Pounds
Quantity Tons, Acute, Non-Acute :	0.25, 0, 0.25
Quantity Kg, Acute, Non-Acute :	0, 226.7575
Quantity Tons, Haz, Non-Haz :	0, 0.25
Quantity Kg, Haz, Non-Haz :	0, 226.7575
Management Method :	H141 - STORAGE, BULKING AND/OR TRANSFER OFF SITE
Is EPA Waste :	N
Federal Code :	N/R
State Code :	MA - MA01

Map Id: 19
Direction: WNW
Distance: 0.197 mi., 1040 ft.
Elevation: 95 ft.
Relative: Higher

Site Name : POLE #39/10
NEAR 104 AUSTIN ST | 104 AUSTIN ST
NEW BEDFORD, MA 02740

Database(s) : [HIST RELEASE - MA, LEAD - MA, RELEASE - MA, SHWS - MA]

Envirosite ID: 2669509
EPA ID: N/R

HIST RELEASE - MA

Facility Address :	NEAR 104 AUSTIN ST, NEW BEDFORD

Map Id: 19
Direction: WNW
Distance: 0.197 mi., 1040 ft.
Elevation: 95 ft.
Relative: Higher

Site Name : POLE #39/10
NEAR 104 AUSTIN ST | 104 AUSTIN ST
NEW BEDFORD, MA 02740

Database(s) : [HIST RELEASE - MA, LEAD - MA, RELEASE - MA, SHWS - MA] ***(cont.)***

Envirosite ID: 2669509
EPA ID: N/R

HIST RELEASE - MA ***(cont.)***

Notification Date :	2005-06-04
RTN Number :	4-19142
Assoc ID :	N/R
Source :	TRANSFORM
Category :	TWO HR
Location Aid :	POLE #39/10
Location :	ROADWAY
Municipality :	NEW BEDFORD
Last Date in Agency List :	2015-04-09

Chemical Information

Chemical :	TRANSFORMER OIL 30.0 GAL

LEAD - MA

Facility Address :	104 AUSTIN ST, NEW BEDFORD, 02740

Activity Date :	2016-12-05
Activity Type :	N/R
Activity Description :	Comprehensive Initial Inspection
Outcome Description :	Hazards Found
Unit :	3
Community :	NEW BEDFORD
Start Work Date :	N/R
Last Date in Agency List :	2022-08-22

Activity Date :	2016-08-30
Activity Type :	N/R
Activity Description :	Determination
Outcome Description :	Violations Found
Unit :	3
Community :	NEW BEDFORD
Start Work Date :	N/R
Last Date in Agency List :	2022-08-22

RELEASE - MA

Facility Name :	POLE #39/10
Facility Address :	NEAR 104 AUSTIN ST, NEW BEDFORD

Incident Summary

Release Tracking Number :	4-0019142
Notification Date :	2005-06-04
Category :	TWO HR
OFC Town :	NEW BEDFORD

Map Id: 19
Direction: WNW
Distance: 0.197 mi., 1040 ft.
Elevation: 95 ft.
Relative: Higher

Site Name : POLE #39/10
NEAR 104 AUSTIN ST | 104 AUSTIN ST
NEW BEDFORD, MA 02740

Database(s) : [HIST RELEASE - MA, LEAD - MA, RELEASE - MA, SHWS - MA] ***(cont.)***

Envirosite ID: 2669509
EPA ID: N/R

RELEASE - MA ***(cont.)***

Current Status :	Response Action Outcome - A site/release where a Permanent or Temporary Solution Statement (formerly RAO Statement) was submitted. This statement asserts that response actions were sufficient to achieve a level of no significant risk or at least ensure that all substantial hazards were eliminated.
Current Date :	2005-06-23
Phase :	Phase report not required or not submitted.
OHM :	Oil
Agency Link :	Click here for hyperlink provided by the agency.
Last Date in Agency List :	2024-11-18

Source Details

Source :	TRANSFORM

Location Details

Location :	ROADWAY

Chemicals

Chemical :	TRANSFORMER OIL
Amount :	30 GAL

SHWS - MA

Facility Name :	POLE #39/10
Facility Address :	NEAR 104 AUSTIN ST, NEW BEDFORD

Incident Summary

Release Tracking Number :	4-0019142
Notification Date :	2005-06-04
Category :	TWO HR
OFC Town :	NEW BEDFORD
Current Status :	Response Action Outcome - A site/release where a Permanent or Temporary Solution Statement (formerly RAO Statement) was submitted. This statement asserts that response actions were sufficient to achieve a level of no significant risk or at least ensure that all substantial hazards were eliminated.
Current Date :	2005-06-23
Phase :	Phase report not required or not submitted.
OHM :	Oil
Agency Link :	Click here for hyperlink provided by the agency.
Last Date in Agency List :	2024-11-18

Map Id: 19
Direction: WNW
Distance: 0.197 mi., 1040 ft.
Elevation: 95 ft.
Relative: Higher

Site Name : POLE #39/10
NEAR 104 AUSTIN ST | 104 AUSTIN ST
NEW BEDFORD, MA 02740

Database(s) : [HIST RELEASE - MA, LEAD - MA, RELEASE - MA, SHWS - MA] ***(cont.)***

Envirosite ID: 2669509
EPA ID: N/R

SHWS - MA ***(cont.)***

Source Details
Source : TRANSFORM

Location Details
Location : ROADWAY

Response Action Information
Response Action Type : RNF Release Notification Form Received
Status : REPORT Reportable Release or Threat of Release
Submittal Date : 2005-06-23

Response Action Type : RAO Response Action Outcome - RAO
Status : RAORCD RAO Statement Received
Submittal Date : 2005-06-23

Response Action Type : NOR
Status : ISSUED
Submittal Date : 2005-06-08

Chemicals
Chemical : TRANSFORMER OIL
Amount : 30 GAL

Map Id: C20
Direction: NE
Distance: 0.201 mi., 1060 ft.
Elevation: 8 ft.
Relative: Lower

Site Name : WAMSUTTA II LLC | WAMSUTTA II, LLC
C/O ACORN MANAGEMENT, INC. | MATOUK TEXTILES INC
61 WAMSUTTA ST | 61 Wamsuatta St
NEW BEDFORD | New Bedford, MA 02740

Database(s) : [ASBESTOS - MA, ECHO, FRS, HWG - MA, MANIFEST EPA, RCRA VSQG]

Envirosite ID: 58316653
EPA ID: N/R

ASBESTOS - MA

Facility Name : 61 WAMSUTTA STREET
Facility Address : 61 WAMSUTTA STREET, NEW BEDFORD

Project Start Date : 2020-05-22
Project End Date : 2020-06-12
Project ID : N/R

Map Id: C20
Direction: NE
Distance: 0.201 mi., 1060 ft.
Elevation: 8 ft.
Relative: Lower

Site Name : WAMSUTTA II LLC | WAMSUTTA II, LLC
C/O ACORN MANAGEMENT, INC. |
MATOUK TEXTILES INC
61 WAMSUTTA ST | 61 Wamsuatta St
NEW BEDFORD | New Bedford, MA 02740

Database(s) : [ASBESTOS - MA, ECHO, FRS, HWG - MA, MANIFEST EPA, RCRA VSQG] ***(cont.)***

Envirosite ID: 58316653
EPA ID: N/R

ASBESTOS - MA ***(cont.)***

Form Type :	ANF-001
Project Type :	Renv
Owner Name :	WAMSUTTA II LLC C/O ACORN INC.
Owner Address :	25 BRAINTREE HILL PARK SUITE 104
DLS Contractor ID :	AC000749
DLS Contractor :	ENVIROGREEN LLC
Site Supervisor ID :	AS061855
Site Supervisor :	FRANKLIN HERNANDEZ
Last Date in Agency List :	2021-11-09
Facility Name :	COMMERCIAL
Facility Address :	61 WAMSUTTA ST, NEW BEDFORD
Project Start Date :	2020-01-07
Project End Date :	2020-01-14
Project ID :	N/R
Form Type :	ANF-001
Project Type :	Oth:DISPOSAL ONLY
Owner Name :	WAMSUTTA II LLC
Owner Address :	218 WILLARD ST
DLS Contractor ID :	AC000356
DLS Contractor :	FRANKLIN ANALYTICAL SERVICES
Site Supervisor ID :	AS040141
Site Supervisor :	THOMAS J. MCCOOG SR.
Last Date in Agency List :	2021-11-09
Facility Name :	COMMERCIAL BUILDING
Facility Address :	61 WAMSUTTA STREET, NEW BEDFORD
Project Start Date :	2019-06-08
Project End Date :	2019-06-08
Project ID :	N/R
Form Type :	ANF-001
Project Type :	Renv
Owner Name :	ACORN INC
Owner Address :	218 WILLARD STREET
DLS Contractor ID :	AC000636
DLS Contractor :	GENERAL ENVIRONMENTAL SERVICES INC
Site Supervisor ID :	AS001868
Site Supervisor :	CHRISTOPHER BENZAN
Last Date in Agency List :	2021-11-09
Project Start Date :	2019-04-08
Project End Date :	2019-05-15
Project ID :	N/R
Form Type :	ANF-001
Project Type :	Renv
Owner Name :	ACORN INC
Owner Address :	218 WILLARD STREET

Map Id: C20
Direction: NE
Distance: 0.201 mi., 1060 ft.
Elevation: 8 ft.
Relative: Lower

Site Name : WAMSUTTA II LLC | WAMSUTTA II, LLC
C/O ACORN MANAGEMENT, INC. |
MATOUK TEXTILES INC
61 WAMSUTTA ST | 61 Wamsuatta St
NEW BEDFORD | New Bedford, MA 02740

Database(s) : [ASBESTOS - MA, ECHO, FRS, HWG - MA, MANIFEST EPA, RCRA VSQG] ***(cont.)***

Envirosite ID: 58316653
EPA ID: N/R

ASBESTOS - MA ***(cont.)***

DLS Contractor ID :	AC000636
DLS Contractor :	GENERAL ENVIRONMENTAL SERVICES INC
Site Supervisor ID :	AS001868
Site Supervisor :	CHRISTOPHER BENZAN
Last Date in Agency List :	2021-11-09

Project Start Date :	2019-06-13
Project End Date :	2019-08-01
Project ID :	N/R
Form Type :	ANF-001
Project Type :	Renv
Owner Name :	ACORN INC
Owner Address :	218 WILLARD STREET
DLS Contractor ID :	AC000636
DLS Contractor :	GENERAL ENVIRONMENTAL SERVICES INC
Site Supervisor ID :	AS001868
Site Supervisor :	CHRISTOPHER BENZAN
Last Date in Agency List :	2021-11-09

Project Start Date :	2020-05-19
Project End Date :	2020-05-21
Project ID :	N/R
Form Type :	ANF-001
Project Type :	Renv
Owner Name :	ACORN INC
Owner Address :	218 WILLARD STREET
DLS Contractor ID :	AC000636
DLS Contractor :	GENERAL ENVIRONMENTAL SERVICES INC
Site Supervisor ID :	AS001868
Site Supervisor :	CHRISTOPHER BENZAN
Last Date in Agency List :	2021-11-09

Project Start Date :	2019-10-04
Project End Date :	2019-10-11
Project ID :	N/R
Form Type :	ANF-001
Project Type :	Renv
Owner Name :	ACORN INC
Owner Address :	61 WAMSUTTA STREET
DLS Contractor ID :	AC000636
DLS Contractor :	GENERAL ENVIRONMENTAL SERVICES INC
Site Supervisor ID :	AS001868
Site Supervisor :	CHRISTOPHER BENZAN
Last Date in Agency List :	2021-11-09

Project Start Date :	2020-05-19
Project End Date :	2020-06-11
Project ID :	N/R
Form Type :	ANF-001
Project Type :	Renv

Map Id: C20
Direction: NE
Distance: 0.201 mi., 1060 ft.
Elevation: 8 ft.
Relative: Lower

Site Name : WAMSUTTA II LLC | WAMSUTTA II, LLC
C/O ACORN MANAGEMENT, INC. |
MATOUK TEXTILES INC
61 WAMSUTTA ST | 61 Wamsuatta St
NEW BEDFORD | New Bedford, MA 02740

Database(s) : [ASBESTOS - MA, ECHO, FRS, HWG - MA, MANIFEST EPA, RCRA VSQG] ***(cont.)***

Envirosite ID: 58316653
EPA ID: N/R

ASBESTOS - MA ***(cont.)***

Owner Name :	ACORN INC
Owner Address :	218 WILLARD STREET
DLS Contractor ID :	AC000636
DLS Contractor :	GENERAL ENVIRONMENTAL SERVICES INC
Site Supervisor ID :	AS001868
Site Supervisor :	CHRISTOPHER BENZAN
Last Date in Agency List :	2021-11-09

Project Start Date :	2019-06-13
Project End Date :	2019-09-06
Project ID :	N/R
Form Type :	ANF-001
Project Type :	Renv
Owner Name :	ACORN INC
Owner Address :	218 WILLARD STREET
DLS Contractor ID :	AC000636
DLS Contractor :	GENERAL ENVIRONMENTAL SERVICES INC
Site Supervisor ID :	AS001868
Site Supervisor :	CHRISTOPHER BENZAN
Last Date in Agency List :	2021-11-09

Facility Name :	WAMSUTTA II
Facility Address :	61 WAMSUTTA STREET, NEW BEDFORD

Project Start Date :	2019-04-15
Project End Date :	2019-12-31
Project ID :	N/R
Form Type :	AQ-06
Project Type :	N/R
Owner Name :	WAMSUTTA II
Owner Address :	C/O ACORN, INC., 218 WILLARD STREET
DLS Contractor ID :	N/R
DLS Contractor :	N/R
Site Supervisor ID :	N/R
Site Supervisor :	N/R
Last Date in Agency List :	2021-11-09

Facility Name :	WAMSUTTA II, LLC
Facility Address :	61 WAMSUTTA STREET, NEW BEDFORD

Project Start Date :	2006-02-20
Project End Date :	2006-02-28
Project ID :	N/R
Form Type :	ANF-001
Project Type :	Renv
Owner Name :	WAMSUTTA II, LLC
Owner Address :	PO BOX 690307
DLS Contractor ID :	AC000412
DLS Contractor :	ENVIRONMENTAL RESPONSE SERVICES INC

Map Id: C20
Direction: NE
Distance: 0.201 mi., 1060 ft.
Elevation: 8 ft.
Relative: Lower

Site Name : WAMSUTTA II LLC | WAMSUTTA II, LLC
C/O ACORN MANAGEMENT, INC. |
MATOUK TEXTILES INC
61 WAMSUTTA ST | 61 Wamsuatta St
NEW BEDFORD | New Bedford, MA 02740

Database(s) : [ASBESTOS - MA, ECHO, FRS, HWG - MA, MANIFEST EPA, RCRA VSQG] ***(cont.)***

Envirosite ID: 58316653
EPA ID: N/R

ASBESTOS - MA ***(cont.)***

Site Supervisor ID :	AS040170
Site Supervisor :	DENNIS E. CHAPLIN SR.
Last Date in Agency List :	2021-11-09

ECHO

Facility Name :	MATOUK TEXTILES INC
Facility Address :	61 WAMSUTTA ST, NEW BEDFORD, MA 02740
County :	BRISTOL
Last Inspection Date :	N/R
Registry ID :	110070525359
FIPS Code :	25005
EPA Region :	01
Inspection Count :	0
Last Inspection Days :	N/R
Informal Count :	0
Last Informal Action Date :	N/R
Formal Action Count :	0
Last Formal Action Date :	N/R
Total Penalties :	0
Penalty Count :	N/R
Last Penalty Date :	N/R
Last Penalty Amount :	N/R
QTRS IN NC :	0
Programs IN SNC :	0
Current Compliance Status :	No Violation Identified
Three-Year Compliance Status :	_____
Collection Method :	ADDRESS MATCHING-HOUSE NUMBER
Reference Point :	CENTER OF A FACILITY OR STATION
Accuracy Meters :	30
Derived Tribes :	Mashpee Wampanoag Tribe - 16.4 mile(s), Wampanoag Tribe of Gay Head (Aquinnah) - 21 mile(s)
Derived HUC :	01090002
Derived WBD :	010900020401
Derived STCTY FIPS :	25005
Derived Zip :	02740
Derived CD113 :	09
Derived CB2010 :	250056512002031
MYRTK Universe :	NNN
NPDES IDs :	N/R
CWA Permit Types :	N/R
CWA Compliance Tracking :	N/R
CWA NAICS :	N/R
CWA SICS :	N/R
CWA Inspection Count :	N/R
CWA Last Inspection Days :	N/R
CWA Informal Count :	N/R
CWA Formal Action Count :	N/R
CWA Last Formal Action Date :	N/R
CWA Penalties :	N/R

Map Id: C20
Direction: NE
Distance: 0.201 mi., 1060 ft.
Elevation: 8 ft.
Relative: Lower

Site Name : WAMSUTTA II LLC | WAMSUTTA II, LLC
C/O ACORN MANAGEMENT, INC. |
MATOUK TEXTILES INC
61 WAMSUTTA ST | 61 Wamsuatta St
NEW BEDFORD | New Bedford, MA 02740

Database(s) : [ASBESTOS - MA, ECHO, FRS, HWG - MA, MANIFEST EPA, RCRA VSQG] ***(cont.)***

Envirosite ID: 58316653
EPA ID: N/R

ECHO ***(cont.)***

CWA Last Penalty Date :	N/R
CWA Last Penalty Amount :	N/R
CWA Quarters IN NC :	N/R
CWA Current Compliance Status :	N/R
CWA Current SNC Flag :	N
CWA 13 Quarters Compliance Status :	N/R
CWA 13 Quarters Effluent Exceedances:	N/R
CWA Three-Year QNCR Codes :	N/R
DFR URL :	Click here for hyperlink provided by the agency.
Facility SIC :	N/R
Facility NAICS :	531312 - Nonresidential Property Managers
Facility Last Inspection EPA Date :	N/R
Facility Last Inspection State Date :	N/R
Facility Last Formal Act EPA Date :	N/R
Facility Last Formal Act State Date :	N/R
Facility Last Informal Act EPA Date :	N/R
Facility Last Informal Act State Date:	N/R
Facility Federal Agency :	N/R
TRI Reporter :	N/R
Facility Imp Water Flag :	N/R
Current SNC Flag :	N
Indian County Flag :	N
Federal Flag :	N/R
US Mexico Border Flag :	N/R
Chesapeak Bay Flag :	N/R
AIR Flag :	N
NPDES Flag :	N
SDWIS Flag :	N
RCRA Flag :	Y
TRI Flag :	N
GHG Flag :	N
Major Flag :	N/R
Active Flag :	Y
NAA Flag :	Y
Latitude :	41.64865
Longitude :	-70.92685
Last Date in Agency List :	2019-05-06

Facility Name :	WAMSUTTA II, LLC C/O ACORN MANAGEMENT, INC.
Facility Address :	61 WAMSUTTA ST, NEW BEDFORD, MA 02740
County :	BRISTOL

Last Inspection Date :	N/R
Registry ID :	110070525359
FIPS Code :	25005
EPA Region :	01
Inspection Count :	0
Last Inspection Days :	N/R
Informal Count :	0
Last Informal Action Date :	N/R
Formal Action Count :	0
Last Formal Action Date :	N/R

Map Id: C20
Direction: NE
Distance: 0.201 mi., 1060 ft.
Elevation: 8 ft.
Relative: Lower

Site Name : WAMSUTTA II LLC | WAMSUTTA II, LLC
C/O ACORN MANAGEMENT, INC. |
MATOUK TEXTILES INC
61 WAMSUTTA ST | 61 Wamsuatta St
NEW BEDFORD | New Bedford, MA 02740

Database(s) : [ASBESTOS - MA, ECHO, FRS, HWG - MA, MANIFEST EPA, RCRA VSQG] ***(cont.)***

Envirosite ID: 58316653
EPA ID: N/R

ECHO ***(cont.)***

Total Penalties :	0
Penalty Count :	N/R
Last Penalty Date :	N/R
Last Penalty Amount :	N/R
QTRS IN NC :	0
Programs IN SNC :	0
Current Compliance Status :	No Violation Identified
Three-Year Compliance Status :	_____
Collection Method :	ADDRESS MATCHING-HOUSE NUMBER
Reference Point :	CENTER OF A FACILITY OR STATION
Accuracy Meters :	30
Derived Tribes :	Mashpee Wampanoag Tribe - 17 mile(s), Wampanoag Tribe of Gay Head (Aquinnah) - 21 mile(s)
Derived HUC :	01090002
Derived WBD :	010900020401
Derived STCTY FIPS :	25005
Derived Zip :	02740
Derived CD113 :	09
Derived CB2010 :	250056512002031
MYRTK Universe :	NNN
NPDES IDs :	N/R
CWA Permit Types :	N/R
CWA Compliance Tracking :	N/R
CWA NAICS :	N/R
CWA SICS :	N/R
CWA Inspection Count :	N/R
CWA Last Inspection Days :	N/R
CWA Informal Count :	N/R
CWA Formal Action Count :	N/R
CWA Last Formal Action Date :	N/R
CWA Penalties :	N/R
CWA Last Penalty Date :	N/R
CWA Last Penalty Amount :	N/R
CWA Quarters IN NC :	N/R
CWA Current Compliance Status :	N/R
CWA Current SNC Flag :	N
CWA 13 Quarters Compliance Status :	N/R
CWA 13 Quarters Effluent Exceedances:	N/R
CWA Three-Year QNCR Codes :	N/R
DFR URL :	Click here for hyperlink provided by the agency.
Facility SIC :	N/R
Facility NAICS :	531312 - Nonresidential Property Managers
Facility Last Inspection EPA Date :	N/R
Facility Last Inspection State Date :	N/R
Facility Last Formal Act EPA Date :	N/R
Facility Last Formal Act State Date :	N/R
Facility Last Informal Act EPA Date :	N/R
Facility Last Informal Act State Date:	N/R
Facility Federal Agency :	N/R
TRI Reporter :	N/R
Facility Imp Water Flag :	N/R
Current SNC Flag :	N

Map Id: C20
Direction: NE
Distance: 0.201 mi., 1060 ft.
Elevation: 8 ft.
Relative: Lower

Site Name : WAMSUTTA II LLC | WAMSUTTA II, LLC
C/O ACORN MANAGEMENT, INC. |
MATOUK TEXTILES INC
61 WAMSUTTA ST | 61 Wamsuatta St
NEW BEDFORD | New Bedford, MA 02740

Database(s) : [ASBESTOS - MA, ECHO, FRS, HWG - MA, MANIFEST EPA, RCRA VSQG] ***(cont.)***

Envirosite ID: 58316653
EPA ID: N/R

ECHO ***(cont.)***

Indian County Flag :	N
Federal Flag :	N/R
US Mexico Border Flag :	N/R
Chesapeak Bay Flag :	N/R
AIR Flag :	N
NPDES Flag :	N
SDWIS Flag :	N
RCRA Flag :	Y
TRI Flag :	N
GHG Flag :	N
Major Flag :	N/R
Active Flag :	Y
NAA Flag :	Y
Latitude :	41.64865
Longitude :	-70.92685
Last Date in Agency List :	2025-02-19

FRS

Facility Name :	MATOUK TEXTILES INC
Facility Address :	61 WAMSUTTA ST, NEW BEDFORD, MA 027400000
County :	BRISTOL

Site Details

Registry ID :	110070525359
FRS Facility URL :	Click here for hyperlink provided by the agency.
Last Date in Agency List :	2019-04-11

Source Description

Source Description :

The MA-EPICS is the central repository for all environmental protection data for the State of Massachusetts.

FRS Environmental Interest

Source and System ID :	MA-EPICS - 600312

Facility Name :	WAMSUTTA II, LLC C/O ACORN MANAGEMENT, INC.
Facility Address :	61 WAMSUTTA ST, NEW BEDFORD, MA 027400000
County :	BRISTOL

Site Details

Registry ID :	110070525359
FRS Facility URL :	Click here for hyperlink provided by the agency.

Map Id: C20
Direction: NE
Distance: 0.201 mi., 1060 ft.
Elevation: 8 ft.
Relative: Lower

Site Name : WAMSUTTA II LLC | WAMSUTTA II, LLC
C/O ACORN MANAGEMENT, INC. |
MATOUK TEXTILES INC
61 WAMSUTTA ST | 61 Wamsuatta St
NEW BEDFORD | New Bedford, MA 02740

Database(s) : [ASBESTOS - MA, ECHO, FRS, HWG - MA, MANIFEST EPA, RCRA VSQG] ***(cont.)***

Envirosite ID: 58316653
EPA ID: N/R

FRS ***(cont.)***

Last Date in Agency List : 2024-12-16

Source Description

Source Description :

The MA-EPICS is the central repository for all environmental protection data for the State of Massachusetts.

Source Description :

RCRAInfo is EPA's comprehensive information system that supports the Resource Conservation and Recovery Act (RCRA) of 1976 and the Hazardous and Solid Waste Amendments (HSWA) of 1984 through the tracking of events and activities related to facilities that generate, transport, and treat, store, or dispose of hazardous waste. RCRAInfo allows RCRA program staff to track the notification, permit, compliance, and corrective action activities required under RCRA. RCRAInfo also supports generation of the National Hazardous Waste Biennial Report. All generators and treatment, storage, and disposal facilities who handle hazardous waste are required to report to the EPA Administrator at least once every two years to support creation of the Biennial Report.

FRS Environmental Interest

Source and System ID : MA-EPICS - 600312
RCRAINFO - MAR000552190

HWG - MA

Facility Name : WAMSUTTA II LLC
Facility Address : 61 WAMSUTTA ST, NEW BEDFORD, MA 02740

EPA ID : MAR000552190
2nd Name : N/R
Phone : 617-479-2424
RCRA Generator Status : VSQG
State Generator Status : VQG-MA
Last Date in Agency List : 2025-03-18

MANIFEST EPA

Manifest Details

Details for this site have been truncated due to the large number of available details for this site within this dataset. For the complete details for this site, contact your Envirosite account representative for a complimentary site report containing all of the details available.

Manifest Number : 024703017JJK
Shipped Date : 2023-08-31
Updated Date : 2023-09-18
Received Date : 2023-09-07
Status : Signed

Map Id: C20
Direction: NE
Distance: 0.201 mi., 1060 ft.
Elevation: 8 ft.
Relative: Lower

Site Name : WAMSUTTA II LLC | WAMSUTTA II, LLC
C/O ACORN MANAGEMENT, INC. |
MATOUK TEXTILES INC
61 WAMSUTTA ST | 61 Wamsuatta St
NEW BEDFORD | New Bedford, MA 02740

Database(s) : [ASBESTOS - MA, ECHO, FRS, HWG - MA, MANIFEST EPA, RCRA VSQG] ***(cont.)***

Envirosite ID: 58316653
EPA ID: N/R

MANIFEST EPA ***(cont.)***

Generator ID :	MAR000552190
Generator Name :	Wamsutta II LLC
Generator Address :	61 Wamsutta Street, New Bedford, MA 02740
Generator Mailing :	61 Wamsutta Street, New Bedford, MA 02740
Generator Contact :	N/R
Destination ID :	RID040098352
Destination Name :	Northland Environmental, LLC
Destination Mailing :	275 Allens Avenue, Providence, RI 02905
Destination Address :	275 Allens Avenue, Providence, RI 02905
Destination Contact :	N/R
Submission Type :	DataImage5Copy
Origin Type :	Service
Manifest Residue :	N
Rejection :	N
Last Date in Agency List :	2024-12-03

Waste Details

Waste Line Number :	1
Is DOT Hazardous :	N
DOT ID Number :	N/R
DOT Information :	N/R
Non Waste Description :	NON-RCRA, NON-DOT REGULATED MATERIAL
Quantity :	100 Gallons
Quantity Tons, Acute, Non-Acute :	0.41701418, 0, 0.41701418
Quantity Kg, Acute, Non-Acute :	0, 378.2444
Quantity Tons, Haz, Non-Haz :	, 0.41701418
Quantity Kg, Haz, Non-Haz :	, 378.2444
Management Method :	H141 - STORAGE, BULKING AND/OR TRANSFER OFF SITE
Is EPA Waste :	N
Federal Code :	N/R
State Code :	MA - MA98, RI - R015

Manifest Details

Manifest Number :	015189218FLE
Shipped Date :	2020-09-21
Updated Date :	2020-10-12
Received Date :	2020-09-21
Status :	Signed
Generator ID :	MAC300095759
Generator Name :	NSTAR dba Eversource Energy
Generator Address :	61 Wamsuatta St, New Bedford, MA 02740
Generator Mailing :	1165 Massachusetts Avenue, Boston, MA 02125
Generator Contact :	NSTAR dba Eversource Energy
Destination ID :	MAD053452637
Destination Name :	Clean Harbors of Braintree Inc
Destination Mailing :	1 Hill Avenue, Braintree, MA 02184
Destination Address :	1 Hill Avenue, Braintree, MA 02184
Destination Contact :	N/R
Submission Type :	DataImage5Copy
Origin Type :	Service

Map Id: C20
Direction: NE
Distance: 0.201 mi., 1060 ft.
Elevation: 8 ft.
Relative: Lower

Site Name : WAMSUTTA II LLC | WAMSUTTA II, LLC
C/O ACORN MANAGEMENT, INC. |
MATOUK TEXTILES INC
61 WAMSUTTA ST | 61 Wamsuatta St
NEW BEDFORD | New Bedford, MA 02740

Database(s) : [ASBESTOS - MA, ECHO, FRS, HWG - MA, MANIFEST EPA, RCRA VSQG] ***(cont.)***

Envirosite ID: 58316653
EPA ID: N/R

MANIFEST EPA ***(cont.)***

Manifest Residue :	N
Rejection :	N
Last Date in Agency List :	2024-12-03

Waste Details

Waste Line Number :	1
Is DOT Hazardous :	Y
DOT ID Number :	NA3082
DOT Information :	RQ, NA3082, HAZARDOUS WASTE, LIQUID, N.O.S. (LEAD), 9, PG III (D008)
Non Waste Description :	N/R
Quantity :	3000 Pounds
Quantity Tons, Acute, Non-Acute :	1.5, 0, 1.5
Quantity Kg, Acute, Non-Acute :	0, 1360.545
Quantity Tons, Haz, Non-Haz :	1.5, 0
Quantity Kg, Haz, Non-Haz :	1360.545, 0
Management Method :	H110 - STABILIZATION
Is EPA Waste :	Y
Federal Code :	D008
State Code :	N/R

Manifest Details

Manifest Number :	021138050JJK
Shipped Date :	2020-05-29
Updated Date :	2020-06-15
Received Date :	2020-06-02
Status :	Signed
Generator ID :	MAR000552190
Generator Name :	WAMSUTTA II LLC
Generator Address :	61 WAMSUTTA ST, NEW BEDFORD, MA 02740
Generator Mailing :	25 BRAINTREE HILL OFFICE PARK, SUITE 104, BRAINTREE, MA 02184
Generator Contact :	N/R
Destination ID :	OHD045243706
Destination Name :	ENVIROSAFE SERVICES OF OHIO INC
Destination Mailing :	876 OTTER CREEK ROAD, OREGON, OH 43616
Destination Address :	876 OTTER CREEK ROAD, OREGON, OH 43616
Destination Contact :	N/R
Submission Type :	DataImage5Copy
Origin Type :	Service
Manifest Residue :	N
Rejection :	N
Last Date in Agency List :	2024-12-03

Waste Details

Waste Line Number :	1
Is DOT Hazardous :	Y
DOT ID Number :	NA3077
DOT Information :	NA3077, Hazardous waste, solid, n.o.s. , 9 , III, RQ
Non Waste Description :	N/R

Map Id: C20
Direction: NE
Distance: 0.201 mi., 1060 ft.
Elevation: 8 ft.
Relative: Lower

Site Name : WAMSUTTA II LLC | WAMSUTTA II, LLC
C/O ACORN MANAGEMENT, INC. |
MATOUK TEXTILES INC
61 WAMSUTTA ST | 61 Wamsuatta St
NEW BEDFORD | New Bedford, MA 02740

Database(s) : [ASBESTOS - MA, ECHO, FRS, HWG - MA, MANIFEST EPA, RCRA VSQG] ***(cont.)***

Envirosite ID: 58316653
EPA ID: N/R

MANIFEST EPA ***(cont.)***

Quantity :	8520 Pounds
Quantity Tons, Acute, Non-Acute :	4.26, 0, 4.26
Quantity Kg, Acute, Non-Acute :	0, 3863.9482
Quantity Tons, Haz, Non-Haz :	4.26, 0
Quantity Kg, Haz, Non-Haz :	3863.9482, 0
Management Method :	H132 - LANDFILL (WITH PRIOR TREATMENT AND/OR STABILIZATION)
Is EPA Waste :	Y
Federal Code :	D008
State Code :	N/R

Manifest Details

Manifest Number :	018092807JJK
Shipped Date :	2019-07-24
Updated Date :	2019-08-08
Received Date :	2019-07-26
Status :	Signed
Generator ID :	MAR000552190
Generator Name :	Wamsutta II LLC
Generator Address :	61 Wamsutta Street, New Bedford, MA 02740
Generator Mailing :	61 Wamsutta Street, New Bedford, MA 02740
Generator Contact :	N/R
Destination ID :	RID040098352
Destination Name :	Northland Environmental, LLC
Destination Mailing :	275 Allens Avenue, Providence, RI 02905
Destination Address :	275 Allens Avenue, Providence, RI 02905
Destination Contact :	N/R
Submission Type :	DataImage5Copy
Origin Type :	Service
Manifest Residue :	N
Rejection :	N
Last Date in Agency List :	2024-12-03

Waste Details

Waste Line Number :	1
Is DOT Hazardous :	Y
DOT ID Number :	NA1993
DOT Information :	NA1993 COMBUSTIBLE LIQUID, N.O.S. (DICHLOROFLUOROETHANE) III COMBUSTIBLE LIQUID
Non Waste Description :	N/R
Quantity :	165 Gallons
Quantity Tons, Acute, Non-Acute :	0.6880734, 0, 0.6880734
Quantity Kg, Acute, Non-Acute :	0, 624.1032
Quantity Tons, Haz, Non-Haz :	0, 0.6880734
Quantity Kg, Haz, Non-Haz :	0, 624.1032
Management Method :	H141 - STORAGE, BULKING AND/OR TRANSFER OFF SITE
Is EPA Waste :	N
Federal Code :	N/R
State Code :	MA - MA99, RI - R015

Map Id: C20
Direction: NE
Distance: 0.201 mi., 1060 ft.
Elevation: 8 ft.
Relative: Lower

Site Name : WAMSUTTA II LLC | WAMSUTTA II, LLC
C/O ACORN MANAGEMENT, INC. |
MATOUK TEXTILES INC
61 WAMSUTTA ST | 61 Wamsuatta St
NEW BEDFORD | New Bedford, MA 02740

Database(s) : [ASBESTOS - MA, ECHO, FRS, HWG - MA, MANIFEST EPA, RCRA VSQG] ***(cont.)***

Envirosite ID: 58316653
EPA ID: N/R

MANIFEST EPA ***(cont.)***

Manifest Details

Manifest Number :	018092739JJK
Shipped Date :	2019-06-18
Updated Date :	2020-01-07
Received Date :	2019-06-19
Status :	Signed
Generator ID :	MAR000552190
Generator Name :	Wamsutta II LLC
Generator Address :	61 Wamsutta Street, New Bedford, MA 02740
Generator Mailing :	61 Wamsutta Street, New Bedford, MA 02740
Generator Contact :	N/R
Destination ID :	RID040098352
Destination Name :	Northland Environmental, LLC
Destination Mailing :	275 Allens Avenue, Providence, RI 02905
Destination Address :	275 Allens Avenue, Providence, RI 02905
Destination Contact :	N/R
Submission Type :	DataImage5Copy
Origin Type :	Service
Manifest Residue :	N
Rejection :	N
Last Date in Agency List :	2024-12-03

Waste Details

Waste Line Number :	1
Is DOT Hazardous :	N
DOT ID Number :	N/R
DOT Information :	N/R
Non Waste Description :	NON DOT/NON RCRA REGULATED SOLID
Quantity :	140 Gallons
Quantity Tons, Acute, Non-Acute :	0.58381987, 0, 0.58381987
Quantity Kg, Acute, Non-Acute :	0, 529.5422
Quantity Tons, Haz, Non-Haz :	0, 0.58381987
Quantity Kg, Haz, Non-Haz :	0, 529.5422
Management Method :	H141 - STORAGE, BULKING AND/OR TRANSFER OFF SITE
Is EPA Waste :	N
Federal Code :	N/R
State Code :	MA - MA99, RI - R015

RCRA VSQG

Facility Name :	WAMSUTTA II, LLC C/O ACORN MANAGEMENT, INC.
Facility Address :	61 WAMSUTTA STREET, NEW BEDFORD, MA 02740
County :	BRISTOL
Date Form Received by Agency :	2019-03-29
EPA ID :	MAR000552190
Mailing Address :	218 WILLARD STREET, QUINCY, MA 02169
Contact :	TIMOTHY CHAMBERLAIN
Contact Address :	218 WILLARD STREET, QUINCY, MA 02169
Contact Country :	US
Contact Telephone :	617-479-2424

Map Id: C20
Direction: NE
Distance: 0.201 mi., 1060 ft.
Elevation: 8 ft.
Relative: Lower

Site Name : WAMSUTTA II LLC | WAMSUTTA II, LLC
C/O ACORN MANAGEMENT, INC. |
MATOUK TEXTILES INC
61 WAMSUTTA ST | 61 Wamsuatta St
NEW BEDFORD | New Bedford, MA 02740

Database(s) : [ASBESTOS - MA, ECHO, FRS, HWG - MA, MANIFEST EPA, RCRA VSQG] ***(cont.)***

Envirosite ID: 58316653
EPA ID: N/R

RCRA VSQG ***(cont.)***

Contact Email :	N/R
EPA Region :	01
Land Type :	Private
Source Type :	Notification
Classification :	Very Small Quantity Generator

Description :

Handlers that generate 100 kilograms or less of hazardous waste per calendar month, and accumulate 1000 kg or less of hazardous waste at any time; or generate one kilogram or less of acutely hazardous waste per calendar month, and accumulate at any time: 1 kg or less of acutely hazardous waste; or 100 kg or less of any residue or contaminated soil, waste or other debris resulting from the cleanup of a spill, into or on any land or water, of acutely hazardous waste;or generate 100 kg or less of any residue or contaminated soil, waste or other debris resulting from the cleanup of a spill, into or on any land or water, of acutely hazardous waste during any calendar month, and accumulate at any time: 1 kg or less of acutely hazardous waste; or 100 kg or less of any residue or contaminated soil, waste or other debris resulting from the cleanup of a spill, into or on any land or water, of acutely hazardous waste.

Last Date in Agency List :	2024-12-17

Owner/Operator Summary

Owner/Operator Name :	WAMSUTTA II, LLC C/O ACORN MANAGEMENT, INC.
Owner/Operator Address :	218 WILLARD STREET, QUINCY, MA 02169
Owner/Operator Country :	US
Owner/Operator Telephone :	N/R
Owner/Operator Email :	N/R
Owner/Operator Fax :	N/R
Legal Status :	Private
Owner/Operator Type :	Operator
Owner/Operator Start Date :	2019-03-25
Owner/Operator End Date :	N/R

Owner/Operator Name :	WAMSUTTA II, LLC C/O ACORN MANAGEMENT, INC.
Owner/Operator Address :	218 WILLARD STREET, QUINCY, MA 02169
Owner/Operator Country :	US
Owner/Operator Telephone :	N/R
Owner/Operator Email :	N/R
Owner/Operator Fax :	N/R
Legal Status :	Private
Owner/Operator Type :	Owner
Owner/Operator Start Date :	2019-03-25
Owner/Operator End Date :	N/R

Handler Activities Summary

U.S. Importer of Hazardous Waste :	N
Mixed Waste (Haz. and Radioactive) :	N
Recycler of Hazardous Waste :	N
Transporter of Hazardous Waste :	N
Treater, Storer or Disposer of HW :	N

Map Id: C20
Direction: NE
Distance: 0.201 mi., 1060 ft.
Elevation: 8 ft.
Relative: Lower

Site Name : WAMSUTTA II LLC | WAMSUTTA II, LLC
C/O ACORN MANAGEMENT, INC. |
MATOUK TEXTILES INC
61 WAMSUTTA ST | 61 Wamsuatta St
NEW BEDFORD | New Bedford, MA 02740

Database(s) : [ASBESTOS - MA, ECHO, FRS, HWG - MA, MANIFEST EPA, RCRA VSQG] ***(cont.)***

Envirosite ID: 58316653
EPA ID: N/R

RCRA VSQG ***(cont.)***

Underground Injection Activity :	N
On-site Burner Exemption :	N
Furnace Exemption :	N
Used Oil Fuel Burner :	N
Used Oil Processor :	N
Used Oil Refiner :	N
Used Oil Fuel Marketer to Burner :	N
Used Oil Specification Marketer :	N
Used Oil Transfer Facility :	N
Used Oil Transporter :	N

Historical Generators

Date Form Received by Agency :	2019-03-25
Facility Name :	MATOUK TEXTILES INC
Classification :	Very Small Quantity Generator

Hazardous Waste Summary

Waste Code / Name :	D001 - IGNITABLE WASTE MA01 - WASTE OIL

Notices of Violations Summary

Regulation Violated :	N

Map Id: E21
Direction: N
Distance: 0.201 mi., 1063 ft.
Elevation: 35 ft.
Relative: Lower

Site Name : ATLANTIC ELEVATOR SOUTH
1851 PURCHASE ST
NEW BEDFORD, MA 02740

Database(s) : [ECHO, FRS, HWG - MA, LEAD - MA, MANIFEST EPA, RCRA VSQG]

Envirosite ID: 58316633
EPA ID: MAR000576405

ECHO

Facility Name :	ATLANTIC ELEVATOR SOUTH
Facility Address :	1851 PURCHASE ST, NEW BEDFORD, MA 02740
County :	BRISTOL
Last Inspection Date :	N/R
Registry ID :	110070692416
FIPS Code :	25005
EPA Region :	01

Map Id: E21
Direction: N
Distance: 0.201 mi., 1063 ft.
Elevation: 35 ft.
Relative: Lower

Site Name : ATLANTIC ELEVATOR SOUTH
1851 PURCHASE ST
NEW BEDFORD, MA 02740

Database(s) : [ECHO, FRS, HWG - MA, LEAD - MA, MANIFEST EPA, RCRA VSQG] ***(cont.)***

Envirosite ID: 58316633
EPA ID: MAR000576405

ECHO ***(cont.)***

Inspection Count :	0
Last Inspection Days :	N/R
Informal Count :	0
Last Informal Action Date :	N/R
Formal Action Count :	0
Last Formal Action Date :	N/R
Total Penalties :	0
Penalty Count :	N/R
Last Penalty Date :	N/R
Last Penalty Amount :	N/R
QTRS IN NC :	0
Programs IN SNC :	0
Current Compliance Status :	No Violation Identified
Three-Year Compliance Status :	_____
Collection Method :	ADDRESS MATCHING-HOUSE NUMBER
Reference Point :	CENTER OF A FACILITY OR STATION
Accuracy Meters :	30
Derived Tribes :	Mashpee Wampanoag Tribe - 17 mile(s), Wampanoag Tribe of Gay Head (Aquinnah) - 22 mile(s)
Derived HUC :	01090002
Derived WBD :	010900020401
Derived STCTY FIPS :	25005
Derived Zip :	02740
Derived CD113 :	09
Derived CB2010 :	250056511001010
MYRTK Universe :	NNN
NPDES IDs :	N/R
CWA Permit Types :	N/R
CWA Compliance Tracking :	N/R
CWA NAICS :	N/R
CWA SICS :	N/R
CWA Inspection Count :	N/R
CWA Last Inspection Days :	N/R
CWA Informal Count :	N/R
CWA Formal Action Count :	N/R
CWA Last Formal Action Date :	N/R
CWA Penalties :	N/R
CWA Last Penalty Date :	N/R
CWA Last Penalty Amount :	N/R
CWA Quarters IN NC :	N/R
CWA Current Compliance Status :	N/R
CWA Current SNC Flag :	N
CWA 13 Quarters Compliance Status :	N/R
CWA 13 Quarters Effluent Exceedances:	N/R
CWA Three-Year QNCR Codes :	N/R
DFR URL :	Click here for hyperlink provided by the agency.
Facility SIC :	N/R
Facility NAICS :	238290 - Other Building Equipment Contractors
Facility Last Inspection EPA Date :	N/R
Facility Last Inspection State Date :	N/R
Facility Last Formal Act EPA Date :	N/R
Facility Last Formal Act State Date :	N/R
Facility Last Informal Act EPA Date :	N/R
Facility Last Informal Act State Date:	N/R

Map Id: E21
Direction: N
Distance: 0.201 mi., 1063 ft.
Elevation: 35 ft.
Relative: Lower

Site Name : ATLANTIC ELEVATOR SOUTH
1851 PURCHASE ST
NEW BEDFORD, MA 02740

Database(s) : [ECHO, FRS, HWG - MA, LEAD - MA, MANIFEST EPA, RCRA VSQG] ***(cont.)***

Envirosite ID: 58316633
EPA ID: MAR000576405

ECHO ***(cont.)***

Facility Federal Agency :	N/R
TRI Reporter :	N/R
Facility Imp Water Flag :	N/R
Current SNC Flag :	N
Indian County Flag :	N
Federal Flag :	N/R
US Mexico Border Flag :	N/R
Chesapeak Bay Flag :	N/R
AIR Flag :	N
NPDES Flag :	N
SDWIS Flag :	N
RCRA Flag :	Y
TRI Flag :	N
GHG Flag :	N
Major Flag :	N/R
Active Flag :	Y
NAA Flag :	Y
Latitude :	41.65044
Longitude :	-70.92909
Last Date in Agency List :	2025-02-19

FRS

Facility Name :	ATLANTIC ELEVATOR SOUTH
Facility Address :	1851 PURCHASE ST, NEW BEDFORD, MA 027400000
County :	BRISTOL

Site Details

Registry ID :	110070692416
FRS Facility URL :	Click here for hyperlink provided by the agency.
Last Date in Agency List :	2024-12-16

Source Description

Source Description :

The MA-EPICS is the central repository for all environmental protection data for the State of Massachusetts.

Source Description :

RCRAInfo is EPA's comprehensive information system that supports the Resource Conservation and Recovery Act (RCRA) of 1976 and the Hazardous and Solid Waste Amendments (HSWA) of 1984 through the tracking of events and activities related to facilities that generate, transport, and treat, store, or dispose of hazardous waste. RCRAInfo allows RCRA program staff to track the notification, permit, compliance, and corrective action activities required under RCRA. RCRAInfo also supports generation of the National Hazardous Waste Biennial Report. All generators and treatment, storage, and disposal facilities who handle hazardous waste are required to report to the EPA Administrator at least once every two years to support creation of the Biennial Report.

Map Id: E21
Direction: N
Distance: 0.201 mi., 1063 ft.
Elevation: 35 ft.
Relative: Lower

Site Name : ATLANTIC ELEVATOR SOUTH
1851 PURCHASE ST
NEW BEDFORD, MA 02740

Database(s) : [ECHO, FRS, HWG - MA, LEAD - MA, MANIFEST EPA, RCRA VSQG] ***(cont.)***

Envirosite ID: 58316633
EPA ID: MAR000576405

FRS ***(cont.)***

FRS Environmental Interest
Source and System ID : MA-EPICS - 608574
RCRAINFO - MAR000576405

HWG - MA

Facility Name : ATLANTIC ELEVATOR SOUTH
Facility Address : 1851 PURCHASE ST, NEW BEDFORD, MA 02740

EPA ID : MAR000576405
2nd Name : N/R
Phone : 508-336-2560
RCRA Generator Status : VSQG
State Generator Status : VQG-MA
Last Date in Agency List : 2025-03-18

LEAD - MA

Facility Address : 1851 PURCHASE ST, NEW BEDFORD, 02740

Details for this site have been truncated due to the large number of available details for this site within this dataset. For the complete details for this site, contact your Envirosite account representative for a complimentary site report containing all of the details available.

Activity Date : 2017-11-29
Activity Type : N/R
Activity Description : PCAD
Outcome Description : PCAD - No Violations
Unit : 20
Community : NEW BEDFORD
Start Work Date : N/R
Last Date in Agency List : 2022-08-22

Activity Date : 2017-11-29
Activity Type : N/R
Activity Description : PCAD
Outcome Description : PCAD - No Violations
Unit : 18
Community : NEW BEDFORD
Start Work Date : N/R
Last Date in Agency List : 2022-08-22

Activity Date : 2017-11-29
Activity Type : N/R
Activity Description : PCAD
Outcome Description : PCAD - No Violations
Unit : 36
Community : NEW BEDFORD
Start Work Date : N/R
Last Date in Agency List : 2022-08-22

Map Id: E21
Direction: N
Distance: 0.201 mi., 1063 ft.
Elevation: 35 ft.
Relative: Lower

Site Name : ATLANTIC ELEVATOR SOUTH
1851 PURCHASE ST
NEW BEDFORD, MA 02740

Database(s) : [ECHO, FRS, HWG - MA, LEAD - MA, MANIFEST EPA, RCRA VSQG] ***(cont.)***

Envirosite ID: 58316633
EPA ID: MAR000576405

LEAD - MA ***(cont.)***

Activity Date :	2017-11-29
Activity Type :	N/R
Activity Description :	PCAD
Outcome Description :	PCAD - No Violations
Unit :	33
Community :	NEW BEDFORD
Start Work Date :	N/R
Last Date in Agency List :	2022-08-22

Activity Date :	2017-11-29
Activity Type :	N/R
Activity Description :	Certificate of Maintained Compliance
Outcome Description :	Issued
Unit :	37
Community :	NEW BEDFORD
Start Work Date :	N/R
Last Date in Agency List :	2022-08-22

Activity Date :	2017-11-29
Activity Type :	N/R
Activity Description :	PCAD
Outcome Description :	PCAD - No Violations
Unit :	45
Community :	NEW BEDFORD
Start Work Date :	N/R
Last Date in Agency List :	2022-08-22

Activity Date :	2017-11-29
Activity Type :	N/R
Activity Description :	Certificate of Maintained Compliance
Outcome Description :	Issued
Unit :	18
Community :	NEW BEDFORD
Start Work Date :	N/R
Last Date in Agency List :	2022-08-22

Activity Date :	2017-11-29
Activity Type :	N/R
Activity Description :	Certificate of Maintained Compliance
Outcome Description :	Issued
Unit :	43
Community :	NEW BEDFORD
Start Work Date :	N/R
Last Date in Agency List :	2022-08-22

Activity Date :	2017-11-29
Activity Type :	N/R
Activity Description :	PCAD
Outcome Description :	PCAD - No Violations
Unit :	37
Community :	NEW BEDFORD

Map Id: E21
Direction: N
Distance: 0.201 mi., 1063 ft.
Elevation: 35 ft.
Relative: Lower

Site Name : ATLANTIC ELEVATOR SOUTH
1851 PURCHASE ST
NEW BEDFORD, MA 02740

Database(s) : [ECHO, FRS, HWG - MA, LEAD - MA, MANIFEST EPA, RCRA VSQG] ***(cont.)***

Envirosite ID: 58316633
EPA ID: MAR000576405

LEAD - MA ***(cont.)***

Start Work Date :	N/R
Last Date in Agency List :	2022-08-22

Activity Date :	2017-11-29
Activity Type :	N/R
Activity Description :	PCAD
Outcome Description :	PCAD - No Violations
Unit :	29
Community :	NEW BEDFORD
Start Work Date :	N/R
Last Date in Agency List :	2022-08-22

Activity Date :	2017-11-29
Activity Type :	N/R
Activity Description :	Certificate of Maintained Compliance
Outcome Description :	Issued
Unit :	42
Community :	NEW BEDFORD
Start Work Date :	N/R
Last Date in Agency List :	2022-08-22

Activity Date :	2017-11-29
Activity Type :	N/R
Activity Description :	PCAD
Outcome Description :	PCAD - No Violations
Unit :	39
Community :	NEW BEDFORD
Start Work Date :	N/R
Last Date in Agency List :	2022-08-22

Activity Date :	2017-11-29
Activity Type :	N/R
Activity Description :	Certificate of Maintained Compliance
Outcome Description :	Issued
Unit :	46
Community :	NEW BEDFORD
Start Work Date :	N/R
Last Date in Agency List :	2022-08-22

Activity Date :	2017-11-29
Activity Type :	N/R
Activity Description :	PCAD
Outcome Description :	PCAD - No Violations
Unit :	22
Community :	NEW BEDFORD
Start Work Date :	N/R
Last Date in Agency List :	2022-08-22

Activity Date :	2017-11-29
Activity Type :	N/R

Map Id: E21
Direction: N
Distance: 0.201 mi., 1063 ft.
Elevation: 35 ft.
Relative: Lower

Site Name : ATLANTIC ELEVATOR SOUTH
1851 PURCHASE ST
NEW BEDFORD, MA 02740

Database(s) : [ECHO, FRS, HWG - MA, LEAD - MA, MANIFEST EPA, RCRA VSQG] ***(cont.)***

Envirosite ID: 58316633
EPA ID: MAR000576405

LEAD - MA ***(cont.)***

Activity Description :	Certificate of Maintained Compliance
Outcome Description :	Issued
Unit :	35
Community :	NEW BEDFORD
Start Work Date :	N/R
Last Date in Agency List :	2022-08-22

Activity Date :	2017-11-29
Activity Type :	N/R
Activity Description :	Certificate of Maintained Compliance
Outcome Description :	Issued
Unit :	41
Community :	NEW BEDFORD
Start Work Date :	N/R
Last Date in Agency List :	2022-08-22

Activity Date :	2017-11-29
Activity Type :	N/R
Activity Description :	Certificate of Maintained Compliance
Outcome Description :	Issued
Unit :	31
Community :	NEW BEDFORD
Start Work Date :	N/R
Last Date in Agency List :	2022-08-22

Activity Date :	2017-11-29
Activity Type :	N/R
Activity Description :	PCAD
Outcome Description :	PCAD - No Violations
Unit :	25
Community :	NEW BEDFORD
Start Work Date :	N/R
Last Date in Agency List :	2022-08-22

Activity Date :	2017-11-29
Activity Type :	N/R
Activity Description :	PCAD
Outcome Description :	PCAD - No Violations
Unit :	42
Community :	NEW BEDFORD
Start Work Date :	N/R
Last Date in Agency List :	2022-08-22

Activity Date :	2017-11-29
Activity Type :	N/R
Activity Description :	Certificate of Maintained Compliance
Outcome Description :	Issued
Unit :	29
Community :	NEW BEDFORD
Start Work Date :	N/R
Last Date in Agency List :	2022-08-22

Map Id: E21
Direction: N
Distance: 0.201 mi., 1063 ft.
Elevation: 35 ft.
Relative: Lower

Site Name : ATLANTIC ELEVATOR SOUTH
1851 PURCHASE ST
NEW BEDFORD, MA 02740

Database(s) : [ECHO, FRS, HWG - MA, LEAD - MA, MANIFEST EPA, RCRA VSQG] ***(cont.)***

Envirosite ID: 58316633
EPA ID: MAR000576405

LEAD - MA ***(cont.)***

Activity Date :	2017-11-29
Activity Type :	N/R
Activity Description :	PCAD
Outcome Description :	PCAD - No Violations
Unit :	44
Community :	NEW BEDFORD
Start Work Date :	N/R
Last Date in Agency List :	2022-08-22

Activity Date :	2017-11-29
Activity Type :	N/R
Activity Description :	PCAD
Outcome Description :	PCAD - No Violations
Unit :	23
Community :	NEW BEDFORD
Start Work Date :	N/R
Last Date in Agency List :	2022-08-22

Activity Date :	2017-11-29
Activity Type :	N/R
Activity Description :	Certificate of Maintained Compliance
Outcome Description :	Issued
Unit :	36
Community :	NEW BEDFORD
Start Work Date :	N/R
Last Date in Agency List :	2022-08-22

Activity Date :	2017-11-29
Activity Type :	N/R
Activity Description :	Certificate of Maintained Compliance
Outcome Description :	Issued
Unit :	34
Community :	NEW BEDFORD
Start Work Date :	N/R
Last Date in Agency List :	2022-08-22

Activity Date :	2017-11-29
Activity Type :	N/R
Activity Description :	PCAD
Outcome Description :	PCAD - No Violations
Unit :	47
Community :	NEW BEDFORD
Start Work Date :	N/R
Last Date in Agency List :	2022-08-22

Activity Date :	2017-11-29
Activity Type :	N/R
Activity Description :	PCAD
Outcome Description :	PCAD - No Violations
Unit :	43
Community :	NEW BEDFORD

Map Id: E21
Direction: N
Distance: 0.201 mi., 1063 ft.
Elevation: 35 ft.
Relative: Lower

Site Name : ATLANTIC ELEVATOR SOUTH
1851 PURCHASE ST
NEW BEDFORD, MA 02740

Database(s) : [ECHO, FRS, HWG - MA, LEAD - MA, MANIFEST EPA, RCRA VSQG] ***(cont.)***

Envirosite ID: 58316633
EPA ID: MAR000576405

LEAD - MA ***(cont.)***

Start Work Date :	N/R
Last Date in Agency List :	2022-08-22

Activity Date :	2017-11-29
Activity Type :	N/R
Activity Description :	Certificate of Maintained Compliance
Outcome Description :	Issued
Unit :	47
Community :	NEW BEDFORD
Start Work Date :	N/R
Last Date in Agency List :	2022-08-22

Activity Date :	2017-11-29
Activity Type :	N/R
Activity Description :	Certificate of Maintained Compliance
Outcome Description :	Issued
Unit :	25
Community :	NEW BEDFORD
Start Work Date :	N/R
Last Date in Agency List :	2022-08-22

Activity Date :	2017-11-29
Activity Type :	N/R
Activity Description :	Certificate of Maintained Compliance
Outcome Description :	Issued
Unit :	16
Community :	NEW BEDFORD
Start Work Date :	N/R
Last Date in Agency List :	2022-08-22

Activity Date :	2017-11-29
Activity Type :	N/R
Activity Description :	Certificate of Maintained Compliance
Outcome Description :	Issued
Unit :	28
Community :	NEW BEDFORD
Start Work Date :	N/R
Last Date in Agency List :	2022-08-22

MANIFEST EPA

Manifest Details

Manifest Number :	019771170JJK
Shipped Date :	2020-03-02
Updated Date :	2020-03-10
Received Date :	2020-03-03
Status :	Signed
Generator ID :	MAR000576405
Generator Name :	ATLANTIC ELEVATOR SOUTH
Generator Address :	1851 PURCHASE STREET, NEW BEDFORD, MA 02740
Generator Mailing :	1900 FALL RIVER AVENUE, SEEKOND, MA 02771
Generator Contact :	N/R

Map Id: E21
Direction: N
Distance: 0.201 mi., 1063 ft.
Elevation: 35 ft.
Relative: Lower

Site Name : ATLANTIC ELEVATOR SOUTH
1851 PURCHASE ST
NEW BEDFORD, MA 02740

Database(s) : [ECHO, FRS, HWG - MA, LEAD - MA, MANIFEST EPA, RCRA VSQG] ***(cont.)***

Envirosite ID: 58316633
EPA ID: MAR000576405

MANIFEST EPA ***(cont.)***

Destination ID :	RID040098352
Destination Name :	Northland Environmental, LLC
Destination Mailing :	275 Allens Avenue, Providence, RI 02905
Destination Address :	275 Allens Avenue, Providence, RI 02905
Destination Contact :	N/R
Submission Type :	DataImage5Copy
Origin Type :	Service
Manifest Residue :	N
Rejection :	N
Last Date in Agency List :	2024-12-03

Waste Details

Waste Line Number :	1
Is DOT Hazardous :	N
DOT ID Number :	N/R
DOT Information :	N/R
Non Waste Description :	NON DOT NON RCRA REGULATED LIQUID
Quantity :	495 Gallons
Quantity Tons, Acute, Non-Acute :	2.0642202, 0, 2.0642202
Quantity Kg, Acute, Non-Acute :	0, 1872.3097
Quantity Tons, Haz, Non-Haz :	0, 2.0642202
Quantity Kg, Haz, Non-Haz :	0, 1872.3097
Management Method :	H141 - STORAGE, BULKING AND/OR TRANSFER OFF SITE
Is EPA Waste :	N
Federal Code :	N/R
State Code :	MA - MA98, RI - R015

RCRA VSQG

Facility Name :	ATLANTIC ELEVATOR SOUTH
Facility Address :	1851 PURCHASE ST, NEW BEDFORD, MA 02740
County :	BRISTOL
Date Form Received by Agency :	2020-02-13
EPA ID :	MAR000576405
Mailing Address :	1900 FALL RIVER AVE, SEEKONK, MA 02771
Contact :	JIM POIRIER
Contact Address :	1900 FALL RIVER AVE, SEEKONK, MA 02771
Contact Country :	US
Contact Telephone :	508-336-2560
Contact Email :	N/R
EPA Region :	01
Land Type :	Private
Source Type :	Notification
Classification :	Very Small Quantity Generator

Map Id: E21
Direction: N
Distance: 0.201 mi., 1063 ft.
Elevation: 35 ft.
Relative: Lower

Site Name : ATLANTIC ELEVATOR SOUTH
1851 PURCHASE ST
NEW BEDFORD, MA 02740

Database(s) : [ECHO, FRS, HWG - MA, LEAD - MA, MANIFEST EPA, RCRA VSQG] ***(cont.)***

Envirosite ID: 58316633
EPA ID: MAR000576405

RCRA VSQG ***(cont.)***

Description :

Handlers that generate 100 kilograms or less of hazardous waste per calendar month, and accumulate 1000 kg or less of hazardous waste at any time; or generate one kilogram or less of acutely hazardous waste per calendar month, and accumulate at any time: 1 kg or less of acutely hazardous waste; or 100 kg or less of any residue or contaminated soil, waste or other debris resulting from the cleanup of a spill, into or on any land or water, of acutely hazardous waste;or generate 100 kg or less of any residue or contaminated soil, waste or other debris resulting from the cleanup of a spill, into or on any land or water, of acutely hazardous waste during any calendar month, and accumulate at any time: 1 kg or less of acutely hazardous waste; or 100 kg or less of any residue or contaminated soil, waste or other debris resulting from the cleanup of a spill, into or on any land or water, of acutely hazardous waste.

Last Date in Agency List : 2024-12-17

Owner/Operator Summary

Owner/Operator Name :	ATLANTIC ELEVATOR SOUTH
Owner/Operator Address :	1851 PURCHASE ST, NEW BEDFORD, MA 02740
Owner/Operator Country :	US
Owner/Operator Telephone :	N/R
Owner/Operator Email :	N/R
Owner/Operator Fax :	N/R
Legal Status :	Private
Owner/Operator Type :	Operator
Owner/Operator Start Date :	2020-02-13
Owner/Operator End Date :	N/R

Owner/Operator Name :	DAWSON BUILDING APARTMENTS
Owner/Operator Address :	1851 PURCHASE ST, NEW BEDFORD, MA 02740
Owner/Operator Country :	US
Owner/Operator Telephone :	N/R
Owner/Operator Email :	N/R
Owner/Operator Fax :	N/R
Legal Status :	Private
Owner/Operator Type :	Owner
Owner/Operator Start Date :	2020-02-13
Owner/Operator End Date :	N/R

Handler Activities Summary

U.S. Importer of Hazardous Waste :	N
Mixed Waste (Haz. and Radioactive) :	N/R
Recycler of Hazardous Waste :	N
Transporter of Hazardous Waste :	N
Treater, Storer or Disposer of HW :	N
Underground Injection Activity :	N
On-site Burner Exemption :	N
Furnace Exemption :	N
Used Oil Fuel Burner :	N
Used Oil Processor :	N
Used Oil Refiner :	N
Used Oil Fuel Marketer to Burner :	N
Used Oil Specification Marketer :	N

Map Id: E21
Direction: N
Distance: 0.201 mi., 1063 ft.
Elevation: 35 ft.
Relative: Lower

Site Name : ATLANTIC ELEVATOR SOUTH
1851 PURCHASE ST
NEW BEDFORD, MA 02740

Database(s) : [ECHO, FRS, HWG - MA, LEAD - MA, MANIFEST EPA, RCRA VSQG] ***(cont.)***

Envirosite ID: 58316633
EPA ID: MAR000576405

RCRA VSQG ***(cont.)***

Used Oil Transfer Facility : N
Used Oil Transporter : N

Hazardous Waste Summary
Waste Code / Name : D001 - IGNITABLE WASTE
MA98 - OFF SPECIFICATION USED OIL FUEL THAT IS SHIPPED USING A HW MANIFEST

Notices of Violations Summary
Regulation Violated : N

Map Id: E22
Direction: N
Distance: 0.212 mi., 1121 ft.
Elevation: 27 ft.
Relative: Lower

Site Name : CASEYS GLASS INC | RR TRACKS BEHIND | CASEY'S GLASS, INC.
1854 PURCHASE STREET
NEW BEDFORD | New Bedford, MA 02740

Database(s) : [ECHO, FRS, HIST RELEASE - MA, HWG - MA, MANIFEST EPA, RCRA VSQG, RELEASE - MA, SHWS - MA]

Envirosite ID: 58316634
EPA ID: MAR000592923

ECHO

Facility Name : CASEYS GLASS INC
Facility Address : 1854 PURCHASE ST, NEW BEDFORD, MA 02740
County : BRISTOL

Last Inspection Date : N/R
Registry ID : 110071062844
FIPS Code : 25005
EPA Region : 01
Inspection Count : 0
Last Inspection Days : N/R
Informal Count : 0
Last Informal Action Date : N/R
Formal Action Count : 0
Last Formal Action Date : N/R
Total Penalties : 0
Penalty Count : N/R
Last Penalty Date : N/R
Last Penalty Amount : N/R
QTRS IN NC : 0
Programs IN SNC : 0
Current Compliance Status : No Violation Identified
Three-Year Compliance Status : _____
Collection Method : ADDRESS MATCHING-HOUSE NUMBER

Map Id: E22
Direction: N
Distance: 0.212 mi., 1121 ft.
Elevation: 27 ft.
Relative: Lower

Site Name : CASEYS GLASS INC | RR TRACKS BEHIND | CASEY'S GLASS, INC.
1854 PURCHASE STREET
NEW BEDFORD | New Bedford, MA 02740

Database(s) : [ECHO, FRS, HIST RELEASE - MA, HWG - MA, MANIFEST EPA, RCRA VSQG, RELEASE - MA, SHWS - MA] ***(cont.)***

Envirosite ID: 58316634
EPA ID: MAR000592923

ECHO ***(cont.)***

Reference Point :	CENTER OF A FACILITY OR STATION
Accuracy Meters :	30
Derived Tribes :	Mashpee Wampanoag Tribe - 17 mile(s), Wampanoag Tribe of Gay Head (Aquinnah) - 22 mile(s)
Derived HUC :	01090002
Derived WBD :	010900020401
Derived STCTY FIPS :	25005
Derived Zip :	02740
Derived CD113 :	09
Derived CB2010 :	250056511001010
MYRTK Universe :	NNN
NPDES IDs :	N/R
CWA Permit Types :	N/R
CWA Compliance Tracking :	N/R
CWA NAICS :	N/R
CWA SICS :	N/R
CWA Inspection Count :	N/R
CWA Last Inspection Days :	N/R
CWA Informal Count :	N/R
CWA Formal Action Count :	N/R
CWA Last Formal Action Date :	N/R
CWA Penalties :	N/R
CWA Last Penalty Date :	N/R
CWA Last Penalty Amount :	N/R
CWA Quarters IN NC :	N/R
CWA Current Compliance Status :	N/R
CWA Current SNC Flag :	N
CWA 13 Quarters Compliance Status :	N/R
CWA 13 Quarters Effluent Exceedances:	N/R
CWA Three-Year QNCR Codes :	N/R
DFR URL :	Click here for hyperlink provided by the agency.
Facility SIC :	N/R
Facility NAICS :	811122 - Automotive Glass Replacement Shops
Facility Last Inspection EPA Date :	N/R
Facility Last Inspection State Date :	N/R
Facility Last Formal Act EPA Date :	N/R
Facility Last Formal Act State Date :	N/R
Facility Last Informal Act EPA Date :	N/R
Facility Last Informal Act State Date:	N/R
Facility Federal Agency :	N/R
TRI Reporter :	N/R
Facility Imp Water Flag :	N/R
Current SNC Flag :	N
Indian County Flag :	N
Federal Flag :	N/R
US Mexico Border Flag :	N/R
Chesapeake Bay Flag :	N/R
AIR Flag :	N
NPDES Flag :	N
SDWIS Flag :	N
RCRA Flag :	Y
TRI Flag :	N

Map Id: E22
Direction: N
Distance: 0.212 mi., 1121 ft.
Elevation: 27 ft.
Relative: Lower

Site Name : CASEYS GLASS INC | RR TRACKS BEHIND | CASEY'S GLASS, INC.
1854 PURCHASE STREET
NEW BEDFORD | New Bedford, MA 02740

Database(s) : [ECHO, FRS, HIST RELEASE - MA, HWG - MA, MANIFEST EPA, RCRA VSQG, RELEASE - MA, SHWS - MA] ***(cont.)***

Envirosite ID: 58316634
EPA ID: MAR000592923

ECHO ***(cont.)***

GHG Flag :	N
Major Flag :	N/R
Active Flag :	Y
NAA Flag :	Y
Latitude :	41.65023
Longitude :	-70.92903
Last Date in Agency List :	2025-02-19
Last Inspection Date :	N/R
Registry ID :	N/R
FIPS Code :	N/R
EPA Region :	01
Inspection Count :	0
Last Inspection Days :	N/R
Informal Count :	0
Last Informal Action Date :	N/R
Formal Action Count :	0
Last Formal Action Date :	N/R
Total Penalties :	0
Penalty Count :	N/R
Last Penalty Date :	N/R
Last Penalty Amount :	N/R
QTRS IN NC :	0
Programs IN SNC :	0
Current Compliance Status :	No Violation Identified
Three-Year Compliance Status :	_____
Collection Method :	Zip Code Centroid
Reference Point :	N/R
Accuracy Meters :	10000
Derived Tribes :	N/R
Derived HUC :	N/R
Derived WBD :	N/R
Derived STCTY FIPS :	N/R
Derived Zip :	N/R
Derived CD113 :	N/R
Derived CB2010 :	N/R
MYRTK Universe :	NNN
NPDES IDs :	N/R
CWA Permit Types :	N/R
CWA Compliance Tracking :	N/R
CWA NAICS :	N/R
CWA SICS :	N/R
CWA Inspection Count :	N/R
CWA Last Inspection Days :	N/R
CWA Informal Count :	N/R
CWA Formal Action Count :	N/R
CWA Last Formal Action Date :	N/R
CWA Penalties :	N/R
CWA Last Penalty Date :	N/R
CWA Last Penalty Amount :	N/R
CWA Quarters IN NC :	N/R
CWA Current Compliance Status :	N/R
CWA Current SNC Flag :	N

Map Id: E22
Direction: N
Distance: 0.212 mi., 1121 ft.
Elevation: 27 ft.
Relative: Lower

Site Name : CASEYS GLASS INC | RR TRACKS BEHIND | CASEY'S GLASS, INC.
1854 PURCHASE STREET
NEW BEDFORD | New Bedford, MA 02740

Database(s) : [ECHO, FRS, HIST RELEASE - MA, HWG - MA, MANIFEST EPA, RCRA VSQG, RELEASE - MA, SHWS - MA] ***(cont.)***

Envirosite ID: 58316634
EPA ID: MAR000592923

ECHO ***(cont.)***

CWA 13 Quarters Compliance Status :	N/R
CWA 13 Quarters Effluent Exceedances:	N/R
CWA Three-Year QNCR Codes :	N/R
DFR URL :	Click here for hyperlink provided by the agency.
Facility SIC :	N/R
Facility NAICS :	811122 - Automotive Glass Replacement Shops
Facility Last Inspection EPA Date :	N/R
Facility Last Inspection State Date :	N/R
Facility Last Formal Act EPA Date :	N/R
Facility Last Formal Act State Date :	N/R
Facility Last Informal Act EPA Date :	N/R
Facility Last Informal Act State Date:	N/R
Facility Federal Agency :	N/R
TRI Reporter :	N/R
Facility Imp Water Flag :	N/R
Current SNC Flag :	N
Indian County Flag :	N
Federal Flag :	N/R
US Mexico Border Flag :	N/R
Chesapeak Bay Flag :	N/R
AIR Flag :	N
NPDES Flag :	N
SDWIS Flag :	N
RCRA Flag :	Y
TRI Flag :	N
GHG Flag :	N
Major Flag :	N/R
Active Flag :	Y
NAA Flag :	N
Latitude :	41.632284
Longitude :	-70.935929
Last Date in Agency List :	2021-04-16

FRS

Facility Name :	CASEYS GLASS INC
Facility Address :	1854 PURCHASE ST, NEW BEDFORD, MA 02740
County :	BRISTOL

Site Details

Registry ID :	110071062844
FRS Facility URL :	Click here for hyperlink provided by the agency.
Last Date in Agency List :	2024-12-16

Source Description

Map Id: E22
Direction: N
Distance: 0.212 mi., 1121 ft.
Elevation: 27 ft.
Relative: Lower

Site Name : CASEYS GLASS INC | RR TRACKS BEHIND | CASEY'S GLASS, INC.
1854 PURCHASE STREET
NEW BEDFORD | New Bedford, MA 02740

Database(s) : [ECHO, FRS, HIST RELEASE - MA, HWG - MA, MANIFEST EPA, RCRA VSQG, RELEASE - MA, SHWS - MA] ***(cont.)***

Envirosite ID: 58316634
EPA ID: MAR000592923

FRS ***(cont.)***

Source Description :

RCRAInfo is EPA's comprehensive information system that supports the Resource Conservation and Recovery Act (RCRA) of 1976 and the Hazardous and Solid Waste Amendments (HSWA) of 1984 through the tracking of events and activities related to facilities that generate, transport, and treat, store, or dispose of hazardous waste. RCRAInfo allows RCRA program staff to track the notification, permit, compliance, and corrective action activities required under RCRA. RCRAInfo also supports generation of the National Hazardous Waste Biennial Report. All generators and treatment, storage, and disposal facilities who handle hazardous waste are required to report to the EPA Administrator at least once every two years to support creation of the Biennial Report.

FRS Environmental Interest

Source and System ID :	RCRAINFO - MAR000592923

HIST RELEASE - MA

Facility Address :	1854 PURCHASE STREET, NEW BEDFORD
Notification Date :	2012-08-23
RTN Number :	4-24160
Assoc ID :	N/R
Source :	N/R
Category :	TWO HR
Location Aid :	RR TRACKS BEHIND
Location :	INDUSTRIAL, RIGHTOFWAY
Municipality :	NEW BEDFORD
Last Date in Agency List :	2015-04-09

Chemical Information

Chemical :	HYDRAULIC FLUID 20.0 GAL

HWG - MA

Facility Name :	CASEYS GLASS INC
Facility Address :	1854 PURCHASE ST, NEW BEDFORD, MA 02740
EPA ID :	MAR000592923
2nd Name :	N/R
Phone :	N/R
RCRA Generator Status :	VSQG
State Generator Status :	VQG-MA
Last Date in Agency List :	2025-03-18

MANIFEST EPA

Manifest Details

Manifest Number :	019771823JJK
Shipped Date :	2021-03-05

Map Id: E22
Direction: N
Distance: 0.212 mi., 1121 ft.
Elevation: 27 ft.
Relative: Lower

Site Name : CASEYS GLASS INC | RR TRACKS BEHIND | CASEY'S GLASS, INC.
1854 PURCHASE STREET
NEW BEDFORD | New Bedford, MA 02740

Database(s) : [ECHO, FRS, HIST RELEASE - MA, HWG - MA, MANIFEST EPA, RCRA VSQG, RELEASE - MA, SHWS - MA] ***(cont.)***

Envirosite ID: 58316634
EPA ID: MAR000592923

MANIFEST EPA ***(cont.)***

Updated Date :	2021-03-09
Received Date :	2021-03-05
Status :	Signed
Generator ID :	MAR000592923
Generator Name :	Casey's Glass Inc
Generator Address :	1854 Purchase Street, New Bedford, MA 02740
Generator Mailing :	1854 1854 Purchase Street, New Bedford, MA 02740
Generator Contact :	N/R
Destination ID :	MAD062179890
Destination Name :	TRADEBE T&R OF STOUGHTON, LLC
Destination Mailing :	441R CANTON ST, STOUGHTON, MA 02072
Destination Address :	441R 441R Canton Street, Stoughton, MA 02072
Destination Contact :	N/R
Submission Type :	DataImage5Copy
Origin Type :	Service
Manifest Residue :	N
Rejection :	N
Last Date in Agency List :	2024-12-03

Waste Details

Waste Line Number :	1
Is DOT Hazardous :	Y
DOT ID Number :	NA1993
DOT Information :	NA1993 COMBUSTIBLE LIQUID, N.O.S. COMB LIQ III
Non Waste Description :	N/R
Quantity :	318 Gallons
Quantity Tons, Acute, Non-Acute :	1.3261051, 0, 1.3261051
Quantity Kg, Acute, Non-Acute :	0, 1202.8171
Quantity Tons, Haz, Non-Haz :	0, 1.3261051
Quantity Kg, Haz, Non-Haz :	0, 1202.8171
Management Method :	H135 - DISCHARGE TO SEWER/POTW OR NPDES
Is EPA Waste :	N
Federal Code :	N/R
State Code :	MA - MA98

Manifest Details

Manifest Number :	019771824JJK
Shipped Date :	2021-03-05
Updated Date :	2021-03-12
Received Date :	2021-03-08
Status :	Signed
Generator ID :	MAR000592923
Generator Name :	CASEY'S GLASS, INC.
Generator Address :	1854 PURCHASE STREET, NEW BEDFORD, MA 02740
Generator Mailing :	1854 PURCHASE STREET, NEW BEDFORD, MA 02740
Generator Contact :	N/R
Destination ID :	RID040098352
Destination Name :	Northland Environmental, LLC
Destination Mailing :	275 Allens Avenue, Providence, RI 02905
Destination Address :	275 Allens Avenue, Providence, RI 02905

Map Id: E22
Direction: N
Distance: 0.212 mi., 1121 ft.
Elevation: 27 ft.
Relative: Lower

Site Name : CASEYS GLASS INC | RR TRACKS BEHIND | CASEY'S GLASS, INC.
1854 PURCHASE STREET
NEW BEDFORD | New Bedford, MA 02740

Database(s) : [ECHO, FRS, HIST RELEASE - MA, HWG - MA, MANIFEST EPA, RCRA VSQG, RELEASE - MA, SHWS - MA] ***(cont.)***

Envirosite ID: 58316634
EPA ID: MAR000592923

MANIFEST EPA ***(cont.)***

Destination Contact :	N/R
Submission Type :	DataImage5Copy
Origin Type :	Service
Manifest Residue :	N
Rejection :	N
Last Date in Agency List :	2024-12-03

Waste Details

Waste Line Number :	1
Is DOT Hazardous :	N
DOT ID Number :	N/R
DOT Information :	N/R
Non Waste Description :	NON DOT/NON RCRA REGULATED SOLID
Quantity :	600 Pounds
Quantity Tons, Acute, Non-Acute :	0.3, 0, 0.3
Quantity Kg, Acute, Non-Acute :	0, 272.109
Quantity Tons, Haz, Non-Haz :	0, 0.3
Quantity Kg, Haz, Non-Haz :	0, 272.109
Management Method :	H141 - STORAGE, BULKING AND/OR TRANSFER OFF SITE
Is EPA Waste :	N
Federal Code :	N/R
State Code :	MA - MA01, RI - R015

RCRA VSQG

Facility Name :	CASEYS GLASS INC
Facility Address :	1854 PURCHASE ST, NEW BEDFORD, MA 02740
County :	BRISTOL
Date Form Received by Agency :	2021-02-24
EPA ID :	MAR000592923
Mailing Address :	1854 PURCHASE ST, NEW BEDFORD, MA 02740
Contact :	MICHAEL RHODES
Contact Address :	1854 PURCHASE ST, NEW BEDFORD, MA 02740
Contact Country :	US
Contact Telephone :	508-951-6313
Contact Email :	N/R
EPA Region :	01
Land Type :	Private
Source Type :	Notification
Classification :	Very Small Quantity Generator

Map Id: E22
Direction: N
Distance: 0.212 mi., 1121 ft.
Elevation: 27 ft.
Relative: Lower

Site Name : CASEYS GLASS INC | RR TRACKS BEHIND | CASEY'S GLASS, INC.
1854 PURCHASE STREET
NEW BEDFORD | New Bedford, MA 02740

Database(s) : [ECHO, FRS, HIST RELEASE - MA, HWG - MA, MANIFEST EPA, RCRA VSQG, RELEASE - MA, SHWS - MA] ***(cont.)***

Envirosite ID: 58316634
EPA ID: MAR000592923

RCRA VSQG ***(cont.)***

Description :

Handlers that generate 100 kilograms or less of hazardous waste per calendar month, and accumulate 1000 kg or less of hazardous waste at any time; or generate one kilogram or less of acutely hazardous waste per calendar month, and accumulate at any time: 1 kg or less of acutely hazardous waste; or 100 kg or less of any residue or contaminated soil, waste or other debris resulting from the cleanup of a spill, into or on any land or water, of acutely hazardous waste;or generate 100 kg or less of any residue or contaminated soil, waste or other debris resulting from the cleanup of a spill, into or on any land or water, of acutely hazardous waste during any calendar month, and accumulate at any time: 1 kg or less of acutely hazardous waste; or 100 kg or less of any residue or contaminated soil, waste or other debris resulting from the cleanup of a spill, into or on any land or water, of acutely hazardous waste.

Last Date in Agency List : 2024-12-17

Owner/Operator Summary

Owner/Operator Name :	MICHAEL RHODES
Owner/Operator Address :	1854 PURCHASE ST, NEW BEDFORD, MA 02740
Owner/Operator Country :	US
Owner/Operator Telephone :	508-951-6313
Owner/Operator Email :	N/R
Owner/Operator Fax :	N/R
Legal Status :	Private
Owner/Operator Type :	Operator
Owner/Operator Start Date :	2021-02-24
Owner/Operator End Date :	N/R

Owner/Operator Name :	MICHAEL RHODES
Owner/Operator Address :	1854 PURCHASE ST, NEW BEDFORD, MA 02740
Owner/Operator Country :	US
Owner/Operator Telephone :	508-951-6313
Owner/Operator Email :	N/R
Owner/Operator Fax :	N/R
Legal Status :	Private
Owner/Operator Type :	Owner
Owner/Operator Start Date :	2021-02-24
Owner/Operator End Date :	N/R

Handler Activities Summary

U.S. Importer of Hazardous Waste :	N
Mixed Waste (Haz. and Radioactive) :	N/R
Recycler of Hazardous Waste :	N
Transporter of Hazardous Waste :	N
Treater, Storer or Disposer of HW :	N
Underground Injection Activity :	N
On-site Burner Exemption :	N
Furnace Exemption :	N
Used Oil Fuel Burner :	N
Used Oil Processor :	N
Used Oil Refiner :	N

Map Id: E22
Direction: N
Distance: 0.212 mi., 1121 ft.
Elevation: 27 ft.
Relative: Lower

Site Name : CASEYS GLASS INC | RR TRACKS BEHIND | CASEY'S GLASS, INC.
1854 PURCHASE STREET
NEW BEDFORD | New Bedford, MA 02740

Database(s) : [ECHO, FRS, HIST RELEASE - MA, HWG - MA, MANIFEST EPA, RCRA VSQG, RELEASE - MA, SHWS - MA] ***(cont.)***

Envirosite ID: 58316634
EPA ID: MAR000592923

RCRA VSQG ***(cont.)***

Used Oil Fuel Marketer to Burner :	N
Used Oil Specification Marketer :	N
Used Oil Transfer Facility :	N
Used Oil Transporter :	N

Hazardous Waste Summary
Waste Code / Name : D001 - IGNITABLE WASTE
D018 - BENZENE
MA01 - WASTE OIL
MA98 - OFF SPECIFICATION USED OIL FUEL THAT IS SHIPPED USING A HW MANIFEST

Notices of Violations Summary
Regulation Violated : N

RELEASE - MA

Facility Name :	RR TRACKS BEHIND
Facility Address :	1854 PURCHASE STREET, NEW BEDFORD

Incident Summary

Release Tracking Number :	4-0024160
Notification Date :	2012-08-23
Category :	TWO HR
OFC Town :	NEW BEDFORD
Current Status :	Response Action Outcome - A site/release where a Permanent or Temporary Solution Statement (formerly RAO Statement) was submitted. This statement asserts that response actions were sufficient to achieve a level of no significant risk or at least ensure that all substantial hazards were eliminated.
Current Date :	2012-10-23
Phase :	Phase report not required or not submitted.
OHM :	Oil
Agency Link :	Click here for hyperlink provided by the agency.
Last Date in Agency List :	2024-11-18

Source Details
Source : N/R

Map Id: E22
Direction: N
Distance: 0.212 mi., 1121 ft.
Elevation: 27 ft.
Relative: Lower

Site Name : CASEYS GLASS INC | RR TRACKS BEHIND | CASEY'S GLASS, INC.
1854 PURCHASE STREET
NEW BEDFORD | New Bedford, MA 02740

Database(s) : [ECHO, FRS, HIST RELEASE - MA, HWG - MA, MANIFEST EPA, RCRA VSQG, RELEASE - MA, SHWS - MA] ***(cont.)***

Envirosite ID: 58316634
EPA ID: MAR000592923

RELEASE - MA ***(cont.)***

Location Details
Location : RIGHTOFWAY
INDUSTRIAL

Chemicals
Chemical : HYDRAULIC FLUID
Amount : 20 GAL

SHWS - MA

Facility Name : RR TRACKS BEHIND
Facility Address : 1854 PURCHASE STREET, NEW BEDFORD

Incident Summary
Release Tracking Number : 4-0024160
Notification Date : 2012-08-23
Category : TWO HR
OFC Town : NEW BEDFORD

Current Status : Response Action Outcome - A site/release where a Permanent or Temporary Solution Statement (formerly RAO Statement) was submitted. This statement asserts that response actions were sufficient to achieve a level of no significant risk or at least ensure that all substantial hazards were eliminated.

Current Date : 2012-10-23
Phase : Phase report not required or not submitted.
OHM : Oil
Agency Link : Click here for hyperlink provided by the agency.
Last Date in Agency List : 2024-11-18

Location Details
Location : RIGHTOFWAY
INDUSTRIAL

Response Action Information
Response Action Type : RAO Response Action Outcome - RAO
Status : RAORCD RAO Statement Received
Submittal Date : 2012-10-23

Response Action Type : RLFA
Status : FLDRUN
Submittal Date : 2012-06-14

Map Id: E22
Direction: N
Distance: 0.212 mi., 1121 ft.
Elevation: 27 ft.
Relative: Lower

Site Name : CASEYS GLASS INC | RR TRACKS BEHIND | CASEY'S GLASS, INC.
1854 PURCHASE STREET
NEW BEDFORD | New Bedford, MA 02740

Database(s) : [ECHO, FRS, HIST RELEASE - MA, HWG - MA, MANIFEST EPA, RCRA VSQG, RELEASE - MA, SHWS - MA] ***(cont.)***

Envirosite ID: 58316634
EPA ID: MAR000592923

SHWS - MA ***(cont.)***

Response Action Type : NOR
Status : ISSUED
Submittal Date : 2012-09-27

Response Action Type : RAO Response Action Outcome - RAO
Status : TSAUD Level I - Technical Screen Audit
Submittal Date : 2013-06-05

Response Action Type : RNFE
Status : RECPT Transmittal or Notification Received
Submittal Date : 2012-10-23

Response Action Type : RLFA
Status : FLDD1U
Submittal Date : 2012-08-24

Chemicals
Chemical : HYDRAULIC FLUID
Amount : 20 GAL

Map Id: E23
Direction: N
Distance: 0.235 mi., 1242 ft.
Elevation: 25 ft.
Relative: Lower

Site Name : STAR OIL COMPANY INC
1886 PURCHASE STREET
NEW BEDFORD, MA 02740

Database(s) : [ECHO, FRS, HWG - MA, MANIFEST EPA, RCRA VSQG]

Envirosite ID: 58316635
EPA ID: MAR000573667

ECHO

Facility Name : STAR OIL COMPANY INC
Facility Address : 1886 PURCHASE STREET, NEW BEDFORD, MA 02740
County : BRISTOL

Last Inspection Date : N/R
Registry ID : 110070680737
FIPS Code : 25005
EPA Region : 01
Inspection Count : 0
Last Inspection Days : N/R
Informal Count : 0
Last Informal Action Date : N/R

Map Id: E23
Direction: N
Distance: 0.235 mi., 1242 ft.
Elevation: 25 ft.
Relative: Lower

Site Name : STAR OIL COMPANY INC
1886 PURCHASE STREET
NEW BEDFORD, MA 02740

Database(s) : [ECHO, FRS, HWG - MA, MANIFEST EPA, RCRA VSQG] ***(cont.)***

Envirosite ID: 58316635
EPA ID: MAR000573667

ECHO ***(cont.)***

Formal Action Count :	0
Last Formal Action Date :	N/R
Total Penalties :	0
Penalty Count :	N/R
Last Penalty Date :	N/R
Last Penalty Amount :	N/R
QTRS IN NC :	0
Programs IN SNC :	0
Current Compliance Status :	No Violation Identified
Three-Year Compliance Status :	_____
Collection Method :	ADDRESS MATCHING-HOUSE NUMBER
Reference Point :	CENTER OF A FACILITY OR STATION
Accuracy Meters :	30
Derived Tribes :	Mashpee Wampanoag Tribe - 17 mile(s), Wampanoag Tribe of Gay Head (Aquinnah) - 22 mile(s)
Derived HUC :	01090002
Derived WBD :	010900020401
Derived STCTY FIPS :	25005
Derived Zip :	02740
Derived CD113 :	09
Derived CB2010 :	250056511001010
MYRTK Universe :	NNN
NPDES IDs :	N/R
CWA Permit Types :	N/R
CWA Compliance Tracking :	N/R
CWA NAICS :	N/R
CWA SICS :	N/R
CWA Inspection Count :	N/R
CWA Last Inspection Days :	N/R
CWA Informal Count :	N/R
CWA Formal Action Count :	N/R
CWA Last Formal Action Date :	N/R
CWA Penalties :	N/R
CWA Last Penalty Date :	N/R
CWA Last Penalty Amount :	N/R
CWA Quarters IN NC :	N/R
CWA Current Compliance Status :	N/R
CWA Current SNC Flag :	N
CWA 13 Quarters Compliance Status :	N/R
CWA 13 Quarters Effluent Exceedances:	N/R
CWA Three-Year QNCR Codes :	N/R
DFR URL :	Click here for hyperlink provided by the agency.
Facility SIC :	N/R
Facility NAICS :	454310 - Fuel Dealers
Facility Last Inspection EPA Date :	N/R
Facility Last Inspection State Date :	N/R
Facility Last Formal Act EPA Date :	N/R
Facility Last Formal Act State Date :	N/R
Facility Last Informal Act EPA Date :	N/R
Facility Last Informal Act State Date:	N/R
Facility Federal Agency :	N/R
TRI Reporter :	N/R
Facility Imp Water Flag :	N/R
Current SNC Flag :	N

Map Id: E23
Direction: N
Distance: 0.235 mi., 1242 ft.
Elevation: 25 ft.
Relative: Lower

Site Name : STAR OIL COMPANY INC
1886 PURCHASE STREET
NEW BEDFORD, MA 02740

Database(s) : [ECHO, FRS, HWG - MA, MANIFEST EPA, RCRA VSQG] ***(cont.)***

Envirosite ID: 58316635
EPA ID: MAR000573667

ECHO ***(cont.)***

Indian County Flag :	N
Federal Flag :	N/R
US Mexico Border Flag :	N/R
Chesapeak Bay Flag :	N/R
AIR Flag :	N
NPDES Flag :	N
SDWIS Flag :	N
RCRA Flag :	Y
TRI Flag :	N
GHG Flag :	N
Major Flag :	N/R
Active Flag :	Y
NAA Flag :	Y
Latitude :	41.65077
Longitude :	-70.92919
Last Date in Agency List :	2025-02-19

FRS

Facility Name :	STAR OIL COMPANY INC
Facility Address :	1886 PURCHASE STREET, NEW BEDFORD, MA 02740
County :	BRISTOL

Site Details

Registry ID :	110070680737
FRS Facility URL :	Click here for hyperlink provided by the agency.
Last Date in Agency List :	2024-12-16

Source Description

Source Description :

The MA-EPICS is the central repository for all environmental protection data for the State of Massachusetts.

Source Description :

RCRAInfo is EPA's comprehensive information system that supports the Resource Conservation and Recovery Act (RCRA) of 1976 and the Hazardous and Solid Waste Amendments (HSWA) of 1984 through the tracking of events and activities related to facilities that generate, transport, and treat, store, or dispose of hazardous waste. RCRAInfo allows RCRA program staff to track the notification, permit, compliance, and corrective action activities required under RCRA. RCRAInfo also supports generation of the National Hazardous Waste Biennial Report. All generators and treatment, storage, and disposal facilities who handle hazardous waste are required to report to the EPA Administrator at least once every two years to support creation of the Biennial Report.

FRS Environmental Interest

Source and System ID :	MA-EPICS - 607505 RCRAINFO - MAR000573667

Map Id: E23
Direction: N
Distance: 0.235 mi., 1242 ft.
Elevation: 25 ft.
Relative: Lower

Site Name : STAR OIL COMPANY INC
1886 PURCHASE STREET
NEW BEDFORD, MA 02740

Database(s) : [ECHO, FRS, HWG - MA, MANIFEST EPA, RCRA VSQG] ***(cont.)***

Envirosite ID: 58316635
EPA ID: MAR000573667

HWG - MA

Facility Name :	STAR OIL COMPANY INC
Facility Address :	1886 PURCHASE ST, NEW BEDFORD, MA 02740
EPA ID :	MAR000573667
2nd Name :	N/R
Phone :	508-991-4299
RCRA Generator Status :	VSQG
State Generator Status :	VQG-MA
Last Date in Agency List :	2025-03-18

MANIFEST EPA

Manifest Details

Manifest Number :	019771093JJK
Shipped Date :	2020-01-07
Updated Date :	2020-06-23
Received Date :	2020-01-07
Status :	Signed
Generator ID :	MAR000573667
Generator Name :	STAR OIL COMPANY INC
Generator Address :	1886 PURCHASE STREET, NEW BEDFORD, MA 02740
Generator Mailing :	210 ROCKDALE AVENUE, NEW BEDFORD, MA 02740
Generator Contact :	N/R
Destination ID :	RID040098352
Destination Name :	NORTHLAND ENVIRONMENTAL LLC
Destination Mailing :	275 ALLENS AVE, PROVIDENCE, RI 02905
Destination Address :	275 ALLENS AVE, PROVIDENCE, RI 02905
Destination Contact :	N/R
Submission Type :	DataImage5Copy
Origin Type :	Service
Manifest Residue :	N
Rejection :	N
Last Date in Agency List :	2024-12-03

Waste Details

Waste Line Number :	1
Is DOT Hazardous :	N
DOT ID Number :	N/R
DOT Information :	N/R
Non Waste Description :	MA STATE REGULATED OILY SOLID
Quantity :	1000 Pounds
Quantity Tons, Acute, Non-Acute :	0.5, 0, 0.5
Quantity Kg, Acute, Non-Acute :	0, 453.515
Quantity Tons, Haz, Non-Haz :	0, 0.5
Quantity Kg, Haz, Non-Haz :	0, 453.515
Management Method :	H141 - STORAGE, BULKING AND/OR TRANSFER OFF SITE
Is EPA Waste :	N
Federal Code :	N/R
State Code :	MA - MA01, RI - R015

RCRA VSQG

Facility Name :	STAR OIL COMPANY INC

Map Id: E23
Direction: N
Distance: 0.235 mi., 1242 ft.
Elevation: 25 ft.
Relative: Lower

Site Name : STAR OIL COMPANY INC
1886 PURCHASE STREET
NEW BEDFORD, MA 02740

Database(s) : [ECHO, FRS, HWG - MA, MANIFEST EPA, RCRA VSQG] ***(cont.)***

Envirosite ID: 58316635
EPA ID: MAR000573667

RCRA VSQG ***(cont.)***

Facility Address :	1886 PURCHASE STREET, NEW BEDFORD, MA 02740
County :	BRISTOL
Date Form Received by Agency :	2019-12-20
EPA ID :	MAR000573667
Mailing Address :	210 ROCKDALE AVENUE, NEW BEDFORD, MA 02740
Contact :	JASON BARKER
Contact Address :	210 ROCKDALE AVENUE, NEW BEDFORD, MA 02740
Contact Country :	US
Contact Telephone :	508-991-4299
Contact Email :	N/R
EPA Region :	01
Land Type :	Private
Source Type :	Notification
Classification :	Very Small Quantity Generator

Description :

Handlers that generate 100 kilograms or less of hazardous waste per calendar month, and accumulate 1000 kg or less of hazardous waste at any time; or generate one kilogram or less of acutely hazardous waste per calendar month, and accumulate at any time: 1 kg or less of acutely hazardous waste; or 100 kg or less of any residue or contaminated soil, waste or other debris resulting from the cleanup of a spill, into or on any land or water, of acutely hazardous waste;or generate 100 kg or less of any residue or contaminated soil, waste or other debris resulting from the cleanup of a spill, into or on any land or water, of acutely hazardous waste during any calendar month, and accumulate at any time: 1 kg or less of acutely hazardous waste; or 100 kg or less of any residue or contaminated soil, waste or other debris resulting from the cleanup of a spill, into or on any land or water, of acutely hazardous waste.

Last Date in Agency List :	2024-12-17

Owner/Operator Summary

Owner/Operator Name :	STAR OIL COMPANY, INC.
Owner/Operator Address :	210 ROCKDALE AVENUE, NEW BEDFORD, MA 02740
Owner/Operator Country :	US
Owner/Operator Telephone :	N/R
Owner/Operator Email :	N/R
Owner/Operator Fax :	N/R
Legal Status :	Private
Owner/Operator Type :	Operator
Owner/Operator Start Date :	2019-12-20
Owner/Operator End Date :	N/R

Owner/Operator Name :	STAR OIL COMPANY, INC.
Owner/Operator Address :	210 ROCKDALE AVENUE, NEW BEDFORD, MA 02740
Owner/Operator Country :	US
Owner/Operator Telephone :	N/R
Owner/Operator Email :	N/R
Owner/Operator Fax :	N/R
Legal Status :	Private
Owner/Operator Type :	Owner
Owner/Operator Start Date :	2019-12-20
Owner/Operator End Date :	N/R

Map Id: E23
Direction: N
Distance: 0.235 mi., 1242 ft.
Elevation: 25 ft.
Relative: Lower

Site Name : STAR OIL COMPANY INC
1886 PURCHASE STREET
NEW BEDFORD, MA 02740

Database(s) : [ECHO, FRS, HWG - MA, MANIFEST EPA, RCRA VSQG] ***(cont.)***

Envirosite ID: 58316635
EPA ID: MAR000573667

RCRA VSQG ***(cont.)***

Handler Activities Summary

U.S. Importer of Hazardous Waste :	N
Mixed Waste (Haz. and Radioactive) :	N/R
Recycler of Hazardous Waste :	N
Transporter of Hazardous Waste :	N
Treater, Storer or Disposer of HW :	N
Underground Injection Activity :	N
On-site Burner Exemption :	N
Furnace Exemption :	N
Used Oil Fuel Burner :	N
Used Oil Processor :	N
Used Oil Refiner :	N
Used Oil Fuel Marketer to Burner :	N
Used Oil Specification Marketer :	N
Used Oil Transfer Facility :	N
Used Oil Transporter :	N

Hazardous Waste Summary

Waste Code / Name :	D001 - IGNITABLE WASTE MA01 - WASTE OIL

Notices of Violations Summary

Regulation Violated :	N

Map Id: G24
Direction: E
Distance: 0.241 mi., 1271 ft.
Elevation: 7 ft.
Relative: Lower

Site Name : HERMAN MELVILLE SHIPYARD | MOTOR TECH | FUSIFORM, INC.
301 HERMAN MELVILLE BLVD
NEW BEDFORD, MA

Database(s) : [CERCLIS NFRAP, DEBRIS EPA SWRCY, ECHO, FRS, HIST RELEASE - MA, HIST SPILLS 2 - MA, HWG - MA, LAST - MA, MANIFEST EPA, RCRA VSQG, RELEASE - MA, SEMS_8R_ARCHIVED SITES, SHWS - MA]

Envirosite ID: 58316643
EPA ID: N/R

CERCLIS NFRAP

Facility Name :	HERMAN MELVILLE SHIPYARD
Facility Address :	301 HERMAN MELVILLE BOULEVARD, NEW BEDFORD, MA 027407345
County :	BRISTOL
Site ID :	0102537
Epa ID :	MA6690390020

Map Id: G24
Direction: E
Distance: 0.241 mi., 1271 ft.
Elevation: 7 ft.
Relative: Lower

Site Name : HERMAN MELVILLE SHIPYARD | MOTOR TECH | FUSIFORM, INC.
301 HERMAN MELVILLE BLVD
NEW BEDFORD, MA

Database(s) : [CERCLIS NFRAP, DEBRIS EPA SWRCY, ECHO, FRS, HIST RELEASE - MA, HIST SPILLS 2 - MA, HWG - MA, LAST - MA, MANIFEST EPA, RCRA VSQG, RELEASE - MA, SEMS_8R_ARCHIVED SITES, SHWS - MA] ***(cont.)***

Envirosite ID: 58316643
EPA ID: N/R

CERCLIS NFRAP ***(cont.)***

Short Name :	HERMAN MELVILLE SHIPYARD
Congressional District :	04
IFMS ID :	01VA
SMSA Number :	5400
USGC Hydro Unit :	01090002
Federal Facility :	N
DMNSN Number :	N/R
Site Orphan Flag :	N
RCRA ID :	N/R
USGS Quadrangle :	N/R
Site Init by Prog :	N/R
NFRAP Flag :	NFA
Parent ID :	N/R
RST Code :	N/R
EPA Region :	01
Classification :	V
Site Settings Code :	N/R
NPL Status :	Not on the NPL
DMNSN Unit Code :	N/R
RBRAC Code :	N/R
RResp Fed Agency Code :	N/R
Non NPL Status :	Removal Only Site (No Site Assessment Work Needed)
Non NPL Status Date :	1991-01-02
Site Fips Code :	25005
CC Concurrence Date :	N/R
CC Concurrence FY :	N/R
Alias EPA ID :	N/R
Site FUDS Flag :	N/R

CERCLIS Site Contact Name(s)

Contact ID :	1000045
Contact Title :	Remedial Project Manager (RPM)
Contact ID :	1000045
Contact Title :	On-Scene Coordinator (OSC)
Contact ID :	1000085
Contact Title :	On-Scene Coordinator (OSC)
Contact ID :	1270187
Contact Title :	Site Assessment Manager (SAM)
Alias Comments :	N/R
Site Description :	N/R

Map Id: G24
Direction: E
Distance: 0.241 mi., 1271 ft.
Elevation: 7 ft.
Relative: Lower

Site Name : HERMAN MELVILLE SHIPYARD | MOTOR TECH | FUSIFORM, INC.
301 HERMAN MELVILLE BLVD
NEW BEDFORD, MA

Database(s) : [CERCLIS NFRAP, DEBRIS EPA SWRCY, ECHO, FRS, HIST RELEASE - MA, HIST SPILLS 2 - MA, HWG - MA, LAST - MA, MANIFEST EPA, RCRA VSQG, RELEASE - MA, SEMS_8R_ARCHIVED SITES, SHWS - MA] ***(cont.)***

Envirosite ID: 58316643
EPA ID: N/R

CERCLIS NFRAP ***(cont.)***

CERCLIS Assessment History

Action Code :	001
Action :	REMOVAL ASSESSMENT
Date Started :	1990-05-21
Date Completed :	1990-05-21
Priority Level :	1
Operational Unit :	00
Primary Responsibility :	EPA Fund-Financed
Planning Status :	Primary
Urgency Indicator :	N/R
Action Anomaly :	N/R

Action Code :	001
Action :	ARCHIVE SITE
Date Started :	N/R
Date Completed :	1996-09-09
Priority Level :	1
Operational Unit :	00
Primary Responsibility :	EPA In-House
Planning Status :	N/R
Urgency Indicator :	N/R
Action Anomaly :	N/R

Action Code :	001
Action :	REMOVAL
Date Started :	1990-12-17
Date Completed :	1991-01-02
Priority Level :	1
Operational Unit :	00
Primary Responsibility :	Coast Guard
Planning Status :	Primary
Urgency Indicator :	1
Action Anomaly :	N/R

DEBRIS EPA SWRCY

Facility Name :	FUSIFORM, INC.
Facility Address :	301 HERMAN MELVILLE BLVD, NEW BEDFORD, MA 02740
Phone :	508-990-7500
Region :	1
Recovery :	Y
Landfill :	N
C D :	N
Composting :	N
Demolition :	Y
Electronic :	N

Map Id: G24
Direction: E
Distance: 0.241 mi., 1271 ft.
Elevation: 7 ft.
Relative: Lower

Site Name : HERMAN MELVILLE SHIPYARD | MOTOR TECH | FUSIFORM, INC.
301 HERMAN MELVILLE BLVD
NEW BEDFORD, MA

Database(s) : [CERCLIS NFRAP, DEBRIS EPA SWRCY, ECHO, FRS, HIST RELEASE - MA, HIST SPILLS 2 - MA, HWG - MA, LAST - MA, MANIFEST EPA, RCRA VSQG, RELEASE - MA, SEMS_8R_ARCHIVED SITES, SHWS - MA] ***(cont.)***

Envirosite ID: 58316643
EPA ID: N/R

DEBRIS EPA SWRCY ***(cont.)***

HHW :	N
Metals :	N
Tires :	N
Transfer Station :	N
Vehicles :	N
LF C D :	N
LF HW :	N
LF MSW :	N
Latitude :	41.64778
Longitude :	-70.923872
Last Date in Agency List :	2025-03-13

ECHO

Facility Name :	MOTOR TECH
Facility Address :	301 HERMAN MELVILLE BLVD, NEW BEDFORD, MA 02740
County :	BRISTOL
Last Inspection Date :	N/R
Registry ID :	110003453174
FIPS Code :	25005
EPA Region :	01
Inspection Count :	0
Last Inspection Days :	N/R
Informal Count :	0
Last Informal Action Date :	N/R
Formal Action Count :	0
Last Formal Action Date :	N/R
Total Penalties :	0
Penalty Count :	N/R
Last Penalty Date :	N/R
Last Penalty Amount :	N/R
QTRS IN NC :	0
Programs IN SNC :	0
Current Compliance Status :	No Violation Identified
Three-Year Compliance Status :	_____
Collection Method :	ADDRESS MATCHING-HOUSE NUMBER
Reference Point :	CENTER OF A FACILITY OR STATION
Accuracy Meters :	30
Derived Tribes :	Mashpee Wampanoag Tribe - 17 mile(s), Wampanoag Tribe of Gay Head (Aquinnah) - 21 mile(s)
Derived HUC :	01090002
Derived WBD :	010900020401
Derived STCTY FIPS :	25005
Derived Zip :	02740
Derived CD113 :	09
Derived CB2010 :	250056513001011

Map Id: G24
Direction: E
Distance: 0.241 mi., 1271 ft.
Elevation: 7 ft.
Relative: Lower

Site Name : HERMAN MELVILLE SHIPYARD | MOTOR TECH | FUSIFORM, INC.
301 HERMAN MELVILLE BLVD
NEW BEDFORD, MA

Database(s) : [CERCLIS NFRAP, DEBRIS EPA SWRCY, ECHO, FRS, HIST RELEASE - MA, HIST SPILLS 2 - MA, HWG - MA, LAST - MA, MANIFEST EPA, RCRA VSQG, RELEASE - MA, SEMS_8R_ARCHIVED SITES, SHWS - MA] ***(cont.)***

Envirosite ID: 58316643
EPA ID: N/R

ECHO ***(cont.)***

MYRTK Universe :	NNN
NPDES IDs :	N/R
CWA Permit Types :	N/R
CWA Compliance Tracking :	N/R
CWA NAICS :	N/R
CWA SICS :	N/R
CWA Inspection Count :	N/R
CWA Last Inspection Days :	N/R
CWA Informal Count :	N/R
CWA Formal Action Count :	N/R
CWA Last Formal Action Date :	N/R
CWA Penalties :	N/R
CWA Last Penalty Date :	N/R
CWA Last Penalty Amount :	N/R
CWA Quarters IN NC :	N/R
CWA Current Compliance Status :	N/R
CWA Current SNC Flag :	N
CWA 13 Quarters Compliance Status :	N/R
CWA 13 Quarters Effluent Exceedances:	N/R
CWA Three-Year QNCR Codes :	N/R
DFR URL :	Click here for hyperlink provided by the agency.
Facility SIC :	N/R
Facility NAICS :	333512 - Machine Tool (Metal Cutting Types) Manufacturing
Facility Last Inspection EPA Date :	N/R
Facility Last Inspection State Date :	N/R
Facility Last Formal Act EPA Date :	N/R
Facility Last Formal Act State Date :	N/R
Facility Last Informal Act EPA Date :	N/R
Facility Last Informal Act State Date:	N/R
Facility Federal Agency :	N/R
TRI Reporter :	N/R
Facility Imp Water Flag :	N/R
Current SNC Flag :	N
Indian County Flag :	N
Federal Flag :	N/R
US Mexico Border Flag :	N/R
Chesapeak Bay Flag :	N/R
AIR Flag :	N
NPDES Flag :	N
SDWIS Flag :	N
RCRA Flag :	Y
TRI Flag :	N
GHG Flag :	N
Major Flag :	N/R
Active Flag :	Y
NAA Flag :	Y
Latitude :	41.64778
Longitude :	-70.92387
Last Date in Agency List :	2025-02-19

Map Id: G24
Direction: E
Distance: 0.241 mi., 1271 ft.
Elevation: 7 ft.
Relative: Lower

Site Name : HERMAN MELVILLE SHIPYARD | MOTOR TECH | FUSIFORM, INC.
301 HERMAN MELVILLE BLVD
NEW BEDFORD, MA

Database(s) : [CERCLIS NFRAP, DEBRIS EPA SWRCY, ECHO, FRS, HIST RELEASE - MA, HIST SPILLS 2 - MA, HWG - MA, LAST - MA, MANIFEST EPA, RCRA VSQG, RELEASE - MA, SEMS_8R_ARCHIVED SITES, SHWS - MA] ***(cont.)***

Envirosite ID: 58316643
EPA ID: N/R

FRS

Facility Name : MOTOR TECH
Facility Address : 301 HERMAN MELVILLE BLVD, NEW BEDFORD, MA 02740
County : BRISTOL

Site Details
Registry ID : 110003453174
FRS Facility URL : Click here for hyperlink provided by the agency.
Last Date in Agency List : 2024-12-16

Source Description

Source Description :

The MA-EPICS is the central repository for all environmental protection data for the State of Massachusetts.

Source Description :

RCRAInfo is EPA's comprehensive information system that supports the Resource Conservation and Recovery Act (RCRA) of 1976 and the Hazardous and Solid Waste Amendments (HSWA) of 1984 through the tracking of events and activities related to facilities that generate, transport, and treat, store, or dispose of hazardous waste. RCRAInfo allows RCRA program staff to track the notification, permit, compliance, and corrective action activities required under RCRA. RCRAInfo also supports generation of the National Hazardous Waste Biennial Report. All generators and treatment, storage, and disposal facilities who handle hazardous waste are required to report to the EPA Administrator at least once every two years to support creation of the Biennial Report.

FRS Environmental Interest
Source and System ID : MA-EPICS - 32403
RCRAINFO - MAD155333669

HIST RELEASE - MA

Facility Address : 301 HERMAN MELVILLE BLVD, NEW BEDFORD

Notification Date : 1995-02-15
RTN Number : 4-11009
Assoc ID : N/R
Source : AST, DRUMS
Category : TWO HR
Location Aid : HERMAN MELVILLE SHIPYARD
Location : INDUSTRIAL, MUNICIPAL
Municipality : NEW BEDFORD
Last Date in Agency List : 2015-04-09

Map Id: G24
Direction: E
Distance: 0.241 mi., 1271 ft.
Elevation: 7 ft.
Relative: Lower

Site Name : HERMAN MELVILLE SHIPYARD | MOTOR TECH | FUSIFORM, INC.
301 HERMAN MELVILLE BLVD
NEW BEDFORD, MA

Database(s) : [CERCLIS NFRAP, DEBRIS EPA SWRCY, ECHO, FRS, HIST RELEASE - MA, HIST SPILLS 2 - MA, HWG - MA, LAST - MA, MANIFEST EPA, RCRA VSQG, RELEASE - MA, SEMS_8R_ARCHIVED SITES, SHWS - MA] ***(cont.)***

Envirosite ID: 58316643
EPA ID: N/R

HIST RELEASE - MA ***(cont.)***

Chemical Information

Chemical :	DIESEL FUEL 15.0 GAL

HIST SPILLS 2 - MA

Facility Name :	N/R
Facility Address :	301 HERMAN MELVILLE BLVD, NEW BEDFORD
County :	N/R
Spill ID :	S89-0160
Site ID :	0000
Half Town :	N/R
Region :	N/R
Staff Lead :	KAEGAEL, T
First Date :	1989-04-17
Last Date :	1989-04-17
Top Date :	1989-03-16
Spill Date :	N/R
Report Date :	1989-03-16
Spill Time :	N/R
Report Time :	12:00PM
Fiscal Year :	89
Case Close :	YES
Pet Hazard :	HAZARDOUS
VIRG Waste :	VIRGIN
Soil Contamination :	N/R
Environment Impact :	N/R
Other Environment Impact :	N/R
Material :	UNKNOWN
CAS Number :	N/R
Other Material :	N/R
PCB Level :	N/R
Quantity Reported :	NONE
Quantity ACTL :	NONE
Units Reported :	N/R
Units ACTL :	N/R
Source :	N/R
Other Source :	N/R
Incident :	N/R
Other Incident :	N/R
Type Clean :	N/R
Contractor :	NOT USED
SA Referal :	NO
Notifier :	N/R
Notifier Phone :	N/R
LUST :	N/R
PREP REP :	N/R
LUST ED :	N/R
Category :	N/R

Map Id: G24
Direction: E
Distance: 0.241 mi., 1271 ft.
Elevation: 7 ft.
Relative: Lower

Site Name : HERMAN MELVILLE SHIPYARD | MOTOR TECH | FUSIFORM, INC.
301 HERMAN MELVILLE BLVD
NEW BEDFORD, MA

Database(s) : [CERCLIS NFRAP, DEBRIS EPA SWRCY, ECHO, FRS, HIST RELEASE - MA, HIST SPILLS 2 - MA, HWG - MA, LAST - MA, MANIFEST EPA, RCRA VSQG, RELEASE - MA, SEMS_8R_ARCHIVED SITES, SHWS - MA] ***(cont.)***

Envirosite ID: 58316643
EPA ID: N/R

HIST SPILLS 2 - MA ***(cont.)***

DYS to CLS :	1
Last Date in Agency List :	2012-09-18

HWG - MA

Facility Name :	MOTOR TECH
Facility Address :	301 HERMAN MELVILLE BLVD, NEW BEDFORD, MA 02740
EPA ID :	MAD155333669
2nd Name :	N/R
Phone :	508-996-6867
RCRA Generator Status :	VSQG
State Generator Status :	N/R
Last Date in Agency List :	2025-03-18

LAST - MA

Facility Name :	HERMAN MELVILLE SHIPYARD
Facility Address :	301 HERMAN MELVILLE BLVD, NEW BEDFORD

Incident Information

Notification Date :	1995-02-15
Release Tracking Number :	4-0011009
Category :	TWO HR
OFC Town :	NEW BEDFORD
Current Status :	DEP No Further Action means that response actions were conducted and DEP determined that no further action was needed for the site.
Current Date :	2008-08-26
Phase :	Phase report not required or not submitted.
OHM :	Oil
Agency Link :	Click here for hyperlink provided by the agency.
Last Date in Agency List :	2024-11-18

Source Details

Source :	AST

Location Details

Location :	MUNICIPAL INDUSTRIAL

Map Id: G24
Direction: E
Distance: 0.241 mi., 1271 ft.
Elevation: 7 ft.
Relative: Lower

Site Name : HERMAN MELVILLE SHIPYARD | MOTOR TECH | FUSIFORM, INC.
301 HERMAN MELVILLE BLVD
NEW BEDFORD, MA

Database(s) : [CERCLIS NFRAP, DEBRIS EPA SWRCY, ECHO, FRS, HIST RELEASE - MA, HIST SPILLS 2 - MA, HWG - MA, LAST - MA, MANIFEST EPA, RCRA VSQG, RELEASE - MA, SEMS_8R_ARCHIVED SITES, SHWS - MA] ***(cont.)***

Envirosite ID: 58316643
EPA ID: N/R

LAST - MA ***(cont.)***

Chemicals

Chemical :	DIESEL FUEL
Amount :	15 GAL

MANIFEST EPA

Manifest Details

Details for this site have been truncated due to the large number of available details for this site within this dataset. For the complete details for this site, contact your Envirosite account representative for a complimentary site report containing all of the details available.

Manifest Number :	009224978SKS
Shipped Date :	2024-05-07
Updated Date :	2024-06-03
Received Date :	2024-05-13
Status :	Signed
Generator ID :	MAD155333669
Generator Name :	MOTOR TECH
Generator Address :	301 HERMAN MELVILLE BLVD, NEW BEDFORD, MA 02740
Generator Mailing :	301 HERMAN MELVILLE BLVD, NEW BEDFORD, MA 02740
Generator Contact :	MOTOR TECH
Destination ID :	ILD980613913
Destination Name :	SAFETY-KLEEN SYSTEMS, INC.
Destination Mailing :	633 EAST 138TH STREET, DOLTON, IL 60419
Destination Address :	633 EAST 138TH STREET, DOLTON, IL 60419
Destination Contact :	N/R
Submission Type :	DataImage5Copy
Origin Type :	Service
Manifest Residue :	N
Rejection :	N
Last Date in Agency List :	2024-12-03

Waste Details

Waste Line Number :	1
Is DOT Hazardous :	Y
DOT ID Number :	UN3267
DOT Information :	UN3267, WASTE UN3267 WASTE CORROSIVE LIQUID, BASIC, ORGANIC, N.O.S. (MONOETHANOLAMINE)8 PGIII DOT-SP11606 (D039,D040) (ERG153), 8, PG III
Non Waste Description :	N/R
Quantity :	6 Gallons
Quantity Tons, Acute, Non-Acute :	0.02502, 0, 0.02502
Quantity Kg, Acute, Non-Acute :	0, 22.6938906
Quantity Tons, Haz, Non-Haz :	0.02502, 0
Quantity Kg, Haz, Non-Haz :	22.6938906, 0

Map Id: G24
Direction: E
Distance: 0.241 mi., 1271 ft.
Elevation: 7 ft.
Relative: Lower

Site Name : HERMAN MELVILLE SHIPYARD | MOTOR TECH | FUSIFORM, INC.
301 HERMAN MELVILLE BLVD
NEW BEDFORD, MA

Database(s) : [CERCLIS NFRAP, DEBRIS EPA SWRCY, ECHO, FRS, HIST RELEASE - MA, HIST SPILLS 2 - MA, HWG - MA, LAST - MA, MANIFEST EPA, RCRA VSQG, RELEASE - MA, SEMS_8R_ARCHIVED SITES, SHWS - MA] ***(cont.)***

Envirosite ID: 58316643
EPA ID: N/R

MANIFEST EPA ***(cont.)***

Management Method :	H020 - SOLVENTS RECOVERY
Is EPA Waste :	Y
Federal Code :	D039, D040
State Code :	N/R

Manifest Details

Manifest Number :	008963819SKS
Shipped Date :	2024-02-16
Updated Date :	2024-04-03
Received Date :	2024-03-11
Status :	Signed
Generator ID :	MAD155333669
Generator Name :	Motor Tech
Generator Address :	301 Herman Melville Blvd, NEW BEDFORD, MA 02740
Generator Mailing :	301 Herman Melville Blvd, New Bedford, MA 02740
Generator Contact :	Motor Tech
Destination ID :	ILD980613913
Destination Name :	Safety-Kleen Systems, Inc.
Destination Mailing :	633 East 138th Street, Dolton, IL 60419
Destination Address :	633 East 138th Street, Dolton, IL 60419
Destination Contact :	N/R
Submission Type :	DataImage5Copy
Origin Type :	Service
Manifest Residue :	N
Rejection :	N
Last Date in Agency List :	2024-12-03

Waste Details

Waste Line Number :	1
Is DOT Hazardous :	Y
DOT ID Number :	UN3267
DOT Information :	UN3267, WASTE UN3267 WASTE CORROSIVE LIQUID, BASIC, ORGANIC, N.O.S. (MONOETHANOLAMINE)8 PGIII DOT-SP11606 (D039,D040) (ERG153), 8, PG III
Non Waste Description :	N/R
Quantity :	6 Gallons
Quantity Tons, Acute, Non-Acute :	0.02502085, 0, 0.02502085
Quantity Kg, Acute, Non-Acute :	0, 22.694664
Quantity Tons, Haz, Non-Haz :	0.02502085,
Quantity Kg, Haz, Non-Haz :	22.694664,
Management Method :	H020 - SOLVENTS RECOVERY
Is EPA Waste :	Y
Federal Code :	D039, D040
State Code :	N/R

Map Id: G24
Direction: E
Distance: 0.241 mi., 1271 ft.
Elevation: 7 ft.
Relative: Lower

Site Name : HERMAN MELVILLE SHIPYARD | MOTOR TECH | FUSIFORM, INC.
301 HERMAN MELVILLE BLVD
NEW BEDFORD, MA

Database(s) : [CERCLIS NFRAP, DEBRIS EPA SWRCY, ECHO, FRS, HIST RELEASE - MA, HIST SPILLS 2 - MA, HWG - MA, LAST - MA, MANIFEST EPA, RCRA VSQG, RELEASE - MA, SEMS_8R_ARCHIVED SITES, SHWS - MA] ***(cont.)***

Envirosite ID: 58316643
EPA ID: N/R

MANIFEST EPA ***(cont.)***

Manifest Details

Manifest Number :	008949037SKS
Shipped Date :	2023-11-20
Updated Date :	2023-12-26
Received Date :	2023-12-05
Status :	Signed
Generator ID :	MAD155333669
Generator Name :	Motor Tech
Generator Address :	301 Herman Melville Blvd, NEW BEDFORD, MA 02740
Generator Mailing :	301 Herman Melville Blvd, New Bedford, MA 02740
Generator Contact :	Motor Tech
Destination ID :	ILD980613913
Destination Name :	Safety-Kleen Systems, Inc.
Destination Mailing :	633 East 138th Street, Dolton, IL 60419
Destination Address :	633 East 138th Street, Dolton, IL 60419
Destination Contact :	N/R
Submission Type :	DataImage5Copy
Origin Type :	Service
Manifest Residue :	N
Rejection :	N
Last Date in Agency List :	2024-12-03

Waste Details

Waste Line Number :	1
Is DOT Hazardous :	Y
DOT ID Number :	UN3267
DOT Information :	UN3267, WASTE UN3267 WASTE CORROSIVE LIQUID, BASIC, ORGANIC, N.O.S. (MONOETHANOLAMINE)8 PGIII DOT-SP11606 (D039,D040) (ERG153), 8, PG III
Non Waste Description :	N/R
Quantity :	6 Gallons
Quantity Tons, Acute, Non-Acute :	0.02502085, 0, 0.02502085
Quantity Kg, Acute, Non-Acute :	0, 22.694664
Quantity Tons, Haz, Non-Haz :	0.02502085,
Quantity Kg, Haz, Non-Haz :	22.694664,
Management Method :	H020 - SOLVENTS RECOVERY
Is EPA Waste :	Y
Federal Code :	D039, D040
State Code :	N/R

Manifest Details

Manifest Number :	008808259SKS
Shipped Date :	2023-08-28
Updated Date :	2023-10-02

Map Id: G24
Direction: E
Distance: 0.241 mi., 1271 ft.
Elevation: 7 ft.
Relative: Lower

Site Name : HERMAN MELVILLE SHIPYARD | MOTOR TECH | FUSIFORM, INC.
301 HERMAN MELVILLE BLVD
NEW BEDFORD, MA

Database(s) : [CERCLIS NFRAP, DEBRIS EPA SWRCY, ECHO, FRS, HIST RELEASE - MA, HIST SPILLS 2 - MA, HWG - MA, LAST - MA, MANIFEST EPA, RCRA VSQG, RELEASE - MA, SEMS_8R_ARCHIVED SITES, SHWS - MA] ***(cont.)***

Envirosite ID: 58316643
EPA ID: N/R

MANIFEST EPA ***(cont.)***

Received Date :	2023-09-12
Status :	Signed
Generator ID :	MAD155333669
Generator Name :	Motor Tech
Generator Address :	301 Herman Melville Blvd, NEW BEDFORD, MA 02740
Generator Mailing :	301 Herman Melville Blvd, New Bedford, MA 02740
Generator Contact :	Motor Tech
Destination ID :	ILD980613913
Destination Name :	Safety-Kleen Systems, Inc.
Destination Mailing :	633 East 138th Street, Dolton, IL 60419
Destination Address :	633 East 138th Street, Dolton, IL 60419
Destination Contact :	N/R
Submission Type :	DataImage5Copy
Origin Type :	Service
Manifest Residue :	N
Rejection :	N
Last Date in Agency List :	2024-12-03

Waste Details

Waste Line Number :	1
Is DOT Hazardous :	Y
DOT ID Number :	UN3267
DOT Information :	UN3267, WASTE UN3267 WASTE CORROSIVE LIQUID, BASIC, ORGANIC, N.O.S. (MONOETHANOLAMINE)8 PGIII DOT-SP11606 (D039,D040) (ERG153), 8, PG III
Non Waste Description :	N/R
Quantity :	6 Gallons
Quantity Tons, Acute, Non-Acute :	0.02502085, 0, 0.02502085
Quantity Kg, Acute, Non-Acute :	0, 22.694664
Quantity Tons, Haz, Non-Haz :	0.02502085,
Quantity Kg, Haz, Non-Haz :	22.694664,
Management Method :	H020 - SOLVENTS RECOVERY
Is EPA Waste :	Y
Federal Code :	D039, D040
State Code :	N/R

Manifest Details

Manifest Number :	008473065SKS
Shipped Date :	2023-03-01
Updated Date :	2023-04-03
Received Date :	2023-03-13
Status :	Signed
Generator ID :	MAD155333669
Generator Name :	Motor Tech

Map Id: G24
Direction: E
Distance: 0.241 mi., 1271 ft.
Elevation: 7 ft.
Relative: Lower

Site Name : HERMAN MELVILLE SHIPYARD | MOTOR TECH | FUSIFORM, INC.
301 HERMAN MELVILLE BLVD
NEW BEDFORD, MA

Database(s) : [CERCLIS NFRAP, DEBRIS EPA SWRCY, ECHO, FRS, HIST RELEASE - MA, HIST SPILLS 2 - MA, HWG - MA, LAST - MA, MANIFEST EPA, RCRA VSQG, RELEASE - MA, SEMS_8R_ARCHIVED SITES, SHWS - MA] ***(cont.)***

Envirosite ID: 58316643
EPA ID: N/R

MANIFEST EPA ***(cont.)***

Generator Address :	301 Herman Melville Blvd, NEW BEDFORD, MA 02740
Generator Mailing :	301 Herman Melville Blvd, New Bedford, MA 02740
Generator Contact :	Motor Tech
Destination ID :	ILD980613913
Destination Name :	Safety-Kleen Systems, Inc.
Destination Mailing :	633 East 138th Street, Dolton, IL 60419
Destination Address :	633 East 138th Street, Dolton, IL 60419
Destination Contact :	N/R
Submission Type :	DataImage5Copy
Origin Type :	Service
Manifest Residue :	N
Rejection :	N
Last Date in Agency List :	2024-12-03

Waste Details

Waste Line Number :	1
Is DOT Hazardous :	Y
DOT ID Number :	UN3267
DOT Information :	UN3267, WASTE UN3267 WASTE CORROSIVE LIQUID, BASIC, ORGANIC, N.O.S. (MONOETHANOLAMINE)8 PGIII DOT-SP11606 (D039,D040) (ERG153), 8, PG III
Non Waste Description :	N/R
Quantity :	6 Gallons
Quantity Tons, Acute, Non-Acute :	0.02502085, 0, 0.02502085
Quantity Kg, Acute, Non-Acute :	0, 22.694664
Quantity Tons, Haz, Non-Haz :	0.02502085,
Quantity Kg, Haz, Non-Haz :	22.694664,
Management Method :	H020 - SOLVENTS RECOVERY
Is EPA Waste :	Y
Federal Code :	D039, D040
State Code :	N/R

RCRA VSQG

Facility Name :	MOTOR TECH
Facility Address :	301 HERMAN MELVILLE BLVD, NEW BEDFORD, MA 02740
County :	BRISTOL
Date Form Received by Agency :	1987-03-31
EPA ID :	MAD155333669
Mailing Address :	301 HERMAN NELVILLE BLVD, NEW BEDFORD, MA 02740-0000
Contact :	ROBERT DAVIGNON
Contact Address :	301 HERMAN NELVILLE BLVD, NEW BEDFORD, MA 02740
Contact Country :	US
Contact Telephone :	508-996-6867

Map Id: G24
Direction: E
Distance: 0.241 mi., 1271 ft.
Elevation: 7 ft.
Relative: Lower

Site Name : HERMAN MELVILLE SHIPYARD | MOTOR TECH | FUSIFORM, INC.
301 HERMAN MELVILLE BLVD
NEW BEDFORD, MA

Database(s) : [CERCLIS NFRAP, DEBRIS EPA SWRCY, ECHO, FRS, HIST RELEASE - MA, HIST SPILLS 2 - MA, HWG - MA, LAST - MA, MANIFEST EPA, RCRA VSQG, RELEASE - MA, SEMS_8R_ARCHIVED SITES, SHWS - MA] ***(cont.)***

Envirosite ID: 58316643
EPA ID: N/R

RCRA VSQG ***(cont.)***

Contact Email :	N/R
EPA Region :	01
Land Type :	Private
Source Type :	Notification
Classification :	Very Small Quantity Generator

Description :

Handlers that generate 100 kilograms or less of hazardous waste per calendar month, and accumulate 1000 kg or less of hazardous waste at any time; or generate one kilogram or less of acutely hazardous waste per calendar month, and accumulate at any time: 1 kg or less of acutely hazardous waste; or 100 kg or less of any residue or contaminated soil, waste or other debris resulting from the cleanup of a spill, into or on any land or water, of acutely hazardous waste;or generate 100 kg or less of any residue or contaminated soil, waste or other debris resulting from the cleanup of a spill, into or on any land or water, of acutely hazardous waste during any calendar month, and accumulate at any time: 1 kg or less of acutely hazardous waste; or 100 kg or less of any residue or contaminated soil, waste or other debris resulting from the cleanup of a spill, into or on any land or water, of acutely hazardous waste.

Last Date in Agency List : 2024-12-17

Owner/Operator Summary

Owner/Operator Name :	MOTOR TECH
Owner/Operator Address :	301 HERMAN NELVILLE BLVD, NEW BEDFORD, MA 02740
Owner/Operator Country :	US
Owner/Operator Telephone :	N/R
Owner/Operator Email :	N/R
Owner/Operator Fax :	N/R
Legal Status :	Private
Owner/Operator Type :	Operator
Owner/Operator Start Date :	1991-12-08
Owner/Operator End Date :	N/R

Owner/Operator Name :	MOTOR TECH CORP
Owner/Operator Address :	301 HERMAN NELVILLE BLVD, NEW BEDFORD, MA 02740
Owner/Operator Country :	US
Owner/Operator Telephone :	N/R
Owner/Operator Email :	N/R
Owner/Operator Fax :	N/R
Legal Status :	Private
Owner/Operator Type :	Owner
Owner/Operator Start Date :	2004-10-16
Owner/Operator End Date :	N/R

Map Id: G24
Direction: E
Distance: 0.241 mi., 1271 ft.
Elevation: 7 ft.
Relative: Lower

Site Name : HERMAN MELVILLE SHIPYARD | MOTOR TECH | FUSIFORM, INC.
301 HERMAN MELVILLE BLVD
NEW BEDFORD, MA

Database(s) : [CERCLIS NFRAP, DEBRIS EPA SWRCY, ECHO, FRS, HIST RELEASE - MA, HIST SPILLS 2 - MA, HWG - MA, LAST - MA, MANIFEST EPA, RCRA VSQG, RELEASE - MA, SEMS_8R_ARCHIVED SITES, SHWS - MA] ***(cont.)***

Envirosite ID: 58316643
EPA ID: N/R

RCRA VSQG ***(cont.)***

Handler Activities Summary

U.S. Importer of Hazardous Waste :	N
Mixed Waste (Haz. and Radioactive) :	N
Recycler of Hazardous Waste :	N
Transporter of Hazardous Waste :	N
Treater, Storer or Disposer of HW :	N
Underground Injection Activity :	N
On-site Burner Exemption :	N
Furnace Exemption :	N
Used Oil Fuel Burner :	N
Used Oil Processor :	N
Used Oil Refiner :	N
Used Oil Fuel Marketer to Burner :	N
Used Oil Specification Marketer :	N
Used Oil Transfer Facility :	N
Used Oil Transporter :	N

Hazardous Waste Summary

Waste Code / Name :	D001 - IGNITABLE WASTE

Notices of Violations Summary

Regulation Violated :	N

RELEASE - MA

Facility Name :	HERMAN MELVILLE SHIPYARD
Facility Address :	301 HERMAN MELVILLE BLVD, NEW BEDFORD

Incident Summary

Release Tracking Number :	4-0011009
Notification Date :	1995-02-15
Category :	TWO HR
OFC Town :	NEW BEDFORD
Current Status :	DEP No Further Action means that response actions were conducted and DEP determined that no further action was needed for the site.
Current Date :	2008-08-26
Phase :	Phase report not required or not submitted.
OHM :	Oil
Agency Link :	Click here for hyperlink provided by the agency.
Last Date in Agency List :	2024-11-18

Map Id: G24
Direction: E
Distance: 0.241 mi., 1271 ft.
Elevation: 7 ft.
Relative: Lower

Site Name : HERMAN MELVILLE SHIPYARD | MOTOR TECH | FUSIFORM, INC.
301 HERMAN MELVILLE BLVD
NEW BEDFORD, MA

Database(s) : [CERCLIS NFRAP, DEBRIS EPA SWRCY, ECHO, FRS, HIST RELEASE - MA, HIST SPILLS 2 - MA, HWG - MA, LAST - MA, MANIFEST EPA, RCRA VSQG, RELEASE - MA, SEMS_8R_ARCHIVED SITES, SHWS - MA] ***(cont.)***

Envirosite ID: 58316643
EPA ID: N/R

RELEASE - MA ***(cont.)***

Source Details
Source : AST
DRUMS

Location Details
Location : MUNICIPAL
INDUSTRIAL

Chemicals
Chemical : DIESEL FUEL
Amount : 15 GAL

SEMS_8R_ARCHIVED SITES

Facility Name : HERMAN MELVILLE SHIPYARD
Facility Address : 301 HERMAN MELVILLE BOULEVARD, NEW BEDFORD, MA 02740-7345
County : BRISTOL

Site Details
Site ID : 0102537
EPA ID : MA6690390020
Region : 01
Congressional District : 04
Federal Facility : N
Federal Facility Docket : N
NPL Status : Not on the NPL
Non NPL Status : Removal Only Site (No Site Assessment Work Needed)
FIPS Code : 25005
Superfund Alternative Agreement : N
Last Date in Agency List : 2024-10-02

Additional Information
Start Date : 1990-12-17
Finish Date : 1991-01-02
OU : 00
Action Code : RV
Action Name : RMVL
Sequence : 1
Quality : C
Current Action Lead : USCG

Map Id: G24
Direction: E
Distance: 0.241 mi., 1271 ft.
Elevation: 7 ft.
Relative: Lower

Site Name : HERMAN MELVILLE SHIPYARD | MOTOR TECH | FUSIFORM, INC.
301 HERMAN MELVILLE BLVD
NEW BEDFORD, MA

Database(s) : [CERCLIS NFRAP, DEBRIS EPA SWRCY, ECHO, FRS, HIST RELEASE - MA, HIST SPILLS 2 - MA, HWG - MA, LAST - MA, MANIFEST EPA, RCRA VSQG, RELEASE - MA, SEMS_8R_ARCHIVED SITES, SHWS - MA] ***(cont.)***

Envirosite ID: 58316643
EPA ID: N/R

SEMS_8R_ARCHIVED SITES ***(cont.)***

Start Date :	1990-05-21
Finish Date :	1990-05-21
OU :	00
Action Code :	RS
Action Name :	RV ASSESS
Sequence :	1
Quality :	N/R
Current Action Lead :	EPA Perf

Start Date :	N/R
Finish Date :	1996-09-09
OU :	00
Action Code :	VS
Action Name :	ARCH SITE
Sequence :	1
Quality :	N/R
Current Action Lead :	EPA Perf In-Hse

SHWS - MA

Facility Name :	HERMAN MELVILLE SHIPYARD
Facility Address :	301 HERMAN MELVILLE BLVD, NEW BEDFORD

Incident Summary

Release Tracking Number :	4-0011009
Notification Date :	1995-02-15
Category :	TWO HR
OFC Town :	NEW BEDFORD
Current Status :	DEP No Further Action means that response actions were conducted and DEP determined that no further action was needed for the site.
Current Date :	2008-08-26
Phase :	Phase report not required or not submitted.
OHM :	Oil
Agency Link :	Click here for hyperlink provided by the agency.
Last Date in Agency List :	2024-11-18

Source Details

Source :	AST DRUMS

Map Id: G24
Direction: E
Distance: 0.241 mi., 1271 ft.
Elevation: 7 ft.
Relative: Lower

Site Name : HERMAN MELVILLE SHIPYARD | MOTOR TECH | FUSIFORM, INC.
301 HERMAN MELVILLE BLVD
NEW BEDFORD, MA

Database(s) : [CERCLIS NFRAP, DEBRIS EPA SWRCY, ECHO, FRS, HIST RELEASE - MA, HIST SPILLS 2 - MA, HWG - MA, LAST - MA, MANIFEST EPA, RCRA VSQG, RELEASE - MA, SEMS_8R_ARCHIVED SITES, SHWS - MA] ***(cont.)***

Envirosite ID: 58316643
EPA ID: N/R

SHWS - MA ***(cont.)***

Location Details
Location : MUNICIPAL
INDUSTRIAL

Response Action Information
Response Action Type : RAONR RAO Not Required
Status : DEPNFA No Further Action - DEP
Submittal Date : 2008-08-26

Response Action Type : RLFA
Status : FOLFLD
Submittal Date : 1995-01-05

Response Action Type : NOR
Status : ISSUED
Submittal Date : 1999-12-13

Response Action Type : RLFA
Status : FOLOFF
Submittal Date : 1999-08-10

Response Action Type : NOR
Status : ISSUED
Submittal Date : 1995-02-15

Response Action Type : RLFA
Status : FOLFLD
Submittal Date : 1994-12-20

Response Action Type : RNF Release Notification Form Received
Status : REPORT Reportable Release or Threat of Release
Submittal Date : 1996-01-25

Response Action Type : RLFA
Status : FOLOFF
Submittal Date : 1995-02-09

Map Id: G24
Direction: E
Distance: 0.241 mi., 1271 ft.
Elevation: 7 ft.
Relative: Lower

Site Name : HERMAN MELVILLE SHIPYARD | MOTOR TECH | FUSIFORM, INC.
301 HERMAN MELVILLE BLVD
NEW BEDFORD, MA

Database(s) : [CERCLIS NFRAP, DEBRIS EPA SWRCY, ECHO, FRS, HIST RELEASE - MA, HIST SPILLS 2 - MA, HWG - MA, LAST - MA, MANIFEST EPA, RCRA VSQG, RELEASE - MA, SEMS_8R_ARCHIVED SITES, SHWS - MA] ***(cont.)***

Envirosite ID: 58316643
EPA ID: N/R

SHWS - MA ***(cont.)***

Chemicals
Chemical : DIESEL FUEL
Amount : 15 GAL

Map Id: 25
Direction: SE
Distance: 0.241 mi., 1273 ft.
Elevation: 11 ft.
Relative: Lower

Site Name : DEPT OF EMPLOYMENT & TRAINING
618 ACUSHNET AVE
NEW BEDFORD, MA

Database(s) : [HIST RELEASE - MA, LUST - MA, RELEASE - MA, SHWS - MA]

Envirosite ID: 58316654
EPA ID: N/R

HIST RELEASE - MA

Facility Address : 618 ACUSHNET AVE, NEW BEDFORD

Notification Date : 1999-06-14
RTN Number : 4-14791
Assoc ID : N/R
Source : UST
Category : 72 HR
Location Aid : DEPT OF EMPLOYMENT & TRAINING
Location : STATE
Municipality : NEW BEDFORD
Last Date in Agency List : 2015-04-09

Chemical Information
Chemical : #2 FUEL OIL 110.0 PPM

LUST - MA

Facility Name : DEPT OF EMPLOYMENT & TRAINING
Facility Address : 618 ACUSHNET AVE, NEW BEDFORD

Incident Information
Notification Date : 1999-06-14
Release Tracking Number : 4-0014791
Category : 72 HR
OFC Town : NEW BEDFORD

Map Id: 25
Direction: SE
Distance: 0.241 mi., 1273 ft.
Elevation: 11 ft.
Relative: Lower

Site Name : DEPT OF EMPLOYMENT & TRAINING
618 ACUSHNET AVE
NEW BEDFORD, MA

Database(s) : [HIST RELEASE - MA, LUST - MA, RELEASE - MA, SHWS - MA] ***(cont.)***

Envirosite ID: 58316654
EPA ID: N/R

LUST - MA ***(cont.)***

Current Status : Response Action Outcome - A site/release where a Permanent or Temporary Solution Statement (formerly RAO Statement) was submitted. This statement asserts that response actions were sufficient to achieve a level of no significant risk or at least ensure that all substantial hazards were eliminated.

Current Date : 1999-11-10
Phase : Phase report not required or not submitted.
OHM : Oil
Agency Link : Click here for hyperlink provided by the agency.
Last Date in Agency List : 2024-11-18

Source Details
Source : UST

Location Details
Location : STATE

Chemicals
Chemical : #2 FUEL OIL
Amount : 110 PPM

RELEASE - MA

Facility Name : DEPT OF EMPLOYMENT & TRAINING
Facility Address : 618 ACUSHNET AVE, NEW BEDFORD

Incident Summary
Release Tracking Number : 4-0014791
Notification Date : 1999-06-14
Category : 72 HR
OFC Town : NEW BEDFORD

Current Status : Response Action Outcome - A site/release where a Permanent or Temporary Solution Statement (formerly RAO Statement) was submitted. This statement asserts that response actions were sufficient to achieve a level of no significant risk or at least ensure that all substantial hazards were eliminated.

Current Date : 1999-11-10
Phase : Phase report not required or not submitted.
OHM : Oil
Agency Link : Click here for hyperlink provided by the agency.
Last Date in Agency List : 2024-11-18

Map Id: 25
Direction: SE
Distance: 0.241 mi., 1273 ft.
Elevation: 11 ft.
Relative: Lower

Site Name : DEPT OF EMPLOYMENT & TRAINING
618 ACUSHNET AVE
NEW BEDFORD, MA

Database(s) : [HIST RELEASE - MA, LUST - MA, RELEASE - MA, SHWS - MA] ***(cont.)***

Envirosite ID: 58316654
EPA ID: N/R

RELEASE - MA ***(cont.)***

Source Details
Source : UST

Location Details
Location : STATE

Chemicals
Chemical : #2 FUEL OIL
Amount : 110 PPM

SHWS - MA

Facility Name : DEPT OF EMPLOYMENT & TRAINING
Facility Address : 618 ACUSHNET AVE, NEW BEDFORD

Incident Summary
Release Tracking Number : 4-0014791
Notification Date : 1999-06-14
Category : 72 HR
OFC Town : NEW BEDFORD

Current Status : Response Action Outcome - A site/release where a Permanent or Temporary Solution Statement (formerly RAO Statement) was submitted. This statement asserts that response actions were sufficient to achieve a level of no significant risk or at least ensure that all substantial hazards were eliminated.

Current Date : 1999-11-10
Phase : Phase report not required or not submitted.
OHM : Oil
Agency Link : Click here for hyperlink provided by the agency.
Last Date in Agency List : 2024-11-18

Source Details
Source : UST

Location Details
Location : STATE

Response Action Information
Response Action Type : RAO Response Action Outcome - RAO
Status : TSAUD Level I - Technical Screen Audit
Submittal Date : 2005-05-04

Map Id: 25
Direction: SE
Distance: 0.241 mi., 1273 ft.
Elevation: 11 ft.
Relative: Lower

Site Name : DEPT OF EMPLOYMENT & TRAINING
618 ACUSHNET AVE
NEW BEDFORD, MA

Database(s) : [HIST RELEASE - MA, LUST - MA, RELEASE - MA, SHWS - MA] ***(cont.)***

Envirosite ID: 58316654
EPA ID: N/R

SHWS - MA ***(cont.)***

Response Action Type :	RNF Release Notification Form Received
Status :	REPORT Reportable Release or Threat of Release
Submittal Date :	1999-08-13
Response Action Type :	RAO Response Action Outcome - RAO
Status :	RAORCD RAO Statement Received
Submittal Date :	1999-11-10
Response Action Type :	NOR
Status :	ISSUED
Submittal Date :	1999-07-23

Chemicals

Chemical :	#2 FUEL OIL
Amount :	110 PPM

Map Id: 26
Direction: SW
Distance: 0.250 mi., 1320 ft.
Elevation: 98 ft.
Relative: Higher

Site Name : NEW BEDFORD MAIN INTERCEPTOR | NEW BEDFORD MAIN INTERCEPTOR SITE | NSTAR - 685
PEARL ST
NEW BEDFORD, MA 02740

Database(s) : [ECHO, FRS, RCRA NONGEN]

Envirosite ID: 15599822
EPA ID: N/R

ECHO

Facility Name :	NEW BEDFORD MAIN INTERCEPTOR
Facility Address :	PEARL ST, NEW BEDFORD, MA 02740
County :	BRISTOL
Last Inspection Date :	N/R
Registry ID :	110043186931
FIPS Code :	25005
EPA Region :	01
Inspection Count :	0
Last Inspection Days :	N/R
Informal Count :	0
Last Informal Action Date :	N/R
Formal Action Count :	0
Last Formal Action Date :	N/R
Total Penalties :	0
Penalty Count :	N/R
Last Penalty Date :	N/R
Last Penalty Amount :	N/R
QTRS IN NC :	0

Map Id: 26
Direction: SW
Distance: 0.250 mi., 1320 ft.
Elevation: 98 ft.
Relative: Higher

Site Name : NEW BEDFORD MAIN INTERCEPTOR | NEW BEDFORD MAIN INTERCEPTOR SITE | NSTAR - 685
PEARL ST
NEW BEDFORD, MA 02740

Database(s) : [ECHO, FRS, RCRA NONGEN] ***(cont.)***

Envirosite ID: 15599822
EPA ID: N/R

ECHO ***(cont.)***

Programs IN SNC :	0
Current Compliance Status :	No Violation Identified
Three-Year Compliance Status :	_____
Collection Method :	ADDRESS MATCHING-HOUSE NUMBER
Reference Point :	ENTRANCE POINT OF A FACILITY OR STATION
Accuracy Meters :	50
Derived Tribes :	Mashpee Wampanoag Tribe - 17 mile(s), Wampanoag Tribe of Gay Head (Aquinnah) - 21 mile(s)
Derived HUC :	01090002
Derived WBD :	010900020401
Derived STCTY FIPS :	25005
Derived Zip :	02740
Derived CD113 :	09
Derived CB2010 :	250056514002010
MYRTK Universe :	NNN
NPDES IDs :	N/R
CWA Permit Types :	N/R
CWA Compliance Tracking :	N/R
CWA NAICS :	N/R
CWA SICS :	N/R
CWA Inspection Count :	N/R
CWA Last Inspection Days :	N/R
CWA Informal Count :	N/R
CWA Formal Action Count :	N/R
CWA Last Formal Action Date :	N/R
CWA Penalties :	N/R
CWA Last Penalty Date :	N/R
CWA Last Penalty Amount :	N/R
CWA Quarters IN NC :	N/R
CWA Current Compliance Status :	N/R
CWA Current SNC Flag :	N
CWA 13 Quarters Compliance Status :	N/R
CWA 13 Quarters Effluent Exceedances:	N/R
CWA Three-Year QNCR Codes :	N/R
DFR URL :	Click here for hyperlink provided by the agency.
Facility SIC :	N/R
Facility NAICS :	22132 - Sewage Treatment Facilities
Facility Last Inspection EPA Date :	N/R
Facility Last Inspection State Date :	N/R
Facility Last Formal Act EPA Date :	N/R
Facility Last Formal Act State Date :	N/R
Facility Last Informal Act EPA Date :	N/R
Facility Last Informal Act State Date:	N/R
Facility Federal Agency :	N/R
TRI Reporter :	N/R
Facility Imp Water Flag :	N/R
Current SNC Flag :	N
Indian County Flag :	N
Federal Flag :	N/R
US Mexico Border Flag :	N/R
Chesapeak Bay Flag :	N/R
AIR Flag :	N
NPDES Flag :	N

Map Id: 26
Direction: SW
Distance: 0.250 mi., 1320 ft.
Elevation: 98 ft.
Relative: Higher

Site Name : NEW BEDFORD MAIN INTERCEPTOR | NEW BEDFORD MAIN INTERCEPTOR SITE | NSTAR - 685
PEARL ST
NEW BEDFORD, MA 02740

Database(s) : [ECHO, FRS, RCRA NONGEN] ***(cont.)***

Envirosite ID: 15599822
EPA ID: N/R

ECHO ***(cont.)***

SDWIS Flag :	N
RCRA Flag :	Y
TRI Flag :	N
GHG Flag :	N
Major Flag :	N/R
Active Flag :	N/R
NAA Flag :	Y
Latitude :	41.64382
Longitude :	-70.93119
Last Date in Agency List :	2025-02-19

FRS

Facility Name :	NEW BEDFORD MAIN INTERCEPTOR
Facility Address :	PEARL ST, NEW BEDFORD, MA 02740
County :	BRISTOL

Site Details

Registry ID :	110043186931
FRS Facility URL :	Click here for hyperlink provided by the agency.
Last Date in Agency List :	2024-12-16

Source Description

Source Description :

All generators and treatment, storage, and disposal (TSD) facilities who handle hazardous waste are required to report to the EPA Administrator at least once every two years. The data collected is used to create the National Biennial Resource Conservation and Recovery Act (RCRA) Hazardous Waste Report. This data is processed within the RCRA Information (RCRAInfo) database.
The MA-EPICS is the central repository for all environmental protection data for the State of Massachusetts.

Source Description :

RCRAInfo is EPA's comprehensive information system that supports the Resource Conservation and Recovery Act (RCRA) of 1976 and the Hazardous and Solid Waste Amendments (HSWA) of 1984 through the tracking of events and activities related to facilities that generate, transport, and treat, store, or dispose of hazardous waste. RCRAInfo allows RCRA program staff to track the notification, permit, compliance, and corrective action activities required under RCRA. RCRAInfo also supports generation of the National Hazardous Waste Biennial Report. All generators and treatment, storage, and disposal facilities who handle hazardous waste are required to report to the EPA Administrator at least once every two years to support creation of the Biennial Report.

FRS Environmental Interest

Source and System ID :	MA-EPICS - 514630 RCRAINFO - MAC300013927

Map Id: 26
Direction: SW
Distance: 0.250 mi., 1320 ft.
Elevation: 98 ft.
Relative: Higher

Site Name : NEW BEDFORD MAIN INTERCEPTOR | NEW BEDFORD MAIN INTERCEPTOR SITE | NSTAR - 685
PEARL ST
NEW BEDFORD, MA 02740

Database(s) : [ECHO, FRS, RCRA NONGEN] ***(cont.)***

Envirosite ID: 15599822
EPA ID: N/R

FRS ***(cont.)***

Facility Name :	NSTAR - 685
Facility Address :	PEARL STREET, NEW BEDFORD, MA 02740
County :	BRISTOL

Site Details

Registry ID :	110042347207
FRS Facility URL :	Click here for hyperlink provided by the agency.
Last Date in Agency List :	2024-12-16

Source Description

Source Description :

ICIS provides a database that, when complete, will contain enforcement and compliance information across most of EPA's programs. The vision for ICIS is to replace EPA's independent databases that contain enforcement data with a single repository for that information. Currently, ICIS contains all Federal Administrative and Judicial enforcement actions and a subset of the Permit Compliance System (PCS), which supports the National Pollutant Discharge Elimination System (NPDES). This information is maintained in ICIS by EPA in the Regional offices and at Headquarters. A future release of ICIS will completely replace PCS and will integrate that information with Federal actions already in the system. ICIS also has the capability to track other activities that support compliance and enforcement programs, including incident tracking, compliance assistance, and compliance monitoring.

FRS Environmental Interest

Source and System ID :	ICIS - 2200010453

RCRA NONGEN

Facility Name :	NEW BEDFORD MAIN INTERCEPTOR SITE
Facility Address :	PEARL ST, NEW BEDFORD, MA 02740
County :	BRISTOL
Date Form Received by Agency :	2012-03-01
EPA ID :	MAC300013927
Mailing Address :	1105 SHAWMUT ST, NEW BEDFOR, MA 02746-0000
Contact :	JAMES RICCI
Contact Address :	1105 SHAWMUT ST, NEW BEDFORD, MA 02746-0000
Contact Country :	US
Contact Telephone :	508-979-1550
Contact Email :	N/R
EPA Region :	01
Land Type :	Municipal
Source Type :	Notification
Classification :	Not a generator, verified
Description :	Not a generator, verified
Last Date in Agency List :	2024-12-17

Map Id: 26
Direction: SW
Distance: 0.250 mi., 1320 ft.
Elevation: 98 ft.
Relative: Higher

Site Name : NEW BEDFORD MAIN INTERCEPTOR | NEW BEDFORD MAIN INTERCEPTOR SITE | NSTAR - 685
PEARL ST
NEW BEDFORD, MA 02740

Database(s) : [ECHO, FRS, RCRA NONGEN] ***(cont.)***

Envirosite ID: 15599822
EPA ID: N/R

RCRA NONGEN ***(cont.)***

Owner/Operator Summary

Owner/Operator Name :	NEW BEDFORD DEPARTMENT OF PUBLIC INFRAST
Owner/Operator Address :	1105 SHAWMUT ST, NEW BEDFORD, MA 02746-0000
Owner/Operator Country :	US
Owner/Operator Telephone :	N/R
Owner/Operator Email :	N/R
Owner/Operator Fax :	N/R
Legal Status :	Municipal
Owner/Operator Type :	Owner
Owner/Operator Start Date :	2010-01-01
Owner/Operator End Date :	N/R

Owner/Operator Name :	NEW BEDFORD DEPARTMENT OF PUBLIC INFRAST
Owner/Operator Address :	1105 SHAWMUT ST, NEW BEDFORD, MA 02746-0000
Owner/Operator Country :	US
Owner/Operator Telephone :	N/R
Owner/Operator Email :	N/R
Owner/Operator Fax :	N/R
Legal Status :	Municipal
Owner/Operator Type :	Operator
Owner/Operator Start Date :	2010-01-01
Owner/Operator End Date :	N/R

Handler Activities Summary

U.S. Importer of Hazardous Waste :	N
Mixed Waste (Haz. and Radioactive) :	N
Recycler of Hazardous Waste :	N
Transporter of Hazardous Waste :	N
Treater, Storer or Disposer of HW :	N
Underground Injection Activity :	N
On-site Burner Exemption :	N
Furnace Exemption :	N
Used Oil Fuel Burner :	N
Used Oil Processor :	N
Used Oil Refiner :	N
Used Oil Fuel Marketer to Burner :	N
Used Oil Specification Marketer :	N
Used Oil Transfer Facility :	N
Used Oil Transporter :	N

Historical Generators

Date Form Received by Agency :	2012-03-01
Facility Name :	NEW BEDFORD MAIN INTERCEPTOR SITE
Classification :	Not a generator, verified

Date Form Received by Agency :	2010-07-13
Facility Name :	NEW BEDFORD MAIN INTERCEPTOR SITE
Classification :	Not a generator, verified

Map Id: 26
Direction: SW
Distance: 0.250 mi., 1320 ft.
Elevation: 98 ft.
Relative: Higher

Site Name : NEW BEDFORD MAIN INTERCEPTOR | NEW BEDFORD MAIN INTERCEPTOR SITE | NSTAR - 685
PEARL ST
NEW BEDFORD, MA 02740

Database(s) : [ECHO, FRS, RCRA NONGEN] ***(cont.)***

Envirosite ID: 15599822
EPA ID: N/R

RCRA NONGEN ***(cont.)***

Notices of Violations Summary
Regulation Violated : N

Map Id: 27
Direction: WSW
Distance: 0.262 mi., 1386 ft.
Elevation: 106 ft.
Relative: Higher

Site Name : SUMMER & LOCUST
39 LOCUST ST
NEW BEDFORD, MA

Database(s) : [HIST RELEASE - MA, LUST - MA, RELEASE - MA, SHWS - MA]

Envirosite ID: 58316646
EPA ID: N/R

HIST RELEASE - MA

Facility Address : 39 LOCUST ST, NEW BEDFORD

Notification Date : 1995-08-25
RTN Number : 4-11621
Assoc ID : N/R
Source : UST
Category : TWO HR
Location Aid : SUMMER & LOCUST
Location : RESIDNTIAL
Municipality : NEW BEDFORD
Last Date in Agency List : 2015-04-09

Chemical Information
Chemical : #2 FUEL OIL 25.0 GAL

LUST - MA

Facility Name : SUMMER & LOCUST
Facility Address : 39 LOCUST ST, NEW BEDFORD

Incident Information
Notification Date : 1995-08-25
Release Tracking Number : 4-0011621
Category : TWO HR
OFC Town : NEW BEDFORD

Map Id: 27
Direction: WSW
Distance: 0.262 mi., 1386 ft.
Elevation: 106 ft.
Relative: Higher

Site Name : SUMMER & LOCUST
39 LOCUST ST
NEW BEDFORD, MA

Database(s) : [HIST RELEASE - MA, LUST - MA, RELEASE - MA, SHWS - MA] ***(cont.)***

Envirosite ID: 58316646
EPA ID: N/R

LUST - MA ***(cont.)***

Current Status : Response Action Outcome - A site/release where a Permanent or Temporary Solution Statement (formerly RAO Statement) was submitted. This statement asserts that response actions were sufficient to achieve a level of no significant risk or at least ensure that all substantial hazards were eliminated.

Current Date : 1995-12-22
Phase : Phase report not required or not submitted.
OHM : Oil
Agency Link : Click here for hyperlink provided by the agency.
Last Date in Agency List : 2024-11-18

Source Details
Source : UST

Location Details
Location : RESIDNTIAL

Chemicals
Chemical : #2 FUEL OIL
Amount : 25 GAL

RELEASE - MA

Facility Name : SUMMER & LOCUST
Facility Address : 39 LOCUST ST, NEW BEDFORD

Incident Summary
Release Tracking Number : 4-0011621
Notification Date : 1995-08-25
Category : TWO HR
OFC Town : NEW BEDFORD

Current Status : Response Action Outcome - A site/release where a Permanent or Temporary Solution Statement (formerly RAO Statement) was submitted. This statement asserts that response actions were sufficient to achieve a level of no significant risk or at least ensure that all substantial hazards were eliminated.

Current Date : 1995-12-22
Phase : Phase report not required or not submitted.
OHM : Oil
Agency Link : Click here for hyperlink provided by the agency.
Last Date in Agency List : 2024-11-18

Map Id: 27
Direction: WSW
Distance: 0.262 mi., 1386 ft.
Elevation: 106 ft.
Relative: Higher

Site Name : SUMMER & LOCUST
39 LOCUST ST
NEW BEDFORD, MA

Database(s) : [HIST RELEASE - MA, LUST - MA, RELEASE - MA, SHWS - MA] ***(cont.)***

Envirosite ID: 58316646
EPA ID: N/R

RELEASE - MA ***(cont.)***

Source Details
Source : UST

Location Details
Location : RESIDNTIAL

Chemicals
Chemical : #2 FUEL OIL
Amount : 25 GAL

SHWS - MA

Facility Name : SUMMER & LOCUST
Facility Address : 39 LOCUST ST, NEW BEDFORD

Incident Summary
Release Tracking Number : 4-0011621
Notification Date : 1995-08-25
Category : TWO HR
OFC Town : NEW BEDFORD

Current Status : Response Action Outcome - A site/release where a Permanent or Temporary Solution Statement (formerly RAO Statement) was submitted. This statement asserts that response actions were sufficient to achieve a level of no significant risk or at least ensure that all substantial hazards were eliminated.

Current Date : 1995-12-22
Phase : Phase report not required or not submitted.
OHM : Oil
Agency Link : Click here for hyperlink provided by the agency.
Last Date in Agency List : 2024-11-18

Source Details
Source : UST

Location Details
Location : RESIDNTIAL

Response Action Information
Response Action Type : NOR
Status : ISSUED
Submittal Date : 1995-08-29

Map Id: 27
Direction: WSW
Distance: 0.262 mi., 1386 ft.
Elevation: 106 ft.
Relative: Higher

Site Name : SUMMER & LOCUST
39 LOCUST ST
NEW BEDFORD, MA

Database(s) : [HIST RELEASE - MA, LUST - MA, RELEASE - MA, SHWS - MA] ***(cont.)***

Envirosite ID: 58316646
EPA ID: N/R

SHWS - MA ***(cont.)***

Response Action Type : RAO Response Action Outcome - RAO
Status : RAORCD RAO Statement Received
Submittal Date : 1995-12-22

Response Action Type : RNF Release Notification Form Received
Status : REPORT Reportable Release or Threat of Release
Submittal Date : 1995-12-22

Response Action Type : RLFA
Status : FOLOFF
Submittal Date : 1995-08-25

Chemicals
Chemical : #2 FUEL OIL
Amount : 25 GAL

Map Id: 28
Direction: ENE
Distance: 0.266 mi., 1403 ft.
Elevation: 6 ft.
Relative: Lower

Site Name : NATCO
WAMPSUTTA AND HERMAN MELVILLE RD
NEW BEDFORD, MA 02740

Database(s) : [AUL - MA, HIST RELEASE - MA, LUST - MA, RELEASE - MA, SHWS - MA]

Envirosite ID: 2701411
EPA ID: N/R

AUL - MA

Facility Name : NATCO
Facility Address : WAMPSUTTA AND HERMAN MELVILLE RD, NEW BEDFORD, 027400000

Incident Summary
Release Tracking Number : 4-0011715
Notification Date : 1995-10-12
Category : 72 HR
OFC Town : NEW BEDFORD

Current Status : Response Action Outcome - A site/release where a Permanent or Temporary Solution Statement (formerly RAO Statement) was submitted. This statement asserts that response actions were sufficient to achieve a level of no significant risk or at least ensure that all substantial hazards were eliminated.

Current Date : 1996-10-18
Phase : Phase report not required or not submitted.
OHM : Oil
Agency Link : Click here for hyperlink provided by the agency.

Map Id: 28
Direction: ENE
Distance: 0.266 mi., 1403 ft.
Elevation: 6 ft.
Relative: Lower

Site Name : NATCO
WAMPSUTTA AND HERMAN MELVILLE RD
NEW BEDFORD, MA 02740

Database(s) : [AUL - MA, HIST RELEASE - MA, LUST - MA, RELEASE - MA, SHWS - MA] ***(cont.)***

Envirosite ID: 2701411
EPA ID: N/R

AUL - MA ***(cont.)***

Last Date in Agency List : 2024-11-18

Source Details
Source : UST

Location Details
Location : COMMERCIAL

Response Action Information
Response Action Type : AUL Activity and Use Limitation
Status : SNAUDI Level II - Audit Inspection
Submittal Date : 2004-10-14
Response Action Outcome Class : N/R

Response Action Type : AUL Activity and Use Limitation
Status : TERMIN Action Status or AUL Terminated
Submittal Date : 1998-03-23
Response Action Outcome Class : N/R

Response Action Type : AUL Activity and Use Limitation
Status : RECPT Transmittal or Notification Received
Submittal Date : 1998-03-23
Response Action Outcome Class : N/R

Response Action Type : AUL Activity and Use Limitation
Status : SNAUDI Level II - Audit Inspection
Submittal Date : 2004-11-16
Response Action Outcome Class : N/R

Response Action Type : AUL Activity and Use Limitation
Status : SNAUDI Level II - Audit Inspection
Submittal Date : 2011-07-20
Response Action Outcome Class : N/R

HIST RELEASE - MA

Facility Address : WAMPSUTTA AND HERMAN MELVILLE RD, NEW BEDFORD

Notification Date : 1995-10-12
RTN Number : 4-11715
Assoc ID : N/R
Source : UST
Category : 72 HR
Location Aid : NATCO
Location : COMMERCIAL

Map Id: 28
Direction: ENE
Distance: 0.266 mi., 1403 ft.
Elevation: 6 ft.
Relative: Lower

Site Name : NATCO
WAMPSUTTA AND HERMAN MELVILLE RD
NEW BEDFORD, MA 02740

Database(s) : [AUL - MA, HIST RELEASE - MA, LUST - MA, RELEASE - MA, SHWS - MA] ***(cont.)***

Envirosite ID: 2701411
EPA ID: N/R

HIST RELEASE - MA ***(cont.)***

Municipality : NEW BEDFORD
Last Date in Agency List : 2015-04-09

Chemical Information
Chemical : DISEL FUEL

Chemical : UNKNOWN CHEMICAL OF TYPE - OIL

LUST - MA

Facility Name : NATCO
Facility Address : WAMPSUTTA AND HERMAN MELVILLE RD, NEW BEDFORD, 027400000

Incident Information
Notification Date : 1995-10-12
Release Tracking Number : 4-0011715
Category : 72 HR
OFC Town : NEW BEDFORD

Current Status : Response Action Outcome - A site/release where a Permanent or Temporary Solution Statement (formerly RAO Statement) was submitted. This statement asserts that response actions were sufficient to achieve a level of no significant risk or at least ensure that all substantial hazards were eliminated.

Current Date : 1996-10-18
Phase : Phase report not required or not submitted.
OHM : Oil
Agency Link : Click here for hyperlink provided by the agency.
Last Date in Agency List : 2024-11-18

Source Details
Source : UST

Location Details
Location : COMMERCIAL

Chemicals
Chemical : UNKNOWN CHEMICAL OF TYPE - OIL
Amount : N/R

Chemical : DISEL FUEL
Amount : N/R

Map Id: 28
Direction: ENE
Distance: 0.266 mi., 1403 ft.
Elevation: 6 ft.
Relative: Lower

Site Name : NATCO
WAMPSUTTA AND HERMAN MELVILLE RD
NEW BEDFORD, MA 02740

Database(s) : [AUL - MA, HIST RELEASE - MA, LUST - MA, RELEASE - MA, SHWS - MA] ***(cont.)***

Envirosite ID: 2701411
EPA ID: N/R

RELEASE - MA

Facility Name : NATCO
Facility Address : WAMPSUTTA AND HERMAN MELVILLE RD, NEW BEDFORD, 027400000

Incident Summary
Release Tracking Number : 4-0011715
Notification Date : 1995-10-12
Category : 72 HR
OFC Town : NEW BEDFORD

Current Status : Response Action Outcome - A site/release where a Permanent or Temporary Solution Statement (formerly RAO Statement) was submitted. This statement asserts that response actions were sufficient to achieve a level of no significant risk or at least ensure that all substantial hazards were eliminated.

Current Date : 1996-10-18
Phase : Phase report not required or not submitted.
OHM : Oil
Agency Link : Click here for hyperlink provided by the agency.
Last Date in Agency List : 2024-11-18

Source Details
Source : UST

Location Details
Location : COMMERCIAL

Chemicals
Chemical : UNKNOWN CHEMICAL OF TYPE - OIL
Amount : N/R

Chemical : DISEL FUEL
Amount : N/R

SHWS - MA

Facility Name : NATCO
Facility Address : WAMPSUTTA AND HERMAN MELVILLE RD, NEW BEDFORD, 027400000

Incident Summary
Release Tracking Number : 4-0011715
Notification Date : 1995-10-12
Category : 72 HR
OFC Town : NEW BEDFORD

Map Id: 28
Direction: ENE
Distance: 0.266 mi., 1403 ft.
Elevation: 6 ft.
Relative: Lower

Site Name : NATCO
WAMPSUTTA AND HERMAN MELVILLE RD
NEW BEDFORD, MA 02740

Database(s) : [AUL - MA, HIST RELEASE - MA, LUST - MA, RELEASE - MA, SHWS - MA] ***(cont.)***

Envirosite ID: 2701411
EPA ID: N/R

SHWS - MA ***(cont.)***

Current Status :	Response Action Outcome - A site/release where a Permanent or Temporary Solution Statement (formerly RAO Statement) was submitted. This statement asserts that response actions were sufficient to achieve a level of no significant risk or at least ensure that all substantial hazards were eliminated.
Current Date :	1996-10-18
Phase :	Phase report not required or not submitted.
OHM :	Oil
Agency Link :	Click here for hyperlink provided by the agency.
Last Date in Agency List :	2024-11-18

Source Details

Source :	UST

Location Details

Location :	COMMERCIAL

Response Action Information

Response Action Type :	AUL Activity and Use Limitation
Status :	SNAUDI Level II - Audit Inspection
Submittal Date :	2004-10-14
Response Action Type :	NOR
Status :	ISSUED
Submittal Date :	1995-10-17
Response Action Type :	AUL Activity and Use Limitation
Status :	TERMIN Action Status or AUL Terminated
Submittal Date :	1998-03-23
Response Action Type :	AUDCOM
Status :	NAFNVD
Submittal Date :	2011-07-20
Response Action Type :	AUL Activity and Use Limitation
Status :	RECPT Transmittal or Notification Received
Submittal Date :	1998-03-23
Response Action Type :	RAO Response Action Outcome - RAO
Status :	RAORCD RAO Statement Received
Submittal Date :	1996-10-18

Map Id: 28
Direction: ENE
Distance: 0.266 mi., 1403 ft.
Elevation: 6 ft.
Relative: Lower

Site Name : NATCO
WAMPSUTTA AND HERMAN MELVILLE RD
NEW BEDFORD, MA 02740

Database(s) : [AUL - MA, HIST RELEASE - MA, LUST - MA, RELEASE - MA, SHWS - MA] ***(cont.)***

Envirosite ID: 2701411
EPA ID: N/R

SHWS - MA ***(cont.)***

Response Action Type : AUL Activity and Use Limitation
Status : SNAUDI Level II - Audit Inspection
Submittal Date : 2004-11-16

Response Action Type : RAO Response Action Outcome - RAO
Status : FEEREC Fee Received - TFS Use Only
Submittal Date : 1996-10-08

Response Action Type : RLFA
Status : FLDRUN
Submittal Date : 2011-05-25

Response Action Type : AUDCOM
Status : NOA
Submittal Date : 1997-07-22

Response Action Type : AUDCOM
Status : NAFNVD
Submittal Date : 2004-11-16

Response Action Type : RLFA
Status : FOLOFF
Submittal Date : 1995-10-12

Response Action Type : RLFA
Status : FLDRUN
Submittal Date : 2004-10-14

Response Action Type : AUL Activity and Use Limitation
Status : SNAUDI Level II - Audit Inspection
Submittal Date : 2011-07-20

Response Action Type : RNF Release Notification Form Received
Status : REPORT Reportable Release or Threat of Release
Submittal Date : 1995-10-23

Chemicals

Chemical : UNKNOWN CHEMICAL OF TYPE - OIL
Amount : N/R

Chemical : DISEL FUEL
Amount : N/R

Map Id: G29
Direction: E
Distance: 0.268 mi., 1416 ft.
Elevation: N/R
Relative: N/R

Site Name : NEW BEDFORD
41.574318, -70.895186
NEW BEDFORD, MA 02740

Database(s) : [CDC HAZDAT]

Envirosite ID: 50652120
EPA ID: N/R

CDC HAZDAT

Site ID :	MAD980731335
ORIG FID :	794
FEMA Region :	01
Latitude :	41.5743177454
Longitude :	-70.8951857007

Map Id: 30
Direction: SSE
Distance: 0.270 mi., 1427 ft.
Elevation: 46 ft.
Relative: Lower

Site Name : WILLIS STREET APARTMENTS | WILLIS ST APARTMENTS
20 WILLIS STREET
NEW BEDFORD, MA

Database(s) : [ASBESTOS - MA, AUL - MA, RELEASE - MA, SHWS - MA]

Envirosite ID: 58316636
EPA ID: N/R

ASBESTOS - MA

Facility Name :	WILLIS ST APARTMENTS
Facility Address :	20 WILLIS ST, NEW BEDFORD
Project Start Date :	2019-03-29
Project End Date :	2020-05-30
Project ID :	N/R
Form Type :	AQ-06
Project Type :	N/R
Owner Name :	VTH
Owner Address :	20 WILLIS ST
DLS Contractor ID :	N/R
DLS Contractor :	N/R
Site Supervisor ID :	N/R
Site Supervisor :	N/R
Last Date in Agency List :	2021-11-09

Facility Name :	WILLIS STREET APARTMENTS
Facility Address :	20 WILLIS STREET, NEW BEDFORD
Project Start Date :	2018-11-27
Project End Date :	2019-01-04
Project ID :	N/R
Form Type :	ANF-001
Project Type :	Renv
Owner Name :	WILLIS STREET, LLC.
Owner Address :	861A BROAD STREET
DLS Contractor ID :	AC000868
DLS Contractor :	ADEP GROUP INC
Site Supervisor ID :	AS901838
Site Supervisor :	ALFREDO BRITO
Last Date in Agency List :	2021-11-09

Map Id: 30
Direction: SSE
Distance: 0.270 mi., 1427 ft.
Elevation: 46 ft.
Relative: Lower

Site Name : WILLIS STREET APARTMENTS | WILLIS ST APARTMENTS
20 WILLIS STREET
NEW BEDFORD, MA

Database(s) : [ASBESTOS - MA, AUL - MA, RELEASE - MA, SHWS - MA] ***(cont.)***

Envirosite ID: 58316636
EPA ID: N/R

ASBESTOS - MA ***(cont.)***

Project Start Date :	2019-08-23
Project End Date :	2019-08-26
Project ID :	N/R
Form Type :	ANF-001
Project Type :	Oth:SITE WORK
Owner Name :	WILLIS STREET, LLC.
Owner Address :	861A BROAD STREET
DLS Contractor ID :	AC000868
DLS Contractor :	ADEP GROUP INC
Site Supervisor ID :	AS901838
Site Supervisor :	ALFREDO BRITO
Last Date in Agency List :	2021-11-09

Project Start Date :	2018-11-27
Project End Date :	2019-02-01
Project ID :	N/R
Form Type :	ANF-001
Project Type :	Renv
Owner Name :	WILLIS STREET, LLC.
Owner Address :	861A BROAD STREET
DLS Contractor ID :	AC000868
DLS Contractor :	ADEP GROUP INC
Site Supervisor ID :	AS901838
Site Supervisor :	ALFREDO BRITO
Last Date in Agency List :	2021-11-09

AUL - MA

Facility Name :	WILLIS STREET APARTMENTS
Facility Address :	20 WILLIS STREET, NEW BEDFORD, 027406745

Incident Summary

Release Tracking Number :	4-0027988
Notification Date :	2019-09-26
Category :	120 DY
OFC Town :	NEW BEDFORD
Current Status :	Permanent Solution with Conditions
Current Date :	2020-09-24
Phase :	Phase report not required or not submitted.
OHM :	N/R
Agency Link :	Click here for hyperlink provided by the agency.
Last Date in Agency List :	2024-11-18

Source Details

Source :	UNKNOWN

Map Id: 30
Direction: SSE
Distance: 0.270 mi., 1427 ft.
Elevation: 46 ft.
Relative: Lower

Site Name : WILLIS STREET APARTMENTS | WILLIS ST APARTMENTS
20 WILLIS STREET
NEW BEDFORD, MA

Database(s) : [ASBESTOS - MA, AUL - MA, RELEASE - MA, SHWS - MA] ***(cont.)***

Envirosite ID: 58316636
EPA ID: N/R

AUL - MA ***(cont.)***

Location Details
Location : N/R

Response Action Information
Response Action Type : AUL Activity and Use Limitation
Status : TSAUD Level I - Technical Screen Audit
Submittal Date : 2023-11-30
Response Action Outcome Class : Permanent Solution with Conditions and AUL

Response Action Type : AUL Activity and Use Limitation
Status : FEEREC Fee Received - TFS Use Only
Submittal Date : 2020-10-08
Response Action Outcome Class : Permanent Solution with Conditions and AUL

Response Action Type : AUL Activity and Use Limitation
Status : RECPT Transmittal or Notification Received
Submittal Date : 2020-09-24
Response Action Outcome Class : Permanent Solution with Conditions and AUL

Response Action Type : AUL Activity and Use Limitation
Status : LEGNOT Legal Notice Published
Submittal Date : 2020-10-30
Response Action Outcome Class : Permanent Solution with Conditions and AUL

RELEASE - MA

Facility Name : WILLIS STREET APARTMENTS
Facility Address : 20 WILLIS STREET, NEW BEDFORD, 027406745

Incident Summary
Release Tracking Number : 4-0027988
Notification Date : 2019-09-26
Category : 120 DY
OFC Town : NEW BEDFORD
Current Status : Permanent Solution with Conditions
Current Date : 2020-09-24
Phase : Phase report not required or not submitted.
OHM : N/R
Agency Link : Click here for hyperlink provided by the agency.
Last Date in Agency List : 2024-11-18

Source Details
Source : UNKNOWN

Map Id: 30
Direction: SSE
Distance: 0.270 mi., 1427 ft.
Elevation: 46 ft.
Relative: Lower

Site Name : WILLIS STREET APARTMENTS | WILLIS ST APARTMENTS
20 WILLIS STREET
NEW BEDFORD, MA

Database(s) : [ASBESTOS - MA, AUL - MA, RELEASE - MA, SHWS - MA] ***(cont.)***

Envirosite ID: 58316636
EPA ID: N/R

RELEASE - MA ***(cont.)***

Location Details
Location : N/R

Chemicals
Chemical : N/R
Amount : N/R

SHWS - MA

Facility Name : WILLIS STREET APARTMENTS
Facility Address : 20 WILLIS STREET, NEW BEDFORD, 027406745

Incident Summary
Release Tracking Number : 4-0027988
Notification Date : 2019-09-26
Category : 120 DY
OFC Town : NEW BEDFORD
Current Status : Permanent Solution with Conditions
Current Date : 2020-09-24
Phase : Phase report not required or not submitted.
OHM : N/R
Agency Link : Click here for hyperlink provided by the agency.
Last Date in Agency List : 2024-11-18

Source Details
Source : UNKNOWN

Response Action Information
Response Action Type : AUL Activity and Use Limitation
Status : TSAUD Level I - Technical Screen Audit
Submittal Date : 2023-11-30

Response Action Type : RAO Response Action Outcome - RAO
Status : PSARCD
Submittal Date : 2020-09-24

Response Action Type : RAO Response Action Outcome - RAO
Status : TSAUD Level I - Technical Screen Audit
Submittal Date : 2021-04-29

Response Action Type : AUL Activity and Use Limitation
Status : FEEREC Fee Received - TFS Use Only
Submittal Date : 2020-10-08

Map Id: 30
Direction: SSE
Distance: 0.270 mi., 1427 ft.
Elevation: 46 ft.
Relative: Lower

Site Name : WILLIS STREET APARTMENTS | WILLIS ST APARTMENTS
20 WILLIS STREET
NEW BEDFORD, MA

Database(s) : [ASBESTOS - MA, AUL - MA, RELEASE - MA, SHWS - MA] ***(cont.)***

Envirosite ID: 58316636
EPA ID: N/R

SHWS - MA ***(cont.)***

Response Action Type : NOR
Status : ISSUED
Submittal Date : 2019-10-02

Response Action Type : RNFE
Status : RECPT Transmittal or Notification Received
Submittal Date : 2019-09-26

Response Action Type : RAO Response Action Outcome - RAO
Status : FEEREC Fee Received - TFS Use Only
Submittal Date : 2020-10-08

Response Action Type : AUL Activity and Use Limitation
Status : RECPT Transmittal or Notification Received
Submittal Date : 2020-09-24

Response Action Type : AUL Activity and Use Limitation
Status : LEGNOT Legal Notice Published
Submittal Date : 2020-10-30

Chemicals
Chemical : N/R
Amount : N/R

Map Id: G31
Direction: E
Distance: 0.283 mi., 1495 ft.
Elevation: 8 ft.
Relative: Lower

Site Name : ROBERT B OUR | TUCKER ROY | FORMER HERMAN MELVILLE SHIPYARD
302 HERMAN MELVILLE BLVD | 302 HERMAN MELVILLE BLVD REAR | NEAR 302 HERMAN MELVILLE BLVD
NEW BEDFORD | New Bedford, MA

Database(s) : [ASBESTOS - MA, ECHO, ERNS, FRS, HIST ENF - MA, HIST RELEASE - MA, HWG - MA, LAST - MA, MANIFEST EPA, RCRA NONGEN, RELEASE - MA, SHWS - MA]

Envirosite ID: 58316644
EPA ID: N/R

ASBESTOS - MA

Facility Name : LIGHTSHIP NEW BEDFORD
Facility Address : 302 HERMAN MELVILLE BLVD, NEW BEDFORD

Map Id: G31
Direction: E
Distance: 0.283 mi., 1495 ft.
Elevation: 8 ft.
Relative: Lower

Site Name : ROBERT B OUR | TUCKER ROY | FORMER HERMAN MELVILLE SHIPYARD
302 HERMAN MELVILLE BLVD | 302 HERMAN MELVILLE BLVD REAR | NEAR 302 HERMAN MELVILLE BLVD
NEW BEDFORD | New Bedford, MA

Database(s) : [ASBESTOS - MA, ECHO, ERNS, FRS, HIST ENF - MA, HIST RELEASE - MA, HWG - MA, LAST - MA, MANIFEST EPA, RCRA NONGEN, RELEASE - MA, SHWS - MA] ***(cont.)***

Envirosite ID: 58316644
EPA ID: N/R

ASBESTOS - MA ***(cont.)***

Project Start Date :	2007-06-16
Project End Date :	2007-06-17
Project ID :	N/R
Form Type :	ANF-001
Project Type :	Dem
Owner Name :	CONRAD ROY
Owner Address :	56 OCEAN DRIVE
DLS Contractor ID :	AC000258
DLS Contractor :	ENVIRONMENTAL RESTORATIONS INC
Site Supervisor ID :	AS031469
Site Supervisor :	KEVIN J. QUIGLEY
Last Date in Agency List :	2021-11-09

ECHO

Facility Name :	ROBERT B OUR
Facility Address :	302 HERMAN MELVILLE BLVD, NEW BEDFORD, MA 02740
County :	PLYMOUTH
Last Inspection Date :	N/R
Registry ID :	110070907467
FIPS Code :	25005
EPA Region :	01
Inspection Count :	0
Last Inspection Days :	N/R
Informal Count :	0
Last Informal Action Date :	N/R
Formal Action Count :	0
Last Formal Action Date :	N/R
Total Penalties :	0
Penalty Count :	N/R
Last Penalty Date :	N/R
Last Penalty Amount :	N/R
QTRS IN NC :	0
Programs IN SNC :	0
Current Compliance Status :	No Violation Identified
Three-Year Compliance Status :	_____
Collection Method :	ADDRESS MATCHING-HOUSE NUMBER
Reference Point :	CENTER OF A FACILITY OR STATION
Accuracy Meters :	30
Derived Tribes :	Mashpee Wampanoag Tribe - 17 mile(s), Wampanoag Tribe of Gay Head (Aquinnah) - 21 mile(s)
Derived HUC :	01090002
Derived WBD :	010900020401
Derived STCTY FIPS :	25005
Derived Zip :	02740

Map Id: G31
Direction: E
Distance: 0.283 mi., 1495 ft.
Elevation: 8 ft.
Relative: Lower

Site Name : ROBERT B OUR | TUCKER ROY | FORMER HERMAN MELVILLE SHIPYARD
302 HERMAN MELVILLE BLVD | 302 HERMAN MELVILLE BLVD REAR | NEAR 302 HERMAN MELVILLE BLVD
NEW BEDFORD | New Bedford, MA

Database(s) : [ASBESTOS - MA, ECHO, ERNS, FRS, HIST ENF - MA, HIST RELEASE - MA, HWG - MA, LAST - MA, MANIFEST EPA, RCRA NONGEN, RELEASE - MA, SHWS - MA] ***(cont.)***

Envirosite ID: 58316644
EPA ID: N/R

ECHO ***(cont.)***

Derived CD113 :	09
Derived CB2010 :	250056513001011
MYRTK Universe :	NNN
NPDES IDs :	N/R
CWA Permit Types :	N/R
CWA Compliance Tracking :	N/R
CWA NAICS :	N/R
CWA SICS :	N/R
CWA Inspection Count :	N/R
CWA Last Inspection Days :	N/R
CWA Informal Count :	N/R
CWA Formal Action Count :	N/R
CWA Last Formal Action Date :	N/R
CWA Penalties :	N/R
CWA Last Penalty Date :	N/R
CWA Last Penalty Amount :	N/R
CWA Quarters IN NC :	N/R
CWA Current Compliance Status :	N/R
CWA Current SNC Flag :	N
CWA 13 Quarters Compliance Status :	N/R
CWA 13 Quarters Effluent Exceedances:	N/R
CWA Three-Year QNCR Codes :	N/R
DFR URL :	Click here for hyperlink provided by the agency.
Facility SIC :	N/R
Facility NAICS :	811111 - General Automotive Repair
Facility Last Inspection EPA Date :	N/R
Facility Last Inspection State Date :	N/R
Facility Last Formal Act EPA Date :	N/R
Facility Last Formal Act State Date :	N/R
Facility Last Informal Act EPA Date :	N/R
Facility Last Informal Act State Date:	N/R
Facility Federal Agency :	N/R
TRI Reporter :	N/R
Facility Imp Water Flag :	N/R
Current SNC Flag :	N
Indian County Flag :	N
Federal Flag :	N/R
US Mexico Border Flag :	N/R
Chesapeak Bay Flag :	N/R
AIR Flag :	N
NPDES Flag :	N
SDWIS Flag :	N
RCRA Flag :	Y
TRI Flag :	N
GHG Flag :	N
Major Flag :	N/R
Active Flag :	Y
NAA Flag :	Y
Latitude :	41.64774

Map Id: G31
Direction: E
Distance: 0.283 mi., 1495 ft.
Elevation: 8 ft.
Relative: Lower

Site Name : ROBERT B OUR | TUCKER ROY | FORMER HERMAN MELVILLE SHIPYARD
302 HERMAN MELVILLE BLVD | 302 HERMAN MELVILLE BLVD REAR | NEAR 302 HERMAN MELVILLE BLVD
NEW BEDFORD | New Bedford, MA

Database(s) : [ASBESTOS - MA, ECHO, ERNS, FRS, HIST ENF - MA, HIST RELEASE - MA, HWG - MA, LAST - MA, MANIFEST EPA, RCRA NONGEN, RELEASE - MA, SHWS - MA] ***(cont.)***

Envirosite ID: 58316644
EPA ID: N/R

ECHO ***(cont.)***

Longitude :	-70.92386
Last Date in Agency List :	2025-02-19
Last Inspection Date :	N/R
Registry ID :	N/R
FIPS Code :	N/R
EPA Region :	01
Inspection Count :	0
Last Inspection Days :	N/R
Informal Count :	0
Last Informal Action Date :	N/R
Formal Action Count :	0
Last Formal Action Date :	N/R
Total Penalties :	0
Penalty Count :	N/R
Last Penalty Date :	N/R
Last Penalty Amount :	N/R
QTRS IN NC :	0
Programs IN SNC :	0
Current Compliance Status :	No Violation Identified
Three-Year Compliance Status :	_____
Collection Method :	Zip Code Centroid
Reference Point :	N/R
Accuracy Meters :	10000
Derived Tribes :	N/R
Derived HUC :	N/R
Derived WBD :	N/R
Derived STCTY FIPS :	N/R
Derived Zip :	N/R
Derived CD113 :	N/R
Derived CB2010 :	N/R
MYRTK Universe :	NNN
NPDES IDs :	N/R
CWA Permit Types :	N/R
CWA Compliance Tracking :	N/R
CWA NAICS :	N/R
CWA SICS :	N/R
CWA Inspection Count :	N/R
CWA Last Inspection Days :	N/R
CWA Informal Count :	N/R
CWA Formal Action Count :	N/R
CWA Last Formal Action Date :	N/R
CWA Penalties :	N/R
CWA Last Penalty Date :	N/R
CWA Last Penalty Amount :	N/R
CWA Quarters IN NC :	N/R
CWA Current Compliance Status :	N/R
CWA Current SNC Flag :	N

Map Id: G31
Direction: E
Distance: 0.283 mi., 1495 ft.
Elevation: 8 ft.
Relative: Lower

Site Name : ROBERT B OUR | TUCKER ROY | FORMER HERMAN MELVILLE SHIPYARD
302 HERMAN MELVILLE BLVD | 302 HERMAN MELVILLE BLVD REAR | NEAR 302 HERMAN MELVILLE BLVD
NEW BEDFORD | New Bedford, MA

Database(s) : [ASBESTOS - MA, ECHO, ERNS, FRS, HIST ENF - MA, HIST RELEASE - MA, HWG - MA, LAST - MA, MANIFEST EPA, RCRA NONGEN, RELEASE - MA, SHWS - MA] ***(cont.)***

Envirosite ID: 58316644
EPA ID: N/R

ECHO ***(cont.)***

CWA 13 Quarters Compliance Status :	N/R
CWA 13 Quarters Effluent Exceedances:	N/R
CWA Three-Year QNCR Codes :	N/R
DFR URL :	Click here for hyperlink provided by the agency.
Facility SIC :	N/R
Facility NAICS :	811111 - General Automotive Repair
Facility Last Inspection EPA Date :	N/R
Facility Last Inspection State Date :	N/R
Facility Last Formal Act EPA Date :	N/R
Facility Last Formal Act State Date :	N/R
Facility Last Informal Act EPA Date :	N/R
Facility Last Informal Act State Date:	N/R
Facility Federal Agency :	N/R
TRI Reporter :	N/R
Facility Imp Water Flag :	N/R
Current SNC Flag :	N
Indian County Flag :	N
Federal Flag :	N/R
US Mexico Border Flag :	N/R
Chesapeak Bay Flag :	N/R
AIR Flag :	N
NPDES Flag :	N
SDWIS Flag :	N
RCRA Flag :	Y
TRI Flag :	N
GHG Flag :	N
Major Flag :	N/R
Active Flag :	Y
NAA Flag :	N
Latitude :	41.632284
Longitude :	-70.935929
Last Date in Agency List :	2021-02-17

ERNS

Facility Address :	302 HERMAN MELVILLE BLVD, NEW BEDFORD, MA
County :	BRISTOL

Incident Information

Incident Date Time :	2018-05-03 15:30:00
Type of Incident :	UNKNOWN SHEEN
Incident Cause :	UNKNOWN
Incident DTG :	DISCOVERED
Incident Location :	UNKNOWN SHEEN INCIDENT
Sequence Number :	1211097
Potential Flag :	N
Description of Incident :	CALLER REPORTS AN UNKNOWN SHEEN FROM AN UNKNOWN SOURCE.

Map Id: G31
Direction: E
Distance: 0.283 mi., 1495 ft.
Elevation: 8 ft.
Relative: Lower

Site Name : ROBERT B OUR | TUCKER ROY | FORMER HERMAN MELVILLE SHIPYARD
302 HERMAN MELVILLE BLVD | 302 HERMAN MELVILLE BLVD REAR | NEAR 302 HERMAN MELVILLE BLVD
NEW BEDFORD | New Bedford, MA

Database(s) : [ASBESTOS - MA, ECHO, ERNS, FRS, HIST ENF - MA, HIST RELEASE - MA, HWG - MA, LAST - MA, MANIFEST EPA, RCRA NONGEN, RELEASE - MA, SHWS - MA] ***(cont.)***

Envirosite ID: 58316644
EPA ID: N/R

ERNS ***(cont.)***

Last Date in Agency List :	2018-06-27

Incident Response Summary

Date Time Received :	2018-05-03 15:44:45
Date Time Completed :	2018-05-03 15:52:34
Call Type :	Incident
Source :	TELEPHONE
Responsible Company :	N/R
Responsible Org Type :	UNKNOWN
Responsible City :	N/R
Responsible State :	XX
Responsible Zip :	N/R

Incident Details Summary

Remedial Action :	CALLER REPORTS THE PRODUCT IS UNRECOVERABLE.
Medium :	ACUSHNET RIVER
Medium Description :	WATER
Body of Water :	ACUSHNET RIVER
Weather Conditions :	N/R
Water Temperature :	N/R
Water Supply Contaminated :	U
Waterway Closed :	N
Waterway Description :	N/R

Additional Incident Details Summary

Actual Amount :	N/R
Actual Amount Units :	N/R
Capacity of Tank :	N/R
Capacity of Tank Units :	N/R
Continuous Release Begin Date :	N/R
Continuous Release End Date :	N/R
Continuous Release Change Date :	N/R
Continuous Release Permit :	N/R
Continuous Release Type :	N/R
Description of Tank :	N/R
Device Operational :	U
DOT Crossing Number :	N/R
DOT Regulated :	U
NPDES :	N/R
NPDES Compliance :	U
Pipeline Aboveground :	ABOVE
Pipeline Covered :	U
Pipeline Type :	N/R

Map Id: G31
Direction: E
Distance: 0.283 mi., 1495 ft.
Elevation: 8 ft.
Relative: Lower

Site Name : ROBERT B OUR | TUCKER ROY | FORMER HERMAN MELVILLE SHIPYARD
302 HERMAN MELVILLE BLVD | 302 HERMAN MELVILLE BLVD REAR | NEAR 302 HERMAN MELVILLE BLVD
NEW BEDFORD | New Bedford, MA

Database(s) : [ASBESTOS - MA, ECHO, ERNS, FRS, HIST ENF - MA, HIST RELEASE - MA, HWG - MA, LAST - MA, MANIFEST EPA, RCRA NONGEN, RELEASE - MA, SHWS - MA] ***(cont.)***

Envirosite ID: 58316644
EPA ID: N/R

ERNS ***(cont.)***

Tank ID :	N/R
Tank Regulated :	U
Tank Regulated by :	N/R

Materials Involved Summary

Name of Material :	UNKNOWN OIL
CAS Number :	000000-00-0
Amount of Material :	0
Unit of Measure :	UNKNOWN AMOUNT
UN Number :	N/R
CHRIS Code :	OUN
Reached Water :	YES
Amount in Water :	0
Unit of Measure (Reach Water) :	UNKNOWN AMOUNT

Incident Information

Incident Date Time :	2016-01-25 09:30:00
Type of Incident :	VESSEL
Incident Cause :	OTHER
Incident DTG :	DISCOVERED
Incident Location :	N/R
Sequence Number :	1138874
Potential Flag :	N
Description of Incident :	CALLER STATED THAT A SHEEN IS BEING OBSERVED AT THE WATERSIDE EDGE OF A PROPERTY WHERE A TUG IS TIED UP TO. CALLER ALSO STATED THAT AT HIGH WATER THE STERN OF THE TUG IS PARTIALLY SUBMERGED. THERE IS NO FUEL ON BOARD THE TUG. IT IS CURRENTLY AN EBB TIDE.
Last Date in Agency List :	2016-03-22

Incident Response Summary

Date Time Received :	2016-01-25 11:55:00
Date Time Completed :	2016-01-25 12:14:00
Call Type :	Incident
Source :	TELEPHONE
Responsible Company :	TUCKER ROY MARINE TOWING AND SALVAGE
Responsible Org Type :	PRIVATE ENTERPRISE
Responsible City :	MATTAPOIFETT
Responsible State :	MA
Responsible Zip :	N/R

Map Id: G31
Direction: E
Distance: 0.283 mi., 1495 ft.
Elevation: 8 ft.
Relative: Lower

Site Name : ROBERT B OUR | TUCKER ROY | FORMER HERMAN MELVILLE SHIPYARD
302 HERMAN MELVILLE BLVD | 302 HERMAN MELVILLE BLVD REAR | NEAR 302 HERMAN MELVILLE BLVD
NEW BEDFORD | New Bedford, MA

Database(s) : [ASBESTOS - MA, ECHO, ERNS, FRS, HIST ENF - MA, HIST RELEASE - MA, HWG - MA, LAST - MA, MANIFEST EPA, RCRA NONGEN, RELEASE - MA, SHWS - MA] ***(cont.)***

Envirosite ID: 58316644
EPA ID: N/R

ERNS ***(cont.)***

Incident Details Summary

Remedial Action :	SORBENT BOOM IS BEING DEPLOYED AROUND THE TUG.
Medium :	ACUSHNET RIVER
Medium Description :	WATER
Body of Water :	ACUSHNET RIVER
Weather Conditions :	CLEAR
Water Temperature :	N/R
Water Supply Contaminated :	U
Waterway Closed :	N
Waterway Description :	N/R

Additional Incident Details Summary

Actual Amount :	N/R
Actual Amount Units :	N/R
Capacity of Tank :	N/R
Capacity of Tank Units :	N/R
Continuous Release Begin Date :	N/R
Continuous Release End Date :	N/R
Continuous Release Change Date :	N/R
Continuous Release Permit :	N/R
Continuous Release Type :	N/R
Description of Tank :	N/R
Device Operational :	U
DOT Crossing Number :	N/R
DOT Regulated :	U
NPDES :	N/R
NPDES Compliance :	U
Pipeline Aboveground :	ABOVE
Pipeline Covered :	U
Pipeline Type :	N/R
Tank ID :	N/R
Tank Regulated :	U
Tank Regulated by :	N/R

Materials Involved Summary

Name of Material :	UNKNOWN OIL
CAS Number :	000000-00-0
Amount of Material :	0
Unit of Measure :	UNKNOWN AMOUNT
UN Number :	N/R
CHRIS Code :	OUN
Reached Water :	YES
Amount in Water :	0
Unit of Measure (Reach Water) :	UNKNOWN AMOUNT

Map Id: G31
Direction: E
Distance: 0.283 mi., 1495 ft.
Elevation: 8 ft.
Relative: Lower

Site Name : ROBERT B OUR | TUCKER ROY | FORMER HERMAN MELVILLE SHIPYARD
302 HERMAN MELVILLE BLVD | 302 HERMAN MELVILLE BLVD REAR | NEAR 302 HERMAN MELVILLE BLVD
NEW BEDFORD | New Bedford, MA

Database(s) : [ASBESTOS - MA, ECHO, ERNS, FRS, HIST ENF - MA, HIST RELEASE - MA, HWG - MA, LAST - MA, MANIFEST EPA, RCRA NONGEN, RELEASE - MA, SHWS - MA] ***(cont.)***

Envirosite ID: 58316644
EPA ID: N/R

ERNS ***(cont.)***

Vessels Details

Vessel Name :	ORE
Vessel Type :	TUG
Vessel Length :	50
Hull Construction :	STEEL HULL
Fuel Capacity :	N/R
Fuel on Board :	N/R
Cargo Capacity :	N/R
Cargo on Board :	N/R
Is Vessel Aground :	N
Flag :	N/R
Breadth :	15
Draught :	8
Fuel Capacity Units :	N/R
Fuel on Board Units :	N/R
Cargo Capacity Units :	N/R
Cargo on Board Units :	N/R

Incident Information

Incident Date Time :	2015-07-23 12:38:00
Type of Incident :	VESSEL
Incident Cause :	VESSEL SINKING
Incident DTG :	OCCURRED
Incident Location :	N/R
Sequence Number :	1123641
Potential Flag :	N
Description of Incident :	CALLER IS REPORTING A BARGE THAT WAS BEING PUMPED OUT WHEN A SHEEN WAS CREATED.
Last Date in Agency List :	2015-12-23

Incident Response Summary

Date Time Received :	2015-07-23 12:45:08
Date Time Completed :	2015-07-23 12:55:20
Call Type :	Incident
Source :	TELEPHONE
Responsible Company :	TUCKER ROY MARINE TOWING AND SALVAGE
Responsible Org Type :	PRIVATE ENTERPRISE
Responsible City :	NEW BEDFORD
Responsible State :	MA
Responsible Zip :	N/R

Map Id: G31
Direction: E
Distance: 0.283 mi., 1495 ft.
Elevation: 8 ft.
Relative: Lower

Site Name : ROBERT B OUR | TUCKER ROY | FORMER HERMAN MELVILLE SHIPYARD
302 HERMAN MELVILLE BLVD | 302 HERMAN MELVILLE BLVD REAR | NEAR 302 HERMAN MELVILLE BLVD
NEW BEDFORD | New Bedford, MA

Database(s) : [ASBESTOS - MA, ECHO, ERNS, FRS, HIST ENF - MA, HIST RELEASE - MA, HWG - MA, LAST - MA, MANIFEST EPA, RCRA NONGEN, RELEASE - MA, SHWS - MA] ***(cont.)***

Envirosite ID: 58316644
EPA ID: N/R

ERNS ***(cont.)***

Incident Details Summary

Remedial Action :	COAST GUARD IS ONSCENE INVESTIGATING
Medium :	ACUSHNET RIVER
Medium Description :	WATER
Body of Water :	ACUSHNET RIVER
Weather Conditions :	PARTLY CLOUDY
Water Temperature :	N/R
Water Supply Contaminated :	U
Waterway Closed :	N
Waterway Description :	N/R

Additional Incident Details Summary

Actual Amount :	N/R
Actual Amount Units :	N/R
Capacity of Tank :	N/R
Capacity of Tank Units :	N/R
Continuous Release Begin Date :	N/R
Continuous Release End Date :	N/R
Continuous Release Change Date :	N/R
Continuous Release Permit :	N/R
Continuous Release Type :	N/R
Description of Tank :	N/R
Device Operational :	U
DOT Crossing Number :	N/R
DOT Regulated :	U
NPDES :	N/R
NPDES Compliance :	U
Pipeline Aboveground :	ABOVE
Pipeline Covered :	U
Pipeline Type :	N/R
Tank ID :	N/R
Tank Regulated :	U
Tank Regulated by :	N/R

Materials Involved Summary

Name of Material :	UNKNOWN MATERIAL
CAS Number :	000000-00-0
Amount of Material :	0
Unit of Measure :	UNKNOWN AMOUNT
UN Number :	N/R
CHRIS Code :	UNK
Reached Water :	YES
Amount in Water :	0
Unit of Measure (Reach Water) :	UNKNOWN AMOUNT

Map Id: G31
Direction: E
Distance: 0.283 mi., 1495 ft.
Elevation: 8 ft.
Relative: Lower

Site Name : ROBERT B OUR | TUCKER ROY | FORMER HERMAN MELVILLE SHIPYARD
302 HERMAN MELVILLE BLVD | 302 HERMAN MELVILLE BLVD REAR | NEAR 302 HERMAN MELVILLE BLVD
NEW BEDFORD | New Bedford, MA

Database(s) : [ASBESTOS - MA, ECHO, ERNS, FRS, HIST ENF - MA, HIST RELEASE - MA, HWG - MA, LAST - MA, MANIFEST EPA, RCRA NONGEN, RELEASE - MA, SHWS - MA] ***(cont.)***

Envirosite ID: 58316644
EPA ID: N/R

ERNS ***(cont.)***

Vessels Details

Vessel Name :	N/A
Vessel Type :	BARGE
Vessel Length :	N/R
Hull Construction :	N/R
Fuel Capacity :	N/R
Fuel on Board :	N/R
Cargo Capacity :	N/R
Cargo on Board :	N/R
Is Vessel Aground :	N
Flag :	N/R
Breadth :	N/R
Draught :	N/R
Fuel Capacity Units :	N/R
Fuel on Board Units :	N/R
Cargo Capacity Units :	N/R
Cargo on Board Units :	N/R

Facility Address :	302 HERMAN MELVILLE BLVD, NEW BEDFORD, MA 02740
County :	BRISTOL

Incident Information

Incident Date Time :	2015-01-05 12:00:00
Type of Incident :	FIXED
Incident Cause :	OPERATOR ERROR
Incident DTG :	OCCURRED
Incident Location :	N/R
Sequence Number :	1104905
Potential Flag :	N

Description of Incident :	CALLER STATED THERE WAS A SPILL FROM A THIRTY-FIVE GALLON STORAGE CONTAINER THAT IS ON A PIER/BARGE DUE TO AN OPERATOR ERROR.
Last Date in Agency List :	2015-12-23

Incident Response Summary

Date Time Received :	2015-01-05 13:20:33
Date Time Completed :	2015-01-05 13:28:01
Call Type :	Incident
Source :	TELEPHONE
Responsible Company :	TUCKER-ROY MARINE TOWING & SALVAGE
Responsible Org Type :	PRIVATE ENTERPRISE
Responsible City :	NEW BEDFORD

Map Id: G31
Direction: E
Distance: 0.283 mi., 1495 ft.
Elevation: 8 ft.
Relative: Lower

Site Name : ROBERT B OUR | TUCKER ROY | FORMER HERMAN MELVILLE SHIPYARD
302 HERMAN MELVILLE BLVD | 302 HERMAN MELVILLE BLVD REAR | NEAR 302 HERMAN MELVILLE BLVD
NEW BEDFORD | New Bedford, MA

Database(s) : [ASBESTOS - MA, ECHO, ERNS, FRS, HIST ENF - MA, HIST RELEASE - MA, HWG - MA, LAST - MA, MANIFEST EPA, RCRA NONGEN, RELEASE - MA, SHWS - MA] ***(cont.)***

Envirosite ID: 58316644
EPA ID: N/R

ERNS ***(cont.)***

Responsible State :	MA
Responsible Zip :	02740

Incident Details Summary

Remedial Action :	ABSORBENTS APPLIED, CLEAN UP UNDERWAY
Medium :	NEW BEDFORD HARBOR
Medium Description :	WATER
Body of Water :	NEW BEDFORD HARBOR
Weather Conditions :	UNKNOWN
Water Temperature :	N/R
Water Supply Contaminated :	U
Waterway Closed :	N
Waterway Description :	N/R

Additional Incident Details Summary

Actual Amount :	N/R
Actual Amount Units :	N/R
Capacity of Tank :	N/R
Capacity of Tank Units :	N/R
Continuous Release Begin Date :	N/R
Continuous Release End Date :	N/R
Continuous Release Change Date :	N/R
Continuous Release Permit :	N/R
Continuous Release Type :	N/R
Description of Tank :	N/R
Device Operational :	U
DOT Crossing Number :	N/R
DOT Regulated :	U
NPDES :	N/R
NPDES Compliance :	U
Pipeline Aboveground :	ABOVE
Pipeline Covered :	U
Pipeline Type :	N/R
Tank ID :	N/R
Tank Regulated :	U
Tank Regulated by :	N/R

Materials Involved Summary

Name of Material :	HYDRAULIC OIL
CAS Number :	000000-00-0
Amount of Material :	6
Unit of Measure :	GALLON(S)
UN Number :	N/R

Map Id: G31
Direction: E
Distance: 0.283 mi., 1495 ft.
Elevation: 8 ft.
Relative: Lower

Site Name : ROBERT B OUR | TUCKER ROY | FORMER HERMAN MELVILLE SHIPYARD
302 HERMAN MELVILLE BLVD | 302 HERMAN MELVILLE BLVD REAR | NEAR 302 HERMAN MELVILLE BLVD
NEW BEDFORD | New Bedford, MA

Database(s) : [ASBESTOS - MA, ECHO, ERNS, FRS, HIST ENF - MA, HIST RELEASE - MA, HWG - MA, LAST - MA, MANIFEST EPA, RCRA NONGEN, RELEASE - MA, SHWS - MA] ***(cont.)***

Envirosite ID: 58316644
EPA ID: N/R

ERNS ***(cont.)***

CHRIS Code :	OHY
Reached Water :	YES
Amount in Water :	4
Unit of Measure (Reach Water) :	GALLON(S)

FRS

Facility Name :	ROBERT B OUR
Facility Address :	302 HERMAN MELVILLE BLVD REAR, NEW BEDFORD, MA 02740
County :	PLYMOUTH

Site Details

Registry ID :	110070907467
FRS Facility URL :	Click here for hyperlink provided by the agency.
Last Date in Agency List :	2024-12-16

Source Description

Source Description :

RCRAInfo is EPA's comprehensive information system that supports the Resource Conservation and Recovery Act (RCRA) of 1976 and the Hazardous and Solid Waste Amendments (HSWA) of 1984 through the tracking of events and activities related to facilities that generate, transport, and treat, store, or dispose of hazardous waste. RCRAInfo allows RCRA program staff to track the notification, permit, compliance, and corrective action activities required under RCRA. RCRAInfo also supports generation of the National Hazardous Waste Biennial Report. All generators and treatment, storage, and disposal facilities who handle hazardous waste are required to report to the EPA Administrator at least once every two years to support creation of the Biennial Report.

FRS Environmental Interest

Source and System ID :	RCRAINFO - MAR000586495
Facility Name :	TUCKER ROY MARINE TOWING & SA
Facility Address :	302 HERMAN MELVILLE BLVD, NEW BEDFORD, MA 027400000
County :	BRISTOL

Site Details

Registry ID :	110063589175
FRS Facility URL :	Click here for hyperlink provided by the agency.
Last Date in Agency List :	2024-12-16

Map Id: G31
Direction: E
Distance: 0.283 mi., 1495 ft.
Elevation: 8 ft.
Relative: Lower

Site Name : ROBERT B OUR | TUCKER ROY | FORMER HERMAN MELVILLE SHIPYARD
302 HERMAN MELVILLE BLVD | 302 HERMAN MELVILLE BLVD REAR | NEAR 302 HERMAN MELVILLE BLVD
NEW BEDFORD | New Bedford, MA

Database(s) : [ASBESTOS - MA, ECHO, ERNS, FRS, HIST ENF - MA, HIST RELEASE - MA, HWG - MA, LAST - MA, MANIFEST EPA, RCRA NONGEN, RELEASE - MA, SHWS - MA] ***(cont.)***

Envirosite ID: 58316644
EPA ID: N/R

FRS ***(cont.)***

Source Description

Source Description :

The MA-EPICS is the central repository for all environmental protection data for the State of Massachusetts.

FRS Environmental Interest

Source and System ID :	MA-EPICS - 564294

HIST ENF - MA

Facility Name :	Tucker-Roy Marine Towing and Salvage (Attn: Conrad Roy)
Facility Address :	302 Herman Melville Boulevard, New Bedford, MA

Site Details

Issued Date :	2015-07-24

Details :

MassDEP issued a Unilateral Order to Tucker-Roy Marine Towing and Salvage (Attn: Conrad Roy) regarding wetlands activities being performed at 302 Herman Melville Boulevard in New Bedford. MassDEP responded on 7/23/15 about a report from the U.S. Coast Guard that a barge was being pumped out and the discharge water was creating a sheen of oil. MassDEP also observed that sediment laden water was being discharged from the barge into New Bedford Harbor. Today's Order requires that Tucker-Roy immediately cease and desist from any activity affecting wetland resource areas at the site.

Violation :	N/R

HIST RELEASE - MA

Facility Address :	302 HERMAN MELVILLE BOULEVARD, NEW BEDFORD
Notification Date :	2014-11-24
RTN Number :	4-25394
Assoc ID :	N/R
Source :	AST
Category :	TWO HR
Location Aid :	FORMER HERMAN MELVILLE SHIPYARD
Location :	INDUSTRIAL
Municipality :	NEW BEDFORD
Last Date in Agency List :	2015-04-09

Map Id: G31
Direction: E
Distance: 0.283 mi., 1495 ft.
Elevation: 8 ft.
Relative: Lower

Site Name : ROBERT B OUR | TUCKER ROY | FORMER HERMAN MELVILLE SHIPYARD
302 HERMAN MELVILLE BLVD | 302 HERMAN MELVILLE BLVD REAR | NEAR 302 HERMAN MELVILLE BLVD
NEW BEDFORD | New Bedford, MA

Database(s) : [ASBESTOS - MA, ECHO, ERNS, FRS, HIST ENF - MA, HIST RELEASE - MA, HWG - MA, LAST - MA, MANIFEST EPA, RCRA NONGEN, RELEASE - MA, SHWS - MA] ***(cont.)***

Envirosite ID: 58316644
EPA ID: N/R

HIST RELEASE - MA ***(cont.)***

Chemical Information

Chemical :	WASTE OIL

HWG - MA

Facility Name :	ROBERT B OUR
Facility Address :	302 HERMAN MELVILLE BLVD REAR, NEW BEDFORD, MA 02740
EPA ID :	MAR000586495
2nd Name :	N/R
Phone :	N/R
RCRA Generator Status :	N/R
State Generator Status :	SQG-MA
Last Date in Agency List :	2025-03-18
Facility Name :	TUCKER ROY MARINE TOWING & SALVAGE INC
Facility Address :	302 HERMAN MELVILLE BLVD, NEW BEDFORD, MA 02740
EPA ID :	MV5089922229
2nd Name :	N/R
Phone :	508-992-2229
RCRA Generator Status :	N/R
State Generator Status :	VQG-MA
Last Date in Agency List :	2025-03-18

LAST - MA

Facility Name :	FORMER HERMAN MELVILLE SHIPYARD
Facility Address :	302 HERMAN MELVILLE BOULEVARD, NEW BEDFORD, 027420000

Incident Information

Notification Date :	2014-11-24
Release Tracking Number :	4-0025394
Category :	TWO HR
OFC Town :	NEW BEDFORD
Current Status :	Permanent Solution with No Conditions
Current Date :	2015-01-26
Phase :	Phase report not required or not submitted.
OHM :	Oil
Agency Link :	Click here for hyperlink provided by the agency.
Last Date in Agency List :	2024-11-18

Map Id: G31
Direction: E
Distance: 0.283 mi., 1495 ft.
Elevation: 8 ft.
Relative: Lower

Site Name : ROBERT B OUR | TUCKER ROY | FORMER HERMAN MELVILLE SHIPYARD
302 HERMAN MELVILLE BLVD | 302 HERMAN MELVILLE BLVD REAR | NEAR 302 HERMAN MELVILLE BLVD
NEW BEDFORD | New Bedford, MA

Database(s) : [ASBESTOS - MA, ECHO, ERNS, FRS, HIST ENF - MA, HIST RELEASE - MA, HWG - MA, LAST - MA, MANIFEST EPA, RCRA NONGEN, RELEASE - MA, SHWS - MA] ***(cont.)***

Envirosite ID: 58316644
EPA ID: N/R

LAST - MA ***(cont.)***

Source Details
Source : AST

Location Details
Location : INDUSTRIAL

Chemicals
Chemical : WASTE OIL
Amount : N/R

Facility Name : TUCKER ROY
Facility Address : 302 HERMAN MELVILLE BOULEVARD, NEW BEDFORD, 027400000

Incident Information
Notification Date : 2015-01-05
Release Tracking Number : 4-0025440
Category : TWO HR
OFC Town : NEW BEDFORD
Current Status : Permanent Solution with No Conditions
Current Date : 2015-01-28
Phase : Phase report not required or not submitted.
OHM : Oil
Agency Link : Click here for hyperlink provided by the agency.
Last Date in Agency List : 2024-11-18

Source Details
Source : AST

Location Details
Location : INDUSTRIAL

Chemicals
Chemical : HYDRAULIC FLUID
Amount : 10 GAL

Map Id: G31
Direction: E
Distance: 0.283 mi., 1495 ft.
Elevation: 8 ft.
Relative: Lower

Site Name : ROBERT B OUR | TUCKER ROY | FORMER HERMAN MELVILLE SHIPYARD
302 HERMAN MELVILLE BLVD | 302 HERMAN MELVILLE BLVD REAR | NEAR 302 HERMAN MELVILLE BLVD
NEW BEDFORD | New Bedford, MA

Database(s) : [ASBESTOS - MA, ECHO, ERNS, FRS, HIST ENF - MA, HIST RELEASE - MA, HWG - MA, LAST - MA, MANIFEST EPA, RCRA NONGEN, RELEASE - MA, SHWS - MA] ***(cont.)***

Envirosite ID: 58316644
EPA ID: N/R

MANIFEST EPA

Manifest Details

Details for this site have been truncated due to the large number of available details for this site within this dataset. For the complete details for this site, contact your Envirosite account representative for a complimentary site report containing all of the details available.

Manifest Number :	025413705JJK
Shipped Date :	2024-04-12
Updated Date :	2024-05-15
Received Date :	2024-04-12
Status :	Signed
Generator ID :	MAR000586495
Generator Name :	ROBERT B OUR COMPANY
Generator Address :	302 HERMAN MELVILLE BLVD, NEW BEDFORD, MA 02740
Generator Mailing :	24 24 GREAT WESTERN ROAD, HARWICH, MA 02645
Generator Contact :	N/R
Destination ID :	MAD062179890
Destination Name :	TRADEBE T&R OF STOUGHTON, LLC
Destination Mailing :	441R CANTON ST, STOUGHTON, MA 02072
Destination Address :	441R CANTON STREET, STOUGHTON, MA 02072
Destination Contact :	N/R
Submission Type :	DataImage5Copy
Origin Type :	Service
Manifest Residue :	N
Rejection :	N
Last Date in Agency List :	2024-12-03

Waste Details

Waste Line Number :	N/R
Is DOT Hazardous :	N/R
DOT ID Number :	N/R
DOT Information :	N/R
Non Waste Description :	N/R
Quantity :	N/R N/R
Quantity Tons, Acute, Non-Acute :	N/R, N/R, N/R
Quantity Kg, Acute, Non-Acute :	N/R, N/R
Quantity Tons, Haz, Non-Haz :	N/R, N/R
Quantity Kg, Haz, Non-Haz :	N/R, N/R
Management Method :	N/R - N/R
Is EPA Waste :	N/R
Federal Code :	N/R
State Code :	N/R

Map Id: G31
Direction: E
Distance: 0.283 mi., 1495 ft.
Elevation: 8 ft.
Relative: Lower

Site Name : ROBERT B OUR | TUCKER ROY | FORMER HERMAN MELVILLE SHIPYARD
302 HERMAN MELVILLE BLVD | 302 HERMAN MELVILLE BLVD REAR | NEAR 302 HERMAN MELVILLE BLVD
NEW BEDFORD | New Bedford, MA

Database(s) : [ASBESTOS - MA, ECHO, ERNS, FRS, HIST ENF - MA, HIST RELEASE - MA, HWG - MA, LAST - MA, MANIFEST EPA, RCRA NONGEN, RELEASE - MA, SHWS - MA] ***(cont.)***

Envirosite ID: 58316644
EPA ID: N/R

MANIFEST EPA ***(cont.)***

Manifest Details

Manifest Number :	023968973JJK
Shipped Date :	2023-02-28
Updated Date :	2023-03-17
Received Date :	2023-02-28
Status :	Signed
Generator ID :	MAR000586495
Generator Name :	Robert B Our Company
Generator Address :	302 Herman Melville Blvd, New Bedford, MA 02740
Generator Mailing :	24 24 Great Western Road, Harwich, MA 02645
Generator Contact :	N/R
Destination ID :	MAD062179890
Destination Name :	TRADEBE T&R OF STOUGHTON, LLC
Destination Mailing :	441R CANTON ST, STOUGHTON, MA 02072
Destination Address :	441R 441R Canton Street, Stoughton, MA 02072
Destination Contact :	N/R
Submission Type :	DataImage5Copy
Origin Type :	Service
Manifest Residue :	N
Rejection :	N
Last Date in Agency List :	2024-12-03

Waste Details

Waste Line Number :	1
Is DOT Hazardous :	N
DOT ID Number :	N/R
DOT Information :	N/R
Non Waste Description :	STATE REGULATED WASTE
Quantity :	2200 Gallons
Quantity Tons, Acute, Non-Acute :	9.174312, 0, 9.174312
Quantity Kg, Acute, Non-Acute :	0, 8321.376
Quantity Tons, Haz, Non-Haz :	, 9.174312
Quantity Kg, Haz, Non-Haz :	, 8321.376
Management Method :	H061 - FUEL BLENDING
Is EPA Waste :	N
Federal Code :	N/R
State Code :	MA - MA98

Manifest Details

Manifest Number :	020677794JJK
Shipped Date :	2023-01-06
Updated Date :	2023-01-26
Received Date :	2023-01-06
Status :	Signed
Generator ID :	MAR000586495

Map Id: G31
Direction: E
Distance: 0.283 mi., 1495 ft.
Elevation: 8 ft.
Relative: Lower

Site Name : ROBERT B OUR | TUCKER ROY | FORMER HERMAN MELVILLE SHIPYARD
302 HERMAN MELVILLE BLVD | 302 HERMAN MELVILLE BLVD REAR | NEAR 302 HERMAN MELVILLE BLVD
NEW BEDFORD | New Bedford, MA

Database(s) : [ASBESTOS - MA, ECHO, ERNS, FRS, HIST ENF - MA, HIST RELEASE - MA, HWG - MA, LAST - MA, MANIFEST EPA, RCRA NONGEN, RELEASE - MA, SHWS - MA] ***(cont.)***

Envirosite ID: 58316644
EPA ID: N/R

MANIFEST EPA ***(cont.)***

Generator Name :	Robert B Our Company
Generator Address :	302 Herman Melville Blvd, New Bedford, MA 02740
Generator Mailing :	24 24 Great Western Road, Harwich, MA 02645
Generator Contact :	N/R
Destination ID :	MAD062179890
Destination Name :	TRADEBE T&R OF STOUGHTON, LLC
Destination Mailing :	441R CANTON ST, STOUGHTON, MA 02072
Destination Address :	441R 441R Canton Street, Stoughton, MA 02072
Destination Contact :	N/R
Submission Type :	DataImage5Copy
Origin Type :	Service
Manifest Residue :	N
Rejection :	N
Last Date in Agency List :	2024-12-03

Waste Details

Waste Line Number :	1
Is DOT Hazardous :	N
DOT ID Number :	N/R
DOT Information :	N/R
Non Waste Description :	STATE REGULATED WASTE
Quantity :	2000 Gallons
Quantity Tons, Acute, Non-Acute :	8.340283, 0, 8.340283
Quantity Kg, Acute, Non-Acute :	0, 7564.8877
Quantity Tons, Haz, Non-Haz :	0, 8.340283
Quantity Kg, Haz, Non-Haz :	0, 7564.8877
Management Method :	H061 - FUEL BLENDING
Is EPA Waste :	N
Federal Code :	N/R
State Code :	MA - MA98

Manifest Details

Manifest Number :	023968808JJK
Shipped Date :	2022-10-26
Updated Date :	2022-11-10
Received Date :	2022-10-26
Status :	Signed
Generator ID :	MAR000586495
Generator Name :	Robert B Our Company
Generator Address :	302 Herman Melville Blvd, New Bedford, MA 02740
Generator Mailing :	24 24 Great Western Road, Harwich, MA 02645
Generator Contact :	N/R
Destination ID :	MAD062179890
Destination Name :	TRADEBE T&R OF STOUGHTON, LLC
Destination Mailing :	441R CANTON ST, STOUGHTON, MA 02072

Map Id: G31
Direction: E
Distance: 0.283 mi., 1495 ft.
Elevation: 8 ft.
Relative: Lower

Site Name : ROBERT B OUR | TUCKER ROY | FORMER HERMAN MELVILLE SHIPYARD
302 HERMAN MELVILLE BLVD | 302 HERMAN MELVILLE BLVD REAR | NEAR 302 HERMAN MELVILLE BLVD
NEW BEDFORD | New Bedford, MA

Database(s) : [ASBESTOS - MA, ECHO, ERNS, FRS, HIST ENF - MA, HIST RELEASE - MA, HWG - MA, LAST - MA, MANIFEST EPA, RCRA NONGEN, RELEASE - MA, SHWS - MA] ***(cont.)***

Envirosite ID: 58316644
EPA ID: N/R

MANIFEST EPA ***(cont.)***

Destination Address :	441R 441R Canton Street, Stoughton, MA 02072
Destination Contact :	N/R
Submission Type :	DataImage5Copy
Origin Type :	Service
Manifest Residue :	N
Rejection :	N
Last Date in Agency List :	2024-12-03

Waste Details

Waste Line Number :	1
Is DOT Hazardous :	N
DOT ID Number :	N/R
DOT Information :	N/R
Non Waste Description :	STATE REGULATED WASTE
Quantity :	2000 Gallons
Quantity Tons, Acute, Non-Acute :	8.340283, 0, 8.340283
Quantity Kg, Acute, Non-Acute :	0, 7564.8877
Quantity Tons, Haz, Non-Haz :	0, 8.340283
Quantity Kg, Haz, Non-Haz :	0, 7564.8877
Management Method :	H061 - FUEL BLENDING
Is EPA Waste :	N
Federal Code :	N/R
State Code :	MA - MA98

Manifest Details

Manifest Number :	023968508JJK
Shipped Date :	2022-08-11
Updated Date :	2022-09-08
Received Date :	2022-08-11
Status :	Signed
Generator ID :	MAR000586495
Generator Name :	Robert B Our Company
Generator Address :	302 Herman Melville Blvd, New Bedford, MA 02740
Generator Mailing :	24 24 Great Western Road, Harwich, MA 02645
Generator Contact :	N/R
Destination ID :	MAD062179890
Destination Name :	TRADEBE T&R OF STOUGHTON, LLC
Destination Mailing :	441R CANTON ST, STOUGHTON, MA 02072
Destination Address :	441R 441R Canton Street, Stoughton, MA 02072
Destination Contact :	N/R
Submission Type :	DataImage5Copy
Origin Type :	Service
Manifest Residue :	N
Rejection :	N
Last Date in Agency List :	2024-12-03

Map Id: G31
Direction: E
Distance: 0.283 mi., 1495 ft.
Elevation: 8 ft.
Relative: Lower

Site Name : ROBERT B OUR | TUCKER ROY | FORMER HERMAN MELVILLE SHIPYARD
302 HERMAN MELVILLE BLVD | 302 HERMAN MELVILLE BLVD REAR | NEAR 302 HERMAN MELVILLE BLVD
NEW BEDFORD | New Bedford, MA

Database(s) : [ASBESTOS - MA, ECHO, ERNS, FRS, HIST ENF - MA, HIST RELEASE - MA, HWG - MA, LAST - MA, MANIFEST EPA, RCRA NONGEN, RELEASE - MA, SHWS - MA] ***(cont.)***

Envirosite ID: 58316644
EPA ID: N/R

MANIFEST EPA ***(cont.)***

Waste Details

Waste Line Number :	1
Is DOT Hazardous :	N
DOT ID Number :	N/R
DOT Information :	N/R
Non Waste Description :	STATE REGULATED WASTE
Quantity :	1500 Gallons
Quantity Tons, Acute, Non-Acute :	6.255213, 0, 6.255213
Quantity Kg, Acute, Non-Acute :	0, 5673.666
Quantity Tons, Haz, Non-Haz :	0, 6.255213
Quantity Kg, Haz, Non-Haz :	0, 5673.666
Management Method :	H061 - FUEL BLENDING
Is EPA Waste :	N
Federal Code :	N/R
State Code :	MA - MA98

RCRA NONGEN

Facility Name :	ROBERT B OUR
Facility Address :	302 HERMAN MELVILLE BLVD REAR, NEW BEDFORD, MA 02740
County :	PLYMOUTH
Date Form Received by Agency :	2020-10-08
EPA ID :	MAR000586495
Mailing Address :	24 GREAT WESTERN RD, HARWICH, MA 02645
Contact :	ROBERT OUR
Contact Address :	24 GREAT WESTERN RD, HARWICH, MA 02645
Contact Country :	US
Contact Telephone :	508-432-0530
Contact Email :	N/R
EPA Region :	01
Land Type :	Private
Source Type :	Notification
Classification :	Not a generator, verified
Description :	Not a generator, verified
Last Date in Agency List :	2024-12-17

Owner/Operator Summary

Owner/Operator Name :	ROBERT B OUR
Owner/Operator Address :	24 GREAT WESTERN RD, HARWICH, MA 02645
Owner/Operator Country :	US
Owner/Operator Telephone :	N/R
Owner/Operator Email :	N/R
Owner/Operator Fax :	N/R
Legal Status :	Private
Owner/Operator Type :	Operator

Map Id: G31
Direction: E
Distance: 0.283 mi., 1495 ft.
Elevation: 8 ft.
Relative: Lower

Site Name : ROBERT B OUR | TUCKER ROY | FORMER HERMAN MELVILLE SHIPYARD
302 HERMAN MELVILLE BLVD | 302 HERMAN MELVILLE BLVD REAR | NEAR 302 HERMAN MELVILLE BLVD
NEW BEDFORD | New Bedford, MA

Database(s) : [ASBESTOS - MA, ECHO, ERNS, FRS, HIST ENF - MA, HIST RELEASE - MA, HWG - MA, LAST - MA, MANIFEST EPA, RCRA NONGEN, RELEASE - MA, SHWS - MA] ***(cont.)***

Envirosite ID: 58316644
EPA ID: N/R

RCRA NONGEN ***(cont.)***

Owner/Operator Start Date :	N/R
Owner/Operator End Date :	N/R
Owner/Operator Name :	ROBERT B OUR
Owner/Operator Address :	24 GREAT WESTERN RD, HARWICH, MA 02645
Owner/Operator Country :	US
Owner/Operator Telephone :	N/R
Owner/Operator Email :	N/R
Owner/Operator Fax :	N/R
Legal Status :	Private
Owner/Operator Type :	Owner
Owner/Operator Start Date :	N/R
Owner/Operator End Date :	N/R

Handler Activities Summary

U.S. Importer of Hazardous Waste :	N
Mixed Waste (Haz. and Radioactive) :	N/R
Recycler of Hazardous Waste :	N
Transporter of Hazardous Waste :	N
Treater, Storer or Disposer of HW :	N
Underground Injection Activity :	N
On-site Burner Exemption :	N
Furnace Exemption :	N
Used Oil Fuel Burner :	N
Used Oil Processor :	N
Used Oil Refiner :	N
Used Oil Fuel Marketer to Burner :	N
Used Oil Specification Marketer :	N
Used Oil Transfer Facility :	N
Used Oil Transporter :	N

Hazardous Waste Summary

Waste Code / Name :	MA98 - OFF SPECIFICATION USED OIL FUEL THAT IS SHIPPED USING A HW MANIFEST

Notices of Violations Summary

Regulation Violated :	N

RELEASE - MA

Facility Name :	FORMER HERMAN MELVILLE SHIPYARD
Facility Address :	302 HERMAN MELVILLE BOULEVARD, NEW BEDFORD, 027420000

Map Id: G31
Direction: E
Distance: 0.283 mi., 1495 ft.
Elevation: 8 ft.
Relative: Lower

Site Name : ROBERT B OUR | TUCKER ROY | FORMER HERMAN MELVILLE SHIPYARD
302 HERMAN MELVILLE BLVD | 302 HERMAN MELVILLE BLVD REAR | NEAR 302 HERMAN MELVILLE BLVD
NEW BEDFORD | New Bedford, MA

Database(s) : [ASBESTOS - MA, ECHO, ERNS, FRS, HIST ENF - MA, HIST RELEASE - MA, HWG - MA, LAST - MA, MANIFEST EPA, RCRA NONGEN, RELEASE - MA, SHWS - MA] ***(cont.)***

Envirosite ID: 58316644
EPA ID: N/R

RELEASE - MA ***(cont.)***

Incident Summary

Release Tracking Number :	4-0025394
Notification Date :	2014-11-24
Category :	TWO HR
OFC Town :	NEW BEDFORD
Current Status :	Permanent Solution with No Conditions
Current Date :	2015-01-26
Phase :	Phase report not required or not submitted.
OHM :	Oil
Agency Link :	Click here for hyperlink provided by the agency.
Last Date in Agency List :	2024-11-18

Source Details

Source :	AST

Location Details

Location :	INDUSTRIAL

Chemicals

Chemical :	WASTE OIL
Amount :	N/R

Facility Name :	NEW BEDFORD HARBOR
Facility Address :	NEAR 302 HERMAN MELVILLE BLVD, NEW BEDFORD

Incident Summary

Release Tracking Number :	4-0027217
Notification Date :	2018-05-03
Category :	TWO HR
OFC Town :	NEW BEDFORD
Current Status :	ADQREG
Current Date :	2018-05-03
Phase :	Phase report not required or not submitted.
OHM :	N/R
Agency Link :	Click here for hyperlink provided by the agency.
Last Date in Agency List :	2024-11-18

Map Id: G31
Direction: E
Distance: 0.283 mi., 1495 ft.
Elevation: 8 ft.
Relative: Lower

Site Name : ROBERT B OUR | TUCKER ROY | FORMER HERMAN MELVILLE SHIPYARD
302 HERMAN MELVILLE BLVD | 302 HERMAN MELVILLE BLVD REAR | NEAR 302 HERMAN MELVILLE BLVD
NEW BEDFORD | New Bedford, MA

Database(s) : [ASBESTOS - MA, ECHO, ERNS, FRS, HIST ENF - MA, HIST RELEASE - MA, HWG - MA, LAST - MA, MANIFEST EPA, RCRA NONGEN, RELEASE - MA, SHWS - MA] ***(cont.)***

Envirosite ID: 58316644
EPA ID: N/R

RELEASE - MA ***(cont.)***

Source Details
Source : UNKNOWN
BOAT

Location Details
Location : WATERBODY

Chemicals
Chemical : N/R
Amount : N/R

Facility Name : TUCKER ROY
Facility Address : 302 HERMAN MELVILLE BOULEVARD, NEW BEDFORD, 027400000

Incident Summary
Release Tracking Number : 4-0025440
Notification Date : 2015-01-05
Category : TWO HR
OFC Town : NEW BEDFORD
Current Status : Permanent Solution with No Conditions
Current Date : 2015-01-28
Phase : Phase report not required or not submitted.
OHM : Oil
Agency Link : Click here for hyperlink provided by the agency.
Last Date in Agency List : 2024-11-18

Source Details
Source : AST

Location Details
Location : INDUSTRIAL

Chemicals
Chemical : HYDRAULIC FLUID
Amount : 10 GAL

Map Id: G31
Direction: E
Distance: 0.283 mi., 1495 ft.
Elevation: 8 ft.
Relative: Lower

Site Name : ROBERT B OUR | TUCKER ROY | FORMER HERMAN MELVILLE SHIPYARD
302 HERMAN MELVILLE BLVD | 302 HERMAN MELVILLE BLVD REAR | NEAR 302 HERMAN MELVILLE BLVD
NEW BEDFORD | New Bedford, MA

Database(s) : [ASBESTOS - MA, ECHO, ERNS, FRS, HIST ENF - MA, HIST RELEASE - MA, HWG - MA, LAST - MA, MANIFEST EPA, RCRA NONGEN, RELEASE - MA, SHWS - MA] ***(cont.)***

Envirosite ID: 58316644
EPA ID: N/R

RELEASE - MA ***(cont.)***

Facility Name : TUCKER ROY FACILITY
Facility Address : 302 HERMAN MELVILLE BLVD., NEW BEDFORD, 027400000

Incident Summary
Release Tracking Number : 4-0025699
Notification Date : 2015-07-23
Category : TWO HR
OFC Town : NEW BEDFORD

Current Status : A site/release where the responsible party fails to provide a required submittal to DEP by a specified deadline. Formerly Default Tier 1B.

Current Date : 2016-08-01
Phase : Phase report not required or not submitted.
OHM : N/R
Agency Link : Click here for hyperlink provided by the agency.
Last Date in Agency List : 2024-11-18

Source Details
Source : BOAT

Location Details
Location : COMMERCIAL

Chemicals
Chemical : N/R
Amount : N/R

Incident Summary
Release Tracking Number : 4-0025939
Notification Date : 2016-01-25
Category : TWO HR
OFC Town : NEW BEDFORD
Current Status : Permanent Solution with No Conditions
Current Date : 2016-03-28
Phase : Phase report not required or not submitted.
OHM : N/R
Agency Link : Click here for hyperlink provided by the agency.
Last Date in Agency List : 2024-11-18

Map Id: G31
Direction: E
Distance: 0.283 mi., 1495 ft.
Elevation: 8 ft.
Relative: Lower

Site Name : ROBERT B OUR | TUCKER ROY | FORMER HERMAN MELVILLE SHIPYARD
302 HERMAN MELVILLE BLVD | 302 HERMAN MELVILLE BLVD REAR | NEAR 302 HERMAN MELVILLE BLVD
NEW BEDFORD | New Bedford, MA

Database(s) : [ASBESTOS - MA, ECHO, ERNS, FRS, HIST ENF - MA, HIST RELEASE - MA, HWG - MA, LAST - MA, MANIFEST EPA, RCRA NONGEN, RELEASE - MA, SHWS - MA] ***(cont.)***

Envirosite ID: 58316644
EPA ID: N/R

RELEASE - MA ***(cont.)***

Source Details
Source : BOAT

Location Details
Location : COMMERCIAL

Chemicals
Chemical : N/R
Amount : N/R

SHWS - MA

Facility Name : FORMER HERMAN MELVILLE SHIPYARD
Facility Address : 302 HERMAN MELVILLE BOULEVARD, NEW BEDFORD, 027420000

Incident Summary
Release Tracking Number : 4-0025394
Notification Date : 2014-11-24
Category : TWO HR
OFC Town : NEW BEDFORD
Current Status : Permanent Solution with No Conditions
Current Date : 2015-01-26
Phase : Phase report not required or not submitted.
OHM : Oil
Agency Link : Click here for hyperlink provided by the agency.
Last Date in Agency List : 2024-11-18

Source Details
Source : AST

Location Details
Location : INDUSTRIAL

Response Action Information
Response Action Type : BOL
Status : RECPT Transmittal or Notification Received
Submittal Date : 2015-01-15

Map Id: G31
Direction: E
Distance: 0.283 mi., 1495 ft.
Elevation: 8 ft.
Relative: Lower

Site Name : ROBERT B OUR | TUCKER ROY | FORMER HERMAN MELVILLE SHIPYARD
302 HERMAN MELVILLE BLVD | 302 HERMAN MELVILLE BLVD REAR | NEAR 302 HERMAN MELVILLE BLVD
NEW BEDFORD | New Bedford, MA

Database(s) : [ASBESTOS - MA, ECHO, ERNS, FRS, HIST ENF - MA, HIST RELEASE - MA, HWG - MA, LAST - MA, MANIFEST EPA, RCRA NONGEN, RELEASE - MA, SHWS - MA] ***(cont.)***

Envirosite ID: 58316644
EPA ID: N/R

SHWS - MA ***(cont.)***

Response Action Type : RAO Response Action Outcome - RAO
Status : PSNRCD
Submittal Date : 2015-01-26

Response Action Type : RLFA
Status : FLDD1U
Submittal Date : 2014-11-24

Response Action Type : BOL
Status : SHPFAC
Submittal Date : 2015-02-06

Response Action Type : RNFE
Status : RECPT Transmittal or Notification Received
Submittal Date : 2015-01-26

Response Action Type : RLFA
Status : FOLFLD
Submittal Date : 2014-11-26

Response Action Type : RLFA
Status : FLDRUN
Submittal Date : 2014-11-25

Response Action Type : RAO Response Action Outcome - RAO
Status : TSAUD Level I - Technical Screen Audit
Submittal Date : 2015-04-09

Response Action Type : NOR
Status : ISSUED
Submittal Date : 2014-12-18

Chemicals
Chemical : WASTE OIL
Amount : N/R

Facility Name : NEW BEDFORD HARBOR
Facility Address : NEAR 302 HERMAN MELVILLE BLVD, NEW BEDFORD

Map Id: G31
Direction: E
Distance: 0.283 mi., 1495 ft.
Elevation: 8 ft.
Relative: Lower

Site Name : ROBERT B OUR | TUCKER ROY | FORMER HERMAN MELVILLE SHIPYARD
302 HERMAN MELVILLE BLVD | 302 HERMAN MELVILLE BLVD REAR | NEAR 302 HERMAN MELVILLE BLVD
NEW BEDFORD | New Bedford, MA

Database(s) : [ASBESTOS - MA, ECHO, ERNS, FRS, HIST ENF - MA, HIST RELEASE - MA, HWG - MA, LAST - MA, MANIFEST EPA, RCRA NONGEN, RELEASE - MA, SHWS - MA] ***(cont.)***

Envirosite ID: 58316644
EPA ID: N/R

SHWS - MA ***(cont.)***

Incident Summary

Release Tracking Number :	4-0027217
Notification Date :	2018-05-03
Category :	TWO HR
OFC Town :	NEW BEDFORD
Current Status :	ADQREG
Current Date :	2018-05-03
Phase :	Phase report not required or not submitted.
OHM :	N/R
Agency Link :	Click here for hyperlink provided by the agency.
Last Date in Agency List :	2024-11-18

Source Details

Source :	UNKNOWN BOAT

Location Details

Location :	WATERBODY

Response Action Information

Response Action Type :	RAONR RAO Not Required
Status :	USCG Release Overseen by US Coast Guard
Submittal Date :	2018-05-03

Chemicals

Chemical :	N/R
Amount :	N/R

Facility Name :	TUCKER ROY
Facility Address :	302 HERMAN MELVILLE BOULEVARD, NEW BEDFORD, 027400000

Incident Summary

Release Tracking Number :	4-0025440
Notification Date :	2015-01-05
Category :	TWO HR
OFC Town :	NEW BEDFORD
Current Status :	Permanent Solution with No Conditions
Current Date :	2015-01-28

Map Id: G31
Direction: E
Distance: 0.283 mi., 1495 ft.
Elevation: 8 ft.
Relative: Lower

Site Name : ROBERT B OUR | TUCKER ROY | FORMER HERMAN MELVILLE SHIPYARD
302 HERMAN MELVILLE BLVD | 302 HERMAN MELVILLE BLVD REAR | NEAR 302 HERMAN MELVILLE BLVD
NEW BEDFORD | New Bedford, MA

Database(s) : [ASBESTOS - MA, ECHO, ERNS, FRS, HIST ENF - MA, HIST RELEASE - MA, HWG - MA, LAST - MA, MANIFEST EPA, RCRA NONGEN, RELEASE - MA, SHWS - MA] ***(cont.)***

Envirosite ID: 58316644
EPA ID: N/R

SHWS - MA ***(cont.)***

Phase : Phase report not required or not submitted.
OHM : Oil
Agency Link : Click here for hyperlink provided by the agency.
Last Date in Agency List : 2024-11-18

Source Details
Source : AST

Location Details
Location : INDUSTRIAL

Response Action Information
Response Action Type : RLFA
Status : FOLOFF
Submittal Date : 2015-01-09

Response Action Type : RAO Response Action Outcome - RAO
Status : TSAUD Level I - Technical Screen Audit
Submittal Date : 2015-04-15

Response Action Type : RLFA
Status : FLDD1A
Submittal Date : 2015-01-05

Response Action Type : RNFE
Status : RECPT Transmittal or Notification Received
Submittal Date : 2015-01-28

Response Action Type : NOR
Status : ISSUED
Submittal Date : 2015-01-23

Response Action Type : RAO Response Action Outcome - RAO
Status : PSNRCD
Submittal Date : 2015-01-28

Map Id: G31
Direction: E
Distance: 0.283 mi., 1495 ft.
Elevation: 8 ft.
Relative: Lower

Site Name : ROBERT B OUR | TUCKER ROY | FORMER HERMAN MELVILLE SHIPYARD
302 HERMAN MELVILLE BLVD | 302 HERMAN MELVILLE BLVD REAR | NEAR 302 HERMAN MELVILLE BLVD
NEW BEDFORD | New Bedford, MA

Database(s) : [ASBESTOS - MA, ECHO, ERNS, FRS, HIST ENF - MA, HIST RELEASE - MA, HWG - MA, LAST - MA, MANIFEST EPA, RCRA NONGEN, RELEASE - MA, SHWS - MA] ***(cont.)***

Envirosite ID: 58316644
EPA ID: N/R

SHWS - MA ***(cont.)***

Chemicals
Chemical : HYDRAULIC FLUID
Amount : 10 GAL

Facility Name : TUCKER ROY FACILITY
Facility Address : 302 HERMAN MELVILLE BLVD., NEW BEDFORD, 027400000

Incident Summary
Release Tracking Number : 4-0025699
Notification Date : 2015-07-23
Category : TWO HR
OFC Town : NEW BEDFORD

Current Status : A site/release where the responsible party fails to provide a required submittal to DEP by a specified deadline. Formerly Default Tier 1B.

Current Date : 2016-08-01
Phase : Phase report not required or not submitted.
OHM : N/R
Agency Link : Click here for hyperlink provided by the agency.
Last Date in Agency List : 2024-11-18

Source Details
Source : BOAT

Location Details
Location : COMMERCIAL

Response Action Information
Response Action Type : RLFA
Status : FLDRUN
Submittal Date : 2016-09-29

Response Action Type : RNFE
Status : RECPT Transmittal or Notification Received
Submittal Date : 2015-09-21

Map Id: G31
Direction: E
Distance: 0.283 mi., 1495 ft.
Elevation: 8 ft.
Relative: Lower

Site Name : ROBERT B OUR | TUCKER ROY | FORMER HERMAN MELVILLE SHIPYARD
302 HERMAN MELVILLE BLVD | 302 HERMAN MELVILLE BLVD REAR | NEAR 302 HERMAN MELVILLE BLVD
NEW BEDFORD | New Bedford, MA

Database(s) : [ASBESTOS - MA, ECHO, ERNS, FRS, HIST ENF - MA, HIST RELEASE - MA, HWG - MA, LAST - MA, MANIFEST EPA, RCRA NONGEN, RELEASE - MA, SHWS - MA] ***(cont.)***

Envirosite ID: 58316644
EPA ID: N/R

SHWS - MA ***(cont.)***

Response Action Type : NOR
Status : ISSUED
Submittal Date : 2015-08-13

Response Action Type : RLFA
Status : FLDD1U
Submittal Date : 2015-07-23

Chemicals
Chemical : N/R
Amount : N/R

Incident Summary
Release Tracking Number : 4-0025939
Notification Date : 2016-01-25
Category : TWO HR
OFC Town : NEW BEDFORD
Current Status : Permanent Solution with No Conditions
Current Date : 2016-03-28
Phase : Phase report not required or not submitted.
OHM : N/R
Agency Link : Click here for hyperlink provided by the agency.
Last Date in Agency List : 2024-11-18

Source Details
Source : BOAT

Location Details
Location : COMMERCIAL

Response Action Information
Response Action Type : RNFE
Status : RECPT Transmittal or Notification Received
Submittal Date : 2016-03-28

Response Action Type : RLFA
Status : FLDD1A

Map Id: G31
Direction: E
Distance: 0.283 mi., 1495 ft.
Elevation: 8 ft.
Relative: Lower

Site Name : ROBERT B OUR | TUCKER ROY | FORMER HERMAN MELVILLE SHIPYARD
302 HERMAN MELVILLE BLVD | 302 HERMAN MELVILLE BLVD REAR | NEAR 302 HERMAN MELVILLE BLVD
NEW BEDFORD | New Bedford, MA

Database(s) : [ASBESTOS - MA, ECHO, ERNS, FRS, HIST ENF - MA, HIST RELEASE - MA, HWG - MA, LAST - MA, MANIFEST EPA, RCRA NONGEN, RELEASE - MA, SHWS - MA] ***(cont.)***

Envirosite ID: 58316644
EPA ID: N/R

SHWS - MA ***(cont.)***

Submittal Date : 2016-01-25

Response Action Type : RLFA
Status : FOLFLD
Submittal Date : 2016-01-28

Response Action Type : RAO Response Action Outcome - RAO
Status : PSNRCD
Submittal Date : 2016-03-28

Response Action Type : NOR
Status : ISSUED
Submittal Date : 2016-02-19

Chemicals
Chemical : N/R
Amount : N/R

Map Id: H32
Direction: ESE
Distance: 0.297 mi., 1567 ft.
Elevation: 7 ft.
Relative: Lower

Site Name : NO LOCATION AID
NEAR 198 HERMAN MELVILLE BLVD
NEW BEDFORD, MA

Database(s) : [RELEASE - MA, SHWS - MA]

Envirosite ID: 2669573
EPA ID: N/R

RELEASE - MA

Facility Name : NO LOCATION AID
Facility Address : NEAR 198 HERMAN MELVILLE BLVD, NEW BEDFORD

Incident Summary
Release Tracking Number : 4-0020016
Notification Date : 2006-08-29
Category : TWO HR
OFC Town : NEW BEDFORD

Map Id: H32
Direction: ESE
Distance: 0.297 mi., 1567 ft.
Elevation: 7 ft.
Relative: Lower

Site Name : NO LOCATION AID
NEAR 198 HERMAN MELVILLE BLVD
NEW BEDFORD, MA

Database(s) : [RELEASE - MA, SHWS - MA] ***(cont.)***

Envirosite ID: 2669573
EPA ID: N/R

RELEASE - MA ***(cont.)***

Current Status : Response Action Outcome - A site/release where a Permanent or Temporary Solution Statement (formerly RAO Statement) was submitted. This statement asserts that response actions were sufficient to achieve a level of no significant risk or at least ensure that all substantial hazards were eliminated.

Current Date : 2006-10-10
Phase : Phase report not required or not submitted.
OHM : Oil
Agency Link : Click here for hyperlink provided by the agency.
Last Date in Agency List : 2024-11-18

Source Details
Source : VEHICLE

Location Details
Location : ROADWAY
COMMERCIAL

Chemicals
Chemical : DIESEL FUEL
Amount : 10 GAL

SHWS - MA

Facility Name : NO LOCATION AID
Facility Address : NEAR 198 HERMAN MELVILLE BLVD, NEW BEDFORD

Incident Summary
Release Tracking Number : 4-0020016
Notification Date : 2006-08-29
Category : TWO HR
OFC Town : NEW BEDFORD

Current Status : Response Action Outcome - A site/release where a Permanent or Temporary Solution Statement (formerly RAO Statement) was submitted. This statement asserts that response actions were sufficient to achieve a level of no significant risk or at least ensure that all substantial hazards were eliminated.

Current Date : 2006-10-10
Phase : Phase report not required or not submitted.
OHM : Oil
Agency Link : Click here for hyperlink provided by the agency.
Last Date in Agency List : 2024-11-18

Map Id: H32
Direction: ESE
Distance: 0.297 mi., 1567 ft.
Elevation: 7 ft.
Relative: Lower

Site Name : NO LOCATION AID
NEAR 198 HERMAN MELVILLE BLVD
NEW BEDFORD, MA

Database(s) : [RELEASE - MA, SHWS - MA] ***(cont.)***

Envirosite ID: 2669573
EPA ID: N/R

SHWS - MA ***(cont.)***

Source Details
Source : VEHICLE

Location Details
Location : ROADWAY
COMMERCIAL

Response Action Information
Response Action Type : RAO Response Action Outcome - RAO
Status : TSAUD Level I - Technical Screen Audit
Submittal Date : 2006-10-20

Response Action Type : NOR
Status : FLDISS
Submittal Date : 2006-08-29

Response Action Type : RAO Response Action Outcome - RAO
Status : RAORCD RAO Statement Received
Submittal Date : 2006-10-10

Response Action Type : NOR
Status : ISSUED
Submittal Date : 2006-09-08

Response Action Type : RNF Release Notification Form Received
Status : REPORT Reportable Release or Threat of Release
Submittal Date : 2006-10-10

Response Action Type : RLFA
Status : FLDD1A
Submittal Date : 2006-08-29

Chemicals
Chemical : DIESEL FUEL
Amount : 10 GAL

Map Id: H33
Direction: ESE
Distance: 0.303 mi., 1601 ft.
Elevation: 7 ft.
Relative: Lower

Site Name : FMR EPA DEWATERING FACILITY
IVO 200 HERMAN MELVILLE BLVD
NEW BEDFORD, MA

Database(s) : [RELEASE - MA, SHWS - MA]

Envirosite ID: 52192327
EPA ID: N/R

RELEASE - MA

Facility Name : FMR EPA DEWATERING FACILITY
Facility Address : IVO 200 HERMAN MELVILLE BLVD, NEW BEDFORD

Incident Summary
Release Tracking Number : 4-0029521
Notification Date : 2022-09-15
Category : TWO HR
OFC Town : NEW BEDFORD

Current Status : A site/release where the responsible party fails to provide a required submittal to DEP by a specified deadline. Formerly Default Tier 1B.

Current Date : 2023-09-22
Phase : Phase report not required or not submitted.
OHM : N/R
Agency Link : Click here for hyperlink provided by the agency.
Last Date in Agency List : 2024-11-18

Source Details
Source : LINE

Location Details
Location : WATERBODY

Chemicals
Chemical : N/R
Amount : N/R

SHWS - MA

Facility Name : FMR EPA DEWATERING FACILITY
Facility Address : IVO 200 HERMAN MELVILLE BLVD, NEW BEDFORD

Incident Summary
Release Tracking Number : 4-0029521
Notification Date : 2022-09-15
Category : TWO HR
OFC Town : NEW BEDFORD

Current Status : A site/release where the responsible party fails to provide a required submittal to DEP by a specified deadline. Formerly Default Tier 1B.

Current Date : 2023-09-22
Phase : Phase report not required or not submitted.
OHM : N/R
Agency Link : Click here for hyperlink provided by the agency.
Last Date in Agency List : 2024-11-18

Map Id: H33
Direction: ESE
Distance: 0.303 mi., 1601 ft.
Elevation: 7 ft.
Relative: Lower

Site Name : FMR EPA DEWATERING FACILITY
IVO 200 HERMAN MELVILLE BLVD
NEW BEDFORD, MA

Database(s) : [RELEASE - MA, SHWS - MA] ***(cont.)***

Envirosite ID: 52192327
EPA ID: N/R

SHWS - MA ***(cont.)***

Source Details
Source : LINE

Location Details
Location : WATERBODY

Response Action Information
Response Action Type : RLFA
Status : FLDD1U
Submittal Date : 2022-09-15

Chemicals
Chemical : N/R
Amount : N/R

Map Id: I34
Direction: ESE
Distance: 0.308 mi., 1628 ft.
Elevation: N/R
Relative: N/R

Site Name : NEW BEDFORD | New Bedford Site
ACUSHNET ESTUARY | ACUSHNET ESTUARY ACUSHNET ESTUARY
NEW BEDFORD | New Bedford, MA 02740

Database(s) : [CERCLIS-HIST, CONSENT (DECREES), DOCKET, ECHO, FED E C, FED I C, FRS, NPL, NPL - MA, NPL EPA R1 GIS, PFAS NPL, PRP, ROD, SEMS_8R_ACTIVE SITES, SEMS_FINAL NPL]

Envirosite ID: 14522919
EPA ID: MAD980731335

CERCLIS-HIST

Facility Name : NEW BEDFORD
Facility Address : ACUSHNET ESTUARY, NEW BEDFORD, MA 02740
County : BRISTOL

Site ID : 0100743
Epa ID : MAD980731335
Short Name : NEW BEDFORD
Congressional District : 04
IFMS ID : 0143
SMSA Number : 5400
USGC Hydro Unit : 01090002
Federal Facility : N
DMNSN Number : 18000
Site Orphan Flag : N
RCRA ID : N/R

Map Id: I34
Direction: ESE
Distance: 0.308 mi., 1628 ft.
Elevation: N/R
Relative: N/R

Site Name : NEW BEDFORD | New Bedford Site ACUSHNET ESTUARY | ACUSHNET ESTUARY ACUSHNET ESTUARY NEW BEDFORD | New Bedford, MA 02740

Database(s) : [CERCLIS-HIST, CONSENT (DECREES), DOCKET, ECHO, FED E C, FED I C, FRS, NPL, NPL - MA, NPL EPA R1 GIS, PFAS NPL, PRP, ROD, SEMS_8R_ACTIVE SITES, SEMS_FINAL NPL] ***(cont.)***

Envirosite ID: 14522919
EPA ID: MAD980731335

CERCLIS-HIST ***(cont.)***

USGS Quadrangle :	N/R
Site Init by Prog :	N/R
NFRAP Flag :	N/R
Parent ID :	N/R
RST Code :	N/R
EPA Region :	01
Classification :	V
Site Settings Code :	UR
NPL Status :	Currently on the Final NPL
DMNSN Unit Code :	ACRE
RBRAC Code :	N/R
RResp Fed Agency Code :	N/R
Non NPL Status :	N/R
Non NPL Status Date :	N/R
Site Fips Code :	25005
CC Concurrence Date :	N/R
CC Concurrence FY :	N/R
Alias EPA ID :	N/R
Site FUDS Flag :	N/R

CERCLIS Site Contact Name(s)

Contact ID :	1000151
Contact Name :	MARY ELLEN STANTON
Contact Tel. :	6179181256
Contact Title :	On-Scene Coordinator (OSC)
Contact Email :	stanton.mary ellen@epamail.epa.gov

Contact ID :	1270015
Contact Name :	Dave Lederer
Contact Tel. :	6179181325
Contact Title :	Remedial Project Manager (RPM)
Contact Email :	Dave Lederer/R1/USEPA/US@EPA

Contact ID :	1270187
Contact Name :	Nancy Smith
Contact Tel. :	6179181436
Contact Title :	Site Assessment Manager (SAM)
Contact Email :	N/R

Contact ID :	13003028
Contact Name :	Kimberly White
Contact Tel. :	6179181752
Contact Title :	Remedial Project Manager (RPM)
Contact Email :	Kimberly White/R1/USEPA/US

Map Id: I34
Direction: ESE
Distance: 0.308 mi., 1628 ft.
Elevation: N/R
Relative: N/R

Site Name : NEW BEDFORD | New Bedford Site ACUSHNET ESTUARY | ACUSHNET ESTUARY ACUSHNET ESTUARY NEW BEDFORD | New Bedford, MA 02740

Database(s) : [CERCLIS-HIST, CONSENT (DECREES), DOCKET, ECHO, FED E C, FED I C, FRS, NPL, NPL - MA, NPL EPA R1 GIS, PFAS NPL, PRP, ROD, SEMS_8R_ACTIVE SITES, SEMS_FINAL NPL] ***(cont.)***

Envirosite ID: 14522919
EPA ID: MAD980731335

CERCLIS-HIST ***(cont.)***

Contact ID :	13003483
Contact Name :	Elaine Stanley
Contact Tel. :	6179181332
Contact Title :	Remedial Project Manager (RPM)
Contact Email :	ElaineT Stanley/R1/USEPA/US@EPA

Contact ID :	13003753
Contact Name :	Kelsey O'Neil
Contact Tel. :	6179181003
Contact Title :	Community Involvement Coordinator
Contact Email :	Kelsey ONeil/R1/USEPA/US

Alias Comments :	NEW BEDFORD
Site Description :	N/R

Alias Comments :	NEW BEDFORD SITE
Site Description :	N/R

CERCLIS Assessment History

Details for this site have been truncated due to the large number of available details for this site within this dataset. For the complete details for this site, contact your Envirosite account representative for a complimentary site report containing all of the details available.

Action Code :	001
Action :	PRELIMINARY ASSESSMENT
Date Started :	N/R
Date Completed :	1980-07-01
Priority Level :	1
Operational Unit :	00
Primary Responsibility :	EPA Fund-Financed
Planning Status :	N/R
Urgency Indicator :	N/R
Action Anomaly :	N/R

Action Code :	001
Action :	FORWARD PLANNING ACTIVITY/MANAGEMENT ASSISTANCE
Date Started :	2000-09-26
Date Completed :	2007-06-30
Priority Level :	1
Operational Unit :	01
Primary Responsibility :	EPA Fund-Financed
Planning Status :	N/R
Urgency Indicator :	N/R
Action Anomaly :	N/R

Map Id: I34
Direction: ESE
Distance: 0.308 mi., 1628 ft.
Elevation: N/R
Relative: N/R

Site Name : NEW BEDFORD | New Bedford Site ACUSHNET ESTUARY | ACUSHNET ESTUARY ACUSHNET ESTUARY NEW BEDFORD | New Bedford, MA 02740

Database(s) : [CERCLIS-HIST, CONSENT (DECREES), DOCKET, ECHO, FED E C, FED I C, FRS, NPL, NPL - MA, NPL EPA R1 GIS, PFAS NPL, PRP, ROD, SEMS_8R_ACTIVE SITES, SEMS_FINAL NPL] ***(cont.)***

Envirosite ID: 14522919
EPA ID: MAD980731335

CERCLIS-HIST ***(cont.)***

Action Code :	001
Action :	SECTION 104(E) REF LITIGATION
Date Started :	1993-09-17
Date Completed :	1993-10-12
Priority Level :	1
Operational Unit :	00
Primary Responsibility :	Federal Enforcement
Planning Status :	Primary
Urgency Indicator :	N/R
Action Anomaly :	N/R

Action Code :	001
Action :	REMOVAL
Date Started :	1982-04-05
Date Completed :	1982-04-30
Priority Level :	1
Operational Unit :	00
Primary Responsibility :	Coast Guard
Planning Status :	N/R
Urgency Indicator :	N/R
Action Anomaly :	N/R

Action Code :	001
Action :	ADMINISTRATIVE ORDER ON CONSENT
Date Started :	N/R
Date Completed :	1982-05-25
Priority Level :	1
Operational Unit :	00
Primary Responsibility :	Federal Enforcement
Planning Status :	Alternate
Urgency Indicator :	N/R
Action Anomaly :	N/R

Action Code :	001
Action :	RECORD OF DECISION
Date Started :	N/R
Date Completed :	1990-04-06
Priority Level :	1
Operational Unit :	02
Primary Responsibility :	EPA Fund-Financed
Planning Status :	Primary
Urgency Indicator :	N/R
Action Anomaly :	N/R

Action Code :	001
Action :	PRE-DESIGN ASSISTANCE
Date Started :	1985-02-15

Map Id: I34
Direction: ESE
Distance: 0.308 mi., 1628 ft.
Elevation: N/R
Relative: N/R

Site Name : NEW BEDFORD | New Bedford Site ACUSHNET ESTUARY | ACUSHNET ESTUARY ACUSHNET ESTUARY NEW BEDFORD | New Bedford, MA 02740

Database(s) : [CERCLIS-HIST, CONSENT (DECREES), DOCKET, ECHO, FED E C, FED I C, FRS, NPL, NPL - MA, NPL EPA R1 GIS, PFAS NPL, PRP, ROD, SEMS_8R_ACTIVE SITES, SEMS_FINAL NPL] ***(cont.)***

Envirosite ID: 14522919
EPA ID: MAD980731335

CERCLIS-HIST ***(cont.)***

Date Completed :	1990-05-01
Priority Level :	1
Operational Unit :	01
Primary Responsibility :	EPA Fund-Financed
Planning Status :	N/R
Urgency Indicator :	N/R
Action Anomaly :	N/R

Action Code :	001
Action :	COMBINED REMEDIAL INVESTIGATION/FEASIBILITY STUDY
Date Started :	1983-08-18
Date Completed :	1990-04-06
Priority Level :	1
Operational Unit :	01
Primary Responsibility :	EPA Fund-Financed
Planning Status :	Primary
Urgency Indicator :	N/R
Action Anomaly :	N/R

Action Code :	001
Action :	Notice Letters Issued
Date Started :	N/R
Date Completed :	1983-12-09
Priority Level :	2
Operational Unit :	02
Primary Responsibility :	Federal Enforcement
Planning Status :	N/R
Urgency Indicator :	N/R
Action Anomaly :	N/R

Action Code :	001
Action :	REMEDIAL INVESTIGATION/FEASIBILITY STUDY WORKPLAN APPROVAL BY HQ
Date Started :	N/R
Date Completed :	1983-10-18
Priority Level :	1
Operational Unit :	01
Primary Responsibility :	EPA Fund-Financed
Planning Status :	N/R
Urgency Indicator :	N/R
Action Anomaly :	N/R

Action Code :	001
Action :	ADMINISTRATIVE RECORDS
Date Started :	1990-06-25
Date Completed :	1990-09-28
Priority Level :	1

Map Id: I34
Direction: ESE
Distance: 0.308 mi., 1628 ft.
Elevation: N/R
Relative: N/R

Site Name : NEW BEDFORD | New Bedford Site ACUSHNET ESTUARY | ACUSHNET ESTUARY ACUSHNET ESTUARY NEW BEDFORD | New Bedford, MA 02740

Database(s) : [CERCLIS-HIST, CONSENT (DECREES), DOCKET, ECHO, FED E C, FED I C, FRS, NPL, NPL - MA, NPL EPA R1 GIS, PFAS NPL, PRP, ROD, SEMS_8R_ACTIVE SITES, SEMS_FINAL NPL] ***(cont.)***

Envirosite ID: 14522919
EPA ID: MAD980731335

CERCLIS-HIST ***(cont.)***

Operational Unit :	02
Primary Responsibility :	Federal Enforcement
Planning Status :	N/R
Urgency Indicator :	N/R
Action Anomaly :	N/R

Action Code :	001
Action :	PROPOSAL TO NATIONAL PRIORITIES LIST
Date Started :	N/R
Date Completed :	1982-12-30
Priority Level :	1
Operational Unit :	00
Primary Responsibility :	EPA Fund-Financed
Planning Status :	N/R
Urgency Indicator :	N/R
Action Anomaly :	N/R

Action Code :	001
Action :	REMOVAL ASSESSMENT
Date Started :	N/R
Date Completed :	1992-09-21
Priority Level :	1
Operational Unit :	00
Primary Responsibility :	EPA Fund-Financed
Planning Status :	N/R
Urgency Indicator :	N/R
Action Anomaly :	N/R

Action Code :	001
Action :	FEASIBILITY STUDY
Date Started :	1985-02-15
Date Completed :	1990-08-15
Priority Level :	1
Operational Unit :	01
Primary Responsibility :	EPA Fund-Financed
Planning Status :	Primary
Urgency Indicator :	N/R
Action Anomaly :	N/R

Action Code :	001
Action :	TECHNICAL ASSISTANCE GRANT
Date Started :	1988-11-10
Date Completed :	1998-11-10
Priority Level :	1
Operational Unit :	01
Primary Responsibility :	EPA Fund-Financed
Planning Status :	N/R

Map Id: I34
Direction: ESE
Distance: 0.308 mi., 1628 ft.
Elevation: N/R
Relative: N/R

Site Name : NEW BEDFORD | New Bedford Site ACUSHNET ESTUARY | ACUSHNET ESTUARY ACUSHNET ESTUARY NEW BEDFORD | New Bedford, MA 02740

Database(s) : [CERCLIS-HIST, CONSENT (DECREES), DOCKET, ECHO, FED E C, FED I C, FRS, NPL, NPL - MA, NPL EPA R1 GIS, PFAS NPL, PRP, ROD, SEMS_8R_ACTIVE SITES, SEMS_FINAL NPL] ***(cont.)***

Envirosite ID: 14522919
EPA ID: MAD980731335

CERCLIS-HIST ***(cont.)***

Urgency Indicator :	N/R
Action Anomaly :	N/R

Action Code :	001
Action :	TECHNICAL ASSISTANCE
Date Started :	1988-06-02
Date Completed :	1990-08-31
Priority Level :	1
Operational Unit :	01
Primary Responsibility :	EPA Fund-Financed
Planning Status :	N/R
Urgency Indicator :	N/R
Action Anomaly :	N/R

Action Code :	001
Action :	DISCOVERY
Date Started :	N/R
Date Completed :	1979-07-01
Priority Level :	1
Operational Unit :	00
Primary Responsibility :	EPA Fund-Financed
Planning Status :	N/R
Urgency Indicator :	N/R
Action Anomaly :	N/R

Action Code :	001
Action :	RECORD OF DECISION AMENDMENT
Date Started :	N/R
Date Completed :	1999-04-27
Priority Level :	2
Operational Unit :	02
Primary Responsibility :	EPA Fund-Financed
Planning Status :	N/R
Urgency Indicator :	N/R
Action Anomaly :	N/R

Action Code :	001
Action :	TREATABILITY STUDY
Date Started :	1986-09-01
Date Completed :	1992-05-15
Priority Level :	1
Operational Unit :	01
Primary Responsibility :	EPA Fund-Financed
Planning Status :	N/R
Urgency Indicator :	N/R
Action Anomaly :	N/R

Map Id: I34
Direction: ESE
Distance: 0.308 mi., 1628 ft.
Elevation: N/R
Relative: N/R

Site Name : NEW BEDFORD | New Bedford Site ACUSHNET ESTUARY | ACUSHNET ESTUARY ACUSHNET ESTUARY NEW BEDFORD | New Bedford, MA 02740

Database(s) : [CERCLIS-HIST, CONSENT (DECREES), DOCKET, ECHO, FED E C, FED I C, FRS, NPL, NPL - MA, NPL EPA R1 GIS, PFAS NPL, PRP, ROD, SEMS_8R_ACTIVE SITES, SEMS_FINAL NPL] ***(cont.)***

Envirosite ID: 14522919
EPA ID: MAD980731335

CERCLIS-HIST ***(cont.)***

Action Code :	001
Action :	Explanation Of Significant Differences
Date Started :	N/R
Date Completed :	1992-04-27
Priority Level :	2
Operational Unit :	02
Primary Responsibility :	EPA Fund-Financed
Planning Status :	N/R
Urgency Indicator :	N/R
Action Anomaly :	N/R

CONSENT (DECREES)

Facility Name :	NEW BEDFORD
Facility Address :	ACUSHNET ESTUARY, NEW BEDFORD, MA 02740
County :	BRISTOL

Site Details

EPA ID :	MAD980731335
Site Name :	NEW BEDFORD
Non-NPL Status :	N/R
Non-NPL Status Date :	1979-07-01
Non-NPL Status Category :	N/R
Non-NPL Status Subcategory :	N/R
Site Status :	Active
Site Type :	Manufacturing/Processing/Maintenance
Site Type Subcategory :	Electronic/electrical equipment
Region :	R01
Alias/Alternative Site Name :	NEW BEDFORD, NEW BEDFORD SITE
Groundwater Migration Under Control :	Not a Groundwater Site
Federal Agency :	N/R
Indian Entity :	Mashpee Wampanoag Tribe(Current); Wampanoag Tribe of Gay Head (Aquinnah)(Current)
HRS Score :	N/R
NPL Status :	Final NPL
Construction Completion Date :	N/R
Construction Complete :	No
Partial NPL Deletion :	No
Superfund Alternative Approach :	No
Site-wide Ready for Anticipated Use :	No
Human Exposure Under Control :	No
Native American Interest :	Yes
Federal Facility Indicator :	No
Superfund Site Profile Page URL :	Click here for hyperlink provided by the agency.
Last Date in Agency List :	2024-11-15

Map Id: I34
Direction: ESE
Distance: 0.308 mi., 1628 ft.
Elevation: N/R
Relative: N/R

Site Name : NEW BEDFORD | New Bedford Site ACUSHNET ESTUARY | ACUSHNET ESTUARY ACUSHNET ESTUARY NEW BEDFORD | New Bedford, MA 02740

Database(s) : [CERCLIS-HIST, CONSENT (DECREES), DOCKET, ECHO, FED E C, FED I C, FRS, NPL, NPL - MA, NPL EPA R1 GIS, PFAS NPL, PRP, ROD, SEMS_8R_ACTIVE SITES, SEMS_FINAL NPL] ***(cont.)***

Envirosite ID: 14522919
EPA ID: MAD980731335

DOCKET

Facility Name : NEW BEDFORD
Facility Address : ACUSHNET ESTUARY, NEW BEDFORD, MA 02740

Site Activity Details
Enforcement Action Case Number : 01-1982-0016
Activity ID : 50
Enforcement Action Name : NEW BEDFORD
Last Date in Agency List : 2025-02-06

Final Ordr Iss/Final Order Enter Date: 1992-11-13
Complaint/Proposed Order Actual Date: 1992-11-13
Final Order Issued Actual Date : 1992-11-13
Final Order Name : AVX CORPORATION

Final Ordr Iss/Final Order Enter Date: 1992-02-03
Complaint/Proposed Order Actual Date: 1992-02-03
Final Order Issued Actual Date : 1992-02-03
Final Order Name : AVX CORP/NEW BEDFORD HARBOR

Final Ordr Iss/Final Order Enter Date: 1991-07-17
Complaint/Proposed Order Actual Date: 1991-07-17
Final Order Issued Actual Date : 1991-07-17
Final Order Name : AVX CORP/NEW BEDFORD HARBOR

Complaint Summary
Respondent/Defendant Name : AEROVOX, INC.
Named in Complaint : Y
Named in Final Order : Y

Respondent/Defendant Name : AVX, INC
Named in Complaint : Y
Named in Final Order : Y

Respondent/Defendant Name : BELLEVILLE INDUSTRIES
Named in Complaint : Y
Named in Final Order : Y

Respondent/Defendant Name : CORNELL-DUBILIER ELECTRONICS, INC.
Named in Complaint : Y
Named in Final Order : Y

Map Id: I34
Direction: ESE
Distance: 0.308 mi., 1628 ft.
Elevation: N/R
Relative: N/R

Site Name : NEW BEDFORD | New Bedford Site ACUSHNET ESTUARY | ACUSHNET ESTUARY ACUSHNET ESTUARY NEW BEDFORD | New Bedford, MA 02740

Database(s) : [CERCLIS-HIST, CONSENT (DECREES), DOCKET, ECHO, FED E C, FED I C, FRS, NPL, NPL - MA, NPL EPA R1 GIS, PFAS NPL, PRP, ROD, SEMS_8R_ACTIVE SITES, SEMS_FINAL NPL] ***(cont.)***

Envirosite ID: 14522919
EPA ID: MAD980731335

DOCKET ***(cont.)***

Respondent/Defendant Name :	FEDERAL PACIFIC ELECTRIC, INC
Named in Complaint :	Y
Named in Final Order :	Y
Respondent/Defendant Name :	RTE, INC.
Named in Complaint :	Y
Named in Final Order :	N
SEP Category :	N/R
SEP Description :	N/R
Regional Docket Number :	83-3882-Y

Standard Industrial Classification (SIC) Summary

Registry ID :	110009290169
Primary SIC :	0143
Primary NAICS :	N/R
Settlement FRS ICIS Facility :	30881 - NEW BEDFORD
Pollutants (SRS) :	PCB contaminated debris
Admin EA Closed Actual Date :	1992-11-13
Enforcement Action Name :	AVX/NEW BEDFORD HARBOR
Enforcement Action Resolution :	N/R
Violation Types :	Disposal;Improper Disposal Of PCBs/Items
Case Law Sections :	CERCLA 106A - Imminent & Substantial Endangerment Order CERCLA 107 - Superfund CWA 504 - Emergency Powers RCRA 7003 - Imminent Order: Solid or Hazardous Waste

Violation Penalties and Compliance Summary

Compliance Action Cost :	0
EPA Penalty Assessed Amount :	0
Cost Recovery Required :	N/R
Cost of SEP :	0
Cost of Complying Actions :	N/R

Map Id: I34
Direction: ESE
Distance: 0.308 mi., 1628 ft.
Elevation: N/R
Relative: N/R

Site Name : NEW BEDFORD | New Bedford Site ACUSHNET ESTUARY | ACUSHNET ESTUARY ACUSHNET ESTUARY NEW BEDFORD | New Bedford, MA 02740

Database(s) : [CERCLIS-HIST, CONSENT (DECREES), DOCKET, ECHO, FED E C, FED I C, FRS, NPL, NPL - MA, NPL EPA R1 GIS, PFAS NPL, PRP, ROD, SEMS_8R_ACTIVE SITES, SEMS_FINAL NPL] ***(cont.)***

Envirosite ID: 14522919
EPA ID: MAD980731335

DOCKET ***(cont.)***

Site Activity Details

Enforcement Action Case Number :	01-1987-0001
Activity ID :	121
Enforcement Action Name :	NEW BEDFORD
Last Date in Agency List :	2025-02-06
Final Ordr Iss/Final Order Enter Date:	1987-12-07
Complaint/Proposed Order Actual Date:	1987-12-07
Final Order Issued Actual Date :	1987-12-07
Final Order Name :	NEW BEDFORD/CITY OF (MODIFIED)
Final Ordr Iss/Final Order Enter Date:	1987-12-07
Complaint/Proposed Order Actual Date:	1987-12-07
Final Order Issued Actual Date :	1987-12-07
Final Order Name :	NEW BEDFORD, CITY OF

Complaint Summary

Respondent/Defendant Name :	NEW BEDFORD, MA. CITY OF
Named in Complaint :	Y
Named in Final Order :	Y
Respondent/Defendant Name :	NEW BEDOFRD, MA. CITY OF (2)
Named in Complaint :	Y
Named in Final Order :	Y
SEP Category :	N/R
SEP Description :	N/R
Regional Docket Number :	87-2498

Standard Industrial Classification (SIC) Summary

Registry ID :	110009290169
Primary SIC :	0143
Primary NAICS :	N/R
Settlement FRS ICIS Facility :	30881 - NEW BEDFORD
Pollutants (SRS) :	MUNICIPAL WASTEWATER

Map Id: I34
Direction: ESE
Distance: 0.308 mi., 1628 ft.
Elevation: N/R
Relative: N/R

Site Name : NEW BEDFORD | New Bedford Site ACUSHNET ESTUARY | ACUSHNET ESTUARY ACUSHNET ESTUARY NEW BEDFORD | New Bedford, MA 02740

Database(s) : [CERCLIS-HIST, CONSENT (DECREES), DOCKET, ECHO, FED E C, FED I C, FRS, NPL, NPL - MA, NPL EPA R1 GIS, PFAS NPL, PRP, ROD, SEMS_8R_ACTIVE SITES, SEMS_FINAL NPL] ***(cont.)***

Envirosite ID: 14522919
EPA ID: MAD980731335

DOCKET ***(cont.)***

Admin EA Closed Actual Date :	1987-12-07
Enforcement Action Name :	NEW BEDFORD, CITY OF
Enforcement Action Resolution :	Final Order With Penalty
Violation Types :	Violation Of A Permit Requirement
Case Law Sections :	CWA 301 - NPDES Discharge without a Permit CWA 309 - Violation of Existing AO

Violation Penalties and Compliance Summary

Compliance Action Cost :	0
EPA Penalty Assessed Amount :	150000
Cost Recovery Required :	N/R
Cost of SEP :	0
Cost of Complying Actions :	N/R

Site Activity Details

Enforcement Action Case Number :	01-1993-0022
Activity ID :	273
Enforcement Action Name :	NEW BEDFORD
Last Date in Agency List :	2025-02-06
Final Ordr Iss/Final Order Enter Date:	N/R
Complaint/Proposed Order Actual Date:	N/R
Final Order Issued Actual Date :	N/R
Final Order Name :	N/R

Complaint Summary

Respondent/Defendant Name :	CITY OF NEW BEDFORD
Named in Complaint :	Y
Named in Final Order :	N
SEP Category :	N/R
SEP Description :	N/R
Regional Docket Number :	N/R

Map Id: I34
Direction: ESE
Distance: 0.308 mi., 1628 ft.
Elevation: N/R
Relative: N/R

Site Name : NEW BEDFORD | New Bedford Site ACUSHNET ESTUARY | ACUSHNET ESTUARY ACUSHNET ESTUARY NEW BEDFORD | New Bedford, MA 02740

Database(s) : [CERCLIS-HIST, CONSENT (DECREES), DOCKET, ECHO, FED E C, FED I C, FRS, NPL, NPL - MA, NPL EPA R1 GIS, PFAS NPL, PRP, ROD, SEMS_8R_ACTIVE SITES, SEMS_FINAL NPL] ***(cont.)***

Envirosite ID: 14522919
EPA ID: MAD980731335

DOCKET ***(cont.)***

Standard Industrial Classification (SIC) Summary

Registry ID :	110009290169
Primary SIC :	0143
Primary NAICS :	N/R
Settlement FRS ICIS Facility :	N/R - N/R
Pollutants (SRS) :	NONE
Admin EA Closed Actual Date :	1993-10-13
Enforcement Action Name :	CITY OF NEW BEDFORD
Enforcement Action Resolution :	N/R
Violation Types :	N/R
Case Law Sections :	CERCLA 104E5A - Superfund

Violation Penalties and Compliance Summary

Compliance Action Cost :	N/R
EPA Penalty Assessed Amount :	N/R
Cost Recovery Required :	N/R
Cost of SEP :	N/R
Cost of Complying Actions :	N/R

Site Activity Details

Enforcement Action Case Number :	01-1994-0002
Activity ID :	282
Enforcement Action Name :	NEW BEDFORD
Last Date in Agency List :	2025-02-06
Final Ordr Iss/Final Order Enter Date:	1995-06-16
Complaint/Proposed Order Actual Date:	1995-06-16
Final Order Issued Actual Date :	1995-06-16
Final Order Name :	NEW BEDFORD, CITY OF

Complaint Summary

Respondent/Defendant Name :	CITY OF NEW BEDFORD
Named in Complaint :	Y
Named in Final Order :	Y

Map Id: I34
Direction: ESE
Distance: 0.308 mi., 1628 ft.
Elevation: N/R
Relative: N/R

Site Name : NEW BEDFORD | New Bedford Site ACUSHNET ESTUARY | ACUSHNET ESTUARY ACUSHNET ESTUARY NEW BEDFORD | New Bedford, MA 02740

Database(s) : [CERCLIS-HIST, CONSENT (DECREES), DOCKET, ECHO, FED E C, FED I C, FRS, NPL, NPL - MA, NPL EPA R1 GIS, PFAS NPL, PRP, ROD, SEMS_8R_ACTIVE SITES, SEMS_FINAL NPL] ***(cont.)***

Envirosite ID: 14522919
EPA ID: MAD980731335

DOCKET ***(cont.)***

SEP Category :	N/R
SEP Description :	N/R
Regional Docket Number :	87-2498-T

Standard Industrial Classification (SIC) Summary

Registry ID :	110009290169
Primary SIC :	0143
Primary NAICS :	N/R
Settlement FRS ICIS Facility :	30881 - NEW BEDFORD
Pollutants (SRS) :	MUNICIPAL WASTEWATER
Admin EA Closed Actual Date :	1995-06-16
Enforcement Action Name :	NEW BEDFORD, CITY OF
Enforcement Action Resolution :	Final Order With Penalty
Violation Types :	Violation Of A Permit Requirement
Case Law Sections :	CWA 301 - NPDES Discharge without a Permit

Violation Penalties and Compliance Summary

Compliance Action Cost :	180000000
EPA Penalty Assessed Amount :	51000
Cost Recovery Required :	N/R
Cost of SEP :	0
Cost of Complying Actions :	N/R

Site Activity Details

Enforcement Action Case Number :	01-2001-0006
Activity ID :	1464
Enforcement Action Name :	NEW BEDFORD
Last Date in Agency List :	2025-02-06
Final Ordr Iss/Final Order Enter Date:	2001-01-09
Complaint/Proposed Order Actual Date:	2001-01-09
Final Order Issued Actual Date :	2001-01-09

Map Id: I34
Direction: ESE
Distance: 0.308 mi., 1628 ft.
Elevation: N/R
Relative: N/R

Site Name : NEW BEDFORD | New Bedford Site ACUSHNET ESTUARY | ACUSHNET ESTUARY ACUSHNET ESTUARY NEW BEDFORD | New Bedford, MA 02740

Database(s) : [CERCLIS-HIST, CONSENT (DECREES), DOCKET, ECHO, FED E C, FED I C, FRS, NPL, NPL - MA, NPL EPA R1 GIS, PFAS NPL, PRP, ROD, SEMS_8R_ACTIVE SITES, SEMS_FINAL NPL] ***(cont.)***

Envirosite ID: 14522919
EPA ID: MAD980731335

DOCKET ***(cont.)***

Final Order Name : NEW BEDFROD HARBOR SUPERFUND SITE APRAK REALTY TRU

Complaint Summary
Respondent/Defendant Name : AAPRAK REALTY TRUST
Named in Complaint : Y
Named in Final Order : Y

SEP Category : N/R
SEP Description : N/R

Regional Docket Number : CERCLA-1-2001-0016

Standard Industrial Classification (SIC) Summary
Registry ID : 110009290169
Primary SIC : 0143
Primary NAICS : N/R

Settlement FRS ICIS Facility : 30881 - NEW BEDFORD

Pollutants (SRS) : NONE

Admin EA Closed Actual Date : 2001-01-09
Enforcement Action Name : NEW BEDFORD HARBOR SUPERFUND SITE
Enforcement Action Resolution : N/R

Violation Types : N/R

Case Law Sections : CERCLA 104E5 - Violation of 104(e) Compliance Order

Violation Penalties and Compliance Summary
Compliance Action Cost : 0
EPA Penalty Assessed Amount : 0
Cost Recovery Required : N/R
Cost of SEP : 0
Cost of Complying Actions : N/R

Map Id: I34
Direction: ESE
Distance: 0.308 mi., 1628 ft.
Elevation: N/R
Relative: N/R

Site Name : NEW BEDFORD | New Bedford Site ACUSHNET ESTUARY | ACUSHNET ESTUARY ACUSHNET ESTUARY NEW BEDFORD | New Bedford, MA 02740

Database(s) : [CERCLIS-HIST, CONSENT (DECREES), DOCKET, ECHO, FED E C, FED I C, FRS, NPL, NPL - MA, NPL EPA R1 GIS, PFAS NPL, PRP, ROD, SEMS_8R_ACTIVE SITES, SEMS_FINAL NPL] ***(cont.)***

Envirosite ID: 14522919
EPA ID: MAD980731335

ECHO

Facility Name :	NEW BEDFORD
Facility Address :	ACUSHNET ESTUARY, NEW BEDFORD, MA 02740
County :	BRISTOL
Last Inspection Date :	N/R
Registry ID :	110009290169
FIPS Code :	25005
EPA Region :	01
Inspection Count :	0
Last Inspection Days :	N/R
Informal Count :	0
Last Informal Action Date :	N/R
Formal Action Count :	0
Last Formal Action Date :	2001-01-09
Total Penalties :	0
Penalty Count :	N/R
Last Penalty Date :	1995-06-16
Last Penalty Amount :	51000
QTRS IN NC :	N/R
Programs IN SNC :	0
Current Compliance Status :	N/R
Three-Year Compliance Status :	N/R
Collection Method :	N/R
Reference Point :	N/R
Accuracy Meters :	17477
Derived Tribes :	Mashpee Wampanoag Tribe - 17 mile(s), Wampanoag Tribe of Gay Head (Aquinnah) - 21 mile(s)
Derived HUC :	01090002
Derived WBD :	N/R
Derived STCTY FIPS :	25005
Derived Zip :	02740
Derived CD113 :	N/R
Derived CB2010 :	250056513001005
MYRTK Universe :	NNN
NPDES IDs :	N/R
CWA Permit Types :	N/R
CWA Compliance Tracking :	N/R
CWA NAICS :	N/R
CWA SICS :	N/R
CWA Inspection Count :	N/R
CWA Last Inspection Days :	N/R
CWA Informal Count :	N/R
CWA Formal Action Count :	N/R
CWA Last Formal Action Date :	N/R
CWA Penalties :	N/R
CWA Last Penalty Date :	N/R
CWA Last Penalty Amount :	N/R
CWA Quarters IN NC :	N/R

Map Id: I34
Direction: ESE
Distance: 0.308 mi., 1628 ft.
Elevation: N/R
Relative: N/R

Site Name : NEW BEDFORD | New Bedford Site ACUSHNET ESTUARY | ACUSHNET ESTUARY ACUSHNET ESTUARY NEW BEDFORD | New Bedford, MA 02740

Database(s) : [CERCLIS-HIST, CONSENT (DECREES), DOCKET, ECHO, FED E C, FED I C, FRS, NPL, NPL - MA, NPL EPA R1 GIS, PFAS NPL, PRP, ROD, SEMS_8R_ACTIVE SITES, SEMS_FINAL NPL] ***(cont.)***

Envirosite ID: 14522919
EPA ID: MAD980731335

ECHO ***(cont.)***

CWA Current Compliance Status :	N/R
CWA Current SNC Flag :	N
CWA 13 Quarters Compliance Status :	N/R
CWA 13 Quarters Effluent Exceedances:	N/R
CWA Three-Year QNCR Codes :	N/R
DFR URL :	Click here for hyperlink provided by the agency.
Facility SIC :	N/R
Facility NAICS :	N/R
Facility Last Inspection EPA Date :	N/R
Facility Last Inspection State Date :	N/R
Facility Last Formal Act EPA Date :	2001-01-09
Facility Last Formal Act State Date :	N/R
Facility Last Informal Act EPA Date :	N/R
Facility Last Informal Act State Date:	N/R
Facility Federal Agency :	N/R
TRI Reporter :	N/R
Facility Imp Water Flag :	N/R
Current SNC Flag :	N
Indian County Flag :	N
Federal Flag :	N/R
US Mexico Border Flag :	N/R
Chesapeak Bay Flag :	N/R
AIR Flag :	N
NPDES Flag :	N
SDWIS Flag :	N
RCRA Flag :	N
TRI Flag :	N
GHG Flag :	N
Major Flag :	N/R
Active Flag :	N/R
NAA Flag :	N
Latitude :	41.643171
Longitude :	-70.919887
Last Date in Agency List :	2025-02-19

FED E C

Facility Name :	NEW BEDFORD
Facility Address :	ACUSHNET ESTUARY, NEW BEDFORD, MA 02740
County :	BRISTOL
Site ID :	0100743
Site EPA ID :	MAD980731335
Region Code :	01
Action ID :	006
Action Name :	Explanation Of Significant Differences
Action Completion Date :	2011-03-14
Planned Completion Date :	2011-03-30
Operable Unit ID :	01
Contaminated Media :	Sediment

Map Id: I34
Direction: ESE
Distance: 0.308 mi., 1628 ft.
Elevation: N/R
Relative: N/R

Site Name : NEW BEDFORD | New Bedford Site ACUSHNET ESTUARY | ACUSHNET ESTUARY ACUSHNET ESTUARY NEW BEDFORD | New Bedford, MA 02740

Database(s) : [CERCLIS-HIST, CONSENT (DECREES), DOCKET, ECHO, FED E C, FED I C, FRS, NPL, NPL - MA, NPL EPA R1 GIS, PFAS NPL, PRP, ROD, SEMS_8R_ACTIVE SITES, SEMS_FINAL NPL] ***(cont.)***

Envirosite ID: 14522919
EPA ID: MAD980731335

FED E C ***(cont.)***

Engineering Control(s) : Subaqueous Containment Cell
Last Date in Agency List : 2025-01-02

Site ID : 0100743
Site EPA ID : MAD980731335
Region Code : 01
Action ID : 006
Action Name : Explanation Of Significant Differences
Action Completion Date : 2011-03-14
Planned Completion Date : 2011-03-30
Operable Unit ID : 01
Contaminated Media : Sediment
Engineering Control(s) : Disposal
Last Date in Agency List : 2025-01-02

Site ID : 0100743
Site EPA ID : MAD980731335
Region Code : 01
Action ID : 005
Action Name : Explanation Of Significant Differences
Action Completion Date : 2010-03-04
Planned Completion Date : 2010-03-30
Operable Unit ID : 01
Contaminated Media : Sediment
Engineering Control(s) : Storage - Temporary
Last Date in Agency List : 2025-01-02

Site ID : 0100743
Site EPA ID : MAD980731335
Region Code : 01
Action ID : 004
Action Name : Explanation Of Significant Differences
Action Completion Date : 2002-08-15
Planned Completion Date : 2002-09-30
Operable Unit ID : 01
Contaminated Media : Sediment
Engineering Control(s) : Dewatering
Last Date in Agency List : 2025-01-02

Site ID : 0100743
Site EPA ID : MAD980731335
Region Code : 01
Action ID : 004
Action Name : Explanation Of Significant Differences
Action Completion Date : 2002-08-15
Planned Completion Date : 2002-09-30
Operable Unit ID : 01

Map Id: I34
Direction: ESE
Distance: 0.308 mi., 1628 ft.
Elevation: N/R
Relative: N/R

Site Name : NEW BEDFORD | New Bedford Site ACUSHNET ESTUARY | ACUSHNET ESTUARY ACUSHNET ESTUARY NEW BEDFORD | New Bedford, MA 02740

Database(s) : [CERCLIS-HIST, CONSENT (DECREES), DOCKET, ECHO, FED E C, FED I C, FRS, NPL, NPL - MA, NPL EPA R1 GIS, PFAS NPL, PRP, ROD, SEMS_8R_ACTIVE SITES, SEMS_FINAL NPL] ***(cont.)***

Envirosite ID: 14522919
EPA ID: MAD980731335

FED E C ***(cont.)***

Contaminated Media : Sediment
Engineering Control(s) : Disposal
Last Date in Agency List : 2025-01-02

Site ID : 0100743
Site EPA ID : MAD980731335
Region Code : 01
Action ID : 003
Action Name : Explanation Of Significant Differences
Action Completion Date : 2001-09-27
Planned Completion Date : 2001-09-30
Operable Unit ID : 01
Contaminated Media : Sediment
Engineering Control(s) : Dewatering
Last Date in Agency List : 2025-01-02

Site ID : 0100743
Site EPA ID : MAD980731335
Region Code : 01
Action ID : 003
Action Name : Explanation Of Significant Differences
Action Completion Date : 2001-09-27
Planned Completion Date : 2001-09-30
Operable Unit ID : 01
Contaminated Media : Sediment
Engineering Control(s) : Containment, (N.O.S.)
Last Date in Agency List : 2025-01-02

Site ID : 0100743
Site EPA ID : MAD980731335
Region Code : 01
Action ID : 001
Action Name : ROD Amendment
Action Completion Date : 1999-04-27
Planned Completion Date : 1999-03-31
Operable Unit ID : 02
Contaminated Media : Sediment
Engineering Control(s) : Dewatering
Last Date in Agency List : 2025-01-02

Site ID : 0100743
Site EPA ID : MAD980731335
Region Code : 01
Action ID : 001
Action Name : ROD Amendment
Action Completion Date : 1999-04-27
Planned Completion Date : 1999-03-31

Map Id: I34
Direction: ESE
Distance: 0.308 mi., 1628 ft.
Elevation: N/R
Relative: N/R

Site Name : NEW BEDFORD | New Bedford Site ACUSHNET ESTUARY | ACUSHNET ESTUARY ACUSHNET ESTUARY NEW BEDFORD | New Bedford, MA 02740

Database(s) : [CERCLIS-HIST, CONSENT (DECREES), DOCKET, ECHO, FED E C, FED I C, FRS, NPL, NPL - MA, NPL EPA R1 GIS, PFAS NPL, PRP, ROD, SEMS_8R_ACTIVE SITES, SEMS_FINAL NPL] ***(cont.)***

Envirosite ID: 14522919
EPA ID: MAD980731335

FED E C ***(cont.)***

Operable Unit ID :	02
Contaminated Media :	Sediment
Engineering Control(s) :	Disposal
Last Date in Agency List :	2025-01-02

Site ID :	0100743
Site EPA ID :	MAD980731335
Region Code :	01
Action ID :	002
Action Name :	RECORD OF DECISION
Action Completion Date :	1998-09-25
Planned Completion Date :	1998-09-30
Operable Unit ID :	01
Contaminated Media :	Sediment
Engineering Control(s) :	Containment, (N.O.S.)
Last Date in Agency List :	2025-01-02

Site ID :	0100743
Site EPA ID :	MAD980731335
Region Code :	01
Action ID :	002
Action Name :	RECORD OF DECISION
Action Completion Date :	1998-09-25
Planned Completion Date :	1998-09-30
Operable Unit ID :	01
Contaminated Media :	Sediment
Engineering Control(s) :	Dewatering
Last Date in Agency List :	2025-01-02

Site ID :	0100743
Site EPA ID :	MAD980731335
Region Code :	01
Action ID :	002
Action Name :	RECORD OF DECISION
Action Completion Date :	1998-09-25
Planned Completion Date :	1998-09-30
Operable Unit ID :	01
Contaminated Media :	Sediment
Engineering Control(s) :	Consolidate
Last Date in Agency List :	2025-01-02

Site ID :	0100743
Site EPA ID :	MAD980731335
Region Code :	01
Action ID :	002
Action Name :	RECORD OF DECISION
Action Completion Date :	1998-09-25

Map Id: I34
Direction: ESE
Distance: 0.308 mi., 1628 ft.
Elevation: N/R
Relative: N/R

Site Name : NEW BEDFORD | New Bedford Site ACUSHNET ESTUARY | ACUSHNET ESTUARY ACUSHNET ESTUARY NEW BEDFORD | New Bedford, MA 02740

Database(s) : [CERCLIS-HIST, CONSENT (DECREES), DOCKET, ECHO, FED E C, FED I C, FRS, NPL, NPL - MA, NPL EPA R1 GIS, PFAS NPL, PRP, ROD, SEMS_8R_ACTIVE SITES, SEMS_FINAL NPL] ***(cont.)***

Envirosite ID: 14522919
EPA ID: MAD980731335

FED E C ***(cont.)***

Planned Completion Date :	1998-09-30
Operable Unit ID :	01
Contaminated Media :	Sediment
Engineering Control(s) :	Cap
Last Date in Agency List :	2025-01-02

Site ID :	0100743
Site EPA ID :	MAD980731335
Region Code :	01
Action ID :	002
Action Name :	RECORD OF DECISION
Action Completion Date :	1998-09-25
Planned Completion Date :	1998-09-30
Operable Unit ID :	01
Contaminated Media :	Surface Water
Engineering Control(s) :	Discharge
Last Date in Agency List :	2025-01-02

Site ID :	0100743
Site EPA ID :	MAD980731335
Region Code :	01
Action ID :	002
Action Name :	RECORD OF DECISION
Action Completion Date :	1998-09-25
Planned Completion Date :	1998-09-30
Operable Unit ID :	01
Contaminated Media :	Surface Water
Engineering Control(s) :	Monitoring
Last Date in Agency List :	2025-01-02

Site ID :	0100743
Site EPA ID :	MAD980731335
Region Code :	01
Action ID :	002
Action Name :	RECORD OF DECISION
Action Completion Date :	1998-09-25
Planned Completion Date :	1998-09-30
Operable Unit ID :	01
Contaminated Media :	Sediment
Engineering Control(s) :	Revegetation
Last Date in Agency List :	2025-01-02

Site ID :	0100743
Site EPA ID :	MAD980731335
Region Code :	01
Action ID :	002
Action Name :	RECORD OF DECISION

Map Id: I34
Direction: ESE
Distance: 0.308 mi., 1628 ft.
Elevation: N/R
Relative: N/R

Site Name : NEW BEDFORD | New Bedford Site ACUSHNET ESTUARY | ACUSHNET ESTUARY ACUSHNET ESTUARY NEW BEDFORD | New Bedford, MA 02740

Database(s) : [CERCLIS-HIST, CONSENT (DECREES), DOCKET, ECHO, FED E C, FED I C, FRS, NPL, NPL - MA, NPL EPA R1 GIS, PFAS NPL, PRP, ROD, SEMS_8R_ACTIVE SITES, SEMS_FINAL NPL] ***(cont.)***

Envirosite ID: 14522919
EPA ID: MAD980731335

FED E C ***(cont.)***

Action Completion Date :	1998-09-25
Planned Completion Date :	1998-09-30
Operable Unit ID :	01
Contaminated Media :	Surface Water
Engineering Control(s) :	Treatment, (N.O.S.)
Last Date in Agency List :	2025-01-02

Site ID :	0100743
Site EPA ID :	MAD980731335
Region Code :	01
Action ID :	002
Action Name :	RECORD OF DECISION
Action Completion Date :	1998-09-25
Planned Completion Date :	1998-09-30
Operable Unit ID :	01
Contaminated Media :	Sediment
Engineering Control(s) :	Excavation
Last Date in Agency List :	2025-01-02

Site ID :	0100743
Site EPA ID :	MAD980731335
Region Code :	01
Action ID :	002
Action Name :	Explanation Of Significant Differences
Action Completion Date :	1995-10-30
Planned Completion Date :	N/R
Operable Unit ID :	02
Contaminated Media :	Sediment
Engineering Control(s) :	Non-fundamental change (ESD)
Last Date in Agency List :	2025-01-02

Site ID :	0100743
Site EPA ID :	MAD980731335
Region Code :	01
Action ID :	001
Action Name :	Explanation Of Significant Differences
Action Completion Date :	1992-04-27
Planned Completion Date :	N/R
Operable Unit ID :	02
Contaminated Media :	Sediment
Engineering Control(s) :	Bottom Liner: Geosynthetic
Last Date in Agency List :	2025-01-02

Site ID :	0100743
Site EPA ID :	MAD980731335
Region Code :	01
Action ID :	001

Map Id: I34
Direction: ESE
Distance: 0.308 mi., 1628 ft.
Elevation: N/R
Relative: N/R

Site Name : NEW BEDFORD | New Bedford Site ACUSHNET ESTUARY | ACUSHNET ESTUARY ACUSHNET ESTUARY NEW BEDFORD | New Bedford, MA 02740

Database(s) : [CERCLIS-HIST, CONSENT (DECREES), DOCKET, ECHO, FED E C, FED I C, FRS, NPL, NPL - MA, NPL EPA R1 GIS, PFAS NPL, PRP, ROD, SEMS_8R_ACTIVE SITES, SEMS_FINAL NPL] ***(cont.)***

Envirosite ID: 14522919
EPA ID: MAD980731335

FED E C ***(cont.)***

Action Name :	Explanation Of Significant Differences
Action Completion Date :	1992-04-27
Planned Completion Date :	N/R
Operable Unit ID :	02
Contaminated Media :	Sediment
Engineering Control(s) :	Disposal
Last Date in Agency List :	2025-01-02

Site ID :	0100743
Site EPA ID :	MAD980731335
Region Code :	01
Action ID :	001
Action Name :	Explanation Of Significant Differences
Action Completion Date :	1992-04-27
Planned Completion Date :	N/R
Operable Unit ID :	02
Contaminated Media :	Sediment
Engineering Control(s) :	Surface Drainage Control
Last Date in Agency List :	2025-01-02

Site ID :	0100743
Site EPA ID :	MAD980731335
Region Code :	01
Action ID :	001
Action Name :	Explanation Of Significant Differences
Action Completion Date :	1992-04-27
Planned Completion Date :	N/R
Operable Unit ID :	02
Contaminated Media :	Sediment
Engineering Control(s) :	Cap
Last Date in Agency List :	2025-01-02

Site ID :	0100743
Site EPA ID :	MAD980731335
Region Code :	01
Action ID :	001
Action Name :	Explanation Of Significant Differences
Action Completion Date :	1992-04-27
Planned Completion Date :	N/R
Operable Unit ID :	02
Contaminated Media :	Sediment
Engineering Control(s) :	Leachate Control
Last Date in Agency List :	2025-01-02

Site ID :	0100743
Site EPA ID :	MAD980731335
Region Code :	01

Map Id: I34
Direction: ESE
Distance: 0.308 mi., 1628 ft.
Elevation: N/R
Relative: N/R

Site Name : NEW BEDFORD | New Bedford Site ACUSHNET ESTUARY | ACUSHNET ESTUARY ACUSHNET ESTUARY NEW BEDFORD | New Bedford, MA 02740

Database(s) : [CERCLIS-HIST, CONSENT (DECREES), DOCKET, ECHO, FED E C, FED I C, FRS, NPL, NPL - MA, NPL EPA R1 GIS, PFAS NPL, PRP, ROD, SEMS_8R_ACTIVE SITES, SEMS_FINAL NPL] ***(cont.)***

Envirosite ID: 14522919
EPA ID: MAD980731335

FED E C ***(cont.)***

Action ID :	001
Action Name :	RECORD OF DECISION
Action Completion Date :	1990-04-06
Planned Completion Date :	1990-06-30
Operable Unit ID :	02
Contaminated Media :	Sediment
Engineering Control(s) :	Dewatering
Last Date in Agency List :	2025-01-02

Site ID :	0100743
Site EPA ID :	MAD980731335
Region Code :	01
Action ID :	001
Action Name :	RECORD OF DECISION
Action Completion Date :	1990-04-06
Planned Completion Date :	1990-06-30
Operable Unit ID :	02
Contaminated Media :	Sediment
Engineering Control(s) :	Residuals Disposal
Last Date in Agency List :	2025-01-02

Site ID :	0100743
Site EPA ID :	MAD980731335
Region Code :	01
Action ID :	001
Action Name :	RECORD OF DECISION
Action Completion Date :	1990-04-06
Planned Completion Date :	1990-06-30
Operable Unit ID :	02
Contaminated Media :	Sediment
Engineering Control(s) :	Incineration
Last Date in Agency List :	2025-01-02

Site ID :	0100743
Site EPA ID :	MAD980731335
Region Code :	01
Action ID :	001
Action Name :	RECORD OF DECISION
Action Completion Date :	1990-04-06
Planned Completion Date :	1990-06-30
Operable Unit ID :	02
Contaminated Media :	Sediment
Engineering Control(s) :	Storage - Temporary
Last Date in Agency List :	2025-01-02

Site ID :	0100743
Site EPA ID :	MAD980731335

Map Id: I34
Direction: ESE
Distance: 0.308 mi., 1628 ft.
Elevation: N/R
Relative: N/R

Site Name : NEW BEDFORD | New Bedford Site ACUSHNET ESTUARY | ACUSHNET ESTUARY ACUSHNET ESTUARY NEW BEDFORD | New Bedford, MA 02740

Database(s) : [CERCLIS-HIST, CONSENT (DECREES), DOCKET, ECHO, FED E C, FED I C, FRS, NPL, NPL - MA, NPL EPA R1 GIS, PFAS NPL, PRP, ROD, SEMS_8R_ACTIVE SITES, SEMS_FINAL NPL] ***(cont.)***

Envirosite ID: 14522919
EPA ID: MAD980731335

FED E C ***(cont.)***

Region Code :	01
Action ID :	001
Action Name :	RECORD OF DECISION
Action Completion Date :	1990-04-06
Planned Completion Date :	1990-06-30
Operable Unit ID :	02
Contaminated Media :	Sediment
Engineering Control(s) :	Dredging
Last Date in Agency List :	2025-01-02

Site ID :	0100743
Site EPA ID :	MAD980731335
Region Code :	01
Action ID :	001
Action Name :	RECORD OF DECISION
Action Completion Date :	1990-04-06
Planned Completion Date :	1990-06-30
Operable Unit ID :	02
Contaminated Media :	Sediment
Engineering Control(s) :	Solidification/Stabilization (In-Situ)
Last Date in Agency List :	2025-01-02

FED I C

Facility Name :	NEW BEDFORD
Facility Address :	ACUSHNET ESTUARY, NEW BEDFORD, MA 02740
County :	BRISTOL

Site ID :	0100743
Site EPA ID :	MAD980731335
Region Code :	01
Action ID :	002
Action Name :	RECORD OF DECISION
Action Completion Date :	1998-09-25
Planned Completion Date :	1998-09-30
Operable Unit ID :	01
Contaminated Media :	Surface Water
Engineering Control(s) :	Fishing Restriction
Last Date in Agency List :	2025-01-02

Site ID :	0100743
Site EPA ID :	MAD980731335
Region Code :	01
Action ID :	002
Action Name :	RECORD OF DECISION
Action Completion Date :	1998-09-25
Planned Completion Date :	1998-09-30
Operable Unit ID :	01

Map Id: I34
Direction: ESE
Distance: 0.308 mi., 1628 ft.
Elevation: N/R
Relative: N/R

Site Name : NEW BEDFORD | New Bedford Site ACUSHNET ESTUARY | ACUSHNET ESTUARY ACUSHNET ESTUARY NEW BEDFORD | New Bedford, MA 02740

Database(s) : [CERCLIS-HIST, CONSENT (DECREES), DOCKET, ECHO, FED E C, FED I C, FRS, NPL, NPL - MA, NPL EPA R1 GIS, PFAS NPL, PRP, ROD, SEMS_8R_ACTIVE SITES, SEMS_FINAL NPL] ***(cont.)***

Envirosite ID: 14522919
EPA ID: MAD980731335

FED I C ***(cont.)***

Contaminated Media :	Surface Water
Engineering Control(s) :	Institutional Controls, (N.O.S.)
Last Date in Agency List :	2025-01-02

Site ID :	0100743
Site EPA ID :	MAD980731335
Region Code :	01
Action ID :	002
Action Name :	RECORD OF DECISION
Action Completion Date :	1998-09-25
Planned Completion Date :	1998-09-30
Operable Unit ID :	01
Contaminated Media :	Sediment
Engineering Control(s) :	Institutional Controls, (N.O.S.)
Last Date in Agency List :	2025-01-02

FRS

Facility Name :	NEW BEDFORD
Facility Address :	ACUSHNET ESTUARY ACUSHNET ESTUARY, NEW BEDFORD, MA 02740
County :	BRISTOL

Site Details

Registry ID :	110009290169
FRS Facility URL :	Click here for hyperlink provided by the agency.
Last Date in Agency List :	2024-12-16

Source Description

Source Description :

ICIS provides a database that, when complete, will contain enforcement and compliance information across most of EPA's programs. The vision for ICIS is to replace EPA's independent databases that contain enforcement data with a single repository for that information. Currently, ICIS contains all Federal Administrative and Judicial enforcement actions and a subset of the Permit Compliance System (PCS), which supports the National Pollutant Discharge Elimination System (NPDES). This information is maintained in ICIS by EPA in the Regional offices and at Headquarters. A future release of ICIS will completely replace PCS and will integrate that information with Federal actions already in the system. ICIS also has the capability to track other activities that support compliance and enforcement programs, including incident tracking, compliance assistance, and compliance monitoring.

Map Id: I34
Direction: ESE
Distance: 0.308 mi., 1628 ft.
Elevation: N/R
Relative: N/R

Site Name : NEW BEDFORD | New Bedford Site ACUSHNET ESTUARY | ACUSHNET ESTUARY ACUSHNET ESTUARY NEW BEDFORD | New Bedford, MA 02740

Database(s) : [CERCLIS-HIST, CONSENT (DECREES), DOCKET, ECHO, FED E C, FED I C, FRS, NPL, NPL - MA, NPL EPA R1 GIS, PFAS NPL, PRP, ROD, SEMS_8R_ACTIVE SITES, SEMS_FINAL NPL] ***(cont.)***

Envirosite ID: 14522919
EPA ID: MAD980731335

FRS ***(cont.)***

The Superfund Enterprise Management System (SEMS) integrates multiple legacy systems into a comprehensive tracking and reporting tool, providing data on the inventory of active and archived hazardous waste sites evaluated by the Superfund program. It contains sites that are either proposed to be or are on the National Priorities List (NPL) as well as sites that are in the screening and assessment phase for possible inclusion on the NPL.

FRS Environmental Interest

Source and System ID :	ICIS - 30881 SEMS - MAD980731335

NPL

Facility Name :	New Bedford Site
Facility Address :	New Bedford, MA
Listing Date :	1983-09-08
Site Score :	N/R
Site EPA ID :	MAD980731335
Federal Facility Indicator :	No
National Priorities List Status :	N/R
Congressional District :	N/R
Other Site Name :	N/R
County :	N/R
Site Listing Narrative Link :	Click here for hyperlink provided by the agency.
Site Progress Profile Link :	Click here for hyperlink provided by the agency.
Federal Register Notice Link :	Click here for hyperlink provided by the agency.
Site Location Link :	Click here for hyperlink provided by the agency.
Last Date in Agency List :	2024-11-13

Site Details

Superfund Site :	N/R
Street Address :	N/R
Site Status :	N/R
Site Background :	N/R

Contact Information

Contact Name :	N/R
Contact Title :	N/R
Phone :	N/R
Email :	N/R

Map Id: I34
Direction: ESE
Distance: 0.308 mi., 1628 ft.
Elevation: N/R
Relative: N/R

Site Name : NEW BEDFORD | New Bedford Site ACUSHNET ESTUARY | ACUSHNET ESTUARY ACUSHNET ESTUARY NEW BEDFORD | New Bedford, MA 02740

Database(s) : [CERCLIS-HIST, CONSENT (DECREES), DOCKET, ECHO, FED E C, FED I C, FRS, NPL, NPL - MA, NPL EPA R1 GIS, PFAS NPL, PRP, ROD, SEMS_8R_ACTIVE SITES, SEMS_FINAL NPL] ***(cont.)***

Envirosite ID: 14522919
EPA ID: MAD980731335

NPL ***(cont.)***

Additional Site Contacts : N/R

Contaminant Information
- CAS Number : N/R
- Contaminant Name : N/R
- Contaminated Media : N/R
- Area of Site Found (Operable Unit) : N/R
- More Information Link : N/R

Operable Units Information
- OU ID : N/R
- Name : N/R
- Decision Document : N/R
- Cleanup Technologies Selected in the Decision Document: N/R

Performance Measures Information
- Human Exposure Under Control : N/R
- Groundwater Migration Under Control : N/R
- Construction Complete : N/R
- Sitewide Ready for Anticipated Use : N/R

NPL - MA

- Facility Name : NEW BEDFORD SITE
- Facility Address : ACUSHNET ESTUARY, NEW BEDFORD, MA 02740
- County : N/R

Site Details
- EPA ID : MAD980731335
- NPL Status : N/R
- DEP Staff : Joe Coyne
- Congressional District : 4
- Community Involvement Coordinator : N/R
- Remedial Project Manager : N/R
- Additional Contacts : N/R
- Proposed Date : 07/23/1982
- Final Date : 1983-09-08
- Site ID : 100743
- Site Aliases : New Bedford Harbor Superfund Site
- Site Responsibility : Federal, State
- Site Town : New Bedford
- Site History : N/R

Map Id: I34
Direction: ESE
Distance: 0.308 mi., 1628 ft.
Elevation: N/R
Relative: N/R

Site Name : NEW BEDFORD | New Bedford Site ACUSHNET ESTUARY | ACUSHNET ESTUARY ACUSHNET ESTUARY NEW BEDFORD | New Bedford, MA 02740

Database(s) : [CERCLIS-HIST, CONSENT (DECREES), DOCKET, ECHO, FED E C, FED I C, FRS, NPL, NPL - MA, NPL EPA R1 GIS, PFAS NPL, PRP, ROD, SEMS_8R_ACTIVE SITES, SEMS_FINAL NPL] ***(cont.)***

Envirosite ID: 14522919
EPA ID: MAD980731335

NPL - MA ***(cont.)***

What is Being Done to Clean Up the Site?:	N/R
What is the Current Site Status? :	N/R

NPL EPA R1 GIS

Description :	GIS for EPA Region 1 NPL

PFAS NPL

Facility Name :	NEW BEDFORD
Facility Address :	ACUSHNET ESTUARY, NEW BEDFORD, MA 02740
County :	BRISTOL
EPA ID :	MAD980731335
NPL Status :	Final
Region :	01
Superfund Alternative Agreement :	No
Federal Facility :	No
Latitude :	41.643171
Longitude :	-70.919887
Last Date in Agency List :	2023-12-26

PRP

Facility Name :	NEW BEDFORD
Facility Address :	ACUSHNET ESTUARY, NEW BEDFORD, MA 02740
County :	N/R
Complete Date :	2023-03-21
Date Type :	SETTLEMENT DATE
EPA ID :	MAD980731335
Site Name :	NEW BEDFORD
NPL Status :	Currently on the Final NPL
Non NPL Status :	N/R
Party Name :	AVX CORPORATION
Street Address :	N/R
Region Code :	01
Action Type Seq :	AF-5
Action Name :	ACT AMND
Last Date in Agency List :	2024-10-18

Complete Date :	2013-09-19
Date Type :	SETTLEMENT DATE
EPA ID :	MAD980731335
Site Name :	NEW BEDFORD
NPL Status :	Currently on the Final NPL
Non NPL Status :	N/R

Map Id: I34
Direction: ESE
Distance: 0.308 mi., 1628 ft.
Elevation: N/R
Relative: N/R

Site Name : NEW BEDFORD | New Bedford Site ACUSHNET ESTUARY | ACUSHNET ESTUARY ACUSHNET ESTUARY NEW BEDFORD | New Bedford, MA 02740

Database(s) : [CERCLIS-HIST, CONSENT (DECREES), DOCKET, ECHO, FED E C, FED I C, FRS, NPL, NPL - MA, NPL EPA R1 GIS, PFAS NPL, PRP, ROD, SEMS_8R_ACTIVE SITES, SEMS_FINAL NPL] ***(cont.)***

Envirosite ID: 14522919
EPA ID: MAD980731335

PRP ***(cont.)***

Party Name :	AVX CORPORATION
Street Address :	N/R
Region Code :	01
Action Type Seq :	AF-3
Action Name :	ACT AMND
Last Date in Agency List :	2024-10-18

Complete Date :	2013-08-29
Date Type :	SETTLEMENT DATE
EPA ID :	MAD980731335
Site Name :	NEW BEDFORD
NPL Status :	Currently on the Final NPL
Non NPL Status :	N/R
Party Name :	AVX, INC.
Street Address :	750 LEXINGTON AVE., NEW YORK, NY 10022
Region Code :	01
Action Type Seq :	AF-2
Action Name :	ACT AMND
Last Date in Agency List :	2024-10-18

Complete Date :	2012-06-18
Date Type :	SETTLEMENT DATE
EPA ID :	MAD980731335
Site Name :	NEW BEDFORD
NPL Status :	Currently on the Final NPL
Non NPL Status :	N/R
Party Name :	AVX CORPORATION
Street Address :	N/R
Region Code :	01
Action Type Seq :	AF-1
Action Name :	ACT AMND
Last Date in Agency List :	2024-10-18

Complete Date :	2012-04-18
Date Type :	SETTLEMENT DATE
EPA ID :	MAD980731335
Site Name :	NEW BEDFORD
NPL Status :	Currently on the Final NPL
Non NPL Status :	N/R
Party Name :	AVX CORPORATION
Street Address :	N/R
Region Code :	01
Action Type Seq :	UA-4
Action Name :	UNL ORDR
Last Date in Agency List :	2024-10-18

Map Id: I34
Direction: ESE
Distance: 0.308 mi., 1628 ft.
Elevation: N/R
Relative: N/R

Site Name : NEW BEDFORD | New Bedford Site ACUSHNET ESTUARY | ACUSHNET ESTUARY ACUSHNET ESTUARY NEW BEDFORD | New Bedford, MA 02740

Database(s) : [CERCLIS-HIST, CONSENT (DECREES), DOCKET, ECHO, FED E C, FED I C, FRS, NPL, NPL - MA, NPL EPA R1 GIS, PFAS NPL, PRP, ROD, SEMS_8R_ACTIVE SITES, SEMS_FINAL NPL] ***(cont.)***

Envirosite ID: 14522919
EPA ID: MAD980731335

PRP ***(cont.)***

Complete Date :	2001-01-09
Date Type :	SETTLEMENT DATE
EPA ID :	MAD980731335
Site Name :	NEW BEDFORD
NPL Status :	Currently on the Final NPL
Non NPL Status :	N/R
Party Name :	APRAK REALTY TRUST
Street Address :	N/R
Region Code :	01
Action Type Seq :	UA-3
Action Name :	UNL ORDR
Last Date in Agency List :	2024-10-18

Complete Date :	1992-11-24
Date Type :	SETTLEMENT DATE
EPA ID :	MAD980731335
Site Name :	NEW BEDFORD
NPL Status :	Currently on the Final NPL
Non NPL Status :	N/R
Party Name :	FEDERAL PACIFIC ELECTRIC COMPANY
Street Address :	N/R
Region Code :	01
Action Type Seq :	CD-3
Action Name :	C DECREE
Last Date in Agency List :	2024-10-18

Complete Date :	1992-11-24
Date Type :	SETTLEMENT DATE
EPA ID :	MAD980731335
Site Name :	NEW BEDFORD
NPL Status :	Currently on the Final NPL
Non NPL Status :	N/R
Party Name :	CORNELL DUBILIER ELECTRONICS, INC.
Street Address :	N/R
Region Code :	01
Action Type Seq :	CD-3
Action Name :	C DECREE
Last Date in Agency List :	2024-10-18

Complete Date :	1991-09-25
Date Type :	SETTLEMENT DATE
EPA ID :	MAD980731335
Site Name :	NEW BEDFORD
NPL Status :	Currently on the Final NPL
Non NPL Status :	N/R
Party Name :	AVX CORPORATION
Street Address :	N/R
Region Code :	01

Map Id: I34
Direction: ESE
Distance: 0.308 mi., 1628 ft.
Elevation: N/R
Relative: N/R

Site Name : NEW BEDFORD | New Bedford Site ACUSHNET ESTUARY | ACUSHNET ESTUARY ACUSHNET ESTUARY NEW BEDFORD | New Bedford, MA 02740

Database(s) : [CERCLIS-HIST, CONSENT (DECREES), DOCKET, ECHO, FED E C, FED I C, FRS, NPL, NPL - MA, NPL EPA R1 GIS, PFAS NPL, PRP, ROD, SEMS_8R_ACTIVE SITES, SEMS_FINAL NPL] ***(cont.)***

Envirosite ID: 14522919
EPA ID: MAD980731335

PRP ***(cont.)***

Action Type Seq :	CD-2
Action Name :	C DECREE
Last Date in Agency List :	2024-10-18
Complete Date :	1991-07-17
Date Type :	SETTLEMENT DATE
EPA ID :	MAD980731335
Site Name :	NEW BEDFORD
NPL Status :	Currently on the Final NPL
Non NPL Status :	N/R
Party Name :	AEROVOX, INC.
Street Address :	N/R
Region Code :	01
Action Type Seq :	CD-1
Action Name :	C DECREE
Last Date in Agency List :	2024-10-18
Complete Date :	1991-07-17
Date Type :	SETTLEMENT DATE
EPA ID :	MAD980731335
Site Name :	NEW BEDFORD
NPL Status :	Currently on the Final NPL
Non NPL Status :	N/R
Party Name :	BELLEVILLE INDUSTRIES
Street Address :	740 BELLEVILLE AVENUE, NEW BEDFORD, MA 01960
Region Code :	01
Action Type Seq :	CD-1
Action Name :	C DECREE
Last Date in Agency List :	2024-10-18
Complete Date :	1983-12-09
Date Type :	GENERAL NOTICE
EPA ID :	MAD980731335
Site Name :	NEW BEDFORD
NPL Status :	Currently on the Final NPL
Non NPL Status :	N/R
Party Name :	CORNELL DUBILIER ELECTRONICS, INC.
Street Address :	WAYNE INTERCHANGE, PL. 1, WAYNE, NJ 07470
Region Code :	01
Action Type Seq :	NJ-1
Action Name :	Not Ltrs
Last Date in Agency List :	2024-10-18
Complete Date :	1983-12-09
Date Type :	GENERAL NOTICE
EPA ID :	MAD980731335
Site Name :	NEW BEDFORD

Map Id: I34
Direction: ESE
Distance: 0.308 mi., 1628 ft.
Elevation: N/R
Relative: N/R

Site Name : NEW BEDFORD | New Bedford Site ACUSHNET ESTUARY | ACUSHNET ESTUARY ACUSHNET ESTUARY NEW BEDFORD | New Bedford, MA 02740

Database(s) : [CERCLIS-HIST, CONSENT (DECREES), DOCKET, ECHO, FED E C, FED I C, FRS, NPL, NPL - MA, NPL EPA R1 GIS, PFAS NPL, PRP, ROD, SEMS_8R_ACTIVE SITES, SEMS_FINAL NPL] ***(cont.)***

Envirosite ID: 14522919
EPA ID: MAD980731335

PRP ***(cont.)***

NPL Status :	Currently on the Final NPL
Non NPL Status :	N/R
Party Name :	BELLEVILLE INDUSTRIES
Street Address :	740 BELLEVILLE AVENUE, NEW BEDFORD, MA 01960
Region Code :	01
Action Type Seq :	NJ-1
Action Name :	Not Ltrs
Last Date in Agency List :	2024-10-18

Complete Date :	1983-12-09
Date Type :	GENERAL NOTICE
EPA ID :	MAD980731335
Site Name :	NEW BEDFORD
NPL Status :	Currently on the Final NPL
Non NPL Status :	N/R
Party Name :	AVX, INC.
Street Address :	750 LEXINGTON AVE., NEW YORK, NY 10022
Region Code :	01
Action Type Seq :	NJ-1
Action Name :	Not Ltrs
Last Date in Agency List :	2024-10-18

Complete Date :	1983-12-09
Date Type :	GENERAL NOTICE
EPA ID :	MAD980731335
Site Name :	NEW BEDFORD
NPL Status :	Currently on the Final NPL
Non NPL Status :	N/R
Party Name :	FEDERAL PACIFIC ELECTRIC CO.
Street Address :	29325 CHAGRIN BLVD., CLEVELAND, OH 44122
Region Code :	01
Action Type Seq :	NJ-1
Action Name :	Not Ltrs
Last Date in Agency List :	2024-10-18

Complete Date :	1983-12-09
Date Type :	GENERAL NOTICE
EPA ID :	MAD980731335
Site Name :	NEW BEDFORD
NPL Status :	Currently on the Final NPL
Non NPL Status :	N/R
Party Name :	AEROVOX, INC.
Street Address :	N/R
Region Code :	01
Action Type Seq :	NJ-1
Action Name :	Not Ltrs
Last Date in Agency List :	2024-10-18

Map Id: I34
Direction: ESE
Distance: 0.308 mi., 1628 ft.
Elevation: N/R
Relative: N/R

Site Name : NEW BEDFORD | New Bedford Site ACUSHNET ESTUARY | ACUSHNET ESTUARY ACUSHNET ESTUARY NEW BEDFORD | New Bedford, MA 02740

Database(s) : [CERCLIS-HIST, CONSENT (DECREES), DOCKET, ECHO, FED E C, FED I C, FRS, NPL, NPL - MA, NPL EPA R1 GIS, PFAS NPL, PRP, ROD, SEMS_8R_ACTIVE SITES, SEMS_FINAL NPL] ***(cont.)***

Envirosite ID: 14522919
EPA ID: MAD980731335

PRP ***(cont.)***

Complete Date :	1983-09-30
Date Type :	SETTLEMENT DATE
EPA ID :	MAD980731335
Site Name :	NEW BEDFORD
NPL Status :	Currently on the Final NPL
Non NPL Status :	N/R
Party Name :	CORNELL-DUBILIER ELECTRONICS CORPORATION
Street Address :	N/R
Region Code :	01
Action Type Seq :	UA-1
Action Name :	UNL ORDR
Last Date in Agency List :	2024-10-18

Complete Date :	1983-09-30
Date Type :	SETTLEMENT DATE
EPA ID :	MAD980731335
Site Name :	NEW BEDFORD
NPL Status :	Currently on the Final NPL
Non NPL Status :	N/R
Party Name :	CITY OF NEW BEDFORD
Street Address :	N/R
Region Code :	01
Action Type Seq :	UA-2
Action Name :	UNL ORDR
Last Date in Agency List :	2024-10-18

Complete Date :	1982-05-25
Date Type :	SETTLEMENT DATE
EPA ID :	MAD980731335
Site Name :	NEW BEDFORD
NPL Status :	Currently on the Final NPL
Non NPL Status :	N/R
Party Name :	AEROVOX, INC.
Street Address :	N/R
Region Code :	01
Action Type Seq :	AC-1
Action Name :	ADM ORDR
Last Date in Agency List :	2024-10-18

ROD

Facility Name :	NEW BEDFORD
Facility Address :	ACUSHNET ESTUARY, NEW BEDFORD, MA 02740
County :	BRISTOL

Date :	1999-04-27
EPA ID :	MAD980731335
Region :	01

Map Id: I34
Direction: ESE
Distance: 0.308 mi., 1628 ft.
Elevation: N/R
Relative: N/R

Site Name : NEW BEDFORD | New Bedford Site ACUSHNET ESTUARY | ACUSHNET ESTUARY ACUSHNET ESTUARY NEW BEDFORD | New Bedford, MA 02740

Database(s) : [CERCLIS-HIST, CONSENT (DECREES), DOCKET, ECHO, FED E C, FED I C, FRS, NPL, NPL - MA, NPL EPA R1 GIS, PFAS NPL, PRP, ROD, SEMS_8R_ACTIVE SITES, SEMS_FINAL NPL] ***(cont.)***

Envirosite ID: 14522919
EPA ID: MAD980731335

ROD ***(cont.)***

Title : RECORD OF DECISION (ROD) AMENDMENT (DECLARATION ATTACHED)
Title (Link) : Click here for hyperlink provided by the agency.
Last Date in Agency List : 2024-11-18

Date : 1998-09-25
EPA ID : MAD980731335
Region : 01
Title : RECORD OF DECISION (ROD)
Title (Link) : Click here for hyperlink provided by the agency.
Last Date in Agency List : 2024-11-18

Date : 1990-12-14
EPA ID : MAD980731335
Region : 01
Title : FINAL RECORD OF DECISION (ROD)
Title (Link) : Click here for hyperlink provided by the agency.
Last Date in Agency List : 2024-11-18

Date : 1990-04-06
EPA ID : MAD980731335
Region : 01

Title : RECORD OF DECISION (ROD), FOR HOT SPOT OPERABLE UNIT, SIGNED 04/06/1990 (RESPONSIVENESS SUMMARY ATTACHED)

Title (Link) : Click here for hyperlink provided by the agency.
Last Date in Agency List : 2024-11-18

SEMS_8R_ACTIVE SITES

Facility Name : NEW BEDFORD
Facility Address : ACUSHNET ESTUARY, NEW BEDFORD, MA 02740
County : BRISTOL

Site Details
Site ID : 0100743
EPA ID : MAD980731335
Region : 01
Congressional District : 04
Federal Facility : N
Federal Facility Docket : N
NPL Status : Currently on the Final NPL
Non NPL Status : N/R
FIPS Code : 25005
Superfund Alternative Agreement : N
Latitude : 41.643171

Map Id: I34
Direction: ESE
Distance: 0.308 mi., 1628 ft.
Elevation: N/R
Relative: N/R

Site Name : NEW BEDFORD | New Bedford Site ACUSHNET ESTUARY | ACUSHNET ESTUARY ACUSHNET ESTUARY NEW BEDFORD | New Bedford, MA 02740

Database(s) : [CERCLIS-HIST, CONSENT (DECREES), DOCKET, ECHO, FED E C, FED I C, FRS, NPL, NPL - MA, NPL EPA R1 GIS, PFAS NPL, PRP, ROD, SEMS_8R_ACTIVE SITES, SEMS_FINAL NPL] ***(cont.)***

Envirosite ID: 14522919
EPA ID: MAD980731335

SEMS_8R_ACTIVE SITES ***(cont.)***

Longitude :	-70.919887
Last Date in Agency List :	2024-10-02

Additional Information

Details for this site have been truncated due to the large number of available details for this site within this dataset. For the complete details for this site, contact your Envirosite account representative for a complimentary site report containing all of the details available.

Start Date :	2023-01-09
Finish Date :	N/R
OU :	01
Action Code :	FS
Action Name :	FS
Sequence :	8
Quality :	N/R
Current Action Lead :	EPA Perf

Start Date :	2022-03-30
Finish Date :	N/R
OU :	01
Action Code :	RA
Action Name :	RA
Sequence :	13
Quality :	N/R
Current Action Lead :	EPA Perf

Start Date :	2022-03-30
Finish Date :	N/R
OU :	01
Action Code :	RA
Action Name :	RA
Sequence :	19
Quality :	N/R
Current Action Lead :	EPA Perf

Start Date :	2022-03-30
Finish Date :	N/R
OU :	01
Action Code :	RA
Action Name :	RA
Sequence :	12
Quality :	N/R
Current Action Lead :	EPA Perf

Map Id: I34
Direction: ESE
Distance: 0.308 mi., 1628 ft.
Elevation: N/R
Relative: N/R

Site Name : NEW BEDFORD | New Bedford Site ACUSHNET ESTUARY | ACUSHNET ESTUARY ACUSHNET ESTUARY NEW BEDFORD | New Bedford, MA 02740

Database(s) : [CERCLIS-HIST, CONSENT (DECREES), DOCKET, ECHO, FED E C, FED I C, FRS, NPL, NPL - MA, NPL EPA R1 GIS, PFAS NPL, PRP, ROD, SEMS_8R_ACTIVE SITES, SEMS_FINAL NPL] ***(cont.)***

Envirosite ID: 14522919
EPA ID: MAD980731335

SEMS_8R_ACTIVE SITES ***(cont.)***

Start Date :	2022-03-30
Finish Date :	N/R
OU :	01
Action Code :	RA
Action Name :	RA
Sequence :	18
Quality :	N/R
Current Action Lead :	EPA Perf

Start Date :	2022-03-30
Finish Date :	N/R
OU :	01
Action Code :	RA
Action Name :	RA
Sequence :	16
Quality :	N/R
Current Action Lead :	EPA Perf

Start Date :	2021-09-14
Finish Date :	N/R
OU :	01
Action Code :	RA
Action Name :	RA
Sequence :	11
Quality :	N/R
Current Action Lead :	EPA Perf

Start Date :	2021-07-19
Finish Date :	2024-07-24
OU :	01
Action Code :	RA
Action Name :	RA
Sequence :	10
Quality :	N/R
Current Action Lead :	EPA Perf

Start Date :	2020-10-30
Finish Date :	2022-02-22
OU :	01
Action Code :	RA
Action Name :	RA
Sequence :	15
Quality :	N/R
Current Action Lead :	EPA Perf

Map Id: I34
Direction: ESE
Distance: 0.308 mi., 1628 ft.
Elevation: N/R
Relative: N/R

Site Name : NEW BEDFORD | New Bedford Site ACUSHNET ESTUARY | ACUSHNET ESTUARY ACUSHNET ESTUARY NEW BEDFORD | New Bedford, MA 02740

Database(s) : [CERCLIS-HIST, CONSENT (DECREES), DOCKET, ECHO, FED E C, FED I C, FRS, NPL, NPL - MA, NPL EPA R1 GIS, PFAS NPL, PRP, ROD, SEMS_8R_ACTIVE SITES, SEMS_FINAL NPL] ***(cont.)***

Envirosite ID: 14522919
EPA ID: MAD980731335

SEMS_8R_ACTIVE SITES ***(cont.)***

Start Date :	2020-10-30
Finish Date :	2022-11-13
OU :	01
Action Code :	RA
Action Name :	RA
Sequence :	14
Quality :	N/R
Current Action Lead :	EPA Perf

Start Date :	2020-03-02
Finish Date :	2021-05-11
OU :	01
Action Code :	RA
Action Name :	RA
Sequence :	9
Quality :	N/R
Current Action Lead :	EPA Perf

Start Date :	2019-12-12
Finish Date :	2021-12-07
OU :	01
Action Code :	RA
Action Name :	RA
Sequence :	8
Quality :	N/R
Current Action Lead :	EPA Perf

Start Date :	2019-12-12
Finish Date :	2021-08-17
OU :	01
Action Code :	RA
Action Name :	RA
Sequence :	7
Quality :	N/R
Current Action Lead :	EPA Perf

Start Date :	2019-12-12
Finish Date :	2021-01-07
OU :	01
Action Code :	RA
Action Name :	RA
Sequence :	6
Quality :	N/R
Current Action Lead :	EPA Perf

Map Id: I34
Direction: ESE
Distance: 0.308 mi., 1628 ft.
Elevation: N/R
Relative: N/R

Site Name : NEW BEDFORD | New Bedford Site ACUSHNET ESTUARY | ACUSHNET ESTUARY ACUSHNET ESTUARY NEW BEDFORD | New Bedford, MA 02740

Database(s) : [CERCLIS-HIST, CONSENT (DECREES), DOCKET, ECHO, FED E C, FED I C, FRS, NPL, NPL - MA, NPL EPA R1 GIS, PFAS NPL, PRP, ROD, SEMS_8R_ACTIVE SITES, SEMS_FINAL NPL] ***(cont.)***

Envirosite ID: 14522919
EPA ID: MAD980731335

SEMS_8R_ACTIVE SITES ***(cont.)***

Start Date :	2019-11-05
Finish Date :	2020-09-22
OU :	00
Action Code :	FE
Action Name :	5 YEAR
Sequence :	4
Quality :	N/R
Current Action Lead :	EPA Perf In-Hse

Start Date :	2017-09-25
Finish Date :	2017-09-25
OU :	00
Action Code :	AR
Action Name :	ADMIN REC
Sequence :	8
Quality :	N/R
Current Action Lead :	EPA Perf

Start Date :	2015-07-08
Finish Date :	2015-07-08
OU :	00
Action Code :	AR
Action Name :	ADMIN REC
Sequence :	6
Quality :	E
Current Action Lead :	EPA Perf

Start Date :	2015-02-23
Finish Date :	2015-09-30
OU :	00
Action Code :	FE
Action Name :	5 YEAR
Sequence :	3
Quality :	N/R
Current Action Lead :	EPA Perf In-Hse

Start Date :	2014-09-30
Finish Date :	2014-12-11
OU :	00
Action Code :	AR
Action Name :	ADMIN REC
Sequence :	5
Quality :	N/R
Current Action Lead :	EPA Perf

Map Id: I34
Direction: ESE
Distance: 0.308 mi., 1628 ft.
Elevation: N/R
Relative: N/R

Site Name : NEW BEDFORD | New Bedford Site ACUSHNET ESTUARY | ACUSHNET ESTUARY ACUSHNET ESTUARY NEW BEDFORD | New Bedford, MA 02740

Database(s) : [CERCLIS-HIST, CONSENT (DECREES), DOCKET, ECHO, FED E C, FED I C, FRS, NPL, NPL - MA, NPL EPA R1 GIS, PFAS NPL, PRP, ROD, SEMS_8R_ACTIVE SITES, SEMS_FINAL NPL] ***(cont.)***

Envirosite ID: 14522919
EPA ID: MAD980731335

SEMS_8R_ACTIVE SITES ***(cont.)***

Start Date :	2014-06-11
Finish Date :	2015-09-30
OU :	00
Action Code :	FM
Action Name :	FPA/MA
Sequence :	2
Quality :	N/R
Current Action Lead :	EPA Perf

Start Date :	2014-04-09
Finish Date :	2014-04-09
OU :	00
Action Code :	AR
Action Name :	ADMIN REC
Sequence :	7
Quality :	E
Current Action Lead :	EPA Perf

Start Date :	2014-02-26
Finish Date :	2015-07-16
OU :	01
Action Code :	FS
Action Name :	FS
Sequence :	7
Quality :	N/R
Current Action Lead :	EPA Perf

Start Date :	2012-04-23
Finish Date :	2012-04-27
OU :	00
Action Code :	AR
Action Name :	ADMIN REC
Sequence :	4
Quality :	OR
Current Action Lead :	EPA Perf

Start Date :	2011-07-15
Finish Date :	2014-07-14
OU :	00
Action Code :	TG
Action Name :	TA GRANT
Sequence :	3
Quality :	N/R
Current Action Lead :	EPA Perf

Map Id: I34
Direction: ESE
Distance: 0.308 mi., 1628 ft.
Elevation: N/R
Relative: N/R

Site Name : NEW BEDFORD | New Bedford Site ACUSHNET ESTUARY | ACUSHNET ESTUARY ACUSHNET ESTUARY NEW BEDFORD | New Bedford, MA 02740

Database(s) : [CERCLIS-HIST, CONSENT (DECREES), DOCKET, ECHO, FED E C, FED I C, FRS, NPL, NPL - MA, NPL EPA R1 GIS, PFAS NPL, PRP, ROD, SEMS_8R_ACTIVE SITES, SEMS_FINAL NPL] ***(cont.)***

Envirosite ID: 14522919
EPA ID: MAD980731335

SEMS_8R_ACTIVE SITES ***(cont.)***

Start Date :	2009-12-30
Finish Date :	2010-09-30
OU :	00
Action Code :	FE
Action Name :	5 YEAR
Sequence :	2
Quality :	N/R
Current Action Lead :	EPA Perf In-Hse

Start Date :	2008-09-08
Finish Date :	2017-09-20
OU :	03
Action Code :	CO
Action Name :	RI/FS
Sequence :	2
Quality :	N/R
Current Action Lead :	EPA Perf

Start Date :	2005-03-24
Finish Date :	2005-09-30
OU :	00
Action Code :	FE
Action Name :	5 YEAR
Sequence :	1
Quality :	N/R
Current Action Lead :	EPA Perf

Start Date :	2001-09-27
Finish Date :	2003-03-07
OU :	01
Action Code :	RD
Action Name :	RD
Sequence :	7
Quality :	N/R
Current Action Lead :	EPA Perf

Start Date :	2000-09-26
Finish Date :	2007-06-30
OU :	00
Action Code :	FM
Action Name :	FPA/MA
Sequence :	1
Quality :	N/R
Current Action Lead :	EPA Perf

Map Id: I34
Direction: ESE
Distance: 0.308 mi., 1628 ft.
Elevation: N/R
Relative: N/R

Site Name : NEW BEDFORD | New Bedford Site
ACUSHNET ESTUARY | ACUSHNET ESTUARY ACUSHNET ESTUARY
NEW BEDFORD | New Bedford, MA 02740

Database(s) : [CERCLIS-HIST, CONSENT (DECREES), DOCKET, ECHO, FED E C, FED I C, FRS, NPL, NPL - MA, NPL EPA R1 GIS, PFAS NPL, PRP, ROD, SEMS_8R_ACTIVE SITES, SEMS_FINAL NPL] ***(cont.)***

Envirosite ID: 14522919
EPA ID: MAD980731335

SEMS_8R_ACTIVE SITES ***(cont.)***

Start Date :	2000-09-06
Finish Date :	2006-03-21
OU :	00
Action Code :	TA
Action Name :	TECH ASSIST
Sequence :	11
Quality :	N/R
Current Action Lead :	EPA Perf

SEMS_FINAL NPL

Facility Name :	NEW BEDFORD
Facility Address :	ACUSHNET ESTUARY, NEW BEDFORD, MA 02740
County :	BRISTOL
NPL Status Date :	1983-09-08
Site ID :	0100743
EPA ID :	MAD980731335
Region :	01
Federal Facility Indicator :	N
Latitude :	41.643171
Longitude :	-70.919887
Last Date in Agency List :	2024-10-03

Map Id: 35
Direction: W
Distance: 0.311 mi., 1645 ft.
Elevation: 115 ft.
Relative: Higher

Site Name : MULTI-FAMILY RESIDENCE | MS. JANET RAMOS | Janet Ramos
63 ROBESON STREET
NEW BEDFORD | New Bedford, MA 02740

Database(s) : [LAST - MA, MANIFEST EPA, RELEASE - MA, SHWS - MA]

Envirosite ID: 58316655
EPA ID: MAD089353023

LAST - MA

Facility Name :	MULTI-FAMILY RESIDENCE
Facility Address :	63 ROBESON STREET, NEW BEDFORD

Incident Information

Notification Date :	2019-01-08
Release Tracking Number :	4-0027637
Category :	TWO HR
OFC Town :	NEW BEDFORD

Map Id: 35
Direction: W
Distance: 0.311 mi., 1645 ft.
Elevation: 115 ft.
Relative: Higher

Site Name : MULTI-FAMILY RESIDENCE | MS. JANET RAMOS | Janet Ramos
63 ROBESON STREET
NEW BEDFORD | New Bedford, MA 02740

Database(s) : [LAST - MA, MANIFEST EPA, RELEASE - MA, SHWS - MA] ***(cont.)***

Envirosite ID: 58316655
EPA ID: MAD089353023

LAST - MA ***(cont.)***

Current Status :	Permanent Solution with No Conditions
Current Date :	2019-03-08
Phase :	Phase report not required or not submitted.
OHM :	N/R
Agency Link :	Click here for hyperlink provided by the agency.
Last Date in Agency List :	2024-11-18

Source Details

Source :	AST

Location Details

Location :	RESIDNTIAL

Chemicals

Chemical :	N/R
Amount :	N/R

MANIFEST EPA

Manifest Details

Manifest Number :	018092554JJK
Shipped Date :	2019-02-22
Updated Date :	2019-04-01
Received Date :	2019-02-26
Status :	Signed
Generator ID :	MAD089353023
Generator Name :	MS. JANET RAMOS
Generator Address :	63 ROBESON STREET, NEW BEDFORD, MA 02740
Generator Mailing :	63 ROBESON STREET, NEW BEDFORD, MA 02740
Generator Contact :	N/R
Destination ID :	RID040098352
Destination Name :	Northland Environmental, LLC
Destination Mailing :	275 Allens Avenue, Providence, RI 02905
Destination Address :	275 Allens Avenue, Providence, RI 02905
Destination Contact :	N/R
Submission Type :	DataImage5Copy
Origin Type :	Service
Manifest Residue :	N
Rejection :	N
Last Date in Agency List :	2024-12-03

Waste Details

Waste Line Number :	1
Is DOT Hazardous :	N
DOT ID Number :	N/R
DOT Information :	N/R
Non Waste Description :	NON DOT/NON RCRA REGULATED SOLID

Map Id: 35
Direction: W
Distance: 0.311 mi., 1645 ft.
Elevation: 115 ft.
Relative: Higher

Site Name : MULTI-FAMILY RESIDENCE | MS. JANET RAMOS | Janet Ramos
63 ROBESON STREET
NEW BEDFORD | New Bedford, MA 02740

Database(s) : [LAST - MA, MANIFEST EPA, RELEASE - MA, SHWS - MA] ***(cont.)***

Envirosite ID: 58316655
EPA ID: MAD089353023

MANIFEST EPA ***(cont.)***

Quantity :	1500 Pounds
Quantity Tons, Acute, Non-Acute :	0.75, 0, 0.75
Quantity Kg, Acute, Non-Acute :	0, 680.2725
Quantity Tons, Haz, Non-Haz :	0, 0.75
Quantity Kg, Haz, Non-Haz :	0, 680.2725
Management Method :	H141 - STORAGE, BULKING AND/OR TRANSFER OFF SITE
Is EPA Waste :	N
Federal Code :	N/R
State Code :	MA - MA01, RI - R015

Manifest Details

Manifest Number :	018092555JJK
Shipped Date :	2019-02-20
Updated Date :	2019-03-04
Received Date :	2019-02-20
Status :	Signed
Generator ID :	MAD089353023
Generator Name :	Janet Ramos
Generator Address :	63 Robeson Street, New Bedford, MA 02740
Generator Mailing :	63 63 Robeson Street, New Bedford, MA 02740
Generator Contact :	N/R
Destination ID :	MAD062179890
Destination Name :	TRADEBE TREATMENT AND RECYCLING OF STOUGHTON
Destination Mailing :	441R 441R CANTON ST, STOUGHTON, MA 02072
Destination Address :	441R 441R CANTON ST, STOUGHTON, MA 02072
Destination Contact :	N/R
Submission Type :	DataImage5Copy
Origin Type :	Service
Manifest Residue :	N
Rejection :	N
Last Date in Agency List :	2024-12-03

Waste Details

Waste Line Number :	1
Is DOT Hazardous :	Y
DOT ID Number :	NA1993
DOT Information :	NA1993 COMBUSTIBLE LIQUIDS, N.O.S. COMB LIQ III
Non Waste Description :	N/R
Quantity :	400 Gallons
Quantity Tons, Acute, Non-Acute :	1.6680567, 0, 1.6680567
Quantity Kg, Acute, Non-Acute :	0, 1512.9775
Quantity Tons, Haz, Non-Haz :	0, 1.6680567
Quantity Kg, Haz, Non-Haz :	0, 1512.9775
Management Method :	H061 - FUEL BLENDING
Is EPA Waste :	N
Federal Code :	N/R
State Code :	MA - MA98

Map Id: 35
Direction: W
Distance: 0.311 mi., 1645 ft.
Elevation: 115 ft.
Relative: Higher

Site Name : MULTI-FAMILY RESIDENCE | MS. JANET RAMOS | Janet Ramos
63 ROBESON STREET
NEW BEDFORD | New Bedford, MA 02740

Database(s) : [LAST - MA, MANIFEST EPA, RELEASE - MA, SHWS - MA] ***(cont.)***

Envirosite ID: 58316655
EPA ID: MAD089353023

MANIFEST EPA ***(cont.)***

Manifest Details

Manifest Number :	018092541JJK
Shipped Date :	2019-02-11
Updated Date :	2019-02-22
Received Date :	2019-02-12
Status :	Signed
Generator ID :	MAD089353023
Generator Name :	Janet Ramos
Generator Address :	63 Robeson Street, New Bedford, MA 02740
Generator Mailing :	63 63 Robeson Street, New Bedford, MA 02740
Generator Contact :	N/R
Destination ID :	MAD062179890
Destination Name :	TRADEBE TREATMENT AND RECYCLING OF STOUGHTON
Destination Mailing :	441R 441R CANTON ST, STOUGHTON, MA 02072
Destination Address :	441R 441R CANTON ST, STOUGHTON, MA 02072
Destination Contact :	N/R
Submission Type :	DataImage5Copy
Origin Type :	Service
Manifest Residue :	N
Rejection :	N
Last Date in Agency List :	2024-12-03

Waste Details

Waste Line Number :	1
Is DOT Hazardous :	Y
DOT ID Number :	NA1993
DOT Information :	NA1993 COMBUSTIBLE LIQUIDS, N.O.S. COMB LIQ III
Non Waste Description :	N/R
Quantity :	463 Gallons
Quantity Tons, Acute, Non-Acute :	1.9307756, 0, 1.9307756
Quantity Kg, Acute, Non-Acute :	0, 1751.2715
Quantity Tons, Haz, Non-Haz :	0, 1.9307756
Quantity Kg, Haz, Non-Haz :	0, 1751.2715
Management Method :	H135 - DISCHARGE TO SEWER/POTW OR NPDES
Is EPA Waste :	N
Federal Code :	N/R
State Code :	MA - MA98

RELEASE - MA

Facility Name :	MULTI-FAMILY RESIDENCE
Facility Address :	63 ROBESON STREET, NEW BEDFORD

Incident Summary

Release Tracking Number :	4-0027637
Notification Date :	2019-01-08
Category :	TWO HR
OFC Town :	NEW BEDFORD
Current Status :	Permanent Solution with No Conditions
Current Date :	2019-03-08
Phase :	Phase report not required or not submitted.

Map Id: 35
Direction: W
Distance: 0.311 mi., 1645 ft.
Elevation: 115 ft.
Relative: Higher

Site Name : MULTI-FAMILY RESIDENCE | MS. JANET RAMOS | Janet Ramos
63 ROBESON STREET
NEW BEDFORD | New Bedford, MA 02740

Database(s) : [LAST - MA, MANIFEST EPA, RELEASE - MA, SHWS - MA] ***(cont.)***

Envirosite ID: 58316655
EPA ID: MAD089353023

RELEASE - MA ***(cont.)***

OHM : N/R
Agency Link : Click here for hyperlink provided by the agency.
Last Date in Agency List : 2024-11-18

Source Details
Source : AST

Location Details
Location : RESIDNTIAL

Chemicals
Chemical : N/R
Amount : N/R

SHWS - MA

Facility Name : MULTI-FAMILY RESIDENCE
Facility Address : 63 ROBESON STREET, NEW BEDFORD

Incident Summary
Release Tracking Number : 4-0027637
Notification Date : 2019-01-08
Category : TWO HR
OFC Town : NEW BEDFORD
Current Status : Permanent Solution with No Conditions
Current Date : 2019-03-08
Phase : Phase report not required or not submitted.
OHM : N/R
Agency Link : Click here for hyperlink provided by the agency.
Last Date in Agency List : 2024-11-18

Source Details
Source : AST

Location Details
Location : RESIDNTIAL

Response Action Information
Response Action Type : RNFE
Status : RECPT Transmittal or Notification Received

Map Id: 35
Direction: W
Distance: 0.311 mi., 1645 ft.
Elevation: 115 ft.
Relative: Higher

Site Name : MULTI-FAMILY RESIDENCE | MS. JANET RAMOS | Janet Ramos
63 ROBESON STREET
NEW BEDFORD | New Bedford, MA 02740

Database(s) : [LAST - MA, MANIFEST EPA, RELEASE - MA, SHWS - MA] ***(cont.)***

Envirosite ID: 58316655
EPA ID: MAD089353023

SHWS - MA ***(cont.)***

Submittal Date : 2019-03-08

Response Action Type : NOR
Status : ISSUED
Submittal Date : 2019-01-16

Response Action Type : RLFA
Status : FLDD1U
Submittal Date : 2019-01-08

Response Action Type : BOL
Status : RECPT Transmittal or Notification Received
Submittal Date : 2019-01-28

Response Action Type : RAO Response Action Outcome - RAO
Status : TSAUD Level I - Technical Screen Audit
Submittal Date : 2019-03-12

Response Action Type : RLFA
Status : FOLOFF
Submittal Date : 2019-01-29

Response Action Type : RAO Response Action Outcome - RAO
Status : PSNRCD
Submittal Date : 2019-03-08

Response Action Type : BOL
Status : SHPFAC
Submittal Date : 2019-03-08

Chemicals
Chemical : N/R
Amount : N/R

Map Id: 36
Direction: NE
Distance: 0.326 mi., 1719 ft.
Elevation: 9 ft.
Relative: Lower

Site Name : JUSTIN CLOTHING CO/NATCO | INDUSTRIAL | THREE STORY BRICK BUILDING
61 NORTH FRONT ST
NEW BEDFORD, MA 02741

Database(s) : [ASBESTOS - MA, AUL - MA, HIST RELEASE - MA, RELEASE - MA, SHWS - MA]

Envirosite ID: 58316652
EPA ID: N/R

ASBESTOS - MA

Facility Name :	INDUSTRIAL
Facility Address :	61 NORTH FRONT STREET, NEW BEDFORD
Project Start Date :	2005-06-30
Project End Date :	2005-07-22
Project ID :	N/R
Form Type :	ANF-001
Project Type :	Renv
Owner Name :	WAMSUTTA WAREHOUSE
Owner Address :	N/R
DLS Contractor ID :	AC000356
DLS Contractor :	FRANKLIN ANALYTICAL SERVICES
Site Supervisor ID :	AS040141
Site Supervisor :	THOMAS J. MCCOOG SR.
Last Date in Agency List :	2021-11-09
Project Start Date :	2005-08-04
Project End Date :	2005-08-19
Project ID :	N/R
Form Type :	ANF-001
Project Type :	Renv
Owner Name :	WAMSUTTA WAREHOUSE
Owner Address :	N/R
DLS Contractor ID :	AC000356
DLS Contractor :	FRANKLIN ANALYTICAL SERVICES
Site Supervisor ID :	AS040141
Site Supervisor :	THOMAS J. MCCOOG SR.
Last Date in Agency List :	2021-11-09
Facility Name :	THREE STORY BRICK BUILDING
Facility Address :	61 NORTH FRONT STREET, NEW BEDFORD
Project Start Date :	2005-07-05
Project End Date :	2005-09-05
Project ID :	N/R
Form Type :	AQ-06
Project Type :	N/R
Owner Name :	PAUL BISCIN
Owner Address :	100 NORTH FRONT STREET
DLS Contractor ID :	N/R
DLS Contractor :	N/R
Site Supervisor ID :	N/R
Site Supervisor :	N/R
Last Date in Agency List :	2021-11-09

AUL - MA

Facility Name :	JUSTIN CLOTHING CO/NATCO

Map Id: 36
Direction: NE
Distance: 0.326 mi., 1719 ft.
Elevation: 9 ft.
Relative: Lower

Site Name : JUSTIN CLOTHING CO/NATCO | INDUSTRIAL | THREE STORY BRICK BUILDING
61 NORTH FRONT ST
NEW BEDFORD, MA 02741

Database(s) : [ASBESTOS - MA, AUL - MA, HIST RELEASE - MA, RELEASE - MA, SHWS - MA] ***(cont.)***

Envirosite ID: 58316652
EPA ID: N/R

AUL - MA ***(cont.)***

Facility Address : 61 NORTH FRONT ST, NEW BEDFORD, 027410000

Incident Summary
Release Tracking Number : 4-0011454
Notification Date : 1995-06-14
Category : TWO HR
OFC Town : NEW BEDFORD

Current Status : Response Action Outcome - A site/release where a Permanent or Temporary Solution Statement (formerly RAO Statement) was submitted. This statement asserts that response actions were sufficient to achieve a level of no significant risk or at least ensure that all substantial hazards were eliminated.

Current Date : 1996-06-21
Phase : Phase report not required or not submitted.
OHM : Oil
Agency Link : Click here for hyperlink provided by the agency.
Last Date in Agency List : 2024-11-18

Source Details
Source : UNKNOWN

Location Details
Location : INDUSTRIAL

Location : COMMERCIAL

Response Action Information
Response Action Type : AUL Activity and Use Limitation
Status : RECPT Transmittal or Notification Received
Submittal Date : 1996-06-21
Response Action Outcome Class : N/R

Response Action Type : AUL Activity and Use Limitation
Status : SNAUDI Level II - Audit Inspection
Submittal Date : 2011-08-17
Response Action Outcome Class : N/R

Response Action Type : AUL Activity and Use Limitation
Status : ACTAUD Level III-Comprehensive Audit

Map Id: 36
Direction: NE
Distance: 0.326 mi., 1719 ft.
Elevation: 9 ft.
Relative: Lower

Site Name : JUSTIN CLOTHING CO/NATCO | INDUSTRIAL | THREE STORY BRICK BUILDING
61 NORTH FRONT ST
NEW BEDFORD, MA 02741

Database(s) : [ASBESTOS - MA, AUL - MA, HIST RELEASE - MA, RELEASE - MA, SHWS - MA] ***(cont.)***

Envirosite ID: 58316652
EPA ID: N/R

AUL - MA ***(cont.)***

Submittal Date : 2001-08-03
Response Action Outcome Class : N/R

HIST RELEASE - MA

Facility Address : 61 NORTH FRONT ST, NEW BEDFORD

Notification Date : 1995-06-14
RTN Number : 4-11454
Assoc ID : N/R
Source : UNKNOWN
Category : TWO HR
Location Aid : JUSTIN CLOTHING CO/NATCO
Location : COMMERCIAL, INDUSTRIAL
Municipality : NEW BEDFORD
Last Date in Agency List : 2015-04-09

Chemical Information
Chemical : #4 FUEL OIL

Chemical : FUEL OIL

RELEASE - MA

Facility Name : JUSTIN CLOTHING CO/NATCO
Facility Address : 61 NORTH FRONT ST, NEW BEDFORD, 027410000

Incident Summary
Release Tracking Number : 4-0011454
Notification Date : 1995-06-14
Category : TWO HR
OFC Town : NEW BEDFORD

Current Status : Response Action Outcome - A site/release where a Permanent or Temporary Solution Statement (formerly RAO Statement) was submitted. This statement asserts that response actions were sufficient to achieve a level of no significant risk or at least ensure that all substantial hazards were eliminated.

Current Date : 1996-06-21
Phase : Phase report not required or not submitted.
OHM : Oil
Agency Link : Click here for hyperlink provided by the agency.
Last Date in Agency List : 2024-11-18

Map Id: 36
Direction: NE
Distance: 0.326 mi., 1719 ft.
Elevation: 9 ft.
Relative: Lower

Site Name : JUSTIN CLOTHING CO/NATCO | INDUSTRIAL | THREE STORY BRICK BUILDING
61 NORTH FRONT ST
NEW BEDFORD, MA 02741

Database(s) : [ASBESTOS - MA, AUL - MA, HIST RELEASE - MA, RELEASE - MA, SHWS - MA] ***(cont.)***

Envirosite ID: 58316652
EPA ID: N/R

RELEASE - MA ***(cont.)***

Source Details
Source : UNKNOWN

Location Details
Location : INDUSTRIAL
COMMERCIAL

Chemicals
Chemical : #4 FUEL OIL
Amount : N/R

Chemical : FUEL OIL
Amount : N/R

SHWS - MA

Facility Name : JUSTIN CLOTHING CO/NATCO
Facility Address : 61 NORTH FRONT ST, NEW BEDFORD, 027410000

Incident Summary
Release Tracking Number : 4-0011454
Notification Date : 1995-06-14
Category : TWO HR
OFC Town : NEW BEDFORD

Current Status : Response Action Outcome - A site/release where a Permanent or Temporary Solution Statement (formerly RAO Statement) was submitted. This statement asserts that response actions were sufficient to achieve a level of no significant risk or at least ensure that all substantial hazards were eliminated.

Current Date : 1996-06-21
Phase : Phase report not required or not submitted.
OHM : Oil
Agency Link : Click here for hyperlink provided by the agency.
Last Date in Agency List : 2024-11-18

Source Details
Source : UNKNOWN

Map Id: 36
Direction: NE
Distance: 0.326 mi., 1719 ft.
Elevation: 9 ft.
Relative: Lower

Site Name : JUSTIN CLOTHING CO/NATCO | INDUSTRIAL | THREE STORY BRICK BUILDING
61 NORTH FRONT ST
NEW BEDFORD, MA 02741

Database(s) : [ASBESTOS - MA, AUL - MA, HIST RELEASE - MA, RELEASE - MA, SHWS - MA] ***(cont.)***

Envirosite ID: 58316652
EPA ID: N/R

SHWS - MA ***(cont.)***

Location Details

Location : INDUSTRIAL
COMMERCIAL

Response Action Information

Details for this site have been truncated due to the large number of available details for this site within this dataset. For the complete details for this site, contact your Envirosite account representative for a complimentary site report containing all of the details available.

Response Action Type : AUL Activity and Use Limitation
Status : RECPT Transmittal or Notification Received
Submittal Date : 1996-06-21

Response Action Type : AUDCOM
Status : NOA
Submittal Date : 2001-05-10

Response Action Type : AUDCOM
Status : NOA
Submittal Date : 1999-08-12

Response Action Type : AUL Activity and Use Limitation
Status : SNAUDI Level II - Audit Inspection
Submittal Date : 2011-08-17

Response Action Type : RNF Release Notification Form Received
Status : REPORT Reportable Release or Threat of Release
Submittal Date : 1995-06-28

Response Action Type : RLFA
Status : FOLOFF
Submittal Date : 1995-06-23

Response Action Type : AUDCOM
Status : FOLCD
Submittal Date : 2001-08-03

Response Action Type : RAO Response Action Outcome - RAO
Status : FEEREC Fee Received - TFS Use Only
Submittal Date : 1996-06-24

Map Id: 36
Direction: NE
Distance: 0.326 mi., 1719 ft.
Elevation: 9 ft.
Relative: Lower

Site Name : JUSTIN CLOTHING CO/NATCO | INDUSTRIAL | THREE STORY BRICK BUILDING
61 NORTH FRONT ST
NEW BEDFORD, MA 02741

Database(s) : [ASBESTOS - MA, AUL - MA, HIST RELEASE - MA, RELEASE - MA, SHWS - MA] ***(cont.)***

Envirosite ID: 58316652
EPA ID: N/R

SHWS - MA ***(cont.)***

Response Action Type : RLFA
Status : FLDRAN
Submittal Date : 2001-07-10

Response Action Type : RLFA
Status : FLDRUN
Submittal Date : 2011-06-08

Response Action Type : NOR
Status : ISSUED
Submittal Date : 1995-06-27

Response Action Type : RAO Response Action Outcome - RAO
Status : RAORCD RAO Statement Received
Submittal Date : 1996-06-21

Response Action Type : AUDCOM
Status : NAFVIO
Submittal Date : 2001-08-03

Response Action Type : AUL Activity and Use Limitation
Status : ACTAUD Level III-Comprehensive Audit
Submittal Date : 2001-08-03

Response Action Type : RAO Response Action Outcome - RAO
Status : ACTAUD Level III-Comprehensive Audit
Submittal Date : 2001-08-03

Chemicals

Chemical : #4 FUEL OIL
Amount : N/R

Chemical : FUEL OIL
Amount : N/R

Map Id: I37
Direction: ESE
Distance: 0.353 mi., 1867 ft.
Elevation: 8 ft.
Relative: Lower

Site Name : DOCKSIDE REPAIRS | EASTERN FISHERIES, INC. | EASTERN FISHERIES DOCK COLLAPSE
14 HERVEY TICHON AVE | IVO 14 HERVEY TICHON AVE | OFF 14 HERVEY TICHON AVE
NEW BEDFORD | New Bedford, MA 02740

Database(s) : [DOCKET, ECHO, ERNS, FRS, HWG - MA, MANIFEST EPA, RCRA NONGEN, RELEASE - MA, SHWS - MA]

Envirosite ID: 58316623
EPA ID: MAR000006320

DOCKET

Facility Name :	EASTERN FISHERIES, INC.
Facility Address :	14 HERVEY TICHON AVENUE, NEW BEDFORD, MA 02740

Site Activity Details

Enforcement Action Case Number :	01-2019-1008
Activity ID :	3601966541
Enforcement Action Name :	EASTERN FISHERIES, INC.
Last Date in Agency List :	2025-02-06
Final Ordr Iss/Final Order Enter Date:	2019-09-09
Complaint/Proposed Order Actual Date:	N/R
Final Order Issued Actual Date :	2019-09-09
Final Order Name :	EASTERN FISHERIES INC

Complaint Summary

Respondent/Defendant Name :	Eastern Fisheries Inc
Named in Complaint :	Y
Named in Final Order :	Y
SEP Category :	N/R
SEP Description :	N/R
Regional Docket Number :	CAA-01-2019-0046

Standard Industrial Classification (SIC) Summary

Registry ID :	110061472990
Primary SIC :	N/R
Primary NAICS :	N/R
Settlement FRS ICIS Facility :	3601119957 - EASTERN FISHERIES, INC.
Pollutants (SRS) :	N/R
Admin EA Closed Actual Date :	2019-09-09
Enforcement Action Name :	EASTERN FISHERIES INC
Enforcement Action Resolution :	Final Order With Penalty

Map Id: I37
Direction: ESE
Distance: 0.353 mi., 1867 ft.
Elevation: 8 ft.
Relative: Lower

Site Name : DOCKSIDE REPAIRS | EASTERN FISHERIES, INC. | EASTERN FISHERIES DOCK COLLAPSE
14 HERVEY TICHON AVE | IVO 14 HERVEY TICHON AVE | OFF 14 HERVEY TICHON AVE
NEW BEDFORD | New Bedford, MA 02740

Database(s) : [DOCKET, ECHO, ERNS, FRS, HWG - MA, MANIFEST EPA, RCRA NONGEN, RELEASE - MA, SHWS - MA] ***(cont.)***

Envirosite ID: 58316623
EPA ID: MAR000006320

DOCKET ***(cont.)***

Violation Types :	N/R
Case Law Sections :	CAA 112[R][1] - Prevention of Accidental Release/General Duty Clause

Violation Penalties and Compliance Summary

Compliance Action Cost :	10000
EPA Penalty Assessed Amount :	5000
Cost Recovery Required :	N/R
Cost of SEP :	0
Cost of Complying Actions :	N/R

ECHO

Facility Name :	DOCKSIDE REPAIRS
Facility Address :	14 HERVEY TICHON AVE, NEW BEDFORD, MA 02740
County :	BRISTOL
Last Inspection Date :	N/R
Registry ID :	110003495931
FIPS Code :	25005
EPA Region :	01
Inspection Count :	0
Last Inspection Days :	N/R
Informal Count :	0
Last Informal Action Date :	N/R
Formal Action Count :	0
Last Formal Action Date :	N/R
Total Penalties :	0
Penalty Count :	N/R
Last Penalty Date :	N/R
Last Penalty Amount :	N/R
QTRS IN NC :	0
Programs IN SNC :	0
Current Compliance Status :	No Violation Identified
Three-Year Compliance Status :	_____
Collection Method :	ADDRESS MATCHING-HOUSE NUMBER
Reference Point :	CENTER OF A FACILITY OR STATION
Accuracy Meters :	30
Derived Tribes :	Mashpee Wampanoag Tribe - 17 mile(s), Wampanoag Tribe of Gay Head (Aquinnah) - 21 mile(s)
Derived HUC :	01090002
Derived WBD :	010900020401
Derived STCTY FIPS :	25005
Derived Zip :	02740

Map Id: I37
Direction: ESE
Distance: 0.353 mi., 1867 ft.
Elevation: 8 ft.
Relative: Lower

Site Name : DOCKSIDE REPAIRS | EASTERN FISHERIES, INC. | EASTERN FISHERIES DOCK COLLAPSE
14 HERVEY TICHON AVE | IVO 14 HERVEY TICHON AVE | OFF 14 HERVEY TICHON AVE
NEW BEDFORD | New Bedford, MA 02740

Database(s) : [DOCKET, ECHO, ERNS, FRS, HWG - MA, MANIFEST EPA, RCRA NONGEN, RELEASE - MA, SHWS - MA] ***(cont.)***

Envirosite ID: 58316623
EPA ID: MAR000006320

ECHO ***(cont.)***

Derived CD113 :	09
Derived CB2010 :	250056513001001
MYRTK Universe :	NNN
NPDES IDs :	N/R
CWA Permit Types :	N/R
CWA Compliance Tracking :	N/R
CWA NAICS :	N/R
CWA SICS :	N/R
CWA Inspection Count :	N/R
CWA Last Inspection Days :	N/R
CWA Informal Count :	N/R
CWA Formal Action Count :	N/R
CWA Last Formal Action Date :	N/R
CWA Penalties :	N/R
CWA Last Penalty Date :	N/R
CWA Last Penalty Amount :	N/R
CWA Quarters IN NC :	N/R
CWA Current Compliance Status :	N/R
CWA Current SNC Flag :	N
CWA 13 Quarters Compliance Status :	N/R
CWA 13 Quarters Effluent Exceedances:	N/R
CWA Three-Year QNCR Codes :	N/R
DFR URL :	Click here for hyperlink provided by the agency.
Facility SIC :	N/R
Facility NAICS :	561499 - All Other Business Support Services
Facility Last Inspection EPA Date :	N/R
Facility Last Inspection State Date :	N/R
Facility Last Formal Act EPA Date :	N/R
Facility Last Formal Act State Date :	N/R
Facility Last Informal Act EPA Date :	N/R
Facility Last Informal Act State Date:	N/R
Facility Federal Agency :	N/R
TRI Reporter :	N/R
Facility Imp Water Flag :	N/R
Current SNC Flag :	N
Indian County Flag :	N
Federal Flag :	N/R
US Mexico Border Flag :	N/R
Chesapeak Bay Flag :	N/R
AIR Flag :	N
NPDES Flag :	N
SDWIS Flag :	N
RCRA Flag :	Y
TRI Flag :	N
GHG Flag :	N
Major Flag :	N/R
Active Flag :	Y
NAA Flag :	Y
Latitude :	41.64479
Longitude :	-70.92237

Map Id: I37
Direction: ESE
Distance: 0.353 mi., 1867 ft.
Elevation: 8 ft.
Relative: Lower

Site Name : DOCKSIDE REPAIRS | EASTERN FISHERIES, INC. | EASTERN FISHERIES DOCK COLLAPSE
14 HERVEY TICHON AVE | IVO 14 HERVEY TICHON AVE | OFF 14 HERVEY TICHON AVE
NEW BEDFORD | New Bedford, MA 02740

Database(s) : [DOCKET, ECHO, ERNS, FRS, HWG - MA, MANIFEST EPA, RCRA NONGEN, RELEASE - MA, SHWS - MA] ***(cont.)***

Envirosite ID: 58316623
EPA ID: MAR000006320

ECHO ***(cont.)***

Last Date in Agency List :	2025-02-19
Facility Name :	EASTERN FISHERIES, INC.
Facility Address :	14 HERVEY TICHON AVE, NEW BEDFORD, MA 02740
County :	BRISTOL
Last Inspection Date :	N/R
Registry ID :	110061472990
FIPS Code :	25005
EPA Region :	01
Inspection Count :	0
Last Inspection Days :	N/R
Informal Count :	0
Last Informal Action Date :	N/R
Formal Action Count :	0
Last Formal Action Date :	2019-09-09
Total Penalties :	0
Penalty Count :	N/R
Last Penalty Date :	2019-09-09
Last Penalty Amount :	5000
QTRS IN NC :	N/R
Programs IN SNC :	0
Current Compliance Status :	N/R
Three-Year Compliance Status :	N/R
Collection Method :	ADDRESS MATCHING-HOUSE NUMBER
Reference Point :	CENTER OF A FACILITY OR STATION
Accuracy Meters :	30
Derived Tribes :	Mashpee Wampanoag Tribe - 17 mile(s), Wampanoag Tribe of Gay Head (Aquinnah) - 21 mile(s)
Derived HUC :	01090002
Derived WBD :	010900020401
Derived STCTY FIPS :	25005
Derived Zip :	02740
Derived CD113 :	09
Derived CB2010 :	250056513001001
MYRTK Universe :	NNN
NPDES IDs :	N/R
CWA Permit Types :	N/R
CWA Compliance Tracking :	N/R
CWA NAICS :	N/R
CWA SICS :	N/R
CWA Inspection Count :	N/R
CWA Last Inspection Days :	N/R
CWA Informal Count :	N/R
CWA Formal Action Count :	N/R
CWA Last Formal Action Date :	N/R

Map Id: I37
Direction: ESE
Distance: 0.353 mi., 1867 ft.
Elevation: 8 ft.
Relative: Lower

Site Name : DOCKSIDE REPAIRS | EASTERN FISHERIES, INC. | EASTERN FISHERIES DOCK COLLAPSE
14 HERVEY TICHON AVE | IVO 14 HERVEY TICHON AVE | OFF 14 HERVEY TICHON AVE
NEW BEDFORD | New Bedford, MA 02740

Database(s) : [DOCKET, ECHO, ERNS, FRS, HWG - MA, MANIFEST EPA, RCRA NONGEN, RELEASE - MA, SHWS - MA] ***(cont.)***

Envirosite ID: 58316623
EPA ID: MAR000006320

ECHO ***(cont.)***

CWA Penalties :	N/R
CWA Last Penalty Date :	N/R
CWA Last Penalty Amount :	N/R
CWA Quarters IN NC :	N/R
CWA Current Compliance Status :	N/R
CWA Current SNC Flag :	N
CWA 13 Quarters Compliance Status :	N/R
CWA 13 Quarters Effluent Exceedances:	N/R
CWA Three-Year QNCR Codes :	N/R
DFR URL :	Click here for hyperlink provided by the agency.
Facility SIC :	N/R
Facility NAICS :	N/R
Facility Last Inspection EPA Date :	N/R
Facility Last Inspection State Date :	N/R
Facility Last Formal Act EPA Date :	2019-09-09
Facility Last Formal Act State Date :	N/R
Facility Last Informal Act EPA Date :	N/R
Facility Last Informal Act State Date:	N/R
Facility Federal Agency :	N/R
TRI Reporter :	N/R
Facility Imp Water Flag :	N/R
Current SNC Flag :	N
Indian County Flag :	N
Federal Flag :	N/R
US Mexico Border Flag :	N/R
Chesapeak Bay Flag :	N/R
AIR Flag :	N
NPDES Flag :	N
SDWIS Flag :	N
RCRA Flag :	N
TRI Flag :	N
GHG Flag :	N
Major Flag :	N/R
Active Flag :	N/R
NAA Flag :	Y
Latitude :	41.64479
Longitude :	-70.92237
Last Date in Agency List :	2025-02-19

ERNS

Facility Address :	14 HERVEY TICHON, NEW BEDFORD, MA
County :	BRISTOL

Incident Information

Map Id: I37
Direction: ESE
Distance: 0.353 mi., 1867 ft.
Elevation: 8 ft.
Relative: Lower

Site Name : DOCKSIDE REPAIRS | EASTERN FISHERIES, INC. | EASTERN FISHERIES DOCK COLLAPSE
14 HERVEY TICHON AVE | IVO 14 HERVEY TICHON AVE | OFF 14 HERVEY TICHON AVE
NEW BEDFORD | New Bedford, MA 02740

Database(s) : [DOCKET, ECHO, ERNS, FRS, HWG - MA, MANIFEST EPA, RCRA NONGEN, RELEASE - MA, SHWS - MA] ***(cont.)***

Envirosite ID: 58316623
EPA ID: MAR000006320

ERNS ***(cont.)***

Details for this site have been truncated due to the large number of available details for this site within this dataset. For the complete details for this site, contact your Envirosite account representative for a complimentary site report containing all of the details available.

Incident Date Time :	1996-01-09 14:30:00
Type of Incident :	FIXED
Incident Cause :	EQUIPMENT FAILURE
Incident DTG :	OCCURRED
Incident Location :	N/R
Sequence Number :	319503
Potential Flag :	N/R
Description of Incident :	COMPRESSOR/LINE BROKE
Last Date in Agency List :	2015-12-23

Incident Response Summary

Date Time Received :	1996-01-09 16:15:00
Date Time Completed :	1996-01-09 16:22:00
Call Type :	Incident
Source :	UNAVAILABLE
Responsible Company :	NORDIC FISHERIES
Responsible Org Type :	PRIVATE ENTERPRISE
Responsible City :	NEW BEDFORD
Responsible State :	MA
Responsible Zip :	N/R

Incident Details Summary

Remedial Action :	SECURED RELEASE
Medium :	ATMOSPHERE
Medium Description :	AIR
Body of Water :	N/R
Weather Conditions :	N/R
Water Temperature :	N/R
Water Supply Contaminated :	U
Waterway Closed :	N
Waterway Description :	N/R

Additional Incident Details Summary

Actual Amount :	N/R
Actual Amount Units :	N/R
Capacity of Tank :	N/R
Capacity of Tank Units :	N/R
Continuous Release Begin Date :	N/R
Continuous Release End Date :	N/R
Continuous Release Change Date :	N/R

Map Id: I37
Direction: ESE
Distance: 0.353 mi., 1867 ft.
Elevation: 8 ft.
Relative: Lower

Site Name : DOCKSIDE REPAIRS | EASTERN FISHERIES, INC. | EASTERN FISHERIES DOCK COLLAPSE
14 HERVEY TICHON AVE | IVO 14 HERVEY TICHON AVE | OFF 14 HERVEY TICHON AVE
NEW BEDFORD | New Bedford, MA 02740

Database(s) : [DOCKET, ECHO, ERNS, FRS, HWG - MA, MANIFEST EPA, RCRA NONGEN, RELEASE - MA, SHWS - MA] ***(cont.)***

Envirosite ID: 58316623
EPA ID: MAR000006320

ERNS ***(cont.)***

Continuous Release Permit :	N/R
Continuous Release Type :	N/R
Description of Tank :	N/R
Device Operational :	Y
DOT Crossing Number :	N/R
DOT Regulated :	U
NPDES :	N/R
NPDES Compliance :	U
Pipeline Aboveground :	ABOVE
Pipeline Covered :	U
Pipeline Type :	UNKNOWN
Tank ID :	N/R
Tank Regulated :	U
Tank Regulated by :	N/R

Materials Involved Summary

Name of Material :	AMMONIA, ANHYDROUS
CAS Number :	N/R
Amount of Material :	0
Unit of Measure :	UNKNOWN AMOUNT
UN Number :	N/R
CHRIS Code :	AMA
Reached Water :	YES
Amount in Water :	0
Unit of Measure (Reach Water) :	UNKNOWN AMOUNT
Facility Address :	14 HERVEY TICHON AVE, NEW BEDFORD, MA
County :	BRISTOL

Incident Information

Incident Date Time :	2023-10-11 14:03:00
Type of Incident :	FIXED
Incident Cause :	UNKNOWN
Incident DTG :	DISCOVERED
Incident Location :	EASTERN FISHERIES
Sequence Number :	1381464
Potential Flag :	N
Description of Incident :	CALLER IS REPORTING A DOCK THAT COLLAPSED AT THE ADDRESS LOCATION. THERE IS AN UNKNOWN AMOUNT OF UNKNOWN OILS IN BUZZARD BAY.
Last Date in Agency List :	2024-04-05

Map Id: I37
Direction: ESE
Distance: 0.353 mi., 1867 ft.
Elevation: 8 ft.
Relative: Lower

Site Name : DOCKSIDE REPAIRS | EASTERN FISHERIES, INC. | EASTERN FISHERIES DOCK COLLAPSE
14 HERVEY TICHON AVE | IVO 14 HERVEY TICHON AVE | OFF 14 HERVEY TICHON AVE
NEW BEDFORD | New Bedford, MA 02740

Database(s) : [DOCKET, ECHO, ERNS, FRS, HWG - MA, MANIFEST EPA, RCRA NONGEN, RELEASE - MA, SHWS - MA] ***(cont.)***

Envirosite ID: 58316623
EPA ID: MAR000006320

ERNS ***(cont.)***

Incident Response Summary

Date Time Received :	2023-10-11 15:01:00
Date Time Completed :	2023-10-11 15:10:00
Call Type :	Incident
Source :	TELEPHONE
Responsible Company :	N/R
Responsible Org Type :	UNKNOWN
Responsible City :	N/R
Responsible State :	XX
Responsible Zip :	N/R

Incident Details Summary

Remedial Action :	MARINE UNIT GETTING PEOPLE OUT OF THE WATER, BOOM DEPLOYED
Medium :	BUZZARD BAY
Medium Description :	WATER
Body of Water :	BUZZARD BAY
Weather Conditions :	N/R
Water Temperature :	N/R
Water Supply Contaminated :	U
Waterway Closed :	N
Waterway Description :	N/R

Additional Incident Details Summary

Actual Amount :	N/R
Actual Amount Units :	N/R
Capacity of Tank :	N/R
Capacity of Tank Units :	N/R
Continuous Release Begin Date :	N/R
Continuous Release End Date :	N/R
Continuous Release Change Date :	N/R
Continuous Release Permit :	N/R
Continuous Release Type :	N/R
Description of Tank :	N/R
Device Operational :	U
DOT Crossing Number :	N/R
DOT Regulated :	U
NPDES :	N/R
NPDES Compliance :	U
Pipeline Aboveground :	ABOVE
Pipeline Covered :	U
Pipeline Type :	N/R
Tank ID :	N/R
Tank Regulated :	U
Tank Regulated by :	N/R

Map Id: I37
Direction: ESE
Distance: 0.353 mi., 1867 ft.
Elevation: 8 ft.
Relative: Lower

Site Name : DOCKSIDE REPAIRS | EASTERN FISHERIES, INC. | EASTERN FISHERIES DOCK COLLAPSE
14 HERVEY TICHON AVE | IVO 14 HERVEY TICHON AVE | OFF 14 HERVEY TICHON AVE
NEW BEDFORD | New Bedford, MA 02740

Database(s) : [DOCKET, ECHO, ERNS, FRS, HWG - MA, MANIFEST EPA, RCRA NONGEN, RELEASE - MA, SHWS - MA] ***(cont.)***

Envirosite ID: 58316623
EPA ID: MAR000006320

ERNS ***(cont.)***

Materials Involved Summary

Name of Material :	UNKNOWN OIL
CAS Number :	000000-00-0
Amount of Material :	0
Unit of Measure :	UNKNOWN AMOUNT
UN Number :	N/R
CHRIS Code :	OUN
Reached Water :	YES
Amount in Water :	0
Unit of Measure (Reach Water) :	UNKNOWN AMOUNT

Incident Information

Incident Date Time :	2021-02-02 06:50:00
Type of Incident :	VESSEL
Incident Cause :	UNKNOWN
Incident DTG :	DISCOVERED
Incident Location :	N/R
Sequence Number :	1297191
Potential Flag :	N
Description of Incident :	CALLER IS REPORTING THE RELEASE OF AN UNKNOWN AMOUNT OF DIESEL FUEL FROM A VESSEL DUE TO UNKNOWN REASONS.
Last Date in Agency List :	2022-04-27

Incident Response Summary

Date Time Received :	2021-02-02 07:03:00
Date Time Completed :	2021-02-02 07:06:00
Call Type :	Incident
Source :	TELEPHONE
Responsible Company :	N/R
Responsible Org Type :	UNKNOWN
Responsible City :	N/R
Responsible State :	XX
Responsible Zip :	N/R

Incident Details Summary

Remedial Action :	NONE
Medium :	NEW BEDFORD HARBOR
Medium Description :	WATER
Body of Water :	NEW BEDFORD HARBOR
Weather Conditions :	N/R
Water Temperature :	N/R
Water Supply Contaminated :	U

Map Id: I37
Direction: ESE
Distance: 0.353 mi., 1867 ft.
Elevation: 8 ft.
Relative: Lower

Site Name : DOCKSIDE REPAIRS | EASTERN FISHERIES, INC. | EASTERN FISHERIES DOCK COLLAPSE
14 HERVEY TICHON AVE | IVO 14 HERVEY TICHON AVE | OFF 14 HERVEY TICHON AVE
NEW BEDFORD | New Bedford, MA 02740

Database(s) : [DOCKET, ECHO, ERNS, FRS, HWG - MA, MANIFEST EPA, RCRA NONGEN, RELEASE - MA, SHWS - MA] ***(cont.)***

Envirosite ID: 58316623
EPA ID: MAR000006320

ERNS ***(cont.)***

Waterway Closed :	N
Waterway Description :	N/R

Additional Incident Details Summary

Actual Amount :	N/R
Actual Amount Units :	N/R
Capacity of Tank :	N/R
Capacity of Tank Units :	N/R
Continuous Release Begin Date :	N/R
Continuous Release End Date :	N/R
Continuous Release Change Date :	N/R
Continuous Release Permit :	N/R
Continuous Release Type :	N/R
Description of Tank :	N/R
Device Operational :	U
DOT Crossing Number :	N/R
DOT Regulated :	U
NPDES :	N/R
NPDES Compliance :	U
Pipeline Aboveground :	ABOVE
Pipeline Covered :	U
Pipeline Type :	N/R
Tank ID :	N/R
Tank Regulated :	U
Tank Regulated by :	N/R

Materials Involved Summary

Name of Material :	OIL: DIESEL
CAS Number :	000000-00-0
Amount of Material :	0
Unit of Measure :	UNKNOWN AMOUNT
UN Number :	N/R
CHRIS Code :	ODS
Reached Water :	YES
Amount in Water :	0
Unit of Measure (Reach Water) :	UNKNOWN AMOUNT

Vessels Details

Vessel Name :	UNKNOWN
Vessel Type :	FISHING
Vessel Length :	N/R
Hull Construction :	N/R
Fuel Capacity :	0
Fuel on Board :	0

Map Id: I37
Direction: ESE
Distance: 0.353 mi., 1867 ft.
Elevation: 8 ft.
Relative: Lower

Site Name : DOCKSIDE REPAIRS | EASTERN FISHERIES, INC. | EASTERN FISHERIES DOCK COLLAPSE
14 HERVEY TICHON AVE | IVO 14 HERVEY TICHON AVE | OFF 14 HERVEY TICHON AVE
NEW BEDFORD | New Bedford, MA 02740

Database(s) : [DOCKET, ECHO, ERNS, FRS, HWG - MA, MANIFEST EPA, RCRA NONGEN, RELEASE - MA, SHWS - MA] ***(cont.)***

Envirosite ID: 58316623
EPA ID: MAR000006320

ERNS ***(cont.)***

Cargo Capacity :	N/R
Cargo on Board :	N/R
Is Vessel Aground :	N
Flag :	N/R
Breadth :	N/R
Draught :	N/R
Fuel Capacity Units :	UNKNOWN AMOUNT
Fuel on Board Units :	UNKNOWN AMOUNT
Cargo Capacity Units :	N/R
Cargo on Board Units :	N/R
Facility Address :	14 HERVEY TICHON AVE, NEW BEDFORD, MA 02740
County :	BRISTOL

Incident Information

Incident Date Time :	2023-10-11 14:00:00
Type of Incident :	FIXED
Incident Cause :	EQUIPMENT FAILURE
Incident DTG :	OCCURRED
Incident Location :	INCENTIVE FISHERIES, LLC
Sequence Number :	1381477
Potential Flag :	Y
Description of Incident :	/// POTENTIAL RELEASE REPORT //// THE CALLER IS REPORTING A POTENTIAL RELEASE OF DIESEL AND MOTOR OIL FROM A MAN LIFT, HYDRAULIC POWER PACK AND 2 DIESEL WELDERS THAT FELL INTO THE ACUSHNET RIVER. THE CALLER STATES THE EQUIPMENT FELL INTO THE WATER AFTER THE DOCK COLLAPSED. THE CALLER STATES THE 2 PERSONNEL OF THE CREW WERE INJURED IN THIS INCIDENT.
Last Date in Agency List :	2024-04-05

Incident Response Summary

Date Time Received :	2023-10-11 16:55:00
Date Time Completed :	2023-10-11 17:10:00
Call Type :	Incident
Source :	TELEPHONE
Responsible Company :	MOHAWK NORHT EAST INC.
Responsible Org Type :	PRIVATE ENTERPRISE
Responsible City :	PLANTSVILLE
Responsible State :	CT
Responsible Zip :	6479

Map Id: I37
Direction: ESE
Distance: 0.353 mi., 1867 ft.
Elevation: 8 ft.
Relative: Lower

Site Name : DOCKSIDE REPAIRS | EASTERN FISHERIES, INC. | EASTERN FISHERIES DOCK COLLAPSE
14 HERVEY TICHON AVE | IVO 14 HERVEY TICHON AVE | OFF 14 HERVEY TICHON AVE
NEW BEDFORD | New Bedford, MA 02740

Database(s) : [DOCKET, ECHO, ERNS, FRS, HWG - MA, MANIFEST EPA, RCRA NONGEN, RELEASE - MA, SHWS - MA] ***(cont.)***

Envirosite ID: 58316623
EPA ID: MAR000006320

ERNS ***(cont.)***

Incident Details Summary

Remedial Action :	BOOMS APPLIED, ABSORBENTS APPLIED, TWO INJURED PARTY HAVE BEEN TRANSPORTED TO THE NEAREST HOSPITAL.
Medium :	ACUSHNET RIVER
Medium Description :	WATER
Body of Water :	ACUSHNET RIVER
Weather Conditions :	SUNNY
Water Temperature :	N/R
Water Supply Contaminated :	U
Waterway Closed :	N
Waterway Description :	N/R

Additional Incident Details Summary

Actual Amount :	N/R
Actual Amount Units :	N/R
Capacity of Tank :	N/R
Capacity of Tank Units :	N/R
Continuous Release Begin Date :	N/R
Continuous Release End Date :	N/R
Continuous Release Change Date :	N/R
Continuous Release Permit :	N/R
Continuous Release Type :	N/R
Description of Tank :	N/R
Device Operational :	U
DOT Crossing Number :	N/R
DOT Regulated :	U
NPDES :	N/R
NPDES Compliance :	U
Pipeline Aboveground :	ABOVE
Pipeline Covered :	U
Pipeline Type :	N/R
Tank ID :	N/R
Tank Regulated :	U
Tank Regulated by :	N/R

Materials Involved Summary

Name of Material :	OIL: DIESEL
CAS Number :	000000-00-0
Amount of Material :	50
Unit of Measure :	GALLON(S)
UN Number :	N/R
CHRIS Code :	ODS
Reached Water :	YES
Amount in Water :	50

Map Id: I37
Direction: ESE
Distance: 0.353 mi., 1867 ft.
Elevation: 8 ft.
Relative: Lower

Site Name : DOCKSIDE REPAIRS | EASTERN FISHERIES, INC. | EASTERN FISHERIES DOCK COLLAPSE
14 HERVEY TICHON AVE | IVO 14 HERVEY TICHON AVE | OFF 14 HERVEY TICHON AVE
NEW BEDFORD | New Bedford, MA 02740

Database(s) : [DOCKET, ECHO, ERNS, FRS, HWG - MA, MANIFEST EPA, RCRA NONGEN, RELEASE - MA, SHWS - MA] ***(cont.)***

Envirosite ID: 58316623
EPA ID: MAR000006320

ERNS ***(cont.)***

Unit of Measure (Reach Water) :	GALLON(S)
Name of Material :	OIL, MISC: MOTOR
CAS Number :	000000-00-0
Amount of Material :	40
Unit of Measure :	GALLON(S)
UN Number :	N/R
CHRIS Code :	OMT
Reached Water :	YES
Amount in Water :	40
Unit of Measure (Reach Water) :	GALLON(S)
Facility Address :	14 HERVEY TICHON AVE., NEW BEDFORD, MA 02740
County :	BRISTOL

Incident Information

Incident Date Time :	2017-03-10 12:00:00
Type of Incident :	UNKNOWN SHEEN
Incident Cause :	UNKNOWN
Incident DTG :	DISCOVERED
Incident Location :	UNKNOWN SHEEN INCIDENT
Sequence Number :	1172946
Potential Flag :	N
Description of Incident :	A MYSTERY SHEEN WAS OBSERVED ON THE ACUSHNET RIVER; SOURCE UNKNOWN.
Last Date in Agency List :	2017-05-03

Incident Response Summary

Date Time Received :	2017-03-10 16:05:00
Date Time Completed :	2017-03-10 16:10:00
Call Type :	Incident
Source :	TELEPHONE
Responsible Company :	N/R
Responsible Org Type :	UNKNOWN
Responsible City :	N/R
Responsible State :	XX
Responsible Zip :	N/R

Incident Details Summary

Remedial Action :	N/R
Medium :	/ ACUSHNET RIVER
Medium Description :	WATER

Map Id: I37
Direction: ESE
Distance: 0.353 mi., 1867 ft.
Elevation: 8 ft.
Relative: Lower

Site Name : DOCKSIDE REPAIRS | EASTERN FISHERIES, INC. | EASTERN FISHERIES DOCK COLLAPSE
14 HERVEY TICHON AVE | IVO 14 HERVEY TICHON AVE | OFF 14 HERVEY TICHON AVE
NEW BEDFORD | New Bedford, MA 02740

Database(s) : [DOCKET, ECHO, ERNS, FRS, HWG - MA, MANIFEST EPA, RCRA NONGEN, RELEASE - MA, SHWS - MA] ***(cont.)***

Envirosite ID: 58316623
EPA ID: MAR000006320

ERNS ***(cont.)***

Body of Water :	ACUSHNET RIVER
Weather Conditions :	SNOWY
Water Temperature :	N/R
Water Supply Contaminated :	U
Waterway Closed :	N
Waterway Description :	N/R

Additional Incident Details Summary

Actual Amount :	N/R
Actual Amount Units :	N/R
Capacity of Tank :	N/R
Capacity of Tank Units :	N/R
Continuous Release Begin Date :	N/R
Continuous Release End Date :	N/R
Continuous Release Change Date :	N/R
Continuous Release Permit :	N/R
Continuous Release Type :	N/R
Description of Tank :	N/R
Device Operational :	U
DOT Crossing Number :	N/R
DOT Regulated :	U
NPDES :	N/R
NPDES Compliance :	U
Pipeline Aboveground :	ABOVE
Pipeline Covered :	U
Pipeline Type :	N/R
Tank ID :	N/R
Tank Regulated :	U
Tank Regulated by :	N/R

Materials Involved Summary

Name of Material :	UNKNOWN OIL
CAS Number :	000000-00-0
Amount of Material :	0
Unit of Measure :	UNKNOWN AMOUNT
UN Number :	N/R
CHRIS Code :	OUN
Reached Water :	YES
Amount in Water :	0
Unit of Measure (Reach Water) :	UNKNOWN AMOUNT

FRS

Facility Name :	DOCKSIDE REPAIRS
Facility Address :	14 HERVEY TICHON AVE, NEW BEDFORD, MA 02740
County :	BRISTOL

Map Id: I37
Direction: ESE
Distance: 0.353 mi., 1867 ft.
Elevation: 8 ft.
Relative: Lower

Site Name : DOCKSIDE REPAIRS | EASTERN FISHERIES, INC. | EASTERN FISHERIES DOCK COLLAPSE
14 HERVEY TICHON AVE | IVO 14 HERVEY TICHON AVE | OFF 14 HERVEY TICHON AVE
NEW BEDFORD | New Bedford, MA 02740

Database(s) : [DOCKET, ECHO, ERNS, FRS, HWG - MA, MANIFEST EPA, RCRA NONGEN, RELEASE - MA, SHWS - MA] ***(cont.)***

Envirosite ID: 58316623
EPA ID: MAR000006320

FRS ***(cont.)***

Site Details
Registry ID : 110003495931
FRS Facility URL : Click here for hyperlink provided by the agency.
Last Date in Agency List : 2024-12-16

Source Description

Source Description :

The MA-EPICS is the central repository for all environmental protection data for the State of Massachusetts.

Source Description :

RCRAInfo is EPA's comprehensive information system that supports the Resource Conservation and Recovery Act (RCRA) of 1976 and the Hazardous and Solid Waste Amendments (HSWA) of 1984 through the tracking of events and activities related to facilities that generate, transport, and treat, store, or dispose of hazardous waste. RCRAInfo allows RCRA program staff to track the notification, permit, compliance, and corrective action activities required under RCRA. RCRAInfo also supports generation of the National Hazardous Waste Biennial Report. All generators and treatment, storage, and disposal facilities who handle hazardous waste are required to report to the EPA Administrator at least once every two years to support creation of the Biennial Report.

FRS Environmental Interest
Source and System ID : MA-EPICS - 265363
RCRAINFO - MAR000006320

Facility Name : EASTERN FISHERIES, INC.
Facility Address : 14 HERVEY TICHON AVE, NEW BEDFORD, MA 02740
County : BRISTOL

Site Details
Registry ID : 110061472990
FRS Facility URL : Click here for hyperlink provided by the agency.
Last Date in Agency List : 2024-12-16

Source Description

Map Id: I37
Direction: ESE
Distance: 0.353 mi., 1867 ft.
Elevation: 8 ft.
Relative: Lower

Site Name : DOCKSIDE REPAIRS | EASTERN FISHERIES, INC. | EASTERN FISHERIES DOCK COLLAPSE
14 HERVEY TICHON AVE | IVO 14 HERVEY TICHON AVE | OFF 14 HERVEY TICHON AVE
NEW BEDFORD | New Bedford, MA 02740

Database(s) : [DOCKET, ECHO, ERNS, FRS, HWG - MA, MANIFEST EPA, RCRA NONGEN, RELEASE - MA, SHWS - MA] ***(cont.)***

Envirosite ID: 58316623
EPA ID: MAR000006320

FRS ***(cont.)***

Source Description :

ICIS provides a database that, when complete, will contain enforcement and compliance information across most of EPA's programs. The vision for ICIS is to replace EPA's independent databases that contain enforcement data with a single repository for that information. Currently, ICIS contains all Federal Administrative and Judicial enforcement actions and a subset of the Permit Compliance System (PCS), which supports the National Pollutant Discharge Elimination System (NPDES). This information is maintained in ICIS by EPA in the Regional offices and at Headquarters. A future release of ICIS will completely replace PCS and will integrate that information with Federal actions already in the system. ICIS also has the capability to track other activities that support compliance and enforcement programs, including incident tracking, compliance assistance, and compliance monitoring.

FRS Environmental Interest

Source and System ID :	ICIS - 3601119957

HWG - MA

Facility Name :	DOCKSIDE REPAIRS
Facility Address :	14 HERVEY TICHON AVE, NEW BEDFORD, MA 02740
EPA ID :	MAR000006320
2nd Name :	N/R
Phone :	508-993-6730
RCRA Generator Status :	N/R
State Generator Status :	LQG-MA
Last Date in Agency List :	2025-03-18

MANIFEST EPA

Manifest Details

Details for this site have been truncated due to the large number of available details for this site within this dataset. For the complete details for this site, contact your Envirosite account representative for a complimentary site report containing all of the details available.

Manifest Number :	024701521JJK
Shipped Date :	2024-06-12
Updated Date :	2024-06-13
Received Date :	2024-06-12
Status :	Signed
Generator ID :	MAR000006320
Generator Name :	DOCKSIDE REPAIRS
Generator Address :	14 HERVEY TICHON AVE, NEW BEDFORD, MA 02740
Generator Mailing :	14 HERVEY TICHON AVE, NEW BEDFORD, MA 02740-0000
Generator Contact :	N/R
Destination ID :	MAD059733378
Destination Name :	OLSONS GREENHOUSES
Destination Mailing :	590 SOUTH ST, RAYNHAM, MA 02767

Map Id: I37
Direction: ESE
Distance: 0.353 mi., 1867 ft.
Elevation: 8 ft.
Relative: Lower

Site Name : DOCKSIDE REPAIRS | EASTERN FISHERIES, INC. | EASTERN FISHERIES DOCK COLLAPSE
14 HERVEY TICHON AVE | IVO 14 HERVEY TICHON AVE | OFF 14 HERVEY TICHON AVE
NEW BEDFORD | New Bedford, MA 02740

Database(s) : [DOCKET, ECHO, ERNS, FRS, HWG - MA, MANIFEST EPA, RCRA NONGEN, RELEASE - MA, SHWS - MA] ***(cont.)***

Envirosite ID: 58316623
EPA ID: MAR000006320

MANIFEST EPA ***(cont.)***

Destination Address :	590 SOUTH ST, RAYNHAM, MA 02767
Destination Contact :	N/R
Submission Type :	DataImage5Copy
Origin Type :	Web
Manifest Residue :	N
Rejection :	N
Last Date in Agency List :	2024-12-03

Waste Details

Waste Line Number :	N/R
Is DOT Hazardous :	N/R
DOT ID Number :	N/R
DOT Information :	N/R
Non Waste Description :	N/R
Quantity :	N/R N/R
Quantity Tons, Acute, Non-Acute :	N/R, N/R, N/R
Quantity Kg, Acute, Non-Acute :	N/R, N/R
Quantity Tons, Haz, Non-Haz :	N/R, N/R
Quantity Kg, Haz, Non-Haz :	N/R, N/R
Management Method :	N/R - N/R
Is EPA Waste :	N/R
Federal Code :	N/R
State Code :	N/R

Manifest Details

Manifest Number :	024701522JJK
Shipped Date :	2024-06-12
Updated Date :	2024-06-21
Received Date :	2024-06-14
Status :	Signed
Generator ID :	MAR000006320
Generator Name :	DOCKSIDE REPAIRS INC
Generator Address :	14 HERVEY TICHON AVENUE, NEW BEDFORD, MA 02740
Generator Mailing :	14 HERVEY TICHON AVENUE, NEW BEDFORD, MA 02740
Generator Contact :	N/R
Destination ID :	RID040098352
Destination Name :	NORTHLAND ENVIRONMENTAL LLC- (ESOL)
Destination Mailing :	275 ALLENS AVE, PROVIDENCE, RI 02905
Destination Address :	275 ALLENS AVE, PROVIDENCE, RI 02905
Destination Contact :	N/R
Submission Type :	DataImage5Copy
Origin Type :	Service
Manifest Residue :	N
Rejection :	N
Last Date in Agency List :	2024-12-03

Map Id: I37
Direction: ESE
Distance: 0.353 mi., 1867 ft.
Elevation: 8 ft.
Relative: Lower

Site Name : DOCKSIDE REPAIRS | EASTERN FISHERIES, INC. | EASTERN FISHERIES DOCK COLLAPSE
14 HERVEY TICHON AVE | IVO 14 HERVEY TICHON AVE | OFF 14 HERVEY TICHON AVE
NEW BEDFORD | New Bedford, MA 02740

Database(s) : [DOCKET, ECHO, ERNS, FRS, HWG - MA, MANIFEST EPA, RCRA NONGEN, RELEASE - MA, SHWS - MA] ***(cont.)***

Envirosite ID: 58316623
EPA ID: MAR000006320

MANIFEST EPA ***(cont.)***

Waste Details

Waste Line Number :	N/R
Is DOT Hazardous :	N/R
DOT ID Number :	N/R
DOT Information :	N/R
Non Waste Description :	N/R
Quantity :	N/R N/R
Quantity Tons, Acute, Non-Acute :	N/R, N/R, N/R
Quantity Kg, Acute, Non-Acute :	N/R, N/R
Quantity Tons, Haz, Non-Haz :	N/R, N/R
Quantity Kg, Haz, Non-Haz :	N/R, N/R
Management Method :	N/R - N/R
Is EPA Waste :	N/R
Federal Code :	N/R
State Code :	N/R

Manifest Details

Manifest Number :	024703314JJK
Shipped Date :	2024-05-08
Updated Date :	2024-05-16
Received Date :	2024-05-08
Status :	Signed
Generator ID :	MAR000006320
Generator Name :	DOCKSIDE REPAIRS
Generator Address :	14 HERVEY TICHON AVE, NEW BEDFORD, MA 02740
Generator Mailing :	14 HERVEY TICHON AVE, NEW BEDFORD, MA 02740-0000
Generator Contact :	N/R
Destination ID :	MAD059733378
Destination Name :	OLSONS GREENHOUSES
Destination Mailing :	590 SOUTH ST, RAYNHAM, MA 02767
Destination Address :	590 SOUTH ST, RAYNHAM, MA 02767
Destination Contact :	N/R
Submission Type :	DataImage5Copy
Origin Type :	Web
Manifest Residue :	N
Rejection :	N
Last Date in Agency List :	2024-12-03

Waste Details

Waste Line Number :	N/R
Is DOT Hazardous :	N/R
DOT ID Number :	N/R
DOT Information :	N/R
Non Waste Description :	N/R
Quantity :	N/R N/R
Quantity Tons, Acute, Non-Acute :	N/R, N/R, N/R

Map Id: I37
Direction: ESE
Distance: 0.353 mi., 1867 ft.
Elevation: 8 ft.
Relative: Lower

Site Name : DOCKSIDE REPAIRS | EASTERN FISHERIES, INC. | EASTERN FISHERIES DOCK COLLAPSE
14 HERVEY TICHON AVE | IVO 14 HERVEY TICHON AVE | OFF 14 HERVEY TICHON AVE
NEW BEDFORD | New Bedford, MA 02740

Database(s) : [DOCKET, ECHO, ERNS, FRS, HWG - MA, MANIFEST EPA, RCRA NONGEN, RELEASE - MA, SHWS - MA] ***(cont.)***

Envirosite ID: 58316623
EPA ID: MAR000006320

MANIFEST EPA ***(cont.)***

Quantity Kg, Acute, Non-Acute :	N/R, N/R
Quantity Tons, Haz, Non-Haz :	N/R, N/R
Quantity Kg, Haz, Non-Haz :	N/R, N/R
Management Method :	N/R - N/R
Is EPA Waste :	N/R
Federal Code :	N/R
State Code :	N/R

Manifest Details

Manifest Number :	024703300JJK
Shipped Date :	2024-04-26
Updated Date :	2024-05-01
Received Date :	2024-04-27
Status :	Signed
Generator ID :	MAR000006320
Generator Name :	DOCKSIDE REPAIRS
Generator Address :	14 HERVEY TICHON AVE, NEW BEDFORD, MA 02740
Generator Mailing :	14 HERVEY TICHON AVE, NEW BEDFORD, MA 02740-0000
Generator Contact :	N/R
Destination ID :	MAD059733378
Destination Name :	OLSONS GREENHOUSES
Destination Mailing :	590 SOUTH ST, RAYNHAM, MA 02767
Destination Address :	590 SOUTH ST, RAYNHAM, MA 02767
Destination Contact :	N/R
Submission Type :	DataImage5Copy
Origin Type :	Web
Manifest Residue :	N
Rejection :	N
Last Date in Agency List :	2024-12-03

Waste Details

Waste Line Number :	1
Is DOT Hazardous :	N
DOT ID Number :	N/R
DOT Information :	N/R
Non Waste Description :	NA1993 COMBUSTIBLE LIQUID, N.O.S (OIL ANDWATER) COMBUSTIBLE LIQUID PGIII(MA97)
Quantity :	734 Gallons
Quantity Tons, Acute, Non-Acute :	3.060884, 0, 3.060884
Quantity Kg, Acute, Non-Acute :	0, 2776.3137
Quantity Tons, Haz, Non-Haz :	, 3.060884
Quantity Kg, Haz, Non-Haz :	, 2776.3137
Management Method :	-
Is EPA Waste :	N

Map Id: I37
Direction: ESE
Distance: 0.353 mi., 1867 ft.
Elevation: 8 ft.
Relative: Lower

Site Name : DOCKSIDE REPAIRS | EASTERN FISHERIES, INC. | EASTERN FISHERIES DOCK COLLAPSE
14 HERVEY TICHON AVE | IVO 14 HERVEY TICHON AVE | OFF 14 HERVEY TICHON AVE
NEW BEDFORD | New Bedford, MA 02740

Database(s) : [DOCKET, ECHO, ERNS, FRS, HWG - MA, MANIFEST EPA, RCRA NONGEN, RELEASE - MA, SHWS - MA] ***(cont.)***

Envirosite ID: 58316623
EPA ID: MAR000006320

MANIFEST EPA ***(cont.)***

Federal Code :	N/R
State Code :	MA - MA97

Manifest Details

Manifest Number :	024703939JJK
Shipped Date :	2023-10-11
Updated Date :	2023-11-02
Received Date :	2023-10-27
Status :	Signed
Generator ID :	MAD089353023
Generator Name :	MOHAWK NORTHEAST
Generator Address :	14 HERVEY TICHON AVE, NEW BEDFORD, MA 02740
Generator Mailing :	PO BX 37, 170 CANAL STREET, PLANTSVILLE, CT 06479
Generator Contact :	N/R
Destination ID :	RID040098352
Destination Name :	Northland Environmental, LLC
Destination Mailing :	275 Allens Avenue, Providence, RI 02905
Destination Address :	275 Allens Avenue, Providence, RI 02905
Destination Contact :	N/R
Submission Type :	DataImage5Copy
Origin Type :	Service
Manifest Residue :	N
Rejection :	N
Last Date in Agency List :	2024-12-03

Waste Details

Waste Line Number :	1
Is DOT Hazardous :	N
DOT ID Number :	N/R
DOT Information :	N/R
Non Waste Description :	NON-RCRA, NON-DOT REGULATED MATERIAL
Quantity :	1000 Pounds
Quantity Tons, Acute, Non-Acute :	0.5, 0, 0.5
Quantity Kg, Acute, Non-Acute :	0, 453.515
Quantity Tons, Haz, Non-Haz :	, 0.5
Quantity Kg, Haz, Non-Haz :	, 453.515
Management Method :	H141 - STORAGE, BULKING AND/OR TRANSFER OFF SITE
Is EPA Waste :	N
Federal Code :	N/R
State Code :	MA - MA01, RI - R015

RCRA NONGEN

Facility Name :	DOCKSIDE REPAIRS
Facility Address :	14 HERVEY TICHON AVE, NEW BEDFORD, MA 02740
County :	BRISTOL

Map Id: I37
Direction: ESE
Distance: 0.353 mi., 1867 ft.
Elevation: 8 ft.
Relative: Lower

Site Name : DOCKSIDE REPAIRS | EASTERN FISHERIES, INC. | EASTERN FISHERIES DOCK COLLAPSE
14 HERVEY TICHON AVE | IVO 14 HERVEY TICHON AVE | OFF 14 HERVEY TICHON AVE
NEW BEDFORD | New Bedford, MA 02740

Database(s) : [DOCKET, ECHO, ERNS, FRS, HWG - MA, MANIFEST EPA, RCRA NONGEN, RELEASE - MA, SHWS - MA] ***(cont.)***

Envirosite ID: 58316623
EPA ID: MAR000006320

RCRA NONGEN ***(cont.)***

Date Form Received by Agency :	1995-08-11
EPA ID :	MAR000006320
Mailing Address :	14 HERVEY TICHON AVE, NEW BEDFORD, MA 02740-0000
Contact :	JAMES LAMBERT
Contact Address :	14 HERVEY TICHON AVE, NEW BEDFORD, MA 02740
Contact Country :	US
Contact Telephone :	508-993-6730
Contact Email :	N/R
EPA Region :	01
Land Type :	Private
Source Type :	Notification
Classification :	Not a generator, verified
Description :	Not a generator, verified
Last Date in Agency List :	2024-12-17

Owner/Operator Summary

Owner/Operator Name :	DOCKSIDE REPAIRS
Owner/Operator Address :	14 HERVEY TICHON AVE, NEW BEDFORD, MA 02740
Owner/Operator Country :	US
Owner/Operator Telephone :	N/R
Owner/Operator Email :	N/R
Owner/Operator Fax :	N/R
Legal Status :	Private
Owner/Operator Type :	Operator
Owner/Operator Start Date :	1995-08-11
Owner/Operator End Date :	N/R

Owner/Operator Name :	DOCKSIDE REPAIRS
Owner/Operator Address :	14 HERVEY TICHON AVE, NEW BEDFORD, MA 02740
Owner/Operator Country :	US
Owner/Operator Telephone :	N/R
Owner/Operator Email :	N/R
Owner/Operator Fax :	N/R
Legal Status :	Private
Owner/Operator Type :	Owner
Owner/Operator Start Date :	2004-10-16
Owner/Operator End Date :	N/R

Handler Activities Summary

U.S. Importer of Hazardous Waste :	N
Mixed Waste (Haz. and Radioactive) :	N
Recycler of Hazardous Waste :	N
Transporter of Hazardous Waste :	N
Treater, Storer or Disposer of HW :	N
Underground Injection Activity :	N

Map Id: I37
Direction: ESE
Distance: 0.353 mi., 1867 ft.
Elevation: 8 ft.
Relative: Lower

Site Name : DOCKSIDE REPAIRS | EASTERN FISHERIES, INC. | EASTERN FISHERIES DOCK COLLAPSE
14 HERVEY TICHON AVE | IVO 14 HERVEY TICHON AVE | OFF 14 HERVEY TICHON AVE
NEW BEDFORD | New Bedford, MA 02740

Database(s) : [DOCKET, ECHO, ERNS, FRS, HWG - MA, MANIFEST EPA, RCRA NONGEN, RELEASE - MA, SHWS - MA] ***(cont.)***

Envirosite ID: 58316623
EPA ID: MAR000006320

RCRA NONGEN ***(cont.)***

On-site Burner Exemption :	N
Furnace Exemption :	N
Used Oil Fuel Burner :	N
Used Oil Processor :	N
Used Oil Refiner :	N
Used Oil Fuel Marketer to Burner :	N
Used Oil Specification Marketer :	N
Used Oil Transfer Facility :	N
Used Oil Transporter :	N

Hazardous Waste Summary

Waste Code / Name :	MA01 - WASTE OIL

Notices of Violations Summary

Regulation Violated :	N

RELEASE - MA

Facility Name :	EASTERN FISHERIES DOCK COLLAPSE
Facility Address :	14 HERVEY TICHON DR, NEW BEDFORD

Incident Summary

Release Tracking Number :	4-0030021
Notification Date :	2023-10-11
Category :	TWO HR
OFC Town :	NEW BEDFORD
Current Status :	ADQREG
Current Date :	2023-10-11
Phase :	Phase report not required or not submitted.
OHM :	N/R
Agency Link :	Click here for hyperlink provided by the agency.
Last Date in Agency List :	2024-11-18

Source Details

Source :	DIESEL EQU

Location Details

Location :	WATERBODY COMMERCIAL

Map Id: I37
Direction: ESE
Distance: 0.353 mi., 1867 ft.
Elevation: 8 ft.
Relative: Lower

Site Name : DOCKSIDE REPAIRS | EASTERN FISHERIES, INC. | EASTERN FISHERIES DOCK COLLAPSE
14 HERVEY TICHON AVE | IVO 14 HERVEY TICHON AVE | OFF 14 HERVEY TICHON AVE
NEW BEDFORD | New Bedford, MA 02740

Database(s) : [DOCKET, ECHO, ERNS, FRS, HWG - MA, MANIFEST EPA, RCRA NONGEN, RELEASE - MA, SHWS - MA] ***(cont.)***

Envirosite ID: 58316623
EPA ID: MAR000006320

RELEASE - MA ***(cont.)***

Chemicals
Chemical : N/R
Amount : N/R

Facility Name : F/V CHALLENGE
Facility Address : OFF 14 HERVEY TICHON AVE, NEW BEDFORD

Incident Summary
Release Tracking Number : 4-0026801
Notification Date : 2017-08-16
Category : TWO HR
OFC Town : NEW BEDFORD
Current Status : Permanent Solution with No Conditions
Current Date : 2017-10-16
Phase : Phase report not required or not submitted.
OHM : N/R
Agency Link : Click here for hyperlink provided by the agency.
Last Date in Agency List : 2024-11-18

Source Details
Source : BOAT

Location Details
Location : WATERBODY

Chemicals
Chemical : N/R
Amount : N/R

Facility Name : F/V MADI J
Facility Address : IVO 14 HERVEY TICHON AVE, NEW BEDFORD

Incident Summary
Release Tracking Number : 4-0028678
Notification Date : 2021-02-02
Category : TWO HR
OFC Town : NEW BEDFORD
Current Status : Permanent Solution with No Conditions

Map Id: I37
Direction: ESE
Distance: 0.353 mi., 1867 ft.
Elevation: 8 ft.
Relative: Lower

Site Name : DOCKSIDE REPAIRS | EASTERN FISHERIES, INC. | EASTERN FISHERIES DOCK COLLAPSE
14 HERVEY TICHON AVE | IVO 14 HERVEY TICHON AVE | OFF 14 HERVEY TICHON AVE
NEW BEDFORD | New Bedford, MA 02740

Database(s) : [DOCKET, ECHO, ERNS, FRS, HWG - MA, MANIFEST EPA, RCRA NONGEN, RELEASE - MA, SHWS - MA] ***(cont.)***

Envirosite ID: 58316623
EPA ID: MAR000006320

RELEASE - MA ***(cont.)***

Current Date :	2021-03-01
Phase :	Phase report not required or not submitted.
OHM :	N/R
Agency Link :	Click here for hyperlink provided by the agency.
Last Date in Agency List :	2024-11-18

Source Details

Source :	BOAT

Location Details

Location :	WATERBODY

Chemicals

Chemical :	N/R
Amount :	N/R

Facility Name :	NB HARBOR SHEEN
Facility Address :	IVO 14 HERVEY TICHON AVENUE, NEW BEDFORD

Incident Summary

Release Tracking Number :	4-0028714
Notification Date :	2021-03-23
Category :	TWO HR
OFC Town :	NEW BEDFORD
Current Status :	ADQREG
Current Date :	2021-03-23
Phase :	Phase report not required or not submitted.
OHM :	N/R
Agency Link :	Click here for hyperlink provided by the agency.
Last Date in Agency List :	2024-11-18

Source Details

Source :	BOAT UNKNOWN

Map Id: I37
Direction: ESE
Distance: 0.353 mi., 1867 ft.
Elevation: 8 ft.
Relative: Lower

Site Name : DOCKSIDE REPAIRS | EASTERN FISHERIES, INC. | EASTERN FISHERIES DOCK COLLAPSE
14 HERVEY TICHON AVE | IVO 14 HERVEY TICHON AVE | OFF 14 HERVEY TICHON AVE
NEW BEDFORD | New Bedford, MA 02740

Database(s) : [DOCKET, ECHO, ERNS, FRS, HWG - MA, MANIFEST EPA, RCRA NONGEN, RELEASE - MA, SHWS - MA] ***(cont.)***

Envirosite ID: 58316623
EPA ID: MAR000006320

RELEASE - MA ***(cont.)***

Location Details
Location : WATERBODY

Chemicals
Chemical : N/R
Amount : N/R

SHWS - MA

Facility Name : EASTERN FISHERIES DOCK COLLAPSE
Facility Address : 14 HERVEY TICHON DR, NEW BEDFORD

Incident Summary
Release Tracking Number : 4-0030021
Notification Date : 2023-10-11
Category : TWO HR
OFC Town : NEW BEDFORD
Current Status : ADQREG
Current Date : 2023-10-11
Phase : Phase report not required or not submitted.
OHM : N/R
Agency Link : Click here for hyperlink provided by the agency.
Last Date in Agency List : 2024-11-18

Source Details
Source : DIESEL EQU

Location Details
Location : WATERBODY
COMMERCIAL

Response Action Information
Response Action Type : RLFA
Status : FOLFLD
Submittal Date : 2023-10-12

Response Action Type : RLFA
Status : FLDD1U
Submittal Date : 2023-10-11

Map Id: I37
Direction: ESE
Distance: 0.353 mi., 1867 ft.
Elevation: 8 ft.
Relative: Lower

Site Name : DOCKSIDE REPAIRS | EASTERN FISHERIES, INC. | EASTERN FISHERIES DOCK COLLAPSE
14 HERVEY TICHON AVE | IVO 14 HERVEY TICHON AVE | OFF 14 HERVEY TICHON AVE
NEW BEDFORD | New Bedford, MA 02740

Database(s) : [DOCKET, ECHO, ERNS, FRS, HWG - MA, MANIFEST EPA, RCRA NONGEN, RELEASE - MA, SHWS - MA] ***(cont.)***

Envirosite ID: 58316623
EPA ID: MAR000006320

SHWS - MA ***(cont.)***

Response Action Type :	RAONR RAO Not Required
Status :	USCG Release Overseen by US Coast Guard
Submittal Date :	2023-10-11

Chemicals

Chemical :	N/R
Amount :	N/R

Facility Name :	F/V CHALLENGE
Facility Address :	OFF 14 HERVEY TICHON AVE, NEW BEDFORD

Incident Summary

Release Tracking Number :	4-0026801
Notification Date :	2017-08-16
Category :	TWO HR
OFC Town :	NEW BEDFORD
Current Status :	Permanent Solution with No Conditions
Current Date :	2017-10-16
Phase :	Phase report not required or not submitted.
OHM :	N/R
Agency Link :	Click here for hyperlink provided by the agency.
Last Date in Agency List :	2024-11-18

Source Details

Source :	BOAT

Location Details

Location :	WATERBODY

Response Action Information

Response Action Type :	RAO Response Action Outcome - RAO
Status :	PSNRCD
Submittal Date :	2017-10-16

Response Action Type :	RNFE
Status :	RECPT Transmittal or Notification Received
Submittal Date :	2017-10-14

Map Id: I37
Direction: ESE
Distance: 0.353 mi., 1867 ft.
Elevation: 8 ft.
Relative: Lower

Site Name : DOCKSIDE REPAIRS | EASTERN FISHERIES, INC. | EASTERN FISHERIES DOCK COLLAPSE
14 HERVEY TICHON AVE | IVO 14 HERVEY TICHON AVE | OFF 14 HERVEY TICHON AVE
NEW BEDFORD | New Bedford, MA 02740

Database(s) : [DOCKET, ECHO, ERNS, FRS, HWG - MA, MANIFEST EPA, RCRA NONGEN, RELEASE - MA, SHWS - MA] ***(cont.)***

Envirosite ID: 58316623
EPA ID: MAR000006320

SHWS - MA ***(cont.)***

Response Action Type :	RLFA
Status :	FLDD1U
Submittal Date :	2017-08-16
Response Action Type :	NOR
Status :	ISSUED
Submittal Date :	2017-08-24
Response Action Type :	RAO Response Action Outcome - RAO
Status :	TSAUD Level I - Technical Screen Audit
Submittal Date :	2017-10-23

Chemicals

Chemical :	N/R
Amount :	N/R

Facility Name :	F/V MADI J
Facility Address :	IVO 14 HERVEY TICHON AVE, NEW BEDFORD

Incident Summary

Release Tracking Number :	4-0028678
Notification Date :	2021-02-02
Category :	TWO HR
OFC Town :	NEW BEDFORD
Current Status :	Permanent Solution with No Conditions
Current Date :	2021-03-01
Phase :	Phase report not required or not submitted.
OHM :	N/R
Agency Link :	Click here for hyperlink provided by the agency.
Last Date in Agency List :	2024-11-18

Source Details

Source :	BOAT

Location Details

Location :	WATERBODY

Map Id: I37
Direction: ESE
Distance: 0.353 mi., 1867 ft.
Elevation: 8 ft.
Relative: Lower

Site Name : DOCKSIDE REPAIRS | EASTERN FISHERIES, INC. | EASTERN FISHERIES DOCK COLLAPSE
14 HERVEY TICHON AVE | IVO 14 HERVEY TICHON AVE | OFF 14 HERVEY TICHON AVE
NEW BEDFORD | New Bedford, MA 02740

Database(s) : [DOCKET, ECHO, ERNS, FRS, HWG - MA, MANIFEST EPA, RCRA NONGEN, RELEASE - MA, SHWS - MA] ***(cont.)***

Envirosite ID: 58316623
EPA ID: MAR000006320

SHWS - MA ***(cont.)***

Response Action Information

Response Action Type :	NOR
Status :	ISSUED
Submittal Date :	2021-02-03
Response Action Type :	RAO Response Action Outcome - RAO
Status :	PSNRCD
Submittal Date :	2021-03-01
Response Action Type :	RAO Response Action Outcome - RAO
Status :	TSAUD Level I - Technical Screen Audit
Submittal Date :	2021-03-04
Response Action Type :	RNFE
Status :	RECPT Transmittal or Notification Received
Submittal Date :	2021-03-01

Chemicals

Chemical :	N/R
Amount :	N/R
Facility Name :	NB HARBOR SHEEN
Facility Address :	IVO 14 HERVEY TICHON AVENUE, NEW BEDFORD

Incident Summary

Release Tracking Number :	4-0028714
Notification Date :	2021-03-23
Category :	TWO HR
OFC Town :	NEW BEDFORD
Current Status :	ADQREG
Current Date :	2021-03-23
Phase :	Phase report not required or not submitted.
OHM :	N/R
Agency Link :	Click here for hyperlink provided by the agency.
Last Date in Agency List :	2024-11-18

Source Details

Source :	BOAT
	UNKNOWN

Map Id: I37
Direction: ESE
Distance: 0.353 mi., 1867 ft.
Elevation: 8 ft.
Relative: Lower

Site Name : DOCKSIDE REPAIRS | EASTERN FISHERIES, INC. | EASTERN FISHERIES DOCK COLLAPSE
14 HERVEY TICHON AVE | IVO 14 HERVEY TICHON AVE | OFF 14 HERVEY TICHON AVE
NEW BEDFORD | New Bedford, MA 02740

Database(s) : [DOCKET, ECHO, ERNS, FRS, HWG - MA, MANIFEST EPA, RCRA NONGEN, RELEASE - MA, SHWS - MA] ***(cont.)***

Envirosite ID: 58316623
EPA ID: MAR000006320

SHWS - MA ***(cont.)***

Location Details
Location : WATERBODY

Response Action Information
Response Action Type : RLFA
Status : FLDD1U
Submittal Date : 2021-03-23

Response Action Type : RAONR RAO Not Required
Status : USCG Release Overseen by US Coast Guard
Submittal Date : 2021-03-23

Chemicals
Chemical : N/R
Amount : N/R

Map Id: 38
Direction: ENE
Distance: 0.354 mi., 1869 ft.
Elevation: 5 ft.
Relative: Lower

Site Name : PROPERTY | GORDONS SEAFOOD
10 NORTH FRONT ST
NEW BEDFORD, MA 02740

Database(s) : [FRS, HIST RELEASE - MA, SHWS - MA, SPILLS - MA]

Envirosite ID: 58316611
EPA ID: N/R

FRS

Facility Name : GORDONS SEAFOOD
Facility Address : 10 NORTH FRONT ST, NEW BEDFORD, MA 027400000
County : BRISTOL

Site Details
Registry ID : 110038957796
FRS Facility URL : Click here for hyperlink provided by the agency.
Last Date in Agency List : 2024-12-16

Map Id: 38
Direction: ENE
Distance: 0.354 mi., 1869 ft.
Elevation: 5 ft.
Relative: Lower

Site Name : PROPERTY | GORDONS SEAFOOD
10 NORTH FRONT ST
NEW BEDFORD, MA 02740

Database(s) : [FRS, HIST RELEASE - MA, SHWS - MA, SPILLS - MA] ***(cont.)***

Envirosite ID: 58316611
EPA ID: N/R

FRS ***(cont.)***

Source Description

Source Description :

The MA-EPICS is the central repository for all environmental protection data for the State of Massachusetts.

FRS Environmental Interest

Source and System ID :	MA-EPICS - 298147

HIST RELEASE - MA

Facility Address :	10 NORTH FRONT ST, NEW BEDFORD
Notification Date :	1989-10-15
RTN Number :	4-779
Assoc ID :	N/R
Source :	UNKNOWN
Category :	TCTRNS
Location Aid :	PROPERTY
Location :	WAREHOUSE
Municipality :	NEW BEDFORD
Last Date in Agency List :	2015-04-09

Chemical Information

Chemical :	PETROLEUM

SHWS - MA

Facility Name :	PROPERTY
Facility Address :	10 NORTH FRONT ST, NEW BEDFORD, 02740

Incident Summary

Release Tracking Number :	4-0000779
Notification Date :	1989-10-15
Category :	NONE
OFC Town :	NEW BEDFORD
Current Status :	DEP No Further Action means that response actions were conducted and DEP determined that no further action was needed for the site.
Current Date :	1993-07-23
Phase :	Phase report not required or not submitted.
OHM :	Oil
Agency Link :	Click here for hyperlink provided by the agency.
Last Date in Agency List :	2024-11-18

Map Id: 38
Direction: ENE
Distance: 0.354 mi., 1869 ft.
Elevation: 5 ft.
Relative: Lower

Site Name : PROPERTY | GORDONS SEAFOOD
10 NORTH FRONT ST
NEW BEDFORD, MA 02740

Database(s) : [FRS, HIST RELEASE - MA, SHWS - MA, SPILLS - MA] ***(cont.)***

Envirosite ID: 58316611
EPA ID: N/R

SHWS - MA ***(cont.)***

Source Details
Source : UNKNOWN

Location Details
Location : WAREHOUSE

Response Action Information
Response Action Type : TREGS
Status : DEPNFA No Further Action - DEP
Submittal Date : 1993-07-23

Chemicals
Chemical : PETROLEUM
Amount : N/R

SPILLS - MA

Facility Name : PROPERTY
Facility Address : 10 NORTH FRONT ST, NEW BEDFORD, 02740

Incident Summary
Release Tracking Number : 4-0000779
Notification Date : 1989-10-15
Category : NONE
OFC Town : NEW BEDFORD

Current Status : DEP No Further Action means that response actions were conducted and DEP determined that no further action was needed for the site.

Current Date : 1993-07-23
Phase : Phase report not required or not submitted.
OHM : Oil
Agency Link : Click here for hyperlink provided by the agency.
Last Date in Agency List : 2024-11-18

Source Details
Source : UNKNOWN

Location Details
Location : WAREHOUSE

Map Id: 38
Direction: ENE
Distance: 0.354 mi., 1869 ft.
Elevation: 5 ft.
Relative: Lower

Site Name : PROPERTY | GORDONS SEAFOOD
10 NORTH FRONT ST
NEW BEDFORD, MA 02740

Database(s) : [FRS, HIST RELEASE - MA, SHWS - MA, SPILLS - MA] ***(cont.)***

Envirosite ID: 58316611
EPA ID: N/R

SPILLS - MA ***(cont.)***

Chemicals
Chemical : PETROLEUM
Amount : N/R

Map Id: 39
Direction: WNW
Distance: 0.368 mi., 1944 ft.
Elevation: 131 ft.
Relative: Higher

Site Name : RALPHS FRIENDLY STATION | RALPH H CHASE JR
54 MT PLEASANT ST | 54 MOUNT PLEASANT ST
NEW BEDFORD, MA 02740

Database(s) : [AUL - MA, EPA LUST, EPA UST, HIST RELEASE - MA, HIST SPILLS 2 - MA, LUST - MA, SHWS - MA, SPILLS - MA, UST - MA]

Envirosite ID: 58316649
EPA ID: N/R

AUL - MA

Facility Name : RALPHS FRIENDLY STATION
Facility Address : 54 MT PLEASANT ST, NEW BEDFORD, 02740

Incident Summary
Release Tracking Number : 4-0000879
Notification Date : 1990-09-12
Category : NONE
OFC Town : NEW BEDFORD

Current Status : Response Action Outcome - A site/release where a Permanent or Temporary Solution Statement (formerly RAO Statement) was submitted. This statement asserts that response actions were sufficient to achieve a level of no significant risk or at least ensure that all substantial hazards were eliminated.

Current Date : 1994-12-09
Phase : Phase report not required or not submitted.
OHM : Oil
Agency Link : Click here for hyperlink provided by the agency.
Last Date in Agency List : 2024-11-18

Source Details
Source : UST

Map Id: 39
Direction: WNW
Distance: 0.368 mi., 1944 ft.
Elevation: 131 ft.
Relative: Higher

Site Name : RALPHS FRIENDLY STATION | RALPH H CHASE JR
54 MT PLEASANT ST | 54 MOUNT PLEASANT ST
NEW BEDFORD, MA 02740

Database(s) : [AUL - MA, EPA LUST, EPA UST, HIST RELEASE - MA, HIST SPILLS 2 - MA, LUST - MA, SHWS - MA, SPILLS - MA, UST - MA] ***(cont.)***

Envirosite ID: 58316649
EPA ID: N/R

AUL - MA ***(cont.)***

Location Details
Location : GASSTATION

Response Action Information
Response Action Type : AUL Activity and Use Limitation
Status : RECPT Transmittal or Notification Received
Submittal Date : 1994-12-09
Response Action Outcome Class : N/R

Response Action Type : AUL Activity and Use Limitation
Status : SNAUDI Level II - Audit Inspection
Submittal Date : 2003-11-06
Response Action Outcome Class : N/R

Response Action Type : AUL Activity and Use Limitation
Status : TSAUD Level I - Technical Screen Audit
Submittal Date : 2001-07-30
Response Action Outcome Class : N/R

Response Action Type : AUL Activity and Use Limitation
Status : SNAUDI Level II - Audit Inspection
Submittal Date : 2011-05-25
Response Action Outcome Class : N/R

EPA LUST

Facility Name : RALPHS FRIENDLY STATION
Facility Address : 54 MT PLEASANT ST, NEW BEDFORD, Massachusetts 2740
County : N/R

Facility ID : N/R
LUST ID : MA4-0000879
Reported Date : 1990-09-12
Status : No Further Action
Substance : N/R
Closed With Residual Contamination (Tribal Only): N/R
NFA_Letter (Tribal Only) : N/R
Tribe (Tribal Only) : N/R
EPA Region : 1
Estimated Population within 1500ft : 4515
Estimated Private Domestic Wells within 1500ft: 0
Within Source Water Protection Area (SPA): No

Map Id: 39
Direction: WNW
Distance: 0.368 mi., 1944 ft.
Elevation: 131 ft.
Relative: Higher

Site Name : RALPHS FRIENDLY STATION | RALPH H CHASE JR
54 MT PLEASANT ST | 54 MOUNT PLEASANT ST
NEW BEDFORD, MA 02740

Database(s) : [AUL - MA, EPA LUST, EPA UST, HIST RELEASE - MA, HIST SPILLS 2 - MA, LUST - MA, SHWS - MA, SPILLS - MA, UST - MA] ***(cont.)***

Envirosite ID: 58316649
EPA ID: N/R

EPA LUST ***(cont.)***

SPA Public Water System and Facility ID:	N/R
SPA Water Type :	N/R
SPA Facility Type :	N/R
SPA HUC12 :	N/R
Within Groundwater Wellhead Protection Area (WHPA):	No
WHPA Public Water System and Facility ID:	N/R
WHPA Water Type :	N/R
WHPA Facility Type :	N/R
WHPA HUC12 :	N/R
Within Estimated 100-year Floodplain:	No
Latitude :	41.6500197399999
Longitude :	-70.93570246
Last Date in Agency List :	2024-05-23

EPA UST

Facility Name :	RALPH H CHASE JR
Facility Address :	54 MOUNT PLEASANT ST, NEW BEDFORD, Massachusetts 2740
County :	N/R
Facility ID :	MA3476
Facility Status :	Closed UST(s)
Open USTs :	0
Closed USTs :	5
Temporarily Out of Service USTs :	0
Date of Last Inspection :	N/R
EPA Region :	1
Tribe :	N/R
Facility ID 2 :	N/R
Latitude :	41.65007
Longitude :	-70.93549
Last Date in Agency List :	2024-05-22

Tank Details

Tank ID :	MA3476_1
Tank Status :	Closed
Installation Date :	N/R
Removal Date :	1989-03-14
Capacity :	3000
Substances :	Gasoline
Tank Wall Type :	N/R
Tank ID :	MA3476_2
Tank Status :	Closed
Installation Date :	N/R

Map Id: 39
Direction: WNW
Distance: 0.368 mi., 1944 ft.
Elevation: 131 ft.
Relative: Higher

Site Name : RALPHS FRIENDLY STATION | RALPH H CHASE JR
54 MT PLEASANT ST | 54 MOUNT PLEASANT ST
NEW BEDFORD, MA 02740

Database(s) : [AUL - MA, EPA LUST, EPA UST, HIST RELEASE - MA, HIST SPILLS 2 - MA, LUST - MA, SHWS - MA, SPILLS - MA, UST - MA] ***(cont.)***

Envirosite ID: 58316649
EPA ID: N/R

EPA UST ***(cont.)***

Removal Date :	1989-03-14
Capacity :	4000
Substances :	Gasoline
Tank Wall Type :	N/R

Tank ID :	MA3476_3
Tank Status :	Closed
Installation Date :	N/R
Removal Date :	1989-03-14
Capacity :	4000
Substances :	Gasoline
Tank Wall Type :	N/R

Tank ID :	MA3476_4
Tank Status :	Closed
Installation Date :	N/R
Removal Date :	1989-03-14
Capacity :	250
Substances :	Gasoline
Tank Wall Type :	N/R

Tank ID :	MA3476_5
Tank Status :	Closed
Installation Date :	N/R
Removal Date :	1989-03-14
Capacity :	6000
Substances :	Waste Oil
Tank Wall Type :	N/R

HIST RELEASE - MA

Facility Address :	54 MT PLEASANT ST, NEW BEDFORD

Notification Date :	1990-09-12
RTN Number :	4-879
Assoc ID :	N/R
Source :	UST
Category :	TCTRNS
Location Aid :	RALPHS FRIENDLY STATION
Location :	GASSTATION
Municipality :	NEW BEDFORD
Last Date in Agency List :	2015-04-09

Map Id: 39
Direction: WNW
Distance: 0.368 mi., 1944 ft.
Elevation: 131 ft.
Relative: Higher

Site Name : RALPHS FRIENDLY STATION | RALPH H CHASE JR
54 MT PLEASANT ST | 54 MOUNT PLEASANT ST
NEW BEDFORD, MA 02740

Database(s) : [AUL - MA, EPA LUST, EPA UST, HIST RELEASE - MA, HIST SPILLS 2 - MA, LUST - MA, SHWS - MA, SPILLS - MA, UST - MA] ***(cont.)***

Envirosite ID: 58316649
EPA ID: N/R

HIST RELEASE - MA ***(cont.)***

Chemical Information

Chemical :	PETROLEUM

HIST SPILLS 2 - MA

Facility Name :	N/R
Facility Address :	54 MOUNT PLEASANT STREET, NEW BEDFORD
County :	BRISTOL
Spill ID :	S89-0176
Site ID :	4-0879
Half Town :	N/R
Region :	N/R
Staff Lead :	OTHER
First Date :	1989-04-06
Last Date :	1993-12-08
Top Date :	1989-03-23
Spill Date :	N/R
Report Date :	1989-03-23
Spill Time :	N/R
Report Time :	10:30PM
Fiscal Year :	89
Case Close :	YES
Pet Hazard :	PETROLEUM
VIRG Waste :	VIRGIN
Soil Contamination :	N/R
Environment Impact :	N/R
Other Environment Impact :	N/R
Material :	GASOLINE
CAS Number :	N/R
Other Material :	N/R
PCB Level :	N/R
Quantity Reported :	NONE
Quantity ACTL :	NONE
Units Reported :	N/R
Units ACTL :	N/R
Source :	N/R
Other Source :	N/R
Incident :	N/R
Other Incident :	N/R
Type Clean :	N/R
Contractor :	NOT USED
SA Referal :	SA
Notifier :	CAVEL LEIDHOLD
Notifier Phone :	N/R
LUST :	N/R
PREP REP :	N/R
LUST ED :	N/R
Category :	N/R
DYS to CLS :	0

Map Id: 39
Direction: WNW
Distance: 0.368 mi., 1944 ft.
Elevation: 131 ft.
Relative: Higher

Site Name : RALPHS FRIENDLY STATION | RALPH H CHASE JR
54 MT PLEASANT ST | 54 MOUNT PLEASANT ST
NEW BEDFORD, MA 02740

Database(s) : [AUL - MA, EPA LUST, EPA UST, HIST RELEASE - MA, HIST SPILLS 2 - MA, LUST - MA, SHWS - MA, SPILLS - MA, UST - MA] ***(cont.)***

Envirosite ID: 58316649
EPA ID: N/R

HIST SPILLS 2 - MA ***(cont.)***

Last Date in Agency List : 2012-09-18

LUST - MA

Facility Name : RALPHS FRIENDLY STATION
Facility Address : 54 MT PLEASANT ST, NEW BEDFORD, 02740

Incident Information
Notification Date : 1990-09-12
Release Tracking Number : 4-0000879
Category : NONE
OFC Town : NEW BEDFORD

Current Status : Response Action Outcome - A site/release where a Permanent or Temporary Solution Statement (formerly RAO Statement) was submitted. This statement asserts that response actions were sufficient to achieve a level of no significant risk or at least ensure that all substantial hazards were eliminated.

Current Date : 1994-12-09
Phase : Phase report not required or not submitted.
OHM : Oil
Agency Link : Click here for hyperlink provided by the agency.
Last Date in Agency List : 2024-11-18

Source Details
Source : UST

Location Details
Location : GASSTATION

Chemicals
Chemical : PETROLEUM
Amount : N/R

SHWS - MA

Facility Name : RALPHS FRIENDLY STATION
Facility Address : 54 MT PLEASANT ST, NEW BEDFORD, 02740

Map Id: 39
Direction: WNW
Distance: 0.368 mi., 1944 ft.
Elevation: 131 ft.
Relative: Higher

Site Name : RALPHS FRIENDLY STATION | RALPH H CHASE JR
54 MT PLEASANT ST | 54 MOUNT PLEASANT ST
NEW BEDFORD, MA 02740

Database(s) : [AUL - MA, EPA LUST, EPA UST, HIST RELEASE - MA, HIST SPILLS 2 - MA, LUST - MA, SHWS - MA, SPILLS - MA, UST - MA] ***(cont.)***

Envirosite ID: 58316649
EPA ID: N/R

SHWS - MA ***(cont.)***

Incident Summary

Release Tracking Number :	4-0000879
Notification Date :	1990-09-12
Category :	NONE
OFC Town :	NEW BEDFORD
Current Status :	Response Action Outcome - A site/release where a Permanent or Temporary Solution Statement (formerly RAO Statement) was submitted. This statement asserts that response actions were sufficient to achieve a level of no significant risk or at least ensure that all substantial hazards were eliminated.
Current Date :	1994-12-09
Phase :	Phase report not required or not submitted.
OHM :	Oil
Agency Link :	Click here for hyperlink provided by the agency.
Last Date in Agency List :	2024-11-18

Source Details

Source :	UST

Location Details

Location :	GASSTATION

Response Action Information

Response Action Type :	AUDCOM
Status :	NAFNVD
Submittal Date :	2003-11-06
Response Action Type :	AUDCOM
Status :	NAFNVD
Submittal Date :	2011-05-25
Response Action Type :	AUL Activity and Use Limitation
Status :	RECPT Transmittal or Notification Received
Submittal Date :	1994-12-09
Response Action Type :	RAO Response Action Outcome - RAO
Status :	TSAUD Level I - Technical Screen Audit
Submittal Date :	2001-07-30

Map Id: 39
Direction: WNW
Distance: 0.368 mi., 1944 ft.
Elevation: 131 ft.
Relative: Higher

Site Name : RALPHS FRIENDLY STATION | RALPH H CHASE JR
54 MT PLEASANT ST | 54 MOUNT PLEASANT ST
NEW BEDFORD, MA 02740

Database(s) : [AUL - MA, EPA LUST, EPA UST, HIST RELEASE - MA, HIST SPILLS 2 - MA, LUST - MA, SHWS - MA, SPILLS - MA, UST - MA] ***(cont.)***

Envirosite ID: 58316649
EPA ID: N/R

SHWS - MA ***(cont.)***

Response Action Type :	AUDCOM
Status :	NOA
Submittal Date :	1999-03-26
Response Action Type :	AUL Activity and Use Limitation
Status :	SNAUDI Level II - Audit Inspection
Submittal Date :	2003-11-06
Response Action Type :	AUL Activity and Use Limitation
Status :	TSAUD Level I - Technical Screen Audit
Submittal Date :	2001-07-30
Response Action Type :	RLFA
Status :	FLDRUN
Submittal Date :	2003-10-16
Response Action Type :	NOR
Status :	ISSUED
Submittal Date :	1990-09-12
Response Action Type :	RLFA
Status :	FLDRUN
Submittal Date :	2011-05-10
Response Action Type :	AUL Activity and Use Limitation
Status :	SNAUDI Level II - Audit Inspection
Submittal Date :	2011-05-25
Response Action Type :	RAO Response Action Outcome - RAO
Status :	RAORCD RAO Statement Received
Submittal Date :	1994-12-09

Chemicals

Chemical :	PETROLEUM
Amount :	N/R

SPILLS - MA

Facility Name :	RALPHS FRIENDLY STATION
Facility Address :	54 MT PLEASANT ST, NEW BEDFORD, 02740

Map Id: 39
Direction: WNW
Distance: 0.368 mi., 1944 ft.
Elevation: 131 ft.
Relative: Higher

Site Name : RALPHS FRIENDLY STATION | RALPH H CHASE JR
54 MT PLEASANT ST | 54 MOUNT PLEASANT ST
NEW BEDFORD, MA 02740

Database(s) : [AUL - MA, EPA LUST, EPA UST, HIST RELEASE - MA, HIST SPILLS 2 - MA, LUST - MA, SHWS - MA, SPILLS - MA, UST - MA] ***(cont.)***

Envirosite ID: 58316649
EPA ID: N/R

SPILLS - MA ***(cont.)***

Incident Summary

Release Tracking Number :	4-0000879
Notification Date :	1990-09-12
Category :	NONE
OFC Town :	NEW BEDFORD
Current Status :	Response Action Outcome - A site/release where a Permanent or Temporary Solution Statement (formerly RAO Statement) was submitted. This statement asserts that response actions were sufficient to achieve a level of no significant risk or at least ensure that all substantial hazards were eliminated.
Current Date :	1994-12-09
Phase :	Phase report not required or not submitted.
OHM :	Oil
Agency Link :	Click here for hyperlink provided by the agency.
Last Date in Agency List :	2024-11-18

Source Details

Source :	UST

Location Details

Location :	GASSTATION

Chemicals

Chemical :	PETROLEUM
Amount :	N/R

UST - MA

Facility Name :	RALPH H CHASE JR
Facility Address :	54 MOUNT PLEASANT ST, NEW BEDFORD, MA 02740

Site Details

Facility ID :	3476
Region :	Southeast Regional Office
FMF Number :	N/R
Type :	N/R
Owner Type :	N/R
Phone :	N/R
Last Date in Agency List :	2024-12-19

Map Id: 39
Direction: WNW
Distance: 0.368 mi., 1944 ft.
Elevation: 131 ft.
Relative: Higher

Site Name : RALPHS FRIENDLY STATION | RALPH H CHASE JR
54 MT PLEASANT ST | 54 MOUNT PLEASANT ST
NEW BEDFORD, MA 02740

Database(s) : [AUL - MA, EPA LUST, EPA UST, HIST RELEASE - MA, HIST SPILLS 2 - MA, LUST - MA, SHWS - MA, SPILLS - MA, UST - MA] ***(cont.)***

Envirosite ID: 58316649
EPA ID: N/R

UST - MA ***(cont.)***

Owner Information

Date of Ownership :	1986-04-28
Owner Name :	RALPH H CHASE JR
Owner Address :	54 MT PLEASANT NEW BEDFORD, MA 02740
Contact Name :	N/R
Contact Address :	N/R
Contact Phone :	N/R
Contact for Correspondence :	N/R

Operator Information

Operator Name :	RALPH H CHASE JR
Operator Address :	54 MT PLEASANT NEW BEDFORD, MA 02740
Authorized Contact Name :	N/R
Authorized Contact Address :	N/R
Authorized Contact Phone :	N/R
Authorized Signatory :	N/R
Contact for Correspondence :	N/R

Tank Information

Date Installed :	N/R
Status Date :	1989-03-14
Status :	Tank Removed
Tank Number :	1
Compartments :	1
Capacity :	3,000
Contents :	Gasoline
Use :	N/R

Date Installed :	N/R
Status Date :	1989-03-14
Status :	Tank Removed
Tank Number :	4
Compartments :	1
Capacity :	4,000
Contents :	Gasoline
Use :	N/R

Date Installed :	N/R
Status Date :	1989-03-14
Status :	Tank Removed
Tank Number :	2
Compartments :	1
Capacity :	3,000
Contents :	Gasoline
Use :	N/R

Map Id: 39
Direction: WNW
Distance: 0.368 mi., 1944 ft.
Elevation: 131 ft.
Relative: Higher

Site Name : RALPHS FRIENDLY STATION | RALPH H CHASE JR
54 MT PLEASANT ST | 54 MOUNT PLEASANT ST
NEW BEDFORD, MA 02740

Database(s) : [AUL - MA, EPA LUST, EPA UST, HIST RELEASE - MA, HIST SPILLS 2 - MA, LUST - MA, SHWS - MA, SPILLS - MA, UST - MA] ***(cont.)***

Envirosite ID: 58316649
EPA ID: N/R

UST - MA ***(cont.)***

Date Installed :	N/R
Status Date :	1989-03-14
Status :	Tank Removed
Tank Number :	5
Compartments :	1
Capacity :	250
Contents :	Waste Oil
Use :	N/R

Date Installed :	N/R
Status Date :	1989-03-14
Status :	Tank Removed
Tank Number :	3
Compartments :	1
Capacity :	4,000
Contents :	Gasoline
Use :	N/R

21J Information

COC Number :	N/R
Expiration Date :	N/R
Per-Occurrence Coverage :	N/R
Aggregate Coverage :	N/R

Due Dates

Due Date :	N/R
Type :	N/R

Enforcement Actions

Date Issued :	N/R
Due Date :	N/R
Date Resolved :	N/R
Status :	N/R
Doc Number :	N/R
Type :	N/R
Form Type :	N/R

Dispensers

Owner Number :	N/R
Sump :	N/R
Sump Sensor Continuously Monitored? :	N/R

Map Id: 40
Direction: SE
Distance: 0.369 mi., 1947 ft.
Elevation: 8 ft.
Relative: Lower

Site Name : FRANKLIN RECYCLING INC | AQUATEC OF MASS INC | NO LOCATION AID
150 HERMAN MELVILLE BLVD
NEW BEDFORD, MA

Database(s) : [ECHO, FRS, HIST RELEASE - MA, HWG - MA, RAATS, RCRA NONGEN, RELEASE - MA, SHWS - MA]

Envirosite ID: 58316626
EPA ID: N/R

ECHO

Facility Name :	AQUATEC OF MASS INC
Facility Address :	150 HERMAN MELVILLE BLVD, NEW BEDFORD, MA 02740
County :	BRISTOL
Last Inspection Date :	1991-07-10
Registry ID :	110003489724
FIPS Code :	25005
EPA Region :	01
Inspection Count :	0
Last Inspection Days :	12170
Informal Count :	0
Last Informal Action Date :	N/R
Formal Action Count :	0
Last Formal Action Date :	N/R
Total Penalties :	0
Penalty Count :	N/R
Last Penalty Date :	N/R
Last Penalty Amount :	N/R
QTRS IN NC :	0
Programs IN SNC :	0
Current Compliance Status :	No Violation Identified
Three-Year Compliance Status :	_____
Collection Method :	ADDRESS MATCHING-HOUSE NUMBER
Reference Point :	CENTER OF A FACILITY OR STATION
Accuracy Meters :	30
Derived Tribes :	Mashpee Wampanoag Tribe - 17 mile(s), Wampanoag Tribe of Gay Head (Aquinnah) - 21 mile(s)
Derived HUC :	01090002
Derived WBD :	010900020401
Derived STCTY FIPS :	25005
Derived Zip :	02740
Derived CD113 :	09
Derived CB2010 :	250056513001003
MYRTK Universe :	NNN
NPDES IDs :	N/R
CWA Permit Types :	N/R
CWA Compliance Tracking :	N/R
CWA NAICS :	N/R
CWA SICS :	N/R
CWA Inspection Count :	N/R
CWA Last Inspection Days :	N/R
CWA Informal Count :	N/R
CWA Formal Action Count :	N/R
CWA Last Formal Action Date :	N/R
CWA Penalties :	N/R
CWA Last Penalty Date :	N/R
CWA Last Penalty Amount :	N/R
CWA Quarters IN NC :	N/R
CWA Current Compliance Status :	N/R
CWA Current SNC Flag :	N
CWA 13 Quarters Compliance Status :	N/R

Map Id: 40
Direction: SE
Distance: 0.369 mi., 1947 ft.
Elevation: 8 ft.
Relative: Lower

Site Name : FRANKLIN RECYCLING INC | AQUATEC OF MASS INC | NO LOCATION AID
150 HERMAN MELVILLE BLVD
NEW BEDFORD, MA

Database(s) : [ECHO, FRS, HIST RELEASE - MA, HWG - MA, RAATS, RCRA NONGEN, RELEASE - MA, SHWS - MA] ***(cont.)***

Envirosite ID: 58316626
EPA ID: N/R

ECHO ***(cont.)***

CWA 13 Quarters Effluent Exceedances:	N/R
CWA Three-Year QNCR Codes :	N/R
DFR URL :	Click here for hyperlink provided by the agency.
Facility SIC :	N/R
Facility NAICS :	N/R
Facility Last Inspection EPA Date :	N/R
Facility Last Inspection State Date :	1991-07-10
Facility Last Formal Act EPA Date :	N/R
Facility Last Formal Act State Date :	N/R
Facility Last Informal Act EPA Date :	N/R
Facility Last Informal Act State Date:	N/R
Facility Federal Agency :	N/R
TRI Reporter :	N/R
Facility Imp Water Flag :	N/R
Current SNC Flag :	N
Indian County Flag :	N
Federal Flag :	N/R
US Mexico Border Flag :	N/R
Chesapeak Bay Flag :	N/R
AIR Flag :	N
NPDES Flag :	N
SDWIS Flag :	N
RCRA Flag :	Y
TRI Flag :	N
GHG Flag :	N
Major Flag :	N/R
Active Flag :	N/R
NAA Flag :	Y
Latitude :	41.64344
Longitude :	-70.92414
Last Date in Agency List :	2025-02-19

Facility Name :	FRANKLIN RECYCLING INC
Facility Address :	150 HERMAN MELVILLE BOULEVARD, NEW BEDFORD, MA 02740
County :	BRISTOL

Last Inspection Date :	1995-01-06
Registry ID :	110006817542
FIPS Code :	25005
EPA Region :	01
Inspection Count :	0
Last Inspection Days :	10894
Informal Count :	0
Last Informal Action Date :	N/R
Formal Action Count :	0
Last Formal Action Date :	N/R
Total Penalties :	0
Penalty Count :	N/R
Last Penalty Date :	N/R
Last Penalty Amount :	N/R
QTRS IN NC :	0
Programs IN SNC :	0

Map Id: 40
Direction: SE
Distance: 0.369 mi., 1947 ft.
Elevation: 8 ft.
Relative: Lower

Site Name : FRANKLIN RECYCLING INC | AQUATEC OF MASS INC | NO LOCATION AID
150 HERMAN MELVILLE BLVD
NEW BEDFORD, MA

Database(s) : [ECHO, FRS, HIST RELEASE - MA, HWG - MA, RAATS, RCRA NONGEN, RELEASE - MA, SHWS - MA] ***(cont.)***

Envirosite ID: 58316626
EPA ID: N/R

ECHO ***(cont.)***

Current Compliance Status :	No Violation Identified
Three-Year Compliance Status :	
Collection Method :	ADDRESS MATCHING-HOUSE NUMBER
Reference Point :	CENTER OF A FACILITY OR STATION
Accuracy Meters :	30
Derived Tribes :	Mashpee Wampanoag Tribe - 17 mile(s), Wampanoag Tribe of Gay Head (Aquinnah) - 21 mile(s)
Derived HUC :	01090002
Derived WBD :	010900020401
Derived STCTY FIPS :	25005
Derived Zip :	02740
Derived CD113 :	09
Derived CB2010 :	250056513001003
MYRTK Universe :	NNN
NPDES IDs :	N/R
CWA Permit Types :	N/R
CWA Compliance Tracking :	N/R
CWA NAICS :	N/R
CWA SICS :	N/R
CWA Inspection Count :	N/R
CWA Last Inspection Days :	N/R
CWA Informal Count :	N/R
CWA Formal Action Count :	N/R
CWA Last Formal Action Date :	N/R
CWA Penalties :	N/R
CWA Last Penalty Date :	N/R
CWA Last Penalty Amount :	N/R
CWA Quarters IN NC :	N/R
CWA Current Compliance Status :	N/R
CWA Current SNC Flag :	N
CWA 13 Quarters Compliance Status :	N/R
CWA 13 Quarters Effluent Exceedances:	N/R
CWA Three-Year QNCR Codes :	N/R
DFR URL :	Click here for hyperlink provided by the agency.
Facility SIC :	N/R
Facility NAICS :	33312 - Construction Machinery Manufacturing
Facility Last Inspection EPA Date :	N/R
Facility Last Inspection State Date :	1995-01-06
Facility Last Formal Act EPA Date :	N/R
Facility Last Formal Act State Date :	N/R
Facility Last Informal Act EPA Date :	N/R
Facility Last Informal Act State Date:	N/R
Facility Federal Agency :	N/R
TRI Reporter :	N/R
Facility Imp Water Flag :	N/R
Current SNC Flag :	N
Indian County Flag :	N
Federal Flag :	N/R
US Mexico Border Flag :	N/R
Chesapeak Bay Flag :	N/R
AIR Flag :	N
NPDES Flag :	N

Map Id: 40
Direction: SE
Distance: 0.369 mi., 1947 ft.
Elevation: 8 ft.
Relative: Lower

Site Name : FRANKLIN RECYCLING INC | AQUATEC OF MASS INC | NO LOCATION AID
150 HERMAN MELVILLE BLVD
NEW BEDFORD, MA

Database(s) : [ECHO, FRS, HIST RELEASE - MA, HWG - MA, RAATS, RCRA NONGEN, RELEASE - MA, SHWS - MA] ***(cont.)***

Envirosite ID: 58316626
EPA ID: N/R

ECHO ***(cont.)***

SDWIS Flag :	N
RCRA Flag :	Y
TRI Flag :	N
GHG Flag :	N
Major Flag :	N/R
Active Flag :	N/R
NAA Flag :	Y
Latitude :	41.64344
Longitude :	-70.92414
Last Date in Agency List :	2025-02-19

FRS

Facility Name :	AQUATEC OF MASS INC
Facility Address :	150 HERMAN MELVILLE BLVD, NEW BEDFORD, MA 02740
County :	BRISTOL

Site Details

Registry ID :	110003489724
FRS Facility URL :	Click here for hyperlink provided by the agency.
Last Date in Agency List :	2024-12-16

Source Description

Source Description :

RCRAInfo is EPA's comprehensive information system that supports the Resource Conservation and Recovery Act (RCRA) of 1976 and the Hazardous and Solid Waste Amendments (HSWA) of 1984 through the tracking of events and activities related to facilities that generate, transport, and treat, store, or dispose of hazardous waste. RCRAInfo allows RCRA program staff to track the notification, permit, compliance, and corrective action activities required under RCRA. RCRAInfo also supports generation of the National Hazardous Waste Biennial Report. All generators and treatment, storage, and disposal facilities who handle hazardous waste are required to report to the EPA Administrator at least once every two years to support creation of the Biennial Report.

FRS Environmental Interest

Source and System ID :	RCRAINFO - MAD985277557
Facility Name :	FRANKLIN RECYCLING INC
Facility Address :	150 HERMAN MELVILLE BOULEVARD, NEW BEDFORD, MA 02740-7344
County :	BRISTOL

Site Details

Registry ID :	110006817542
FRS Facility URL :	Click here for hyperlink provided by the agency.

Map Id: 40
Direction: SE
Distance: 0.369 mi., 1947 ft.
Elevation: 8 ft.
Relative: Lower

Site Name : FRANKLIN RECYCLING INC | AQUATEC OF MASS INC | NO LOCATION AID
150 HERMAN MELVILLE BLVD
NEW BEDFORD, MA

Database(s) : [ECHO, FRS, HIST RELEASE - MA, HWG - MA, RAATS, RCRA NONGEN, RELEASE - MA, SHWS - MA] ***(cont.)***

Envirosite ID: 58316626
EPA ID: N/R

FRS ***(cont.)***

Last Date in Agency List : 2024-12-16

Source Description

Source Description :

The MA-EPICS is the central repository for all environmental protection data for the State of Massachusetts.

Source Description :

RCRAInfo is EPA's comprehensive information system that supports the Resource Conservation and Recovery Act (RCRA) of 1976 and the Hazardous and Solid Waste Amendments (HSWA) of 1984 through the tracking of events and activities related to facilities that generate, transport, and treat, store, or dispose of hazardous waste. RCRAInfo allows RCRA program staff to track the notification, permit, compliance, and corrective action activities required under RCRA. RCRAInfo also supports generation of the National Hazardous Waste Biennial Report. All generators and treatment, storage, and disposal facilities who handle hazardous waste are required to report to the EPA Administrator at least once every two years to support creation of the Biennial Report.

FRS Environmental Interest

Source and System ID : MA-EPICS - 193526
MA-EPICS - 193527
RCRAINFO - MAD985314582
RCRAINFO - MAD985316132

Facility Name : FRANKLIN UTILITY CORP
Facility Address : 150 HERMAN MELVILLE BLVD, NEW BEDFORD, MA 2740
County : BRISTOL

Site Details

Registry ID : 110006817551
FRS Facility URL : Click here for hyperlink provided by the agency.
Last Date in Agency List : 2014-03-25

Source Description

Source Description : N/R

FRS Environmental Interest

Source and System ID : N/R - N/R

Map Id: 40
Direction: SE
Distance: 0.369 mi., 1947 ft.
Elevation: 8 ft.
Relative: Lower

Site Name : FRANKLIN RECYCLING INC | AQUATEC OF MASS INC | NO LOCATION AID
150 HERMAN MELVILLE BLVD
NEW BEDFORD, MA

Database(s) : [ECHO, FRS, HIST RELEASE - MA, HWG - MA, RAATS, RCRA NONGEN, RELEASE - MA, SHWS - MA] ***(cont.)***

Envirosite ID: 58316626
EPA ID: N/R

HIST RELEASE - MA

Facility Address :	150 HERMAN MELVILLE BLVD, NEW BEDFORD
Notification Date :	2006-05-22
RTN Number :	4-19789
Assoc ID :	N/R
Source :	PIPE
Category :	TWO HR
Location Aid :	NO LOCATION AID
Location :	ROADWAY
Municipality :	NEW BEDFORD
Last Date in Agency List :	2015-04-09

Chemical Information

Chemical :	HYDRAULIC OIL 50.0 GAL

HWG - MA

Facility Name :	FRANKLIN RECYCLING INC
Facility Address :	150 HERMAN MELVILLE BLVD, NEW BEDFORD, MA 02740
EPA ID :	MAD985316132
2nd Name :	N/R
Phone :	617-555-1212
RCRA Generator Status :	VSQG
State Generator Status :	LQG-MA
Last Date in Agency List :	2025-03-18

RAATS

Facility Name :	FRANKLIN RECYCLING INC
Facility Address :	150 HERMAN MELVILLE BLVD, NEW BEDFORD, MA 02740

Notices of Violations Summary

Date of Violation :	1995-01-06
Date Achieved Compliance :	N/R
Regulation Violated :	N
Area of Violation :	N/R
Enforcement Action :	N/R
Enforcement Action Date :	N/R
Enf. Disposition Status :	N/R
Enf. Disp. Status Date :	N/R
Violation Lead Agency :	N/R
Enforcement Lead Agency :	N/R
Proposed Penalty Amount :	N/R
Final Penalty Amount :	N/R
Paid Penalty Amount :	N/R

Map Id: 40
Direction: SE
Distance: 0.369 mi., 1947 ft.
Elevation: 8 ft.
Relative: Lower

Site Name : FRANKLIN RECYCLING INC | AQUATEC OF MASS INC | NO LOCATION AID
150 HERMAN MELVILLE BLVD
NEW BEDFORD, MA

Database(s) : [ECHO, FRS, HIST RELEASE - MA, HWG - MA, RAATS, RCRA NONGEN, RELEASE - MA, SHWS - MA] ***(cont.)***

Envirosite ID: 58316626
EPA ID: N/R

RAATS ***(cont.)***

Regulation Violated : N

RCRA NONGEN

Facility Name : AQUATEC OF MASS INC
Facility Address : 150 HERMAN MELVILLE BLVD, NEW BEDFORD, MA 02740
County : BRISTOL

Date Form Received by Agency : 2002-06-30
EPA ID : MAD985277557
Mailing Address : 150 HERMAN MELVILLE BLVD, NEW BEDFORD, MA 02740-0000
Contact : STEPHEN ONEIL
Contact Address : 150 HERMAN MELLVILLE BLVD, NEW BEDFORD, MA 02740
Contact Country : US
Contact Telephone : 508-990-3400
Contact Email : N/R
EPA Region : 01
Land Type : Private
Source Type : Implementer
Classification : Not a generator, verified
Description : Not a generator, verified
Last Date in Agency List : 2024-12-17

Owner/Operator Summary

Owner/Operator Name : AQUATEC OF MASSACHUSETTS
Owner/Operator Address : 150 HERMAN MELLVILLE BLVD, NEW BEDFORD, MA 02740
Owner/Operator Country : US
Owner/Operator Telephone : N/R
Owner/Operator Email : N/R
Owner/Operator Fax : N/R
Legal Status : Private
Owner/Operator Type : Owner
Owner/Operator Start Date : N/R
Owner/Operator End Date : N/R

Owner/Operator Name : AQUATECH INC
Owner/Operator Address : 150 HERMAN MELLVILLE BLVD, NEW BEDFORD, MA 02740
Owner/Operator Country : US
Owner/Operator Telephone : N/R
Owner/Operator Email : N/R
Owner/Operator Fax : N/R
Legal Status : Private
Owner/Operator Type : Operator
Owner/Operator Start Date : 1994-06-30
Owner/Operator End Date : 2001-06-30

Map Id: 40
Direction: SE
Distance: 0.369 mi., 1947 ft.
Elevation: 8 ft.
Relative: Lower

Site Name : FRANKLIN RECYCLING INC | AQUATEC OF MASS INC | NO LOCATION AID
150 HERMAN MELVILLE BLVD
NEW BEDFORD, MA

Database(s) : [ECHO, FRS, HIST RELEASE - MA, HWG - MA, RAATS, RCRA NONGEN, RELEASE - MA, SHWS - MA] ***(cont.)***

Envirosite ID: 58316626
EPA ID: N/R

RCRA NONGEN ***(cont.)***

Handler Activities Summary

U.S. Importer of Hazardous Waste :	N
Mixed Waste (Haz. and Radioactive) :	N
Recycler of Hazardous Waste :	N
Transporter of Hazardous Waste :	N
Treater, Storer or Disposer of HW :	N
Underground Injection Activity :	N
On-site Burner Exemption :	N
Furnace Exemption :	N
Used Oil Fuel Burner :	N
Used Oil Processor :	N
Used Oil Refiner :	N
Used Oil Fuel Marketer to Burner :	N
Used Oil Specification Marketer :	N
Used Oil Transfer Facility :	N
Used Oil Transporter :	N

Historical Generators

Date Form Received by Agency :	1990-02-06
Facility Name :	AQUATEC OF MASS INC
Classification :	Small Quantity Generator

Notices of Violations Summary

Regulation Violated :	N

Evaluation Action Summary

Evaluation Date :	1991-07-10
Evaluation :	COMPLIANCE EVALUATION INSPECTION
Area of Violation :	N/R
Date Achieved Compliance :	N/R
Evaluation Lead Agency :	State
Facility Name :	FRANKLIN RECYCLING INC
Facility Address :	150 HERMAN MELVILLE BLVD, NEW BEDFORD, MA 02740
County :	BRISTOL
Date Form Received by Agency :	1992-05-19
EPA ID :	MAD985316132
Mailing Address :	4385 ACUSHNET AVE, NEW BEDFORD, MA 02745
Contact :	GEORGE POPOVICI
Contact Address :	4385 ACUSHNET AVE, NEW BEDFORD, MA 02745
Contact Country :	US
Contact Telephone :	508-990-1009
Contact Email :	N/R
EPA Region :	01
Land Type :	Private

Map Id: 40
Direction: SE
Distance: 0.369 mi., 1947 ft.
Elevation: 8 ft.
Relative: Lower

Site Name : FRANKLIN RECYCLING INC | AQUATEC OF MASS INC | NO LOCATION AID
150 HERMAN MELVILLE BLVD
NEW BEDFORD, MA

Database(s) : [ECHO, FRS, HIST RELEASE - MA, HWG - MA, RAATS, RCRA NONGEN, RELEASE - MA, SHWS - MA] ***(cont.)***

Envirosite ID: 58316626
EPA ID: N/R

RCRA NONGEN ***(cont.)***

Source Type :	Notification
Classification :	Not a generator, verified
Description :	Not a generator, verified
Last Date in Agency List :	2024-12-17

Owner/Operator Summary

Owner/Operator Name :	CHARLES H FRANKLIN JR
Owner/Operator Address :	4385 ACUSHNET AVE, NEW BEDFORD, MA 02745
Owner/Operator Country :	US
Owner/Operator Telephone :	N/R
Owner/Operator Email :	N/R
Owner/Operator Fax :	N/R
Legal Status :	Private
Owner/Operator Type :	Owner
Owner/Operator Start Date :	2004-10-16
Owner/Operator End Date :	N/R

Owner/Operator Name :	FRANKLIN RECYCLING INC
Owner/Operator Address :	4385 ACUSHNET AVE, NEW BEDFORD, MA 02745
Owner/Operator Country :	US
Owner/Operator Telephone :	N/R
Owner/Operator Email :	N/R
Owner/Operator Fax :	N/R
Legal Status :	Private
Owner/Operator Type :	Operator
Owner/Operator Start Date :	1993-06-15
Owner/Operator End Date :	N/R

Handler Activities Summary

U.S. Importer of Hazardous Waste :	N
Mixed Waste (Haz. and Radioactive) :	N
Recycler of Hazardous Waste :	N
Transporter of Hazardous Waste :	N
Treater, Storer or Disposer of HW :	N
Underground Injection Activity :	N
On-site Burner Exemption :	N
Furnace Exemption :	N
Used Oil Fuel Burner :	N
Used Oil Processor :	N
Used Oil Refiner :	N
Used Oil Fuel Marketer to Burner :	N
Used Oil Specification Marketer :	N
Used Oil Transfer Facility :	N
Used Oil Transporter :	N

Map Id: 40
Direction: SE
Distance: 0.369 mi., 1947 ft.
Elevation: 8 ft.
Relative: Lower

Site Name : FRANKLIN RECYCLING INC | AQUATEC OF MASS INC | NO LOCATION AID
150 HERMAN MELVILLE BLVD
NEW BEDFORD, MA

Database(s) : [ECHO, FRS, HIST RELEASE - MA, HWG - MA, RAATS, RCRA NONGEN, RELEASE - MA, SHWS - MA] ***(cont.)***

Envirosite ID: 58316626
EPA ID: N/R

RCRA NONGEN ***(cont.)***

Notices of Violations Summary
Regulation Violated : N

Evaluation Action Summary
Evaluation Date : 1995-01-06
Evaluation : COMPLIANCE EVALUATION INSPECTION
Area of Violation : N/R
Date Achieved Compliance : N/R
Evaluation Lead Agency : State

Facility Name : FRANKLIN UTILITY CORP
Facility Address : 150 HERMAN MELVILLE BLVD, NEW BEDFORD, MA 02740
County : BRISTOL

Date Form Received by Agency : 2004-02-04
EPA ID : MAD985314582
Mailing Address : 4385 ACUSHNET AVE, NEW BEDFORD, MA 02745-0000
Contact : KIRK FRANKLIN
Contact Address : 4385 ACUSHNET AVE, NEW BEDFORD, MA 02745
Contact Country : US
Contact Telephone : 508-995-0554
Contact Email : N/R
EPA Region : 01
Land Type : Private
Source Type : Implementer
Classification : Not a generator, verified
Description : Not a generator, verified
Last Date in Agency List : 2024-12-17

Owner/Operator Summary
Owner/Operator Name : FRANKLIN UTILITY CORP
Owner/Operator Address : 4385 ACUSHNET AVE, NEW BEDFORD, MA 02745
Owner/Operator Country : US
Owner/Operator Telephone : N/R
Owner/Operator Email : N/R
Owner/Operator Fax : N/R
Legal Status : Private
Owner/Operator Type : Operator
Owner/Operator Start Date : 1993-06-15
Owner/Operator End Date : 2004-02-04

Owner/Operator Name : FRANKLIN UTILITY CORP
Owner/Operator Address : 4385 ACUSHNET AVE, NEW BEDFORD, MA 02745
Owner/Operator Country : US
Owner/Operator Telephone : N/R
Owner/Operator Email : N/R
Owner/Operator Fax : N/R

Map Id: 40
Direction: SE
Distance: 0.369 mi., 1947 ft.
Elevation: 8 ft.
Relative: Lower

Site Name : FRANKLIN RECYCLING INC | AQUATEC OF MASS INC | NO LOCATION AID
150 HERMAN MELVILLE BLVD
NEW BEDFORD, MA

Database(s) : [ECHO, FRS, HIST RELEASE - MA, HWG - MA, RAATS, RCRA NONGEN, RELEASE - MA, SHWS - MA] ***(cont.)***

Envirosite ID: 58316626
EPA ID: N/R

RCRA NONGEN ***(cont.)***

Legal Status :	Private
Owner/Operator Type :	Owner
Owner/Operator Start Date :	N/R
Owner/Operator End Date :	N/R

Handler Activities Summary

U.S. Importer of Hazardous Waste :	N
Mixed Waste (Haz. and Radioactive) :	N
Recycler of Hazardous Waste :	N
Transporter of Hazardous Waste :	N
Treater, Storer or Disposer of HW :	N
Underground Injection Activity :	N
On-site Burner Exemption :	N
Furnace Exemption :	N
Used Oil Fuel Burner :	N
Used Oil Processor :	N
Used Oil Refiner :	N
Used Oil Fuel Marketer to Burner :	N
Used Oil Specification Marketer :	N
Used Oil Transfer Facility :	N
Used Oil Transporter :	N

Historical Generators

Date Form Received by Agency :	1992-04-27
Facility Name :	FRANKLIN UTILITY CORP
Classification :	Not a generator, verified

Notices of Violations Summary

Regulation Violated :	N

RELEASE - MA

Facility Name :	NO LOCATION AID
Facility Address :	150 HERMAN MELVILLE BLVD, NEW BEDFORD

Incident Summary

Release Tracking Number :	4-0019789
Notification Date :	2006-05-22
Category :	TWO HR
OFC Town :	NEW BEDFORD

Map Id: 40
Direction: SE
Distance: 0.369 mi., 1947 ft.
Elevation: 8 ft.
Relative: Lower

Site Name : FRANKLIN RECYCLING INC | AQUATEC OF MASS INC | NO LOCATION AID
150 HERMAN MELVILLE BLVD
NEW BEDFORD, MA

Database(s) : [ECHO, FRS, HIST RELEASE - MA, HWG - MA, RAATS, RCRA NONGEN, RELEASE - MA, SHWS - MA] ***(cont.)***

Envirosite ID: 58316626
EPA ID: N/R

RELEASE - MA ***(cont.)***

Current Status : Response Action Outcome - A site/release where a Permanent or Temporary Solution Statement (formerly RAO Statement) was submitted. This statement asserts that response actions were sufficient to achieve a level of no significant risk or at least ensure that all substantial hazards were eliminated.

Current Date : 2006-06-27
Phase : Phase report not required or not submitted.
OHM : N/R
Agency Link : Click here for hyperlink provided by the agency.
Last Date in Agency List : 2024-11-18

Source Details
Source : PIPE

Location Details
Location : ROADWAY

Chemicals
Chemical : HYDRAULIC OIL
Amount : 50 GAL

SHWS - MA

Facility Name : NO LOCATION AID
Facility Address : 150 HERMAN MELVILLE BLVD, NEW BEDFORD

Incident Summary
Release Tracking Number : 4-0019789
Notification Date : 2006-05-22
Category : TWO HR
OFC Town : NEW BEDFORD

Current Status : Response Action Outcome - A site/release where a Permanent or Temporary Solution Statement (formerly RAO Statement) was submitted. This statement asserts that response actions were sufficient to achieve a level of no significant risk or at least ensure that all substantial hazards were eliminated.

Current Date : 2006-06-27
Phase : Phase report not required or not submitted.
OHM : N/R
Agency Link : Click here for hyperlink provided by the agency.
Last Date in Agency List : 2024-11-18

Map Id: 40
Direction: SE
Distance: 0.369 mi., 1947 ft.
Elevation: 8 ft.
Relative: Lower

Site Name : FRANKLIN RECYCLING INC | AQUATEC OF MASS INC | NO LOCATION AID
150 HERMAN MELVILLE BLVD
NEW BEDFORD, MA

Database(s) : [ECHO, FRS, HIST RELEASE - MA, HWG - MA, RAATS, RCRA NONGEN, RELEASE - MA, SHWS - MA] ***(cont.)***

Envirosite ID: 58316626
EPA ID: N/R

SHWS - MA ***(cont.)***

Source Details
Source : PIPE

Location Details
Location : ROADWAY

Response Action Information
Response Action Type : NOR
Status : ISSUED
Submittal Date : 2006-05-22

Response Action Type : RAO Response Action Outcome - RAO
Status : TSAUD Level I - Technical Screen Audit
Submittal Date : 2006-07-11

Response Action Type : RAO Response Action Outcome - RAO
Status : RAORCD RAO Statement Received
Submittal Date : 2006-06-27

Response Action Type : RNF Release Notification Form Received
Status : REPORT Reportable Release or Threat of Release
Submittal Date : 2006-06-27

Chemicals
Chemical : HYDRAULIC OIL
Amount : 50 GAL

Map Id: 41
Direction: WSW
Distance: 0.378 mi., 1996 ft.
Elevation: 106 ft.
Relative: Higher

Site Name : MULTI-FAMILY RESIDENCE
22 HOMER STREET
NEW BEDFORD, MA

Database(s) : [RELEASE - MA, SHWS - MA]

Envirosite ID: 58316637
EPA ID: N/R

RELEASE - MA

Facility Name : MULTI-FAMILY RESIDENCE
Facility Address : 22 HOMER STREET, NEW BEDFORD

Map Id: 41
Direction: WSW
Distance: 0.378 mi., 1996 ft.
Elevation: 106 ft.
Relative: Higher

Site Name : MULTI-FAMILY RESIDENCE
22 HOMER STREET
NEW BEDFORD, MA

Database(s) : [RELEASE - MA, SHWS - MA] ***(cont.)***

Envirosite ID: 58316637
EPA ID: N/R

RELEASE - MA ***(cont.)***

Incident Summary
- Release Tracking Number : 4-0027056
- Notification Date : 2018-01-29
- Category : TWO HR
- OFC Town : NEW BEDFORD
- Current Status : Permanent Solution with No Conditions
- Current Date : 2018-03-30
- Phase : Phase report not required or not submitted.
- OHM : N/R
- Agency Link : Click here for hyperlink provided by the agency.
- Last Date in Agency List : 2024-11-18

Source Details
- Source : PIPE

Location Details
- Location : RESIDNTIAL

Chemicals
- Chemical : N/R
- Amount : N/R

SHWS - MA

- Facility Name : MULTI-FAMILY RESIDENCE
- Facility Address : 22 HOMER STREET, NEW BEDFORD

Incident Summary
- Release Tracking Number : 4-0027056
- Notification Date : 2018-01-29
- Category : TWO HR
- OFC Town : NEW BEDFORD
- Current Status : Permanent Solution with No Conditions
- Current Date : 2018-03-30
- Phase : Phase report not required or not submitted.
- OHM : N/R
- Agency Link : Click here for hyperlink provided by the agency.
- Last Date in Agency List : 2024-11-18

Source Details
- Source : PIPE

Location Details
- Location : RESIDNTIAL

Map Id: 41
Direction: WSW
Distance: 0.378 mi., 1996 ft.
Elevation: 106 ft.
Relative: Higher

Site Name : MULTI-FAMILY RESIDENCE
22 HOMER STREET
NEW BEDFORD, MA

Database(s) : [RELEASE - MA, SHWS - MA] ***(cont.)***

Envirosite ID: 58316637
EPA ID: N/R

SHWS - MA ***(cont.)***

Response Action Information

Response Action Type :	RLFA
Status :	FLDD1U
Submittal Date :	2018-01-29
Response Action Type :	RAO Response Action Outcome - RAO
Status :	PSNRCD
Submittal Date :	2018-03-30
Response Action Type :	RAO Response Action Outcome - RAO
Status :	TSAUD Level I - Technical Screen Audit
Submittal Date :	2018-05-24
Response Action Type :	RNFE
Status :	RECPT Transmittal or Notification Received
Submittal Date :	2018-03-30
Response Action Type :	NOR
Status :	ISSUED
Submittal Date :	2018-03-02

Chemicals

Chemical :	N/R
Amount :	N/R

Map Id: J42
Direction: SSE
Distance: 0.384 mi., 2028 ft.
Elevation: 25 ft.
Relative: Lower

Site Name : RAILROAD DEPOT
ROUTE 18
NEW BEDFORD, MA 02741

Database(s) : [CERCLIS-HIST, CONSENT (DECREES), DOCKET, ECHO, PRP, SEMS_8R_ACTIVE SITES]

Envirosite ID: 14523084
EPA ID: N/R

CERCLIS-HIST

Facility Name :	RAILROAD DEPOT
Facility Address :	ROUTE 18, NEW BEDFORD, MA 02741
County :	BRISTOL
Site ID :	0100883
Epa ID :	MAD981063985
Short Name :	RAILROAD DEPOT
Congressional District :	04
IFMS ID :	014V

Map Id: J42
Direction: SSE
Distance: 0.384 mi., 2028 ft.
Elevation: 25 ft.
Relative: Lower

Site Name : RAILROAD DEPOT
ROUTE 18
NEW BEDFORD, MA 02741

Database(s) : [CERCLIS-HIST, CONSENT (DECREES), DOCKET, ECHO, PRP, SEMS_8R_ACTIVE SITES] ***(cont.)***

Envirosite ID: 14523084
EPA ID: N/R

CERCLIS-HIST ***(cont.)***

SMSA Number :	5400
USGC Hydro Unit :	01090002
Federal Facility :	N
DMNSN Number :	N/R
Site Orphan Flag :	N
RCRA ID :	N/R
USGS Quadrangle :	N/R
Site Init by Prog :	N/R
NFRAP Flag :	N/R
Parent ID :	N/R
RST Code :	N/R
EPA Region :	01
Classification :	N/R
Site Settings Code :	N/R
NPL Status :	Not on the NPL
DMNSN Unit Code :	N/R
RBRAC Code :	N/R
RResp Fed Agency Code :	N/R
Non NPL Status :	Other Cleanup Activity: State-Lead Cleanup
Non NPL Status Date :	2000-08-18
Site Fips Code :	25005
CC Concurrence Date :	N/R
CC Concurrence FY :	N/R
Alias EPA ID :	N/R
Site FUDS Flag :	N/R

CERCLIS Site Contact Name(s)

Contact ID :	1000164
Contact Name :	JANIS TSANG
Contact Tel. :	6179181231
Contact Title :	On-Scene Coordinator (OSC)
Contact Email :	tsang.janis@epamail.epa.gov

Contact ID :	1270187
Contact Name :	Nancy Smith
Contact Tel. :	6179181436
Contact Title :	Site Assessment Manager (SAM)
Contact Email :	N/R

Alias Comments :	CONRAIL YARD
Site Description :	N/R

Alias Comments :	NORTH TERMINAL
Site Description :	N/R

CERCLIS Assessment History

Action Code :	001
Action :	ISSUE REQUEST LETTERS (104E)

Map Id: J42
Direction: SSE
Distance: 0.384 mi., 2028 ft.
Elevation: 25 ft.
Relative: Lower

Site Name : RAILROAD DEPOT
ROUTE 18
NEW BEDFORD, MA 02741

Database(s) : [CERCLIS-HIST, CONSENT (DECREES), DOCKET, ECHO, PRP, SEMS_8R_ACTIVE SITES] ***(cont.)***

Envirosite ID: 14523084
EPA ID: N/R

CERCLIS-HIST ***(cont.)***

Date Started :	N/R
Date Completed :	1999-07-20
Priority Level :	1
Operational Unit :	00
Primary Responsibility :	Federal Enforcement
Planning Status :	N/R
Urgency Indicator :	N/R
Action Anomaly :	N/R

Action Code :	001
Action :	PRELIMINARY ASSESSMENT
Date Started :	1985-05-07
Date Completed :	1985-06-25
Priority Level :	1
Operational Unit :	00
Primary Responsibility :	EPA Fund-Financed
Planning Status :	N/R
Urgency Indicator :	N/R
Action Anomaly :	N/R

Action Code :	001
Action :	NON-NATIONAL PRIORITIES LIST POTENTIALLY RESPONSIBLE PARTY SEARCH
Date Started :	1997-02-11
Date Completed :	2003-07-23
Priority Level :	1
Operational Unit :	00
Primary Responsibility :	Federal Enforcement
Planning Status :	N/R
Urgency Indicator :	N/R
Action Anomaly :	N/R

Action Code :	001
Action :	SITE REASSESSMENT
Date Started :	N/R
Date Completed :	2001-08-02
Priority Level :	1
Operational Unit :	00
Primary Responsibility :	EPA Fund-Financed
Planning Status :	N/R
Urgency Indicator :	N/R
Action Anomaly :	N/R

Action Code :	001
Action :	Notice Letters Issued
Date Started :	N/R
Date Completed :	1999-10-25
Priority Level :	2
Operational Unit :	00
Primary Responsibility :	Federal Enforcement
Planning Status :	N/R

Map Id: J42
Direction: SSE
Distance: 0.384 mi., 2028 ft.
Elevation: 25 ft.
Relative: Lower

Site Name : RAILROAD DEPOT
ROUTE 18
NEW BEDFORD, MA 02741

Database(s) : [CERCLIS-HIST, CONSENT (DECREES), DOCKET, ECHO, PRP, SEMS_8R_ACTIVE SITES] ***(cont.)***

Envirosite ID: 14523084
EPA ID: N/R

CERCLIS-HIST ***(cont.)***

Urgency Indicator :	P
Action Anomaly :	N/R
Action Code :	001
Action :	Lodged By DOJ
Date Started :	N/R
Date Completed :	2003-07-25
Priority Level :	2
Operational Unit :	00
Primary Responsibility :	Federal Enforcement
Planning Status :	N/R
Urgency Indicator :	N/R
Action Anomaly :	N/R
Action Code :	001
Action :	REMOVAL
Date Started :	1997-04-30
Date Completed :	1998-06-02
Priority Level :	1
Operational Unit :	00
Primary Responsibility :	EPA Fund-Financed
Planning Status :	Primary
Urgency Indicator :	2
Action Anomaly :	N/R
Action Code :	001
Action :	SITE INSPECTION
Date Started :	N/R
Date Completed :	1985-12-31
Priority Level :	1
Operational Unit :	00
Primary Responsibility :	EPA Fund-Financed
Planning Status :	N/R
Urgency Indicator :	N/R
Action Anomaly :	N/R
Action Code :	001
Action :	REMOVAL ASSESSMENT
Date Started :	1996-12-31
Date Completed :	1997-06-12
Priority Level :	1
Operational Unit :	00
Primary Responsibility :	EPA Fund-Financed
Planning Status :	Primary
Urgency Indicator :	N/R
Action Anomaly :	N/R
Action Code :	001
Action :	SECTION 107 LITIGATION
Date Started :	2002-09-30

Map Id: J42
Direction: SSE
Distance: 0.384 mi., 2028 ft.
Elevation: 25 ft.
Relative: Lower

Site Name : RAILROAD DEPOT
ROUTE 18
NEW BEDFORD, MA 02741

Database(s) : [CERCLIS-HIST, CONSENT (DECREES), DOCKET, ECHO, PRP, SEMS_8R_ACTIVE SITES] ***(cont.)***

Envirosite ID: 14523084
EPA ID: N/R

CERCLIS-HIST ***(cont.)***

Date Completed :	2003-10-16
Priority Level :	1
Operational Unit :	00
Primary Responsibility :	Federal Enforcement
Planning Status :	N/R
Urgency Indicator :	N/R
Action Anomaly :	N/R

Action Code :	001
Action :	DISCOVERY
Date Started :	N/R
Date Completed :	1985-02-01
Priority Level :	1
Operational Unit :	00
Primary Responsibility :	EPA Fund-Financed
Planning Status :	N/R
Urgency Indicator :	N/R
Action Anomaly :	N/R

Action Code :	001
Action :	Public Notice Published
Date Started :	N/R
Date Completed :	1997-07-10
Priority Level :	2
Operational Unit :	00
Primary Responsibility :	EPA Fund-Financed
Planning Status :	N/R
Urgency Indicator :	N/R
Action Anomaly :	N/R

Action Code :	002
Action :	CONSENT DECREE
Date Started :	N/R
Date Completed :	2003-10-16
Priority Level :	1
Operational Unit :	00
Primary Responsibility :	Federal Enforcement
Planning Status :	N/R
Urgency Indicator :	N/R
Action Anomaly :	N/R

Action Code :	002
Action :	Notice Letters Issued
Date Started :	N/R
Date Completed :	1999-10-25
Priority Level :	2
Operational Unit :	00
Primary Responsibility :	Federal Enforcement
Planning Status :	N/R
Urgency Indicator :	P
Action Anomaly :	N/R

Map Id: J42
Direction: SSE
Distance: 0.384 mi., 2028 ft.
Elevation: 25 ft.
Relative: Lower

Site Name : RAILROAD DEPOT
ROUTE 18
NEW BEDFORD, MA 02741

Database(s) : [CERCLIS-HIST, CONSENT (DECREES), DOCKET, ECHO, PRP, SEMS_8R_ACTIVE SITES] ***(cont.)***

Envirosite ID: 14523084
EPA ID: N/R

CERCLIS-HIST ***(cont.)***

Action Code :	003
Action :	Notice Letters Issued
Date Started :	N/R
Date Completed :	1999-10-25
Priority Level :	2
Operational Unit :	00
Primary Responsibility :	Federal Enforcement
Planning Status :	N/R
Urgency Indicator :	P
Action Anomaly :	N/R

Action Code :	004
Action :	Notice Letters Issued
Date Started :	N/R
Date Completed :	1999-10-25
Priority Level :	2
Operational Unit :	00
Primary Responsibility :	Federal Enforcement
Planning Status :	N/R
Urgency Indicator :	P
Action Anomaly :	N/R

Action Code :	005
Action :	Notice Letters Issued
Date Started :	N/R
Date Completed :	1997-05-30
Priority Level :	2
Operational Unit :	00
Primary Responsibility :	Federal Enforcement
Planning Status :	N/R
Urgency Indicator :	N/R
Action Anomaly :	N/R

Action Code :	006
Action :	Notice Letters Issued
Date Started :	N/R
Date Completed :	1997-05-30
Priority Level :	2
Operational Unit :	00
Primary Responsibility :	Federal Enforcement
Planning Status :	N/R
Urgency Indicator :	N/R
Action Anomaly :	N/R

CONSENT (DECREES)

Facility Name :	RAILROAD DEPOT
Facility Address :	ROUTE 18, NEW BEDFORD, MA 02741
County :	BRISTOL

Map Id: J42
Direction: SSE
Distance: 0.384 mi., 2028 ft.
Elevation: 25 ft.
Relative: Lower

Site Name : RAILROAD DEPOT
ROUTE 18
NEW BEDFORD, MA 02741

Database(s) : [CERCLIS-HIST, CONSENT (DECREES), DOCKET, ECHO, PRP, SEMS_8R_ACTIVE SITES] ***(cont.)***

Envirosite ID: 14523084
EPA ID: N/R

CONSENT (DECREES) ***(cont.)***

Site Details

EPA ID :	MAD981063985
Site Name :	N/R
Non-NPL Status :	OS
Non-NPL Status Date :	2000-08-18
Non-NPL Status Category :	N/R
Non-NPL Status Subcategory :	N/R
Site Status :	N/R
Site Type :	N/R
Site Type Subcategory :	N/R
Region :	N/R
Alias/Alternative Site Name :	N/R
Groundwater Migration Under Control :	N/R
Federal Agency :	N/R
Indian Entity :	N/R
HRS Score :	N/R
NPL Status :	N
Construction Completion Date :	N/R
Construction Complete :	N/R
Partial NPL Deletion :	N/R
Superfund Alternative Approach :	N/R
Site-wide Ready for Anticipated Use :	N/R
Human Exposure Under Control :	N/R
Native American Interest :	N/R
Federal Facility Indicator :	N/R
Superfund Site Profile Page URL :	N/R
Last Date in Agency List :	2014-02-06

DOCKET

Facility Name :	RAILROAD DEPOT
Facility Address :	ROUTE 18, NEW BEDFORD, MA 02741

Site Activity Details

Enforcement Action Case Number :	01-2002-0142
Activity ID :	86414
Enforcement Action Name :	RAILROAD DEPOT
Last Date in Agency List :	2025-02-06
Final Ordr Iss/Final Order Enter Date:	2003-10-16
Complaint/Proposed Order Actual Date:	2003-07-25
Final Order Issued Actual Date :	2003-10-16
Final Order Name :	AMERICAN PREMIER UNDERWRITERS / RAILROAD DEPOT

Complaint Summary

Respondent/Defendant Name :	AMERICAN PREMIER UNDERWRITERS
Named in Complaint :	Y
Named in Final Order :	Y

Map Id: J42
Direction: SSE
Distance: 0.384 mi., 2028 ft.
Elevation: 25 ft.
Relative: Lower

Site Name : RAILROAD DEPOT
ROUTE 18
NEW BEDFORD, MA 02741

Database(s) : [CERCLIS-HIST, CONSENT (DECREES), DOCKET, ECHO, PRP, SEMS_8R_ACTIVE SITES] ***(cont.)***

Envirosite ID: 14523084
EPA ID: N/R

DOCKET ***(cont.)***

Respondent/Defendant Name :	CONSOLIDATED RAIL CORPORATION
Named in Complaint :	Y
Named in Final Order :	Y
Respondent/Defendant Name :	HOUSING 70 CORPORATION
Named in Complaint :	Y
Named in Final Order :	Y
Respondent/Defendant Name :	NEW BEDFORD, CITY OF
Named in Complaint :	Y
Named in Final Order :	Y
SEP Category :	N/R
SEP Description :	N/R
Regional Docket Number :	N/R

Standard Industrial Classification (SIC) Summary

Registry ID :	110009331008
Primary SIC :	N/R
Primary NAICS :	N/R
Settlement FRS ICIS Facility :	1967094 - RAILROAD DEPOT 633948 - RAILROAD DEPOT
Pollutants (SRS) :	N/R
Admin EA Closed Actual Date :	2003-10-16
Enforcement Action Name :	AMERICAN PREMIER UNDERWRITERS ET AL /RAILROAD DEPOT SUPERFUND SITE
Enforcement Action Resolution :	Final Order With Specified Cost Recovery
Violation Types :	N/R
Case Law Sections :	CERCLA 107A - Cost Recovery

Violation Penalties and Compliance Summary

Compliance Action Cost :	0
EPA Penalty Assessed Amount :	0
Cost Recovery Required :	N/R
Cost of SEP :	0

Map Id: J42
Direction: SSE
Distance: 0.384 mi., 2028 ft.
Elevation: 25 ft.
Relative: Lower

Site Name : RAILROAD DEPOT
ROUTE 18
NEW BEDFORD, MA 02741

Database(s) : [CERCLIS-HIST, CONSENT (DECREES), DOCKET, ECHO, PRP, SEMS_8R_ACTIVE SITES] ***(cont.)***

Envirosite ID: 14523084
EPA ID: N/R

DOCKET ***(cont.)***

Cost of Complying Actions :	N/R

ECHO

Facility Name :	RAILROAD DEPOT
Facility Address :	ROUTE 18, NEW BEDFORD, MA 02741
County :	BRISTOL
Last Inspection Date :	N/R
Registry ID :	110009331008
FIPS Code :	25005
EPA Region :	01
Inspection Count :	0
Last Inspection Days :	N/R
Informal Count :	0
Last Informal Action Date :	N/R
Formal Action Count :	0
Last Formal Action Date :	2003-10-16
Total Penalties :	0
Penalty Count :	N/R
Last Penalty Date :	N/R
Last Penalty Amount :	N/R
QTRS IN NC :	N/R
Programs IN SNC :	0
Current Compliance Status :	N/R
Three-Year Compliance Status :	N/R
Collection Method :	N/R
Reference Point :	N/R
Accuracy Meters :	17477
Derived Tribes :	Mashpee Wampanoag Tribe - 17 mile(s), Wampanoag Tribe of Gay Head (Aquinnah) - 21 mile(s)
Derived HUC :	01090002
Derived WBD :	010900020401
Derived STCTY FIPS :	25005
Derived Zip :	02740
Derived CD113 :	09
Derived CB2010 :	250056513001034
MYRTK Universe :	NNN
NPDES IDs :	N/R
CWA Permit Types :	N/R
CWA Compliance Tracking :	N/R
CWA NAICS :	N/R
CWA SICS :	N/R
CWA Inspection Count :	N/R
CWA Last Inspection Days :	N/R
CWA Informal Count :	N/R
CWA Formal Action Count :	N/R
CWA Last Formal Action Date :	N/R
CWA Penalties :	N/R
CWA Last Penalty Date :	N/R
CWA Last Penalty Amount :	N/R
CWA Quarters IN NC :	N/R

Map Id: J42
Direction: SSE
Distance: 0.384 mi., 2028 ft.
Elevation: 25 ft.
Relative: Lower

Site Name : RAILROAD DEPOT
ROUTE 18
NEW BEDFORD, MA 02741

Database(s) : [CERCLIS-HIST, CONSENT (DECREES), DOCKET, ECHO, PRP, SEMS_8R_ACTIVE SITES] ***(cont.)***

Envirosite ID: 14523084
EPA ID: N/R

ECHO ***(cont.)***

CWA Current Compliance Status :	N/R
CWA Current SNC Flag :	N
CWA 13 Quarters Compliance Status :	N/R
CWA 13 Quarters Effluent Exceedances:	N/R
CWA Three-Year QNCR Codes :	N/R
DFR URL :	Click here for hyperlink provided by the agency.
Facility SIC :	N/R
Facility NAICS :	N/R
Facility Last Inspection EPA Date :	N/R
Facility Last Inspection State Date :	N/R
Facility Last Formal Act EPA Date :	2003-10-16
Facility Last Formal Act State Date :	N/R
Facility Last Informal Act EPA Date :	N/R
Facility Last Informal Act State Date:	N/R
Facility Federal Agency :	N/R
TRI Reporter :	N/R
Facility Imp Water Flag :	N/R
Current SNC Flag :	N
Indian County Flag :	N
Federal Flag :	N/R
US Mexico Border Flag :	N/R
Chesapeak Bay Flag :	N/R
AIR Flag :	N
NPDES Flag :	N
SDWIS Flag :	N
RCRA Flag :	N
TRI Flag :	N
GHG Flag :	N
Major Flag :	N/R
Active Flag :	N/R
NAA Flag :	Y
Latitude :	41.641667
Longitude :	-70.926556
Last Date in Agency List :	2025-02-19

PRP

Facility Name :	RAILROAD DEPOT
Facility Address :	ROUTE 18, NEW BEDFORD, MA 02741
County :	BRISTOL
Complete Date :	2003-10-16
Date Type :	SETTLEMENT DATE
EPA ID :	MAD981063985
Site Name :	RAILROAD DEPOT
NPL Status :	Not on the NPL
Non NPL Status :	Other Cleanup Activity: State-Lead Cleanup
Party Name :	AMERICAN PREMIER UNDERWRITERS INC
Street Address :	C/O MICHAEL L. COFFI, ESQ VP AND ASSISTANT GENERAL COUNSEL, CINCINNATI, OH 45202
Region Code :	01
Action Type Seq :	CD-2

Map Id: J42
Direction: SSE
Distance: 0.384 mi., 2028 ft.
Elevation: 25 ft.
Relative: Lower

Site Name : RAILROAD DEPOT
ROUTE 18
NEW BEDFORD, MA 02741

Database(s) : [CERCLIS-HIST, CONSENT (DECREES), DOCKET, ECHO, PRP, SEMS_8R_ACTIVE SITES] ***(cont.)***

Envirosite ID: 14523084
EPA ID: N/R

PRP ***(cont.)***

Action Name : C DECREE
Last Date in Agency List : 2024-10-18

Complete Date : 2003-10-16
Date Type : SETTLEMENT DATE
EPA ID : MAD981063985
Site Name : RAILROAD DEPOT
NPL Status : Not on the NPL
Non NPL Status : Other Cleanup Activity: State-Lead Cleanup
Party Name : CITY OF NEW BEDFORD

Street Address : C/O THE HONORABLE FREDERICK M. KALISZ, JR 133 WILLIAM STREET, NEW BEDFORD, MA 02740

Region Code : 01
Action Type Seq : CD-2
Action Name : C DECREE
Last Date in Agency List : 2024-10-18

Complete Date : 2003-10-16
Date Type : SETTLEMENT DATE
EPA ID : MAD981063985
Site Name : RAILROAD DEPOT
NPL Status : Not on the NPL
Non NPL Status : Other Cleanup Activity: State-Lead Cleanup
Party Name : HOUSING 70 CORPORATION

Street Address : C/O PAULINE CARDOZA, DIRECTOR OF FINANCE 608 PLEASANT STREET, NEW BEDFORD, MA 02740

Region Code : 01
Action Type Seq : CD-2
Action Name : C DECREE
Last Date in Agency List : 2024-10-18

Complete Date : 2003-10-16
Date Type : SETTLEMENT DATE
EPA ID : MAD981063985
Site Name : RAILROAD DEPOT
NPL Status : Not on the NPL
Non NPL Status : Other Cleanup Activity: State-Lead Cleanup
Party Name : CONSOLIDATED RAIL CORPORATION
Street Address : C/O CSXT, ATTN: PAM SAVAGE LAW DEPARTMENT, J-150, JACKSONVILLE, FL 32082
Region Code : 01
Action Type Seq : CD-2
Action Name : C DECREE
Last Date in Agency List : 2024-10-18

Complete Date : 1999-10-25
Date Type : GENERAL NOTICE

Map Id: J42
Direction: SSE
Distance: 0.384 mi., 2028 ft.
Elevation: 25 ft.
Relative: Lower

Site Name : RAILROAD DEPOT
ROUTE 18
NEW BEDFORD, MA 02741

Database(s) : [CERCLIS-HIST, CONSENT (DECREES), DOCKET, ECHO, PRP, SEMS_8R_ACTIVE SITES] ***(cont.)***

Envirosite ID: 14523084
EPA ID: N/R

PRP ***(cont.)***

EPA ID : MAD981063985
Site Name : RAILROAD DEPOT
NPL Status : Not on the NPL
Non NPL Status : Other Cleanup Activity: State-Lead Cleanup
Party Name : HOUSING 70 CORPORATION

Street Address : C/O PAULINE CARDOZA, DIRECTOR OF FINANCE 608 PLEASANT STREET, NEW BEDFORD, MA 02740

Region Code : 01
Action Type Seq : NJ-2
Action Name : Not Ltrs
Last Date in Agency List : 2024-10-18

Complete Date : 1999-10-25
Date Type : GENERAL NOTICE
EPA ID : MAD981063985
Site Name : RAILROAD DEPOT
NPL Status : Not on the NPL
Non NPL Status : Other Cleanup Activity: State-Lead Cleanup
Party Name : CONSOLIDATED RAIL CORPORATION
Street Address : C/O CSXT, ATTN: PAM SAVAGE LAW DEPARTMENT, J-150, JACKSONVILLE, FL 32082

Region Code : 01
Action Type Seq : NJ-3
Action Name : Not Ltrs
Last Date in Agency List : 2024-10-18

Complete Date : 1999-10-25
Date Type : GENERAL NOTICE
EPA ID : MAD981063985
Site Name : RAILROAD DEPOT
NPL Status : Not on the NPL
Non NPL Status : Other Cleanup Activity: State-Lead Cleanup
Party Name : CITY OF NEW BEDFORD

Street Address : C/O THE HONORABLE FREDERICK M. KALISZ, JR 133 WILLIAM STREET, NEW BEDFORD, MA 02740

Region Code : 01
Action Type Seq : NJ-1
Action Name : Not Ltrs
Last Date in Agency List : 2024-10-18

Complete Date : 1999-10-25
Date Type : GENERAL NOTICE
EPA ID : MAD981063985
Site Name : RAILROAD DEPOT
NPL Status : Not on the NPL
Non NPL Status : Other Cleanup Activity: State-Lead Cleanup
Party Name : AMERICAN PREMIER UNDERWRITERS INC

Map Id: J42
Direction: SSE
Distance: 0.384 mi., 2028 ft.
Elevation: 25 ft.
Relative: Lower

Site Name : RAILROAD DEPOT
ROUTE 18
NEW BEDFORD, MA 02741

Database(s) : [CERCLIS-HIST, CONSENT (DECREES), DOCKET, ECHO, PRP, SEMS_8R_ACTIVE SITES] ***(cont.)***

Envirosite ID: 14523084
EPA ID: N/R

PRP ***(cont.)***

Street Address : C/O MICHAEL L. COFFI, ESQ VP AND ASSISTANT GENERAL COUNSEL, CINCINNATI, OH 45202

Region Code : 01
Action Type Seq : NJ-4
Action Name : Not Ltrs
Last Date in Agency List : 2024-10-18

Complete Date : 1997-05-30
Date Type : GENERAL NOTICE
EPA ID : MAD981063985
Site Name : RAILROAD DEPOT
NPL Status : Not on the NPL
Non NPL Status : Other Cleanup Activity: State-Lead Cleanup
Party Name : HOUSING 70 CORPORATION

Street Address : C/O PAULINE CARDOZA, DIRECTOR OF FINANCE 608 PLEASANT STREET, NEW BEDFORD, MA 02740

Region Code : 01
Action Type Seq : NJ-6
Action Name : Not Ltrs
Last Date in Agency List : 2024-10-18

Complete Date : 1997-05-30
Date Type : GENERAL NOTICE
EPA ID : MAD981063985
Site Name : RAILROAD DEPOT
NPL Status : Not on the NPL
Non NPL Status : Other Cleanup Activity: State-Lead Cleanup
Party Name : CITY OF NEW BEDFORD

Street Address : C/O THE HONORABLE FREDERICK M. KALISZ, JR 133 WILLIAM STREET, NEW BEDFORD, MA 02740

Region Code : 01
Action Type Seq : NJ-5
Action Name : Not Ltrs
Last Date in Agency List : 2024-10-18

SEMS_8R_ACTIVE SITES

Facility Name : RAILROAD DEPOT
Facility Address : ROUTE 18, NEW BEDFORD, MA 02741
County : BRISTOL

Site Details
Site ID : 0100883
EPA ID : MAD981063985
Region : 01
Congressional District : 04

Map Id: J42
Direction: SSE
Distance: 0.384 mi., 2028 ft.
Elevation: 25 ft.
Relative: Lower

Site Name : RAILROAD DEPOT
ROUTE 18
NEW BEDFORD, MA 02741

Database(s) : [CERCLIS-HIST, CONSENT (DECREES), DOCKET, ECHO, PRP, SEMS_8R_ACTIVE SITES] ***(cont.)***

Envirosite ID: 14523084
EPA ID: N/R

SEMS_8R_ACTIVE SITES ***(cont.)***

Federal Facility :	N
Federal Facility Docket :	N
NPL Status :	Not on the NPL
Non NPL Status :	Other Cleanup Activity: State-Lead Cleanup
FIPS Code :	25005
Superfund Alternative Agreement :	N
Latitude :	41.641667
Longitude :	-70.926556
Last Date in Agency List :	2024-10-02

Additional Information

Start Date :	2000-07-01
Finish Date :	N/R
OU :	00
Action Code :	VA
Action Name :	OTHR CLEANUP
Sequence :	1
Quality :	N/R
Current Action Lead :	St Ovrsght

Start Date :	1997-07-10
Finish Date :	1997-07-10
OU :	00
Action Code :	AR
Action Name :	ADMIN REC
Sequence :	1
Quality :	V
Current Action Lead :	EPA Perf

Start Date :	1997-04-30
Finish Date :	1998-06-02
OU :	00
Action Code :	RV
Action Name :	RMVL
Sequence :	1
Quality :	C
Current Action Lead :	EPA Perf

Start Date :	1996-12-31
Finish Date :	1997-06-12
OU :	00
Action Code :	RS
Action Name :	RV ASSESS
Sequence :	1
Quality :	N/R
Current Action Lead :	EPA Perf

Start Date :	1985-05-07
Finish Date :	1985-06-25

Map Id: J42
Direction: SSE
Distance: 0.384 mi., 2028 ft.
Elevation: 25 ft.
Relative: Lower

Site Name : RAILROAD DEPOT
ROUTE 18
NEW BEDFORD, MA 02741

Database(s) : [CERCLIS-HIST, CONSENT (DECREES), DOCKET, ECHO, PRP, SEMS_8R_ACTIVE SITES] ***(cont.)***

Envirosite ID: 14523084
EPA ID: N/R

SEMS_8R_ACTIVE SITES ***(cont.)***

OU :	00
Action Code :	PA
Action Name :	PA
Sequence :	1
Quality :	H
Current Action Lead :	EPA Perf

Start Date :	1985-02-01
Finish Date :	1985-02-01
OU :	00
Action Code :	DS
Action Name :	DISCVRY
Sequence :	1
Quality :	N/R
Current Action Lead :	EPA Perf

Start Date :	N/R
Finish Date :	2001-08-02
OU :	00
Action Code :	OO
Action Name :	SITE REASS
Sequence :	1
Quality :	L
Current Action Lead :	EPA Perf

Start Date :	N/R
Finish Date :	1985-12-31
OU :	00
Action Code :	SI
Action Name :	SI
Sequence :	1
Quality :	L
Current Action Lead :	EPA Perf

Map Id: 43
Direction: S
Distance: 0.398 mi., 2103 ft.
Elevation: 60 ft.
Relative: Higher

Site Name : YELLOW CAB | TRANSIT SERVICES INC | NEW BEDFORD TRANSPORTATION COR
987 PLEASANT ST
NEW BEDFORD, MA 02740

Database(s) : [ECHO, ENF - MA, EPA LUST, EPA UST, FRS, HIST RELEASE - MA, HWG - MA, LUST - MA, MANIFEST EPA, RCRA VSQG, SHWS - MA, SPILLS - MA, UST - MA]

Envirosite ID: 58316662
EPA ID: N/R

ECHO

Facility Name :	NEW BEDFORD TRANSPORTATION COR
Facility Address :	987 PLEASANT ST, NEW BEDFORD, MA 02740
County :	BRISTOL
Last Inspection Date :	N/R
Registry ID :	110003440125
FIPS Code :	25005
EPA Region :	01
Inspection Count :	0
Last Inspection Days :	N/R
Informal Count :	0
Last Informal Action Date :	N/R
Formal Action Count :	0
Last Formal Action Date :	N/R
Total Penalties :	0
Penalty Count :	N/R
Last Penalty Date :	N/R
Last Penalty Amount :	N/R
QTRS IN NC :	0
Programs IN SNC :	0
Current Compliance Status :	No Violation Identified
Three-Year Compliance Status :	_____
Collection Method :	ADDRESS MATCHING-HOUSE NUMBER
Reference Point :	CENTER OF A FACILITY OR STATION
Accuracy Meters :	30
Derived Tribes :	Mashpee Wampanoag Tribe - 17 mile(s), Wampanoag Tribe of Gay Head (Aquinnah) - 21 mile(s)
Derived HUC :	01090002
Derived WBD :	010900020401
Derived STCTY FIPS :	25005
Derived Zip :	02740
Derived CD113 :	09
Derived CB2010 :	250056513001033
MYRTK Universe :	NNN
NPDES IDs :	N/R
CWA Permit Types :	N/R
CWA Compliance Tracking :	N/R
CWA NAICS :	N/R
CWA SICS :	N/R
CWA Inspection Count :	N/R
CWA Last Inspection Days :	N/R
CWA Informal Count :	N/R
CWA Formal Action Count :	N/R
CWA Last Formal Action Date :	N/R
CWA Penalties :	N/R
CWA Last Penalty Date :	N/R
CWA Last Penalty Amount :	N/R
CWA Quarters IN NC :	N/R

Map Id: 43
Direction: S
Distance: 0.398 mi., 2103 ft.
Elevation: 60 ft.
Relative: Higher

Site Name : YELLOW CAB | TRANSIT SERVICES INC | NEW BEDFORD TRANSPORTATION COR
987 PLEASANT ST
NEW BEDFORD, MA 02740

Database(s) : [ECHO, ENF - MA, EPA LUST, EPA UST, FRS, HIST RELEASE - MA, HWG - MA, LUST - MA, MANIFEST EPA, RCRA VSQG, SHWS - MA, SPILLS - MA, UST - MA] ***(cont.)***

Envirosite ID: 58316662
EPA ID: N/R

ECHO ***(cont.)***

CWA Current Compliance Status :	N/R
CWA Current SNC Flag :	N
CWA 13 Quarters Compliance Status :	N/R
CWA 13 Quarters Effluent Exceedances:	N/R
CWA Three-Year QNCR Codes :	N/R
DFR URL :	Click here for hyperlink provided by the agency.
Facility SIC :	N/R
Facility NAICS :	485991 - Special Needs Transportation, 811111 - General Automotive Repair
Facility Last Inspection EPA Date :	N/R
Facility Last Inspection State Date :	N/R
Facility Last Formal Act EPA Date :	N/R
Facility Last Formal Act State Date :	N/R
Facility Last Informal Act EPA Date :	N/R
Facility Last Informal Act State Date:	N/R
Facility Federal Agency :	N/R
TRI Reporter :	N/R
Facility Imp Water Flag :	N/R
Current SNC Flag :	N
Indian County Flag :	N
Federal Flag :	N/R
US Mexico Border Flag :	N/R
Chesapeak Bay Flag :	N/R
AIR Flag :	N
NPDES Flag :	N
SDWIS Flag :	N
RCRA Flag :	Y
TRI Flag :	N
GHG Flag :	N
Major Flag :	N/R
Active Flag :	Y
NAA Flag :	Y
Latitude :	41.64127
Longitude :	-70.92796
Last Date in Agency List :	2025-02-19

ENF - MA

Facility Name :	YELLOW CAB
Facility Address :	987 PLEASANT ST, NEW BEDFORD
Issued Date :	2016-01-08
Program :	REGULATED ACTIVITY(S)
Penalty Assessed :	N/R
Type of Enforcement :	Notice Of Non-Compliance
Last Date in Agency List :	2024-10-07

EPA LUST

Facility Name :	YELLOW CAB

Map Id: 43
Direction: S
Distance: 0.398 mi., 2103 ft.
Elevation: 60 ft.
Relative: Higher

Site Name : YELLOW CAB | TRANSIT SERVICES INC | NEW BEDFORD TRANSPORTATION COR
987 PLEASANT ST
NEW BEDFORD, MA 02740

Database(s) : [ECHO, ENF - MA, EPA LUST, EPA UST, FRS, HIST RELEASE - MA, HWG - MA, LUST - MA, MANIFEST EPA, RCRA VSQG, SHWS - MA, SPILLS - MA, UST - MA] ***(cont.)***

Envirosite ID: 58316662
EPA ID: N/R

EPA LUST ***(cont.)***

Facility Address :	987 PLEASANT ST, NEW BEDFORD, Massachusetts 2740
County :	N/R
Facility ID :	N/R
LUST ID :	MA4-0001237
Reported Date :	1992-10-15
Status :	No Further Action
Substance :	N/R
Closed With Residual Contamination (Tribal Only):	N/R
NFA_Letter (Tribal Only) :	N/R
Tribe (Tribal Only) :	N/R
EPA Region :	1
Estimated Population within 1500ft :	2502
Estimated Private Domestic Wells within 1500ft:	0
Within Source Water Protection Area (SPA):	No
SPA Public Water System and Facility ID:	N/R
SPA Water Type :	N/R
SPA Facility Type :	N/R
SPA HUC12 :	N/R
Within Groundwater Wellhead Protection Area (WHPA):	No
WHPA Public Water System and Facility ID:	N/R
WHPA Water Type :	N/R
WHPA Facility Type :	N/R
WHPA HUC12 :	N/R
Within Estimated 100-year Floodplain:	No
Latitude :	41.6412592499999
Longitude :	-70.92799745
Last Date in Agency List :	2024-05-23

EPA UST

Facility Name :	TRANSIT SERVICES INC
Facility Address :	987 PLEASANT ST, NEW BEDFORD, Massachusetts 2740
County :	N/R
Facility ID :	MA3433
Facility Status :	Closed UST(s)
Open USTs :	0
Closed USTs :	7
Temporarily Out of Service USTs :	0
Date of Last Inspection :	N/R
EPA Region :	1
Tribe :	N/R
Facility ID 2 :	N/R

Map Id: 43
Direction: S
Distance: 0.398 mi., 2103 ft.
Elevation: 60 ft.
Relative: Higher

Site Name : YELLOW CAB | TRANSIT SERVICES INC | NEW BEDFORD TRANSPORTATION COR
987 PLEASANT ST
NEW BEDFORD, MA 02740

Database(s) : [ECHO, ENF - MA, EPA LUST, EPA UST, FRS, HIST RELEASE - MA, HWG - MA, LUST - MA, MANIFEST EPA, RCRA VSQG, SHWS - MA, SPILLS - MA, UST - MA] ***(cont.)***

Envirosite ID: 58316662
EPA ID: N/R

EPA UST ***(cont.)***

Latitude :	41.64125
Longitude :	-70.92822
Last Date in Agency List :	2024-05-22

Tank Details

Tank ID :	MA3433_1
Tank Status :	Closed
Installation Date :	N/R
Removal Date :	1992-02-01
Capacity :	2000
Substances :	Gasoline
Tank Wall Type :	N/R

Tank ID :	MA3433_2
Tank Status :	Closed
Installation Date :	N/R
Removal Date :	1992-02-01
Capacity :	2000
Substances :	Gasoline
Tank Wall Type :	N/R

Tank ID :	MA3433_3
Tank Status :	Closed
Installation Date :	N/R
Removal Date :	1992-02-01
Capacity :	3000
Substances :	Gasoline
Tank Wall Type :	N/R

Tank ID :	MA3433_4
Tank Status :	Closed
Installation Date :	N/R
Removal Date :	1992-02-01
Capacity :	4000
Substances :	Gasoline
Tank Wall Type :	N/R

Tank ID :	MA3433_5
Tank Status :	Closed
Installation Date :	1992-02-10
Removal Date :	2016-09-21
Capacity :	3000
Substances :	Gasoline
Tank Wall Type :	Double

Map Id: 43
Direction: S
Distance: 0.398 mi., 2103 ft.
Elevation: 60 ft.
Relative: Higher

Site Name : YELLOW CAB | TRANSIT SERVICES INC | NEW BEDFORD TRANSPORTATION COR
987 PLEASANT ST
NEW BEDFORD, MA 02740

Database(s) : [ECHO, ENF - MA, EPA LUST, EPA UST, FRS, HIST RELEASE - MA, HWG - MA, LUST - MA, MANIFEST EPA, RCRA VSQG, SHWS - MA, SPILLS - MA, UST - MA] ***(cont.)***

Envirosite ID: 58316662
EPA ID: N/R

EPA UST ***(cont.)***

Tank ID :	MA3433_6
Tank Status :	Closed
Installation Date :	1992-02-10
Removal Date :	2007-03-18
Capacity :	2000
Substances :	Gasoline
Tank Wall Type :	Double

Tank ID :	MA3433_7
Tank Status :	Closed
Installation Date :	1992-02-10
Removal Date :	2016-09-21
Capacity :	5000
Substances :	Gasoline
Tank Wall Type :	Double

FRS

Facility Name :	NEW BEDFORD TRANSPORTATION COR
Facility Address :	987 PLEASANT ST, NEW BEDFORD, MA 02740
County :	BRISTOL

Site Details

Registry ID :	110003440125
FRS Facility URL :	Click here for hyperlink provided by the agency.
Last Date in Agency List :	2024-12-16

Source Description

Source Description :

The MA-EPICS is the central repository for all environmental protection data for the State of Massachusetts.

Source Description :

RCRAInfo is EPA's comprehensive information system that supports the Resource Conservation and Recovery Act (RCRA) of 1976 and the Hazardous and Solid Waste Amendments (HSWA) of 1984 through the tracking of events and activities related to facilities that generate, transport, and treat, store, or dispose of hazardous waste. RCRAInfo allows RCRA program staff to track the notification, permit, compliance, and corrective action activities required under RCRA. RCRAInfo also supports generation of the National Hazardous Waste Biennial Report. All generators and treatment, storage, and disposal facilities who handle hazardous waste are required to report to the EPA Administrator at least once every two years to support creation of the Biennial Report.

Map Id: 43
Direction: S
Distance: 0.398 mi., 2103 ft.
Elevation: 60 ft.
Relative: Higher

Site Name : YELLOW CAB | TRANSIT SERVICES INC | NEW BEDFORD TRANSPORTATION COR
987 PLEASANT ST
NEW BEDFORD, MA 02740

Database(s) : [ECHO, ENF - MA, EPA LUST, EPA UST, FRS, HIST RELEASE - MA, HWG - MA, LUST - MA, MANIFEST EPA, RCRA VSQG, SHWS - MA, SPILLS - MA, UST - MA] ***(cont.)***

Envirosite ID: 58316662
EPA ID: N/R

FRS ***(cont.)***

FRS Environmental Interest
Source and System ID : MA-EPICS - 30306
RCRAINFO - MAD063913602

Facility Name : TRANSIT SERVICES INC
Facility Address : 987 PLEASANT ST, NEW BEDFORD, MA 027400000
County : BRISTOL

Site Details
Registry ID : 110054362872
FRS Facility URL : Click here for hyperlink provided by the agency.
Last Date in Agency List : 2024-12-16

Source Description

Source Description :

The MA-EPICS is the central repository for all environmental protection data for the State of Massachusetts.

FRS Environmental Interest
Source and System ID : MA-EPICS - 537874

HIST RELEASE - MA

Facility Address : 987 PLEASANT ST, NEW BEDFORD

Notification Date : 1992-10-15
RTN Number : 4-1237
Assoc ID : N/R
Source : UST
Category : TCTRNS
Location Aid : YELLOW CAB
Location : COMMERCIAL
Municipality : NEW BEDFORD
Last Date in Agency List : 2015-04-09

Chemical Information
Chemical : PETROLEUM

Map Id: 43
Direction: S
Distance: 0.398 mi., 2103 ft.
Elevation: 60 ft.
Relative: Higher

Site Name : YELLOW CAB | TRANSIT SERVICES INC | NEW BEDFORD TRANSPORTATION COR
987 PLEASANT ST
NEW BEDFORD, MA 02740

Database(s) : [ECHO, ENF - MA, EPA LUST, EPA UST, FRS, HIST RELEASE - MA, HWG - MA, LUST - MA, MANIFEST EPA, RCRA VSQG, SHWS - MA, SPILLS - MA, UST - MA] ***(cont.)***

Envirosite ID: 58316662
EPA ID: N/R

HWG - MA

Facility Name :	YELLOW CAB
Facility Address :	987 PLEASANT ST, NEW BEDFORD, MA 02740
EPA ID :	MAD063913602
2nd Name :	TRANSIT SERVICES INC
Phone :	508-999-5213
RCRA Generator Status :	VSQG
State Generator Status :	SQG-MA
Last Date in Agency List :	2025-03-18

LUST - MA

Facility Name :	YELLOW CAB
Facility Address :	987 PLEASANT ST, NEW BEDFORD, 02740

Incident Information

Notification Date :	1992-10-15
Release Tracking Number :	4-0001237
Category :	NONE
OFC Town :	NEW BEDFORD
Current Status :	Response Action Outcome - A site/release where a Permanent or Temporary Solution Statement (formerly RAO Statement) was submitted. This statement asserts that response actions were sufficient to achieve a level of no significant risk or at least ensure that all substantial hazards were eliminated.
Current Date :	1994-10-21
Phase :	Phase report not required or not submitted.
OHM :	Oil
Agency Link :	Click here for hyperlink provided by the agency.
Last Date in Agency List :	2024-11-18

Source Details

Source :	UST

Location Details

Location :	COMMERCIAL

Chemicals

Chemical :	PETROLEUM
Amount :	N/R

Map Id: 43
Direction: S
Distance: 0.398 mi., 2103 ft.
Elevation: 60 ft.
Relative: Higher

Site Name : YELLOW CAB | TRANSIT SERVICES INC | NEW BEDFORD TRANSPORTATION COR
987 PLEASANT ST
NEW BEDFORD, MA 02740

Database(s) : [ECHO, ENF - MA, EPA LUST, EPA UST, FRS, HIST RELEASE - MA, HWG - MA, LUST - MA, MANIFEST EPA, RCRA VSQG, SHWS - MA, SPILLS - MA, UST - MA] ***(cont.)***

Envirosite ID: 58316662
EPA ID: N/R

MANIFEST EPA

Manifest Details

Details for this site have been truncated due to the large number of available details for this site within this dataset. For the complete details for this site, contact your Envirosite account representative for a complimentary site report containing all of the details available.

Manifest Number :	021614080JJK
Shipped Date :	2020-02-20
Updated Date :	2020-02-21
Received Date :	2020-02-20
Status :	Signed
Generator ID :	MAD063913602
Generator Name :	YELLOW CAB (NEW BEDFORD)
Generator Address :	987 PLEASANT STREET, NEW BEDFORD, MA 02740
Generator Mailing :	987 PLEASANT STREET, NEW BEDFORD, MA 02740
Generator Contact :	N/R
Destination ID :	RIR000500025
Destination Name :	WESTERN OIL INC
Destination Mailing :	PO BOX 518, LINCOLN, RI 02865
Destination Address :	1 DUCHESS WAY, LINCOLN, RI 02865
Destination Contact :	N/R
Submission Type :	DataImage5Copy
Origin Type :	Service
Manifest Residue :	N
Rejection :	N
Last Date in Agency List :	2024-12-03

Waste Details

Waste Line Number :	1
Is DOT Hazardous :	Y
DOT ID Number :	NA1993
DOT Information :	NA1993, COMBUSTIBLE LIQUID, N.O.S. (PETROLEUM OILS) COMB LIQ., PGIII
Non Waste Description :	N/R
Quantity :	300 Gallons
Quantity Tons, Acute, Non-Acute :	1.2510425, 0, 1.2510425
Quantity Kg, Acute, Non-Acute :	0, 1134.7332
Quantity Tons, Haz, Non-Haz :	0, 1.2510425
Quantity Kg, Haz, Non-Haz :	0, 1134.7332
Management Method :	-
Is EPA Waste :	N
Federal Code :	N/R
State Code :	MA - MA98, RI - R014

Manifest Details

Manifest Number :	007356434SKS
Shipped Date :	2019-11-23

Map Id: 43
Direction: S
Distance: 0.398 mi., 2103 ft.
Elevation: 60 ft.
Relative: Higher

Site Name : YELLOW CAB | TRANSIT SERVICES INC | NEW BEDFORD TRANSPORTATION COR
987 PLEASANT ST
NEW BEDFORD, MA 02740

Database(s) : [ECHO, ENF - MA, EPA LUST, EPA UST, FRS, HIST RELEASE - MA, HWG - MA, LUST - MA, MANIFEST EPA, RCRA VSQG, SHWS - MA, SPILLS - MA, UST - MA] ***(cont.)***

Envirosite ID: 58316662
EPA ID: N/R

MANIFEST EPA ***(cont.)***

Updated Date :	2019-12-16
Received Date :	2019-11-23
Status :	Signed
Generator ID :	MAD063913602
Generator Name :	YELLOW CAB TRANSIT SERVICES
Generator Address :	987 Pleasant St, NEW BEDFORD, MA 02740
Generator Mailing :	987 Pleasant St, New Bedford, MA 02740
Generator Contact :	N/R
Destination ID :	RID084802842
Destination Name :	Safety-Kleen Systems, Inc.
Destination Mailing :	167 Mill Street, Cranston, RI 02905
Destination Address :	167 Mill Street, Cranston, RI 02905
Destination Contact :	N/R
Submission Type :	DataImage5Copy
Origin Type :	Service
Manifest Residue :	N
Rejection :	N
Last Date in Agency List :	2024-12-03

Waste Details

Waste Line Number :	1
Is DOT Hazardous :	Y
DOT ID Number :	NA1993
DOT Information :	NA1993, WASTE NA1993 WASTE COMBUSTIBLE LIQUID, N.O.S. (PETROLEUM NAPHTHA) PGIII DOT-SP11606 (D039)(ERG#128), COMBUSTIBLE LIQUID, PG III
Non Waste Description :	N/R
Quantity :	8 Gallons
Quantity Tons, Acute, Non-Acute :	0.033361133, 0, 0.033361133
Quantity Kg, Acute, Non-Acute :	0, 30.25955
Quantity Tons, Haz, Non-Haz :	0.033361133, 0
Quantity Kg, Haz, Non-Haz :	30.25955, 0
Management Method :	H141 - STORAGE, BULKING AND/OR TRANSFER OFF SITE
Is EPA Waste :	Y
Federal Code :	D039
State Code :	N/R

Manifest Details

Manifest Number :	007100736SKS
Shipped Date :	2019-09-13
Updated Date :	2019-10-09
Received Date :	2019-09-13
Status :	Signed
Generator ID :	MAD063913602
Generator Name :	YELLOW CAB TRANSIT SERVICES

Map Id: 43
Direction: S
Distance: 0.398 mi., 2103 ft.
Elevation: 60 ft.
Relative: Higher

Site Name : YELLOW CAB | TRANSIT SERVICES INC | NEW BEDFORD TRANSPORTATION COR
987 PLEASANT ST
NEW BEDFORD, MA 02740

Database(s) : [ECHO, ENF - MA, EPA LUST, EPA UST, FRS, HIST RELEASE - MA, HWG - MA, LUST - MA, MANIFEST EPA, RCRA VSQG, SHWS - MA, SPILLS - MA, UST - MA] ***(cont.)***

Envirosite ID: 58316662
EPA ID: N/R

MANIFEST EPA ***(cont.)***

Generator Address :	987 Pleasant St, NEW BEDFORD, MA 02740
Generator Mailing :	987 Pleasant St, New Bedford, MA 02740
Generator Contact :	N/R
Destination ID :	RID084802842
Destination Name :	Safety-Kleen Systems, Inc.
Destination Mailing :	167 Mill Street, Cranston, RI 02905
Destination Address :	167 Mill Street, Cranston, RI 02905
Destination Contact :	N/R
Submission Type :	DataImage5Copy
Origin Type :	Service
Manifest Residue :	N
Rejection :	N
Last Date in Agency List :	2024-12-03

Waste Details

Waste Line Number :	1
Is DOT Hazardous :	Y
DOT ID Number :	NA1993
DOT Information :	NA1993, WASTE NA1993 WASTE COMBUSTIBLE LIQUID, N.O.S. (PETROLEUM NAPHTHA) PGIII DOT-SP11606 (D039)(ERG#128), COMBUSTIBLE LIQUID, PG III
Non Waste Description :	N/R
Quantity :	7 Gallons
Quantity Tons, Acute, Non-Acute :	0.029190993, 0, 0.029190993
Quantity Kg, Acute, Non-Acute :	0, 26.477108
Quantity Tons, Haz, Non-Haz :	0.029190993, 0
Quantity Kg, Haz, Non-Haz :	26.477108, 0
Management Method :	H141 - STORAGE, BULKING AND/OR TRANSFER OFF SITE
Is EPA Waste :	Y
Federal Code :	D039
State Code :	N/R

Manifest Details

Manifest Number :	007070917SKS
Shipped Date :	2019-06-13
Updated Date :	2019-07-09
Received Date :	2019-06-13
Status :	Signed
Generator ID :	MAD063913602
Generator Name :	YELLOW CAB TRANSIT SERVICES
Generator Address :	987 Pleasant St, NEW BEDFORD, MA 02740
Generator Mailing :	987 Pleasant St, New Bedford, MA 02740
Generator Contact :	N/R
Destination ID :	RID084802842
Destination Name :	Safety-Kleen Systems, Inc.

Map Id: 43
Direction: S
Distance: 0.398 mi., 2103 ft.
Elevation: 60 ft.
Relative: Higher

Site Name : YELLOW CAB | TRANSIT SERVICES INC | NEW BEDFORD TRANSPORTATION COR
987 PLEASANT ST
NEW BEDFORD, MA 02740

Database(s) : [ECHO, ENF - MA, EPA LUST, EPA UST, FRS, HIST RELEASE - MA, HWG - MA, LUST - MA, MANIFEST EPA, RCRA VSQG, SHWS - MA, SPILLS - MA, UST - MA] ***(cont.)***

Envirosite ID: 58316662
EPA ID: N/R

MANIFEST EPA ***(cont.)***

Destination Mailing :	167 Mill Street, Cranston, RI 02905
Destination Address :	167 Mill Street, Cranston, RI 02905
Destination Contact :	N/R
Submission Type :	DataImage5Copy
Origin Type :	Service
Manifest Residue :	N
Rejection :	N
Last Date in Agency List :	2024-12-03

Waste Details

Waste Line Number :	1
Is DOT Hazardous :	Y
DOT ID Number :	NA1993
DOT Information :	NA1993, WASTE NA1993 WASTE COMBUSTIBLE LIQUID, N.O.S. (PETROLEUM NAPHTHA) PGIII DOT-SP11606 (D039)(ERG#128), COMBUSTIBLE LIQUID, PG III
Non Waste Description :	N/R
Quantity :	6 Gallons
Quantity Tons, Acute, Non-Acute :	0.02502085, 0, 0.02502085
Quantity Kg, Acute, Non-Acute :	0, 22.694664
Quantity Tons, Haz, Non-Haz :	0.02502085, 0
Quantity Kg, Haz, Non-Haz :	22.694664, 0
Management Method :	H141 - STORAGE, BULKING AND/OR TRANSFER OFF SITE
Is EPA Waste :	Y
Federal Code :	D039
State Code :	N/R

Manifest Details

Manifest Number :	006852619SKS
Shipped Date :	2019-03-20
Updated Date :	2019-04-15
Received Date :	2019-03-20
Status :	Signed
Generator ID :	MAD063913602
Generator Name :	YELLOW CAB TRANSIT SERVICES
Generator Address :	987 Pleasant St, NEW BEDFORD, MA 02740
Generator Mailing :	987 Pleasant St, New Bedford, MA 02740
Generator Contact :	N/R
Destination ID :	RID084802842
Destination Name :	Safety-Kleen Systems, Inc.
Destination Mailing :	167 Mill Street, Cranston, RI 02905
Destination Address :	167 Mill Street, Cranston, RI 02905
Destination Contact :	N/R
Submission Type :	DataImage5Copy
Origin Type :	Service

Map Id: 43
Direction: S
Distance: 0.398 mi., 2103 ft.
Elevation: 60 ft.
Relative: Higher

Site Name : YELLOW CAB | TRANSIT SERVICES INC | NEW BEDFORD TRANSPORTATION COR
987 PLEASANT ST
NEW BEDFORD, MA 02740

Database(s) : [ECHO, ENF - MA, EPA LUST, EPA UST, FRS, HIST RELEASE - MA, HWG - MA, LUST - MA, MANIFEST EPA, RCRA VSQG, SHWS - MA, SPILLS - MA, UST - MA] ***(cont.)***

Envirosite ID: 58316662
EPA ID: N/R

MANIFEST EPA ***(cont.)***

Manifest Residue :	N
Rejection :	N
Last Date in Agency List :	2024-12-03

Waste Details

Waste Line Number :	1
Is DOT Hazardous :	Y
DOT ID Number :	NA1993
DOT Information :	NA1993, WASTE NA1993 WASTE COMBUSTIBLE LIQUID, N.O.S. (PETROLEUM NAPHTHA) PGIII DOT-SP11606 (D039)(ERG#128), COMBUSTIBLE LIQUID, PG III
Non Waste Description :	N/R
Quantity :	6 Gallons
Quantity Tons, Acute, Non-Acute :	0.02502085, 0, 0.02502085
Quantity Kg, Acute, Non-Acute :	0, 22.694664
Quantity Tons, Haz, Non-Haz :	0.02502085, 0
Quantity Kg, Haz, Non-Haz :	22.694664, 0
Management Method :	H141 - STORAGE, BULKING AND/OR TRANSFER OFF SITE
Is EPA Waste :	Y
Federal Code :	D039
State Code :	N/R

RCRA VSQG

Facility Name :	YELLOW CAB
Facility Address :	987 PLEASANT ST, NEW BEDFORD, MA 02740
County :	BRISTOL
Date Form Received by Agency :	2014-07-30
EPA ID :	MAD063913602
Mailing Address :	987 PLEASANT ST, NEW BEDFORD, MA 02740-0000
Contact :	WALTER CALLAHAN
Contact Address :	987 PLEASANT ST, NEW BEDFORD, MA 02740-0000
Contact Country :	US
Contact Telephone :	508-999-5213
Contact Email :	N/R
EPA Region :	01
Land Type :	Private
Source Type :	Notification
Classification :	Very Small Quantity Generator

Map Id: 43
Direction: S
Distance: 0.398 mi., 2103 ft.
Elevation: 60 ft.
Relative: Higher

Site Name : YELLOW CAB | TRANSIT SERVICES INC | NEW BEDFORD TRANSPORTATION COR
987 PLEASANT ST
NEW BEDFORD, MA 02740

Database(s) : [ECHO, ENF - MA, EPA LUST, EPA UST, FRS, HIST RELEASE - MA, HWG - MA, LUST - MA, MANIFEST EPA, RCRA VSQG, SHWS - MA, SPILLS - MA, UST - MA] ***(cont.)***

Envirosite ID: 58316662
EPA ID: N/R

RCRA VSQG ***(cont.)***

Description :

Handlers that generate 100 kilograms or less of hazardous waste per calendar month, and accumulate 1000 kg or less of hazardous waste at any time; or generate one kilogram or less of acutely hazardous waste per calendar month, and accumulate at any time: 1 kg or less of acutely hazardous waste; or 100 kg or less of any residue or contaminated soil, waste or other debris resulting from the cleanup of a spill, into or on any land or water, of acutely hazardous waste;or generate 100 kg or less of any residue or contaminated soil, waste or other debris resulting from the cleanup of a spill, into or on any land or water, of acutely hazardous waste during any calendar month, and accumulate at any time: 1 kg or less of acutely hazardous waste; or 100 kg or less of any residue or contaminated soil, waste or other debris resulting from the cleanup of a spill, into or on any land or water, of acutely hazardous waste.

Last Date in Agency List : 2024-12-17

Owner/Operator Summary

Owner/Operator Name :	CRYSTAL SPRING PROPERTIES INC
Owner/Operator Address :	987 PLEASANT ST, NEW BEDFORD, MA 02740-0000
Owner/Operator Country :	US
Owner/Operator Telephone :	N/R
Owner/Operator Email :	N/R
Owner/Operator Fax :	N/R
Legal Status :	Private
Owner/Operator Type :	Owner
Owner/Operator Start Date :	1998-11-01
Owner/Operator End Date :	N/R

Owner/Operator Name :	NEW BEDFORD TRANSPORTATION CORP
Owner/Operator Address :	987 PLEASANT ST, NEW BEDFORD, MA 02740-0000
Owner/Operator Country :	US
Owner/Operator Telephone :	N/R
Owner/Operator Email :	N/R
Owner/Operator Fax :	N/R
Legal Status :	Private
Owner/Operator Type :	Operator
Owner/Operator Start Date :	1991-12-08
Owner/Operator End Date :	N/R

Handler Activities Summary

U.S. Importer of Hazardous Waste :	N
Mixed Waste (Haz. and Radioactive) :	N
Recycler of Hazardous Waste :	N
Transporter of Hazardous Waste :	N
Treater, Storer or Disposer of HW :	N
Underground Injection Activity :	N
On-site Burner Exemption :	N
Furnace Exemption :	N

Map Id: 43
Direction: S
Distance: 0.398 mi., 2103 ft.
Elevation: 60 ft.
Relative: Higher

Site Name : YELLOW CAB | TRANSIT SERVICES INC | NEW BEDFORD TRANSPORTATION COR
987 PLEASANT ST
NEW BEDFORD, MA 02740

Database(s) : [ECHO, ENF - MA, EPA LUST, EPA UST, FRS, HIST RELEASE - MA, HWG - MA, LUST - MA, MANIFEST EPA, RCRA VSQG, SHWS - MA, SPILLS - MA, UST - MA] ***(cont.)***

Envirosite ID: 58316662
EPA ID: N/R

RCRA VSQG ***(cont.)***

Used Oil Fuel Burner :	N
Used Oil Processor :	N
Used Oil Refiner :	N
Used Oil Fuel Marketer to Burner :	N
Used Oil Specification Marketer :	N
Used Oil Transfer Facility :	N
Used Oil Transporter :	N

Historical Generators

Date Form Received by Agency :	1986-12-12
Facility Name :	YELLOW CAB
Classification :	Very Small Quantity Generator

Hazardous Waste Summary

Waste Code / Name :	D039 - TETRACHLOROETHYLENE MA98 - OFF SPECIFICATION USED OIL FUEL THAT IS SHIPPED USING A HW MANIFEST

Notices of Violations Summary

Regulation Violated :	N

SHWS - MA

Facility Name :	YELLOW CAB
Facility Address :	987 PLEASANT ST, NEW BEDFORD, 02740

Incident Summary

Release Tracking Number :	4-0001237
Notification Date :	1992-10-15
Category :	NONE
OFC Town :	NEW BEDFORD
Current Status :	Response Action Outcome - A site/release where a Permanent or Temporary Solution Statement (formerly RAO Statement) was submitted. This statement asserts that response actions were sufficient to achieve a level of no significant risk or at least ensure that all substantial hazards were eliminated.
Current Date :	1994-10-21
Phase :	Phase report not required or not submitted.
OHM :	Oil
Agency Link :	Click here for hyperlink provided by the agency.
Last Date in Agency List :	2024-11-18

Map Id: 43
Direction: S
Distance: 0.398 mi., 2103 ft.
Elevation: 60 ft.
Relative: Higher

Site Name : YELLOW CAB | TRANSIT SERVICES INC | NEW BEDFORD TRANSPORTATION COR
987 PLEASANT ST
NEW BEDFORD, MA 02740

Database(s) : [ECHO, ENF - MA, EPA LUST, EPA UST, FRS, HIST RELEASE - MA, HWG - MA, LUST - MA, MANIFEST EPA, RCRA VSQG, SHWS - MA, SPILLS - MA, UST - MA] ***(cont.)***

Envirosite ID: 58316662
EPA ID: N/R

SHWS - MA ***(cont.)***

Source Details
Source : UST

Location Details
Location : COMMERCIAL

Response Action Information
Response Action Type : TREGS
Status : RAOEQ
Submittal Date : 1994-10-21

Chemicals
Chemical : PETROLEUM
Amount : N/R

SPILLS - MA

Facility Name : YELLOW CAB
Facility Address : 987 PLEASANT ST, NEW BEDFORD, 02740

Incident Summary
Release Tracking Number : 4-0001237
Notification Date : 1992-10-15
Category : NONE
OFC Town : NEW BEDFORD

Current Status : Response Action Outcome - A site/release where a Permanent or Temporary Solution Statement (formerly RAO Statement) was submitted. This statement asserts that response actions were sufficient to achieve a level of no significant risk or at least ensure that all substantial hazards were eliminated.

Current Date : 1994-10-21
Phase : Phase report not required or not submitted.
OHM : Oil
Agency Link : Click here for hyperlink provided by the agency.
Last Date in Agency List : 2024-11-18

Source Details
Source : UST

Map Id: 43
Direction: S
Distance: 0.398 mi., 2103 ft.
Elevation: 60 ft.
Relative: Higher

Site Name : YELLOW CAB | TRANSIT SERVICES INC | NEW BEDFORD TRANSPORTATION COR
987 PLEASANT ST
NEW BEDFORD, MA 02740

Database(s) : [ECHO, ENF - MA, EPA LUST, EPA UST, FRS, HIST RELEASE - MA, HWG - MA, LUST - MA, MANIFEST EPA, RCRA VSQG, SHWS - MA, SPILLS - MA, UST - MA] ***(cont.)***

Envirosite ID: 58316662
EPA ID: N/R

SPILLS - MA ***(cont.)***

Location Details
Location : COMMERCIAL

Chemicals
Chemical : PETROLEUM
Amount : N/R

UST - MA

Facility Name : TRANSIT SERVICES INC
Facility Address : 987 PLEASANT ST, NEW BEDFORD, MA 02740

Site Details
Facility ID : 3433
Region : Southeast Regional Office
FMF Number : 30306
Type : Non-Retail Motor Vehicle Fuel Dispensing
Owner Type : Sole proprietor
Phone : (508) 999-5213
Last Date in Agency List : 2024-12-19

Owner Information
Date of Ownership : 1994-11-08
Owner Name : TRANSIT SERVICES INC
Owner Address : 987 PLEASANT ST NEW BEDFORD, MA 02740
Contact Name : WALTER CALLAHAN
Contact Address : 987 Pleasant st new bedford, MA 02740
Contact Phone : (774) 263-8818
Contact for Correspondence : N/R

Operator Information
Operator Name : TRANSIT SERVICES INC
Operator Address : 987 PLEASANT ST NEW BEDFORD, MA 02740
Authorized Contact Name : WALTER CALLAHAN
Authorized Contact Address : 987 Pleasant st new bedford, MA 02740
Authorized Contact Phone : (774) 263-8818
Authorized Signatory : N/R
Contact for Correspondence : N/R

Map Id: 43
Direction: S
Distance: 0.398 mi., 2103 ft.
Elevation: 60 ft.
Relative: Higher

Site Name : YELLOW CAB | TRANSIT SERVICES INC | NEW BEDFORD TRANSPORTATION COR
987 PLEASANT ST
NEW BEDFORD, MA 02740

Database(s) : [ECHO, ENF - MA, EPA LUST, EPA UST, FRS, HIST RELEASE - MA, HWG - MA, LUST - MA, MANIFEST EPA, RCRA VSQG, SHWS - MA, SPILLS - MA, UST - MA] ***(cont.)***

Envirosite ID: 58316662
EPA ID: N/R

UST - MA ***(cont.)***

Tank Information

Date Installed :	1992-02-10
Status Date :	2016-09-21
Status :	Tank Removed
Tank Number :	7
Compartments :	1
Capacity :	2,000
Contents :	Gasoline
Use :	Motor Vehicle

Date Installed :	1992-02-10
Status Date :	2016-09-21
Status :	Tank Removed
Tank Number :	5
Compartments :	1
Capacity :	4,000
Contents :	Gasoline
Use :	Motor Vehicle

Date Installed :	1992-02-10
Status Date :	2007-03-18
Status :	Tank Removed
Tank Number :	6
Compartments :	1
Capacity :	3,000
Contents :	Gasoline
Use :	Motor Vehicle

Date Installed :	N/R
Status Date :	1992-02-01
Status :	Tank Removed
Tank Number :	2
Compartments :	1
Capacity :	2,000
Contents :	Gasoline
Use :	N/R

Date Installed :	N/R
Status Date :	1992-02-01
Status :	Tank Removed
Tank Number :	3
Compartments :	1
Capacity :	2,000
Contents :	Gasoline
Use :	N/R

Map Id: 43
Direction: S
Distance: 0.398 mi., 2103 ft.
Elevation: 60 ft.
Relative: Higher

Site Name : YELLOW CAB | TRANSIT SERVICES INC | NEW BEDFORD TRANSPORTATION COR
987 PLEASANT ST
NEW BEDFORD, MA 02740

Database(s) : [ECHO, ENF - MA, EPA LUST, EPA UST, FRS, HIST RELEASE - MA, HWG - MA, LUST - MA, MANIFEST EPA, RCRA VSQG, SHWS - MA, SPILLS - MA, UST - MA] ***(cont.)***

Envirosite ID: 58316662
EPA ID: N/R

UST - MA ***(cont.)***

Date Installed :	N/R
Status Date :	1992-02-01
Status :	Tank Removed
Tank Number :	4
Compartments :	1
Capacity :	3,000
Contents :	Gasoline
Use :	N/R

Date Installed :	N/R
Status Date :	1992-02-01
Status :	Tank Removed
Tank Number :	1
Compartments :	1
Capacity :	5,000
Contents :	Gasoline
Use :	N/R

21J Information

COC Number :	N/R
Expiration Date :	N/R
Per-Occurrence Coverage :	N/R
Aggregate Coverage :	N/R

Due Dates

Due Date :	N/R
Type :	N/R

Enforcement Actions

Date Issued :	N/R
Due Date :	N/R
Date Resolved :	N/R
Status :	N/R
Doc Number :	N/R
Type :	N/R
Form Type :	N/R

Dispensers

Owner Number :	1
Sump :	Yes
Sump Sensor Continuously Monitored? :	No

Map Id: 44
Direction: SW
Distance: 0.400 mi., 2113 ft.
Elevation: 104 ft.
Relative: Higher

Site Name : NO LOCATION AID | MIKE DASILVERIRA
97 WILLIS ST
NEW BEDFORD, MA

Database(s) : [ASBESTOS - MA, HIST RELEASE - MA, LAST - MA, LEAD - MA, RELEASE - MA, SHWS - MA]

Envirosite ID: 58316661
EPA ID: N/R

ASBESTOS - MA

Facility Name :	MIKE DASILVERIRA
Facility Address :	97 WILLIS ST, NEW BEDFORD
Project Start Date :	2007-02-17
Project End Date :	2007-02-17
Project ID :	N/R
Form Type :	ANF-001
Project Type :	Renv
Owner Name :	MIKE DASILVERIRA
Owner Address :	97 WILLIS ST.
DLS Contractor ID :	AC000484
DLS Contractor :	NEALCO ENVIRONMENTAL
Site Supervisor ID :	AS072613
Site Supervisor :	NEAL A CASS
Last Date in Agency List :	2021-11-09
Project Start Date :	2007-02-26
Project End Date :	2007-02-26
Project ID :	N/R
Form Type :	ANF-001
Project Type :	Oth:PICK UP ONLY
Owner Name :	MIKE DASILVERIRA
Owner Address :	97 WILLIS ST
DLS Contractor ID :	AC000484
DLS Contractor :	NEALCO ENVIRONMENTAL
Site Supervisor ID :	AS072613
Site Supervisor :	NEAL A CASS
Last Date in Agency List :	2021-11-09

HIST RELEASE - MA

Facility Address :	97 WILLIS ST, NEW BEDFORD
Notification Date :	2008-04-01
RTN Number :	4-21158
Assoc ID :	N/R
Source :	AST
Category :	TWO HR
Location Aid :	NO LOCATION AID
Location :	RESIDNTIAL
Municipality :	NEW BEDFORD
Last Date in Agency List :	2015-04-09

Chemical Information

Chemical :	#2 FUEL OIL 20.0 GAL

LAST - MA

Facility Name :	NO LOCATION AID
Facility Address :	97 WILLIS ST, NEW BEDFORD

Map Id: 44
Direction: SW
Distance: 0.400 mi., 2113 ft.
Elevation: 104 ft.
Relative: Higher

Site Name : NO LOCATION AID | MIKE DASILVERIRA
97 WILLIS ST
NEW BEDFORD, MA

Database(s) : [ASBESTOS - MA, HIST RELEASE - MA, LAST - MA, LEAD - MA, RELEASE - MA, SHWS - MA] ***(cont.)***

Envirosite ID: 58316661
EPA ID: N/R

LAST - MA ***(cont.)***

Incident Information

Notification Date :	2008-04-01
Release Tracking Number :	4-0021158
Category :	TWO HR
OFC Town :	NEW BEDFORD
Current Status :	Response Action Outcome - A site/release where a Permanent or Temporary Solution Statement (formerly RAO Statement) was submitted. This statement asserts that response actions were sufficient to achieve a level of no significant risk or at least ensure that all substantial hazards were eliminated.
Current Date :	2010-03-31
Phase :	Phase report not required or not submitted.
OHM :	Oil
Agency Link :	Click here for hyperlink provided by the agency.
Last Date in Agency List :	2024-11-18

Source Details

Source :	AST

Location Details

Location :	RESIDNTIAL

Chemicals

Chemical :	#2 FUEL OIL
Amount :	20 GAL

LEAD - MA

Facility Address :	97 WILLIS ST, NEW BEDFORD
Activity Date :	2002-05-21
Activity Type :	N/R
Activity Description :	Comprehensive Initial Inspection
Outcome Description :	Hazards Found
Unit :	1W
Community :	NEW BEDFORD
Start Work Date :	N/R
Last Date in Agency List :	2022-08-22

RELEASE - MA

Facility Name :	NO LOCATION AID
Facility Address :	97 WILLIS ST, NEW BEDFORD

Map Id: 44
Direction: SW
Distance: 0.400 mi., 2113 ft.
Elevation: 104 ft.
Relative: Higher

Site Name : NO LOCATION AID | MIKE DASILVERIRA
97 WILLIS ST
NEW BEDFORD, MA

Database(s) : [ASBESTOS - MA, HIST RELEASE - MA, LAST - MA, LEAD - MA, RELEASE - MA, SHWS - MA] ***(cont.)***

Envirosite ID: 58316661
EPA ID: N/R

RELEASE - MA ***(cont.)***

Incident Summary

Release Tracking Number :	4-0021158
Notification Date :	2008-04-01
Category :	TWO HR
OFC Town :	NEW BEDFORD
Current Status :	Response Action Outcome - A site/release where a Permanent or Temporary Solution Statement (formerly RAO Statement) was submitted. This statement asserts that response actions were sufficient to achieve a level of no significant risk or at least ensure that all substantial hazards were eliminated.
Current Date :	2010-03-31
Phase :	Phase report not required or not submitted.
OHM :	Oil
Agency Link :	Click here for hyperlink provided by the agency.
Last Date in Agency List :	2024-11-18

Source Details

Source :	AST

Location Details

Location :	RESIDNTIAL

Chemicals

Chemical :	#2 FUEL OIL
Amount :	20 GAL

SHWS - MA

Facility Name :	NO LOCATION AID
Facility Address :	97 WILLIS ST, NEW BEDFORD

Incident Summary

Release Tracking Number :	4-0021158
Notification Date :	2008-04-01
Category :	TWO HR
OFC Town :	NEW BEDFORD
Current Status :	Response Action Outcome - A site/release where a Permanent or Temporary Solution Statement (formerly RAO Statement) was submitted. This statement asserts that response actions were sufficient to achieve a level of no significant risk or at least ensure that all substantial hazards were eliminated.
Current Date :	2010-03-31

Map Id: 44
Direction: SW
Distance: 0.400 mi., 2113 ft.
Elevation: 104 ft.
Relative: Higher

Site Name : NO LOCATION AID | MIKE DASILVERIRA
97 WILLIS ST
NEW BEDFORD, MA

Database(s) : [ASBESTOS - MA, HIST RELEASE - MA, LAST - MA, LEAD - MA, RELEASE - MA, SHWS - MA] ***(cont.)***

Envirosite ID: 58316661
EPA ID: N/R

SHWS - MA ***(cont.)***

Phase : Phase report not required or not submitted.
OHM : Oil
Agency Link : Click here for hyperlink provided by the agency.
Last Date in Agency List : 2024-11-18

Source Details
Source : AST

Location Details
Location : RESIDNTIAL

Response Action Information
Response Action Type : RLFA
Status : FOLOFF
Submittal Date : 2008-04-01

Response Action Type : C&E
Status : NON
Submittal Date : 2010-03-02

Response Action Type : RAO Response Action Outcome - RAO
Status : TSAUD Level I - Technical Screen Audit
Submittal Date : 2010-04-30

Response Action Type : RAO Response Action Outcome - RAO
Status : RAORCD RAO Statement Received
Submittal Date : 2010-03-31

Response Action Type : NOR
Status : ISSUED
Submittal Date : 2008-04-30

Response Action Type : RNF Release Notification Form Received
Status : REPORT Reportable Release or Threat of Release
Submittal Date : 2008-07-24

Response Action Type : RLFA
Status : FLDD1A
Submittal Date : 2008-04-02

Map Id: 44
Direction: SW
Distance: 0.400 mi., 2113 ft.
Elevation: 104 ft.
Relative: Higher

Site Name : NO LOCATION AID | MIKE DASILVERIRA
97 WILLIS ST
NEW BEDFORD, MA

Database(s) : [ASBESTOS - MA, HIST RELEASE - MA, LAST - MA, LEAD - MA, RELEASE - MA, SHWS - MA] ***(cont.)***

Envirosite ID: 58316661
EPA ID: N/R

SHWS - MA ***(cont.)***

Response Action Type :	C&E
Status :	NON
Submittal Date :	2010-01-21

Chemicals

Chemical :	#2 FUEL OIL
Amount :	20 GAL

Map Id: J45
Direction: SSE
Distance: 0.417 mi., 2204 ft.
Elevation: 34 ft.
Relative: Lower

Site Name : UMASS NEW BEDFORD | CITY OF NEW BEDFORD | NO LOCATION AID
1204 PURCHASE ST
NEW BEDFORD | NEW BEDFORD CITY OF, MA 02740

Database(s) : [AFS, ASBESTOS - MA, DOCKET, ECHO, FRS, HIST RELEASE - MA, RELEASE - MA, SHWS - MA]

Envirosite ID: 58316615
EPA ID: N/R

AFS

Facility Name :	UMASS NEW BEDFORD
Facility Address :	1204 PURCHASE STREET, NEW BEDFORD, CITY OF, MA 027400000
County :	Bristol

Facility Summary

Program System ID :	MA0000002512000315
Facility Registry ID :	110002017905
EPA Region :	EPA Region 1 - CT, ME, MA, NH, RI, VT
SIC :	8221 - COLLEGES, UNIVERSITIES, AND PROFESSIONAL SCHOOLS
NAICS :	611310 - Colleges, Universities, and Professional Schools
Facility Type :	State Government
Air Pollutant Class :	Minor Emissions
Air Operating Status :	Operating
Current High Priority Violation (HPV):	No Violation Identified
Local Control Region Name :	N/R
Last Date in Agency List :	2024-09-24

Air Pollutant Details

Program System ID :	MA0000002512000315
Pollutant :	Carbon monoxide
Substance Registry Services ID (SRS):	65052
Chemical Abstract Service Number :	630080

Map Id: J45
Direction: SSE
Distance: 0.417 mi., 2204 ft.
Elevation: 34 ft.
Relative: Lower

Site Name : UMASS NEW BEDFORD | CITY OF NEW BEDFORD | NO LOCATION AID
1204 PURCHASE ST
NEW BEDFORD | NEW BEDFORD CITY OF, MA 02740

Database(s) : [AFS, ASBESTOS - MA, DOCKET, ECHO, FRS, HIST RELEASE - MA, RELEASE - MA, SHWS - MA] ***(cont.)***

Envirosite ID: 58316615
EPA ID: N/R

AFS ***(cont.)***

Air Pollutant Class :	Minor Emissions
Program System ID :	MA0000002512000315
Pollutant :	Sulfur dioxide
Substance Registry Services ID (SRS):	150367
Chemical Abstract Service Number :	7446095
Air Pollutant Class :	Minor Emissions
Program System ID :	MA0000002512000315
Pollutant :	NITROGEN OXIDES NO2
Substance Registry Services ID (SRS):	167924
Chemical Abstract Service Number :	10102440
Air Pollutant Class :	Minor Emissions
Program System ID :	MA0000002512000315
Pollutant :	VOLATILE ORGANIC COMPOUNDS (VOCS)
Substance Registry Services ID (SRS):	761346
Chemical Abstract Service Number :	N/R
Air Pollutant Class :	Minor Emissions
Program System ID :	MA0000002512000315
Pollutant :	TOTAL PARTICULATE MATTER
Substance Registry Services ID (SRS):	1647643
Chemical Abstract Service Number :	N/R
Air Pollutant Class :	Minor Emissions

Air Violation History Details

HPV Day Zero Date :	N/R
HPV Resolved Date :	N/R
Program System ID :	MA0000002512000315
Activity ID :	N/R
Agency Type :	N/R
State Code :	N/R
Air Local Control Region Code (LCON):	N/R
Comp Determination UID :	N/R
Enforcement Response Policy :	N/R
Program :	N/R
Pollutant :	N/R
Earliest Determination Date of Federally Reportable Violation (FRV):	N/R

ASBESTOS - MA

Facility Name :	CITY OF NEW BEDFORD
Facility Address :	1204 PURCHASE ST, NEW BEDFORD

Map Id: J45
Direction: SSE
Distance: 0.417 mi., 2204 ft.
Elevation: 34 ft.
Relative: Lower

Site Name : UMASS NEW BEDFORD | CITY OF NEW BEDFORD | NO LOCATION AID
1204 PURCHASE ST
NEW BEDFORD | NEW BEDFORD CITY OF, MA 02740

Database(s) : [AFS, ASBESTOS - MA, DOCKET, ECHO, FRS, HIST RELEASE - MA, RELEASE - MA, SHWS - MA] ***(cont.)***

Envirosite ID: 58316615
EPA ID: N/R

ASBESTOS - MA ***(cont.)***

Project Start Date :	2008-03-17
Project End Date :	2008-03-28
Project ID :	N/R
Form Type :	ANF-001
Project Type :	Oth:DISPOSAL ONLY
Owner Name :	CITY OF NEW BEDFORD
Owner Address :	N/R
DLS Contractor ID :	AC000356
DLS Contractor :	FRANKLIN ANALYTICAL SERVICES
Site Supervisor ID :	AS040141
Site Supervisor :	THOMAS J. MCCOOG SR.
Last Date in Agency List :	2021-11-09
Facility Name :	CITY OF NEW BEDFORD
Facility Address :	1204 PURCHASE STREET, NEW BEDFORD
Project Start Date :	2005-02-26
Project End Date :	2005-03-01
Project ID :	N/R
Form Type :	ANF-001
Project Type :	Renv
Owner Name :	CITY OF NEW BEDFORD
Owner Address :	N/R
DLS Contractor ID :	AC000356
DLS Contractor :	FRANKLIN ANALYTICAL SERVICES
Site Supervisor ID :	AS040141
Site Supervisor :	THOMAS J. MCCOOG SR.
Last Date in Agency List :	2021-11-09
Project Start Date :	2005-09-21
Project End Date :	2005-10-10
Project ID :	N/R
Form Type :	ANF-001
Project Type :	Renv
Owner Name :	CITY OF NEW BEDFORD
Owner Address :	N/R
DLS Contractor ID :	AC000356
DLS Contractor :	FRANKLIN ANALYTICAL SERVICES
Site Supervisor ID :	AS040141
Site Supervisor :	THOMAS J. MCCOOG SR.
Last Date in Agency List :	2021-11-09
Project Start Date :	2005-07-23
Project End Date :	2005-07-24
Project ID :	N/R
Form Type :	ANF-001
Project Type :	Renv
Owner Name :	CITY OF NEW BEDFORD
Owner Address :	N/R

Map Id: J45
Direction: SSE
Distance: 0.417 mi., 2204 ft.
Elevation: 34 ft.
Relative: Lower

Site Name : UMASS NEW BEDFORD | CITY OF NEW BEDFORD | NO LOCATION AID
1204 PURCHASE ST
NEW BEDFORD | NEW BEDFORD CITY OF, MA 02740

Database(s) : [AFS, ASBESTOS - MA, DOCKET, ECHO, FRS, HIST RELEASE - MA, RELEASE - MA, SHWS - MA] ***(cont.)***

Envirosite ID: 58316615
EPA ID: N/R

ASBESTOS - MA ***(cont.)***

DLS Contractor ID :	AC000356
DLS Contractor :	FRANKLIN ANALYTICAL SERVICES
Site Supervisor ID :	AS040141
Site Supervisor :	THOMAS J. MCCOOG SR.
Last Date in Agency List :	2021-11-09

Project Start Date :	2006-01-21
Project End Date :	2006-01-21
Project ID :	N/R
Form Type :	ANF-001
Project Type :	Renv
Owner Name :	CITY OF NEW BEDFORD
Owner Address :	N/R
DLS Contractor ID :	AC000356
DLS Contractor :	FRANKLIN ANALYTICAL SERVICES
Site Supervisor ID :	AS040141
Site Supervisor :	THOMAS J. MCCOOG SR.
Last Date in Agency List :	2021-11-09

Facility Name :	MUNICIPAL BUILDING
Facility Address :	1204 PURCHASE ST., NEW BEDFORD

Project Start Date :	2012-11-05
Project End Date :	2012-11-30
Project ID :	N/R
Form Type :	ANF-001
Project Type :	Renv
Owner Name :	CITY OF NEW BEDFORD
Owner Address :	N/R
DLS Contractor ID :	AC000356
DLS Contractor :	FRANKLIN ANALYTICAL SERVICES
Site Supervisor ID :	AS040141
Site Supervisor :	THOMAS J. MCCOOG SR.
Last Date in Agency List :	2021-11-09

DOCKET

Facility Name :	UMASS NEW BEDFORD
Facility Address :	1204 PURCHASE STREET, NEW BEDFORD, CITY OF, MA 027400000

Site Activity Details

Enforcement Action Case Number :	MA000A0000251200031500004
Activity ID :	3400624180
Enforcement Action Name :	UMASS NEW BEDFORD
Last Date in Agency List :	2018-12-17

Map Id: J45
Direction: SSE
Distance: 0.417 mi., 2204 ft.
Elevation: 34 ft.
Relative: Lower

Site Name : UMASS NEW BEDFORD | CITY OF NEW BEDFORD | NO LOCATION AID
1204 PURCHASE ST
NEW BEDFORD | NEW BEDFORD CITY OF, MA 02740

Database(s) : [AFS, ASBESTOS - MA, DOCKET, ECHO, FRS, HIST RELEASE - MA, RELEASE - MA, SHWS - MA] ***(cont.)***

Envirosite ID: 58316615
EPA ID: N/R

DOCKET ***(cont.)***

Final Ordr Iss/Final Order Enter Date:	N/R
Complaint/Proposed Order Actual Date:	N/R
Final Order Issued Actual Date :	N/R
Final Order Name :	N/R

Complaint Summary

Respondent/Defendant Name :	N/R
Named in Complaint :	N/R
Named in Final Order :	N/R
SEP Category :	N/R
SEP Description :	N/R
Regional Docket Number :	N/R

Standard Industrial Classification (SIC) Summary

Registry ID :	110002017905
Primary SIC :	8221 - COLLEGES, UNIVERSITIES, AND PROFESSIONAL SCHOOLS
Primary NAICS :	611310 - Colleges, Universities, and Professional Schools
Settlement FRS ICIS Facility :	N/R - N/R
Pollutants (SRS) :	N/R
Admin EA Closed Actual Date :	1992-03-19
Enforcement Action Name :	UMASS NEW BEDFORD 251200031500004
Enforcement Action Resolution :	N/R
Violation Types :	N/R
Case Law Sections :	CAA OTHER - Violations not covered elsewhere

Violation Penalties and Compliance Summary

Compliance Action Cost :	N/R
EPA Penalty Assessed Amount :	N/R
Cost Recovery Required :	N/R
Cost of SEP :	N/R
Cost of Complying Actions :	N/R

Map Id: J45
Direction: SSE
Distance: 0.417 mi., 2204 ft.
Elevation: 34 ft.
Relative: Lower

Site Name : UMASS NEW BEDFORD | CITY OF NEW BEDFORD | NO LOCATION AID
1204 PURCHASE ST
NEW BEDFORD | NEW BEDFORD CITY OF, MA 02740

Database(s) : [AFS, ASBESTOS - MA, DOCKET, ECHO, FRS, HIST RELEASE - MA, RELEASE - MA, SHWS - MA] ***(cont.)***

Envirosite ID: 58316615
EPA ID: N/R

DOCKET ***(cont.)***

Site Activity Details

Enforcement Action Case Number :	MA000A0000251200031500009
Activity ID :	3400624179
Enforcement Action Name :	UMASS NEW BEDFORD
Last Date in Agency List :	2018-12-17
Final Ordr Iss/Final Order Enter Date:	N/R
Complaint/Proposed Order Actual Date:	N/R
Final Order Issued Actual Date :	N/R
Final Order Name :	N/R

Complaint Summary

Respondent/Defendant Name :	N/R
Named in Complaint :	N/R
Named in Final Order :	N/R
SEP Category :	N/R
SEP Description :	N/R
Regional Docket Number :	N/R

Standard Industrial Classification (SIC) Summary

Registry ID :	110002017905
Primary SIC :	8221 - COLLEGES, UNIVERSITIES, AND PROFESSIONAL SCHOOLS
Primary NAICS :	611310 - Colleges, Universities, and Professional Schools
Settlement FRS ICIS Facility :	N/R - N/R
Pollutants (SRS) :	N/R
Admin EA Closed Actual Date :	1996-03-15
Enforcement Action Name :	UMASS NEW BEDFORD 251200031500009
Enforcement Action Resolution :	N/R
Violation Types :	N/R
Case Law Sections :	CAA OTHER - Violations not covered elsewhere

Map Id: J45
Direction: SSE
Distance: 0.417 mi., 2204 ft.
Elevation: 34 ft.
Relative: Lower

Site Name : UMASS NEW BEDFORD | CITY OF NEW BEDFORD | NO LOCATION AID
1204 PURCHASE ST
NEW BEDFORD | NEW BEDFORD CITY OF, MA 02740

Database(s) : [AFS, ASBESTOS - MA, DOCKET, ECHO, FRS, HIST RELEASE - MA, RELEASE - MA, SHWS - MA] ***(cont.)***

Envirosite ID: 58316615
EPA ID: N/R

DOCKET ***(cont.)***

Violation Penalties and Compliance Summary

Compliance Action Cost :	N/R
EPA Penalty Assessed Amount :	N/R
Cost Recovery Required :	N/R
Cost of SEP :	N/R
Cost of Complying Actions :	N/R

Site Activity Details

Enforcement Action Case Number :	MA000A0000251200031500011
Activity ID :	3400624177
Enforcement Action Name :	UMASS NEW BEDFORD
Last Date in Agency List :	2018-12-17
Final Ordr Iss/Final Order Enter Date:	N/R
Complaint/Proposed Order Actual Date:	N/R
Final Order Issued Actual Date :	N/R
Final Order Name :	N/R

Complaint Summary

Respondent/Defendant Name :	N/R
Named in Complaint :	N/R
Named in Final Order :	N/R
SEP Category :	N/R
SEP Description :	N/R
Regional Docket Number :	N/R

Standard Industrial Classification (SIC) Summary

Registry ID :	110002017905
Primary SIC :	8221 - COLLEGES, UNIVERSITIES, AND PROFESSIONAL SCHOOLS
Primary NAICS :	611310 - Colleges, Universities, and Professional Schools
Settlement FRS ICIS Facility :	N/R - N/R
Pollutants (SRS) :	N/R
Admin EA Closed Actual Date :	1997-06-20
Enforcement Action Name :	UMASS NEW BEDFORD 251200031500011
Enforcement Action Resolution :	N/R

Map Id: J45
Direction: SSE
Distance: 0.417 mi., 2204 ft.
Elevation: 34 ft.
Relative: Lower

Site Name : UMASS NEW BEDFORD | CITY OF NEW BEDFORD | NO LOCATION AID
1204 PURCHASE ST
NEW BEDFORD | NEW BEDFORD CITY OF, MA 02740

Database(s) : [AFS, ASBESTOS - MA, DOCKET, ECHO, FRS, HIST RELEASE - MA, RELEASE - MA, SHWS - MA] ***(cont.)***

Envirosite ID: 58316615
EPA ID: N/R

DOCKET ***(cont.)***

Violation Types :	N/R
Case Law Sections :	CAA OTHER - Violations not covered elsewhere

Violation Penalties and Compliance Summary

Compliance Action Cost :	N/R
EPA Penalty Assessed Amount :	N/R
Cost Recovery Required :	N/R
Cost of SEP :	N/R
Cost of Complying Actions :	N/R

ECHO

Facility Name :	UMASS NEW BEDFORD
Facility Address :	1204 PURCHASE ST, NEW BEDFORD, MA 02740
County :	BRISTOL
Last Inspection Date :	N/R
Registry ID :	110002017905
FIPS Code :	25005
EPA Region :	01
Inspection Count :	0
Last Inspection Days :	N/R
Informal Count :	0
Last Informal Action Date :	1997-06-20
Formal Action Count :	0
Last Formal Action Date :	N/R
Total Penalties :	0
Penalty Count :	N/R
Last Penalty Date :	N/R
Last Penalty Amount :	N/R
QTRS IN NC :	0
Programs IN SNC :	0
Current Compliance Status :	No Violation Identified
Three-Year Compliance Status :	_____
Collection Method :	ADDRESS MATCHING-HOUSE NUMBER
Reference Point :	CENTER OF A FACILITY OR STATION
Accuracy Meters :	30
Derived Tribes :	Mashpee Wampanoag Tribe - 17 mile(s), Wampanoag Tribe of Gay Head (Aquinnah) - 21 mile(s)
Derived HUC :	01090002
Derived WBD :	010900020401
Derived STCTY FIPS :	25005
Derived Zip :	02740
Derived CD113 :	09
Derived CB2010 :	250056513001034

Map Id: J45
Direction: SSE
Distance: 0.417 mi., 2204 ft.
Elevation: 34 ft.
Relative: Lower

Site Name : UMASS NEW BEDFORD | CITY OF NEW BEDFORD | NO LOCATION AID
1204 PURCHASE ST
NEW BEDFORD | NEW BEDFORD CITY OF, MA 02740

Database(s) : [AFS, ASBESTOS - MA, DOCKET, ECHO, FRS, HIST RELEASE - MA, RELEASE - MA, SHWS - MA] ***(cont.)***

Envirosite ID: 58316615
EPA ID: N/R

ECHO ***(cont.)***

MYRTK Universe :	NNN
NPDES IDs :	N/R
CWA Permit Types :	N/R
CWA Compliance Tracking :	N/R
CWA NAICS :	N/R
CWA SICS :	N/R
CWA Inspection Count :	N/R
CWA Last Inspection Days :	N/R
CWA Informal Count :	N/R
CWA Formal Action Count :	N/R
CWA Last Formal Action Date :	N/R
CWA Penalties :	N/R
CWA Last Penalty Date :	N/R
CWA Last Penalty Amount :	N/R
CWA Quarters IN NC :	N/R
CWA Current Compliance Status :	N/R
CWA Current SNC Flag :	N
CWA 13 Quarters Compliance Status :	N/R
CWA 13 Quarters Effluent Exceedances:	N/R
CWA Three-Year QNCR Codes :	N/R
DFR URL :	Click here for hyperlink provided by the agency.
Facility SIC :	8221
Facility NAICS :	611310 - Colleges, Universities, and Professional Schools
Facility Last Inspection EPA Date :	N/R
Facility Last Inspection State Date :	N/R
Facility Last Formal Act EPA Date :	N/R
Facility Last Formal Act State Date :	N/R
Facility Last Informal Act EPA Date :	N/R
Facility Last Informal Act State Date:	1997-06-20
Facility Federal Agency :	N/R
TRI Reporter :	N/R
Facility Imp Water Flag :	N/R
Current SNC Flag :	N
Indian County Flag :	N
Federal Flag :	N/R
US Mexico Border Flag :	N/R
Chesapeak Bay Flag :	N/R
AIR Flag :	Y
NPDES Flag :	N
SDWIS Flag :	N
RCRA Flag :	N
TRI Flag :	N
GHG Flag :	N
Major Flag :	N/R
Active Flag :	Y
NAA Flag :	Y
Latitude :	41.64127
Longitude :	-70.92701
Last Date in Agency List :	2025-02-19

FRS

Facility Name :	UMASS NEW BEDFORD

Map Id: J45
Direction: SSE
Distance: 0.417 mi., 2204 ft.
Elevation: 34 ft.
Relative: Lower

Site Name : UMASS NEW BEDFORD | CITY OF NEW BEDFORD | NO LOCATION AID
1204 PURCHASE ST
NEW BEDFORD | NEW BEDFORD CITY OF, MA 02740

Database(s) : [AFS, ASBESTOS - MA, DOCKET, ECHO, FRS, HIST RELEASE - MA, RELEASE - MA, SHWS - MA] ***(cont.)***

Envirosite ID: 58316615
EPA ID: N/R

FRS ***(cont.)***

Facility Address : 1204 PURCHASE ST, NEW BEDFORD, MA 02740
County : BRISTOL

Site Details
Registry ID : 110002017905
FRS Facility URL : Click here for hyperlink provided by the agency.
Last Date in Agency List : 2024-12-16

Source Description
Source Description : AIR contains compliance and permit data for stationary sources of air pollution regulated by the EPA, State, and Local air pollution agencies. AFS contains compliance and permit data for stationary sources of air pollution regulated by the EPA, State, and Local air pollution agencies.

Source Description :

The Emission Inventory System (EIS) maintains an inventory of large stationary sources and voluntarily-reported smaller sources of air point pollution emitters. It contains information about facility sites and their physical location, emission units, emission processes, release points, control approaches, and regulations. Facility inventory data are kept separate from the emissions data and have stable identifiers to improve continuity from year to year and to help identify duplicate or missing facilities.

FRS Environmental Interest
Source and System ID : AIRS/AFS - 2512000315
EIS - 5641011
ICIS - MA0000002512000315

HIST RELEASE - MA

Facility Address : 1204 PURCHASE ST, NEW BEDFORD

Notification Date : 1997-03-31
RTN Number : 4-12928
Assoc ID : N/R
Source : PIPE
Category : TWO HR
Location Aid : NO LOCATION AID
Location : N/R
Municipality : NEW BEDFORD
Last Date in Agency List : 2015-04-09

Map Id: J45
Direction: SSE
Distance: 0.417 mi., 2204 ft.
Elevation: 34 ft.
Relative: Lower

Site Name : UMASS NEW BEDFORD | CITY OF NEW BEDFORD | NO LOCATION AID
1204 PURCHASE ST
NEW BEDFORD | NEW BEDFORD CITY OF, MA 02740

Database(s) : [AFS, ASBESTOS - MA, DOCKET, ECHO, FRS, HIST RELEASE - MA, RELEASE - MA, SHWS - MA] ***(cont.)***

Envirosite ID: 58316615
EPA ID: N/R

HIST RELEASE - MA ***(cont.)***

Chemical Information
Chemical : #4 FUEL OIL 50.0 GAL

RELEASE - MA

Facility Name : NO LOCATION AID
Facility Address : 1204 PURCHASE ST, NEW BEDFORD

Incident Summary
Release Tracking Number : 4-0012928
Notification Date : 1997-03-31
Category : TWO HR
OFC Town : NEW BEDFORD

Current Status : Response Action Outcome - A site/release where a Permanent or Temporary Solution Statement (formerly RAO Statement) was submitted. This statement asserts that response actions were sufficient to achieve a level of no significant risk or at least ensure that all substantial hazards were eliminated.

Current Date : 1997-05-22
Phase : Phase report not required or not submitted.
OHM : Oil
Agency Link : Click here for hyperlink provided by the agency.
Last Date in Agency List : 2024-11-18

Source Details
Source : PIPE

Location Details
Location : N/R

Chemicals
Chemical : #4 FUEL OIL
Amount : 50 GAL

Facility Name : NON PCB MODF RELEASE
Facility Address : 1204 PURCHASE STREET, NEW BEDFORD

Map Id: J45
Direction: SSE
Distance: 0.417 mi., 2204 ft.
Elevation: 34 ft.
Relative: Lower

Site Name : UMASS NEW BEDFORD | CITY OF NEW BEDFORD | NO LOCATION AID
1204 PURCHASE ST
NEW BEDFORD | NEW BEDFORD CITY OF, MA 02740

Database(s) : [AFS, ASBESTOS - MA, DOCKET, ECHO, FRS, HIST RELEASE - MA, RELEASE - MA, SHWS - MA] ***(cont.)***

Envirosite ID: 58316615
EPA ID: N/R

RELEASE - MA ***(cont.)***

Incident Summary

Release Tracking Number :	4-0028763
Notification Date :	2021-04-15
Category :	TWO HR
OFC Town :	NEW BEDFORD
Current Status :	Permanent Solution with No Conditions
Current Date :	2021-06-14
Phase :	Phase report not required or not submitted.
OHM :	N/R
Agency Link :	Click here for hyperlink provided by the agency.
Last Date in Agency List :	2024-11-18

Source Details

Source :	TRANSFORM

Location Details

Location :	MUNICIPAL

Chemicals

Chemical :	N/R
Amount :	N/R

SHWS - MA

Facility Name :	NO LOCATION AID
Facility Address :	1204 PURCHASE ST, NEW BEDFORD

Incident Summary

Release Tracking Number :	4-0012928
Notification Date :	1997-03-31
Category :	TWO HR
OFC Town :	NEW BEDFORD
Current Status :	Response Action Outcome - A site/release where a Permanent or Temporary Solution Statement (formerly RAO Statement) was submitted. This statement asserts that response actions were sufficient to achieve a level of no significant risk or at least ensure that all substantial hazards were eliminated.
Current Date :	1997-05-22
Phase :	Phase report not required or not submitted.
OHM :	Oil
Agency Link :	Click here for hyperlink provided by the agency.
Last Date in Agency List :	2024-11-18

Map Id: J45
Direction: SSE
Distance: 0.417 mi., 2204 ft.
Elevation: 34 ft.
Relative: Lower

Site Name : UMASS NEW BEDFORD | CITY OF NEW BEDFORD | NO LOCATION AID
1204 PURCHASE ST
NEW BEDFORD | NEW BEDFORD CITY OF, MA 02740

Database(s) : [AFS, ASBESTOS - MA, DOCKET, ECHO, FRS, HIST RELEASE - MA, RELEASE - MA, SHWS - MA] ***(cont.)***

Envirosite ID: 58316615
EPA ID: N/R

SHWS - MA ***(cont.)***

Source Details
Source : PIPE

Response Action Information
Response Action Type : RNF Release Notification Form Received
Status : REPORT Reportable Release or Threat of Release
Submittal Date : 1997-05-22

Response Action Type : RAO Response Action Outcome - RAO
Status : RAORCD RAO Statement Received
Submittal Date : 1997-05-22

Response Action Type : NOR
Status : ISSUED
Submittal Date : 1997-04-09

Response Action Type : RLFA
Status : FOLOFF
Submittal Date : 1997-03-31

Chemicals
Chemical : #4 FUEL OIL
Amount : 50 GAL

Facility Name : NON PCB MODF RELEASE
Facility Address : 1204 PURCHASE STREET, NEW BEDFORD

Incident Summary
Release Tracking Number : 4-0028763
Notification Date : 2021-04-15
Category : TWO HR
OFC Town : NEW BEDFORD
Current Status : Permanent Solution with No Conditions
Current Date : 2021-06-14
Phase : Phase report not required or not submitted.
OHM : N/R
Agency Link : Click here for hyperlink provided by the agency.
Last Date in Agency List : 2024-11-18

Map Id: J45
Direction: SSE
Distance: 0.417 mi., 2204 ft.
Elevation: 34 ft.
Relative: Lower

Site Name : UMASS NEW BEDFORD | CITY OF NEW BEDFORD | NO LOCATION AID
1204 PURCHASE ST
NEW BEDFORD | NEW BEDFORD CITY OF, MA 02740

Database(s) : [AFS, ASBESTOS - MA, DOCKET, ECHO, FRS, HIST RELEASE - MA, RELEASE - MA, SHWS - MA] ***(cont.)***

Envirosite ID: 58316615
EPA ID: N/R

SHWS - MA ***(cont.)***

Source Details
Source : TRANSFORM

Location Details
Location : MUNICIPAL

Response Action Information
Response Action Type : NOR
Status : ISSUED
Submittal Date : 2021-04-22

Response Action Type : RLFA
Status : PRPMTG
Submittal Date : 2021-04-15

Response Action Type : RAO Response Action Outcome - RAO
Status : PSNRCD
Submittal Date : 2021-06-14

Response Action Type : RLFA
Status : FLDRUN
Submittal Date : 2021-04-15

Response Action Type : RNFE
Status : RECPT Transmittal or Notification Received
Submittal Date : 2021-06-14

Chemicals
Chemical : N/R
Amount : N/R

Map Id: 46
Direction: ESE
Distance: 0.419 mi., 2213 ft.
Elevation: 8 ft.
Relative: Lower

Site Name : SEA WATCH INTERNATIONAL LTD | NO LOCATION AID | SEA WATCH INTERNATIO
15 ANTONIO COSTA AVE | 15 ANTONIO L COSTA AVENUE
NEW BEDFORD | NEW BEDFORD CITY OF | New Bedford, MA

Database(s) : [AFS, AIRS - MA, ASBESTOS - MA, DOCKET, ECHO, ENF - MA, ERNS, FRS, HIST RELEASE - MA, HWG - MA, MANIFEST EPA, OSHA, RCRA VSQG, RELEASE - MA, SHWS - MA]

Envirosite ID: 58316625
EPA ID: MP5089960525

AFS

Facility Name :	SEA WATCH INTERNATIO
Facility Address :	15 ANTONIO COSTA AVE, NEW BEDFORD, CITY OF, MA 027400000
County :	Bristol

Facility Summary

Program System ID :	MA0000002512000235
Facility Registry ID :	110001973972
EPA Region :	EPA Region 1 - CT, ME, MA, NH, RI, VT
SIC :	2092 - PREPARED FRESH OR FROZEN FISH AND SEAFOODS
NAICS :	311712 - Fresh and Frozen Seafood Processing
Facility Type :	Privately Owned Facility
Air Pollutant Class :	Minor Emissions
Air Operating Status :	Permanently Closed
Current High Priority Violation (HPV):	No Violation Identified
Local Control Region Name :	N/R
Last Date in Agency List :	2024-09-24

Air Pollutant Details

Program System ID :	MA0000002512000235
Pollutant :	Sulfur dioxide
Substance Registry Services ID (SRS):	150367
Chemical Abstract Service Number :	7446095
Air Pollutant Class :	Minor Emissions

Air Violation History Details

HPV Day Zero Date :	N/R
HPV Resolved Date :	N/R
Program System ID :	MA0000002512000235
Activity ID :	N/R
Agency Type :	N/R
State Code :	N/R
Air Local Control Region Code (LCON):	N/R
Comp Determination UID :	N/R
Enforcement Response Policy :	N/R
Program :	N/R
Pollutant :	N/R
Earliest Determination Date of Federally Reportable Violation (FRV):	N/R

Facility Name :	SEA WATCH INTERNATIONAL LTD
Facility Address :	15 ANTONIO COSTA AVENUE, NEW BEDFORD, CITY OF, MA 027400000
County :	Bristol

Map Id: 46
Direction: ESE
Distance: 0.419 mi., 2213 ft.
Elevation: 8 ft.
Relative: Lower

Site Name : SEA WATCH INTERNATIONAL LTD | NO LOCATION AID | SEA WATCH INTERNATIO
15 ANTONIO COSTA AVE | 15 ANTONIO L COSTA AVENUE
NEW BEDFORD | NEW BEDFORD CITY OF | New Bedford, MA

Database(s) : [AFS, AIRS - MA, ASBESTOS - MA, DOCKET, ECHO, ENF - MA, ERNS, FRS, HIST RELEASE - MA, HWG - MA, MANIFEST EPA, OSHA, RCRA VSQG, RELEASE - MA, SHWS - MA] ***(cont.)***

Envirosite ID: 58316625
EPA ID: MP5089960525

AFS ***(cont.)***

Facility Summary

Program System ID :	MA0000002512000877
Facility Registry ID :	110001973972
EPA Region :	EPA Region 1 - CT, ME, MA, NH, RI, VT
SIC :	N/R
NAICS :	311712 - Fresh and Frozen Seafood Processing
Facility Type :	Privately Owned Facility
Air Pollutant Class :	Minor Emissions
Air Operating Status :	Operating
Current High Priority Violation (HPV):	No Violation Identified
Local Control Region Name :	N/R
Last Date in Agency List :	2024-09-24

Air Pollutant Details

Program System ID :	MA0000002512000877
Pollutant :	Sulfur dioxide
Substance Registry Services ID (SRS):	150367
Chemical Abstract Service Number :	7446095
Air Pollutant Class :	Minor Emissions

Program System ID :	MA0000002512000877
Pollutant :	NITROGEN OXIDES NO2
Substance Registry Services ID (SRS):	167924
Chemical Abstract Service Number :	10102440
Air Pollutant Class :	Minor Emissions

Program System ID :	MA0000002512000877
Pollutant :	VOLATILE ORGANIC COMPOUNDS (VOCS)
Substance Registry Services ID (SRS):	761346
Chemical Abstract Service Number :	N/R
Air Pollutant Class :	Minor Emissions

Program System ID :	MA0000002512000877
Pollutant :	ADMIN
Substance Registry Services ID (SRS):	N/R
Chemical Abstract Service Number :	N/R
Air Pollutant Class :	Minor Emissions

Program System ID :	MA0000002512000877
Pollutant :	TOTAL PARTICULATE MATTER
Substance Registry Services ID (SRS):	1647643
Chemical Abstract Service Number :	N/R
Air Pollutant Class :	Minor Emissions

Map Id: 46
Direction: ESE
Distance: 0.419 mi., 2213 ft.
Elevation: 8 ft.
Relative: Lower

Site Name : SEA WATCH INTERNATIONAL LTD | NO LOCATION AID | SEA WATCH INTERNATIO
15 ANTONIO COSTA AVE | 15 ANTONIO L COSTA AVENUE
NEW BEDFORD | NEW BEDFORD CITY OF | New Bedford, MA

Database(s) : [AFS, AIRS - MA, ASBESTOS - MA, DOCKET, ECHO, ENF - MA, ERNS, FRS, HIST RELEASE - MA, HWG - MA, MANIFEST EPA, OSHA, RCRA VSQG, RELEASE - MA, SHWS - MA] ***(cont.)***

Envirosite ID: 58316625
EPA ID: MP5089960525

AFS ***(cont.)***

Program System ID :	MA0000002512000877
Pollutant :	Carbon monoxide
Substance Registry Services ID (SRS):	65052
Chemical Abstract Service Number :	630080
Air Pollutant Class :	Minor Emissions

Air Violation History Details

HPV Day Zero Date :	N/R
HPV Resolved Date :	N/R
Program System ID :	MA0000002512000877
Activity ID :	N/R
Agency Type :	N/R
State Code :	N/R
Air Local Control Region Code (LCON):	N/R
Comp Determination UID :	N/R
Enforcement Response Policy :	N/R
Program :	N/R
Pollutant :	N/R
Earliest Determination Date of Federally Reportable Violation (FRV):	N/R

AIRS - MA

Facility Name :	SEA WATCH INTERNATIONAL LTD
Facility Address :	15 ANTONIO COSTA AVE, NEW BEDFORD, MA 027400000

Site Details

Decision Date :	2001-05-18
Application Received Date :	N/R
Permit Number :	137842
Permit Type :	AQ01
Permit Type Description :	Plan Approval Limited
Applicant Name :	SEA WATCH INTERNATIONAL LTD
Program :	AIR QUALITY CONTROL
Status :	Approved
Last Date in Agency List :	2024-07-22

ASBESTOS - MA

Facility Name :	15 ANTONIO COSTA AVENUE TRENCH
Facility Address :	15 ANTONIO COSTA AVENUE, NEW BEDFORD
Project Start Date :	2024-05-20
Project End Date :	2024-05-20

Map Id: 46
Direction: ESE
Distance: 0.419 mi., 2213 ft.
Elevation: 8 ft.
Relative: Lower

Site Name : SEA WATCH INTERNATIONAL LTD | NO LOCATION AID | SEA WATCH INTERNATIO
15 ANTONIO COSTA AVE | 15 ANTONIO L COSTA AVENUE
NEW BEDFORD | NEW BEDFORD CITY OF | New Bedford, MA

Database(s) : [AFS, AIRS - MA, ASBESTOS - MA, DOCKET, ECHO, ENF - MA, ERNS, FRS, HIST RELEASE - MA, HWG - MA, MANIFEST EPA, OSHA, RCRA VSQG, RELEASE - MA, SHWS - MA] ***(cont.)***

Envirosite ID: 58316625
EPA ID: MP5089960525

ASBESTOS - MA ***(cont.)***

Project ID :	N/R
Form Type :	ANF-001
Project Type :	Repr
Owner Name :	EVERSOURCE GAS OF MA DBA EVERSOURCE ENERGY
Owner Address :	247 STATION DRIVE
DLS Contractor ID :	AC000916
DLS Contractor :	SELECT DEMO SERVICES LLC
Site Supervisor ID :	AS000999
Site Supervisor :	RICHARD LEONE
Last Date in Agency List :	2024-07-08

DOCKET

Facility Name :	SEA WATCH INTERNATIONAL LTD
Facility Address :	15 ANTONIO COSTA AVENUE, NEW BEDFORD, CITY OF, MA 027400000

Site Activity Details

Enforcement Action Case Number :	MA000A0000251200087700013
Activity ID :	3400756436
Enforcement Action Name :	SEA WATCH INTERNATIONAL LTD
Last Date in Agency List :	2018-12-17
Final Ordr Iss/Final Order Enter Date:	N/R
Complaint/Proposed Order Actual Date:	N/R
Final Order Issued Actual Date :	N/R
Final Order Name :	N/R

Complaint Summary

Respondent/Defendant Name :	N/R
Named in Complaint :	N/R
Named in Final Order :	N/R
SEP Category :	N/R
SEP Description :	N/R
Regional Docket Number :	N/R

Standard Industrial Classification (SIC) Summary

Registry ID :	110001973972
Primary SIC :	2092 - PREPARED FRESH OR FROZEN FISH AND SEAFOODS

Map Id: 46
Direction: ESE
Distance: 0.419 mi., 2213 ft.
Elevation: 8 ft.
Relative: Lower

Site Name : SEA WATCH INTERNATIONAL LTD | NO LOCATION AID | SEA WATCH INTERNATIO
15 ANTONIO COSTA AVE | 15 ANTONIO L COSTA AVENUE
NEW BEDFORD | NEW BEDFORD CITY OF | New Bedford, MA

Database(s) : [AFS, AIRS - MA, ASBESTOS - MA, DOCKET, ECHO, ENF - MA, ERNS, FRS, HIST RELEASE - MA, HWG - MA, MANIFEST EPA, OSHA, RCRA VSQG, RELEASE - MA, SHWS - MA] ***(cont.)***

Envirosite ID: 58316625
EPA ID: MP5089960525

DOCKET ***(cont.)***

Primary NAICS : 311712 - Fresh and Frozen Seafood Processing

Settlement FRS ICIS Facility : N/R - N/R

Pollutants (SRS) : N/R

Admin EA Closed Actual Date : 1997-06-20
Enforcement Action Name : SEA WATCH INTERNATIONAL LTD 251200087700013
Enforcement Action Resolution : N/R

Violation Types : N/R

Case Law Sections : CAA OTHER - Violations not covered elsewhere

Violation Penalties and Compliance Summary
Compliance Action Cost : N/R
EPA Penalty Assessed Amount : N/R
Cost Recovery Required : N/R
Cost of SEP : N/R
Cost of Complying Actions : N/R

Site Activity Details
Enforcement Action Case Number : MA000A0000251200087700019
Activity ID : 3400756433
Enforcement Action Name : SEA WATCH INTERNATIONAL LTD
Last Date in Agency List : 2018-12-17

Final Ordr Iss/Final Order Enter Date: N/R
Complaint/Proposed Order Actual Date: N/R
Final Order Issued Actual Date : N/R
Final Order Name : N/R

Complaint Summary
Respondent/Defendant Name : N/R
Named in Complaint : N/R
Named in Final Order : N/R

Map Id: 46
Direction: ESE
Distance: 0.419 mi., 2213 ft.
Elevation: 8 ft.
Relative: Lower

Site Name : SEA WATCH INTERNATIONAL LTD | NO LOCATION AID | SEA WATCH INTERNATIO
15 ANTONIO COSTA AVE | 15 ANTONIO L COSTA AVENUE
NEW BEDFORD | NEW BEDFORD CITY OF | New Bedford, MA

Database(s) : [AFS, AIRS - MA, ASBESTOS - MA, DOCKET, ECHO, ENF - MA, ERNS, FRS, HIST RELEASE - MA, HWG - MA, MANIFEST EPA, OSHA, RCRA VSQG, RELEASE - MA, SHWS - MA] ***(cont.)***

Envirosite ID: 58316625
EPA ID: MP5089960525

DOCKET ***(cont.)***

SEP Category :	N/R
SEP Description :	N/R
Regional Docket Number :	N/R

Standard Industrial Classification (SIC) Summary

Registry ID :	110001973972
Primary SIC :	2092 - PREPARED FRESH OR FROZEN FISH AND SEAFOODS
Primary NAICS :	311712 - Fresh and Frozen Seafood Processing
Settlement FRS ICIS Facility :	N/R - N/R
Pollutants (SRS) :	N/R
Admin EA Closed Actual Date :	2001-02-21
Enforcement Action Name :	SEA WATCH INTERNATIONAL LTD 251200087700019
Enforcement Action Resolution :	N/R
Violation Types :	N/R
Case Law Sections :	CAA OTHER - Violations not covered elsewhere

Violation Penalties and Compliance Summary

Compliance Action Cost :	N/R
EPA Penalty Assessed Amount :	N/R
Cost Recovery Required :	N/R
Cost of SEP :	N/R
Cost of Complying Actions :	N/R

Site Activity Details

Enforcement Action Case Number :	MA000A0000251200087700024
Activity ID :	3400756431
Enforcement Action Name :	SEA WATCH INTERNATIONAL LTD
Last Date in Agency List :	2018-12-17

Map Id: 46
Direction: ESE
Distance: 0.419 mi., 2213 ft.
Elevation: 8 ft.
Relative: Lower

Site Name : SEA WATCH INTERNATIONAL LTD | NO LOCATION AID | SEA WATCH INTERNATIO
15 ANTONIO COSTA AVE | 15 ANTONIO L COSTA AVENUE
NEW BEDFORD | NEW BEDFORD CITY OF | New Bedford, MA

Database(s) : [AFS, AIRS - MA, ASBESTOS - MA, DOCKET, ECHO, ENF - MA, ERNS, FRS, HIST RELEASE - MA, HWG - MA, MANIFEST EPA, OSHA, RCRA VSQG, RELEASE - MA, SHWS - MA] ***(cont.)***

Envirosite ID: 58316625
EPA ID: MP5089960525

DOCKET ***(cont.)***

Final Ordr Iss/Final Order Enter Date:	N/R
Complaint/Proposed Order Actual Date:	N/R
Final Order Issued Actual Date :	N/R
Final Order Name :	N/R

Complaint Summary

Respondent/Defendant Name :	N/R
Named in Complaint :	N/R
Named in Final Order :	N/R
SEP Category :	N/R
SEP Description :	N/R
Regional Docket Number :	N/R

Standard Industrial Classification (SIC) Summary

Registry ID :	110001973972
Primary SIC :	2092 - PREPARED FRESH OR FROZEN FISH AND SEAFOODS
Primary NAICS :	311712 - Fresh and Frozen Seafood Processing
Settlement FRS ICIS Facility :	N/R - N/R
Pollutants (SRS) :	N/R
Admin EA Closed Actual Date :	2013-11-15
Enforcement Action Name :	SEA WATCH INTERNATIONAL LTD 251200087700024
Enforcement Action Resolution :	N/R
Violation Types :	N/R
Case Law Sections :	CAA OTHER - Violations not covered elsewhere

Violation Penalties and Compliance Summary

Compliance Action Cost :	N/R
EPA Penalty Assessed Amount :	N/R
Cost Recovery Required :	N/R

Map Id: 46
Direction: ESE
Distance: 0.419 mi., 2213 ft.
Elevation: 8 ft.
Relative: Lower

Site Name : SEA WATCH INTERNATIONAL LTD | NO LOCATION AID | SEA WATCH INTERNATIO
15 ANTONIO COSTA AVE | 15 ANTONIO L COSTA AVENUE
NEW BEDFORD | NEW BEDFORD CITY OF | New Bedford, MA

Database(s) : [AFS, AIRS - MA, ASBESTOS - MA, DOCKET, ECHO, ENF - MA, ERNS, FRS, HIST RELEASE - MA, HWG - MA, MANIFEST EPA, OSHA, RCRA VSQG, RELEASE - MA, SHWS - MA] ***(cont.)***

Envirosite ID: 58316625
EPA ID: MP5089960525

DOCKET ***(cont.)***

Cost of SEP :	N/R
Cost of Complying Actions :	N/R

ECHO

Facility Name :	SEA WATCH INTERNATIO
Facility Address :	15 ANTONIO COSTA AVENUE, NEW BEDFORD, MA 02740
County :	BRISTOL
Last Inspection Date :	2021-06-03
Registry ID :	110001973972
FIPS Code :	25005
EPA Region :	01
Inspection Count :	1
Last Inspection Days :	724
Informal Count :	0
Last Informal Action Date :	2013-11-15
Formal Action Count :	1
Last Formal Action Date :	2022-03-08
Total Penalties :	0
Penalty Count :	N/R
Last Penalty Date :	N/R
Last Penalty Amount :	N/R
QTRS IN NC :	0
Programs IN SNC :	0
Current Compliance Status :	No Violation Identified
Three-Year Compliance Status :	_____
Collection Method :	ADDRESS MATCHING-HOUSE NUMBER
Reference Point :	ENTRANCE POINT OF A FACILITY OR STATION
Accuracy Meters :	50
Derived Tribes :	Mashpee Wampanoag Tribe - 16.8 mile(s), Wampanoag Tribe of Gay Head (Aquinnah) - 20.5 mile(s)
Derived HUC :	01090002
Derived WBD :	010900020401
Derived STCTY FIPS :	25005
Derived Zip :	02740
Derived CD113 :	09
Derived CB2010 :	250056513001001
MYRTK Universe :	NNN
NPDES IDs :	N/R
CWA Permit Types :	N/R
CWA Compliance Tracking :	N/R
CWA NAICS :	N/R
CWA SICS :	N/R
CWA Inspection Count :	N/R
CWA Last Inspection Days :	N/R

Map Id: 46
Direction: ESE
Distance: 0.419 mi., 2213 ft.
Elevation: 8 ft.
Relative: Lower

Site Name : SEA WATCH INTERNATIONAL LTD | NO LOCATION AID | SEA WATCH INTERNATIO
15 ANTONIO COSTA AVE | 15 ANTONIO L COSTA AVENUE
NEW BEDFORD | NEW BEDFORD CITY OF | New Bedford, MA

Database(s) : [AFS, AIRS - MA, ASBESTOS - MA, DOCKET, ECHO, ENF - MA, ERNS, FRS, HIST RELEASE - MA, HWG - MA, MANIFEST EPA, OSHA, RCRA VSQG, RELEASE - MA, SHWS - MA] ***(cont.)***

Envirosite ID: 58316625
EPA ID: MP5089960525

ECHO ***(cont.)***

CWA Informal Count :	N/R
CWA Formal Action Count :	N/R
CWA Last Formal Action Date :	N/R
CWA Penalties :	N/R
CWA Last Penalty Date :	N/R
CWA Last Penalty Amount :	N/R
CWA Quarters IN NC :	N/R
CWA Current Compliance Status :	N/R
CWA Current SNC Flag :	N
CWA 13 Quarters Compliance Status :	N/R
CWA 13 Quarters Effluent Exceedances:	N/R
CWA Three-Year QNCR Codes :	N/R
DFR URL :	Click here for hyperlink provided by the agency.
Facility SIC :	2092
Facility NAICS :	311712 - Fresh and Frozen Seafood Processing, 311710 - Seafood Product Preparation and Packaging
Facility Last Inspection EPA Date :	N/R
Facility Last Inspection State Date :	2021-06-03
Facility Last Formal Act EPA Date :	N/R
Facility Last Formal Act State Date :	2022-03-08
Facility Last Informal Act EPA Date :	N/R
Facility Last Informal Act State Date:	2013-11-15
Facility Federal Agency :	N/R
TRI Reporter :	N/R
Facility Imp Water Flag :	N/R
Current SNC Flag :	N
Indian County Flag :	N
Federal Flag :	N/R
US Mexico Border Flag :	N/R
Chesapeak Bay Flag :	N/R
AIR Flag :	Y
NPDES Flag :	N
SDWIS Flag :	N
RCRA Flag :	N
TRI Flag :	N
GHG Flag :	N
Major Flag :	N/R
Active Flag :	Y
NAA Flag :	Y
Latitude :	41.643031
Longitude :	-70.923884
Last Date in Agency List :	2023-07-21
Facility Name :	SEA WATCH INTERNATIONAL LTD
Facility Address :	15 ANTONIO L COSTA AVENUE, NEW BEDFORD, MA 02740
County :	BRISTOL

Map Id: 46
Direction: ESE
Distance: 0.419 mi., 2213 ft.
Elevation: 8 ft.
Relative: Lower

Site Name : SEA WATCH INTERNATIONAL LTD | NO LOCATION AID | SEA WATCH INTERNATIO
15 ANTONIO COSTA AVE | 15 ANTONIO L COSTA AVENUE
NEW BEDFORD | NEW BEDFORD CITY OF | New Bedford, MA

Database(s) : [AFS, AIRS - MA, ASBESTOS - MA, DOCKET, ECHO, ENF - MA, ERNS, FRS, HIST RELEASE - MA, HWG - MA, MANIFEST EPA, OSHA, RCRA VSQG, RELEASE - MA, SHWS - MA] ***(cont.)***

Envirosite ID: 58316625
EPA ID: MP5089960525

ECHO ***(cont.)***

Last Inspection Date :	N/R
Registry ID :	N/R
FIPS Code :	N/R
EPA Region :	01
Inspection Count :	0
Last Inspection Days :	N/R
Informal Count :	0
Last Informal Action Date :	N/R
Formal Action Count :	0
Last Formal Action Date :	N/R
Total Penalties :	0
Penalty Count :	N/R
Last Penalty Date :	N/R
Last Penalty Amount :	N/R
QTRS IN NC :	0
Programs IN SNC :	0
Current Compliance Status :	No Violation Identified
Three-Year Compliance Status :	_____
Collection Method :	Zip Code Centroid
Reference Point :	N/R
Accuracy Meters :	10000
Derived Tribes :	N/R
Derived HUC :	N/R
Derived WBD :	N/R
Derived STCTY FIPS :	N/R
Derived Zip :	N/R
Derived CD113 :	N/R
Derived CB2010 :	N/R
MYRTK Universe :	NNN
NPDES IDs :	N/R
CWA Permit Types :	N/R
CWA Compliance Tracking :	N/R
CWA NAICS :	N/R
CWA SICS :	N/R
CWA Inspection Count :	N/R
CWA Last Inspection Days :	N/R
CWA Informal Count :	N/R
CWA Formal Action Count :	N/R
CWA Last Formal Action Date :	N/R
CWA Penalties :	N/R
CWA Last Penalty Date :	N/R
CWA Last Penalty Amount :	N/R
CWA Quarters IN NC :	N/R
CWA Current Compliance Status :	N/R
CWA Current SNC Flag :	N
CWA 13 Quarters Compliance Status :	N/R
CWA 13 Quarters Effluent Exceedances:	N/R
CWA Three-Year QNCR Codes :	N/R
DFR URL :	Click here for hyperlink provided by the agency.

Map Id: 46
Direction: ESE
Distance: 0.419 mi., 2213 ft.
Elevation: 8 ft.
Relative: Lower

Site Name : SEA WATCH INTERNATIONAL LTD | NO LOCATION AID | SEA WATCH INTERNATIO
15 ANTONIO COSTA AVE | 15 ANTONIO L COSTA AVENUE
NEW BEDFORD | NEW BEDFORD CITY OF | New Bedford, MA

Database(s) : [AFS, AIRS - MA, ASBESTOS - MA, DOCKET, ECHO, ENF - MA, ERNS, FRS, HIST RELEASE - MA, HWG - MA, MANIFEST EPA, OSHA, RCRA VSQG, RELEASE - MA, SHWS - MA] ***(cont.)***

Envirosite ID: 58316625
EPA ID: MP5089960525

ECHO ***(cont.)***

Facility SIC :	N/R
Facility NAICS :	311710 - Seafood Product Preparation and Packaging
Facility Last Inspection EPA Date :	N/R
Facility Last Inspection State Date :	N/R
Facility Last Formal Act EPA Date :	N/R
Facility Last Formal Act State Date :	N/R
Facility Last Informal Act EPA Date :	N/R
Facility Last Informal Act State Date:	N/R
Facility Federal Agency :	N/R
TRI Reporter :	N/R
Facility Imp Water Flag :	N/R
Current SNC Flag :	N
Indian County Flag :	N
Federal Flag :	N/R
US Mexico Border Flag :	N/R
Chesapeak Bay Flag :	N/R
AIR Flag :	N
NPDES Flag :	N
SDWIS Flag :	N
RCRA Flag :	Y
TRI Flag :	N
GHG Flag :	N
Major Flag :	N/R
Active Flag :	Y
NAA Flag :	N/R
Latitude :	41.632284
Longitude :	-70.935929
Last Date in Agency List :	2019-05-06

ENF - MA

Facility Name :	SEA WATCH INTERNATIONAL LTD
Facility Address :	15 ANTONIO COSTA AVE, NEW BEDFORD
Issued Date :	2022-03-08
Program :	REGULATED ACTIVITY(S)
Penalty Assessed :	1265
Type of Enforcement :	Administrative Consent Order With Penalty
Last Date in Agency List :	2024-10-07
Issued Date :	2013-11-15
Program :	REGULATED ACTIVITY(S)
Penalty Assessed :	N/R
Type of Enforcement :	Notice Of Non-Compliance
Last Date in Agency List :	2024-10-07

Map Id: 46
Direction: ESE
Distance: 0.419 mi., 2213 ft.
Elevation: 8 ft.
Relative: Lower

Site Name : SEA WATCH INTERNATIONAL LTD | NO LOCATION AID | SEA WATCH INTERNATIO
15 ANTONIO COSTA AVE | 15 ANTONIO L COSTA AVENUE
NEW BEDFORD | NEW BEDFORD CITY OF | New Bedford, MA

Database(s) : [AFS, AIRS - MA, ASBESTOS - MA, DOCKET, ECHO, ENF - MA, ERNS, FRS, HIST RELEASE - MA, HWG - MA, MANIFEST EPA, OSHA, RCRA VSQG, RELEASE - MA, SHWS - MA] ***(cont.)***

Envirosite ID: 58316625
EPA ID: MP5089960525

ENF - MA ***(cont.)***

Issued Date :	2001-02-21
Program :	REGULATED ACTIVITY(S)
Penalty Assessed :	N/R
Type of Enforcement :	Notice Of Non-Compliance
Last Date in Agency List :	2024-10-07

Issued Date :	1997-10-23
Program :	REGULATED ACTIVITY(S)
Penalty Assessed :	N/R
Type of Enforcement :	Notice Of Non-Compliance
Last Date in Agency List :	2024-10-07

ERNS

Facility Address :	15 ANTONIO COSTA AVE, NEW BEDFORD, MA
County :	BRISTOL

Incident Information

Incident Date Time :	2020-08-03 01:30:00
Type of Incident :	FIXED
Incident Cause :	EQUIPMENT FAILURE
Incident DTG :	OCCURRED
Incident Location :	N/R
Sequence Number :	1283747
Potential Flag :	N
Description of Incident :	///UPDATE TO REPORT 1283521/// UPDATES: -THERE WAS A RELEASE OF 2.15 POUNDS OF ANHYDROUS AMMONIA. -THE RELEASE WAS SECURED AT 0430 ON 03-AUG-20. ORIGINAL DESCRIPTION: CALLER IS REPORTING A POTENTIAL RELEASE OF ANHYDROUS AMMONIA FROM A FOOD PROCESSING PLANT. THE INCIDENT CAUSE IS UNKNOWN AT THIS TIME. CALLER STATED THAT THE STATE HAZMAT TEAM IS EN ROUTE TO INVESTIGATE.
Last Date in Agency List :	2021-01-28

Incident Response Summary

Date Time Received :	2020-08-05 12:21:00
Date Time Completed :	2020-08-05 12:28:00
Call Type :	Incident
Source :	TELEPHONE
Responsible Company :	SEA WATCH INTERNATIONAL
Responsible Org Type :	PRIVATE ENTERPRISE
Responsible City :	NEW BEDFORD

Map Id: 46
Direction: ESE
Distance: 0.419 mi., 2213 ft.
Elevation: 8 ft.
Relative: Lower

Site Name : SEA WATCH INTERNATIONAL LTD | NO LOCATION AID | SEA WATCH INTERNATIO
15 ANTONIO COSTA AVE | 15 ANTONIO L COSTA AVENUE
NEW BEDFORD | NEW BEDFORD CITY OF | New Bedford, MA

Database(s) : [AFS, AIRS - MA, ASBESTOS - MA, DOCKET, ECHO, ENF - MA, ERNS, FRS, HIST RELEASE - MA, HWG - MA, MANIFEST EPA, OSHA, RCRA VSQG, RELEASE - MA, SHWS - MA] ***(cont.)***

Envirosite ID: 58316625
EPA ID: MP5089960525

ERNS ***(cont.)***

Responsible State :	MA
Responsible Zip :	N/R

Incident Details Summary

Remedial Action :	INVESTIGATION UNDERWAY
Medium :	N/R
Medium Description :	AIR
Body of Water :	N/R
Weather Conditions :	N/R
Water Temperature :	N/R
Water Supply Contaminated :	U
Waterway Closed :	N
Waterway Description :	N/R

Additional Incident Details Summary

Actual Amount :	N/R
Actual Amount Units :	N/R
Capacity of Tank :	N/R
Capacity of Tank Units :	N/R
Continuous Release Begin Date :	N/R
Continuous Release End Date :	N/R
Continuous Release Change Date :	N/R
Continuous Release Permit :	N/R
Continuous Release Type :	N/R
Description of Tank :	N/R
Device Operational :	U
DOT Crossing Number :	N/R
DOT Regulated :	U
NPDES :	N/R
NPDES Compliance :	U
Pipeline Aboveground :	ABOVE
Pipeline Covered :	U
Pipeline Type :	N/R
Tank ID :	N/R
Tank Regulated :	U
Tank Regulated by :	N/R

Materials Involved Summary

Name of Material :	AMMONIA, ANHYDROUS
CAS Number :	007664-41-7
Amount of Material :	2.15
Unit of Measure :	POUND(S)
UN Number :	N/R

Map Id: 46
Direction: ESE
Distance: 0.419 mi., 2213 ft.
Elevation: 8 ft.
Relative: Lower

Site Name : SEA WATCH INTERNATIONAL LTD | NO LOCATION AID | SEA WATCH INTERNATIO
15 ANTONIO COSTA AVE | 15 ANTONIO L COSTA AVENUE
NEW BEDFORD | NEW BEDFORD CITY OF | New Bedford, MA

Database(s) : [AFS, AIRS - MA, ASBESTOS - MA, DOCKET, ECHO, ENF - MA, ERNS, FRS, HIST RELEASE - MA, HWG - MA, MANIFEST EPA, OSHA, RCRA VSQG, RELEASE - MA, SHWS - MA] ***(cont.)***

Envirosite ID: 58316625
EPA ID: MP5089960525

ERNS ***(cont.)***

CHRIS Code :	AMA
Reached Water :	NO
Amount in Water :	N/R
Unit of Measure (Reach Water) :	N/R

Incident Information

Incident Date Time :	2020-08-03 01:30:00
Type of Incident :	FIXED
Incident Cause :	UNKNOWN
Incident DTG :	DISCOVERED
Incident Location :	N/R
Sequence Number :	1283521
Potential Flag :	Y
Description of Incident :	CALLER IS REPORTING A POTENTIAL RELEASE OF ANHYDROUS AMMONIA FROM A FOOD PROCESSING PLANT. THE INCIDENT CAUSE IS UNKNOWN AT THIS TIME. CALLER STATED THAT THE STATE HAZMAT TEAM IS EN ROUTE TO INVESTIGATE.
Last Date in Agency List :	2021-01-28

Incident Response Summary

Date Time Received :	2020-08-03 01:45:00
Date Time Completed :	2020-08-03 01:52:00
Call Type :	Incident
Source :	TELEPHONE
Responsible Company :	SEA WATCH INTERNATIONAL
Responsible Org Type :	PRIVATE ENTERPRISE
Responsible City :	NEW BEDFORD
Responsible State :	MA
Responsible Zip :	N/R

Incident Details Summary

Remedial Action :	INVESTIGATION UNDERWAY
Medium :	N/R
Medium Description :	UNKNOWN
Body of Water :	N/R
Weather Conditions :	N/R
Water Temperature :	N/R
Water Supply Contaminated :	U
Waterway Closed :	N
Waterway Description :	N/R

Map Id: 46
Direction: ESE
Distance: 0.419 mi., 2213 ft.
Elevation: 8 ft.
Relative: Lower

Site Name : SEA WATCH INTERNATIONAL LTD | NO LOCATION AID | SEA WATCH INTERNATIO
15 ANTONIO COSTA AVE | 15 ANTONIO L COSTA AVENUE
NEW BEDFORD | NEW BEDFORD CITY OF | New Bedford, MA

Database(s) : [AFS, AIRS - MA, ASBESTOS - MA, DOCKET, ECHO, ENF - MA, ERNS, FRS, HIST RELEASE - MA, HWG - MA, MANIFEST EPA, OSHA, RCRA VSQG, RELEASE - MA, SHWS - MA] ***(cont.)***

Envirosite ID: 58316625
EPA ID: MP5089960525

ERNS ***(cont.)***

Additional Incident Details Summary

Actual Amount :	N/R
Actual Amount Units :	N/R
Capacity of Tank :	N/R
Capacity of Tank Units :	N/R
Continuous Release Begin Date :	N/R
Continuous Release End Date :	N/R
Continuous Release Change Date :	N/R
Continuous Release Permit :	N/R
Continuous Release Type :	N/R
Description of Tank :	N/R
Device Operational :	U
DOT Crossing Number :	N/R
DOT Regulated :	U
NPDES :	N/R
NPDES Compliance :	U
Pipeline Aboveground :	ABOVE
Pipeline Covered :	U
Pipeline Type :	N/R
Tank ID :	N/R
Tank Regulated :	U
Tank Regulated by :	N/R

Materials Involved Summary

Name of Material :	AMMONIA, ANHYDROUS
CAS Number :	007664-41-7
Amount of Material :	0
Unit of Measure :	UNKNOWN AMOUNT
UN Number :	N/R
CHRIS Code :	AMA
Reached Water :	NO
Amount in Water :	N/R
Unit of Measure (Reach Water) :	N/R

FRS

Facility Name :	SEA WATCH INTERNATIO
Facility Address :	15 ANTONIO COSTA AVENUE, NEW BEDFORD, MA 02740-7347
County :	BRISTOL

Site Details

Registry ID :	110001973972
FRS Facility URL :	Click here for hyperlink provided by the agency.
Last Date in Agency List :	2024-12-16

Map Id: 46
Direction: ESE
Distance: 0.419 mi., 2213 ft.
Elevation: 8 ft.
Relative: Lower

Site Name : SEA WATCH INTERNATIONAL LTD | NO LOCATION AID | SEA WATCH INTERNATIO
15 ANTONIO COSTA AVE | 15 ANTONIO L COSTA AVENUE
NEW BEDFORD | NEW BEDFORD CITY OF | New Bedford, MA

Database(s) : [AFS, AIRS - MA, ASBESTOS - MA, DOCKET, ECHO, ENF - MA, ERNS, FRS, HIST RELEASE - MA, HWG - MA, MANIFEST EPA, OSHA, RCRA VSQG, RELEASE - MA, SHWS - MA] ***(cont.)***

Envirosite ID: 58316625
EPA ID: MP5089960525

FRS ***(cont.)***

Source Description
Source Description : AIR contains compliance and permit data for stationary sources of air pollution regulated by the EPA, State, and Local air pollution agencies. AFS contains compliance and permit data for stationary sources of air pollution regulated by the EPA, State, and Local air pollution agencies.

Source Description : The Emission Inventory System (EIS) maintains an inventory of large stationary sources and voluntarily-reported smaller sources of air point pollution emitters. It contains information about facility sites and their physical location, emission units, emission processes, release points, control approaches, and regulations. Facility inventory data are kept separate from the emissions data and have stable identifiers to improve continuity from year to year and to help identify duplicate or missing facilities.
The MA-EPICS is the central repository for all environmental protection data for the State of Massachusetts.

FRS Environmental Interest
Source and System ID : AIRS/AFS - 2512000235
AIRS/AFS - 2512000877
EIS - 5872911
EIS - 6623311
ICIS - MA0000002512000235
ICIS - MA0000002512000877
MA-EPICS - 54727

Facility Name : SEA WATCH INTERNATIONAL LTD
Facility Address : 15 ANTONIO COSTA AVENUE, NEW BEDFORD, MA 02740-7347
County : BRISTOL

Site Details
Registry ID : 110001973972
FRS Facility URL : Click here for hyperlink provided by the agency.
Last Date in Agency List : 2024-08-21

Source Description
Source Description : AIR contains compliance and permit data for stationary sources of air pollution regulated by the EPA, State, and Local air pollution agencies. AFS contains compliance and permit data for stationary sources of air pollution regulated by the EPA, State, and Local air pollution agencies.

Map Id: 46
Direction: ESE
Distance: 0.419 mi., 2213 ft.
Elevation: 8 ft.
Relative: Lower

Site Name : SEA WATCH INTERNATIONAL LTD | NO LOCATION AID | SEA WATCH INTERNATIO
15 ANTONIO COSTA AVE | 15 ANTONIO L COSTA AVENUE
NEW BEDFORD | NEW BEDFORD CITY OF | New Bedford, MA

Database(s) : [AFS, AIRS - MA, ASBESTOS - MA, DOCKET, ECHO, ENF - MA, ERNS, FRS, HIST RELEASE - MA, HWG - MA, MANIFEST EPA, OSHA, RCRA VSQG, RELEASE - MA, SHWS - MA] ***(cont.)***

Envirosite ID: 58316625
EPA ID: MP5089960525

FRS ***(cont.)***

Source Description : The Emission Inventory System (EIS) maintains an inventory of large stationary sources and voluntarily-reported smaller sources of air point pollution emitters. It contains information about facility sites and their physical location, emission units, emission processes, release points, control approaches, and regulations. Facility inventory data are kept separate from the emissions data and have stable identifiers to improve continuity from year to year and to help identify duplicate or missing facilities.
The MA-EPICS is the central repository for all environmental protection data for the State of Massachusetts.

FRS Environmental Interest
Source and System ID : AIRS/AFS - 2512000235
AIRS/AFS - 2512000877
EIS - 5872911
EIS - 6623311
ICIS - MA0000002512000235
ICIS - MA0000002512000877
MA-EPICS - 54727

Facility Name : SEA WATCH INTERNATIONAL LTD
Facility Address : 15 ANTONIO L COSTA AVENUE, NEW BEDFORD, MA 02740
County : BRISTOL

Site Details
Registry ID : 110070279022
FRS Facility URL : Click here for hyperlink provided by the agency.
Last Date in Agency List : 2024-12-16

Source Description

Map Id: 46
Direction: ESE
Distance: 0.419 mi., 2213 ft.
Elevation: 8 ft.
Relative: Lower

Site Name : SEA WATCH INTERNATIONAL LTD | NO LOCATION AID | SEA WATCH INTERNATIO
15 ANTONIO COSTA AVE | 15 ANTONIO L COSTA AVENUE
NEW BEDFORD | NEW BEDFORD CITY OF | New Bedford, MA

Database(s) : [AFS, AIRS - MA, ASBESTOS - MA, DOCKET, ECHO, ENF - MA, ERNS, FRS, HIST RELEASE - MA, HWG - MA, MANIFEST EPA, OSHA, RCRA VSQG, RELEASE - MA, SHWS - MA] ***(cont.)***

Envirosite ID: 58316625
EPA ID: MP5089960525

FRS ***(cont.)***

Source Description :

ICIS provides a database that, when complete, will contain enforcement and compliance information across most of EPA's programs. The vision for ICIS is to replace EPA's independent databases that contain enforcement data with a single repository for that information. Currently, ICIS contains all Federal Administrative and Judicial enforcement actions and a subset of the Permit Compliance System (PCS), which supports the National Pollutant Discharge Elimination System (NPDES). This information is maintained in ICIS by EPA in the Regional offices and at Headquarters. A future release of ICIS will completely replace PCS and will integrate that information with Federal actions already in the system. ICIS also has the capability to track other activities that support compliance and enforcement programs, including incident tracking, compliance assistance, and compliance monitoring.
OSHA-OIS

Source Description :

RCRAInfo is EPA's comprehensive information system that supports the Resource Conservation and Recovery Act (RCRA) of 1976 and the Hazardous and Solid Waste Amendments (HSWA) of 1984 through the tracking of events and activities related to facilities that generate, transport, and treat, store, or dispose of hazardous waste. RCRAInfo allows RCRA program staff to track the notification, permit, compliance, and corrective action activities required under RCRA. RCRAInfo also supports generation of the National Hazardous Waste Biennial Report. All generators and treatment, storage, and disposal facilities who handle hazardous waste are required to report to the EPA Administrator at least once every two years to support creation of the Biennial Report.

FRS Environmental Interest

Source and System ID :
ICIS - 3601297055
OSHA-OIS - 339551368
OSHA-OIS - 339579948
OSHA-OIS - 339812877
OSHA-OIS - 340485978
RCRAINFO - MAR000552869

Facility Name : WORKFORCE UNLIMITED, INC.
Facility Address : 15 ANTONIO L. COSTA AVENUE, NEW BEDFORD, MA 02740
County : N/R

Site Details

Registry ID : 110070283916
FRS Facility URL : Click here for hyperlink provided by the agency.
Last Date in Agency List : 2024-12-16

Map Id: 46
Direction: ESE
Distance: 0.419 mi., 2213 ft.
Elevation: 8 ft.
Relative: Lower

Site Name : SEA WATCH INTERNATIONAL LTD | NO LOCATION AID | SEA WATCH INTERNATIO
15 ANTONIO COSTA AVE | 15 ANTONIO L COSTA AVENUE
NEW BEDFORD | NEW BEDFORD CITY OF | New Bedford, MA

Database(s) : [AFS, AIRS - MA, ASBESTOS - MA, DOCKET, ECHO, ENF - MA, ERNS, FRS, HIST RELEASE - MA, HWG - MA, MANIFEST EPA, OSHA, RCRA VSQG, RELEASE - MA, SHWS - MA] ***(cont.)***

Envirosite ID: 58316625
EPA ID: MP5089960525

FRS ***(cont.)***

Source Description
Source Description : OSHA-OIS

FRS Environmental Interest
Source and System ID : OSHA-OIS - 339590945

HIST RELEASE - MA

Facility Address : 15 ANTONIO COSTA BLVD, NEW BEDFORD

Notification Date : 1994-10-12
RTN Number : 4-10838
Assoc ID : N/R
Source : TRANSFORM
Category : TWO HR
Location Aid : NO LOCATION AID
Location : COMMERCIAL, INDUSTRIAL
Municipality : NEW BEDFORD
Last Date in Agency List : 2015-04-09

Chemical Information
Chemical : OIL 200.0 GAL

Chemical : TRANSFORMER FLUID 200.0 GAL

HWG - MA

Facility Name : SEA WATCH INTERNATIONAL LTD
Facility Address : 15 ANTONIO L COSTA AVE, NEW BEDFORD, MA 02740

EPA ID : MAR000552869
2nd Name : N/R
Phone : 508-742-9611
RCRA Generator Status : VSQG
State Generator Status : VQG-MA
Last Date in Agency List : 2025-03-18

EPA ID : MV5089841406
2nd Name : N/R
Phone : N/R
RCRA Generator Status : VSQG

Map Id: 46
Direction: ESE
Distance: 0.419 mi., 2213 ft.
Elevation: 8 ft.
Relative: Lower

Site Name : SEA WATCH INTERNATIONAL LTD | NO LOCATION AID | SEA WATCH INTERNATIO
15 ANTONIO COSTA AVE | 15 ANTONIO L COSTA AVENUE
NEW BEDFORD | NEW BEDFORD CITY OF | New Bedford, MA

Database(s) : [AFS, AIRS - MA, ASBESTOS - MA, DOCKET, ECHO, ENF - MA, ERNS, FRS, HIST RELEASE - MA, HWG - MA, MANIFEST EPA, OSHA, RCRA VSQG, RELEASE - MA, SHWS - MA] ***(cont.)***

Envirosite ID: 58316625
EPA ID: MP5089960525

HWG - MA ***(cont.)***

State Generator Status :	N/R
Last Date in Agency List :	2019-03-15

MANIFEST EPA

Manifest Details

Details for this site have been truncated due to the large number of available details for this site within this dataset. For the complete details for this site, contact your Envirosite account representative for a complimentary site report containing all of the details available.

Manifest Number :	024586505JJK
Shipped Date :	2024-02-07
Updated Date :	2024-02-17
Received Date :	2024-02-07
Status :	Signed
Generator ID :	MAR000552869
Generator Name :	F/V LADY BRITTANY
Generator Address :	15 ANTONIO COSTA AVE., NEW BEDFORD, MA 02740
Generator Mailing :	15 PO BOX 727, MANAHAWKIN, NJ 08050
Generator Contact :	N/R
Destination ID :	RIR000500025
Destination Name :	WESTERN OIL INC
Destination Mailing :	PO BOX 518, LINCOLN, RI 02865
Destination Address :	1 DUCHESS WAY, LINCOLN, RI 02865
Destination Contact :	N/R
Submission Type :	DataImage5Copy
Origin Type :	Service
Manifest Residue :	N
Rejection :	N
Last Date in Agency List :	2024-12-03

Waste Details

Waste Line Number :	1
Is DOT Hazardous :	Y
DOT ID Number :	NA1993
DOT Information :	NA1993, COMBUSTIBLE LIQUID, N.O.S. (PETROLEUM OILS) COMB LIQ., PGIII
Non Waste Description :	N/R
Quantity :	260 Gallons
Quantity Tons, Acute, Non-Acute :	1.0842369, 0, 1.0842369
Quantity Kg, Acute, Non-Acute :	0, 983.43536
Quantity Tons, Haz, Non-Haz :	, 1.0842369
Quantity Kg, Haz, Non-Haz :	, 983.43536
Management Method :	-
Is EPA Waste :	N
Federal Code :	N/R

Map Id: 46
Direction: ESE
Distance: 0.419 mi., 2213 ft.
Elevation: 8 ft.
Relative: Lower

Site Name : SEA WATCH INTERNATIONAL LTD | NO LOCATION AID | SEA WATCH INTERNATIO
15 ANTONIO COSTA AVE | 15 ANTONIO L COSTA AVENUE
NEW BEDFORD | NEW BEDFORD CITY OF | New Bedford, MA

Database(s) : [AFS, AIRS - MA, ASBESTOS - MA, DOCKET, ECHO, ENF - MA, ERNS, FRS, HIST RELEASE - MA, HWG - MA, MANIFEST EPA, OSHA, RCRA VSQG, RELEASE - MA, SHWS - MA] ***(cont.)***

Envirosite ID: 58316625
EPA ID: MP5089960525

MANIFEST EPA ***(cont.)***

State Code : MA - MA98, RI - R014

Manifest Details

Manifest Number :	025620621JJK
Shipped Date :	2024-01-16
Updated Date :	2024-02-15
Received Date :	2024-01-16
Status :	Signed
Generator ID :	MAR000552869
Generator Name :	F/V ESS PRIDE
Generator Address :	15 ANTONIO COSTA AVE, NEW BEDFORD, MA 02740
Generator Mailing :	15 PO BOX 727, MANAHAWKIN, NJ 08050
Generator Contact :	N/R
Destination ID :	RIR000500025
Destination Name :	WESTERN OIL INC
Destination Mailing :	PO BOX 518, LINCOLN, RI 02865
Destination Address :	1 DUCHESS WAY, LINCOLN, RI 02865
Destination Contact :	N/R
Submission Type :	DataImage5Copy
Origin Type :	Service
Manifest Residue :	N
Rejection :	N
Last Date in Agency List :	2024-12-03

Waste Details

Waste Line Number :	1
Is DOT Hazardous :	Y
DOT ID Number :	NA1993
DOT Information :	NA1993, COMBUSTIBLE LIQUID, N.O.S. (PETROLEUM OILS) COMB LIQ., PGIII
Non Waste Description :	N/R
Quantity :	1000 Gallons
Quantity Tons, Acute, Non-Acute :	4.1701417, 0, 4.1701417
Quantity Kg, Acute, Non-Acute :	0, 3782.4438
Quantity Tons, Haz, Non-Haz :	, 4.1701417
Quantity Kg, Haz, Non-Haz :	, 3782.4438
Management Method :	-
Is EPA Waste :	N
Federal Code :	N/R
State Code :	MA - MA98, RI - R014

Map Id: 46
Direction: ESE
Distance: 0.419 mi., 2213 ft.
Elevation: 8 ft.
Relative: Lower

Site Name : SEA WATCH INTERNATIONAL LTD | NO LOCATION AID | SEA WATCH INTERNATIO
15 ANTONIO COSTA AVE | 15 ANTONIO L COSTA AVENUE
NEW BEDFORD | NEW BEDFORD CITY OF | New Bedford, MA

Database(s) : [AFS, AIRS - MA, ASBESTOS - MA, DOCKET, ECHO, ENF - MA, ERNS, FRS, HIST RELEASE - MA, HWG - MA, MANIFEST EPA, OSHA, RCRA VSQG, RELEASE - MA, SHWS - MA] ***(cont.)***

Envirosite ID: 58316625
EPA ID: MP5089960525

MANIFEST EPA ***(cont.)***

Manifest Details

Manifest Number :	008808199SKS
Shipped Date :	2023-08-28
Updated Date :	2023-10-10
Received Date :	2023-09-20
Status :	Signed
Generator ID :	MAR000552869
Generator Name :	Sea Watch International
Generator Address :	15 Antonio Costa Ave, NEW BEDFORD, MA 02740
Generator Mailing :	15 Antonio Costa Ave, New Bedford, MA 02740
Generator Contact :	Sea Watch International
Destination ID :	MAD082303777
Destination Name :	Cyn Oil Corporation
Destination Mailing :	1771 Washington St, Stoughton, MA 02072
Destination Address :	1771 Washington St, Stoughton, MA 02072
Destination Contact :	N/R
Submission Type :	DataImage5Copy
Origin Type :	Service
Manifest Residue :	N
Rejection :	N
Last Date in Agency List :	2024-12-03

Waste Details

Waste Line Number :	1
Is DOT Hazardous :	N
DOT ID Number :	N/R
DOT Information :	N/R
Non Waste Description :	NONE, NONE, NON DOT REGULATED,), N/A (OILY WATER), N/A, NONE
Quantity :	275 Gallons
Quantity Tons, Acute, Non-Acute :	1.146789, 0, 1.146789
Quantity Kg, Acute, Non-Acute :	0, 1040.172
Quantity Tons, Haz, Non-Haz :	, 1.146789
Quantity Kg, Haz, Non-Haz :	, 1040.172
Management Method :	H141 - STORAGE, BULKING AND/OR TRANSFER OFF SITE
Is EPA Waste :	N
Federal Code :	N/R
State Code :	MA - MA01

Manifest Details

Manifest Number :	024586142JJK
Shipped Date :	2023-06-22
Updated Date :	2023-06-23
Received Date :	2023-06-22
Status :	Signed
Generator ID :	MAR000552869

Map Id: 46
Direction: ESE
Distance: 0.419 mi., 2213 ft.
Elevation: 8 ft.
Relative: Lower

Site Name : SEA WATCH INTERNATIONAL LTD | NO LOCATION AID | SEA WATCH INTERNATIO
15 ANTONIO COSTA AVE | 15 ANTONIO L COSTA AVENUE
NEW BEDFORD | NEW BEDFORD CITY OF | New Bedford, MA

Database(s) : [AFS, AIRS - MA, ASBESTOS - MA, DOCKET, ECHO, ENF - MA, ERNS, FRS, HIST RELEASE - MA, HWG - MA, MANIFEST EPA, OSHA, RCRA VSQG, RELEASE - MA, SHWS - MA] ***(cont.)***

Envirosite ID: 58316625
EPA ID: MP5089960525

MANIFEST EPA ***(cont.)***

Generator Name :	SEA WATCH M/V PURSUIT
Generator Address :	15 ANTONIO COSTA AVE., NEW BEDFORD, MA 02740
Generator Mailing :	15 ANTONIO COSTA AVE., NEW BEDFORD, MA 02740
Generator Contact :	N/R
Destination ID :	RIR000500025
Destination Name :	WESTERN OIL INC
Destination Mailing :	PO BOX 518, LINCOLN, RI 02865
Destination Address :	1 DUCHESS WAY, LINCOLN, RI 02865
Destination Contact :	N/R
Submission Type :	DataImage5Copy
Origin Type :	Service
Manifest Residue :	N
Rejection :	N
Last Date in Agency List :	2024-12-03

Waste Details

Waste Line Number :	1
Is DOT Hazardous :	Y
DOT ID Number :	NA1993
DOT Information :	NA1993, COMBUSTIBLE LIQUID, N.O.S. (PETROLEUM OILS) COMB LIQ., PGIII
Non Waste Description :	N/R
Quantity :	100 Gallons
Quantity Tons, Acute, Non-Acute :	0.41701418, 0, 0.41701418
Quantity Kg, Acute, Non-Acute :	0, 378.2444
Quantity Tons, Haz, Non-Haz :	, 0.41701418
Quantity Kg, Haz, Non-Haz :	, 378.2444
Management Method :	-
Is EPA Waste :	N
Federal Code :	N/R
State Code :	MA - MA98, RI - R014

Waste Line Number :	2
Is DOT Hazardous :	N
DOT ID Number :	N/R
DOT Information :	N/R
Non Waste Description :	NA 1993, COMBUSTIBLE LIQUIDS, N.O.S. (OIL/WATER) COMB. LIQ. PG III
Quantity :	100 Gallons
Quantity Tons, Acute, Non-Acute :	0.41701418, 0, 0.41701418
Quantity Kg, Acute, Non-Acute :	0, 378.2444
Quantity Tons, Haz, Non-Haz :	, 0.41701418
Quantity Kg, Haz, Non-Haz :	, 378.2444
Management Method :	-
Is EPA Waste :	N
Federal Code :	N/R
State Code :	MA - MA98, RI - R014

Map Id: 46
Direction: ESE
Distance: 0.419 mi., 2213 ft.
Elevation: 8 ft.
Relative: Lower

Site Name : SEA WATCH INTERNATIONAL LTD | NO LOCATION AID | SEA WATCH INTERNATIO
15 ANTONIO COSTA AVE | 15 ANTONIO L COSTA AVENUE
NEW BEDFORD | NEW BEDFORD CITY OF | New Bedford, MA

Database(s) : [AFS, AIRS - MA, ASBESTOS - MA, DOCKET, ECHO, ENF - MA, ERNS, FRS, HIST RELEASE - MA, HWG - MA, MANIFEST EPA, OSHA, RCRA VSQG, RELEASE - MA, SHWS - MA] ***(cont.)***

Envirosite ID: 58316625
EPA ID: MP5089960525

MANIFEST EPA ***(cont.)***

Manifest Details

Manifest Number :	024587447JJK
Shipped Date :	2023-06-16
Updated Date :	2023-06-19
Received Date :	2023-06-16
Status :	Signed
Generator ID :	MAR000552869
Generator Name :	M/V ESS PRIDE
Generator Address :	15 ANTONIO COSTA AVE, NEW BEDFORD, MA 02740
Generator Mailing :	PO BOX 727, MANAHAWKIN, NJ 08050
Generator Contact :	N/R
Destination ID :	RIR000500025
Destination Name :	WESTERN OIL INC
Destination Mailing :	PO BOX 518, LINCOLN, RI 02865
Destination Address :	1 DUCHESS WAY, LINCOLN, RI 02865
Destination Contact :	N/R
Submission Type :	DataImage5Copy
Origin Type :	Service
Manifest Residue :	N
Rejection :	N
Last Date in Agency List :	2024-12-03

Waste Details

Waste Line Number :	1
Is DOT Hazardous :	N
DOT ID Number :	N/R
DOT Information :	N/R
Non Waste Description :	NA 1993, COMBUSTIBLE LIQUIDS, N.O.S. (OIL/WATER) COMB. LIQ. PG III
Quantity :	955 Gallons
Quantity Tons, Acute, Non-Acute :	3.9824853, 0, 3.9824853
Quantity Kg, Acute, Non-Acute :	0, 3612.2336
Quantity Tons, Haz, Non-Haz :	, 3.9824853
Quantity Kg, Haz, Non-Haz :	, 3612.2336
Management Method :	-
Is EPA Waste :	N
Federal Code :	N/R
State Code :	MA - MA98, RI - R014

OSHA

Facility Name :	ATLANTIC SHELLFISH, INCORPORATED
Facility Address :	15 ANTONIO COSTA BOULEVARD, NEW BEDFORD, MA 02740

Map Id: 46
Direction: ESE
Distance: 0.419 mi., 2213 ft.
Elevation: 8 ft.
Relative: Lower

Site Name : SEA WATCH INTERNATIONAL LTD | NO LOCATION AID | SEA WATCH INTERNATIO
15 ANTONIO COSTA AVE | 15 ANTONIO L COSTA AVENUE
NEW BEDFORD | NEW BEDFORD CITY OF | New Bedford, MA

Database(s) : [AFS, AIRS - MA, ASBESTOS - MA, DOCKET, ECHO, ENF - MA, ERNS, FRS, HIST RELEASE - MA, HWG - MA, MANIFEST EPA, OSHA, RCRA VSQG, RELEASE - MA, SHWS - MA] ***(cont.)***

Envirosite ID: 58316625
EPA ID: MP5089960525

OSHA ***(cont.)***

Site Details

Activity Number :	302059035
Reporting ID :	0111400
Open Date :	1998-10-07
Conference Closed :	1998-10-09
Case Closed :	2000-11-08
Case Mod Date :	N/R
Owner Type :	Private
Advance Notice :	N
Safety/Health :	Health
Number in Establishment :	4
SIC :	0913 - SHELLFISH
NAICS :	000000
Inspection Type :	Unprog Rel
Inspection Scope :	Partial
Why No Inspection :	N/R
Union :	No
Mailing Address :	607 SEASHORE ROAD, CAPE MAY, NJ 08204
Agency Hyperlink :	Click here for hyperlink provided by the agency.
Last Date in Agency List :	2024-06-07

Violations

Details for this site have been truncated due to the large number of available details for this site within this dataset. For the complete details for this site, contact your Envirosite account representative for a complimentary site report containing all of the details available.

Activity Number :	302059035
Citation ID :	01004B
Delete Flag :	X
Standard Ref :	19100146 D09
Violation Type :	Serious
Issuance Date :	1999-03-25
Abate Date :	1999-05-11
Abate Complete :	N/R
Current Penalty :	N/R
Initial Penalty :	N/R
Contest Date :	1999-04-16
Final Order Date :	2000-04-03
Number Instances :	1
Number Exposed :	2
Record :	Accident
Gravity :	10
Emphasis :	N/R
Hazcat :	N/R
FTA Insp Number :	N/R
FTA Issuance Date :	N/R

Map Id: 46
Direction: ESE
Distance: 0.419 mi., 2213 ft.
Elevation: 8 ft.
Relative: Lower

Site Name : SEA WATCH INTERNATIONAL LTD | NO LOCATION AID | SEA WATCH INTERNATIO
15 ANTONIO COSTA AVE | 15 ANTONIO L COSTA AVENUE
NEW BEDFORD | NEW BEDFORD CITY OF | New Bedford, MA

Database(s) : [AFS, AIRS - MA, ASBESTOS - MA, DOCKET, ECHO, ENF - MA, ERNS, FRS, HIST RELEASE - MA, HWG - MA, MANIFEST EPA, OSHA, RCRA VSQG, RELEASE - MA, SHWS - MA] ***(cont.)***

Envirosite ID: 58316625
EPA ID: MP5089960525

OSHA ***(cont.)***

FTA Penalty :	N/R
FTA Contest Date :	N/R
FTA Final Order Date :	N/R
HAZ Subtances :	HYDROGEN SULFIDE

Activity Number :	302059035
Citation ID :	01006
Delete Flag :	X
Standard Ref :	19100146 K03 I
Violation Type :	Serious
Issuance Date :	1999-03-25
Abate Date :	1999-05-11
Abate Complete :	N/R
Current Penalty :	2800.0
Initial Penalty :	2800.0
Contest Date :	1999-04-16
Final Order Date :	2000-04-03
Number Instances :	1
Number Exposed :	2
Record :	Accident
Gravity :	10
Emphasis :	N/R
Hazcat :	N/R
FTA Insp Number :	N/R
FTA Issuance Date :	N/R
FTA Penalty :	N/R
FTA Contest Date :	N/R
FTA Final Order Date :	N/R
HAZ Subtances :	HYDROGEN SULFIDE

Activity Number :	302059035
Citation ID :	01001B
Delete Flag :	X
Standard Ref :	19101000 B02
Violation Type :	Serious
Issuance Date :	1999-03-25
Abate Date :	1999-03-30
Abate Complete :	Corrected During Inspection
Current Penalty :	N/R
Initial Penalty :	N/R
Contest Date :	1999-04-16
Final Order Date :	2000-04-03
Number Instances :	1
Number Exposed :	2
Record :	Accident
Gravity :	10
Emphasis :	N/R

Map Id: 46
Direction: ESE
Distance: 0.419 mi., 2213 ft.
Elevation: 8 ft.
Relative: Lower

Site Name : SEA WATCH INTERNATIONAL LTD | NO LOCATION AID | SEA WATCH INTERNATIO
15 ANTONIO COSTA AVE | 15 ANTONIO L COSTA AVENUE
NEW BEDFORD | NEW BEDFORD CITY OF | New Bedford, MA

Database(s) : [AFS, AIRS - MA, ASBESTOS - MA, DOCKET, ECHO, ENF - MA, ERNS, FRS, HIST RELEASE - MA, HWG - MA, MANIFEST EPA, OSHA, RCRA VSQG, RELEASE - MA, SHWS - MA] ***(cont.)***

Envirosite ID: 58316625
EPA ID: MP5089960525

OSHA ***(cont.)***

Hazcat :	N/R
FTA Insp Number :	N/R
FTA Issuance Date :	N/R
FTA Penalty :	N/R
FTA Contest Date :	N/R
FTA Final Order Date :	N/R
HAZ Subtances :	HYDROGEN SULFIDE

Activity Number :	302059035
Citation ID :	01005D
Delete Flag :	X
Standard Ref :	19100146 H01
Violation Type :	Serious
Issuance Date :	1999-03-25
Abate Date :	1999-05-11
Abate Complete :	N/R
Current Penalty :	N/R
Initial Penalty :	N/R
Contest Date :	1999-04-16
Final Order Date :	2000-04-03
Number Instances :	1
Number Exposed :	2
Record :	Accident
Gravity :	10
Emphasis :	N/R
Hazcat :	N/R
FTA Insp Number :	N/R
FTA Issuance Date :	N/R
FTA Penalty :	N/R
FTA Contest Date :	N/R
FTA Final Order Date :	N/R
HAZ Subtances :	HYDROGEN SULFIDE

Activity Number :	302059035
Citation ID :	01003
Delete Flag :	N/R
Standard Ref :	19100146 C03
Violation Type :	Other
Issuance Date :	1999-03-25
Abate Date :	1999-05-11
Abate Complete :	Abatement Completed
Current Penalty :	N/R
Initial Penalty :	2800.0
Contest Date :	1999-04-16
Final Order Date :	2000-04-03
Number Instances :	1
Number Exposed :	2

Map Id: 46
Direction: ESE
Distance: 0.419 mi., 2213 ft.
Elevation: 8 ft.
Relative: Lower

Site Name : SEA WATCH INTERNATIONAL LTD | NO LOCATION AID | SEA WATCH INTERNATIO
15 ANTONIO COSTA AVE | 15 ANTONIO L COSTA AVENUE
NEW BEDFORD | NEW BEDFORD CITY OF | New Bedford, MA

Database(s) : [AFS, AIRS - MA, ASBESTOS - MA, DOCKET, ECHO, ENF - MA, ERNS, FRS, HIST RELEASE - MA, HWG - MA, MANIFEST EPA, OSHA, RCRA VSQG, RELEASE - MA, SHWS - MA] ***(cont.)***

Envirosite ID: 58316625
EPA ID: MP5089960525

OSHA ***(cont.)***

Record :	Accident
Gravity :	10
Emphasis :	N/R
Hazcat :	N/R
FTA Insp Number :	N/R
FTA Issuance Date :	N/R
FTA Penalty :	N/R
FTA Contest Date :	N/R
FTA Final Order Date :	N/R
HAZ Subtances :	HYDROGEN SULFIDE

Activity Number :	302059035
Citation ID :	01002A
Delete Flag :	N/R
Standard Ref :	19100146 C01
Violation Type :	Other
Issuance Date :	1999-03-25
Abate Date :	1999-05-11
Abate Complete :	Abatement Completed
Current Penalty :	N/R
Initial Penalty :	2800.0
Contest Date :	1999-04-16
Final Order Date :	2000-04-03
Number Instances :	1
Number Exposed :	2
Record :	Accident
Gravity :	10
Emphasis :	N/R
Hazcat :	N/R
FTA Insp Number :	N/R
FTA Issuance Date :	N/R
FTA Penalty :	N/R
FTA Contest Date :	N/R
FTA Final Order Date :	N/R
HAZ Subtances :	HYDROGEN SULFIDE

Activity Number :	302059035
Citation ID :	01002B
Delete Flag :	N/R
Standard Ref :	19100146 C02
Violation Type :	Other
Issuance Date :	1999-03-25
Abate Date :	1999-05-11
Abate Complete :	Abatement Completed
Current Penalty :	N/R
Initial Penalty :	N/R
Contest Date :	1999-04-16

Map Id: 46
Direction: ESE
Distance: 0.419 mi., 2213 ft.
Elevation: 8 ft.
Relative: Lower

Site Name : SEA WATCH INTERNATIONAL LTD | NO LOCATION AID | SEA WATCH INTERNATIO
15 ANTONIO COSTA AVE | 15 ANTONIO L COSTA AVENUE
NEW BEDFORD | NEW BEDFORD CITY OF | New Bedford, MA

Database(s) : [AFS, AIRS - MA, ASBESTOS - MA, DOCKET, ECHO, ENF - MA, ERNS, FRS, HIST RELEASE - MA, HWG - MA, MANIFEST EPA, OSHA, RCRA VSQG, RELEASE - MA, SHWS - MA] ***(cont.)***

Envirosite ID: 58316625
EPA ID: MP5089960525

OSHA ***(cont.)***

Final Order Date :	2000-04-03
Number Instances :	2
Number Exposed :	2
Record :	Accident
Gravity :	10
Emphasis :	N/R
Hazcat :	N/R
FTA Insp Number :	N/R
FTA Issuance Date :	N/R
FTA Penalty :	N/R
FTA Contest Date :	N/R
FTA Final Order Date :	N/R
HAZ Subtances :	HYDROGEN SULFIDE

Activity Number :	302059035
Citation ID :	01001C
Delete Flag :	X
Standard Ref :	19101000 E
Violation Type :	Serious
Issuance Date :	1999-03-25
Abate Date :	1999-03-30
Abate Complete :	Corrected During Inspection
Current Penalty :	N/R
Initial Penalty :	N/R
Contest Date :	1999-04-16
Final Order Date :	2000-04-03
Number Instances :	1
Number Exposed :	2
Record :	Accident
Gravity :	10
Emphasis :	N/R
Hazcat :	N/R
FTA Insp Number :	N/R
FTA Issuance Date :	N/R
FTA Penalty :	N/R
FTA Contest Date :	N/R
FTA Final Order Date :	N/R
HAZ Subtances :	HYDROGEN SULFIDE

Activity Number :	302059035
Citation ID :	01005A
Delete Flag :	X
Standard Ref :	19100146 D08
Violation Type :	Serious
Issuance Date :	1999-03-25
Abate Date :	1999-05-11
Abate Complete :	N/R

Map Id: 46
Direction: ESE
Distance: 0.419 mi., 2213 ft.
Elevation: 8 ft.
Relative: Lower

Site Name : SEA WATCH INTERNATIONAL LTD | NO LOCATION AID | SEA WATCH INTERNATIO
15 ANTONIO COSTA AVE | 15 ANTONIO L COSTA AVENUE
NEW BEDFORD | NEW BEDFORD CITY OF | New Bedford, MA

Database(s) : [AFS, AIRS - MA, ASBESTOS - MA, DOCKET, ECHO, ENF - MA, ERNS, FRS, HIST RELEASE - MA, HWG - MA, MANIFEST EPA, OSHA, RCRA VSQG, RELEASE - MA, SHWS - MA] ***(cont.)***

Envirosite ID: 58316625
EPA ID: MP5089960525

OSHA ***(cont.)***

Current Penalty :	2800.0
Initial Penalty :	2800.0
Contest Date :	1999-04-16
Final Order Date :	2000-04-03
Number Instances :	1
Number Exposed :	2
Record :	Accident
Gravity :	10
Emphasis :	N/R
Hazcat :	N/R
FTA Insp Number :	N/R
FTA Issuance Date :	N/R
FTA Penalty :	N/R
FTA Contest Date :	N/R
FTA Final Order Date :	N/R
HAZ Subtances :	HYDROGEN SULFIDE

Activity Number :	302059035
Citation ID :	01001A
Delete Flag :	X
Standard Ref :	19100134 A02
Violation Type :	Serious
Issuance Date :	1999-03-25
Abate Date :	1999-05-11
Abate Complete :	N/R
Current Penalty :	2800.0
Initial Penalty :	2800.0
Contest Date :	1999-04-16
Final Order Date :	2000-04-03
Number Instances :	1
Number Exposed :	2
Record :	Accident
Gravity :	10
Emphasis :	N/R
Hazcat :	N/R
FTA Insp Number :	N/R
FTA Issuance Date :	N/R
FTA Penalty :	N/R
FTA Contest Date :	N/R
FTA Final Order Date :	N/R
HAZ Subtances :	HYDROGEN SULFIDE

Facility Name :	PALEX, INCORPORATED
Facility Address :	15 ANTONIO COSTA BOULEVARD, NEW BEDFORD, MA 02740

Map Id: 46
Direction: ESE
Distance: 0.419 mi., 2213 ft.
Elevation: 8 ft.
Relative: Lower

Site Name : SEA WATCH INTERNATIONAL LTD | NO LOCATION AID | SEA WATCH INTERNATIO
15 ANTONIO COSTA AVE | 15 ANTONIO L COSTA AVENUE
NEW BEDFORD | NEW BEDFORD CITY OF | New Bedford, MA

Database(s) : [AFS, AIRS - MA, ASBESTOS - MA, DOCKET, ECHO, ENF - MA, ERNS, FRS, HIST RELEASE - MA, HWG - MA, MANIFEST EPA, OSHA, RCRA VSQG, RELEASE - MA, SHWS - MA] ***(cont.)***

Envirosite ID: 58316625
EPA ID: MP5089960525

OSHA ***(cont.)***

Site Details

Activity Number :	302059043
Reporting ID :	0111400
Open Date :	1998-10-02
Conference Closed :	1998-10-09
Case Closed :	2000-11-08
Case Mod Date :	N/R
Owner Type :	Private
Advance Notice :	N
Safety/Health :	Health
Number in Establishment :	5
SIC :	0913 - SHELLFISH
NAICS :	000000
Inspection Type :	Accident
Inspection Scope :	Complete
Why No Inspection :	N/R
Union :	No
Mailing Address :	607 SEASHORE ROAD, CAPE MAY, NJ 08204
Agency Hyperlink :	Click here for hyperlink provided by the agency.
Last Date in Agency List :	2024-06-07

Violations

Activity Number :	302059043
Citation ID :	01006B
Delete Flag :	X
Standard Ref :	19100146 K02 I
Violation Type :	Serious
Issuance Date :	1999-03-25
Abate Date :	1999-05-11
Abate Complete :	N/R
Current Penalty :	N/R
Initial Penalty :	N/R
Contest Date :	1999-04-16
Final Order Date :	2000-04-03
Number Instances :	1
Number Exposed :	3
Record :	Accident
Gravity :	10
Emphasis :	N/R
Hazcat :	N/R
FTA Insp Number :	N/R
FTA Issuance Date :	N/R
FTA Penalty :	N/R
FTA Contest Date :	N/R
FTA Final Order Date :	N/R
HAZ Subtances :	HYDROGEN SULFIDE

Map Id: 46
Direction: ESE
Distance: 0.419 mi., 2213 ft.
Elevation: 8 ft.
Relative: Lower

Site Name : SEA WATCH INTERNATIONAL LTD | NO LOCATION AID | SEA WATCH INTERNATIO
15 ANTONIO COSTA AVE | 15 ANTONIO L COSTA AVENUE
NEW BEDFORD | NEW BEDFORD CITY OF | New Bedford, MA

Database(s) : [AFS, AIRS - MA, ASBESTOS - MA, DOCKET, ECHO, ENF - MA, ERNS, FRS, HIST RELEASE - MA, HWG - MA, MANIFEST EPA, OSHA, RCRA VSQG, RELEASE - MA, SHWS - MA] ***(cont.)***

Envirosite ID: 58316625
EPA ID: MP5089960525

OSHA ***(cont.)***

Activity Number :	302059043
Citation ID :	01005
Delete Flag :	N/R
Standard Ref :	19100146 D06
Violation Type :	Other
Issuance Date :	1999-03-25
Abate Date :	1999-05-11
Abate Complete :	Abatement Completed
Current Penalty :	N/R
Initial Penalty :	2800.0
Contest Date :	1999-04-16
Final Order Date :	2000-04-03
Number Instances :	1
Number Exposed :	1
Record :	Accident
Gravity :	10
Emphasis :	N/R
Hazcat :	N/R
FTA Insp Number :	N/R
FTA Issuance Date :	N/R
FTA Penalty :	N/R
FTA Contest Date :	N/R
FTA Final Order Date :	N/R
HAZ Subtances :	HYDROGEN SULFIDE

Activity Number :	302059043
Citation ID :	01008A
Delete Flag :	X
Standard Ref :	19100146 D10
Violation Type :	Serious
Issuance Date :	1999-03-25
Abate Date :	1999-05-11
Abate Complete :	N/R
Current Penalty :	2800.0
Initial Penalty :	2800.0
Contest Date :	1999-04-16
Final Order Date :	2000-04-03
Number Instances :	1
Number Exposed :	2
Record :	Accident
Gravity :	10
Emphasis :	N/R
Hazcat :	N/R
FTA Insp Number :	N/R
FTA Issuance Date :	N/R
FTA Penalty :	N/R
FTA Contest Date :	N/R
FTA Final Order Date :	N/R

Map Id: 46
Direction: ESE
Distance: 0.419 mi., 2213 ft.
Elevation: 8 ft.
Relative: Lower

Site Name : SEA WATCH INTERNATIONAL LTD | NO LOCATION AID | SEA WATCH INTERNATIO
15 ANTONIO COSTA AVE | 15 ANTONIO L COSTA AVENUE
NEW BEDFORD | NEW BEDFORD CITY OF | New Bedford, MA

Database(s) : [AFS, AIRS - MA, ASBESTOS - MA, DOCKET, ECHO, ENF - MA, ERNS, FRS, HIST RELEASE - MA, HWG - MA, MANIFEST EPA, OSHA, RCRA VSQG, RELEASE - MA, SHWS - MA] ***(cont.)***

Envirosite ID: 58316625
EPA ID: MP5089960525

OSHA ***(cont.)***

HAZ Subtances :	HYDROGEN SULFIDE
Activity Number :	302059043
Citation ID :	01004E
Delete Flag :	N/R
Standard Ref :	19100146 D05 I
Violation Type :	Serious
Issuance Date :	1999-03-25
Abate Date :	1999-05-11
Abate Complete :	Abatement Completed
Current Penalty :	N/R
Initial Penalty :	N/R
Contest Date :	1999-04-16
Final Order Date :	2000-04-03
Number Instances :	1
Number Exposed :	1
Record :	Accident
Gravity :	10
Emphasis :	N/R
Hazcat :	N/R
FTA Insp Number :	N/R
FTA Issuance Date :	N/R
FTA Penalty :	N/R
FTA Contest Date :	N/R
FTA Final Order Date :	N/R
HAZ Subtances :	HYDROGEN SULFIDE
Activity Number :	302059043
Citation ID :	01004D
Delete Flag :	X
Standard Ref :	19100146 D04
Violation Type :	Serious
Issuance Date :	1999-03-25
Abate Date :	1999-05-11
Abate Complete :	N/R
Current Penalty :	N/R
Initial Penalty :	N/R
Contest Date :	1999-04-16
Final Order Date :	2000-04-03
Number Instances :	1
Number Exposed :	1
Record :	Accident
Gravity :	10
Emphasis :	N/R
Hazcat :	N/R
FTA Insp Number :	N/R
FTA Issuance Date :	N/R

Map Id: 46
Direction: ESE
Distance: 0.419 mi., 2213 ft.
Elevation: 8 ft.
Relative: Lower

Site Name : SEA WATCH INTERNATIONAL LTD | NO LOCATION AID | SEA WATCH INTERNATIO
15 ANTONIO COSTA AVE | 15 ANTONIO L COSTA AVENUE
NEW BEDFORD | NEW BEDFORD CITY OF | New Bedford, MA

Database(s) : [AFS, AIRS - MA, ASBESTOS - MA, DOCKET, ECHO, ENF - MA, ERNS, FRS, HIST RELEASE - MA, HWG - MA, MANIFEST EPA, OSHA, RCRA VSQG, RELEASE - MA, SHWS - MA] ***(cont.)***

Envirosite ID: 58316625
EPA ID: MP5089960525

OSHA ***(cont.)***

FTA Penalty :	N/R
FTA Contest Date :	N/R
FTA Final Order Date :	N/R
HAZ Subtances :	HYDROGEN SULFIDE

Activity Number :	302059043
Citation ID :	01004C
Delete Flag :	N/R
Standard Ref :	19100146 D03
Violation Type :	Serious
Issuance Date :	1999-03-25
Abate Date :	1999-05-11
Abate Complete :	Abatement Completed
Current Penalty :	N/R
Initial Penalty :	N/R
Contest Date :	1999-04-16
Final Order Date :	2000-04-03
Number Instances :	1
Number Exposed :	1
Record :	Accident
Gravity :	10
Emphasis :	N/R
Hazcat :	N/R
FTA Insp Number :	N/R
FTA Issuance Date :	N/R
FTA Penalty :	N/R
FTA Contest Date :	N/R
FTA Final Order Date :	N/R
HAZ Subtances :	HYDROGEN SULFIDE

Activity Number :	302059043
Citation ID :	01001C
Delete Flag :	N/R
Standard Ref :	19101000 E
Violation Type :	Serious
Issuance Date :	1999-03-25
Abate Date :	1999-03-30
Abate Complete :	Corrected During Inspection
Current Penalty :	N/R
Initial Penalty :	N/R
Contest Date :	1999-04-16
Final Order Date :	2000-04-28
Number Instances :	1
Number Exposed :	2
Record :	Accident
Gravity :	10
Emphasis :	N/R

Map Id: 46
Direction: ESE
Distance: 0.419 mi., 2213 ft.
Elevation: 8 ft.
Relative: Lower

Site Name : SEA WATCH INTERNATIONAL LTD | NO LOCATION AID | SEA WATCH INTERNATIO
15 ANTONIO COSTA AVE | 15 ANTONIO L COSTA AVENUE
NEW BEDFORD | NEW BEDFORD CITY OF | New Bedford, MA

Database(s) : [AFS, AIRS - MA, ASBESTOS - MA, DOCKET, ECHO, ENF - MA, ERNS, FRS, HIST RELEASE - MA, HWG - MA, MANIFEST EPA, OSHA, RCRA VSQG, RELEASE - MA, SHWS - MA] ***(cont.)***

Envirosite ID: 58316625
EPA ID: MP5089960525

OSHA ***(cont.)***

Hazcat :	N/R
FTA Insp Number :	N/R
FTA Issuance Date :	N/R
FTA Penalty :	N/R
FTA Contest Date :	N/R
FTA Final Order Date :	N/R
HAZ Subtances :	HYDROGEN SULFIDE

Activity Number :	302059043
Citation ID :	01001B
Delete Flag :	N/R
Standard Ref :	19101000 B02
Violation Type :	Serious
Issuance Date :	1999-03-25
Abate Date :	1999-03-30
Abate Complete :	Corrected During Inspection
Current Penalty :	N/R
Initial Penalty :	N/R
Contest Date :	1999-04-16
Final Order Date :	2000-04-03
Number Instances :	1
Number Exposed :	2
Record :	Accident
Gravity :	10
Emphasis :	N/R
Hazcat :	N/R
FTA Insp Number :	N/R
FTA Issuance Date :	N/R
FTA Penalty :	N/R
FTA Contest Date :	N/R
FTA Final Order Date :	N/R
HAZ Subtances :	HYDROGEN SULFIDE

Activity Number :	302059043
Citation ID :	01004B
Delete Flag :	X
Standard Ref :	19100146 D02
Violation Type :	Serious
Issuance Date :	1999-03-25
Abate Date :	1999-05-11
Abate Complete :	N/R
Current Penalty :	N/R
Initial Penalty :	N/R
Contest Date :	1999-04-16
Final Order Date :	2000-04-03
Number Instances :	1
Number Exposed :	3

Map Id: 46
Direction: ESE
Distance: 0.419 mi., 2213 ft.
Elevation: 8 ft.
Relative: Lower

Site Name : SEA WATCH INTERNATIONAL LTD | NO LOCATION AID | SEA WATCH INTERNATIO
15 ANTONIO COSTA AVE | 15 ANTONIO L COSTA AVENUE
NEW BEDFORD | NEW BEDFORD CITY OF | New Bedford, MA

Database(s) : [AFS, AIRS - MA, ASBESTOS - MA, DOCKET, ECHO, ENF - MA, ERNS, FRS, HIST RELEASE - MA, HWG - MA, MANIFEST EPA, OSHA, RCRA VSQG, RELEASE - MA, SHWS - MA] ***(cont.)***

Envirosite ID: 58316625
EPA ID: MP5089960525

OSHA ***(cont.)***

Record :	Accident
Gravity :	10
Emphasis :	N/R
Hazcat :	N/R
FTA Insp Number :	N/R
FTA Issuance Date :	N/R
FTA Penalty :	N/R
FTA Contest Date :	N/R
FTA Final Order Date :	N/R
HAZ Subtances :	HYDROGEN SULFIDE

Activity Number :	302059043
Citation ID :	01008B
Delete Flag :	N/R
Standard Ref :	19100146 E01
Violation Type :	Serious
Issuance Date :	1999-03-25
Abate Date :	1999-05-11
Abate Complete :	Abatement Completed
Current Penalty :	N/R
Initial Penalty :	N/R
Contest Date :	1999-04-16
Final Order Date :	2000-04-03
Number Instances :	1
Number Exposed :	2
Record :	Accident
Gravity :	10
Emphasis :	N/R
Hazcat :	N/R
FTA Insp Number :	N/R
FTA Issuance Date :	N/R
FTA Penalty :	N/R
FTA Contest Date :	N/R
FTA Final Order Date :	N/R
HAZ Subtances :	HYDROGEN SULFIDE

Facility Name :	SEA WATCH INTERNATIONAL, LTD
Facility Address :	15 ANTONIO L. COSTA AVENUE, NEW BEDFORD, MA 02740

Site Details

Activity Number :	344865282
Reporting ID :	0111400
Open Date :	2020-08-04
Conference Closed :	2020-08-04
Case Closed :	N/R

Map Id: 46
Direction: ESE
Distance: 0.419 mi., 2213 ft.
Elevation: 8 ft.
Relative: Lower

Site Name : SEA WATCH INTERNATIONAL LTD | NO LOCATION AID | SEA WATCH INTERNATIO
15 ANTONIO COSTA AVE | 15 ANTONIO L COSTA AVENUE
NEW BEDFORD | NEW BEDFORD CITY OF | New Bedford, MA

Database(s) : [AFS, AIRS - MA, ASBESTOS - MA, DOCKET, ECHO, ENF - MA, ERNS, FRS, HIST RELEASE - MA, HWG - MA, MANIFEST EPA, OSHA, RCRA VSQG, RELEASE - MA, SHWS - MA] ***(cont.)***

Envirosite ID: 58316625
EPA ID: MP5089960525

OSHA ***(cont.)***

Case Mod Date :	2022-10-16
Owner Type :	Private
Advance Notice :	N
Safety/Health :	Safety
Number in Establishment :	115
SIC :	N/R
NAICS :	311710 - Seafood Product Preparation and Packaging
Inspection Type :	Referral
Inspection Scope :	Partial
Why No Inspection :	No Insp/Other
Union :	No
Mailing Address :	15 ANTONIO L. COSTA AVENUE, NEW BEDFORD, MA 02740
Agency Hyperlink :	Click here for hyperlink provided by the agency.
Last Date in Agency List :	2024-06-07

Violations

Activity Number :	344865282
Citation ID :	02001
Delete Flag :	N/R
Standard Ref :	5A0001
Violation Type :	Willful
Issuance Date :	2021-01-26
Abate Date :	2022-05-23
Abate Complete :	N/R
Current Penalty :	65000.0
Initial Penalty :	135167.0
Contest Date :	2021-02-22
Final Order Date :	2022-05-04
Number Instances :	1
Number Exposed :	150
Record :	Referral
Gravity :	10
Emphasis :	N/R
Hazcat :	N/R
FTA Insp Number :	N/R
FTA Issuance Date :	N/R
FTA Penalty :	N/R
FTA Contest Date :	N/R
FTA Final Order Date :	N/R
HAZ Subtances :	AMMONIA

Activity Number :	344865282
Citation ID :	01001
Delete Flag :	N/R
Standard Ref :	19100134 D03 I B 2
Violation Type :	Serious

Map Id: 46
Direction: ESE
Distance: 0.419 mi., 2213 ft.
Elevation: 8 ft.
Relative: Lower

Site Name : SEA WATCH INTERNATIONAL LTD | NO LOCATION AID | SEA WATCH INTERNATIO
15 ANTONIO COSTA AVE | 15 ANTONIO L COSTA AVENUE
NEW BEDFORD | NEW BEDFORD CITY OF | New Bedford, MA

Database(s) : [AFS, AIRS - MA, ASBESTOS - MA, DOCKET, ECHO, ENF - MA, ERNS, FRS, HIST RELEASE - MA, HWG - MA, MANIFEST EPA, OSHA, RCRA VSQG, RELEASE - MA, SHWS - MA] ***(cont.)***

Envirosite ID: 58316625
EPA ID: MP5089960525

OSHA ***(cont.)***

Issuance Date :	2021-01-26
Abate Date :	2021-02-03
Abate Complete :	N/R
Current Penalty :	5000.0
Initial Penalty :	8778.0
Contest Date :	2021-02-22
Final Order Date :	2022-05-04
Number Instances :	1
Number Exposed :	3
Record :	Referral
Gravity :	5
Emphasis :	N/R
Hazcat :	N/R
FTA Insp Number :	N/R
FTA Issuance Date :	N/R
FTA Penalty :	N/R
FTA Contest Date :	N/R
FTA Final Order Date :	N/R
HAZ Subtances :	AMMONIA

Facility Name :	SOUTHERN CLAM, INCORPORATED
Facility Address :	15 ANTONIO COSTA BOULEVARD, NEW BEDFORD, MA 02740

Site Details

Activity Number :	302059068
Reporting ID :	0111400
Open Date :	1998-10-07
Conference Closed :	1998-10-09
Case Closed :	2000-11-08
Case Mod Date :	N/R
Owner Type :	Private
Advance Notice :	N
Safety/Health :	Health
Number in Establishment :	3
SIC :	0913 - SHELLFISH
NAICS :	000000
Inspection Type :	Unprog Rel
Inspection Scope :	Partial
Why No Inspection :	N/R
Union :	No
Mailing Address :	607 SEASHORE ROAD, CAPE MAY, NJ 08204
Agency Hyperlink :	Click here for hyperlink provided by the agency.
Last Date in Agency List :	2024-06-07

Map Id: 46
Direction: ESE
Distance: 0.419 mi., 2213 ft.
Elevation: 8 ft.
Relative: Lower

Site Name : SEA WATCH INTERNATIONAL LTD | NO LOCATION AID | SEA WATCH INTERNATIO
15 ANTONIO COSTA AVE | 15 ANTONIO L COSTA AVENUE
NEW BEDFORD | NEW BEDFORD CITY OF | New Bedford, MA

Database(s) : [AFS, AIRS - MA, ASBESTOS - MA, DOCKET, ECHO, ENF - MA, ERNS, FRS, HIST RELEASE - MA, HWG - MA, MANIFEST EPA, OSHA, RCRA VSQG, RELEASE - MA, SHWS - MA] ***(cont.)***

Envirosite ID: 58316625
EPA ID: MP5089960525

OSHA ***(cont.)***

Violations

Activity Number :	302059068
Citation ID :	01001
Delete Flag :	X
Standard Ref :	5A0001
Violation Type :	Serious
Issuance Date :	1999-03-25
Abate Date :	1999-03-30
Abate Complete :	Corrected During Inspection
Current Penalty :	2800.0
Initial Penalty :	2800.0
Contest Date :	1999-04-16
Final Order Date :	2000-04-03
Number Instances :	1
Number Exposed :	3
Record :	Accident
Gravity :	10
Emphasis :	N/R
Hazcat :	CHEMICAL
FTA Insp Number :	N/R
FTA Issuance Date :	N/R
FTA Penalty :	N/R
FTA Contest Date :	N/R
FTA Final Order Date :	N/R
HAZ Subtances :	HYDROGEN SULFIDE

Activity Number :	302059068
Citation ID :	01005
Delete Flag :	N/R
Standard Ref :	19150012 E
Violation Type :	Serious
Issuance Date :	1999-03-24
Abate Date :	1999-05-10
Abate Complete :	Abatement Completed
Current Penalty :	1500.0
Initial Penalty :	2800.0
Contest Date :	1999-04-16
Final Order Date :	2000-04-03
Number Instances :	1
Number Exposed :	3
Record :	Accident
Gravity :	10
Emphasis :	N/R
Hazcat :	N/R
FTA Insp Number :	N/R
FTA Issuance Date :	N/R
FTA Penalty :	N/R
FTA Contest Date :	N/R

Map Id: 46
Direction: ESE
Distance: 0.419 mi., 2213 ft.
Elevation: 8 ft.
Relative: Lower

Site Name : SEA WATCH INTERNATIONAL LTD | NO LOCATION AID | SEA WATCH INTERNATIO
15 ANTONIO COSTA AVE | 15 ANTONIO L COSTA AVENUE
NEW BEDFORD | NEW BEDFORD CITY OF | New Bedford, MA

Database(s) : [AFS, AIRS - MA, ASBESTOS - MA, DOCKET, ECHO, ENF - MA, ERNS, FRS, HIST RELEASE - MA, HWG - MA, MANIFEST EPA, OSHA, RCRA VSQG, RELEASE - MA, SHWS - MA] ***(cont.)***

Envirosite ID: 58316625
EPA ID: MP5089960525

OSHA ***(cont.)***

FTA Final Order Date :	N/R
HAZ Subtances :	HYDROGEN SULFIDE

Activity Number :	302059068
Citation ID :	01003A
Delete Flag :	X
Standard Ref :	19150012 C04 I
Violation Type :	Serious
Issuance Date :	1999-03-25
Abate Date :	1999-05-11
Abate Complete :	N/R
Current Penalty :	2800.0
Initial Penalty :	2800.0
Contest Date :	1999-04-16
Final Order Date :	2000-04-03
Number Instances :	1
Number Exposed :	3
Record :	Accident
Gravity :	10
Emphasis :	N/R
Hazcat :	N/R
FTA Insp Number :	N/R
FTA Issuance Date :	N/R
FTA Penalty :	N/R
FTA Contest Date :	N/R
FTA Final Order Date :	N/R
HAZ Subtances :	HYDROGEN SULFIDE

Activity Number :	302059068
Citation ID :	01004B
Delete Flag :	X
Standard Ref :	19150012 D04 I
Violation Type :	Serious
Issuance Date :	1999-03-25
Abate Date :	1999-05-11
Abate Complete :	N/R
Current Penalty :	N/R
Initial Penalty :	N/R
Contest Date :	1999-04-16
Final Order Date :	2000-04-03
Number Instances :	1
Number Exposed :	3
Record :	Accident
Gravity :	10
Emphasis :	N/R
Hazcat :	N/R
FTA Insp Number :	N/R

Map Id: 46
Direction: ESE
Distance: 0.419 mi., 2213 ft.
Elevation: 8 ft.
Relative: Lower

Site Name : SEA WATCH INTERNATIONAL LTD | NO LOCATION AID | SEA WATCH INTERNATIO
15 ANTONIO COSTA AVE | 15 ANTONIO L COSTA AVENUE
NEW BEDFORD | NEW BEDFORD CITY OF | New Bedford, MA

Database(s) : [AFS, AIRS - MA, ASBESTOS - MA, DOCKET, ECHO, ENF - MA, ERNS, FRS, HIST RELEASE - MA, HWG - MA, MANIFEST EPA, OSHA, RCRA VSQG, RELEASE - MA, SHWS - MA] ***(cont.)***

Envirosite ID: 58316625
EPA ID: MP5089960525

OSHA ***(cont.)***

FTA Issuance Date :	N/R
FTA Penalty :	N/R
FTA Contest Date :	N/R
FTA Final Order Date :	N/R
HAZ Subtances :	HYDROGEN SULFIDE

Activity Number :	302059068
Citation ID :	01002A
Delete Flag :	N/R
Standard Ref :	19150007 B01
Violation Type :	Serious
Issuance Date :	1999-03-25
Abate Date :	1999-05-11
Abate Complete :	Abatement Completed
Current Penalty :	1500.0
Initial Penalty :	2800.0
Contest Date :	1999-04-16
Final Order Date :	2000-04-03
Number Instances :	1
Number Exposed :	3
Record :	Accident
Gravity :	10
Emphasis :	N/R
Hazcat :	N/R
FTA Insp Number :	N/R
FTA Issuance Date :	N/R
FTA Penalty :	N/R
FTA Contest Date :	N/R
FTA Final Order Date :	N/R
HAZ Subtances :	HYDROGEN SULFIDE

Activity Number :	302059068
Citation ID :	01003B
Delete Flag :	X
Standard Ref :	19150012 C04 II
Violation Type :	Serious
Issuance Date :	1999-03-25
Abate Date :	1999-05-11
Abate Complete :	N/R
Current Penalty :	N/R
Initial Penalty :	N/R
Contest Date :	1999-04-16
Final Order Date :	2000-04-03
Number Instances :	1
Number Exposed :	3
Record :	Accident
Gravity :	10

Map Id: 46
Direction: ESE
Distance: 0.419 mi., 2213 ft.
Elevation: 8 ft.
Relative: Lower

Site Name : SEA WATCH INTERNATIONAL LTD | NO LOCATION AID | SEA WATCH INTERNATIO
15 ANTONIO COSTA AVE | 15 ANTONIO L COSTA AVENUE
NEW BEDFORD | NEW BEDFORD CITY OF | New Bedford, MA

Database(s) : [AFS, AIRS - MA, ASBESTOS - MA, DOCKET, ECHO, ENF - MA, ERNS, FRS, HIST RELEASE - MA, HWG - MA, MANIFEST EPA, OSHA, RCRA VSQG, RELEASE - MA, SHWS - MA] ***(cont.)***

Envirosite ID: 58316625
EPA ID: MP5089960525

OSHA ***(cont.)***

Emphasis :	N/R
Hazcat :	N/R
FTA Insp Number :	N/R
FTA Issuance Date :	N/R
FTA Penalty :	N/R
FTA Contest Date :	N/R
FTA Final Order Date :	N/R
HAZ Subtances :	HYDROGEN SULFIDE

Activity Number :	302059068
Citation ID :	01002B
Delete Flag :	X
Standard Ref :	19150007 B02 I
Violation Type :	Serious
Issuance Date :	1999-03-25
Abate Date :	1999-05-11
Abate Complete :	N/R
Current Penalty :	N/R
Initial Penalty :	N/R
Contest Date :	1999-04-16
Final Order Date :	2000-04-03
Number Instances :	1
Number Exposed :	3
Record :	Accident
Gravity :	10
Emphasis :	N/R
Hazcat :	N/R
FTA Insp Number :	N/R
FTA Issuance Date :	N/R
FTA Penalty :	N/R
FTA Contest Date :	N/R
FTA Final Order Date :	N/R
HAZ Subtances :	HYDROGEN SULFIDE

Activity Number :	302059068
Citation ID :	01004A
Delete Flag :	N/R
Standard Ref :	19150012 D02
Violation Type :	Serious
Issuance Date :	1999-03-25
Abate Date :	1999-05-11
Abate Complete :	Abatement Completed
Current Penalty :	1500.0
Initial Penalty :	2800.0
Contest Date :	1999-04-16
Final Order Date :	2000-04-03
Number Instances :	1

Map Id: 46
Direction: ESE
Distance: 0.419 mi., 2213 ft.
Elevation: 8 ft.
Relative: Lower

Site Name : SEA WATCH INTERNATIONAL LTD | NO LOCATION AID | SEA WATCH INTERNATIO
15 ANTONIO COSTA AVE | 15 ANTONIO L COSTA AVENUE
NEW BEDFORD | NEW BEDFORD CITY OF | New Bedford, MA

Database(s) : [AFS, AIRS - MA, ASBESTOS - MA, DOCKET, ECHO, ENF - MA, ERNS, FRS, HIST RELEASE - MA, HWG - MA, MANIFEST EPA, OSHA, RCRA VSQG, RELEASE - MA, SHWS - MA] ***(cont.)***

Envirosite ID: 58316625
EPA ID: MP5089960525

OSHA ***(cont.)***

Number Exposed :	3
Record :	Accident
Gravity :	10
Emphasis :	N/R
Hazcat :	N/R
FTA Insp Number :	N/R
FTA Issuance Date :	N/R
FTA Penalty :	N/R
FTA Contest Date :	N/R
FTA Final Order Date :	N/R
HAZ Subtances :	HYDROGEN SULFIDE

RCRA VSQG

Facility Name :	SEA WATCH INTERNATIONAL LTD
Facility Address :	15 ANTONIO L COSTA AVE, NEW BEDFORD, MA 02740
County :	BRISTOL
Date Form Received by Agency :	2022-11-16
EPA ID :	MAR000552869
Mailing Address :	15 ANTONIO L COSTA AVE, NEW BEDFORD, MA 02740
Contact :	JOSEPH SORDILLO
Contact Address :	15 ANTONIO L COSTA AVE, NEW BEDFORD, MA 02740
Contact Country :	US
Contact Telephone :	774-992-6210
Contact Email :	JOE.SORDILLO@SEAWATCH.COM
EPA Region :	01
Land Type :	Private
Source Type :	Notification
Classification :	Very Small Quantity Generator

Description :

Handlers that generate 100 kilograms or less of hazardous waste per calendar month, and accumulate 1000 kg or less of hazardous waste at any time; or generate one kilogram or less of acutely hazardous waste per calendar month, and accumulate at any time: 1 kg or less of acutely hazardous waste; or 100 kg or less of any residue or contaminated soil, waste or other debris resulting from the cleanup of a spill, into or on any land or water, of acutely hazardous waste;or generate 100 kg or less of any residue or contaminated soil, waste or other debris resulting from the cleanup of a spill, into or on any land or water, of acutely hazardous waste during any calendar month, and accumulate at any time: 1 kg or less of acutely hazardous waste; or 100 kg or less of any residue or contaminated soil, waste or other debris resulting from the cleanup of a spill, into or on any land or water, of acutely hazardous waste.

Last Date in Agency List : 2024-12-17

Map Id: 46
Direction: ESE
Distance: 0.419 mi., 2213 ft.
Elevation: 8 ft.
Relative: Lower

Site Name : SEA WATCH INTERNATIONAL LTD | NO LOCATION AID | SEA WATCH INTERNATIO
15 ANTONIO COSTA AVE | 15 ANTONIO L COSTA AVENUE
NEW BEDFORD | NEW BEDFORD CITY OF | New Bedford, MA

Database(s) : [AFS, AIRS - MA, ASBESTOS - MA, DOCKET, ECHO, ENF - MA, ERNS, FRS, HIST RELEASE - MA, HWG - MA, MANIFEST EPA, OSHA, RCRA VSQG, RELEASE - MA, SHWS - MA] ***(cont.)***

Envirosite ID: 58316625
EPA ID: MP5089960525

RCRA VSQG ***(cont.)***

Owner/Operator Summary

Owner/Operator Name :	SEA WATCH INTERNATIONAL LTD
Owner/Operator Address :	15 ANTONIO COSTA AVE, NEW BEDFORD, MA 02740
Owner/Operator Country :	US
Owner/Operator Telephone :	N/R
Owner/Operator Email :	N/R
Owner/Operator Fax :	N/R
Legal Status :	Private
Owner/Operator Type :	Owner
Owner/Operator Start Date :	2019-03-27
Owner/Operator End Date :	N/R

Owner/Operator Name :	SEA WATCH INTERNATIONAL LTD
Owner/Operator Address :	15 ANTONIO COSTA AVE, NEW BEDFORD, MA 02740
Owner/Operator Country :	US
Owner/Operator Telephone :	N/R
Owner/Operator Email :	N/R
Owner/Operator Fax :	N/R
Legal Status :	Private
Owner/Operator Type :	Operator
Owner/Operator Start Date :	2019-03-27
Owner/Operator End Date :	N/R

Handler Activities Summary

U.S. Importer of Hazardous Waste :	N
Mixed Waste (Haz. and Radioactive) :	N/R
Recycler of Hazardous Waste :	N
Transporter of Hazardous Waste :	N
Treater, Storer or Disposer of HW :	N
Underground Injection Activity :	N
On-site Burner Exemption :	N
Furnace Exemption :	N
Used Oil Fuel Burner :	N
Used Oil Processor :	N
Used Oil Refiner :	N
Used Oil Fuel Marketer to Burner :	N
Used Oil Specification Marketer :	N
Used Oil Transfer Facility :	N
Used Oil Transporter :	N

Historical Generators

Date Form Received by Agency :	2019-03-27
Facility Name :	SEA WATCH INTERNATIONAL LTD
Classification :	Very Small Quantity Generator

Map Id: 46
Direction: ESE
Distance: 0.419 mi., 2213 ft.
Elevation: 8 ft.
Relative: Lower

Site Name : SEA WATCH INTERNATIONAL LTD | NO LOCATION AID | SEA WATCH INTERNATIO
15 ANTONIO COSTA AVE | 15 ANTONIO L COSTA AVENUE
NEW BEDFORD | NEW BEDFORD CITY OF | New Bedford, MA

Database(s) : [AFS, AIRS - MA, ASBESTOS - MA, DOCKET, ECHO, ENF - MA, ERNS, FRS, HIST RELEASE - MA, HWG - MA, MANIFEST EPA, OSHA, RCRA VSQG, RELEASE - MA, SHWS - MA] ***(cont.)***

Envirosite ID: 58316625
EPA ID: MP5089960525

RCRA VSQG ***(cont.)***

Hazardous Waste Summary

Waste Code / Name :	D001 - IGNITABLE WASTE
	MA01 - WASTE OIL

Notices of Violations Summary

Date of Violation :	2021-06-03
Date Achieved Compliance :	2022-11-22
Regulation Violated :	Y
Area of Violation :	State Statute or Regulation
Enforcement Action :	FINAL 3008(A) COMPLIANCE ORDER
Enforcement Action Date :	2022-03-08
Enf. Disposition Status :	N/R
Enf. Disp. Status Date :	N/R
Violation Lead Agency :	State
Enforcement Lead Agency :	State
Proposed Penalty Amount :	N/R
Final Penalty Amount :	1265
Paid Penalty Amount :	N/R

Date of Violation :	2021-06-03
Date Achieved Compliance :	2022-11-22
Regulation Violated :	Y
Area of Violation :	Listing - General
Enforcement Action :	FINAL 3008(A) COMPLIANCE ORDER
Enforcement Action Date :	2022-03-08
Enf. Disposition Status :	N/R
Enf. Disp. Status Date :	N/R
Violation Lead Agency :	State
Enforcement Lead Agency :	State
Proposed Penalty Amount :	N/R
Final Penalty Amount :	1265
Paid Penalty Amount :	N/R

Evaluation Action Summary

Evaluation Date :	2021-06-03
Evaluation :	NO LONGER A SIGNIFICANT NON-COMPLIER
Area of Violation :	State Statute or Regulation
Date Achieved Compliance :	2022-11-22
Evaluation Lead Agency :	State

Evaluation Date :	2021-06-03
Evaluation :	COMPLIANCE EVALUATION INSPECTION
Area of Violation :	Listing - General

Map Id: 46
Direction: ESE
Distance: 0.419 mi., 2213 ft.
Elevation: 8 ft.
Relative: Lower

Site Name : SEA WATCH INTERNATIONAL LTD | NO LOCATION AID | SEA WATCH INTERNATIO
15 ANTONIO COSTA AVE | 15 ANTONIO L COSTA AVENUE
NEW BEDFORD | NEW BEDFORD CITY OF | New Bedford, MA

Database(s) : [AFS, AIRS - MA, ASBESTOS - MA, DOCKET, ECHO, ENF - MA, ERNS, FRS, HIST RELEASE - MA, HWG - MA, MANIFEST EPA, OSHA, RCRA VSQG, RELEASE - MA, SHWS - MA] ***(cont.)***

Envirosite ID: 58316625
EPA ID: MP5089960525

RCRA VSQG ***(cont.)***

Date Achieved Compliance :	2022-11-22
Evaluation Lead Agency :	State
Evaluation Date :	2021-06-03
Evaluation :	NO LONGER A SIGNIFICANT NON-COMPLIER
Area of Violation :	Listing - General
Date Achieved Compliance :	2022-11-22
Evaluation Lead Agency :	State
Evaluation Date :	2021-06-03
Evaluation :	COMPLIANCE EVALUATION INSPECTION
Area of Violation :	State Statute or Regulation
Date Achieved Compliance :	2022-11-22
Evaluation Lead Agency :	State
Evaluation Date :	2021-06-03
Evaluation :	SIGNIFICANT NON-COMPLIER
Area of Violation :	State Statute or Regulation
Date Achieved Compliance :	2022-11-22
Evaluation Lead Agency :	State
Facility Name :	SEA WATCH INTERNATIONAL LTD
Facility Address :	15 ANTONIO L COSTA AVENUE, NEW BEDFORD, MA 02740
County :	BRISTOL
Date Form Received by Agency :	2019-03-27
EPA ID :	MAR000552869
Mailing Address :	15 ANTONIO L COSTA AVENUE, NEW BEDFORD, MA 02740
Contact :	PETER KERSHAW
Contact Address :	15 ANTONIO L COSTA AVENUE, NEW BEDFORD, MA 02740
Contact Country :	US
Contact Telephone :	508-742-9611
Contact Email :	N/R
EPA Region :	01
Land Type :	Private
Source Type :	Notification
Classification :	Very Small Quantity Generator

Map Id: 46
Direction: ESE
Distance: 0.419 mi., 2213 ft.
Elevation: 8 ft.
Relative: Lower

Site Name : SEA WATCH INTERNATIONAL LTD | NO LOCATION AID | SEA WATCH INTERNATIO
15 ANTONIO COSTA AVE | 15 ANTONIO L COSTA AVENUE
NEW BEDFORD | NEW BEDFORD CITY OF | New Bedford, MA

Database(s) : [AFS, AIRS - MA, ASBESTOS - MA, DOCKET, ECHO, ENF - MA, ERNS, FRS, HIST RELEASE - MA, HWG - MA, MANIFEST EPA, OSHA, RCRA VSQG, RELEASE - MA, SHWS - MA] ***(cont.)***

Envirosite ID: 58316625
EPA ID: MP5089960525

RCRA VSQG ***(cont.)***

Description :

Handlers that generate 100 kilograms or less of hazardous waste per calendar month, and accumulate 1000 kg or less of hazardous waste at any time; or generate one kilogram or less of acutely hazardous waste per calendar month, and accumulate at any time: 1 kg or less of acutely hazardous waste; or 100 kg or less of any residue or contaminated soil, waste or other debris resulting from the cleanup of a spill, into or on any land or water, of acutely hazardous waste;or generate 100 kg or less of any residue or contaminated soil, waste or other debris resulting from the cleanup of a spill, into or on any land or water, of acutely hazardous waste during any calendar month, and accumulate at any time: 1 kg or less of acutely hazardous waste; or 100 kg or less of any residue or contaminated soil, waste or other debris resulting from the cleanup of a spill, into or on any land or water, of acutely hazardous waste.

Last Date in Agency List : 2022-09-27

Owner/Operator Summary

Owner/Operator Name :	SEA WATCH INTERNATIONAL, LTD.
Owner/Operator Address :	15 ANTONIO COSTA AVENUE, NEW BEDFORD, MA 02740
Owner/Operator Country :	US
Owner/Operator Telephone :	N/R
Owner/Operator Email :	N/R
Owner/Operator Fax :	N/R
Legal Status :	Private
Owner/Operator Type :	Operator
Owner/Operator Start Date :	2019-03-27
Owner/Operator End Date :	N/R

Owner/Operator Name :	SEA WATCH INTERNATIONAL, LTD.
Owner/Operator Address :	15 ANTONIO COSTA AVENUE, NEW BEDFORD, MA 02740
Owner/Operator Country :	US
Owner/Operator Telephone :	N/R
Owner/Operator Email :	N/R
Owner/Operator Fax :	N/R
Legal Status :	Private
Owner/Operator Type :	Owner
Owner/Operator Start Date :	2019-03-27
Owner/Operator End Date :	N/R

Handler Activities Summary

U.S. Importer of Hazardous Waste :	N
Mixed Waste (Haz. and Radioactive) :	N
Recycler of Hazardous Waste :	N
Transporter of Hazardous Waste :	N
Treater, Storer or Disposer of HW :	N
Underground Injection Activity :	N

Map Id: 46
Direction: ESE
Distance: 0.419 mi., 2213 ft.
Elevation: 8 ft.
Relative: Lower

Site Name : SEA WATCH INTERNATIONAL LTD | NO LOCATION AID | SEA WATCH INTERNATIO
15 ANTONIO COSTA AVE | 15 ANTONIO L COSTA AVENUE
NEW BEDFORD | NEW BEDFORD CITY OF | New Bedford, MA

Database(s) : [AFS, AIRS - MA, ASBESTOS - MA, DOCKET, ECHO, ENF - MA, ERNS, FRS, HIST RELEASE - MA, HWG - MA, MANIFEST EPA, OSHA, RCRA VSQG, RELEASE - MA, SHWS - MA] ***(cont.)***

Envirosite ID: 58316625
EPA ID: MP5089960525

RCRA VSQG ***(cont.)***

On-site Burner Exemption :	N
Furnace Exemption :	N
Used Oil Fuel Burner :	N
Used Oil Processor :	N
Used Oil Refiner :	N
Used Oil Fuel Marketer to Burner :	N
Used Oil Specification Marketer :	N
Used Oil Transfer Facility :	N
Used Oil Transporter :	N

Hazardous Waste Summary

Waste Code / Name :	D001 - IGNITABLE WASTE MA01 - WASTE OIL

Notices of Violations Summary

Date of Violation :	2021-06-03
Date Achieved Compliance :	N/R
Regulation Violated :	Y
Area of Violation :	State Statute or Regulation
Enforcement Action :	N/R
Enforcement Action Date :	N/R
Enf. Disposition Status :	N/R
Enf. Disp. Status Date :	N/R
Violation Lead Agency :	State
Enforcement Lead Agency :	N/R
Proposed Penalty Amount :	N/R
Final Penalty Amount :	N/R
Paid Penalty Amount :	N/R

Date of Violation :	2021-06-03
Date Achieved Compliance :	N/R
Regulation Violated :	Y
Area of Violation :	Listing - General
Enforcement Action :	N/R
Enforcement Action Date :	N/R
Enf. Disposition Status :	N/R
Enf. Disp. Status Date :	N/R
Violation Lead Agency :	State
Enforcement Lead Agency :	N/R
Proposed Penalty Amount :	N/R
Final Penalty Amount :	N/R
Paid Penalty Amount :	N/R

Map Id: 46
Direction: ESE
Distance: 0.419 mi., 2213 ft.
Elevation: 8 ft.
Relative: Lower

Site Name : SEA WATCH INTERNATIONAL LTD | NO LOCATION AID | SEA WATCH INTERNATIO
15 ANTONIO COSTA AVE | 15 ANTONIO L COSTA AVENUE
NEW BEDFORD | NEW BEDFORD CITY OF | New Bedford, MA

Database(s) : [AFS, AIRS - MA, ASBESTOS - MA, DOCKET, ECHO, ENF - MA, ERNS, FRS, HIST RELEASE - MA, HWG - MA, MANIFEST EPA, OSHA, RCRA VSQG, RELEASE - MA, SHWS - MA] ***(cont.)***

Envirosite ID: 58316625
EPA ID: MP5089960525

RCRA VSQG ***(cont.)***

Evaluation Action Summary

Evaluation Date :	2021-06-03
Evaluation :	COMPLIANCE EVALUATION INSPECTION ON-SITE
Area of Violation :	State Statute or Regulation
Date Achieved Compliance :	N/R
Evaluation Lead Agency :	State

Evaluation Date :	2021-06-03
Evaluation :	COMPLIANCE EVALUATION INSPECTION ON-SITE
Area of Violation :	Listing - General
Date Achieved Compliance :	N/R
Evaluation Lead Agency :	State

Evaluation Date :	2021-06-03
Evaluation :	SIGNIFICANT NON-COMPLIER
Area of Violation :	State Statute or Regulation
Date Achieved Compliance :	N/R
Evaluation Lead Agency :	State

RELEASE - MA

Facility Name :	NO LOCATION AID
Facility Address :	15 ANTONIO COSTA AVE, NEW BEDFORD

Incident Summary

Release Tracking Number :	4-0013268
Notification Date :	1997-08-11
Category :	TWO HR
OFC Town :	NEW BEDFORD
Current Status :	Response Action Outcome - A site/release where a Permanent or Temporary Solution Statement (formerly RAO Statement) was submitted. This statement asserts that response actions were sufficient to achieve a level of no significant risk or at least ensure that all substantial hazards were eliminated.
Current Date :	1997-12-08
Phase :	Phase report not required or not submitted.
OHM :	Hazardous Material
Agency Link :	Click here for hyperlink provided by the agency.
Last Date in Agency List :	2024-11-18

Map Id: 46
Direction: ESE
Distance: 0.419 mi., 2213 ft.
Elevation: 8 ft.
Relative: Lower

Site Name : SEA WATCH INTERNATIONAL LTD | NO LOCATION AID | SEA WATCH INTERNATIO
15 ANTONIO COSTA AVE | 15 ANTONIO L COSTA AVENUE
NEW BEDFORD | NEW BEDFORD CITY OF | New Bedford, MA

Database(s) : [AFS, AIRS - MA, ASBESTOS - MA, DOCKET, ECHO, ENF - MA, ERNS, FRS, HIST RELEASE - MA, HWG - MA, MANIFEST EPA, OSHA, RCRA VSQG, RELEASE - MA, SHWS - MA] ***(cont.)***

Envirosite ID: 58316625
EPA ID: MP5089960525

RELEASE - MA ***(cont.)***

Source Details
Source : PIPE

Location Details
Location : INDUSTRIAL
COMMERCIAL

Chemicals
Chemical : ANHYDROUS AMMONIA
Amount : N/R

Facility Name : NO LOCATION AID
Facility Address : 15 ANTONIO COSTA BLVD, NEW BEDFORD, 027450000

Incident Summary
Release Tracking Number : 4-0010838
Notification Date : 1994-10-12
Category : TWO HR
OFC Town : NEW BEDFORD

Current Status : Response Action Outcome - A site/release where a Permanent or Temporary Solution Statement (formerly RAO Statement) was submitted. This statement asserts that response actions were sufficient to achieve a level of no significant risk or at least ensure that all substantial hazards were eliminated.

Current Date : 1999-10-05
Phase : Phase report not required or not submitted.
OHM : Oil
Agency Link : Click here for hyperlink provided by the agency.
Last Date in Agency List : 2024-11-18

Source Details
Source : TRANSFORM

Location Details
Location : INDUSTRIAL
COMMERCIAL

Map Id: 46
Direction: ESE
Distance: 0.419 mi., 2213 ft.
Elevation: 8 ft.
Relative: Lower

Site Name : SEA WATCH INTERNATIONAL LTD | NO LOCATION AID | SEA WATCH INTERNATIO
15 ANTONIO COSTA AVE | 15 ANTONIO L COSTA AVENUE
NEW BEDFORD | NEW BEDFORD CITY OF | New Bedford, MA

Database(s) : [AFS, AIRS - MA, ASBESTOS - MA, DOCKET, ECHO, ENF - MA, ERNS, FRS, HIST RELEASE - MA, HWG - MA, MANIFEST EPA, OSHA, RCRA VSQG, RELEASE - MA, SHWS - MA] ***(cont.)***

Envirosite ID: 58316625
EPA ID: MP5089960525

RELEASE - MA ***(cont.)***

Chemicals
Chemical : TRANSFORMER FLUID
Amount : 200 GAL

Chemical : OIL
Amount : 200 GAL

SHWS - MA

Facility Name : NO LOCATION AID
Facility Address : 15 ANTONIO COSTA AVE, NEW BEDFORD

Incident Summary
Release Tracking Number : 4-0013268
Notification Date : 1997-08-11
Category : TWO HR
OFC Town : NEW BEDFORD

Current Status : Response Action Outcome - A site/release where a Permanent or Temporary Solution Statement (formerly RAO Statement) was submitted. This statement asserts that response actions were sufficient to achieve a level of no significant risk or at least ensure that all substantial hazards were eliminated.

Current Date : 1997-12-08
Phase : Phase report not required or not submitted.
OHM : Hazardous Material
Agency Link : Click here for hyperlink provided by the agency.
Last Date in Agency List : 2024-11-18

Source Details
Source : PIPE

Location Details
Location : INDUSTRIAL
COMMERCIAL

Response Action Information
Response Action Type : RAO Response Action Outcome - RAO
Status : RAORCD RAO Statement Received

Map Id: 46
Direction: ESE
Distance: 0.419 mi., 2213 ft.
Elevation: 8 ft.
Relative: Lower

Site Name : SEA WATCH INTERNATIONAL LTD | NO LOCATION AID | SEA WATCH INTERNATIO
15 ANTONIO COSTA AVE | 15 ANTONIO L COSTA AVENUE
NEW BEDFORD | NEW BEDFORD CITY OF | New Bedford, MA

Database(s) : [AFS, AIRS - MA, ASBESTOS - MA, DOCKET, ECHO, ENF - MA, ERNS, FRS, HIST RELEASE - MA, HWG - MA, MANIFEST EPA, OSHA, RCRA VSQG, RELEASE - MA, SHWS - MA] ***(cont.)***

Envirosite ID: 58316625
EPA ID: MP5089960525

SHWS - MA ***(cont.)***

Submittal Date : 1997-12-08

Response Action Type : NOR
Status : ISSUED
Submittal Date : 1997-08-14

Response Action Type : RLFA
Status : FOLOFF
Submittal Date : 1997-08-11

Chemicals
Chemical : ANHYDROUS AMMONIA
Amount : N/R

Facility Name : NO LOCATION AID
Facility Address : 15 ANTONIO COSTA BLVD, NEW BEDFORD, 027450000

Incident Summary
Release Tracking Number : 4-0010838
Notification Date : 1994-10-12
Category : TWO HR
OFC Town : NEW BEDFORD

Current Status : Response Action Outcome - A site/release where a Permanent or Temporary Solution Statement (formerly RAO Statement) was submitted. This statement asserts that response actions were sufficient to achieve a level of no significant risk or at least ensure that all substantial hazards were eliminated.

Current Date : 1999-10-05
Phase : Phase report not required or not submitted.
OHM : Oil
Agency Link : Click here for hyperlink provided by the agency.
Last Date in Agency List : 2024-11-18

Source Details
Source : TRANSFORM

Map Id: 46
Direction: ESE
Distance: 0.419 mi., 2213 ft.
Elevation: 8 ft.
Relative: Lower

Site Name : SEA WATCH INTERNATIONAL LTD | NO LOCATION AID | SEA WATCH INTERNATIO
15 ANTONIO COSTA AVE | 15 ANTONIO L COSTA AVENUE
NEW BEDFORD | NEW BEDFORD CITY OF | New Bedford, MA

Database(s) : [AFS, AIRS - MA, ASBESTOS - MA, DOCKET, ECHO, ENF - MA, ERNS, FRS, HIST RELEASE - MA, HWG - MA, MANIFEST EPA, OSHA, RCRA VSQG, RELEASE - MA, SHWS - MA] ***(cont.)***

Envirosite ID: 58316625
EPA ID: MP5089960525

SHWS - MA ***(cont.)***

Location Details
Location : INDUSTRIAL
COMMERCIAL

Response Action Information
Response Action Type : RAM Release Abatement Measure
Status : CSRCVD Completion Statement Received
Submittal Date : 1999-10-05

Response Action Type : RAO Response Action Outcome - RAO
Status : TSAUD Level I - Technical Screen Audit
Submittal Date : 2005-04-27

Response Action Type : RAO Response Action Outcome - RAO
Status : RAORCD RAO Statement Received
Submittal Date : 1999-10-05

Response Action Type : RLFA
Status : FOLOFF
Submittal Date : 1994-12-19

Response Action Type : NOR
Status : ISSUED
Submittal Date : 1994-10-19

Response Action Type : RLFA
Status : FOLOFF
Submittal Date : 1995-01-09

Response Action Type : RLFA
Status : FOLOFF
Submittal Date : 1994-10-19

Response Action Type : RAM Release Abatement Measure
Status : FEEREC Fee Received - TFS Use Only
Submittal Date : 1999-08-05

Response Action Type : RAM Release Abatement Measure
Status : PLANWR Written Plan Received

Map Id: 46
Direction: ESE
Distance: 0.419 mi., 2213 ft.
Elevation: 8 ft.
Relative: Lower

Site Name : SEA WATCH INTERNATIONAL LTD | NO LOCATION AID | SEA WATCH INTERNATIO
15 ANTONIO COSTA AVE | 15 ANTONIO L COSTA AVENUE
NEW BEDFORD | NEW BEDFORD CITY OF | New Bedford, MA

Database(s) : [AFS, AIRS - MA, ASBESTOS - MA, DOCKET, ECHO, ENF - MA, ERNS, FRS, HIST RELEASE - MA, HWG - MA, MANIFEST EPA, OSHA, RCRA VSQG, RELEASE - MA, SHWS - MA] ***(cont.)***

Envirosite ID: 58316625
EPA ID: MP5089960525

SHWS - MA ***(cont.)***

Submittal Date : 1999-08-02

Response Action Type : RLFA
Status : FOLOFF
Submittal Date : 1994-10-27

Response Action Type : RNF Release Notification Form Received
Status : REPORT Reportable Release or Threat of Release
Submittal Date : 1994-12-12

Chemicals
Chemical : TRANSFORMER FLUID
Amount : 200 GAL

Chemical : OIL
Amount : 200 GAL

Map Id: 47
Direction: NE
Distance: 0.427 mi., 2253 ft.
Elevation: 7 ft.
Relative: Lower

Site Name : REVERE COPPER PRODUCTS | FORMER REVERE COPPER | SHORELINE RESOURCES, LLC
24 NORTH FRONT ST | 24 N FRONT ST | 24 NO. FRONT STREET
NEW BEDFORD | NEW BEDFORD CITY OF | New Bedford, MA

Database(s) : [AFS, ASBESTOS - MA, BROWNFIELDS - MA, BRS, DOCKET, EJ TOXIC RELEASE, ENF - MA, ERNS, FRS, FTTS INSP, HIST ENF - MA, HIST RELEASE - MA, HIST SPILLS 2 - MA, HWG - MA, LAST - MA, LUST - MA, MANIFEST EPA, RCRA NONGEN, RELEASE - MA, SHWS - MA]

Envirosite ID: 58316639
EPA ID: N/R

AFS

Facility Name : REVERE COPPER PRODUCTS

Map Id: 47
Direction: NE
Distance: 0.427 mi., 2253 ft.
Elevation: 7 ft.
Relative: Lower

Site Name : REVERE COPPER PRODUCTS | FORMER REVERE COPPER | SHORELINE RESOURCES, LLC
24 NORTH FRONT ST | 24 N FRONT ST | 24 NO. FRONT STREET
NEW BEDFORD | NEW BEDFORD CITY OF | New Bedford, MA

Database(s) : [AFS, ASBESTOS - MA, BROWNFIELDS - MA, BRS, DOCKET, EJ TOXIC RELEASE, ENF - MA, ERNS, FRS, FTTS INSP, HIST ENF - MA, HIST RELEASE - MA, HIST SPILLS 2 - MA, HWG - MA, LAST - MA, LUST - MA, MANIFEST EPA, RCRA NONGEN, RELEASE - MA, SHWS - MA] ***(cont.)***

Envirosite ID: 58316639
EPA ID: N/R

AFS ***(cont.)***

Facility Address :	24 NORTH FRONT STREET, NEW BEDFORD, CITY OF, MA 027407327
County :	Bristol

Facility Summary

Program System ID :	MA0000002512000151
Facility Registry ID :	110000311788
EPA Region :	EPA Region 1 - CT, ME, MA, NH, RI, VT
SIC :	3351 - ROLLING, DRAWING, AND EXTRUDING OF COPPER
NAICS :	331421 - Copper Rolling, Drawing, and Extruding
Facility Type :	Privately Owned Facility
Air Pollutant Class :	Synthetic Minor Emissions
Air Operating Status :	Permanently Closed
Current High Priority Violation (HPV):	No Violation Identified
Local Control Region Name :	N/R
Last Date in Agency List :	2024-09-24

Air Pollutant Details

Program System ID :	MA0000002512000151
Pollutant :	NITROGEN OXIDES NO2
Substance Registry Services ID (SRS):	167924
Chemical Abstract Service Number :	10102440
Air Pollutant Class :	Synthetic Minor Emissions

Program System ID :	MA0000002512000151
Pollutant :	Carbon monoxide
Substance Registry Services ID (SRS):	65052
Chemical Abstract Service Number :	630080
Air Pollutant Class :	Synthetic Minor Emissions

Program System ID :	MA0000002512000151
Pollutant :	PARTICULATE MATTER < 10 UM
Substance Registry Services ID (SRS):	1647619
Chemical Abstract Service Number :	N/R
Air Pollutant Class :	Synthetic Minor Emissions

Program System ID :	MA0000002512000151
Pollutant :	TOTAL PARTICULATE MATTER
Substance Registry Services ID (SRS):	1647643

Map Id: 47
Direction: NE
Distance: 0.427 mi., 2253 ft.
Elevation: 7 ft.
Relative: Lower

Site Name : REVERE COPPER PRODUCTS | FORMER REVERE COPPER | SHORELINE RESOURCES, LLC
24 NORTH FRONT ST | 24 N FRONT ST | 24 NO. FRONT STREET
NEW BEDFORD | NEW BEDFORD CITY OF | New Bedford, MA

Database(s) : [AFS, ASBESTOS - MA, BROWNFIELDS - MA, BRS, DOCKET, EJ TOXIC RELEASE, ENF - MA, ERNS, FRS, FTTS INSP, HIST ENF - MA, HIST RELEASE - MA, HIST SPILLS 2 - MA, HWG - MA, LAST - MA, LUST - MA, MANIFEST EPA, RCRA NONGEN, RELEASE - MA, SHWS - MA] ***(cont.)***

Envirosite ID: 58316639
EPA ID: N/R

AFS ***(cont.)***

Chemical Abstract Service Number :	N/R
Air Pollutant Class :	Synthetic Minor Emissions
Program System ID :	MA0000002512000151
Pollutant :	VOLATILE ORGANIC COMPOUNDS (VOCS)
Substance Registry Services ID (SRS):	761346
Chemical Abstract Service Number :	N/R
Air Pollutant Class :	Synthetic Minor Emissions
Program System ID :	MA0000002512000151
Pollutant :	Sulfur dioxide
Substance Registry Services ID (SRS):	150367
Chemical Abstract Service Number :	7446095
Air Pollutant Class :	Synthetic Minor Emissions
Program System ID :	MA0000002512000151
Pollutant :	FACIL
Substance Registry Services ID (SRS):	N/R
Chemical Abstract Service Number :	N/R
Air Pollutant Class :	Synthetic Minor Emissions

Air Violation History Details

HPV Day Zero Date :	N/R
HPV Resolved Date :	N/R
Program System ID :	MA0000002512000151
Activity ID :	N/R
Agency Type :	N/R
State Code :	N/R
Air Local Control Region Code (LCON):	N/R
Comp Determination UID :	N/R
Enforcement Response Policy :	N/R
Program :	N/R
Pollutant :	N/R
Earliest Determination Date of Federally Reportable Violation (FRV):	N/R

ASBESTOS - MA

Facility Name :	COMMERCIAL
Facility Address :	24 N. FRONT ST, NEW BEDFORD

Map Id: 47
Direction: NE
Distance: 0.427 mi., 2253 ft.
Elevation: 7 ft.
Relative: Lower

Site Name : REVERE COPPER PRODUCTS | FORMER REVERE COPPER | SHORELINE RESOURCES, LLC
24 NORTH FRONT ST | 24 N FRONT ST | 24 NO. FRONT STREET
NEW BEDFORD | NEW BEDFORD CITY OF | New Bedford, MA

Database(s) : [AFS, ASBESTOS - MA, BROWNFIELDS - MA, BRS, DOCKET, EJ TOXIC RELEASE, ENF - MA, ERNS, FRS, FTTS INSP, HIST ENF - MA, HIST RELEASE - MA, HIST SPILLS 2 - MA, HWG - MA, LAST - MA, LUST - MA, MANIFEST EPA, RCRA NONGEN, RELEASE - MA, SHWS - MA] ***(cont.)***

Envirosite ID: 58316639
EPA ID: N/R

ASBESTOS - MA ***(cont.)***

Project Start Date :	2022-08-15
Project End Date :	2022-09-17
Project ID :	N/R
Form Type :	ANF-001
Project Type :	Dem
Owner Name :	SHORELINE RESOURCES LLC
Owner Address :	137 POPES ISLAND
DLS Contractor ID :	AC000356
DLS Contractor :	FRANKLIN ANALYTICAL SERVICES
Site Supervisor ID :	AS040141
Site Supervisor :	THOMAS J. MCCOOG SR.
Last Date in Agency List :	2022-10-14

Project Start Date :	2022-09-12
Project End Date :	2022-10-10
Project ID :	N/R
Form Type :	ANF-001
Project Type :	Dem
Owner Name :	SHORELINE RESOURCES LLC
Owner Address :	137 POPES ISLAND
DLS Contractor ID :	AC000356
DLS Contractor :	FRANKLIN ANALYTICAL SERVICES
Site Supervisor ID :	AS040141
Site Supervisor :	THOMAS J. MCCOOG SR.
Last Date in Agency List :	2022-10-14

Project Start Date :	2022-05-07
Project End Date :	2022-05-28
Project ID :	N/R
Form Type :	ANF-001
Project Type :	Dem
Owner Name :	SHORELINE RESOURCES LLC
Owner Address :	137 POPES ISLAND
DLS Contractor ID :	AC000356
DLS Contractor :	FRANKLIN ANALYTICAL SERVICES
Site Supervisor ID :	AS040141
Site Supervisor :	THOMAS J. MCCOOG SR.
Last Date in Agency List :	2022-07-27

Facility Name :	rev. copper
Facility Address :	24 north front street, NEW BEDFORD

Map Id: 47
Direction: NE
Distance: 0.427 mi., 2253 ft.
Elevation: 7 ft.
Relative: Lower

Site Name : REVERE COPPER PRODUCTS | FORMER REVERE COPPER | SHORELINE RESOURCES, LLC
24 NORTH FRONT ST | 24 N FRONT ST | 24 NO. FRONT STREET
NEW BEDFORD | NEW BEDFORD CITY OF | New Bedford, MA

Database(s) : [AFS, ASBESTOS - MA, BROWNFIELDS - MA, BRS, DOCKET, EJ TOXIC RELEASE, ENF - MA, ERNS, FRS, FTTS INSP, HIST ENF - MA, HIST RELEASE - MA, HIST SPILLS 2 - MA, HWG - MA, LAST - MA, LUST - MA, MANIFEST EPA, RCRA NONGEN, RELEASE - MA, SHWS - MA] ***(cont.)***

Envirosite ID: 58316639
EPA ID: N/R

ASBESTOS - MA ***(cont.)***

Project Start Date :	2002-10-23
Project End Date :	2002-10-23
Project ID :	N/R
Form Type :	ANF-001
Project Type :	Repair
Owner Name :	rev. copper
Owner Address :	24 north front street
DLS Contractor ID :	AC000264
DLS Contractor :	ATLANTIC BAY CONTRACTING
Site Supervisor ID :	AS041464
Site Supervisor :	TERRANCE P JORDAN
Last Date in Agency List :	2021-11-09
Facility Name :	REVERE COPPER
Facility Address :	24 N FRONT ST, NEW BEDFORD
Project Start Date :	2006-08-29
Project End Date :	2006-09-06
Project ID :	N/R
Form Type :	ANF-001
Project Type :	Rpr
Owner Name :	REVERE COPPER
Owner Address :	SAME
DLS Contractor ID :	AC000627
DLS Contractor :	BANNER ENVIRONMENTAL SERVICES INC
Site Supervisor ID :	AS61476
Site Supervisor :	RUDOLPH NELSON
Last Date in Agency List :	2021-11-09
Project Start Date :	2019-12-02
Project End Date :	2019-12-13
Project ID :	N/R
Form Type :	ANF-001
Project Type :	Dem,Renv
Owner Name :	REVERE COPPER PRODUCTS
Owner Address :	24 N FRONT ST
DLS Contractor ID :	AC000356
DLS Contractor :	FRANKLIN ANALYTICAL SERVICES
Site Supervisor ID :	AS040141
Site Supervisor :	THOMAS J. MCCOOG SR.
Last Date in Agency List :	2021-11-09

Map Id: 47
Direction: NE
Distance: 0.427 mi., 2253 ft.
Elevation: 7 ft.
Relative: Lower

Site Name : REVERE COPPER PRODUCTS | FORMER REVERE COPPER | SHORELINE RESOURCES, LLC
24 NORTH FRONT ST | 24 N FRONT ST | 24 NO. FRONT STREET
NEW BEDFORD | NEW BEDFORD CITY OF | New Bedford, MA

Database(s) : [AFS, ASBESTOS - MA, BROWNFIELDS - MA, BRS, DOCKET, EJ TOXIC RELEASE, ENF - MA, ERNS, FRS, FTTS INSP, HIST ENF - MA, HIST RELEASE - MA, HIST SPILLS 2 - MA, HWG - MA, LAST - MA, LUST - MA, MANIFEST EPA, RCRA NONGEN, RELEASE - MA, SHWS - MA] ***(cont.)***

Envirosite ID: 58316639
EPA ID: N/R

ASBESTOS - MA ***(cont.)***

Project Start Date :	2006-10-04
Project End Date :	2006-10-06
Project ID :	N/R
Form Type :	ANF-001
Project Type :	Dem
Owner Name :	REVERE COPPER
Owner Address :	SAME
DLS Contractor ID :	AC000627
DLS Contractor :	BANNER ENVIRONMENTAL SERVICES INC
Site Supervisor ID :	AS61476
Site Supervisor :	RUDOLPH NELSON
Last Date in Agency List :	2021-11-09

Project Start Date :	2019-12-02
Project End Date :	2019-12-20
Project ID :	N/R
Form Type :	ANF-001
Project Type :	Dem,Renv
Owner Name :	REVERE COPPER PRODUCTS
Owner Address :	24 N FRONT ST
DLS Contractor ID :	AC000356
DLS Contractor :	FRANKLIN ANALYTICAL SERVICES
Site Supervisor ID :	AS040141
Site Supervisor :	THOMAS J. MCCOOG SR.
Last Date in Agency List :	2021-11-09

Facility Name :	REVERE COPPER
Facility Address :	24 N. FRONT ST, NEW BEDFORD

Project Start Date :	2005-10-29
Project End Date :	2005-10-30
Project ID :	N/R
Form Type :	ANF-001
Project Type :	Rpr
Owner Name :	SAME
Owner Address :	SAME
DLS Contractor ID :	AC000627
DLS Contractor :	BANNER ENVIRONMENTAL SERVICES INC
Site Supervisor ID :	AS61476
Site Supervisor :	RUDOLPH NELSON
Last Date in Agency List :	2021-11-09

Map Id: 47
Direction: NE
Distance: 0.427 mi., 2253 ft.
Elevation: 7 ft.
Relative: Lower

Site Name : REVERE COPPER PRODUCTS | FORMER REVERE COPPER | SHORELINE RESOURCES, LLC
24 NORTH FRONT ST | 24 N FRONT ST | 24 NO. FRONT STREET
NEW BEDFORD | NEW BEDFORD CITY OF | New Bedford, MA

Database(s) : [AFS, ASBESTOS - MA, BROWNFIELDS - MA, BRS, DOCKET, EJ TOXIC RELEASE, ENF - MA, ERNS, FRS, FTTS INSP, HIST ENF - MA, HIST RELEASE - MA, HIST SPILLS 2 - MA, HWG - MA, LAST - MA, LUST - MA, MANIFEST EPA, RCRA NONGEN, RELEASE - MA, SHWS - MA] ***(cont.)***

Envirosite ID: 58316639
EPA ID: N/R

ASBESTOS - MA ***(cont.)***

Facility Name :	REVERE COPPER
Facility Address :	24 NORTH FRONT ST, NEW BEDFORD
Project Start Date :	2006-12-05
Project End Date :	2006-12-05
Project ID :	N/R
Form Type :	ANF-001
Project Type :	Rpr
Owner Name :	REVERE COPPER
Owner Address :	N/R
DLS Contractor ID :	AC000627
DLS Contractor :	BANNER ENVIRONMENTAL SERVICES INC
Site Supervisor ID :	AS61476
Site Supervisor :	RUDOLPH NELSON
Last Date in Agency List :	2021-11-09
Project Start Date :	2007-04-23
Project End Date :	2007-04-23
Project ID :	N/R
Form Type :	ANF-001
Project Type :	Rpr
Owner Name :	REVERE COPPER
Owner Address :	SAME
DLS Contractor ID :	AC000627
DLS Contractor :	BANNER ENVIRONMENTAL SERVICES INC
Site Supervisor ID :	AS61476
Site Supervisor :	RUDOLPH NELSON
Last Date in Agency List :	2021-11-09
Project Start Date :	2012-04-04
Project End Date :	2012-04-06
Project ID :	N/R
Form Type :	ANF-001
Project Type :	Rpr
Owner Name :	REVERE COPPER
Owner Address :	SAME
DLS Contractor ID :	AC000627
DLS Contractor :	BANNER ENVIRONMENTAL SERVICES INC
Site Supervisor ID :	AS61476
Site Supervisor :	RUDOLPH NELSON
Last Date in Agency List :	2021-11-09

Map Id: 47
Direction: NE
Distance: 0.427 mi., 2253 ft.
Elevation: 7 ft.
Relative: Lower

Site Name : REVERE COPPER PRODUCTS | FORMER REVERE COPPER | SHORELINE RESOURCES, LLC
24 NORTH FRONT ST | 24 N FRONT ST | 24 NO. FRONT STREET
NEW BEDFORD | NEW BEDFORD CITY OF | New Bedford, MA

Database(s) : [AFS, ASBESTOS - MA, BROWNFIELDS - MA, BRS, DOCKET, EJ TOXIC RELEASE, ENF - MA, ERNS, FRS, FTTS INSP, HIST ENF - MA, HIST RELEASE - MA, HIST SPILLS 2 - MA, HWG - MA, LAST - MA, LUST - MA, MANIFEST EPA, RCRA NONGEN, RELEASE - MA, SHWS - MA] ***(cont.)***

Envirosite ID: 58316639
EPA ID: N/R

ASBESTOS - MA ***(cont.)***

Project Start Date :	2007-11-27
Project End Date :	2007-11-29
Project ID :	N/R
Form Type :	ANF-001
Project Type :	Rpr
Owner Name :	REVERE COPPER
Owner Address :	24 NORTH FRONT ST
DLS Contractor ID :	AC000627
DLS Contractor :	BANNER ENVIRONMENTAL SERVICES INC
Site Supervisor ID :	AS61476
Site Supervisor :	RUDOLPH NELSON
Last Date in Agency List :	2021-11-09
Facility Name :	REVERE COPPER
Facility Address :	24 NORTH FRONT STREET, NEW BEDFORD
Project Start Date :	2006-08-10
Project End Date :	2006-08-17
Project ID :	N/R
Form Type :	ANF-001
Project Type :	Oth:PACKAGE AND DISPOS
Owner Name :	SAME
Owner Address :	N/R
DLS Contractor ID :	AC000627
DLS Contractor :	BANNER ENVIRONMENTAL SERVICES INC
Site Supervisor ID :	AS61476
Site Supervisor :	RUDOLPH NELSON
Last Date in Agency List :	2021-11-09
Facility Name :	REVERE COPPER/ TONY CORREIRO
Facility Address :	24 NORTH FRONT STREET, NEW BEDFORD
Project Start Date :	2005-10-26
Project End Date :	2005-10-28
Project ID :	N/R
Form Type :	ANF-001
Project Type :	Rpr
Owner Name :	SAME
Owner Address :	N/R
DLS Contractor ID :	AC000264
DLS Contractor :	ATLANTIC BAY CONTRACTING

Map Id: 47
Direction: NE
Distance: 0.427 mi., 2253 ft.
Elevation: 7 ft.
Relative: Lower

Site Name : REVERE COPPER PRODUCTS | FORMER REVERE COPPER | SHORELINE RESOURCES, LLC
24 NORTH FRONT ST | 24 N FRONT ST | 24 NO. FRONT STREET
NEW BEDFORD | NEW BEDFORD CITY OF | New Bedford, MA

Database(s) : [AFS, ASBESTOS - MA, BROWNFIELDS - MA, BRS, DOCKET, EJ TOXIC RELEASE, ENF - MA, ERNS, FRS, FTTS INSP, HIST ENF - MA, HIST RELEASE - MA, HIST SPILLS 2 - MA, HWG - MA, LAST - MA, LUST - MA, MANIFEST EPA, RCRA NONGEN, RELEASE - MA, SHWS - MA] ***(cont.)***

Envirosite ID: 58316639
EPA ID: N/R

ASBESTOS - MA ***(cont.)***

Site Supervisor ID :	AS060788
Site Supervisor :	DENNIS WALKER
Last Date in Agency List :	2021-11-09
Facility Name :	SHORELINE RESOURCES, LLC
Facility Address :	24 NORTH FRONT ST, NEW BEDFORD
Project Start Date :	2019-11-20
Project End Date :	2020-01-28
Project ID :	N/R
Form Type :	ANF-001
Project Type :	Repr
Owner Name :	SHORELINE RESOURCES, LLC
Owner Address :	137 POPES ISLAND
DLS Contractor ID :	AC000000
DLS Contractor :	NON LICENSED REMOVAL
Site Supervisor ID :	AS000000
Site Supervisor :	NON LICENSED REMOVAL NON LICENSED REMOVAL
Last Date in Agency List :	2021-11-09

BROWNFIELDS - MA

Facility Name :	Former Revere Copper
Facility Address :	24 North Front St, New Bedford
Primary RTN :	4-0025807
Other RTNs :	N/R
Current Owner :	N/R
MCP Status :	RTN CLOSED
RAO :	N/R
AUL :	N/R
COCs :	N/R
Former Use :	N/R
Current Use :	N/R
Total Acreage :	N/R
Last Date in Agency List :	2024-09-11

BRS

Facility Name :	REVERE COPPER PRODUCTS, INC.
Facility Address :	24 NORTH FRONT STREET, NEW BEDFORD, MA 02740
County :	BRISTOL

Map Id: 47
Direction: NE
Distance: 0.427 mi., 2253 ft.
Elevation: 7 ft.
Relative: Lower

Site Name : REVERE COPPER PRODUCTS | FORMER REVERE COPPER | SHORELINE RESOURCES, LLC
24 NORTH FRONT ST | 24 N FRONT ST | 24 NO. FRONT STREET
NEW BEDFORD | NEW BEDFORD CITY OF | New Bedford, MA

Database(s) : [AFS, ASBESTOS - MA, BROWNFIELDS - MA, BRS, DOCKET, EJ TOXIC RELEASE, ENF - MA, ERNS, FRS, FTTS INSP, HIST ENF - MA, HIST RELEASE - MA, HIST SPILLS 2 - MA, HWG - MA, LAST - MA, LUST - MA, MANIFEST EPA, RCRA NONGEN, RELEASE - MA, SHWS - MA] ***(cont.)***

Envirosite ID: 58316639
EPA ID: N/R

BRS ***(cont.)***

Site Details

Date Form Received by Agency :	2008-01-29
EPA ID :	MAD001065937
Mailing Address :	24 NORTH FRONT STREET, NEW BEDFORD, MA 02740
Contact :	CRAIG ROMANOWICZ
Contact Address :	N/R
Contact Country :	US
Contact Telephone :	508-999-5601
Contact Email :	CROMANOWICZ@REVERECOPPER.COM
EPA Region :	01
Land Type :	Private
Source Type :	Annual/Biennial Report updated with Notification
Classification :	Large Quantity Generator

Description :

Handlers that generate 1,000 kg or more of hazardous waste during any calendar month; or generate more than 1 kg of acutely hazardous waste during any calendar month; or generate more than 100 kg of any residue or contaminated soil, waste or other debris resulting from the cleanup of a spill, into or on any land or water, of acutely hazardous waste during any calendar month; or generate 1 kg or less of acutely hazardous waste during any calendar month, and accumulate more than 1 kg of acutely hazardous waste at any time; or generate 100 kg or less of any residue or contaminated soil, waste or other debris resulting from the cleanup of a spill, into or on any land or water, of acutely hazardous waste during any calendar month, and accumulated more than 100 kg of that material at any time.

Last Date in Agency List : 2024-12-17

Owner/Operator Summary

Owner/Operator Name :	REVERE COPPER PRODUCTS, INC.
Owner/Operator Address :	N/R
Owner/Operator Country :	US
Owner/Operator Telephone :	N/R
Owner/Operator Email :	N/R
Owner/Operator Fax :	N/R
Legal Status :	Private
Owner/Operator Type :	Operator
Owner/Operator Start Date :	1989-01-12
Owner/Operator End Date :	N/R

Owner/Operator Name :	REVERE COPPER PRODUCTS, INC.
Owner/Operator Address :	24 NORTH FRONT STREET, NEW BEDFORD, MA 02740
Owner/Operator Country :	US

Map Id: 47
Direction: NE
Distance: 0.427 mi., 2253 ft.
Elevation: 7 ft.
Relative: Lower

Site Name : REVERE COPPER PRODUCTS | FORMER REVERE COPPER | SHORELINE RESOURCES, LLC
24 NORTH FRONT ST | 24 N FRONT ST | 24 NO. FRONT STREET
NEW BEDFORD | NEW BEDFORD CITY OF | New Bedford, MA

Database(s) : [AFS, ASBESTOS - MA, BROWNFIELDS - MA, BRS, DOCKET, EJ TOXIC RELEASE, ENF - MA, ERNS, FRS, FTTS INSP, HIST ENF - MA, HIST RELEASE - MA, HIST SPILLS 2 - MA, HWG - MA, LAST - MA, LUST - MA, MANIFEST EPA, RCRA NONGEN, RELEASE - MA, SHWS - MA] ***(cont.)***

Envirosite ID: 58316639
EPA ID: N/R

BRS ***(cont.)***

Owner/Operator Telephone :	N/R
Owner/Operator Email :	N/R
Owner/Operator Fax :	N/R
Legal Status :	Private
Owner/Operator Type :	Owner
Owner/Operator Start Date :	1989-01-12
Owner/Operator End Date :	N/R

Waste Activity Monitoring

Details for this site have been truncated due to the large number of available details for this site within this dataset. For the complete details for this site, contact your Envirosite account representative for a complimentary site report containing all of the details available.

Report Cycle :	2007
Hazardous Waste Page Number :	1
Hazardous Waste Sub-Page Number :	1
BR Form :	GM
Waste Description :	SPENT SULFURIC ACID SOLUTION (10%) WITH METALS FROM COPPER AND ALLOY PLATE AND SHEET.
Primary NAICS :	331421 - Copper Rolling, Drawing, and Extruding
Source Code :	G02 - Stripping and acid or caustic cleaning (using caustics to remove coatings or layers from parts or assemblies)
Form Code :	W103 - Spent concentrated acid (5% or more)
Management Method :	H121 - Neutralization only (no other treatment)
Generation Tons :	13627
Managed Tons :	0
Shipped Tons :	13627
Received Tons :	0
Receiver ID :	PAD010154045
Receiver State :	PA
Shipper ID :	MAD001065937
Shipper State :	MA
Waste Minimization :	N/R
Waste Code List :	D002
Waste Code Group :	D002 - CORROSIVE WASTE
Waste Generation Type :	N/R

Map Id: 47
Direction: NE
Distance: 0.427 mi., 2253 ft.
Elevation: 7 ft.
Relative: Lower

Site Name : REVERE COPPER PRODUCTS | FORMER REVERE COPPER | SHORELINE RESOURCES, LLC
24 NORTH FRONT ST | 24 N FRONT ST | 24 NO. FRONT STREET
NEW BEDFORD | NEW BEDFORD CITY OF | New Bedford, MA

Database(s) : [AFS, ASBESTOS - MA, BROWNFIELDS - MA, BRS, DOCKET, EJ TOXIC RELEASE, ENF - MA, ERNS, FRS, FTTS INSP, HIST ENF - MA, HIST RELEASE - MA, HIST SPILLS 2 - MA, HWG - MA, LAST - MA, LUST - MA, MANIFEST EPA, RCRA NONGEN, RELEASE - MA, SHWS - MA] ***(cont.)***

Envirosite ID: 58316639
EPA ID: N/R

BRS ***(cont.)***

Report Cycle :	2007
Hazardous Waste Page Number :	2
Hazardous Waste Sub-Page Number :	1
BR Form :	GM
Waste Description :	ZINC OXIDE DUST FROM BAGHOUSE COLLECTING EMISSIONS FROM COPPER ALLOY MELTING AND CASTING.
Primary NAICS :	331421 - Copper Rolling, Drawing, and Extruding
Source Code :	G21 - Air pollution control devices (baghouse dust or ash from stack scrubbers or precipitators; vapor collection, etc.)
Form Code :	W304 - Slags, drosses, and other solid thermal residues
Management Method :	H111 - Stabilization or chemical fixation prior to disposal at another site (as the major component of treatment; not H071-H075, H077, or H082)
Generation Tons :	5.362
Managed Tons :	0
Shipped Tons :	5.362
Received Tons :	0
Receiver ID :	MID000724831
Receiver State :	MI
Shipper ID :	MAD001065937
Shipper State :	MA
Waste Minimization :	N/R
Waste Code List :	D006
Waste Code Group :	D006 - CADMIUM
Waste Generation Type :	N/R

Report Cycle :	2007
Hazardous Waste Page Number :	3
Hazardous Waste Sub-Page Number :	1
BR Form :	GM
Waste Description :	WASTE CLEANING SOLVENTS FROM PARTS WASHING IN MAINTENANCE.
Primary NAICS :	331421 - Copper Rolling, Drawing, and Extruding
Source Code :	G24 - Solvent or product distillation as part of a production process (including totally enclosed treatment systems). Does not include batch treatment in a separate process.
Form Code :	W204 - Concentrated halogenated/ non-halogenated solvent mixture

Map Id: 47
Direction: NE
Distance: 0.427 mi., 2253 ft.
Elevation: 7 ft.
Relative: Lower

Site Name : REVERE COPPER PRODUCTS | FORMER REVERE COPPER | SHORELINE RESOURCES, LLC
24 NORTH FRONT ST | 24 N FRONT ST | 24 NO. FRONT STREET
NEW BEDFORD | NEW BEDFORD CITY OF | New Bedford, MA

Database(s) : [AFS, ASBESTOS - MA, BROWNFIELDS - MA, BRS, DOCKET, EJ TOXIC RELEASE, ENF - MA, ERNS, FRS, FTTS INSP, HIST ENF - MA, HIST RELEASE - MA, HIST SPILLS 2 - MA, HWG - MA, LAST - MA, LUST - MA, MANIFEST EPA, RCRA NONGEN, RELEASE - MA, SHWS - MA] ***(cont.)***

Envirosite ID: 58316639
EPA ID: N/R

BRS ***(cont.)***

Management Method :	H141 - The site receiving this waste stored/bulked and transferred the waste with no treatment or recovery (H010-H129), fuel blending (H061), or disposal (H131-H135) at that receiving site.
Generation Tons :	0.1681378
Managed Tons :	0
Shipped Tons :	0.1681378
Received Tons :	0
Receiver ID :	MAD000846006
Receiver State :	MA
Shipper ID :	MAD001065937
Shipper State :	MA
Waste Minimization :	N/R
Waste Code List :	D001, D006, D008, D018, D027
Waste Code Group :	DMIX - Any other D mixtures
Waste Generation Type :	N/R
Report Cycle :	2007
Hazardous Waste Page Number :	4
Hazardous Waste Sub-Page Number :	1
BR Form :	GM
Waste Description :	ACIDIC RINCES FROM COPPER PLATE AND SHEET CLEANING AND OIL AND WATER SEPERATOR.
Primary NAICS :	331421 - Copper Rolling, Drawing, and Extruding
Source Code :	G05 - Metal forming and treatment (pickling, heat treating, punching, bending, annealing, grinding, hardening, etc.)
Form Code :	W105 - Acidic aqueous wastes less than 5% acid (diluted but pH <2)
Management Method :	H123 - Settling or clarification (as the major component of treatment; not reportable as H071-H083)
Generation Tons :	16113.8323603
Managed Tons :	16113.8323603
Shipped Tons :	0
Received Tons :	0
Receiver ID :	N/R
Receiver State :	N/R
Shipper ID :	N/R
Shipper State :	N/R
Waste Minimization :	N/R

Map Id: 47
Direction: NE
Distance: 0.427 mi., 2253 ft.
Elevation: 7 ft.
Relative: Lower

Site Name : REVERE COPPER PRODUCTS | FORMER REVERE COPPER | SHORELINE RESOURCES, LLC
24 NORTH FRONT ST | 24 N FRONT ST | 24 NO. FRONT STREET
NEW BEDFORD | NEW BEDFORD CITY OF | New Bedford, MA

Database(s) : [AFS, ASBESTOS - MA, BROWNFIELDS - MA, BRS, DOCKET, EJ TOXIC RELEASE, ENF - MA, ERNS, FRS, FTTS INSP, HIST ENF - MA, HIST RELEASE - MA, HIST SPILLS 2 - MA, HWG - MA, LAST - MA, LUST - MA, MANIFEST EPA, RCRA NONGEN, RELEASE - MA, SHWS - MA] ***(cont.)***

Envirosite ID: 58316639
EPA ID: N/R

BRS ***(cont.)***

Waste Code List :	D002
Waste Code Group :	D002 - CORROSIVE WASTE
Waste Generation Type :	N/R
Report Cycle :	2005
Hazardous Waste Page Number :	1
Hazardous Waste Sub-Page Number :	1
BR Form :	GM
Waste Description :	SPENT SULFURIC ACID SOLUTION (10%) WITH METALS FROM COPPER AND ALLOY PLATE & SHEET
Primary NAICS :	331421 - Copper Rolling, Drawing, and Extruding
Source Code :	G02 - Stripping and acid or caustic cleaning (using caustics to remove coatings or layers from parts or assemblies)
Form Code :	W103 - Spent concentrated acid (5% or more)
Management Method :	H121 - Neutralization only (no other treatment)
Generation Tons :	68.9237434
Managed Tons :	0
Shipped Tons :	68.9237434
Received Tons :	0
Receiver ID :	PAD010154045
Receiver State :	PA
Shipper ID :	MAD001065937
Shipper State :	MA
Waste Minimization :	N/R
Waste Code List :	D002
Waste Code Group :	D002 - CORROSIVE WASTE
Waste Generation Type :	N/R
Report Cycle :	2005
Hazardous Waste Page Number :	2
Hazardous Waste Sub-Page Number :	1
BR Form :	GM
Waste Description :	ZINC OXIDE DUST FROM BAGHOUSE COLLECTING EMISSIONS FROM COPPER ALLOY MELTING AND CASTING
Primary NAICS :	331421 - Copper Rolling, Drawing, and Extruding

Map Id: 47
Direction: NE
Distance: 0.427 mi., 2253 ft.
Elevation: 7 ft.
Relative: Lower

Site Name : REVERE COPPER PRODUCTS | FORMER REVERE COPPER | SHORELINE RESOURCES, LLC
24 NORTH FRONT ST | 24 N FRONT ST | 24 NO. FRONT STREET
NEW BEDFORD | NEW BEDFORD CITY OF | New Bedford, MA

Database(s) : [AFS, ASBESTOS - MA, BROWNFIELDS - MA, BRS, DOCKET, EJ TOXIC RELEASE, ENF - MA, ERNS, FRS, FTTS INSP, HIST ENF - MA, HIST RELEASE - MA, HIST SPILLS 2 - MA, HWG - MA, LAST - MA, LUST - MA, MANIFEST EPA, RCRA NONGEN, RELEASE - MA, SHWS - MA] ***(cont.)***

Envirosite ID: 58316639
EPA ID: N/R

BRS ***(cont.)***

Source Code :	G21 - Air pollution control devices (baghouse dust or ash from stack scrubbers or precipitators; vapor collection, etc.)
Form Code :	W304 - Slags, drosses, and other solid thermal residues
Management Method :	H111 - Stabilization or chemical fixation prior to disposal at another site (as the major component of treatment; not H071-H075, H077, or H082)
Generation Tons :	0.345
Managed Tons :	0
Shipped Tons :	0.345
Received Tons :	0
Receiver ID :	NYD980756415
Receiver State :	NY
Shipper ID :	MAD001065937
Shipper State :	MA
Waste Minimization :	N/R
Waste Code List :	D006
Waste Code Group :	D006 - CADMIUM
Waste Generation Type :	N/R
Report Cycle :	2005
Hazardous Waste Page Number :	2
Hazardous Waste Sub-Page Number :	2
BR Form :	GM
Waste Description :	ZINC OXIDE DUST FROM BAGHOUSE COLLECTING EMISSIONS FROM COPPER ALLOY MELTING AND CASTING
Primary NAICS :	331421 - Copper Rolling, Drawing, and Extruding
Source Code :	G21 - Air pollution control devices (baghouse dust or ash from stack scrubbers or precipitators; vapor collection, etc.)
Form Code :	W304 - Slags, drosses, and other solid thermal residues
Management Method :	H111 - Stabilization or chemical fixation prior to disposal at another site (as the major component of treatment; not H071-H075, H077, or H082)
Generation Tons :	6.148
Managed Tons :	0
Shipped Tons :	6.148
Received Tons :	0

Map Id: 47
Direction: NE
Distance: 0.427 mi., 2253 ft.
Elevation: 7 ft.
Relative: Lower

Site Name : REVERE COPPER PRODUCTS | FORMER REVERE COPPER | SHORELINE RESOURCES, LLC
24 NORTH FRONT ST | 24 N FRONT ST | 24 NO. FRONT STREET
NEW BEDFORD | NEW BEDFORD CITY OF | New Bedford, MA

Database(s) : [AFS, ASBESTOS - MA, BROWNFIELDS - MA, BRS, DOCKET, EJ TOXIC RELEASE, ENF - MA, ERNS, FRS, FTTS INSP, HIST ENF - MA, HIST RELEASE - MA, HIST SPILLS 2 - MA, HWG - MA, LAST - MA, LUST - MA, MANIFEST EPA, RCRA NONGEN, RELEASE - MA, SHWS - MA] ***(cont.)***

Envirosite ID: 58316639
EPA ID: N/R

BRS ***(cont.)***

Receiver ID :	MID000724831
Receiver State :	MI
Shipper ID :	MAD001065937
Shipper State :	MA
Waste Minimization :	N/R
Waste Code List :	D006
Waste Code Group :	D006 - CADMIUM
Waste Generation Type :	N/R
Report Cycle :	2005
Hazardous Waste Page Number :	3
Hazardous Waste Sub-Page Number :	1
BR Form :	GM
Waste Description :	WASTE CLEANING SOLVENTS FROM PARTS WASHING IN MAINTENANCE
Primary NAICS :	331421 - Copper Rolling, Drawing, and Extruding
Source Code :	G24 - Solvent or product distillation as part of a production process (including totally enclosed treatment systems). Does not include batch treatment in a separate process.
Form Code :	W204 - Concentrated halogenated/ non-halogenated solvent mixture
Management Method :	H141 - The site receiving this waste stored/bulked and transferred the waste with no treatment or recovery (H010-H129), fuel blending (H061), or disposal (H131-H135) at that receiving site.
Generation Tons :	0.7781765
Managed Tons :	0
Shipped Tons :	0.7781765
Received Tons :	0
Receiver ID :	MAD000846006
Receiver State :	MA
Shipper ID :	MAD001065937
Shipper State :	MA
Waste Minimization :	N/R
Waste Code List :	D001, D006, D008, D018, D027, D039, D040
Waste Code Group :	DMIX - Any other D mixtures
Waste Generation Type :	N/R
Report Cycle :	2005
Hazardous Waste Page Number :	3
Hazardous Waste Sub-Page Number :	2
BR Form :	GM

Map Id: 47
Direction: NE
Distance: 0.427 mi., 2253 ft.
Elevation: 7 ft.
Relative: Lower

Site Name : REVERE COPPER PRODUCTS | FORMER REVERE COPPER | SHORELINE RESOURCES, LLC
24 NORTH FRONT ST | 24 N FRONT ST | 24 NO. FRONT STREET
NEW BEDFORD | NEW BEDFORD CITY OF | New Bedford, MA

Database(s) : [AFS, ASBESTOS - MA, BROWNFIELDS - MA, BRS, DOCKET, EJ TOXIC RELEASE, ENF - MA, ERNS, FRS, FTTS INSP, HIST ENF - MA, HIST RELEASE - MA, HIST SPILLS 2 - MA, HWG - MA, LAST - MA, LUST - MA, MANIFEST EPA, RCRA NONGEN, RELEASE - MA, SHWS - MA] ***(cont.)***

Envirosite ID: 58316639
EPA ID: N/R

BRS ***(cont.)***

Waste Description :	WASTE CLEANING SOLVENTS FROM PARTS WASHING IN MAINTENANCE
Primary NAICS :	331421 - Copper Rolling, Drawing, and Extruding
Source Code :	G24 - Solvent or product distillation as part of a production process (including totally enclosed treatment systems). Does not include batch treatment in a separate process.
Form Code :	W204 - Concentrated halogenated/ non-halogenated solvent mixture
Management Method :	H141 - The site receiving this waste stored/bulked and transferred the waste with no treatment or recovery (H010-H129), fuel blending (H061), or disposal (H131-H135) at that receiving site.
Generation Tons :	0.0395013
Managed Tons :	0
Shipped Tons :	0.0395013
Received Tons :	0
Receiver ID :	NJD980536593
Receiver State :	NJ
Shipper ID :	MAD001065937
Shipper State :	MA
Waste Minimization :	N/R
Waste Code List :	D001, D006, D008, D018, D027, D039, D040
Waste Code Group :	DMIX - Any other D mixtures
Waste Generation Type :	N/R
Report Cycle :	2005
Hazardous Waste Page Number :	3
Hazardous Waste Sub-Page Number :	3
BR Form :	GM
Waste Description :	WASTE CLEANING SOLVENTS FROM PARTS WASHING IN MAINTENANCE
Primary NAICS :	331421 - Copper Rolling, Drawing, and Extruding
Source Code :	G24 - Solvent or product distillation as part of a production process (including totally enclosed treatment systems). Does not include batch treatment in a separate process.
Form Code :	W204 - Concentrated halogenated/ non-halogenated solvent mixture
Management Method :	H141 - The site receiving this waste stored/bulked and transferred the waste with no treatment or recovery (H010-H129), fuel blending (H061), or disposal (H131-H135) at that receiving site.

Map Id: 47
Direction: NE
Distance: 0.427 mi., 2253 ft.
Elevation: 7 ft.
Relative: Lower

Site Name : REVERE COPPER PRODUCTS | FORMER REVERE COPPER | SHORELINE RESOURCES, LLC
24 NORTH FRONT ST | 24 N FRONT ST | 24 NO. FRONT STREET
NEW BEDFORD | NEW BEDFORD CITY OF | New Bedford, MA

Database(s) : [AFS, ASBESTOS - MA, BROWNFIELDS - MA, BRS, DOCKET, EJ TOXIC RELEASE, ENF - MA, ERNS, FRS, FTTS INSP, HIST ENF - MA, HIST RELEASE - MA, HIST SPILLS 2 - MA, HWG - MA, LAST - MA, LUST - MA, MANIFEST EPA, RCRA NONGEN, RELEASE - MA, SHWS - MA] ***(cont.)***

Envirosite ID: 58316639
EPA ID: N/R

BRS ***(cont.)***

Generation Tons :	0.4345148
Managed Tons :	0
Shipped Tons :	0.4345148
Received Tons :	0
Receiver ID :	MID980991566
Receiver State :	MI
Shipper ID :	MAD001065937
Shipper State :	MA
Waste Minimization :	N/R
Waste Code List :	D001, D006, D008, D018, D027, D039, D040
Waste Code Group :	DMIX - Any other D mixtures
Waste Generation Type :	N/R

DOCKET

Facility Name :	REVERE COPPER PRODUCTS
Facility Address :	24 NORTH FRONT STREET, NEW BEDFORD, CITY OF, MA 027407327

Site Activity Details

Enforcement Action Case Number :	MA000A0000251200015100004
Activity ID :	3400315419
Enforcement Action Name :	REVERE COPPER PRODUCTS
Last Date in Agency List :	2018-12-17
Final Ordr Iss/Final Order Enter Date:	N/R
Complaint/Proposed Order Actual Date:	N/R
Final Order Issued Actual Date :	N/R
Final Order Name :	N/R

Complaint Summary

Respondent/Defendant Name :	N/R
Named in Complaint :	N/R
Named in Final Order :	N/R
SEP Category :	N/R
SEP Description :	N/R

Map Id: 47
Direction: NE
Distance: 0.427 mi., 2253 ft.
Elevation: 7 ft.
Relative: Lower

Site Name : REVERE COPPER PRODUCTS | FORMER REVERE COPPER | SHORELINE RESOURCES, LLC
24 NORTH FRONT ST | 24 N FRONT ST | 24 NO. FRONT STREET
NEW BEDFORD | NEW BEDFORD CITY OF | New Bedford, MA

Database(s) : [AFS, ASBESTOS - MA, BROWNFIELDS - MA, BRS, DOCKET, EJ TOXIC RELEASE, ENF - MA, ERNS, FRS, FTTS INSP, HIST ENF - MA, HIST RELEASE - MA, HIST SPILLS 2 - MA, HWG - MA, LAST - MA, LUST - MA, MANIFEST EPA, RCRA NONGEN, RELEASE - MA, SHWS - MA] ***(cont.)***

Envirosite ID: 58316639
EPA ID: N/R

DOCKET ***(cont.)***

Regional Docket Number : N/R

Standard Industrial Classification (SIC) Summary
Registry ID : 110000311788
Primary SIC : 3351 - ROLLING, DRAWING, AND EXTRUDING OF COPPER
Primary NAICS : 331421 - Copper Rolling, Drawing, and Extruding

Settlement FRS ICIS Facility : N/R - N/R

Pollutants (SRS) : N/R

Admin EA Closed Actual Date : 1987-03-09
Enforcement Action Name : REVERE COPPER PRODUCTS 251200015100004
Enforcement Action Resolution : N/R

Violation Types : N/R

Case Law Sections : CAA OTHER - Violations not covered elsewhere

Violation Penalties and Compliance Summary
Compliance Action Cost : N/R
EPA Penalty Assessed Amount : N/R
Cost Recovery Required : N/R
Cost of SEP : N/R
Cost of Complying Actions : N/R

Site Activity Details
Enforcement Action Case Number : MA000A0000251200015100010
Activity ID : 3400315416
Enforcement Action Name : REVERE COPPER PRODUCTS
Last Date in Agency List : 2018-12-17

Map Id: 47
Direction: NE
Distance: 0.427 mi., 2253 ft.
Elevation: 7 ft.
Relative: Lower

Site Name : REVERE COPPER PRODUCTS | FORMER REVERE COPPER | SHORELINE RESOURCES, LLC
24 NORTH FRONT ST | 24 N FRONT ST | 24 NO. FRONT STREET
NEW BEDFORD | NEW BEDFORD CITY OF | New Bedford, MA

Database(s) : [AFS, ASBESTOS - MA, BROWNFIELDS - MA, BRS, DOCKET, EJ TOXIC RELEASE, ENF - MA, ERNS, FRS, FTTS INSP, HIST ENF - MA, HIST RELEASE - MA, HIST SPILLS 2 - MA, HWG - MA, LAST - MA, LUST - MA, MANIFEST EPA, RCRA NONGEN, RELEASE - MA, SHWS - MA] ***(cont.)***

Envirosite ID: 58316639
EPA ID: N/R

DOCKET ***(cont.)***

Final Ordr Iss/Final Order Enter Date:	N/R
Complaint/Proposed Order Actual Date:	N/R
Final Order Issued Actual Date :	N/R
Final Order Name :	N/R

Complaint Summary

Respondent/Defendant Name :	N/R
Named in Complaint :	N/R
Named in Final Order :	N/R
SEP Category :	N/R
SEP Description :	N/R
Regional Docket Number :	N/R

Standard Industrial Classification (SIC) Summary

Registry ID :	110000311788
Primary SIC :	3351 - ROLLING, DRAWING, AND EXTRUDING OF COPPER
Primary NAICS :	331421 - Copper Rolling, Drawing, and Extruding
Settlement FRS ICIS Facility :	N/R - N/R
Pollutants (SRS) :	N/R
Admin EA Closed Actual Date :	1988-04-13
Enforcement Action Name :	REVERE COPPER PRODUCTS 251200015100010
Enforcement Action Resolution :	N/R
Violation Types :	N/R
Case Law Sections :	CAA OTHER - Violations not covered elsewhere

Map Id: 47
Direction: NE
Distance: 0.427 mi., 2253 ft.
Elevation: 7 ft.
Relative: Lower

Site Name : REVERE COPPER PRODUCTS | FORMER REVERE COPPER | SHORELINE RESOURCES, LLC
24 NORTH FRONT ST | 24 N FRONT ST | 24 NO. FRONT STREET
NEW BEDFORD | NEW BEDFORD CITY OF | New Bedford, MA

Database(s) : [AFS, ASBESTOS - MA, BROWNFIELDS - MA, BRS, DOCKET, EJ TOXIC RELEASE, ENF - MA, ERNS, FRS, FTTS INSP, HIST ENF - MA, HIST RELEASE - MA, HIST SPILLS 2 - MA, HWG - MA, LAST - MA, LUST - MA, MANIFEST EPA, RCRA NONGEN, RELEASE - MA, SHWS - MA] ***(cont.)***

Envirosite ID: 58316639
EPA ID: N/R

DOCKET ***(cont.)***

Violation Penalties and Compliance Summary

Compliance Action Cost :	N/R
EPA Penalty Assessed Amount :	N/R
Cost Recovery Required :	N/R
Cost of SEP :	N/R
Cost of Complying Actions :	N/R

Site Activity Details

Enforcement Action Case Number :	MA000A0000251200015100011
Activity ID :	3400315391
Enforcement Action Name :	REVERE COPPER PRODUCTS
Last Date in Agency List :	2018-12-17
Final Ordr Iss/Final Order Enter Date:	N/R
Complaint/Proposed Order Actual Date:	N/R
Final Order Issued Actual Date :	N/R
Final Order Name :	N/R

Complaint Summary

Respondent/Defendant Name :	N/R
Named in Complaint :	N/R
Named in Final Order :	N/R
SEP Category :	N/R
SEP Description :	N/R
Regional Docket Number :	N/R

Standard Industrial Classification (SIC) Summary

Registry ID :	110000311788
Primary SIC :	3351 - ROLLING, DRAWING, AND EXTRUDING OF COPPER
Primary NAICS :	331421 - Copper Rolling, Drawing, and Extruding

Map Id: 47
Direction: NE
Distance: 0.427 mi., 2253 ft.
Elevation: 7 ft.
Relative: Lower

Site Name : REVERE COPPER PRODUCTS | FORMER REVERE COPPER | SHORELINE RESOURCES, LLC
24 NORTH FRONT ST | 24 N FRONT ST | 24 NO. FRONT STREET
NEW BEDFORD | NEW BEDFORD CITY OF | New Bedford, MA

Database(s) : [AFS, ASBESTOS - MA, BROWNFIELDS - MA, BRS, DOCKET, EJ TOXIC RELEASE, ENF - MA, ERNS, FRS, FTTS INSP, HIST ENF - MA, HIST RELEASE - MA, HIST SPILLS 2 - MA, HWG - MA, LAST - MA, LUST - MA, MANIFEST EPA, RCRA NONGEN, RELEASE - MA, SHWS - MA] ***(cont.)***

Envirosite ID: 58316639
EPA ID: N/R

DOCKET ***(cont.)***

Settlement FRS ICIS Facility : N/R - N/R

Pollutants (SRS) : N/R

Admin EA Closed Actual Date : 1988-04-14
Enforcement Action Name : REVERE COPPER PRODUCTS 251200015100011
Enforcement Action Resolution : N/R

Violation Types : N/R

Case Law Sections : CAA OTHER - Violations not covered elsewhere

Violation Penalties and Compliance Summary
Compliance Action Cost : N/R
EPA Penalty Assessed Amount : N/R
Cost Recovery Required : N/R
Cost of SEP : N/R
Cost of Complying Actions : N/R

Site Activity Details
Enforcement Action Case Number : MA000A0000251200015100012
Activity ID : 3400315389
Enforcement Action Name : REVERE COPPER PRODUCTS
Last Date in Agency List : 2018-12-17

Final Ordr Iss/Final Order Enter Date: N/R
Complaint/Proposed Order Actual Date: N/R
Final Order Issued Actual Date : N/R
Final Order Name : N/R

Complaint Summary
Respondent/Defendant Name : N/R
Named in Complaint : N/R

Map Id: 47
Direction: NE
Distance: 0.427 mi., 2253 ft.
Elevation: 7 ft.
Relative: Lower

Site Name : REVERE COPPER PRODUCTS | FORMER REVERE COPPER | SHORELINE RESOURCES, LLC
24 NORTH FRONT ST | 24 N FRONT ST | 24 NO. FRONT STREET
NEW BEDFORD | NEW BEDFORD CITY OF | New Bedford, MA

Database(s) : [AFS, ASBESTOS - MA, BROWNFIELDS - MA, BRS, DOCKET, EJ TOXIC RELEASE, ENF - MA, ERNS, FRS, FTTS INSP, HIST ENF - MA, HIST RELEASE - MA, HIST SPILLS 2 - MA, HWG - MA, LAST - MA, LUST - MA, MANIFEST EPA, RCRA NONGEN, RELEASE - MA, SHWS - MA] ***(cont.)***

Envirosite ID: 58316639
EPA ID: N/R

DOCKET ***(cont.)***

Named in Final Order : N/R

SEP Category : N/R
SEP Description : N/R

Regional Docket Number : N/R

Standard Industrial Classification (SIC) Summary

Registry ID : 110000311788
Primary SIC : 3351 - ROLLING, DRAWING, AND EXTRUDING OF COPPER
Primary NAICS : 331421 - Copper Rolling, Drawing, and Extruding

Settlement FRS ICIS Facility : N/R - N/R

Pollutants (SRS) : N/R

Admin EA Closed Actual Date : 1988-07-08
Enforcement Action Name : REVERE COPPER PRODUCTS 251200015100012
Enforcement Action Resolution : N/R

Violation Types : N/R

Case Law Sections : CAA OTHER - Violations not covered elsewhere

Violation Penalties and Compliance Summary

Compliance Action Cost : N/R
EPA Penalty Assessed Amount : N/R
Cost Recovery Required : N/R
Cost of SEP : N/R
Cost of Complying Actions : N/R

Map Id: 47
Direction: NE
Distance: 0.427 mi., 2253 ft.
Elevation: 7 ft.
Relative: Lower

Site Name : REVERE COPPER PRODUCTS | FORMER REVERE COPPER | SHORELINE RESOURCES, LLC
24 NORTH FRONT ST | 24 N FRONT ST | 24 NO. FRONT STREET
NEW BEDFORD | NEW BEDFORD CITY OF | New Bedford, MA

Database(s) : [AFS, ASBESTOS - MA, BROWNFIELDS - MA, BRS, DOCKET, EJ TOXIC RELEASE, ENF - MA, ERNS, FRS, FTTS INSP, HIST ENF - MA, HIST RELEASE - MA, HIST SPILLS 2 - MA, HWG - MA, LAST - MA, LUST - MA, MANIFEST EPA, RCRA NONGEN, RELEASE - MA, SHWS - MA] ***(cont.)***

Envirosite ID: 58316639
EPA ID: N/R

DOCKET ***(cont.)***

Site Activity Details

Enforcement Action Case Number :	MA000A0000251200015100021
Activity ID :	3400315386
Enforcement Action Name :	REVERE COPPER PRODUCTS
Last Date in Agency List :	2018-12-17
Final Ordr Iss/Final Order Enter Date:	N/R
Complaint/Proposed Order Actual Date:	N/R
Final Order Issued Actual Date :	N/R
Final Order Name :	N/R

Complaint Summary

Respondent/Defendant Name :	N/R
Named in Complaint :	N/R
Named in Final Order :	N/R
SEP Category :	N/R
SEP Description :	N/R
Regional Docket Number :	N/R

Standard Industrial Classification (SIC) Summary

Registry ID :	110000311788
Primary SIC :	3351 - ROLLING, DRAWING, AND EXTRUDING OF COPPER
Primary NAICS :	331421 - Copper Rolling, Drawing, and Extruding
Settlement FRS ICIS Facility :	N/R - N/R
Pollutants (SRS) :	N/R
Admin EA Closed Actual Date :	1990-06-11
Enforcement Action Name :	REVERE COPPER PRODUCTS 251200015100021
Enforcement Action Resolution :	N/R

Map Id: 47
Direction: NE
Distance: 0.427 mi., 2253 ft.
Elevation: 7 ft.
Relative: Lower

Site Name : REVERE COPPER PRODUCTS | FORMER REVERE COPPER | SHORELINE RESOURCES, LLC
24 NORTH FRONT ST | 24 N FRONT ST | 24 NO. FRONT STREET
NEW BEDFORD | NEW BEDFORD CITY OF | New Bedford, MA

Database(s) : [AFS, ASBESTOS - MA, BROWNFIELDS - MA, BRS, DOCKET, EJ TOXIC RELEASE, ENF - MA, ERNS, FRS, FTTS INSP, HIST ENF - MA, HIST RELEASE - MA, HIST SPILLS 2 - MA, HWG - MA, LAST - MA, LUST - MA, MANIFEST EPA, RCRA NONGEN, RELEASE - MA, SHWS - MA] ***(cont.)***

Envirosite ID: 58316639
EPA ID: N/R

DOCKET ***(cont.)***

Violation Types : N/R

Case Law Sections : CAA OTHER - Violations not covered elsewhere

Violation Penalties and Compliance Summary
Compliance Action Cost : N/R
EPA Penalty Assessed Amount : N/R
Cost Recovery Required : N/R
Cost of SEP : N/R
Cost of Complying Actions : N/R

Site Activity Details
Enforcement Action Case Number : MA000A0000251200015100023
Activity ID : 3400315383
Enforcement Action Name : REVERE COPPER PRODUCTS
Last Date in Agency List : 2018-12-17

Final Ordr Iss/Final Order Enter Date: N/R
Complaint/Proposed Order Actual Date: N/R
Final Order Issued Actual Date : N/R
Final Order Name : N/R

Complaint Summary
Respondent/Defendant Name : N/R
Named in Complaint : N/R
Named in Final Order : N/R

SEP Category : N/R
SEP Description : N/R

Regional Docket Number : N/R

Map Id: 47
Direction: NE
Distance: 0.427 mi., 2253 ft.
Elevation: 7 ft.
Relative: Lower

Site Name : REVERE COPPER PRODUCTS | FORMER REVERE COPPER | SHORELINE RESOURCES, LLC
24 NORTH FRONT ST | 24 N FRONT ST | 24 NO. FRONT STREET
NEW BEDFORD | NEW BEDFORD CITY OF | New Bedford, MA

Database(s) : [AFS, ASBESTOS - MA, BROWNFIELDS - MA, BRS, DOCKET, EJ TOXIC RELEASE, ENF - MA, ERNS, FRS, FTTS INSP, HIST ENF - MA, HIST RELEASE - MA, HIST SPILLS 2 - MA, HWG - MA, LAST - MA, LUST - MA, MANIFEST EPA, RCRA NONGEN, RELEASE - MA, SHWS - MA] ***(cont.)***

Envirosite ID: 58316639
EPA ID: N/R

DOCKET ***(cont.)***

Standard Industrial Classification (SIC) Summary

Registry ID :	110000311788
Primary SIC :	3351 - ROLLING, DRAWING, AND EXTRUDING OF COPPER
Primary NAICS :	331421 - Copper Rolling, Drawing, and Extruding
Settlement FRS ICIS Facility :	N/R - N/R
Pollutants (SRS) :	N/R
Admin EA Closed Actual Date :	1990-12-20
Enforcement Action Name :	REVERE COPPER PRODUCTS 251200015100023
Enforcement Action Resolution :	N/R
Violation Types :	N/R
Case Law Sections :	CAA OTHER - Violations not covered elsewhere

Violation Penalties and Compliance Summary

Compliance Action Cost :	N/R
EPA Penalty Assessed Amount :	N/R
Cost Recovery Required :	N/R
Cost of SEP :	N/R
Cost of Complying Actions :	N/R

Site Activity Details

Enforcement Action Case Number :	MA000A0000251200015100026
Activity ID :	3400315380
Enforcement Action Name :	REVERE COPPER PRODUCTS
Last Date in Agency List :	2018-12-17
Final Ordr Iss/Final Order Enter Date:	N/R
Complaint/Proposed Order Actual Date:	N/R
Final Order Issued Actual Date :	N/R
Final Order Name :	N/R

Map Id: 47
Direction: NE
Distance: 0.427 mi., 2253 ft.
Elevation: 7 ft.
Relative: Lower

Site Name : REVERE COPPER PRODUCTS | FORMER REVERE COPPER | SHORELINE RESOURCES, LLC
24 NORTH FRONT ST | 24 N FRONT ST | 24 NO. FRONT STREET
NEW BEDFORD | NEW BEDFORD CITY OF | New Bedford, MA

Database(s) : [AFS, ASBESTOS - MA, BROWNFIELDS - MA, BRS, DOCKET, EJ TOXIC RELEASE, ENF - MA, ERNS, FRS, FTTS INSP, HIST ENF - MA, HIST RELEASE - MA, HIST SPILLS 2 - MA, HWG - MA, LAST - MA, LUST - MA, MANIFEST EPA, RCRA NONGEN, RELEASE - MA, SHWS - MA] ***(cont.)***

Envirosite ID: 58316639
EPA ID: N/R

DOCKET ***(cont.)***

Complaint Summary

Respondent/Defendant Name :	N/R
Named in Complaint :	N/R
Named in Final Order :	N/R
SEP Category :	N/R
SEP Description :	N/R
Regional Docket Number :	N/R

Standard Industrial Classification (SIC) Summary

Registry ID :	110000311788
Primary SIC :	3351 - ROLLING, DRAWING, AND EXTRUDING OF COPPER
Primary NAICS :	331421 - Copper Rolling, Drawing, and Extruding
Settlement FRS ICIS Facility :	N/R - N/R
Pollutants (SRS) :	N/R
Admin EA Closed Actual Date :	1991-08-22
Enforcement Action Name :	REVERE COPPER PRODUCTS 251200015100026
Enforcement Action Resolution :	N/R
Violation Types :	N/R
Case Law Sections :	CAA OTHER - Violations not covered elsewhere

Violation Penalties and Compliance Summary

Compliance Action Cost :	N/R
EPA Penalty Assessed Amount :	N/R
Cost Recovery Required :	N/R
Cost of SEP :	N/R
Cost of Complying Actions :	N/R

Map Id: 47
Direction: NE
Distance: 0.427 mi., 2253 ft.
Elevation: 7 ft.
Relative: Lower

Site Name : REVERE COPPER PRODUCTS | FORMER REVERE COPPER | SHORELINE RESOURCES, LLC
24 NORTH FRONT ST | 24 N FRONT ST | 24 NO. FRONT STREET
NEW BEDFORD | NEW BEDFORD CITY OF | New Bedford, MA

Database(s) : [AFS, ASBESTOS - MA, BROWNFIELDS - MA, BRS, DOCKET, EJ TOXIC RELEASE, ENF - MA, ERNS, FRS, FTTS INSP, HIST ENF - MA, HIST RELEASE - MA, HIST SPILLS 2 - MA, HWG - MA, LAST - MA, LUST - MA, MANIFEST EPA, RCRA NONGEN, RELEASE - MA, SHWS - MA] ***(cont.)***

Envirosite ID: 58316639
EPA ID: N/R

DOCKET ***(cont.)***

Site Activity Details

Enforcement Action Case Number :	MA000A0000251200015100062
Activity ID :	3400315377
Enforcement Action Name :	REVERE COPPER PRODUCTS
Last Date in Agency List :	2018-12-17
Final Ordr Iss/Final Order Enter Date:	N/R
Complaint/Proposed Order Actual Date:	N/R
Final Order Issued Actual Date :	N/R
Final Order Name :	N/R

Complaint Summary

Respondent/Defendant Name :	N/R
Named in Complaint :	N/R
Named in Final Order :	N/R
SEP Category :	N/R
SEP Description :	N/R
Regional Docket Number :	N/R

Standard Industrial Classification (SIC) Summary

Registry ID :	110000311788
Primary SIC :	3351 - ROLLING, DRAWING, AND EXTRUDING OF COPPER
Primary NAICS :	331421 - Copper Rolling, Drawing, and Extruding
Settlement FRS ICIS Facility :	N/R - N/R
Pollutants (SRS) :	N/R
Admin EA Closed Actual Date :	2006-06-06
Enforcement Action Name :	REVERE COPPER PRODUCTS 251200015100062
Enforcement Action Resolution :	N/R

Map Id: 47
Direction: NE
Distance: 0.427 mi., 2253 ft.
Elevation: 7 ft.
Relative: Lower

Site Name : REVERE COPPER PRODUCTS | FORMER REVERE COPPER | SHORELINE RESOURCES, LLC
24 NORTH FRONT ST | 24 N FRONT ST | 24 NO. FRONT STREET
NEW BEDFORD | NEW BEDFORD CITY OF | New Bedford, MA

Database(s) : [AFS, ASBESTOS - MA, BROWNFIELDS - MA, BRS, DOCKET, EJ TOXIC RELEASE, ENF - MA, ERNS, FRS, FTTS INSP, HIST ENF - MA, HIST RELEASE - MA, HIST SPILLS 2 - MA, HWG - MA, LAST - MA, LUST - MA, MANIFEST EPA, RCRA NONGEN, RELEASE - MA, SHWS - MA] ***(cont.)***

Envirosite ID: 58316639
EPA ID: N/R

DOCKET ***(cont.)***

Violation Types : N/R

Case Law Sections : CAA OTHER - Violations not covered elsewhere

Violation Penalties and Compliance Summary
Compliance Action Cost : N/R
EPA Penalty Assessed Amount : N/R
Cost Recovery Required : N/R
Cost of SEP : N/R
Cost of Complying Actions : N/R

Site Activity Details
Enforcement Action Case Number : MA000A0000251200015100063
Activity ID : 3400315425
Enforcement Action Name : REVERE COPPER PRODUCTS
Last Date in Agency List : 2019-02-25

Final Ordr Iss/Final Order Enter Date: 2006-10-03
Complaint/Proposed Order Actual Date: N/R
Final Order Issued Actual Date : 2006-10-03
Final Order Name : REVERE COPPER PRODUCTS 251200015100063

Complaint Summary
Respondent/Defendant Name : N/R
Named in Complaint : N/R
Named in Final Order : N/R

SEP Category : N/R
SEP Description : N/R

Regional Docket Number : N/R

Map Id: 47
Direction: NE
Distance: 0.427 mi., 2253 ft.
Elevation: 7 ft.
Relative: Lower

Site Name : REVERE COPPER PRODUCTS | FORMER REVERE COPPER | SHORELINE RESOURCES, LLC
24 NORTH FRONT ST | 24 N FRONT ST | 24 NO. FRONT STREET
NEW BEDFORD | NEW BEDFORD CITY OF | New Bedford, MA

Database(s) : [AFS, ASBESTOS - MA, BROWNFIELDS - MA, BRS, DOCKET, EJ TOXIC RELEASE, ENF - MA, ERNS, FRS, FTTS INSP, HIST ENF - MA, HIST RELEASE - MA, HIST SPILLS 2 - MA, HWG - MA, LAST - MA, LUST - MA, MANIFEST EPA, RCRA NONGEN, RELEASE - MA, SHWS - MA] ***(cont.)***

Envirosite ID: 58316639
EPA ID: N/R

DOCKET ***(cont.)***

Standard Industrial Classification (SIC) Summary

Registry ID :	110000311788
Primary SIC :	3351 - ROLLING, DRAWING, AND EXTRUDING OF COPPER
Primary NAICS :	331421 - Copper Rolling, Drawing, and Extruding
Settlement FRS ICIS Facility :	3400124031 - REVERE COPPER PRODUCTS
Pollutants (SRS) :	N/R
Admin EA Closed Actual Date :	N/R
Enforcement Action Name :	N/R
Enforcement Action Resolution :	N/R
Violation Types :	N/R
Case Law Sections :	CAA OTHER - Violations not covered elsewhere

Violation Penalties and Compliance Summary

Compliance Action Cost :	0
EPA Penalty Assessed Amount :	0
Cost Recovery Required :	N/R
Cost of SEP :	0
Cost of Complying Actions :	N/R

Site Activity Details

Enforcement Action Case Number :	MA000A0000251200015190011
Activity ID :	3400315422
Enforcement Action Name :	REVERE COPPER PRODUCTS
Last Date in Agency List :	2018-12-17
Final Ordr Iss/Final Order Enter Date:	N/R
Complaint/Proposed Order Actual Date:	N/R
Final Order Issued Actual Date :	N/R
Final Order Name :	N/R

Map Id: 47
Direction: NE
Distance: 0.427 mi., 2253 ft.
Elevation: 7 ft.
Relative: Lower

Site Name : REVERE COPPER PRODUCTS | FORMER REVERE COPPER | SHORELINE RESOURCES, LLC
24 NORTH FRONT ST | 24 N FRONT ST | 24 NO. FRONT STREET
NEW BEDFORD | NEW BEDFORD CITY OF | New Bedford, MA

Database(s) : [AFS, ASBESTOS - MA, BROWNFIELDS - MA, BRS, DOCKET, EJ TOXIC RELEASE, ENF - MA, ERNS, FRS, FTTS INSP, HIST ENF - MA, HIST RELEASE - MA, HIST SPILLS 2 - MA, HWG - MA, LAST - MA, LUST - MA, MANIFEST EPA, RCRA NONGEN, RELEASE - MA, SHWS - MA] ***(cont.)***

Envirosite ID: 58316639
EPA ID: N/R

DOCKET ***(cont.)***

Complaint Summary

Respondent/Defendant Name :	N/R
Named in Complaint :	N/R
Named in Final Order :	N/R
SEP Category :	N/R
SEP Description :	N/R
Regional Docket Number :	N/R

Standard Industrial Classification (SIC) Summary

Registry ID :	110000311788
Primary SIC :	3351 - ROLLING, DRAWING, AND EXTRUDING OF COPPER
Primary NAICS :	331421 - Copper Rolling, Drawing, and Extruding
Settlement FRS ICIS Facility :	N/R - N/R
Pollutants (SRS) :	N/R
Admin EA Closed Actual Date :	1984-12-07
Enforcement Action Name :	REVERE COPPER PRODUCTS 251200015190011
Enforcement Action Resolution :	N/R
Violation Types :	N/R
Case Law Sections :	CAA OTHER - Violations not covered elsewhere

Violation Penalties and Compliance Summary

Compliance Action Cost :	N/R
EPA Penalty Assessed Amount :	N/R
Cost Recovery Required :	N/R
Cost of SEP :	N/R
Cost of Complying Actions :	N/R

Map Id: 47
Direction: NE
Distance: 0.427 mi., 2253 ft.
Elevation: 7 ft.
Relative: Lower

Site Name : REVERE COPPER PRODUCTS | FORMER REVERE COPPER | SHORELINE RESOURCES, LLC
24 NORTH FRONT ST | 24 N FRONT ST | 24 NO. FRONT STREET
NEW BEDFORD | NEW BEDFORD CITY OF | New Bedford, MA

Database(s) : [AFS, ASBESTOS - MA, BROWNFIELDS - MA, BRS, DOCKET, EJ TOXIC RELEASE, ENF - MA, ERNS, FRS, FTTS INSP, HIST ENF - MA, HIST RELEASE - MA, HIST SPILLS 2 - MA, HWG - MA, LAST - MA, LUST - MA, MANIFEST EPA, RCRA NONGEN, RELEASE - MA, SHWS - MA] ***(cont.)***

Envirosite ID: 58316639
EPA ID: N/R

EJ TOXIC RELEASE

Facility Name :	REVERE COPPER PRODUCTS INC
Facility Address :	24 N FRONT ST, NEW BEDFORD, MA 02740-7327
County :	BRISTOL
Registry ID :	110000311788
Program System :	TRIS
Program System ID :	02741RVRCP24NOR
EPA Region :	Region 1
Latitude :	41.6507
Longitude :	-70.92433
Facility URL :	Click here for hyperlink provided by the agency.
Last Date in Agency List :	2025-01-14

ENF - MA

Facility Name :	EAST COAST FABRICATION INC
Facility Address :	24 NORTH FRONT ST, NEW BEDFORD
Issued Date :	2012-08-24
Program :	REGULATED ACTIVITY(S)
Penalty Assessed :	500
Type of Enforcement :	Reporting Penalty Assessment Notice
Last Date in Agency List :	2024-10-07
Issued Date :	2011-05-10
Program :	REGULATED ACTIVITY(S)
Penalty Assessed :	N/R
Type of Enforcement :	Notice Of Non-Compliance
Last Date in Agency List :	2024-10-07
Issued Date :	2006-10-03
Program :	REGULATED ACTIVITY(S)
Penalty Assessed :	N/R
Type of Enforcement :	Administrative Consent Order With Penalty
Last Date in Agency List :	2024-10-07
Issued Date :	2006-06-06
Program :	REGULATED ACTIVITY(S)
Penalty Assessed :	N/R
Type of Enforcement :	Notice Of Non-Compliance

Map Id: 47
Direction: NE
Distance: 0.427 mi., 2253 ft.
Elevation: 7 ft.
Relative: Lower

Site Name : REVERE COPPER PRODUCTS | FORMER REVERE COPPER | SHORELINE RESOURCES, LLC
24 NORTH FRONT ST | 24 N FRONT ST | 24 NO. FRONT STREET
NEW BEDFORD | NEW BEDFORD CITY OF | New Bedford, MA

Database(s) : [AFS, ASBESTOS - MA, BROWNFIELDS - MA, BRS, DOCKET, EJ TOXIC RELEASE, ENF - MA, ERNS, FRS, FTTS INSP, HIST ENF - MA, HIST RELEASE - MA, HIST SPILLS 2 - MA, HWG - MA, LAST - MA, LUST - MA, MANIFEST EPA, RCRA NONGEN, RELEASE - MA, SHWS - MA] ***(cont.)***

Envirosite ID: 58316639
EPA ID: N/R

ENF - MA ***(cont.)***

Last Date in Agency List : 2024-10-07

Issued Date : 2004-12-21
Program : REGULATED ACTIVITY(S)
Penalty Assessed : 11395
Type of Enforcement : Administrative Consent Order With Penalty
Last Date in Agency List : 2024-10-07

Issued Date : 2002-03-08
Program : REGULATED ACTIVITY(S)
Penalty Assessed : N/R
Type of Enforcement : Notice Of Non-Compliance
Last Date in Agency List : 2024-10-07

Facility Name : REVERE COPPER PRODUCTS
Facility Address : 24 NORTH FRONT ST, NEW BEDFORD

Issued Date : 2012-08-24
Program : REGULATED ACTIVITY(S)
Penalty Assessed : 500
Type of Enforcement : Reporting Penalty Assessment Notice
Last Date in Agency List : 2024-04-14

Issued Date : 2011-05-10
Program : REGULATED ACTIVITY(S)
Penalty Assessed : N/R
Type of Enforcement : Notice Of Non-Compliance
Last Date in Agency List : 2024-04-14

Issued Date : 2006-10-03
Program : REGULATED ACTIVITY(S)
Penalty Assessed : N/R
Type of Enforcement : Administrative Consent Order With Penalty
Last Date in Agency List : 2024-04-14

Issued Date : 2006-06-06
Program : REGULATED ACTIVITY(S)
Penalty Assessed : N/R

Map Id: 47
Direction: NE
Distance: 0.427 mi., 2253 ft.
Elevation: 7 ft.
Relative: Lower

Site Name : REVERE COPPER PRODUCTS | FORMER REVERE COPPER | SHORELINE RESOURCES, LLC
24 NORTH FRONT ST | 24 N FRONT ST | 24 NO. FRONT STREET
NEW BEDFORD | NEW BEDFORD CITY OF | New Bedford, MA

Database(s) : [AFS, ASBESTOS - MA, BROWNFIELDS - MA, BRS, DOCKET, EJ TOXIC RELEASE, ENF - MA, ERNS, FRS, FTTS INSP, HIST ENF - MA, HIST RELEASE - MA, HIST SPILLS 2 - MA, HWG - MA, LAST - MA, LUST - MA, MANIFEST EPA, RCRA NONGEN, RELEASE - MA, SHWS - MA] ***(cont.)***

Envirosite ID: 58316639
EPA ID: N/R

ENF - MA ***(cont.)***

Type of Enforcement : Notice Of Non-Compliance
Last Date in Agency List : 2024-04-14

Issued Date : 2004-12-21
Program : REGULATED ACTIVITY(S)
Penalty Assessed : 11395
Type of Enforcement : Administrative Consent Order With Penalty
Last Date in Agency List : 2024-04-14

Issued Date : 2002-03-08
Program : REGULATED ACTIVITY(S)
Penalty Assessed : N/R
Type of Enforcement : Notice Of Non-Compliance
Last Date in Agency List : 2024-04-14

ERNS

Facility Address : 24 N. FRONT ST, NEW BEDFORD, MA 02740
County : BRISTOL

Incident Information
Incident Date Time : 2006-06-07 09:30:00
Type of Incident : FIXED
Incident Cause : NATURAL PHENOMENON
Incident DTG : DISCOVERED
Incident Location : N/R
Sequence Number : 799815
Potential Flag : N/R

Description of Incident : CALLER STATED THERE WAS A RELEASE OF MATERIALS TO A WATERWAY DUE TO RAIN FALL. CALLER STATED HEAVY RAINS ENTERED THE BAG HOUSE(AIR PURIFIER) AREA RESULTING IN THE RELEASE OF MATERIALS INTO A STORM DRAIN.

Last Date in Agency List : 2015-12-23

Map Id: 47
Direction: NE
Distance: 0.427 mi., 2253 ft.
Elevation: 7 ft.
Relative: Lower

Site Name : REVERE COPPER PRODUCTS | FORMER REVERE COPPER | SHORELINE RESOURCES, LLC
24 NORTH FRONT ST | 24 N FRONT ST | 24 NO. FRONT STREET
NEW BEDFORD | NEW BEDFORD CITY OF | New Bedford, MA

Database(s) : [AFS, ASBESTOS - MA, BROWNFIELDS - MA, BRS, DOCKET, EJ TOXIC RELEASE, ENF - MA, ERNS, FRS, FTTS INSP, HIST ENF - MA, HIST RELEASE - MA, HIST SPILLS 2 - MA, HWG - MA, LAST - MA, LUST - MA, MANIFEST EPA, RCRA NONGEN, RELEASE - MA, SHWS - MA] ***(cont.)***

Envirosite ID: 58316639
EPA ID: N/R

ERNS ***(cont.)***

Incident Response Summary

Date Time Received :	2006-06-07 11:15:40
Date Time Completed :	2006-06-07 11:23:34
Call Type :	Incident
Source :	TELEPHONE
Responsible Company :	CENTRAL REVERE COPPER PRO
Responsible Org Type :	PRIVATE ENTERPRISE
Responsible City :	NEW BEDFORD
Responsible State :	MA
Responsible Zip :	02740

Incident Details Summary

Remedial Action :	CALLER STATED THEY HAVE STOPPED THE LEAK AND THEY ARE IN THE PROCESS OF CONTAINMENT.
Medium :	STORM DRAIN
Medium Description :	WATER
Body of Water :	STORM DRAIN
Weather Conditions :	RAINY
Water Temperature :	N/R
Water Supply Contaminated :	U
Waterway Closed :	N
Waterway Description :	N/R

Additional Incident Details Summary

Actual Amount :	N/R
Actual Amount Units :	N/R
Capacity of Tank :	N/R
Capacity of Tank Units :	N/R
Continuous Release Begin Date :	N/R
Continuous Release End Date :	N/R
Continuous Release Change Date :	N/R
Continuous Release Permit :	N/R
Continuous Release Type :	N/R
Description of Tank :	N/R
Device Operational :	Y
DOT Crossing Number :	N/R
DOT Regulated :	U
NPDES :	N/R
NPDES Compliance :	U

Map Id: 47
Direction: NE
Distance: 0.427 mi., 2253 ft.
Elevation: 7 ft.
Relative: Lower

Site Name : REVERE COPPER PRODUCTS | FORMER REVERE COPPER | SHORELINE RESOURCES, LLC
24 NORTH FRONT ST | 24 N FRONT ST | 24 NO. FRONT STREET
NEW BEDFORD | NEW BEDFORD CITY OF | New Bedford, MA

Database(s) : [AFS, ASBESTOS - MA, BROWNFIELDS - MA, BRS, DOCKET, EJ TOXIC RELEASE, ENF - MA, ERNS, FRS, FTTS INSP, HIST ENF - MA, HIST RELEASE - MA, HIST SPILLS 2 - MA, HWG - MA, LAST - MA, LUST - MA, MANIFEST EPA, RCRA NONGEN, RELEASE - MA, SHWS - MA] ***(cont.)***

Envirosite ID: 58316639
EPA ID: N/R

ERNS ***(cont.)***

Pipeline Aboveground :	ABOVE
Pipeline Covered :	U
Pipeline Type :	N/R
Tank ID :	N/R
Tank Regulated :	U
Tank Regulated by :	N/R

Materials Involved Summary

Name of Material :	BAG HOUSE DUST
CAS Number :	000000-00-0
Amount of Material :	0
Unit of Measure :	UNKNOWN AMOUNT
UN Number :	N/R
CHRIS Code :	NCC
Reached Water :	YES
Amount in Water :	0
Unit of Measure (Reach Water) :	UNKNOWN AMOUNT

Facility Address :	24 N. FRONT ST BEHIND THE FACILITY, NEW BEDFORD, MA 02740
County :	BRISTOL

Incident Information

Incident Date Time :	1993-07-27 16:00:00
Type of Incident :	UNKNOWN SHEEN
Incident Cause :	UNKNOWN
Incident DTG :	DISCOVERED
Incident Location :	N/R
Sequence Number :	189041
Potential Flag :	N/R
Description of Incident :	UNKNOWN / UNKNOWN SHEEN SIGHTING SHEEN SIZE: 1000FT X UNKNOWN LENGTHLIGHT SILVERY SHEEN
Last Date in Agency List :	2015-12-23

Map Id: 47
Direction: NE
Distance: 0.427 mi., 2253 ft.
Elevation: 7 ft.
Relative: Lower

Site Name : REVERE COPPER PRODUCTS | FORMER REVERE COPPER | SHORELINE RESOURCES, LLC
24 NORTH FRONT ST | 24 N FRONT ST | 24 NO. FRONT STREET
NEW BEDFORD | NEW BEDFORD CITY OF | New Bedford, MA

Database(s) : [AFS, ASBESTOS - MA, BROWNFIELDS - MA, BRS, DOCKET, EJ TOXIC RELEASE, ENF - MA, ERNS, FRS, FTTS INSP, HIST ENF - MA, HIST RELEASE - MA, HIST SPILLS 2 - MA, HWG - MA, LAST - MA, LUST - MA, MANIFEST EPA, RCRA NONGEN, RELEASE - MA, SHWS - MA] ***(cont.)***

Envirosite ID: 58316639
EPA ID: N/R

ERNS ***(cont.)***

Incident Response Summary

Date Time Received :	1993-07-27 16:13:00
Date Time Completed :	1993-07-27 16:19:00
Call Type :	Incident
Source :	UNAVAILABLE
Responsible Company :	N/R
Responsible Org Type :	UNKNOWN
Responsible City :	N/R
Responsible State :	XX
Responsible Zip :	N/R

Incident Details Summary

Remedial Action :	NONE
Medium :	ACUSHNET RIVER
Medium Description :	WATER
Body of Water :	N/R
Weather Conditions :	N/R
Water Temperature :	N/R
Water Supply Contaminated :	U
Waterway Closed :	N
Waterway Description :	N/R

Additional Incident Details Summary

Actual Amount :	N/R
Actual Amount Units :	N/R
Capacity of Tank :	N/R
Capacity of Tank Units :	N/R
Continuous Release Begin Date :	N/R
Continuous Release End Date :	N/R
Continuous Release Change Date :	N/R
Continuous Release Permit :	N/R
Continuous Release Type :	N/R
Description of Tank :	N/R
Device Operational :	Y
DOT Crossing Number :	N/R
DOT Regulated :	U
NPDES :	N/R
NPDES Compliance :	U
Pipeline Aboveground :	ABOVE
Pipeline Covered :	U
Pipeline Type :	UNKNOWN

Map Id: 47
Direction: NE
Distance: 0.427 mi., 2253 ft.
Elevation: 7 ft.
Relative: Lower

Site Name : REVERE COPPER PRODUCTS | FORMER REVERE COPPER | SHORELINE RESOURCES, LLC
24 NORTH FRONT ST | 24 N FRONT ST | 24 NO. FRONT STREET
NEW BEDFORD | NEW BEDFORD CITY OF | New Bedford, MA

Database(s) : [AFS, ASBESTOS - MA, BROWNFIELDS - MA, BRS, DOCKET, EJ TOXIC RELEASE, ENF - MA, ERNS, FRS, FTTS INSP, HIST ENF - MA, HIST RELEASE - MA, HIST SPILLS 2 - MA, HWG - MA, LAST - MA, LUST - MA, MANIFEST EPA, RCRA NONGEN, RELEASE - MA, SHWS - MA] ***(cont.)***

Envirosite ID: 58316639
EPA ID: N/R

ERNS ***(cont.)***

Tank ID :	N/R
Tank Regulated :	U
Tank Regulated by :	N/R

Materials Involved Summary

Name of Material :	UNKNOWN OIL
CAS Number :	N/R
Amount of Material :	0
Unit of Measure :	UNKNOWN AMOUNT
UN Number :	N/R
CHRIS Code :	OUN
Reached Water :	YES
Amount in Water :	0
Unit of Measure (Reach Water) :	UNKNOWN AMOUNT

FRS

Facility Name :	REVERE COPPER PRODUCTS PLANT - CLOSED
Facility Address :	24 N. FRONT ST., NEW BEDFORD, MA 02740
County :	BRISTOL

Site Details

Registry ID :	110000311788
FRS Facility URL :	Click here for hyperlink provided by the agency.
Last Date in Agency List :	2024-12-16

Source Description

Source Description : AIR contains compliance and permit data for stationary sources of air pollution regulated by the EPA, State, and Local air pollution agencies. AFS contains compliance and permit data for stationary sources of air pollution regulated by the EPA, State, and Local air pollution agencies. All generators and treatment, storage, and disposal (TSD) facilities who handle hazardous waste are required to report to the EPA Administrator at least once every two years. The data collected is used to create the National Biennial Resource Conservation and Recovery Act (RCRA) Hazardous Waste Report. This data is processed within the RCRA Information (RCRAInfo) database.

Map Id: 47
Direction: NE
Distance: 0.427 mi., 2253 ft.
Elevation: 7 ft.
Relative: Lower

Site Name : REVERE COPPER PRODUCTS | FORMER REVERE COPPER | SHORELINE RESOURCES, LLC
24 NORTH FRONT ST | 24 N FRONT ST | 24 NO. FRONT STREET
NEW BEDFORD | NEW BEDFORD CITY OF | New Bedford, MA

Database(s) : [AFS, ASBESTOS - MA, BROWNFIELDS - MA, BRS, DOCKET, EJ TOXIC RELEASE, ENF - MA, ERNS, FRS, FTTS INSP, HIST ENF - MA, HIST RELEASE - MA, HIST SPILLS 2 - MA, HWG - MA, LAST - MA, LUST - MA, MANIFEST EPA, RCRA NONGEN, RELEASE - MA, SHWS - MA] ***(cont.)***

Envirosite ID: 58316639
EPA ID: N/R

FRS ***(cont.)***

Source Description : ICIS provides a database that, when complete, will contain enforcement and compliance information across most of EPA's programs. The vision for ICIS is to replace EPA's independent databases that contain enforcement data with a single repository for that information. Currently, ICIS contains all Federal Administrative and Judicial enforcement actions and a subset of the Permit Compliance System (PCS), which supports the National Pollutant Discharge Elimination System (NPDES). This information is maintained in ICIS by EPA in the Regional offices and at Headquarters. A future release of ICIS will completely replace PCS and will integrate that information with Federal actions already in the system. ICIS also has the capability to track other activities that support compliance and enforcement programs, including incident tracking, compliance assistance, and compliance monitoring.
The MA-EPICS is the central repository for all environmental protection data for the State of Massachusetts.
NCDB supports implementation of the Federal Insecticide, Fungicide, and Rodenticide Act (FIFRA) and the Toxic Substances Control Act (TSCA). The system tracks inspections in regions and states with cooperative agreements, enforcement actions, and settlements.
The NPDES module of the Compliance Information System (ICIS) tracks surface water permits issued under the Clean Water Act. Under NPDES, all facilities that discharge pollutants from any point source into waters of the United States are required to obtain a permit. The permit will likely contain limits on what can be discharged, impose monitoring and reporting requirements, and include other provisions to ensure that the discharge does not adversely affect water quality.

Source Description : RCRAInfo is EPA's comprehensive information system that supports the Resource Conservation and Recovery Act (RCRA) of 1976 and the Hazardous and Solid Waste Amendments (HSWA) of 1984 through the tracking of events and activities related to facilities that generate, transport, and treat, store, or dispose of hazardous waste. RCRAInfo allows RCRA program staff to track the notification, permit, compliance, and corrective action activities required under RCRA. RCRAInfo also supports generation of the National Hazardous Waste Biennial Report. All generators and treatment, storage, and disposal facilities who handle hazardous waste are required to report to the EPA Administrator at least once every two years to support creation of the Biennial Report.
TRIS is a publicly available EPA database reported annually by certain covered industry groups, as well as federal facilities. It contains information about more than 650 toxic chemicals that are being used, manufactured, treated, transported, or released into the environment, and includes information about waste management and pollution prevention activities.

Map Id: 47
Direction: NE
Distance: 0.427 mi., 2253 ft.
Elevation: 7 ft.
Relative: Lower

Site Name : REVERE COPPER PRODUCTS | FORMER REVERE COPPER | SHORELINE RESOURCES, LLC
24 NORTH FRONT ST | 24 N FRONT ST | 24 NO. FRONT STREET
NEW BEDFORD | NEW BEDFORD CITY OF | New Bedford, MA

Database(s) : [AFS, ASBESTOS - MA, BROWNFIELDS - MA, BRS, DOCKET, EJ TOXIC RELEASE, ENF - MA, ERNS, FRS, FTTS INSP, HIST ENF - MA, HIST RELEASE - MA, HIST SPILLS 2 - MA, HWG - MA, LAST - MA, LUST - MA, MANIFEST EPA, RCRA NONGEN, RELEASE - MA, SHWS - MA] ***(cont.)***

Envirosite ID: 58316639
EPA ID: N/R

FRS ***(cont.)***

Source Description :

The Emission Inventory System (EIS) maintains an inventory of large stationary sources and voluntarily-reported smaller sources of air point pollution emitters. It contains information about facility sites and their physical location, emission units, emission processes, release points, control approaches, and regulations. Facility inventory data are kept separate from the emissions data and have stable identifiers to improve continuity from year to year and to help identify duplicate or missing facilities.

FRS Environmental Interest
Source and System ID :
AIRS/AFS - 2512000151
EIS - 5855111
ICIS - 600019858
ICIS - 7825512
ICIS - MA0000002512000151
ICIS - MA0004821
MA-EPICS - 130042
NCDB - I01#1998071514766 1
NCDB - I01#1999062114766 1
NCDB - I01#1999070214766 1
RCRAINFO - MAD001065937
TRIS - 02741RVRCP24NOR

FTTS INSP

Inspection Date : 2006-01-10
Inspection Number : 2006011023186 1
Inspection Name : MILETTE
Investigation Type : 6PF
Reason : NSR
Facility : US
Action : N
Legislation : T
Region : 01

Inspection Date : 1999-07-02
Inspection Number : 1999070214766 1
Inspection Name : A MOHAMOUD
Investigation Type : 6PF
Reason : FCF
Facility : US
Action : N
Legislation : T

Map Id: 47
Direction: NE
Distance: 0.427 mi., 2253 ft.
Elevation: 7 ft.
Relative: Lower

Site Name : REVERE COPPER PRODUCTS | FORMER REVERE COPPER | SHORELINE RESOURCES, LLC
24 NORTH FRONT ST | 24 N FRONT ST | 24 NO. FRONT STREET
NEW BEDFORD | NEW BEDFORD CITY OF | New Bedford, MA

Database(s) : [AFS, ASBESTOS - MA, BROWNFIELDS - MA, BRS, DOCKET, EJ TOXIC RELEASE, ENF - MA, ERNS, FRS, FTTS INSP, HIST ENF - MA, HIST RELEASE - MA, HIST SPILLS 2 - MA, HWG - MA, LAST - MA, LUST - MA, MANIFEST EPA, RCRA NONGEN, RELEASE - MA, SHWS - MA] ***(cont.)***

Envirosite ID: 58316639
EPA ID: N/R

FTTS INSP ***(cont.)***

Region : 01

HIST ENF - MA

Facility Name : REVERE COPPER PRODUCTS, INC.
Facility Address : 24 NORTH FRONT STREET, NEW BEDFORD, MA

Site Details
Issued Date : 2005-03-23

Details : DEP issued an Amended Order to extend a timeline of the existing Consent Order (signed 12/21/04) that required the company to submit an application to modify its existing Air Quality Permit/Restricted Emission Status.

Violation : N/R

Facility Name : REVERE COPPER PRODUCTS, INC. AND REIS ASPHALT, INC.
Facility Address : 24 NORTH FRONT STREET, NEW BEDFORD, MA

Site Details
Issued Date : 2006-10-03

Details : The Company hired a licensed contractor and the cleanup has been completed. (Lead Staff: Andrew Cooney).

Violation : AIR QUALITY VIOLATIONS

HIST RELEASE - MA

Facility Address : 24 NORTH FRONT ST, NEW BEDFORD

Notification Date : 1999-04-09
RTN Number : 4-14654
Assoc ID : 4-00000815
Source : UST
Category : 72 HR
Location Aid : REVERE COPPER PRODUCTS

Map Id: 47
Direction: NE
Distance: 0.427 mi., 2253 ft.
Elevation: 7 ft.
Relative: Lower

Site Name : REVERE COPPER PRODUCTS | FORMER REVERE COPPER | SHORELINE RESOURCES, LLC
24 NORTH FRONT ST | 24 N FRONT ST | 24 NO. FRONT STREET
NEW BEDFORD | NEW BEDFORD CITY OF | New Bedford, MA

Database(s) : [AFS, ASBESTOS - MA, BROWNFIELDS - MA, BRS, DOCKET, EJ TOXIC RELEASE, ENF - MA, ERNS, FRS, FTTS INSP, HIST ENF - MA, HIST RELEASE - MA, HIST SPILLS 2 - MA, HWG - MA, LAST - MA, LUST - MA, MANIFEST EPA, RCRA NONGEN, RELEASE - MA, SHWS - MA] ***(cont.)***

Envirosite ID: 58316639
EPA ID: N/R

HIST RELEASE - MA ***(cont.)***

Location :	INDUSTRIAL
Municipality :	NEW BEDFORD
Last Date in Agency List :	2015-04-09

Chemical Information

Chemical :	#2 FUEL OIL 11.4 INCH

HIST SPILLS 2 - MA

Facility Name :	REVERE COPPER PRODUCTS INC
Facility Address :	24 NO. FRONT ST, NEW BEDFORD
County :	N/R
Spill ID :	S88-0259
Site ID :	0000
Half Town :	N/R
Region :	N/R
Staff Lead :	KELLEY, D
First Date :	1988-06-01
Last Date :	1988-06-01
Top Date :	1988-05-04
Spill Date :	N/R
Report Date :	1988-05-04
Spill Time :	N/R
Report Time :	02:30PM
Fiscal Year :	88
Case Close :	YES
Pet Hazard :	PETROLEUM
VIRG Waste :	VIRGIN
Soil Contamination :	N/R
Environment Impact :	SOIL
Other Environment Impact :	N/R
Material :	#2 FUEL OIL
CAS Number :	N/R
Other Material :	N/R
PCB Level :	N/R
Quantity Reported :	NONE
Quantity ACTL :	NONE
Units Reported :	N/R
Units ACTL :	N/R
Source :	U.S.T.
Other Source :	N/R

Map Id: 47
Direction: NE
Distance: 0.427 mi., 2253 ft.
Elevation: 7 ft.
Relative: Lower

Site Name : REVERE COPPER PRODUCTS | FORMER REVERE COPPER | SHORELINE RESOURCES, LLC
24 NORTH FRONT ST | 24 N FRONT ST | 24 NO. FRONT STREET
NEW BEDFORD | NEW BEDFORD CITY OF | New Bedford, MA

Database(s) : [AFS, ASBESTOS - MA, BROWNFIELDS - MA, BRS, DOCKET, EJ TOXIC RELEASE, ENF - MA, ERNS, FRS, FTTS INSP, HIST ENF - MA, HIST RELEASE - MA, HIST SPILLS 2 - MA, HWG - MA, LAST - MA, LUST - MA, MANIFEST EPA, RCRA NONGEN, RELEASE - MA, SHWS - MA] ***(cont.)***

Envirosite ID: 58316639
EPA ID: N/R

HIST SPILLS 2 - MA ***(cont.)***

Incident :	SPILL
Other Incident :	N/R
Type Clean :	N/R
Contractor :	NOT USED
SA Referal :	NO
Notifier :	N/R
Notifier Phone :	N/R
LUST :	N/R
PREP REP :	N/R
LUST ED :	N/R
Category :	N/R
DYS to CLS :	48
Last Date in Agency List :	2012-09-18

HWG - MA

Facility Name :	SHORELINE MARINE TERMINAL, LLC
Facility Address :	24 NORTH FRONT ST, NEW BEDFORD, MA 02740
EPA ID :	MAD001065937
2nd Name :	N/R
Phone :	508-999-5601
RCRA Generator Status :	N/R
State Generator Status :	LQG-MA
Last Date in Agency List :	2025-03-18
Facility Name :	SHORELINE RESOURCES LLC
Facility Address :	24 NORTH FRONT ST, NEW BEDFORD, MA 02740
EPA ID :	MAD001065937
2nd Name :	N/R
Phone :	508-999-5601
RCRA Generator Status :	N/R
State Generator Status :	VQG-MA
Last Date in Agency List :	2023-01-04

LAST - MA

Facility Name :	REVERE COPPER PRODUCTS
Facility Address :	24 NORTH FRONT ST, NEW BEDFORD

Map Id: 47
Direction: NE
Distance: 0.427 mi., 2253 ft.
Elevation: 7 ft.
Relative: Lower

Site Name : REVERE COPPER PRODUCTS | FORMER REVERE COPPER | SHORELINE RESOURCES, LLC
24 NORTH FRONT ST | 24 N FRONT ST | 24 NO. FRONT STREET
NEW BEDFORD | NEW BEDFORD CITY OF | New Bedford, MA

Database(s) : [AFS, ASBESTOS - MA, BROWNFIELDS - MA, BRS, DOCKET, EJ TOXIC RELEASE, ENF - MA, ERNS, FRS, FTTS INSP, HIST ENF - MA, HIST RELEASE - MA, HIST SPILLS 2 - MA, HWG - MA, LAST - MA, LUST - MA, MANIFEST EPA, RCRA NONGEN, RELEASE - MA, SHWS - MA] ***(cont.)***

Envirosite ID: 58316639
EPA ID: N/R

LAST - MA ***(cont.)***

Incident Information

Notification Date :	2003-09-29
Release Tracking Number :	4-0018028
Category :	TWO HR
OFC Town :	NEW BEDFORD
Current Status :	RAONR
Current Date :	2004-07-01
Phase :	Phase report not required or not submitted.
OHM :	Hazardous Material
Agency Link :	Click here for hyperlink provided by the agency.
Last Date in Agency List :	2024-11-18

Source Details

Source :	AST

Location Details

Location :	INDUSTRIAL

Chemicals

Chemical :	KEROSENE
Amount :	70 GAL

LUST - MA

Facility Name :	FMR REVERE COPPER
Facility Address :	24 NORTH FRONT ST, NEW BEDFORD

Incident Information

Notification Date :	2015-09-28
Release Tracking Number :	4-0025807
Category :	72 HR
OFC Town :	NEW BEDFORD
Current Status :	RAONR
Current Date :	2016-10-05
Phase :	Phase report not required or not submitted.
OHM :	N/R

Map Id: 47
Direction: NE
Distance: 0.427 mi., 2253 ft.
Elevation: 7 ft.
Relative: Lower

Site Name : REVERE COPPER PRODUCTS | FORMER REVERE COPPER | SHORELINE RESOURCES, LLC
24 NORTH FRONT ST | 24 N FRONT ST | 24 NO. FRONT STREET
NEW BEDFORD | NEW BEDFORD CITY OF | New Bedford, MA

Database(s) : [AFS, ASBESTOS - MA, BROWNFIELDS - MA, BRS, DOCKET, EJ TOXIC RELEASE, ENF - MA, ERNS, FRS, FTTS INSP, HIST ENF - MA, HIST RELEASE - MA, HIST SPILLS 2 - MA, HWG - MA, LAST - MA, LUST - MA, MANIFEST EPA, RCRA NONGEN, RELEASE - MA, SHWS - MA] ***(cont.)***

Envirosite ID: 58316639
EPA ID: N/R

LUST - MA ***(cont.)***

Agency Link : Click here for hyperlink provided by the agency.
Last Date in Agency List : 2024-11-18

Source Details
Source : UST
USTOTHER

Location Details
Location : COMMERCIAL
INDUSTRIAL

Chemicals
Chemical : N/R
Amount : N/R

Facility Name : REVERE COPPER PRODUCTS
Facility Address : 24 NORTH FRONT ST, NEW BEDFORD

Incident Information
Notification Date : 1999-04-09
Release Tracking Number : 4-0014654
Category : 72 HR
OFC Town : NEW BEDFORD
Current Status : RAONR
Current Date : 2002-04-23
Phase : Phase report not required or not submitted.
OHM : Oil
Agency Link : Click here for hyperlink provided by the agency.
Last Date in Agency List : 2024-11-18

Source Details
Source : UST

Map Id: 47
Direction: NE
Distance: 0.427 mi., 2253 ft.
Elevation: 7 ft.
Relative: Lower

Site Name : REVERE COPPER PRODUCTS | FORMER REVERE COPPER | SHORELINE RESOURCES, LLC
24 NORTH FRONT ST | 24 N FRONT ST | 24 NO. FRONT STREET
NEW BEDFORD | NEW BEDFORD CITY OF | New Bedford, MA

Database(s) : [AFS, ASBESTOS - MA, BROWNFIELDS - MA, BRS, DOCKET, EJ TOXIC RELEASE, ENF - MA, ERNS, FRS, FTTS INSP, HIST ENF - MA, HIST RELEASE - MA, HIST SPILLS 2 - MA, HWG - MA, LAST - MA, LUST - MA, MANIFEST EPA, RCRA NONGEN, RELEASE - MA, SHWS - MA] ***(cont.)***

Envirosite ID: 58316639
EPA ID: N/R

LUST - MA ***(cont.)***

Location Details
Location : INDUSTRIAL

Chemicals
Chemical : #2 FUEL OIL
Amount : 11.4 INCH

Facility Name : REVERE COPPER PRODUCTS INC
Facility Address : 24 NORTH FRONT ST, NEW BEDFORD, 02740

Incident Information
Notification Date : 1996-08-01
Release Tracking Number : 4-0000815
Category : NONE
OFC Town : NEW BEDFORD
Current Status : Site has been classified as Tier 1
Current Date : 2002-04-23

Phase : Phase V: Operation, Maintenance, and/or Monitoring. During Phase V, long-term treatment processes are implemented and monitored to track cleanup progress.

OHM : Oil
Agency Link : Click here for hyperlink provided by the agency.
Last Date in Agency List : 2024-11-18

Source Details
Source : UST

Location Details
Location : MANUFACT
RIGHTOFWAY
PRIVPROP

Map Id: 47
Direction: NE
Distance: 0.427 mi., 2253 ft.
Elevation: 7 ft.
Relative: Lower

Site Name : REVERE COPPER PRODUCTS | FORMER REVERE COPPER | SHORELINE RESOURCES, LLC
24 NORTH FRONT ST | 24 N FRONT ST | 24 NO. FRONT STREET
NEW BEDFORD | NEW BEDFORD CITY OF | New Bedford, MA

Database(s) : [AFS, ASBESTOS - MA, BROWNFIELDS - MA, BRS, DOCKET, EJ TOXIC RELEASE, ENF - MA, ERNS, FRS, FTTS INSP, HIST ENF - MA, HIST RELEASE - MA, HIST SPILLS 2 - MA, HWG - MA, LAST - MA, LUST - MA, MANIFEST EPA, RCRA NONGEN, RELEASE - MA, SHWS - MA] ***(cont.)***

Envirosite ID: 58316639
EPA ID: N/R

LUST - MA ***(cont.)***

Chemicals

Chemical :	PETROLEUM
Amount :	N/R

MANIFEST EPA

Manifest Details

Details for this site have been truncated due to the large number of available details for this site within this dataset. For the complete details for this site, contact your Envirosite account representative for a complimentary site report containing all of the details available.

Manifest Number :	024701593JJK
Shipped Date :	2024-06-20
Updated Date :	2024-07-02
Received Date :	2024-06-21
Status :	Signed
Generator ID :	MAD001065937
Generator Name :	SHORELINE RESOURCES, INC.
Generator Address :	24 NORTH FRONT STREET, NEW BEDFORD, MA 02740
Generator Mailing :	24 NORTH FRONT STREET, NEW BEDFORD, MA 02740
Generator Contact :	N/R
Destination ID :	RID040098352
Destination Name :	NORTHLAND ENVIRONMENTAL LLC- (ESOL)
Destination Mailing :	275 ALLENS AVE, PROVIDENCE, RI 02905
Destination Address :	275 ALLENS AVE, PROVIDENCE, RI 02905
Destination Contact :	N/R
Submission Type :	DataImage5Copy
Origin Type :	Service
Manifest Residue :	N
Rejection :	N
Last Date in Agency List :	2024-12-03

Waste Details

Waste Line Number :	N/R
Is DOT Hazardous :	N/R
DOT ID Number :	N/R
DOT Information :	N/R
Non Waste Description :	N/R
Quantity :	N/R N/R
Quantity Tons, Acute, Non-Acute :	N/R, N/R, N/R
Quantity Kg, Acute, Non-Acute :	N/R, N/R
Quantity Tons, Haz, Non-Haz :	N/R, N/R

Map Id: 47
Direction: NE
Distance: 0.427 mi., 2253 ft.
Elevation: 7 ft.
Relative: Lower

Site Name : REVERE COPPER PRODUCTS | FORMER REVERE COPPER | SHORELINE RESOURCES, LLC
24 NORTH FRONT ST | 24 N FRONT ST | 24 NO. FRONT STREET
NEW BEDFORD | NEW BEDFORD CITY OF | New Bedford, MA

Database(s) : [AFS, ASBESTOS - MA, BROWNFIELDS - MA, BRS, DOCKET, EJ TOXIC RELEASE, ENF - MA, ERNS, FRS, FTTS INSP, HIST ENF - MA, HIST RELEASE - MA, HIST SPILLS 2 - MA, HWG - MA, LAST - MA, LUST - MA, MANIFEST EPA, RCRA NONGEN, RELEASE - MA, SHWS - MA] ***(cont.)***

Envirosite ID: 58316639
EPA ID: N/R

MANIFEST EPA ***(cont.)***

Quantity Kg, Haz, Non-Haz :	N/R, N/R
Management Method :	N/R - N/R
Is EPA Waste :	N/R
Federal Code :	N/R
State Code :	N/R

Manifest Details

Manifest Number :	024701520JJK
Shipped Date :	2024-06-07
Updated Date :	2024-06-11
Received Date :	2024-06-07
Status :	Signed
Generator ID :	MAD001065937
Generator Name :	SHORELINE MARINE TERMINAL, LLC (FKA SHORELINE RESOURCES, LLC)
Generator Address :	24 NORTH FRONT ST, NEW BEDFORD, MA 02740
Generator Mailing :	24 NORTH FRONT ST, NEW BEDFORD, MA 02740
Generator Contact :	N/R
Destination ID :	MAD059733378
Destination Name :	OLSONS GREENHOUSES
Destination Mailing :	590 SOUTH ST, RAYNHAM, MA 02767
Destination Address :	590 SOUTH ST, RAYNHAM, MA 02767
Destination Contact :	N/R
Submission Type :	DataImage5Copy
Origin Type :	Web
Manifest Residue :	N
Rejection :	N
Last Date in Agency List :	2024-12-03

Waste Details

Waste Line Number :	N/R
Is DOT Hazardous :	N/R
DOT ID Number :	N/R
DOT Information :	N/R
Non Waste Description :	N/R
Quantity :	N/R N/R
Quantity Tons, Acute, Non-Acute :	N/R, N/R, N/R
Quantity Kg, Acute, Non-Acute :	N/R, N/R
Quantity Tons, Haz, Non-Haz :	N/R, N/R
Quantity Kg, Haz, Non-Haz :	N/R, N/R
Management Method :	N/R - N/R
Is EPA Waste :	N/R

Map Id: 47
Direction: NE
Distance: 0.427 mi., 2253 ft.
Elevation: 7 ft.
Relative: Lower

Site Name : REVERE COPPER PRODUCTS | FORMER REVERE COPPER | SHORELINE RESOURCES, LLC
24 NORTH FRONT ST | 24 N FRONT ST | 24 NO. FRONT STREET
NEW BEDFORD | NEW BEDFORD CITY OF | New Bedford, MA

Database(s) : [AFS, ASBESTOS - MA, BROWNFIELDS - MA, BRS, DOCKET, EJ TOXIC RELEASE, ENF - MA, ERNS, FRS, FTTS INSP, HIST ENF - MA, HIST RELEASE - MA, HIST SPILLS 2 - MA, HWG - MA, LAST - MA, LUST - MA, MANIFEST EPA, RCRA NONGEN, RELEASE - MA, SHWS - MA] ***(cont.)***

Envirosite ID: 58316639
EPA ID: N/R

MANIFEST EPA ***(cont.)***

Federal Code :	N/R
State Code :	N/R

Manifest Details

Manifest Number :	024703418JJK
Shipped Date :	2024-05-13
Updated Date :	2024-07-10
Received Date :	2024-05-17
Status :	Signed
Generator ID :	MAD001065937
Generator Name :	SHORELINE RESOURCES, INC.
Generator Address :	24 NORTH FRONT STREET, NEW BEDFORD, MA 02740
Generator Mailing :	24 NORTH FRONT STREET, NEW BEDFORD, MA 02740
Generator Contact :	N/R
Destination ID :	RID040098352
Destination Name :	NORTHLAND ENVIRONMENTAL LLC- (ESOL)
Destination Mailing :	275 ALLENS AVE, PROVIDENCE, RI 02905
Destination Address :	275 ALLENS AVE, PROVIDENCE, RI 02905
Destination Contact :	N/R
Submission Type :	DataImage5Copy
Origin Type :	Service
Manifest Residue :	N
Rejection :	N
Last Date in Agency List :	2024-12-03

Waste Details

Waste Line Number :	1
Is DOT Hazardous :	Y
DOT ID Number :	UN1824
DOT Information :	UN1824, Waste Sodium hydroxide solution, 8, PG-II,RQ(D002=100#)
Non Waste Description :	N/R
Quantity :	55 Gallons
Quantity Tons, Acute, Non-Acute :	0.22936, 0, 0.22936
Quantity Kg, Acute, Non-Acute :	0, 208.0364008
Quantity Tons, Haz, Non-Haz :	0.22936, 0
Quantity Kg, Haz, Non-Haz :	208.0364008, 0
Management Method :	H141 - STORAGE, BULKING AND/OR TRANSFER OFF SITE
Is EPA Waste :	Y
Federal Code :	D002
State Code :	N/R

Map Id: 47
Direction: NE
Distance: 0.427 mi., 2253 ft.
Elevation: 7 ft.
Relative: Lower

Site Name : REVERE COPPER PRODUCTS | FORMER REVERE COPPER | SHORELINE RESOURCES, LLC
24 NORTH FRONT ST | 24 N FRONT ST | 24 NO. FRONT STREET
NEW BEDFORD | NEW BEDFORD CITY OF | New Bedford, MA

Database(s) : [AFS, ASBESTOS - MA, BROWNFIELDS - MA, BRS, DOCKET, EJ TOXIC RELEASE, ENF - MA, ERNS, FRS, FTTS INSP, HIST ENF - MA, HIST RELEASE - MA, HIST SPILLS 2 - MA, HWG - MA, LAST - MA, LUST - MA, MANIFEST EPA, RCRA NONGEN, RELEASE - MA, SHWS - MA] ***(cont.)***

Envirosite ID: 58316639
EPA ID: N/R

MANIFEST EPA ***(cont.)***

Manifest Details

Manifest Number :	024703227JJK
Shipped Date :	2024-02-06
Updated Date :	2024-02-13
Received Date :	2024-02-09
Status :	Signed
Generator ID :	MAD001065937
Generator Name :	Shoreline Resources, Inc.
Generator Address :	24 NORTH FRONT STREET, NEW BEDFORD, MA 02740
Generator Mailing :	24 NORTH FRONT STREET, NEW BEDFORD, MA 02740
Generator Contact :	N/R
Destination ID :	RID040098352
Destination Name :	Northland Environmental, LLC
Destination Mailing :	275 Allens Avenue, Providence, RI 02905
Destination Address :	275 Allens Avenue, Providence, RI 02905
Destination Contact :	N/R
Submission Type :	DataImage5Copy
Origin Type :	Service
Manifest Residue :	N
Rejection :	N
Last Date in Agency List :	2024-12-03

Waste Details

Waste Line Number :	1
Is DOT Hazardous :	N
DOT ID Number :	N/R
DOT Information :	N/R
Non Waste Description :	NON-RCRA, NON-DOT REGULATED MATERIAL
Quantity :	500 Pounds
Quantity Tons, Acute, Non-Acute :	0.25, 0, 0.25
Quantity Kg, Acute, Non-Acute :	0, 226.7575
Quantity Tons, Haz, Non-Haz :	, 0.25
Quantity Kg, Haz, Non-Haz :	, 226.7575
Management Method :	H141 - STORAGE, BULKING AND/OR TRANSFER OFF SITE
Is EPA Waste :	N
Federal Code :	N/R
State Code :	MA - MA01, RI - R015

Manifest Details

Manifest Number :	024703251JJK
Shipped Date :	2024-02-05

Map Id: 47
Direction: NE
Distance: 0.427 mi., 2253 ft.
Elevation: 7 ft.
Relative: Lower

Site Name : REVERE COPPER PRODUCTS | FORMER REVERE COPPER | SHORELINE RESOURCES, LLC
24 NORTH FRONT ST | 24 N FRONT ST | 24 NO. FRONT STREET
NEW BEDFORD | NEW BEDFORD CITY OF | New Bedford, MA

Database(s) : [AFS, ASBESTOS - MA, BROWNFIELDS - MA, BRS, DOCKET, EJ TOXIC RELEASE, ENF - MA, ERNS, FRS, FTTS INSP, HIST ENF - MA, HIST RELEASE - MA, HIST SPILLS 2 - MA, HWG - MA, LAST - MA, LUST - MA, MANIFEST EPA, RCRA NONGEN, RELEASE - MA, SHWS - MA] ***(cont.)***

Envirosite ID: 58316639
EPA ID: N/R

MANIFEST EPA ***(cont.)***

Updated Date :	2024-02-27
Received Date :	2024-02-26
Status :	Signed
Generator ID :	MAD001065937
Generator Name :	SHORELINE MARINE TERMINAL, LLC (FKA SHORELINE RESOURCES, LLC)
Generator Address :	24 NORTH FRONT ST, NEW BEDFORD, MA 02740
Generator Mailing :	24 NORTH FRONT ST, NEW BEDFORD, MA 02740
Generator Contact :	N/R
Destination ID :	MAD059733378
Destination Name :	OLSONS GREENHOUSES
Destination Mailing :	590 SOUTH ST, RAYNHAM, MA 02767
Destination Address :	590 SOUTH ST, RAYNHAM, MA 02767
Destination Contact :	N/R
Submission Type :	DataImage5Copy
Origin Type :	Web
Manifest Residue :	N
Rejection :	N
Last Date in Agency List :	2024-12-03

Waste Details

Waste Line Number :	1
Is DOT Hazardous :	N
DOT ID Number :	N/R
DOT Information :	N/R
Non Waste Description :	NA 1993, COMBUSTIBLE LIQUID, n.o.s. COMBUSTIBLE LIQUID, PGIII (MA97)
Quantity :	859 Gallons
Quantity Tons, Acute, Non-Acute :	3.5821517, 0, 3.5821517
Quantity Kg, Acute, Non-Acute :	0, 3249.1191
Quantity Tons, Haz, Non-Haz :	, 3.5821517
Quantity Kg, Haz, Non-Haz :	, 3249.1191
Management Method :	-
Is EPA Waste :	N
Federal Code :	N/R
State Code :	MA - MA97

RCRA NONGEN

Facility Name :	SHORELINE MARINE TERMINAL, LLC (FKA SHORELINE RESOURCES, LLC)
Facility Address :	24 NORTH FRONT ST, NEW BEDFORD, MA 02740
County :	BRISTOL

Map Id: 47
Direction: NE
Distance: 0.427 mi., 2253 ft.
Elevation: 7 ft.
Relative: Lower

Site Name : REVERE COPPER PRODUCTS | FORMER REVERE COPPER | SHORELINE RESOURCES, LLC
24 NORTH FRONT ST | 24 N FRONT ST | 24 NO. FRONT STREET
NEW BEDFORD | NEW BEDFORD CITY OF | New Bedford, MA

Database(s) : [AFS, ASBESTOS - MA, BROWNFIELDS - MA, BRS, DOCKET, EJ TOXIC RELEASE, ENF - MA, ERNS, FRS, FTTS INSP, HIST ENF - MA, HIST RELEASE - MA, HIST SPILLS 2 - MA, HWG - MA, LAST - MA, LUST - MA, MANIFEST EPA, RCRA NONGEN, RELEASE - MA, SHWS - MA] ***(cont.)***

Envirosite ID: 58316639
EPA ID: N/R

RCRA NONGEN ***(cont.)***

Date Form Received by Agency :	2022-12-16
EPA ID :	MAD001065937
Mailing Address :	24 NORTH FRONT ST, NEW BEDFORD, MA 02740
Contact :	MICHAEL QUINN
Contact Address :	6 WINDWARD WAY, FAIRHAVEN, MA 02719
Contact Country :	US
Contact Telephone :	508-525-3731
Contact Email :	MIKE@SMOTRUEVALUE.COM
EPA Region :	01
Land Type :	Private
Source Type :	Notification
Classification :	Not a generator, verified
Description :	Not a generator, verified
Last Date in Agency List :	2024-12-17

Owner/Operator Summary

Owner/Operator Name :	MICHAEL QUINN
Owner/Operator Address :	6 WINDWARD WAY, FAIRHAVEN, MA 02719
Owner/Operator Country :	US
Owner/Operator Telephone :	N/R
Owner/Operator Email :	N/R
Owner/Operator Fax :	N/R
Legal Status :	Private
Owner/Operator Type :	Owner
Owner/Operator Start Date :	N/R
Owner/Operator End Date :	N/R

Owner/Operator Name :	MICHAEL QUINN
Owner/Operator Address :	6 WINDWARD WAY, FAIRHAVEN, MA 02719
Owner/Operator Country :	US
Owner/Operator Telephone :	N/R
Owner/Operator Email :	N/R
Owner/Operator Fax :	N/R
Legal Status :	Private
Owner/Operator Type :	Operator
Owner/Operator Start Date :	N/R
Owner/Operator End Date :	N/R

Map Id: 47
Direction: NE
Distance: 0.427 mi., 2253 ft.
Elevation: 7 ft.
Relative: Lower

Site Name : REVERE COPPER PRODUCTS | FORMER REVERE COPPER | SHORELINE RESOURCES, LLC
24 NORTH FRONT ST | 24 N FRONT ST | 24 NO. FRONT STREET
NEW BEDFORD | NEW BEDFORD CITY OF | New Bedford, MA

Database(s) : [AFS, ASBESTOS - MA, BROWNFIELDS - MA, BRS, DOCKET, EJ TOXIC RELEASE, ENF - MA, ERNS, FRS, FTTS INSP, HIST ENF - MA, HIST RELEASE - MA, HIST SPILLS 2 - MA, HWG - MA, LAST - MA, LUST - MA, MANIFEST EPA, RCRA NONGEN, RELEASE - MA, SHWS - MA] ***(cont.)***

Envirosite ID: 58316639
EPA ID: N/R

RCRA NONGEN ***(cont.)***

Handler Activities Summary

U.S. Importer of Hazardous Waste :	N
Mixed Waste (Haz. and Radioactive) :	N/R
Recycler of Hazardous Waste :	N
Transporter of Hazardous Waste :	N
Treater, Storer or Disposer of HW :	N
Underground Injection Activity :	N
On-site Burner Exemption :	N
Furnace Exemption :	N
Used Oil Fuel Burner :	N
Used Oil Processor :	N
Used Oil Refiner :	N
Used Oil Fuel Marketer to Burner :	N
Used Oil Specification Marketer :	N
Used Oil Transfer Facility :	N
Used Oil Transporter :	N

Historical Generators

Details for this site have been truncated due to the large number of available details for this site within this dataset. For the complete details for this site, contact your Envirosite account representative for a complimentary site report containing all of the details available.

Date Form Received by Agency :	2021-01-28
Facility Name :	SHORELINE RESOURCES LLC
Classification :	Not a generator, verified

Date Form Received by Agency :	2013-11-01
Facility Name :	REVERE COPPER PRODUCTS INC
Classification :	Small Quantity Generator

Date Form Received by Agency :	2010-02-25
Facility Name :	REVERE COPPER PRODUCTS INC
Classification :	Small Quantity Generator

Date Form Received by Agency :	2009-03-09
Facility Name :	REVERE COPPER PRODUCTS INC
Classification :	Small Quantity Generator

Map Id: 47
Direction: NE
Distance: 0.427 mi., 2253 ft.
Elevation: 7 ft.
Relative: Lower

Site Name : REVERE COPPER PRODUCTS | FORMER REVERE COPPER | SHORELINE RESOURCES, LLC
24 NORTH FRONT ST | 24 N FRONT ST | 24 NO. FRONT STREET
NEW BEDFORD | NEW BEDFORD CITY OF | New Bedford, MA

Database(s) : [AFS, ASBESTOS - MA, BROWNFIELDS - MA, BRS, DOCKET, EJ TOXIC RELEASE, ENF - MA, ERNS, FRS, FTTS INSP, HIST ENF - MA, HIST RELEASE - MA, HIST SPILLS 2 - MA, HWG - MA, LAST - MA, LUST - MA, MANIFEST EPA, RCRA NONGEN, RELEASE - MA, SHWS - MA] ***(cont.)***

Envirosite ID: 58316639
EPA ID: N/R

RCRA NONGEN ***(cont.)***

Date Form Received by Agency : 2008-01-31
Facility Name : REVERE COPPER PRODUCTS INC
Classification : Large Quantity Generator

Date Form Received by Agency : 2008-01-29
Facility Name : REVERE COPPER PRODUCTS, INC.
Classification : Large Quantity Generator

Date Form Received by Agency : 2006-03-14
Facility Name : REVERE COPPER PRODUCTS INC
Classification : Large Quantity Generator

Date Form Received by Agency : 2004-03-10
Facility Name : REVERE COPPER PRODUCTS INC
Classification : Large Quantity Generator

Date Form Received by Agency : 2004-03-01
Facility Name : REVERE COPPER PRODUCTS INC
Classification : Large Quantity Generator

Date Form Received by Agency : 2002-03-20
Facility Name : REVERE COPPER PRODUCTS INC
Classification : Large Quantity Generator

Hazardous Waste Summary
Waste Code / Name : MA01 - WASTE OIL

Notices of Violations Summary
Date of Violation : 2012-03-02
Date Achieved Compliance : 2013-03-04
Regulation Violated : Y
Area of Violation : State Statute or Regulation
Enforcement Action : FINAL 3008(A) COMPLIANCE ORDER
Enforcement Action Date : 2012-08-24
Enf. Disposition Status : N/R

Map Id: 47
Direction: NE
Distance: 0.427 mi., 2253 ft.
Elevation: 7 ft.
Relative: Lower

Site Name : REVERE COPPER PRODUCTS | FORMER REVERE COPPER | SHORELINE RESOURCES, LLC
24 NORTH FRONT ST | 24 N FRONT ST | 24 NO. FRONT STREET
NEW BEDFORD | NEW BEDFORD CITY OF | New Bedford, MA

Database(s) : [AFS, ASBESTOS - MA, BROWNFIELDS - MA, BRS, DOCKET, EJ TOXIC RELEASE, ENF - MA, ERNS, FRS, FTTS INSP, HIST ENF - MA, HIST RELEASE - MA, HIST SPILLS 2 - MA, HWG - MA, LAST - MA, LUST - MA, MANIFEST EPA, RCRA NONGEN, RELEASE - MA, SHWS - MA] ***(cont.)***

Envirosite ID: 58316639
EPA ID: N/R

RCRA NONGEN ***(cont.)***

Enf. Disp. Status Date :	N/R
Violation Lead Agency :	State
Enforcement Lead Agency :	State
Proposed Penalty Amount :	N/R
Final Penalty Amount :	500
Paid Penalty Amount :	N/R

Date of Violation :	2011-03-02
Date Achieved Compliance :	2012-08-24
Regulation Violated :	Y
Area of Violation :	State Statute or Regulation
Enforcement Action :	WRITTEN INFORMAL
Enforcement Action Date :	2011-05-10
Enf. Disposition Status :	N/R
Enf. Disp. Status Date :	N/R
Violation Lead Agency :	State
Enforcement Lead Agency :	State
Proposed Penalty Amount :	N/R
Final Penalty Amount :	N/R
Paid Penalty Amount :	N/R

Date of Violation :	2006-09-29
Date Achieved Compliance :	2006-10-03
Regulation Violated :	Y
Area of Violation :	Generators - General
Enforcement Action :	WRITTEN INFORMAL
Enforcement Action Date :	2006-10-03
Enf. Disposition Status :	N/R
Enf. Disp. Status Date :	N/R
Violation Lead Agency :	State
Enforcement Lead Agency :	State
Proposed Penalty Amount :	N/R
Final Penalty Amount :	N/R
Paid Penalty Amount :	N/R

Date of Violation :	2006-05-12
Date Achieved Compliance :	2006-06-16
Regulation Violated :	Y
Area of Violation :	Generators - General
Enforcement Action :	WRITTEN INFORMAL
Enforcement Action Date :	2006-10-03
Enf. Disposition Status :	N/R

Map Id: 47
Direction: NE
Distance: 0.427 mi., 2253 ft.
Elevation: 7 ft.
Relative: Lower

Site Name : REVERE COPPER PRODUCTS | FORMER REVERE COPPER | SHORELINE RESOURCES, LLC
24 NORTH FRONT ST | 24 N FRONT ST | 24 NO. FRONT STREET
NEW BEDFORD | NEW BEDFORD CITY OF | New Bedford, MA

Database(s) : [AFS, ASBESTOS - MA, BROWNFIELDS - MA, BRS, DOCKET, EJ TOXIC RELEASE, ENF - MA, ERNS, FRS, FTTS INSP, HIST ENF - MA, HIST RELEASE - MA, HIST SPILLS 2 - MA, HWG - MA, LAST - MA, LUST - MA, MANIFEST EPA, RCRA NONGEN, RELEASE - MA, SHWS - MA] ***(cont.)***

Envirosite ID: 58316639
EPA ID: N/R

RCRA NONGEN ***(cont.)***

Enf. Disp. Status Date :	N/R
Violation Lead Agency :	State
Enforcement Lead Agency :	State
Proposed Penalty Amount :	N/R
Final Penalty Amount :	N/R
Paid Penalty Amount :	N/R

Date of Violation :	2004-06-28
Date Achieved Compliance :	2004-10-12
Regulation Violated :	Y
Area of Violation :	Generators - Pre-transport
Enforcement Action :	INITIAL 3008(A) COMPLIANCE
Enforcement Action Date :	2004-12-21
Enf. Disposition Status :	N/R
Enf. Disp. Status Date :	N/R
Violation Lead Agency :	State
Enforcement Lead Agency :	State
Proposed Penalty Amount :	N/R
Final Penalty Amount :	11395
Paid Penalty Amount :	N/R

Date of Violation :	2004-06-28
Date Achieved Compliance :	2004-10-12
Regulation Violated :	Y
Area of Violation :	Generators - General
Enforcement Action :	INITIAL 3008(A) COMPLIANCE
Enforcement Action Date :	2004-12-21
Enf. Disposition Status :	N/R
Enf. Disp. Status Date :	N/R
Violation Lead Agency :	State
Enforcement Lead Agency :	State
Proposed Penalty Amount :	N/R
Final Penalty Amount :	11395
Paid Penalty Amount :	N/R

Date of Violation :	2002-02-01
Date Achieved Compliance :	2002-10-17
Regulation Violated :	Y
Area of Violation :	Generators - Pre-transport
Enforcement Action :	WRITTEN INFORMAL
Enforcement Action Date :	2002-03-08
Enf. Disposition Status :	N/R

Map Id: 47
Direction: NE
Distance: 0.427 mi., 2253 ft.
Elevation: 7 ft.
Relative: Lower

Site Name : REVERE COPPER PRODUCTS | FORMER REVERE COPPER | SHORELINE RESOURCES, LLC
24 NORTH FRONT ST | 24 N FRONT ST | 24 NO. FRONT STREET
NEW BEDFORD | NEW BEDFORD CITY OF | New Bedford, MA

Database(s) : [AFS, ASBESTOS - MA, BROWNFIELDS - MA, BRS, DOCKET, EJ TOXIC RELEASE, ENF - MA, ERNS, FRS, FTTS INSP, HIST ENF - MA, HIST RELEASE - MA, HIST SPILLS 2 - MA, HWG - MA, LAST - MA, LUST - MA, MANIFEST EPA, RCRA NONGEN, RELEASE - MA, SHWS - MA] ***(cont.)***

Envirosite ID: 58316639
EPA ID: N/R

RCRA NONGEN ***(cont.)***

Enf. Disp. Status Date :	N/R
Violation Lead Agency :	State
Enforcement Lead Agency :	State
Proposed Penalty Amount :	N/R
Final Penalty Amount :	N/R
Paid Penalty Amount :	N/R

Date of Violation :	1994-08-03
Date Achieved Compliance :	1990-10-01
Regulation Violated :	Y
Area of Violation :	LDR - General
Enforcement Action :	WRITTEN INFORMAL
Enforcement Action Date :	1990-08-03
Enf. Disposition Status :	N/R
Enf. Disp. Status Date :	N/R
Violation Lead Agency :	State
Enforcement Lead Agency :	EPA
Proposed Penalty Amount :	N/R
Final Penalty Amount :	N/R
Paid Penalty Amount :	N/R

Date of Violation :	1994-08-03
Date Achieved Compliance :	1990-08-02
Regulation Violated :	Y
Area of Violation :	Generators - General
Enforcement Action :	WRITTEN INFORMAL
Enforcement Action Date :	1990-06-01
Enf. Disposition Status :	N/R
Enf. Disp. Status Date :	N/R
Violation Lead Agency :	State
Enforcement Lead Agency :	State
Proposed Penalty Amount :	N/R
Final Penalty Amount :	N/R
Paid Penalty Amount :	N/R

Date of Violation :	1994-08-03
Date Achieved Compliance :	1990-08-02
Regulation Violated :	Y
Area of Violation :	Generators - General
Enforcement Action :	WRITTEN INFORMAL
Enforcement Action Date :	1990-08-03
Enf. Disposition Status :	N/R

Map Id: 47
Direction: NE
Distance: 0.427 mi., 2253 ft.
Elevation: 7 ft.
Relative: Lower

Site Name : REVERE COPPER PRODUCTS | FORMER REVERE COPPER | SHORELINE RESOURCES, LLC
24 NORTH FRONT ST | 24 N FRONT ST | 24 NO. FRONT STREET
NEW BEDFORD | NEW BEDFORD CITY OF | New Bedford, MA

Database(s) : [AFS, ASBESTOS - MA, BROWNFIELDS - MA, BRS, DOCKET, EJ TOXIC RELEASE, ENF - MA, ERNS, FRS, FTTS INSP, HIST ENF - MA, HIST RELEASE - MA, HIST SPILLS 2 - MA, HWG - MA, LAST - MA, LUST - MA, MANIFEST EPA, RCRA NONGEN, RELEASE - MA, SHWS - MA] ***(cont.)***

Envirosite ID: 58316639
EPA ID: N/R

RCRA NONGEN ***(cont.)***

Enf. Disp. Status Date :	N/R
Violation Lead Agency :	State
Enforcement Lead Agency :	EPA
Proposed Penalty Amount :	N/R
Final Penalty Amount :	N/R
Paid Penalty Amount :	N/R

Evaluation Action Summary

Evaluation Date :	2012-03-02
Evaluation :	NON-FINANCIAL RECORD REVIEW
Area of Violation :	State Statute or Regulation
Date Achieved Compliance :	2013-03-04
Evaluation Lead Agency :	State

Evaluation Date :	2011-03-02
Evaluation :	NON-FINANCIAL RECORD REVIEW
Area of Violation :	State Statute or Regulation
Date Achieved Compliance :	2012-08-24
Evaluation Lead Agency :	State

Evaluation Date :	2008-12-03
Evaluation :	COMPLIANCE EVALUATION INSPECTION
Area of Violation :	N/R
Date Achieved Compliance :	N/R
Evaluation Lead Agency :	State

Evaluation Date :	2006-09-29
Evaluation :	COMPLIANCE EVALUATION INSPECTION
Area of Violation :	Generators - General
Date Achieved Compliance :	2006-10-03
Evaluation Lead Agency :	State

Evaluation Date :	2006-05-12
Evaluation :	COMPLIANCE EVALUATION INSPECTION
Area of Violation :	Generators - General
Date Achieved Compliance :	2006-06-16
Evaluation Lead Agency :	State

Map Id: 47
Direction: NE
Distance: 0.427 mi., 2253 ft.
Elevation: 7 ft.
Relative: Lower

Site Name : REVERE COPPER PRODUCTS | FORMER REVERE COPPER | SHORELINE RESOURCES, LLC
24 NORTH FRONT ST | 24 N FRONT ST | 24 NO. FRONT STREET
NEW BEDFORD | NEW BEDFORD CITY OF | New Bedford, MA

Database(s) : [AFS, ASBESTOS - MA, BROWNFIELDS - MA, BRS, DOCKET, EJ TOXIC RELEASE, ENF - MA, ERNS, FRS, FTTS INSP, HIST ENF - MA, HIST RELEASE - MA, HIST SPILLS 2 - MA, HWG - MA, LAST - MA, LUST - MA, MANIFEST EPA, RCRA NONGEN, RELEASE - MA, SHWS - MA] ***(cont.)***

Envirosite ID: 58316639
EPA ID: N/R

RCRA NONGEN ***(cont.)***

Evaluation Date :	2004-10-12
Evaluation :	NO LONGER A SIGNIFICANT NON-COMPLIER
Area of Violation :	N/R
Date Achieved Compliance :	N/R
Evaluation Lead Agency :	State

Evaluation Date :	2004-06-28
Evaluation :	COMPLIANCE EVALUATION INSPECTION
Area of Violation :	Generators - Pre-transport
Date Achieved Compliance :	2004-10-12
Evaluation Lead Agency :	State

Evaluation Date :	2004-06-28
Evaluation :	COMPLIANCE EVALUATION INSPECTION
Area of Violation :	Generators - General
Date Achieved Compliance :	2004-10-12
Evaluation Lead Agency :	State

Evaluation Date :	2004-06-28
Evaluation :	SIGNIFICANT NON-COMPLIER
Area of Violation :	N/R
Date Achieved Compliance :	N/R
Evaluation Lead Agency :	State

Evaluation Date :	2002-02-01
Evaluation :	COMPLIANCE EVALUATION INSPECTION
Area of Violation :	Generators - Pre-transport
Date Achieved Compliance :	2002-10-17
Evaluation Lead Agency :	State

Facility Name :	SHORELINE RESOURCES LLC
Facility Address :	24 NORTH FRONT ST, NEW BEDFORD, MA 02740
County :	BRISTOL

Date Form Received by Agency :	2021-01-28
EPA ID :	MAD001065937
Mailing Address :	24 NORTH FRONT ST, NEW BEDFORD, MA 02740
Contact :	CRAIG ROMANOWICZ
Contact Address :	N/R

Map Id: 47
Direction: NE
Distance: 0.427 mi., 2253 ft.
Elevation: 7 ft.
Relative: Lower

Site Name : REVERE COPPER PRODUCTS | FORMER REVERE COPPER | SHORELINE RESOURCES, LLC
24 NORTH FRONT ST | 24 N FRONT ST | 24 NO. FRONT STREET
NEW BEDFORD | NEW BEDFORD CITY OF | New Bedford, MA

Database(s) : [AFS, ASBESTOS - MA, BROWNFIELDS - MA, BRS, DOCKET, EJ TOXIC RELEASE, ENF - MA, ERNS, FRS, FTTS INSP, HIST ENF - MA, HIST RELEASE - MA, HIST SPILLS 2 - MA, HWG - MA, LAST - MA, LUST - MA, MANIFEST EPA, RCRA NONGEN, RELEASE - MA, SHWS - MA] ***(cont.)***

Envirosite ID: 58316639
EPA ID: N/R

RCRA NONGEN ***(cont.)***

Contact Country :	N/R
Contact Telephone :	315-335-0172
Contact Email :	N/R
EPA Region :	01
Land Type :	Private
Source Type :	Notification
Classification :	Not a generator, verified
Description :	Not a generator, verified
Last Date in Agency List :	2023-01-23

Owner/Operator Summary

Owner/Operator Name :	CHARLES QUINN
Owner/Operator Address :	137 POPES ISLAND, NEW BEDFORD, MA 02740
Owner/Operator Country :	US
Owner/Operator Telephone :	N/R
Owner/Operator Email :	N/R
Owner/Operator Fax :	N/R
Legal Status :	Private
Owner/Operator Type :	Operator
Owner/Operator Start Date :	N/R
Owner/Operator End Date :	N/R

Owner/Operator Name :	CHARLES QUINN
Owner/Operator Address :	137 POPES ISLAND, NEW BEDFORD, MA 02740
Owner/Operator Country :	US
Owner/Operator Telephone :	N/R
Owner/Operator Email :	N/R
Owner/Operator Fax :	N/R
Legal Status :	Private
Owner/Operator Type :	Owner
Owner/Operator Start Date :	N/R
Owner/Operator End Date :	N/R

Handler Activities Summary

U.S. Importer of Hazardous Waste :	N
Mixed Waste (Haz. and Radioactive) :	N/R
Recycler of Hazardous Waste :	N
Transporter of Hazardous Waste :	N
Treater, Storer or Disposer of HW :	N
Underground Injection Activity :	N

Map Id: 47
Direction: NE
Distance: 0.427 mi., 2253 ft.
Elevation: 7 ft.
Relative: Lower

Site Name : REVERE COPPER PRODUCTS | FORMER REVERE COPPER | SHORELINE RESOURCES, LLC
24 NORTH FRONT ST | 24 N FRONT ST | 24 NO. FRONT STREET
NEW BEDFORD | NEW BEDFORD CITY OF | New Bedford, MA

Database(s) : [AFS, ASBESTOS - MA, BROWNFIELDS - MA, BRS, DOCKET, EJ TOXIC RELEASE, ENF - MA, ERNS, FRS, FTTS INSP, HIST ENF - MA, HIST RELEASE - MA, HIST SPILLS 2 - MA, HWG - MA, LAST - MA, LUST - MA, MANIFEST EPA, RCRA NONGEN, RELEASE - MA, SHWS - MA] ***(cont.)***

Envirosite ID: 58316639
EPA ID: N/R

RCRA NONGEN ***(cont.)***

On-site Burner Exemption :	N
Furnace Exemption :	N
Used Oil Fuel Burner :	N
Used Oil Processor :	N
Used Oil Refiner :	N
Used Oil Fuel Marketer to Burner :	N
Used Oil Specification Marketer :	N
Used Oil Transfer Facility :	N
Used Oil Transporter :	N

Historical Generators

Date Form Received by Agency :	2013-11-01
Facility Name :	REVERE COPPER PRODUCTS INC
Classification :	Small Quantity Generator
Date Form Received by Agency :	2010-02-25
Facility Name :	REVERE COPPER PRODUCTS INC
Classification :	Small Quantity Generator
Date Form Received by Agency :	2009-03-09
Facility Name :	REVERE COPPER PRODUCTS INC
Classification :	Small Quantity Generator
Date Form Received by Agency :	2008-01-31
Facility Name :	REVERE COPPER PRODUCTS INC
Classification :	Large Quantity Generator
Date Form Received by Agency :	2008-01-29
Facility Name :	REVERE COPPER PRODUCTS, INC.
Classification :	Large Quantity Generator
Date Form Received by Agency :	2006-03-14
Facility Name :	REVERE COPPER PRODUCTS INC
Classification :	Large Quantity Generator

Map Id: 47
Direction: NE
Distance: 0.427 mi., 2253 ft.
Elevation: 7 ft.
Relative: Lower

Site Name : REVERE COPPER PRODUCTS | FORMER REVERE COPPER | SHORELINE RESOURCES, LLC
24 NORTH FRONT ST | 24 N FRONT ST | 24 NO. FRONT STREET
NEW BEDFORD | NEW BEDFORD CITY OF | New Bedford, MA

Database(s) : [AFS, ASBESTOS - MA, BROWNFIELDS - MA, BRS, DOCKET, EJ TOXIC RELEASE, ENF - MA, ERNS, FRS, FTTS INSP, HIST ENF - MA, HIST RELEASE - MA, HIST SPILLS 2 - MA, HWG - MA, LAST - MA, LUST - MA, MANIFEST EPA, RCRA NONGEN, RELEASE - MA, SHWS - MA] ***(cont.)***

Envirosite ID: 58316639
EPA ID: N/R

RCRA NONGEN ***(cont.)***

Date Form Received by Agency : 2004-03-10
Facility Name : REVERE COPPER PRODUCTS INC
Classification : Large Quantity Generator

Date Form Received by Agency : 2004-03-01
Facility Name : REVERE COPPER PRODUCTS INC
Classification : Large Quantity Generator

Date Form Received by Agency : 2002-03-20
Facility Name : REVERE COPPER PRODUCTS INC
Classification : Large Quantity Generator

Date Form Received by Agency : 2000-02-15
Facility Name : REVERE COPPER PRODUCTS, INC.
Classification : Large Quantity Generator

Hazardous Waste Summary
Waste Code / Name : MA01 - WASTE OIL

Notices of Violations Summary
Date of Violation : 2012-03-02
Date Achieved Compliance : 2013-03-04
Regulation Violated : Y
Area of Violation : State Statute or Regulation
Enforcement Action : FINAL 3008(A) COMPLIANCE ORDER
Enforcement Action Date : 2012-08-24
Enf. Disposition Status : N/R
Enf. Disp. Status Date : N/R
Violation Lead Agency : State
Enforcement Lead Agency : State
Proposed Penalty Amount : N/R
Final Penalty Amount : 500
Paid Penalty Amount : N/R

Date of Violation : 2011-03-02
Date Achieved Compliance : 2012-08-24
Regulation Violated : Y

Map Id: 47
Direction: NE
Distance: 0.427 mi., 2253 ft.
Elevation: 7 ft.
Relative: Lower

Site Name : REVERE COPPER PRODUCTS | FORMER REVERE COPPER | SHORELINE RESOURCES, LLC
24 NORTH FRONT ST | 24 N FRONT ST | 24 NO. FRONT STREET
NEW BEDFORD | NEW BEDFORD CITY OF | New Bedford, MA

Database(s) : [AFS, ASBESTOS - MA, BROWNFIELDS - MA, BRS, DOCKET, EJ TOXIC RELEASE, ENF - MA, ERNS, FRS, FTTS INSP, HIST ENF - MA, HIST RELEASE - MA, HIST SPILLS 2 - MA, HWG - MA, LAST - MA, LUST - MA, MANIFEST EPA, RCRA NONGEN, RELEASE - MA, SHWS - MA] ***(cont.)***

Envirosite ID: 58316639
EPA ID: N/R

RCRA NONGEN ***(cont.)***

Area of Violation :	State Statute or Regulation
Enforcement Action :	WRITTEN INFORMAL
Enforcement Action Date :	2011-05-10
Enf. Disposition Status :	N/R
Enf. Disp. Status Date :	N/R
Violation Lead Agency :	State
Enforcement Lead Agency :	State
Proposed Penalty Amount :	N/R
Final Penalty Amount :	N/R
Paid Penalty Amount :	N/R

Date of Violation :	2006-09-29
Date Achieved Compliance :	2006-10-03
Regulation Violated :	Y
Area of Violation :	Generators - General
Enforcement Action :	WRITTEN INFORMAL
Enforcement Action Date :	2006-10-03
Enf. Disposition Status :	N/R
Enf. Disp. Status Date :	N/R
Violation Lead Agency :	State
Enforcement Lead Agency :	State
Proposed Penalty Amount :	N/R
Final Penalty Amount :	N/R
Paid Penalty Amount :	N/R

Date of Violation :	2006-05-12
Date Achieved Compliance :	2006-06-16
Regulation Violated :	Y
Area of Violation :	Generators - General
Enforcement Action :	WRITTEN INFORMAL
Enforcement Action Date :	2006-10-03
Enf. Disposition Status :	N/R
Enf. Disp. Status Date :	N/R
Violation Lead Agency :	State
Enforcement Lead Agency :	State
Proposed Penalty Amount :	N/R
Final Penalty Amount :	N/R
Paid Penalty Amount :	N/R

Date of Violation :	2004-06-28
Date Achieved Compliance :	2004-10-12
Regulation Violated :	Y

Map Id: 47
Direction: NE
Distance: 0.427 mi., 2253 ft.
Elevation: 7 ft.
Relative: Lower

Site Name : REVERE COPPER PRODUCTS | FORMER REVERE COPPER | SHORELINE RESOURCES, LLC
24 NORTH FRONT ST | 24 N FRONT ST | 24 NO. FRONT STREET
NEW BEDFORD | NEW BEDFORD CITY OF | New Bedford, MA

Database(s) : [AFS, ASBESTOS - MA, BROWNFIELDS - MA, BRS, DOCKET, EJ TOXIC RELEASE, ENF - MA, ERNS, FRS, FTTS INSP, HIST ENF - MA, HIST RELEASE - MA, HIST SPILLS 2 - MA, HWG - MA, LAST - MA, LUST - MA, MANIFEST EPA, RCRA NONGEN, RELEASE - MA, SHWS - MA] ***(cont.)***

Envirosite ID: 58316639
EPA ID: N/R

RCRA NONGEN ***(cont.)***

Area of Violation :	Generators - General
Enforcement Action :	INITIAL 3008(A) COMPLIANCE
Enforcement Action Date :	2004-12-21
Enf. Disposition Status :	N/R
Enf. Disp. Status Date :	N/R
Violation Lead Agency :	State
Enforcement Lead Agency :	State
Proposed Penalty Amount :	N/R
Final Penalty Amount :	11395
Paid Penalty Amount :	N/R

Date of Violation :	2004-06-28
Date Achieved Compliance :	2004-10-12
Regulation Violated :	Y
Area of Violation :	Generators - Pre-transport
Enforcement Action :	INITIAL 3008(A) COMPLIANCE
Enforcement Action Date :	2004-12-21
Enf. Disposition Status :	N/R
Enf. Disp. Status Date :	N/R
Violation Lead Agency :	State
Enforcement Lead Agency :	State
Proposed Penalty Amount :	N/R
Final Penalty Amount :	11395
Paid Penalty Amount :	N/R

Date of Violation :	2002-02-01
Date Achieved Compliance :	2002-10-17
Regulation Violated :	Y
Area of Violation :	Generators - Pre-transport
Enforcement Action :	WRITTEN INFORMAL
Enforcement Action Date :	2002-03-08
Enf. Disposition Status :	N/R
Enf. Disp. Status Date :	N/R
Violation Lead Agency :	State
Enforcement Lead Agency :	State
Proposed Penalty Amount :	N/R
Final Penalty Amount :	N/R
Paid Penalty Amount :	N/R

Date of Violation :	1994-08-03
Date Achieved Compliance :	1990-10-01
Regulation Violated :	Y

Map Id: 47
Direction: NE
Distance: 0.427 mi., 2253 ft.
Elevation: 7 ft.
Relative: Lower

Site Name : REVERE COPPER PRODUCTS | FORMER REVERE COPPER | SHORELINE RESOURCES, LLC
24 NORTH FRONT ST | 24 N FRONT ST | 24 NO. FRONT STREET
NEW BEDFORD | NEW BEDFORD CITY OF | New Bedford, MA

Database(s) : [AFS, ASBESTOS - MA, BROWNFIELDS - MA, BRS, DOCKET, EJ TOXIC RELEASE, ENF - MA, ERNS, FRS, FTTS INSP, HIST ENF - MA, HIST RELEASE - MA, HIST SPILLS 2 - MA, HWG - MA, LAST - MA, LUST - MA, MANIFEST EPA, RCRA NONGEN, RELEASE - MA, SHWS - MA] ***(cont.)***

Envirosite ID: 58316639
EPA ID: N/R

RCRA NONGEN ***(cont.)***

Area of Violation :	LDR - General
Enforcement Action :	WRITTEN INFORMAL
Enforcement Action Date :	1990-08-03
Enf. Disposition Status :	N/R
Enf. Disp. Status Date :	N/R
Violation Lead Agency :	State
Enforcement Lead Agency :	EPA
Proposed Penalty Amount :	N/R
Final Penalty Amount :	N/R
Paid Penalty Amount :	N/R

Date of Violation :	1994-08-03
Date Achieved Compliance :	1990-08-02
Regulation Violated :	Y
Area of Violation :	Generators - General
Enforcement Action :	WRITTEN INFORMAL
Enforcement Action Date :	1990-08-03
Enf. Disposition Status :	N/R
Enf. Disp. Status Date :	N/R
Violation Lead Agency :	State
Enforcement Lead Agency :	EPA
Proposed Penalty Amount :	N/R
Final Penalty Amount :	N/R
Paid Penalty Amount :	N/R

Date of Violation :	1994-08-03
Date Achieved Compliance :	1990-08-02
Regulation Violated :	Y
Area of Violation :	Generators - General
Enforcement Action :	WRITTEN INFORMAL
Enforcement Action Date :	1990-06-01
Enf. Disposition Status :	N/R
Enf. Disp. Status Date :	N/R
Violation Lead Agency :	State
Enforcement Lead Agency :	State
Proposed Penalty Amount :	N/R
Final Penalty Amount :	N/R
Paid Penalty Amount :	N/R

Map Id: 47
Direction: NE
Distance: 0.427 mi., 2253 ft.
Elevation: 7 ft.
Relative: Lower

Site Name : REVERE COPPER PRODUCTS | FORMER REVERE COPPER | SHORELINE RESOURCES, LLC
24 NORTH FRONT ST | 24 N FRONT ST | 24 NO. FRONT STREET
NEW BEDFORD | NEW BEDFORD CITY OF | New Bedford, MA

Database(s) : [AFS, ASBESTOS - MA, BROWNFIELDS - MA, BRS, DOCKET, EJ TOXIC RELEASE, ENF - MA, ERNS, FRS, FTTS INSP, HIST ENF - MA, HIST RELEASE - MA, HIST SPILLS 2 - MA, HWG - MA, LAST - MA, LUST - MA, MANIFEST EPA, RCRA NONGEN, RELEASE - MA, SHWS - MA] ***(cont.)***

Envirosite ID: 58316639
EPA ID: N/R

RCRA NONGEN ***(cont.)***

Evaluation Action Summary

Evaluation Date :	2012-03-02
Evaluation :	NON-FINANCIAL RECORD REVIEW
Area of Violation :	State Statute or Regulation
Date Achieved Compliance :	2013-03-04
Evaluation Lead Agency :	State
Evaluation Date :	2011-03-02
Evaluation :	NON-FINANCIAL RECORD REVIEW
Area of Violation :	State Statute or Regulation
Date Achieved Compliance :	2012-08-24
Evaluation Lead Agency :	State
Evaluation Date :	2008-12-03
Evaluation :	COMPLIANCE EVALUATION INSPECTION ON-SITE
Area of Violation :	N/R
Date Achieved Compliance :	N/R
Evaluation Lead Agency :	State
Evaluation Date :	2006-09-29
Evaluation :	COMPLIANCE EVALUATION INSPECTION ON-SITE
Area of Violation :	Generators - General
Date Achieved Compliance :	2006-10-03
Evaluation Lead Agency :	State
Evaluation Date :	2006-05-12
Evaluation :	COMPLIANCE EVALUATION INSPECTION ON-SITE
Area of Violation :	Generators - General
Date Achieved Compliance :	2006-06-16
Evaluation Lead Agency :	State
Evaluation Date :	2004-10-12
Evaluation :	NOT A SIGNIFICANT NON-COMPLIER
Area of Violation :	N/R
Date Achieved Compliance :	N/R
Evaluation Lead Agency :	State
Evaluation Date :	2004-06-28
Evaluation :	COMPLIANCE EVALUATION INSPECTION ON-SITE

Map Id: 47
Direction: NE
Distance: 0.427 mi., 2253 ft.
Elevation: 7 ft.
Relative: Lower

Site Name : REVERE COPPER PRODUCTS | FORMER REVERE COPPER | SHORELINE RESOURCES, LLC
24 NORTH FRONT ST | 24 N FRONT ST | 24 NO. FRONT STREET
NEW BEDFORD | NEW BEDFORD CITY OF | New Bedford, MA

Database(s) : [AFS, ASBESTOS - MA, BROWNFIELDS - MA, BRS, DOCKET, EJ TOXIC RELEASE, ENF - MA, ERNS, FRS, FTTS INSP, HIST ENF - MA, HIST RELEASE - MA, HIST SPILLS 2 - MA, HWG - MA, LAST - MA, LUST - MA, MANIFEST EPA, RCRA NONGEN, RELEASE - MA, SHWS - MA] ***(cont.)***

Envirosite ID: 58316639
EPA ID: N/R

RCRA NONGEN ***(cont.)***

Area of Violation :	Generators - General
Date Achieved Compliance :	2004-10-12
Evaluation Lead Agency :	State
Evaluation Date :	2004-06-28
Evaluation :	COMPLIANCE EVALUATION INSPECTION ON-SITE
Area of Violation :	Generators - Pre-transport
Date Achieved Compliance :	2004-10-12
Evaluation Lead Agency :	State
Evaluation Date :	2004-06-28
Evaluation :	SIGNIFICANT NON-COMPLIER
Area of Violation :	N/R
Date Achieved Compliance :	N/R
Evaluation Lead Agency :	State
Evaluation Date :	2002-02-01
Evaluation :	COMPLIANCE EVALUATION INSPECTION ON-SITE
Area of Violation :	Generators - Pre-transport
Date Achieved Compliance :	2002-10-17
Evaluation Lead Agency :	State

RELEASE - MA

Facility Name :	FMR REVERE COPPER
Facility Address :	24 NORTH FRONT ST, NEW BEDFORD

Incident Summary

Release Tracking Number :	4-0025807
Notification Date :	2015-09-28
Category :	72 HR
OFC Town :	NEW BEDFORD
Current Status :	RAONR
Current Date :	2016-10-05
Phase :	Phase report not required or not submitted.
OHM :	N/R
Agency Link :	Click here for hyperlink provided by the agency.
Last Date in Agency List :	2024-11-18

Map Id: 47
Direction: NE
Distance: 0.427 mi., 2253 ft.
Elevation: 7 ft.
Relative: Lower

Site Name : REVERE COPPER PRODUCTS | FORMER REVERE COPPER | SHORELINE RESOURCES, LLC
24 NORTH FRONT ST | 24 N FRONT ST | 24 NO. FRONT STREET
NEW BEDFORD | NEW BEDFORD CITY OF | New Bedford, MA

Database(s) : [AFS, ASBESTOS - MA, BROWNFIELDS - MA, BRS, DOCKET, EJ TOXIC RELEASE, ENF - MA, ERNS, FRS, FTTS INSP, HIST ENF - MA, HIST RELEASE - MA, HIST SPILLS 2 - MA, HWG - MA, LAST - MA, LUST - MA, MANIFEST EPA, RCRA NONGEN, RELEASE - MA, SHWS - MA] ***(cont.)***

Envirosite ID: 58316639
EPA ID: N/R

RELEASE - MA ***(cont.)***

Source Details
Source : UST
USTOTHER

Location Details
Location : COMMERCIAL
INDUSTRIAL

Chemicals
Chemical : N/R
Amount : N/R

Facility Name : FORMER REVERE COPPER
Facility Address : 24 NO. FRONT STREET, NEW BEDFORD

Incident Summary
Release Tracking Number : 4-0028730
Notification Date : 2021-03-25
Category : TWO HR
OFC Town : NEW BEDFORD
Current Status : RAONR
Current Date : 2021-10-05
Phase : Phase report not required or not submitted.
OHM : N/R
Agency Link : Click here for hyperlink provided by the agency.
Last Date in Agency List : 2024-11-18

Source Details
Source : HISTORIC
UNKNOWN

Map Id: 47
Direction: NE
Distance: 0.427 mi., 2253 ft.
Elevation: 7 ft.
Relative: Lower

Site Name : REVERE COPPER PRODUCTS | FORMER REVERE COPPER | SHORELINE RESOURCES, LLC
24 NORTH FRONT ST | 24 N FRONT ST | 24 NO. FRONT STREET
NEW BEDFORD | NEW BEDFORD CITY OF | New Bedford, MA

Database(s) : [AFS, ASBESTOS - MA, BROWNFIELDS - MA, BRS, DOCKET, EJ TOXIC RELEASE, ENF - MA, ERNS, FRS, FTTS INSP, HIST ENF - MA, HIST RELEASE - MA, HIST SPILLS 2 - MA, HWG - MA, LAST - MA, LUST - MA, MANIFEST EPA, RCRA NONGEN, RELEASE - MA, SHWS - MA] ***(cont.)***

Envirosite ID: 58316639
EPA ID: N/R

RELEASE - MA ***(cont.)***

Location Details
Location : WATERBODY
INDUSTRIAL

Chemicals
Chemical : N/R
Amount : N/R

Facility Name : FORMER REVERE COPPER
Facility Address : 24 NORTH FRONT STREET, NEW BEDFORD, 027400000

Incident Summary
Release Tracking Number : 4-0028927
Notification Date : 2021-08-02
Category : 120 DY
OFC Town : NEW BEDFORD
Current Status : RAONR
Current Date : 2023-03-31
Phase : Phase report not required or not submitted.
OHM : N/R
Agency Link : Click here for hyperlink provided by the agency.
Last Date in Agency List : 2024-11-18

Source Details
Source : UNKNOWN

Location Details
Location : N/R

Chemicals
Chemical : N/R
Amount : N/R

Map Id: 47
Direction: NE
Distance: 0.427 mi., 2253 ft.
Elevation: 7 ft.
Relative: Lower

Site Name : REVERE COPPER PRODUCTS | FORMER REVERE COPPER | SHORELINE RESOURCES, LLC
24 NORTH FRONT ST | 24 N FRONT ST | 24 NO. FRONT STREET
NEW BEDFORD | NEW BEDFORD CITY OF | New Bedford, MA

Database(s) : [AFS, ASBESTOS - MA, BROWNFIELDS - MA, BRS, DOCKET, EJ TOXIC RELEASE, ENF - MA, ERNS, FRS, FTTS INSP, HIST ENF - MA, HIST RELEASE - MA, HIST SPILLS 2 - MA, HWG - MA, LAST - MA, LUST - MA, MANIFEST EPA, RCRA NONGEN, RELEASE - MA, SHWS - MA] ***(cont.)***

Envirosite ID: 58316639
EPA ID: N/R

RELEASE - MA ***(cont.)***

Facility Name :	REVERE COPPER PROD BLDG 19
Facility Address :	24 NORTH FRONT ST, NEW BEDFORD

Incident Summary

Release Tracking Number :	4-0016215
Notification Date :	2001-04-23
Category :	72 HR
OFC Town :	NEW BEDFORD
Current Status :	RAONR
Current Date :	2002-04-23
Phase :	Phase report not required or not submitted.
OHM :	Oil and Hazardous Material
Agency Link :	Click here for hyperlink provided by the agency.
Last Date in Agency List :	2024-11-18

Source Details

Source :	UNKNOWN

Location Details

Location :	INDUSTRIAL

Chemicals

Chemical :	#2 FUEL OIL
Amount :	N/R
Chemical :	KEROSENE
Amount :	N/R
Facility Name :	REVERE COPPER PRODUCTS
Facility Address :	24 NORTH FRONT ST, NEW BEDFORD

Map Id: 47
Direction: NE
Distance: 0.427 mi., 2253 ft.
Elevation: 7 ft.
Relative: Lower

Site Name : REVERE COPPER PRODUCTS | FORMER REVERE COPPER | SHORELINE RESOURCES, LLC
24 NORTH FRONT ST | 24 N FRONT ST | 24 NO. FRONT STREET
NEW BEDFORD | NEW BEDFORD CITY OF | New Bedford, MA

Database(s) : [AFS, ASBESTOS - MA, BROWNFIELDS - MA, BRS, DOCKET, EJ TOXIC RELEASE, ENF - MA, ERNS, FRS, FTTS INSP, HIST ENF - MA, HIST RELEASE - MA, HIST SPILLS 2 - MA, HWG - MA, LAST - MA, LUST - MA, MANIFEST EPA, RCRA NONGEN, RELEASE - MA, SHWS - MA] ***(cont.)***

Envirosite ID: 58316639
EPA ID: N/R

RELEASE - MA ***(cont.)***

Incident Summary

Release Tracking Number :	4-0018028
Notification Date :	2003-09-29
Category :	TWO HR
OFC Town :	NEW BEDFORD
Current Status :	RAONR
Current Date :	2004-07-01
Phase :	Phase report not required or not submitted.
OHM :	Hazardous Material
Agency Link :	Click here for hyperlink provided by the agency.
Last Date in Agency List :	2024-11-18

Source Details

Source :	AST

Location Details

Location :	INDUSTRIAL

Chemicals

Chemical :	KEROSENE
Amount :	70 GAL

Incident Summary

Release Tracking Number :	4-0014654
Notification Date :	1999-04-09
Category :	72 HR
OFC Town :	NEW BEDFORD
Current Status :	RAONR
Current Date :	2002-04-23
Phase :	Phase report not required or not submitted.
OHM :	Oil
Agency Link :	Click here for hyperlink provided by the agency.
Last Date in Agency List :	2024-11-18

Map Id: 47
Direction: NE
Distance: 0.427 mi., 2253 ft.
Elevation: 7 ft.
Relative: Lower

Site Name : REVERE COPPER PRODUCTS | FORMER REVERE COPPER | SHORELINE RESOURCES, LLC
24 NORTH FRONT ST | 24 N FRONT ST | 24 NO. FRONT STREET
NEW BEDFORD | NEW BEDFORD CITY OF | New Bedford, MA

Database(s) : [AFS, ASBESTOS - MA, BROWNFIELDS - MA, BRS, DOCKET, EJ TOXIC RELEASE, ENF - MA, ERNS, FRS, FTTS INSP, HIST ENF - MA, HIST RELEASE - MA, HIST SPILLS 2 - MA, HWG - MA, LAST - MA, LUST - MA, MANIFEST EPA, RCRA NONGEN, RELEASE - MA, SHWS - MA] ***(cont.)***

Envirosite ID: 58316639
EPA ID: N/R

RELEASE - MA ***(cont.)***

Source Details
Source : UST

Location Details
Location : INDUSTRIAL

Chemicals
Chemical : #2 FUEL OIL
Amount : 11.4 INCH

Facility Name : REVERE COPPER PRODUCTS INC
Facility Address : 24 NORTH FRONT ST, NEW BEDFORD, 02740

Incident Summary
Release Tracking Number : 4-0000815
Notification Date : 1996-08-01
Category : NONE
OFC Town : NEW BEDFORD
Current Status : Site has been classified as Tier 1
Current Date : 2002-04-23

Phase : Phase V: Operation, Maintenance, and/or Monitoring. During Phase V, long-term treatment processes are implemented and monitored to track cleanup progress.

OHM : Oil
Agency Link : Click here for hyperlink provided by the agency.
Last Date in Agency List : 2024-11-18

Source Details
Source : UST
TANK

Map Id: 47
Direction: NE
Distance: 0.427 mi., 2253 ft.
Elevation: 7 ft.
Relative: Lower

Site Name : REVERE COPPER PRODUCTS | FORMER REVERE COPPER | SHORELINE RESOURCES, LLC
24 NORTH FRONT ST | 24 N FRONT ST | 24 NO. FRONT STREET
NEW BEDFORD | NEW BEDFORD CITY OF | New Bedford, MA

Database(s) : [AFS, ASBESTOS - MA, BROWNFIELDS - MA, BRS, DOCKET, EJ TOXIC RELEASE, ENF - MA, ERNS, FRS, FTTS INSP, HIST ENF - MA, HIST RELEASE - MA, HIST SPILLS 2 - MA, HWG - MA, LAST - MA, LUST - MA, MANIFEST EPA, RCRA NONGEN, RELEASE - MA, SHWS - MA] ***(cont.)***

Envirosite ID: 58316639
EPA ID: N/R

RELEASE - MA ***(cont.)***

Location Details
Location : MANUFACT
RIGHTOFWAY
PRIVPROP

Chemicals
Chemical : PETROLEUM
Amount : N/R

SHWS - MA

Facility Name : FMR REVERE COPPER
Facility Address : 24 NORTH FRONT ST, NEW BEDFORD

Incident Summary
Release Tracking Number : 4-0025807
Notification Date : 2015-09-28
Category : 72 HR
OFC Town : NEW BEDFORD
Current Status : RAONR
Current Date : 2016-10-05
Phase : Phase report not required or not submitted.
OHM : N/R
Agency Link : Click here for hyperlink provided by the agency.
Last Date in Agency List : 2024-11-18

Source Details
Source : UST
USTOTHER

Location Details
Location : COMMERCIAL
INDUSTRIAL

Map Id: 47
Direction: NE
Distance: 0.427 mi., 2253 ft.
Elevation: 7 ft.
Relative: Lower

Site Name : REVERE COPPER PRODUCTS | FORMER REVERE COPPER | SHORELINE RESOURCES, LLC
24 NORTH FRONT ST | 24 N FRONT ST | 24 NO. FRONT STREET
NEW BEDFORD | NEW BEDFORD CITY OF | New Bedford, MA

Database(s) : [AFS, ASBESTOS - MA, BROWNFIELDS - MA, BRS, DOCKET, EJ TOXIC RELEASE, ENF - MA, ERNS, FRS, FTTS INSP, HIST ENF - MA, HIST RELEASE - MA, HIST SPILLS 2 - MA, HWG - MA, LAST - MA, LUST - MA, MANIFEST EPA, RCRA NONGEN, RELEASE - MA, SHWS - MA] ***(cont.)***

Envirosite ID: 58316639
EPA ID: N/R

SHWS - MA ***(cont.)***

Response Action Information

Details for this site have been truncated due to the large number of available details for this site within this dataset. For the complete details for this site, contact your Envirosite account representative for a complimentary site report containing all of the details available.

Response Action Type :	TCLASS Tier Classification
Status :	REVRCD Revised Statement or Transmittal Received
Submittal Date :	2000-04-07
Response Action Type :	TCLASS Tier Classification
Status :	LNKVTC RTN Linked to TCLASS Via Tier Classification Submittal
Submittal Date :	2023-03-31
Response Action Type :	TCLASS Tier Classification
Status :	TCEXT
Submittal Date :	2023-03-31
Response Action Type :	TCLASS Tier Classification
Status :	LEGNOT Legal Notice Published
Submittal Date :	2006-03-27
Response Action Type :	TCLASS Tier Classification
Status :	REVRCD Revised Statement or Transmittal Received
Submittal Date :	2002-04-23
Response Action Type :	TCLASS Tier Classification
Status :	LNKVIC RTN Linked to TCLASS Via IRA Completion Statement
Submittal Date :	2021-10-05
Response Action Type :	TCLASS Tier Classification
Status :	LNKVIC RTN Linked to TCLASS Via IRA Completion Statement
Submittal Date :	2018-04-12
Response Action Type :	TCLASS Tier Classification
Status :	LEGNOT Legal Notice Published
Submittal Date :	2008-03-26

Map Id: 47
Direction: NE
Distance: 0.427 mi., 2253 ft.
Elevation: 7 ft.
Relative: Lower

Site Name : REVERE COPPER PRODUCTS | FORMER REVERE COPPER | SHORELINE RESOURCES, LLC
24 NORTH FRONT ST | 24 N FRONT ST | 24 NO. FRONT STREET
NEW BEDFORD | NEW BEDFORD CITY OF | New Bedford, MA

Database(s) : [AFS, ASBESTOS - MA, BROWNFIELDS - MA, BRS, DOCKET, EJ TOXIC RELEASE, ENF - MA, ERNS, FRS, FTTS INSP, HIST ENF - MA, HIST RELEASE - MA, HIST SPILLS 2 - MA, HWG - MA, LAST - MA, LUST - MA, MANIFEST EPA, RCRA NONGEN, RELEASE - MA, SHWS - MA] ***(cont.)***

Envirosite ID: 58316639
EPA ID: N/R

SHWS - MA ***(cont.)***

Response Action Type :	BOL
Status :	SHPFAC
Submittal Date :	2016-03-04
Response Action Type :	NOR
Status :	ISSUED
Submittal Date :	2015-10-08
Response Action Type :	RAONR RAO Not Required
Status :	RTCLSS Linked to a Tier Classified Site
Submittal Date :	2016-10-05
Response Action Type :	TCLASS Tier Classification
Status :	PEREXT Permit Extension Received
Submittal Date :	2006-03-24
Response Action Type :	TCLASS Tier Classification
Status :	PEREXT Permit Extension Received
Submittal Date :	2010-06-03
Response Action Type :	BOL
Status :	RECPT Transmittal or Notification Received
Submittal Date :	2016-01-25
Response Action Type :	TCLASS Tier Classification
Status :	RECPT Transmittal or Notification Received
Submittal Date :	1997-08-05

Chemicals

Chemical :	N/R
Amount :	N/R
Facility Name :	FORMER REVERE COPPER
Facility Address :	24 NO. FRONT STREET, NEW BEDFORD

Map Id: 47
Direction: NE
Distance: 0.427 mi., 2253 ft.
Elevation: 7 ft.
Relative: Lower

Site Name : REVERE COPPER PRODUCTS | FORMER REVERE COPPER | SHORELINE RESOURCES, LLC
24 NORTH FRONT ST | 24 N FRONT ST | 24 NO. FRONT STREET
NEW BEDFORD | NEW BEDFORD CITY OF | New Bedford, MA

Database(s) : [AFS, ASBESTOS - MA, BROWNFIELDS - MA, BRS, DOCKET, EJ TOXIC RELEASE, ENF - MA, ERNS, FRS, FTTS INSP, HIST ENF - MA, HIST RELEASE - MA, HIST SPILLS 2 - MA, HWG - MA, LAST - MA, LUST - MA, MANIFEST EPA, RCRA NONGEN, RELEASE - MA, SHWS - MA] ***(cont.)***

Envirosite ID: 58316639
EPA ID: N/R

SHWS - MA ***(cont.)***

Incident Summary

Release Tracking Number :	4-0028730
Notification Date :	2021-03-25
Category :	TWO HR
OFC Town :	NEW BEDFORD
Current Status :	RAONR
Current Date :	2021-10-05
Phase :	Phase report not required or not submitted.
OHM :	N/R
Agency Link :	Click here for hyperlink provided by the agency.
Last Date in Agency List :	2024-11-18

Source Details

Source :	HISTORIC UNKNOWN

Location Details

Location :	WATERBODY INDUSTRIAL

Response Action Information

Response Action Type :	TCLASS Tier Classification
Status :	RECPT Transmittal or Notification Received
Submittal Date :	1997-08-05
Response Action Type :	TCLASS Tier Classification
Status :	PEREFF Permit Effective Date
Submittal Date :	2001-05-10
Response Action Type :	TCLASS Tier Classification
Status :	PEREXT Permit Extension Received
Submittal Date :	2010-06-03
Response Action Type :	TCLASS Tier Classification
Status :	LNKVIC RTN Linked to TCLASS Via IRA Completion Statement

Map Id: 47
Direction: NE
Distance: 0.427 mi., 2253 ft.
Elevation: 7 ft.
Relative: Lower

Site Name : REVERE COPPER PRODUCTS | FORMER REVERE COPPER | SHORELINE RESOURCES, LLC
24 NORTH FRONT ST | 24 N FRONT ST | 24 NO. FRONT STREET
NEW BEDFORD | NEW BEDFORD CITY OF | New Bedford, MA

Database(s) : [AFS, ASBESTOS - MA, BROWNFIELDS - MA, BRS, DOCKET, EJ TOXIC RELEASE, ENF - MA, ERNS, FRS, FTTS INSP, HIST ENF - MA, HIST RELEASE - MA, HIST SPILLS 2 - MA, HWG - MA, LAST - MA, LUST - MA, MANIFEST EPA, RCRA NONGEN, RELEASE - MA, SHWS - MA] ***(cont.)***

Envirosite ID: 58316639
EPA ID: N/R

SHWS - MA ***(cont.)***

Submittal Date : 2016-10-05

Response Action Type : TCLASS Tier Classification
Status : LNKVIC RTN Linked to TCLASS Via IRA Completion Statement
Submittal Date : 2021-10-05

Response Action Type : TCLASS Tier Classification
Status : LNKVIC RTN Linked to TCLASS Via IRA Completion Statement
Submittal Date : 2018-04-12

Response Action Type : TCLASS Tier Classification
Status : PEREXT Permit Extension Received
Submittal Date : 2006-03-24

Response Action Type : TCLASS Tier Classification
Status : LEGNOT Legal Notice Published
Submittal Date : 2006-03-24

Response Action Type : TCLASS Tier Classification
Status : TIER1B Tier 1B Classification
Submittal Date : 2002-04-23

Response Action Type : TCLASS Tier Classification
Status : LEGNOT Legal Notice Published
Submittal Date : 2008-03-26

Response Action Type : TCLASS Tier Classification
Status : LEGNOT Legal Notice Published
Submittal Date : 2006-03-27

Response Action Type : RNFE
Status : RECPT Transmittal or Notification Received
Submittal Date : 2021-03-31

Map Id: 47
Direction: NE
Distance: 0.427 mi., 2253 ft.
Elevation: 7 ft.
Relative: Lower

Site Name : REVERE COPPER PRODUCTS | FORMER REVERE COPPER | SHORELINE RESOURCES, LLC
24 NORTH FRONT ST | 24 N FRONT ST | 24 NO. FRONT STREET
NEW BEDFORD | NEW BEDFORD CITY OF | New Bedford, MA

Database(s) : [AFS, ASBESTOS - MA, BROWNFIELDS - MA, BRS, DOCKET, EJ TOXIC RELEASE, ENF - MA, ERNS, FRS, FTTS INSP, HIST ENF - MA, HIST RELEASE - MA, HIST SPILLS 2 - MA, HWG - MA, LAST - MA, LUST - MA, MANIFEST EPA, RCRA NONGEN, RELEASE - MA, SHWS - MA] ***(cont.)***

Envirosite ID: 58316639
EPA ID: N/R

SHWS - MA ***(cont.)***

Response Action Type :	RLFA
Status :	FLDD1U
Submittal Date :	2021-03-26
Response Action Type :	TCLASS Tier Classification
Status :	REVRCD Revised Statement or Transmittal Received
Submittal Date :	2002-04-23
Response Action Type :	TCLASS Tier Classification
Status :	LNKVTC RTN Linked to TCLASS Via Tier Classification Submittal
Submittal Date :	2023-03-31

Chemicals

Chemical :	N/R
Amount :	N/R
Facility Name :	FORMER REVERE COPPER
Facility Address :	24 NORTH FRONT STREET, NEW BEDFORD, 027400000

Incident Summary

Release Tracking Number :	4-0028927
Notification Date :	2021-08-02
Category :	120 DY
OFC Town :	NEW BEDFORD
Current Status :	RAONR
Current Date :	2023-03-31
Phase :	Phase report not required or not submitted.
OHM :	N/R
Agency Link :	Click here for hyperlink provided by the agency.
Last Date in Agency List :	2024-11-18

Source Details

Source :	UNKNOWN

Map Id: 47
Direction: NE
Distance: 0.427 mi., 2253 ft.
Elevation: 7 ft.
Relative: Lower

Site Name : REVERE COPPER PRODUCTS | FORMER REVERE COPPER | SHORELINE RESOURCES, LLC
24 NORTH FRONT ST | 24 N FRONT ST | 24 NO. FRONT STREET
NEW BEDFORD | NEW BEDFORD CITY OF | New Bedford, MA

Database(s) : [AFS, ASBESTOS - MA, BROWNFIELDS - MA, BRS, DOCKET, EJ TOXIC RELEASE, ENF - MA, ERNS, FRS, FTTS INSP, HIST ENF - MA, HIST RELEASE - MA, HIST SPILLS 2 - MA, HWG - MA, LAST - MA, LUST - MA, MANIFEST EPA, RCRA NONGEN, RELEASE - MA, SHWS - MA] ***(cont.)***

Envirosite ID: 58316639
EPA ID: N/R

SHWS - MA ***(cont.)***

Response Action Information

Response Action Type :	TCLASS Tier Classification
Status :	TCTRAN
Submittal Date :	2019-08-27
Response Action Type :	TCLASS Tier Classification
Status :	LNKVTC RTN Linked to TCLASS Via Tier Classification Submittal
Submittal Date :	2000-11-06
Response Action Type :	TCLASS Tier Classification
Status :	PEREXT Permit Extension Received
Submittal Date :	2008-04-03
Response Action Type :	TCLASS Tier Classification
Status :	LNKVMP RTN Linked to TCLASS Via Minor Permit Modification
Submittal Date :	2004-07-01
Response Action Type :	TCLASS Tier Classification
Status :	TCEXT
Submittal Date :	2023-03-31
Response Action Type :	TCLASS Tier Classification
Status :	LNKVTC RTN Linked to TCLASS Via Tier Classification Submittal
Submittal Date :	2023-03-31
Response Action Type :	RAM Release Abatement Measure
Status :	TSAUD Level I - Technical Screen Audit
Submittal Date :	2022-04-14
Response Action Type :	TCLASS Tier Classification
Status :	LNKVIC RTN Linked to TCLASS Via IRA Completion Statement
Submittal Date :	2021-10-05
Response Action Type :	RAM Release Abatement Measure
Status :	TSAUD Level I - Technical Screen Audit
Submittal Date :	2021-09-23

Map Id: 47
Direction: NE
Distance: 0.427 mi., 2253 ft.
Elevation: 7 ft.
Relative: Lower

Site Name : REVERE COPPER PRODUCTS | FORMER REVERE COPPER | SHORELINE RESOURCES, LLC
24 NORTH FRONT ST | 24 N FRONT ST | 24 NO. FRONT STREET
NEW BEDFORD | NEW BEDFORD CITY OF | New Bedford, MA

Database(s) : [AFS, ASBESTOS - MA, BROWNFIELDS - MA, BRS, DOCKET, EJ TOXIC RELEASE, ENF - MA, ERNS, FRS, FTTS INSP, HIST ENF - MA, HIST RELEASE - MA, HIST SPILLS 2 - MA, HWG - MA, LAST - MA, LUST - MA, MANIFEST EPA, RCRA NONGEN, RELEASE - MA, SHWS - MA] ***(cont.)***

Envirosite ID: 58316639
EPA ID: N/R

SHWS - MA ***(cont.)***

Response Action Type : RAM Release Abatement Measure
Status : STRCVD Status or Interim Report Received
Submittal Date : 2023-09-13

Response Action Type : RAM Release Abatement Measure
Status : STRCVD Status or Interim Report Received
Submittal Date : 2022-12-20

Response Action Type : PHASEI Phase 1
Status : CSRCVD Completion Statement Received
Submittal Date : 2022-10-21

Response Action Type : PHASII Phase 2
Status : SOW Scope of Work Received
Submittal Date : 2022-10-21

Response Action Type : TCLASS Tier Classification
Status : RECPT Transmittal or Notification Received
Submittal Date : 1997-08-05

Response Action Type : TCLASS Tier Classification
Status : REVRCD Revised Statement or Transmittal Received
Submittal Date : 2000-11-06

Chemicals
Chemical : N/R
Amount : N/R

Facility Name : REVERE COPPER PROD BLDG 19
Facility Address : 24 NORTH FRONT ST, NEW BEDFORD

Incident Summary
Release Tracking Number : 4-0016215
Notification Date : 2001-04-23

Map Id: 47
Direction: NE
Distance: 0.427 mi., 2253 ft.
Elevation: 7 ft.
Relative: Lower

Site Name : REVERE COPPER PRODUCTS | FORMER REVERE COPPER | SHORELINE RESOURCES, LLC
24 NORTH FRONT ST | 24 N FRONT ST | 24 NO. FRONT STREET
NEW BEDFORD | NEW BEDFORD CITY OF | New Bedford, MA

Database(s) : [AFS, ASBESTOS - MA, BROWNFIELDS - MA, BRS, DOCKET, EJ TOXIC RELEASE, ENF - MA, ERNS, FRS, FTTS INSP, HIST ENF - MA, HIST RELEASE - MA, HIST SPILLS 2 - MA, HWG - MA, LAST - MA, LUST - MA, MANIFEST EPA, RCRA NONGEN, RELEASE - MA, SHWS - MA] ***(cont.)***

Envirosite ID: 58316639
EPA ID: N/R

SHWS - MA ***(cont.)***

Category :	72 HR
OFC Town :	NEW BEDFORD
Current Status :	RAONR
Current Date :	2002-04-23
Phase :	Phase report not required or not submitted.
OHM :	Oil and Hazardous Material
Agency Link :	Click here for hyperlink provided by the agency.
Last Date in Agency List :	2024-11-18

Source Details

Source :	UNKNOWN

Location Details

Location :	INDUSTRIAL

Response Action Information

Response Action Type :	TCLASS Tier Classification
Status :	LEGNOT Legal Notice Published
Submittal Date :	2006-03-24
Response Action Type :	TCLASS Tier Classification
Status :	LNKVTC RTN Linked to TCLASS Via Tier Classification Submittal
Submittal Date :	2023-03-31
Response Action Type :	TCLASS Tier Classification
Status :	REVRCD Revised Statement or Transmittal Received
Submittal Date :	2000-04-07
Response Action Type :	TCLASS Tier Classification
Status :	TCTRAN
Submittal Date :	2019-08-27
Response Action Type :	TCLASS Tier Classification
Status :	LNKVIC RTN Linked to TCLASS Via IRA Completion Statement

Map Id: 47
Direction: NE
Distance: 0.427 mi., 2253 ft.
Elevation: 7 ft.
Relative: Lower

Site Name : REVERE COPPER PRODUCTS | FORMER REVERE COPPER | SHORELINE RESOURCES, LLC
24 NORTH FRONT ST | 24 N FRONT ST | 24 NO. FRONT STREET
NEW BEDFORD | NEW BEDFORD CITY OF | New Bedford, MA

Database(s) : [AFS, ASBESTOS - MA, BROWNFIELDS - MA, BRS, DOCKET, EJ TOXIC RELEASE, ENF - MA, ERNS, FRS, FTTS INSP, HIST ENF - MA, HIST RELEASE - MA, HIST SPILLS 2 - MA, HWG - MA, LAST - MA, LUST - MA, MANIFEST EPA, RCRA NONGEN, RELEASE - MA, SHWS - MA] ***(cont.)***

Envirosite ID: 58316639
EPA ID: N/R

SHWS - MA ***(cont.)***

Submittal Date :	2021-10-05
Response Action Type :	TCLASS Tier Classification
Status :	LEGNOT Legal Notice Published
Submittal Date :	2002-06-10
Response Action Type :	RNF Release Notification Form Received
Status :	REPORT Reportable Release or Threat of Release
Submittal Date :	2001-06-22
Response Action Type :	TCLASS Tier Classification
Status :	TCEXT
Submittal Date :	2023-03-31
Response Action Type :	TCLASS Tier Classification
Status :	LEGNOT Legal Notice Published
Submittal Date :	2010-05-19
Response Action Type :	TCLASS Tier Classification
Status :	LNKVIC RTN Linked to TCLASS Via IRA Completion Statement
Submittal Date :	2016-10-05
Response Action Type :	TCLASS Tier Classification
Status :	LEGNOT Legal Notice Published
Submittal Date :	2006-03-27
Response Action Type :	TCLASS Tier Classification
Status :	TIER1C Tier 1C Classification
Submittal Date :	1997-08-05
Response Action Type :	TCLASS Tier Classification
Status :	PEREFF Permit Effective Date
Submittal Date :	2001-05-10

Map Id: 47
Direction: NE
Distance: 0.427 mi., 2253 ft.
Elevation: 7 ft.
Relative: Lower

Site Name : REVERE COPPER PRODUCTS | FORMER REVERE COPPER | SHORELINE RESOURCES, LLC
24 NORTH FRONT ST | 24 N FRONT ST | 24 NO. FRONT STREET
NEW BEDFORD | NEW BEDFORD CITY OF | New Bedford, MA

Database(s) : [AFS, ASBESTOS - MA, BROWNFIELDS - MA, BRS, DOCKET, EJ TOXIC RELEASE, ENF - MA, ERNS, FRS, FTTS INSP, HIST ENF - MA, HIST RELEASE - MA, HIST SPILLS 2 - MA, HWG - MA, LAST - MA, LUST - MA, MANIFEST EPA, RCRA NONGEN, RELEASE - MA, SHWS - MA] ***(cont.)***

Envirosite ID: 58316639
EPA ID: N/R

SHWS - MA ***(cont.)***

Response Action Type :	TCLASS Tier Classification
Status :	LEGNOT Legal Notice Published
Submittal Date :	2008-03-26
Response Action Type :	RAONR RAO Not Required
Status :	RTCLSS Linked to a Tier Classified Site
Submittal Date :	2002-04-23

Chemicals

Chemical :	#2 FUEL OIL
Amount :	N/R
Chemical :	KEROSENE
Amount :	N/R
Facility Name :	REVERE COPPER PRODUCTS
Facility Address :	24 NORTH FRONT ST, NEW BEDFORD

Incident Summary

Release Tracking Number :	4-0014654
Notification Date :	1999-04-09
Category :	72 HR
OFC Town :	NEW BEDFORD
Current Status :	RAONR
Current Date :	2002-04-23
Phase :	Phase report not required or not submitted.
OHM :	Oil
Agency Link :	Click here for hyperlink provided by the agency.
Last Date in Agency List :	2024-11-18

Source Details

Source :	UST

Map Id: 47
Direction: NE
Distance: 0.427 mi., 2253 ft.
Elevation: 7 ft.
Relative: Lower

Site Name : REVERE COPPER PRODUCTS | FORMER REVERE COPPER | SHORELINE RESOURCES, LLC
24 NORTH FRONT ST | 24 N FRONT ST | 24 NO. FRONT STREET
NEW BEDFORD | NEW BEDFORD CITY OF | New Bedford, MA

Database(s) : [AFS, ASBESTOS - MA, BROWNFIELDS - MA, BRS, DOCKET, EJ TOXIC RELEASE, ENF - MA, ERNS, FRS, FTTS INSP, HIST ENF - MA, HIST RELEASE - MA, HIST SPILLS 2 - MA, HWG - MA, LAST - MA, LUST - MA, MANIFEST EPA, RCRA NONGEN, RELEASE - MA, SHWS - MA] ***(cont.)***

Envirosite ID: 58316639
EPA ID: N/R

SHWS - MA ***(cont.)***

Location Details
Location : INDUSTRIAL

Response Action Information
Response Action Type : TCLASS Tier Classification
Status : LEGNOT Legal Notice Published
Submittal Date : 2010-05-19

Response Action Type : TCLASS Tier Classification
Status : LNKVTC RTN Linked to TCLASS Via Tier Classification Submittal
Submittal Date : 2002-04-23

Response Action Type : TCLASS Tier Classification
Status : LEGNOT Legal Notice Published
Submittal Date : 2006-03-24

Response Action Type : TCLASS Tier Classification
Status : LNKVIC RTN Linked to TCLASS Via IRA Completion Statement
Submittal Date : 2016-10-05

Response Action Type : TCLASS Tier Classification
Status : TCTRAN
Submittal Date : 2019-08-27

Response Action Type : TCLASS Tier Classification
Status : STMRET Submittal Retracted
Submittal Date : 2000-11-06

Response Action Type : TCLASS Tier Classification
Status : LEGNOT Legal Notice Published
Submittal Date : 2006-03-27

Response Action Type : TCLASS Tier Classification
Status : LNKVIC RTN Linked to TCLASS Via IRA Completion Statement
Submittal Date : 2018-04-12

Map Id: 47
Direction: NE
Distance: 0.427 mi., 2253 ft.
Elevation: 7 ft.
Relative: Lower

Site Name : REVERE COPPER PRODUCTS | FORMER REVERE COPPER | SHORELINE RESOURCES, LLC
24 NORTH FRONT ST | 24 N FRONT ST | 24 NO. FRONT STREET
NEW BEDFORD | NEW BEDFORD CITY OF | New Bedford, MA

Database(s) : [AFS, ASBESTOS - MA, BROWNFIELDS - MA, BRS, DOCKET, EJ TOXIC RELEASE, ENF - MA, ERNS, FRS, FTTS INSP, HIST ENF - MA, HIST RELEASE - MA, HIST SPILLS 2 - MA, HWG - MA, LAST - MA, LUST - MA, MANIFEST EPA, RCRA NONGEN, RELEASE - MA, SHWS - MA] ***(cont.)***

Envirosite ID: 58316639
EPA ID: N/R

SHWS - MA ***(cont.)***

Response Action Type : TCLASS Tier Classification
Status : LNKVTC RTN Linked to TCLASS Via Tier Classification Submittal
Submittal Date : 2000-11-06

Response Action Type : RAONR RAO Not Required
Status : RTCLSS Linked to a Tier Classified Site
Submittal Date : 2002-04-23

Response Action Type : TCLASS Tier Classification
Status : RECPT Transmittal or Notification Received
Submittal Date : 2000-04-07

Response Action Type : PHASII Phase 2
Status : CSRCVD Completion Statement Received
Submittal Date : 2000-02-04

Response Action Type : TCLASS Tier Classification
Status : REVRCD Revised Statement or Transmittal Received
Submittal Date : 2000-04-07

Response Action Type : RAONR RAO Not Required
Status : RTCLSS Linked to a Tier Classified Site
Submittal Date : 2000-11-06

Response Action Type : TCLASS Tier Classification
Status : LEGNOT Legal Notice Published
Submittal Date : 2008-03-26

Chemicals
Chemical : #2 FUEL OIL
Amount : 11.4 INCH

Map Id: 47
Direction: NE
Distance: 0.427 mi., 2253 ft.
Elevation: 7 ft.
Relative: Lower

Site Name : REVERE COPPER PRODUCTS | FORMER REVERE COPPER | SHORELINE RESOURCES, LLC
24 NORTH FRONT ST | 24 N FRONT ST | 24 NO. FRONT STREET
NEW BEDFORD | NEW BEDFORD CITY OF | New Bedford, MA

Database(s) : [AFS, ASBESTOS - MA, BROWNFIELDS - MA, BRS, DOCKET, EJ TOXIC RELEASE, ENF - MA, ERNS, FRS, FTTS INSP, HIST ENF - MA, HIST RELEASE - MA, HIST SPILLS 2 - MA, HWG - MA, LAST - MA, LUST - MA, MANIFEST EPA, RCRA NONGEN, RELEASE - MA, SHWS - MA] ***(cont.)***

Envirosite ID: 58316639
EPA ID: N/R

SHWS - MA ***(cont.)***

Incident Summary

Release Tracking Number :	4-0018028
Notification Date :	2003-09-29
Category :	TWO HR
OFC Town :	NEW BEDFORD
Current Status :	RAONR
Current Date :	2004-07-01
Phase :	Phase report not required or not submitted.
OHM :	Hazardous Material
Agency Link :	Click here for hyperlink provided by the agency.
Last Date in Agency List :	2024-11-18

Source Details

Source :	AST

Location Details

Location :	INDUSTRIAL

Response Action Information

Response Action Type :	TCLASS Tier Classification
Status :	TIER1C Tier 1C Classification
Submittal Date :	1997-08-05
Response Action Type :	TCLASS Tier Classification
Status :	LEGNOT Legal Notice Published
Submittal Date :	2006-03-27
Response Action Type :	TCLASS Tier Classification
Status :	LNKVMP RTN Linked to TCLASS Via Minor Permit Modification
Submittal Date :	2004-07-01
Response Action Type :	TCLASS Tier Classification
Status :	LNKVTC RTN Linked to TCLASS Via Tier Classification Submittal
Submittal Date :	2023-03-31

Map Id: 47
Direction: NE
Distance: 0.427 mi., 2253 ft.
Elevation: 7 ft.
Relative: Lower

Site Name : REVERE COPPER PRODUCTS | FORMER REVERE COPPER | SHORELINE RESOURCES, LLC
24 NORTH FRONT ST | 24 N FRONT ST | 24 NO. FRONT STREET
NEW BEDFORD | NEW BEDFORD CITY OF | New Bedford, MA

Database(s) : [AFS, ASBESTOS - MA, BROWNFIELDS - MA, BRS, DOCKET, EJ TOXIC RELEASE, ENF - MA, ERNS, FRS, FTTS INSP, HIST ENF - MA, HIST RELEASE - MA, HIST SPILLS 2 - MA, HWG - MA, LAST - MA, LUST - MA, MANIFEST EPA, RCRA NONGEN, RELEASE - MA, SHWS - MA] ***(cont.)***

Envirosite ID: 58316639
EPA ID: N/R

SHWS - MA ***(cont.)***

Response Action Type :	TCLASS Tier Classification
Status :	REVRCD Revised Statement or Transmittal Received
Submittal Date :	2000-04-07
Response Action Type :	TCLASS Tier Classification
Status :	REVRCD Revised Statement or Transmittal Received
Submittal Date :	2002-04-23
Response Action Type :	TCLASS Tier Classification
Status :	LEGNOT Legal Notice Published
Submittal Date :	2002-06-10
Response Action Type :	TCLASS Tier Classification
Status :	TCTRAN
Submittal Date :	2019-08-27
Response Action Type :	TCLASS Tier Classification
Status :	LNKVIC RTN Linked to TCLASS Via IRA Completion Statement
Submittal Date :	2016-10-05
Response Action Type :	TCLASS Tier Classification
Status :	TCEXT
Submittal Date :	2023-03-31
Response Action Type :	TCLASS Tier Classification
Status :	LNKVTC RTN Linked to TCLASS Via Tier Classification Submittal
Submittal Date :	2000-11-06
Response Action Type :	TCLASS Tier Classification
Status :	LNKVTC RTN Linked to TCLASS Via Tier Classification Submittal
Submittal Date :	2002-04-23
Response Action Type :	TCLASS Tier Classification
Status :	LEGNOT Legal Notice Published
Submittal Date :	2006-03-24

Map Id: 47
Direction: NE
Distance: 0.427 mi., 2253 ft.
Elevation: 7 ft.
Relative: Lower

Site Name : REVERE COPPER PRODUCTS | FORMER REVERE COPPER | SHORELINE RESOURCES, LLC
24 NORTH FRONT ST | 24 N FRONT ST | 24 NO. FRONT STREET
NEW BEDFORD | NEW BEDFORD CITY OF | New Bedford, MA

Database(s) : [AFS, ASBESTOS - MA, BROWNFIELDS - MA, BRS, DOCKET, EJ TOXIC RELEASE, ENF - MA, ERNS, FRS, FTTS INSP, HIST ENF - MA, HIST RELEASE - MA, HIST SPILLS 2 - MA, HWG - MA, LAST - MA, LUST - MA, MANIFEST EPA, RCRA NONGEN, RELEASE - MA, SHWS - MA] ***(cont.)***

Envirosite ID: 58316639
EPA ID: N/R

SHWS - MA ***(cont.)***

Response Action Type : TCLASS Tier Classification
Status : RECPT Transmittal or Notification Received
Submittal Date : 1997-08-05

Response Action Type : RNF Release Notification Form Received
Status : REPORT Reportable Release or Threat of Release
Submittal Date : 2003-11-25

Chemicals
Chemical : KEROSENE
Amount : 70 GAL

Facility Name : REVERE COPPER PRODUCTS INC
Facility Address : 24 NORTH FRONT ST, NEW BEDFORD, 02740

Incident Summary
Release Tracking Number : 4-0000815
Notification Date : 1996-08-01
Category : NONE
OFC Town : NEW BEDFORD
Current Status : Site has been classified as Tier 1
Current Date : 2002-04-23

Phase : Phase V: Operation, Maintenance, and/or Monitoring. During Phase V, long-term treatment processes are implemented and monitored to track cleanup progress.

OHM : Oil
Agency Link : Click here for hyperlink provided by the agency.
Last Date in Agency List : 2024-11-18

Source Details
Source : UST
TANK

Map Id: 47
Direction: NE
Distance: 0.427 mi., 2253 ft.
Elevation: 7 ft.
Relative: Lower

Site Name : REVERE COPPER PRODUCTS | FORMER REVERE COPPER | SHORELINE RESOURCES, LLC
24 NORTH FRONT ST | 24 N FRONT ST | 24 NO. FRONT STREET
NEW BEDFORD | NEW BEDFORD CITY OF | New Bedford, MA

Database(s) : [AFS, ASBESTOS - MA, BROWNFIELDS - MA, BRS, DOCKET, EJ TOXIC RELEASE, ENF - MA, ERNS, FRS, FTTS INSP, HIST ENF - MA, HIST RELEASE - MA, HIST SPILLS 2 - MA, HWG - MA, LAST - MA, LUST - MA, MANIFEST EPA, RCRA NONGEN, RELEASE - MA, SHWS - MA] ***(cont.)***

Envirosite ID: 58316639
EPA ID: N/R

SHWS - MA ***(cont.)***

Location Details
Location : MANUFACT
RIGHTOFWAY
PRIVPROP

Response Action Information
Response Action Type : PHASEV Phase 5
Status : TSAUD Level I - Technical Screen Audit
Submittal Date : 2015-09-09

Response Action Type : PHASEV Phase 5
Status : ROSSTR Remedy Operation Status Report Received
Submittal Date : 2015-12-16

Response Action Type : PHASEV Phase 5
Status : RMRINT RMR Interim Report Received
Submittal Date : 2014-01-04

Response Action Type : PHASII Phase 2
Status : SOW Scope of Work Received
Submittal Date : 1999-07-08

Response Action Type : PHASEV Phase 5
Status : ROSSTR Remedy Operation Status Report Received
Submittal Date : 2012-06-21

Response Action Type : TCLASS Tier Classification
Status : REVRCD Revised Statement or Transmittal Received
Submittal Date : 2000-04-07

Response Action Type : PHASEV Phase 5
Status : ROSSTR Remedy Operation Status Report Received
Submittal Date : 2021-03-19

Map Id: 47
Direction: NE
Distance: 0.427 mi., 2253 ft.
Elevation: 7 ft.
Relative: Lower

Site Name : REVERE COPPER PRODUCTS | FORMER REVERE COPPER | SHORELINE RESOURCES, LLC
24 NORTH FRONT ST | 24 N FRONT ST | 24 NO. FRONT STREET
NEW BEDFORD | NEW BEDFORD CITY OF | New Bedford, MA

Database(s) : [AFS, ASBESTOS - MA, BROWNFIELDS - MA, BRS, DOCKET, EJ TOXIC RELEASE, ENF - MA, ERNS, FRS, FTTS INSP, HIST ENF - MA, HIST RELEASE - MA, HIST SPILLS 2 - MA, HWG - MA, LAST - MA, LUST - MA, MANIFEST EPA, RCRA NONGEN, RELEASE - MA, SHWS - MA] ***(cont.)***

Envirosite ID: 58316639
EPA ID: N/R

SHWS - MA ***(cont.)***

Response Action Type : PHASIV Phase 4
Status : RMRINT RMR Interim Report Received
Submittal Date : 2010-12-24

Response Action Type : PHASEV Phase 5
Status : ROSSTR Remedy Operation Status Report Received
Submittal Date : 2022-12-20

Response Action Type : URAM Utility-related Abatement Measure
Status : STRCVD Status or Interim Report Received
Submittal Date : 2021-07-26

Response Action Type : PHASIV Phase 4
Status : PLANMD Modified Revised or Updated Plan Received
Submittal Date : 2004-10-01

Response Action Type : PHASEV Phase 5
Status : TSAUD Level I - Technical Screen Audit
Submittal Date : 2021-08-31

Response Action Type : C&E
Status : NON
Submittal Date : 2021-02-18

Response Action Type : PHASEV Phase 5
Status : ROSSTR Remedy Operation Status Report Received
Submittal Date : 2013-06-20

Response Action Type : PHASEV Phase 5
Status : RMRINT RMR Interim Report Received
Submittal Date : 2013-06-20

Chemicals
Chemical : PETROLEUM
Amount : N/R

Map Id: 48
Direction: E
Distance: 0.449 mi., 2370 ft.
Elevation: -6 ft.
Relative: Lower

Site Name : BRISTOL MILL LOT
COGGESHALL ST
NEW BEDFORD, MA 02740

Database(s) : [CERCLIS NFRAP, SEMS_8R_ARCHIVED SITES]

Envirosite ID: 14612769
EPA ID: MAD985268507

CERCLIS NFRAP

Facility Name :	BRISTOL MILL LOT
Facility Address :	COGGESHALL ST, NEW BEDFORD, MA 02740
County :	BRISTOL
Site ID :	0101777
Epa ID :	MAD985268507
Short Name :	BRISTOL MILL LOT
Congressional District :	10
IFMS ID :	N/R
SMSA Number :	5400
USGC Hydro Unit :	01090002
Federal Facility :	N
DMNSN Number :	N/R
Site Orphan Flag :	N
RCRA ID :	N/R
USGS Quadrangle :	N/R
Site Init by Prog :	N/R
NFRAP Flag :	NFA
Parent ID :	N/R
RST Code :	N/R
EPA Region :	01
Classification :	N/R
Site Settings Code :	N/R
NPL Status :	Not on the NPL
DMNSN Unit Code :	N/R
RBRAC Code :	N/R
RResp Fed Agency Code :	N/R
Non NPL Status :	NFRAP-Site does not qualify for the NPL based on existing information
Non NPL Status Date :	1988-07-07
Site Fips Code :	25005
CC Concurrence Date :	N/R
CC Concurrence FY :	N/R
Alias EPA ID :	N/R
Site FUDS Flag :	N/R

CERCLIS Site Contact Name(s)

Contact ID :	1270187
Contact Title :	Site Assessment Manager (SAM)
Alias Comments :	N/R
Site Description :	N/R

CERCLIS Assessment History

Action Code :	001
Action :	DISCOVERY
Date Started :	N/R
Date Completed :	1988-05-27
Priority Level :	1
Operational Unit :	00
Primary Responsibility :	State, Fund Financed

Map Id: 48
Direction: E
Distance: 0.449 mi., 2370 ft.
Elevation: -6 ft.
Relative: Lower

Site Name : BRISTOL MILL LOT
COGGESHALL ST
NEW BEDFORD, MA 02740

Database(s) : [CERCLIS NFRAP, SEMS_8R_ARCHIVED SITES] ***(cont.)***

Envirosite ID: 14612769
EPA ID: MAD985268507

CERCLIS NFRAP ***(cont.)***

Planning Status :	N/R
Urgency Indicator :	N/R
Action Anomaly :	N/R

Action Code :	001
Action :	PRELIMINARY ASSESSMENT
Date Started :	N/R
Date Completed :	1988-07-07
Priority Level :	1
Operational Unit :	00
Primary Responsibility :	State, Fund Financed
Planning Status :	N/R
Urgency Indicator :	N/R
Action Anomaly :	N/R

Action Code :	001
Action :	ARCHIVE SITE
Date Started :	N/R
Date Completed :	1988-07-07
Priority Level :	1
Operational Unit :	00
Primary Responsibility :	EPA In-House
Planning Status :	N/R
Urgency Indicator :	N/R
Action Anomaly :	N/R

SEMS_8R_ARCHIVED SITES

Facility Name :	BRISTOL MILL LOT
Facility Address :	COGGESHALL ST, NEW BEDFORD, MA 02740
County :	BRISTOL

Site Details

Site ID :	0101777
EPA ID :	MAD985268507
Region :	01
Congressional District :	10
Federal Facility :	N
Federal Facility Docket :	N
NPL Status :	Not on the NPL
Non NPL Status :	NFRAP-Site does not qualify for the NPL based on existing information
FIPS Code :	25005
Superfund Alternative Agreement :	N
Last Date in Agency List :	2024-10-02

Additional Information

Start Date :	1988-05-27
Finish Date :	1988-05-27
OU :	00
Action Code :	DS

Map Id: 48
Direction: E
Distance: 0.449 mi., 2370 ft.
Elevation: -6 ft.
Relative: Lower

Site Name : BRISTOL MILL LOT
COGGESHALL ST
NEW BEDFORD, MA 02740

Database(s) : [CERCLIS NFRAP, SEMS_8R_ARCHIVED SITES] ***(cont.)***

Envirosite ID: 14612769
EPA ID: MAD985268507

SEMS_8R_ARCHIVED SITES ***(cont.)***

Action Name :	DISCVRY
Sequence :	1
Quality :	N/R
Current Action Lead :	St Perf
Start Date :	N/R
Finish Date :	1988-07-07
OU :	00
Action Code :	PA
Action Name :	PA
Sequence :	1
Quality :	N
Current Action Lead :	St Perf
Start Date :	N/R
Finish Date :	1988-07-07
OU :	00
Action Code :	VS
Action Name :	ARCH SITE
Sequence :	1
Quality :	N/R
Current Action Lead :	EPA Perf In-Hse

Map Id: 49
Direction: NW
Distance: 0.450 mi., 2379 ft.
Elevation: 99 ft.
Relative: Higher

Site Name : PROPERTY
100 PENNIMAN ST
NEW BEDFORD, MA 02740

Database(s) : [HIST RELEASE - MA, RELEASE - MA, SHWS - MA]

Envirosite ID: 58316613
EPA ID: N/R

HIST RELEASE - MA

Facility Address :	100 PENNIMAN ST, NEW BEDFORD
Notification Date :	1999-12-13
RTN Number :	4-6052
Assoc ID :	N/R
Source :	N/R
Category :	TCTRNS
Location Aid :	PROPERTY
Location :	N/R
Municipality :	NEW BEDFORD
Last Date in Agency List :	2015-04-09

Map Id: 49
Direction: NW
Distance: 0.450 mi., 2379 ft.
Elevation: 99 ft.
Relative: Higher

Site Name : PROPERTY
100 PENNIMAN ST
NEW BEDFORD, MA 02740

Database(s) : [HIST RELEASE - MA, RELEASE - MA, SHWS - MA] ***(cont.)***

Envirosite ID: 58316613
EPA ID: N/R

HIST RELEASE - MA ***(cont.)***

Chemical Information
Chemical : UNKNOWN

RELEASE - MA

Facility Name : PROPERTY
Facility Address : 100 PENNIMAN ST, NEW BEDFORD, 02740

Incident Summary
Release Tracking Number : 4-0006052
Notification Date : 1999-12-13
Category : NONE
OFC Town : NEW BEDFORD

Current Status : A site/release where the responsible party fails to provide a required submittal to DEP by a specified deadline. Formerly Default Tier 1B.

Current Date : 1995-03-06
Phase : Phase report not required or not submitted.
OHM : N/R
Agency Link : Click here for hyperlink provided by the agency.
Last Date in Agency List : 2024-11-18

Source Details
Source : N/R

Location Details
Location : N/R

Chemicals
Chemical : UNKNOWN
Amount : N/R

SHWS - MA

Facility Name : PROPERTY
Facility Address : 100 PENNIMAN ST, NEW BEDFORD, 02740

Incident Summary
Release Tracking Number : 4-0006052
Notification Date : 1999-12-13
Category : NONE
OFC Town : NEW BEDFORD

Map Id: 49
Direction: NW
Distance: 0.450 mi., 2379 ft.
Elevation: 99 ft.
Relative: Higher

Site Name : PROPERTY
100 PENNIMAN ST
NEW BEDFORD, MA 02740

Database(s) : [HIST RELEASE - MA, RELEASE - MA, SHWS - MA] ***(cont.)***

Envirosite ID: 58316613
EPA ID: N/R

SHWS - MA ***(cont.)***

Current Status : A site/release where the responsible party fails to provide a required submittal to DEP by a specified deadline. Formerly Default Tier 1B.

Current Date : 1995-03-06
Phase : Phase report not required or not submitted.
OHM : N/R
Agency Link : Click here for hyperlink provided by the agency.
Last Date in Agency List : 2024-11-18

Response Action Information

Response Action Type : NOR
Status : ISSUED
Submittal Date : 1994-02-25

Response Action Type : C&E
Status : NON
Submittal Date : 2007-07-10

Response Action Type : NOR
Status : ISSUED
Submittal Date : 1999-12-13

Response Action Type : C&E
Status : NON
Submittal Date : 2004-08-19

Response Action Type : C&E
Status : INTLET Interim Deadline Letter Issued
Submittal Date : 1994-02-25

Chemicals

Chemical : UNKNOWN
Amount : N/R

Map Id: K50
Direction: NNE
Distance: 0.451 mi., 2384 ft.
Elevation: 18 ft.
Relative: Lower

Site Name : PROPERTY
5 HICKS ST
NEW BEDFORD, MA 02740

Database(s) : [HIST RELEASE - MA, SHWS - MA, SPILLS - MA]

Envirosite ID: 58316648
EPA ID: N/R

HIST RELEASE - MA

Facility Address :	5 HICKS ST, NEW BEDFORD
Notification Date :	1988-01-15
RTN Number :	4-491
Assoc ID :	N/R
Source :	N/R
Category :	TCTRNS
Location Aid :	PROPERTY
Location :	N/R
Municipality :	NEW BEDFORD
Last Date in Agency List :	2015-04-09

Chemical Information

Chemical :	UNKNOWN

SHWS - MA

Facility Name :	PROPERTY
Facility Address :	5 HICKS ST, NEW BEDFORD, 02740

Incident Summary

Release Tracking Number :	4-0000491
Notification Date :	1988-01-15
Category :	NONE
OFC Town :	NEW BEDFORD
Current Status :	Response Action Outcome - A site/release where a Permanent or Temporary Solution Statement (formerly RAO Statement) was submitted. This statement asserts that response actions were sufficient to achieve a level of no significant risk or at least ensure that all substantial hazards were eliminated.
Current Date :	2003-02-13
Phase :	Phase report not required or not submitted.
OHM :	N/R
Agency Link :	Click here for hyperlink provided by the agency.
Last Date in Agency List :	2024-11-18

Response Action Information

Response Action Type :	PHASII Phase 2
Status :	CSRCVD Completion Statement Received
Submittal Date :	2003-02-13
Response Action Type :	NOR
Status :	ISSUED
Submittal Date :	1999-12-13

Map Id: K50
Direction: NNE
Distance: 0.451 mi., 2384 ft.
Elevation: 18 ft.
Relative: Lower

Site Name : PROPERTY
5 HICKS ST
NEW BEDFORD, MA 02740

Database(s) : [HIST RELEASE - MA, SHWS - MA, SPILLS - MA] ***(cont.)***

Envirosite ID: 58316648
EPA ID: N/R

SHWS - MA ***(cont.)***

Response Action Type : RAO Response Action Outcome - RAO
Status : RAORCD RAO Statement Received
Submittal Date : 2003-02-13

Response Action Type : C&E
Status : NON
Submittal Date : 2001-03-15

Chemicals
Chemical : UNKNOWN
Amount : N/R

SPILLS - MA

Facility Name : PROPERTY
Facility Address : 5 HICKS ST, NEW BEDFORD, 02740

Incident Summary
Release Tracking Number : 4-0000491
Notification Date : 1988-01-15
Category : NONE
OFC Town : NEW BEDFORD

Current Status : Response Action Outcome - A site/release where a Permanent or Temporary Solution Statement (formerly RAO Statement) was submitted. This statement asserts that response actions were sufficient to achieve a level of no significant risk or at least ensure that all substantial hazards were eliminated.

Current Date : 2003-02-13
Phase : Phase report not required or not submitted.
OHM : N/R
Agency Link : Click here for hyperlink provided by the agency.
Last Date in Agency List : 2024-11-18

Source Details
Source : N/R

Location Details
Location : N/R

Chemicals
Chemical : UNKNOWN
Amount : N/R

Map Id: K51
Direction: NE
Distance: 0.453 mi., 2394 ft.
Elevation: 12 ft.
Relative: Lower

Site Name : NSTAR 100KVA TRANSFORMER
3 KILBURN ST
NEW BEDFORD, MA 02740

Database(s) : [HIST RELEASE - MA, RELEASE - MA, SHWS - MA]

Envirosite ID: 58316642
EPA ID: N/R

HIST RELEASE - MA

Facility Address :	3 KILBURN ST, NEW BEDFORD
Notification Date :	2007-04-22
RTN Number :	4-20458
Assoc ID :	N/R
Source :	TRANSFORM, VEHICLE
Category :	TWO HR
Location Aid :	NSTAR 100KVA TRANSFORMER
Location :	COMMERCIAL, INDUSTRIAL, ROADWAY
Municipality :	NEW BEDFORD
Last Date in Agency List :	2015-04-09

Chemical Information

Chemical :	MINERAL OIL 168.0 GAL

RELEASE - MA

Facility Name :	NSTAR 100KVA TRANSFORMER
Facility Address :	3 KILBURN ST, NEW BEDFORD, 027400000

Incident Summary

Release Tracking Number :	4-0020458
Notification Date :	2007-04-22
Category :	TWO HR
OFC Town :	NEW BEDFORD
Current Status :	Response Action Outcome - A site/release where a Permanent or Temporary Solution Statement (formerly RAO Statement) was submitted. This statement asserts that response actions were sufficient to achieve a level of no significant risk or at least ensure that all substantial hazards were eliminated.
Current Date :	2007-06-20
Phase :	Phase report not required or not submitted.
OHM :	Oil
Agency Link :	Click here for hyperlink provided by the agency.
Last Date in Agency List :	2024-11-18

Source Details

Source :	TRANSFORM VEHICLE

Location Details

Location :	INDUSTRIAL ROADWAY COMMERCIAL

Map Id: K51
Direction: NE
Distance: 0.453 mi., 2394 ft.
Elevation: 12 ft.
Relative: Lower

Site Name : NSTAR 100KVA TRANSFORMER
3 KILBURN ST
NEW BEDFORD, MA 02740

Database(s) : [HIST RELEASE - MA, RELEASE - MA, SHWS - MA] ***(cont.)***

Envirosite ID: 58316642
EPA ID: N/R

RELEASE - MA ***(cont.)***

Chemicals
Chemical : MINERAL OIL
Amount : 168 GAL

SHWS - MA

Facility Name : NSTAR 100KVA TRANSFORMER
Facility Address : 3 KILBURN ST, NEW BEDFORD, 027400000

Incident Summary
Release Tracking Number : 4-0020458
Notification Date : 2007-04-22
Category : TWO HR
OFC Town : NEW BEDFORD

Current Status : Response Action Outcome - A site/release where a Permanent or Temporary Solution Statement (formerly RAO Statement) was submitted. This statement asserts that response actions were sufficient to achieve a level of no significant risk or at least ensure that all substantial hazards were eliminated.

Current Date : 2007-06-20
Phase : Phase report not required or not submitted.
OHM : Oil
Agency Link : Click here for hyperlink provided by the agency.
Last Date in Agency List : 2024-11-18

Source Details
Source : TRANSFORM
VEHICLE

Location Details
Location : INDUSTRIAL
ROADWAY
COMMERCIAL

Response Action Information
Response Action Type : RAO Response Action Outcome - RAO
Status : RAORCD RAO Statement Received
Submittal Date : 2007-06-20

Response Action Type : RNF Release Notification Form Received
Status : REPORT Reportable Release or Threat of Release
Submittal Date : 2007-04-25

Map Id: K51
Direction: NE
Distance: 0.453 mi., 2394 ft.
Elevation: 12 ft.
Relative: Lower

Site Name : NSTAR 100KVA TRANSFORMER
3 KILBURN ST
NEW BEDFORD, MA 02740

Database(s) : [HIST RELEASE - MA, RELEASE - MA, SHWS - MA] ***(cont.)***

Envirosite ID: 58316642
EPA ID: N/R

SHWS - MA ***(cont.)***

Response Action Type :	RLFA
Status :	FLDD1A
Submittal Date :	2007-04-22
Response Action Type :	NOR
Status :	ISSUED
Submittal Date :	2007-05-30
Response Action Type :	RAO Response Action Outcome - RAO
Status :	TSAUD Level I - Technical Screen Audit
Submittal Date :	2007-07-06

Chemicals

Chemical :	MINERAL OIL
Amount :	168 GAL

Map Id: K52
Direction: NNE
Distance: 0.468 mi., 2470 ft.
Elevation: 21 ft.
Relative: Lower

Site Name : F AND B RUBBER | F&B RUBBERIZED | F & B Ruberized Inc
37 WASHBURN ST
NEW BEDFORD | New Bedford, MA

Database(s) : [ECHO, FRS, HIST RELEASE - MA, HWG - MA, LEAD - MA, MANIFEST EPA, RCRA VSQG, RELEASE - MA, SHWS - MA]

Envirosite ID: 58316645
EPA ID: MAD089353023

ECHO

Facility Name :	F AND B RUBBER
Facility Address :	37 WASHBURN ST, NEW BEDFORD, MA 02745
County :	BRISTOL
Last Inspection Date :	N/R
Registry ID :	N/R
FIPS Code :	N/R
EPA Region :	01
Inspection Count :	0
Last Inspection Days :	N/R
Informal Count :	0
Last Informal Action Date :	N/R
Formal Action Count :	0
Last Formal Action Date :	N/R
Total Penalties :	0
Penalty Count :	N/R
Last Penalty Date :	N/R
Last Penalty Amount :	N/R

Map Id: K52
Direction: NNE
Distance: 0.468 mi., 2470 ft.
Elevation: 21 ft.
Relative: Lower

Site Name : F AND B RUBBER | F&B RUBBERIZED | F & B Ruberized Inc
37 WASHBURN ST
NEW BEDFORD | New Bedford, MA

Database(s) : [ECHO, FRS, HIST RELEASE - MA, HWG - MA, LEAD - MA, MANIFEST EPA, RCRA VSQG, RELEASE - MA, SHWS - MA] ***(cont.)***

Envirosite ID: 58316645
EPA ID: MAD089353023

ECHO ***(cont.)***

QTRS IN NC :	0
Programs IN SNC :	0
Current Compliance Status :	No Violation Identified
Three-Year Compliance Status :	_____
Collection Method :	Zip Code Centroid
Reference Point :	N/R
Accuracy Meters :	10000
Derived Tribes :	N/R
Derived HUC :	N/R
Derived WBD :	N/R
Derived STCTY FIPS :	N/R
Derived Zip :	N/R
Derived CD113 :	N/R
Derived CB2010 :	N/R
MYRTK Universe :	NNN
NPDES IDs :	N/R
CWA Permit Types :	N/R
CWA Compliance Tracking :	N/R
CWA NAICS :	N/R
CWA SICS :	N/R
CWA Inspection Count :	N/R
CWA Last Inspection Days :	N/R
CWA Informal Count :	N/R
CWA Formal Action Count :	N/R
CWA Last Formal Action Date :	N/R
CWA Penalties :	N/R
CWA Last Penalty Date :	N/R
CWA Last Penalty Amount :	N/R
CWA Quarters IN NC :	N/R
CWA Current Compliance Status :	N/R
CWA Current SNC Flag :	N
CWA 13 Quarters Compliance Status :	N/R
CWA 13 Quarters Effluent Exceedances:	N/R
CWA Three-Year QNCR Codes :	N/R
DFR URL :	Click here for hyperlink provided by the agency.
Facility SIC :	N/R
Facility NAICS :	326291 - Rubber Product Manufacturing for Mechanical Use
Facility Last Inspection EPA Date :	N/R
Facility Last Inspection State Date :	N/R
Facility Last Formal Act EPA Date :	N/R
Facility Last Formal Act State Date :	N/R
Facility Last Informal Act EPA Date :	N/R
Facility Last Informal Act State Date:	N/R
Facility Federal Agency :	N/R
TRI Reporter :	N/R
Facility Imp Water Flag :	N/R
Current SNC Flag :	N
Indian County Flag :	N
Federal Flag :	N/R
US Mexico Border Flag :	N/R
Chesapeake Bay Flag :	N/R
AIR Flag :	N
NPDES Flag :	N
SDWIS Flag :	N

Map Id: K52
Direction: NNE
Distance: 0.468 mi., 2470 ft.
Elevation: 21 ft.
Relative: Lower

Site Name : F AND B RUBBER | F&B RUBBERIZED | F & B Ruberized Inc
37 WASHBURN ST
NEW BEDFORD | New Bedford, MA

Database(s) : [ECHO, FRS, HIST RELEASE - MA, HWG - MA, LEAD - MA, MANIFEST EPA, RCRA VSQG, RELEASE - MA, SHWS - MA] ***(cont.)***

Envirosite ID: 58316645
EPA ID: MAD089353023

ECHO ***(cont.)***

RCRA Flag :	Y
TRI Flag :	N
GHG Flag :	N
Major Flag :	N/R
Active Flag :	Y
NAA Flag :	N
Latitude :	41.704716
Longitude :	-70.943855
Last Date in Agency List :	2021-10-15
Last Inspection Date :	N/R
Registry ID :	110070316146
FIPS Code :	25005
EPA Region :	01
Inspection Count :	0
Last Inspection Days :	N/R
Informal Count :	0
Last Informal Action Date :	N/R
Formal Action Count :	0
Last Formal Action Date :	N/R
Total Penalties :	0
Penalty Count :	N/R
Last Penalty Date :	N/R
Last Penalty Amount :	N/R
QTRS IN NC :	0
Programs IN SNC :	0
Current Compliance Status :	No Violation Identified
Three-Year Compliance Status :	_____
Collection Method :	GDT-ADDRESS MATCHING (GEOCODING)
Reference Point :	ENTRANCE POINT OF A FACILITY OR STATION
Accuracy Meters :	17530
Derived Tribes :	Mashpee Wampanoag Tribe - 17 mile(s), Wampanoag Tribe of Gay Head (Aquinnah) - 22 mile(s)
Derived HUC :	01090002
Derived WBD :	010900020401
Derived STCTY FIPS :	25005
Derived Zip :	02740
Derived CD113 :	09
Derived CB2010 :	250056512002034
MYRTK Universe :	NNN
NPDES IDs :	N/R
CWA Permit Types :	N/R
CWA Compliance Tracking :	N/R
CWA NAICS :	N/R
CWA SICS :	N/R
CWA Inspection Count :	N/R
CWA Last Inspection Days :	N/R
CWA Informal Count :	N/R
CWA Formal Action Count :	N/R
CWA Last Formal Action Date :	N/R
CWA Penalties :	N/R

Map Id: K52
Direction: NNE
Distance: 0.468 mi., 2470 ft.
Elevation: 21 ft.
Relative: Lower

Site Name : F AND B RUBBER | F&B RUBBERIZED | F & B Ruberized Inc
37 WASHBURN ST
NEW BEDFORD | New Bedford, MA

Database(s) : [ECHO, FRS, HIST RELEASE - MA, HWG - MA, LEAD - MA, MANIFEST EPA, RCRA VSQG, RELEASE - MA, SHWS - MA] ***(cont.)***

Envirosite ID: 58316645
EPA ID: MAD089353023

ECHO ***(cont.)***

CWA Last Penalty Date :	N/R
CWA Last Penalty Amount :	N/R
CWA Quarters IN NC :	N/R
CWA Current Compliance Status :	N/R
CWA Current SNC Flag :	N
CWA 13 Quarters Compliance Status :	N/R
CWA 13 Quarters Effluent Exceedances:	N/R
CWA Three-Year QNCR Codes :	N/R
DFR URL :	Click here for hyperlink provided by the agency.
Facility SIC :	N/R
Facility NAICS :	326291 - Rubber Product Manufacturing for Mechanical Use
Facility Last Inspection EPA Date :	N/R
Facility Last Inspection State Date :	N/R
Facility Last Formal Act EPA Date :	N/R
Facility Last Formal Act State Date :	N/R
Facility Last Informal Act EPA Date :	N/R
Facility Last Informal Act State Date:	N/R
Facility Federal Agency :	N/R
TRI Reporter :	N/R
Facility Imp Water Flag :	N/R
Current SNC Flag :	N
Indian County Flag :	N
Federal Flag :	N/R
US Mexico Border Flag :	N/R
Chesapeak Bay Flag :	N/R
AIR Flag :	N
NPDES Flag :	N
SDWIS Flag :	N
RCRA Flag :	Y
TRI Flag :	N
GHG Flag :	N
Major Flag :	N/R
Active Flag :	Y
NAA Flag :	Y
Latitude :	41.653738
Longitude :	-70.925458
Last Date in Agency List :	2025-02-19

FRS

Facility Name :	F AND B RUBBER
Facility Address :	37 WASHBURN ST, NEW BEDFORD, MA 02745
County :	BRISTOL

Site Details

Registry ID :	110070316146
FRS Facility URL :	Click here for hyperlink provided by the agency.
Last Date in Agency List :	2024-12-16

Map Id: K52
Direction: NNE
Distance: 0.468 mi., 2470 ft.
Elevation: 21 ft.
Relative: Lower

Site Name : F AND B RUBBER | F&B RUBBERIZED | F & B Ruberized Inc
37 WASHBURN ST
NEW BEDFORD | New Bedford, MA

Database(s) : [ECHO, FRS, HIST RELEASE - MA, HWG - MA, LEAD - MA, MANIFEST EPA, RCRA VSQG, RELEASE - MA, SHWS - MA] ***(cont.)***

Envirosite ID: 58316645
EPA ID: MAD089353023

FRS ***(cont.)***

Source Description

Source Description :

The MA-EPICS is the central repository for all environmental protection data for the State of Massachusetts.
OSHA-OIS

Source Description :

RCRAInfo is EPA's comprehensive information system that supports the Resource Conservation and Recovery Act (RCRA) of 1976 and the Hazardous and Solid Waste Amendments (HSWA) of 1984 through the tracking of events and activities related to facilities that generate, transport, and treat, store, or dispose of hazardous waste. RCRAInfo allows RCRA program staff to track the notification, permit, compliance, and corrective action activities required under RCRA. RCRAInfo also supports generation of the National Hazardous Waste Biennial Report. All generators and treatment, storage, and disposal facilities who handle hazardous waste are required to report to the EPA Administrator at least once every two years to support creation of the Biennial Report.

FRS Environmental Interest

Source and System ID :

MA-EPICS - 252234
OSHA-OIS - 315146902
RCRAINFO - MAR000594705

HIST RELEASE - MA

Facility Address : 37 WASHBURN ST, NEW BEDFORD

Notification Date : 2012-08-21
RTN Number : 4-24143
Assoc ID : N/R
Source : UNKNOWN
Category : TWO HR
Location Aid : F&B RUBBERIZED
Location : INDUSTRIAL, RESIDNTIAL, ROADWAY
Municipality : NEW BEDFORD
Last Date in Agency List : 2015-04-09

Chemical Information

Chemical : UNKNOWN CHEMICAL OF TYPE - OIL 10.0 GAL

HWG - MA

Facility Name : F AND B RUBBER
Facility Address : 37 WASHBURN ST, NEW BEDFORD, MA 02745

EPA ID : MAR000594705
2nd Name : N/R
Phone : N/R
RCRA Generator Status : VSQG
State Generator Status : VQG-MA

Map Id: K52
Direction: NNE
Distance: 0.468 mi., 2470 ft.
Elevation: 21 ft.
Relative: Lower

Site Name : F AND B RUBBER | F&B RUBBERIZED | F & B Ruberized Inc
37 WASHBURN ST
NEW BEDFORD | New Bedford, MA

Database(s) : [ECHO, FRS, HIST RELEASE - MA, HWG - MA, LEAD - MA, MANIFEST EPA, RCRA VSQG, RELEASE - MA, SHWS - MA] ***(cont.)***

Envirosite ID: 58316645
EPA ID: MAD089353023

HWG - MA ***(cont.)***

Last Date in Agency List :	2025-03-18

LEAD - MA

Facility Address :	37 WASHBURN ST, NEW BEDFORD, 02740
Activity Date :	2003-07-17
Activity Type :	N/R
Activity Description :	Determination
Outcome Description :	Violations Found
Unit :	2
Community :	NEW BEDFORD
Start Work Date :	N/R
Last Date in Agency List :	2022-08-22
Activity Date :	1991-10-31
Activity Type :	N/R
Activity Description :	Comprehensive Initial Inspection
Outcome Description :	Hazards Found
Unit :	2
Community :	NEW BEDFORD
Start Work Date :	N/R
Last Date in Agency List :	2022-08-22

MANIFEST EPA

Manifest Details

Manifest Number :	024703051JJK
Shipped Date :	2023-09-18
Updated Date :	2023-09-29
Received Date :	2023-09-22
Status :	Signed
Generator ID :	MAD089353023
Generator Name :	F & B Rubberized, Inc.
Generator Address :	37 Washburn Street, New Bedford, MA 02745
Generator Mailing :	37 Washburn Street, New Bedford, MA 02745
Generator Contact :	N/R
Destination ID :	RID040098352
Destination Name :	Northland Environmental, LLC
Destination Mailing :	275 Allens Avenue, Providence, RI 02905
Destination Address :	275 Allens Avenue, Providence, RI 02905
Destination Contact :	N/R
Submission Type :	DataImage5Copy
Origin Type :	Service
Manifest Residue :	N
Rejection :	N
Last Date in Agency List :	2024-12-03

Map Id: K52
Direction: NNE
Distance: 0.468 mi., 2470 ft.
Elevation: 21 ft.
Relative: Lower

Site Name : F AND B RUBBER | F&B RUBBERIZED | F & B Ruberized Inc
37 WASHBURN ST
NEW BEDFORD | New Bedford, MA

Database(s) : [ECHO, FRS, HIST RELEASE - MA, HWG - MA, LEAD - MA, MANIFEST EPA, RCRA VSQG, RELEASE - MA, SHWS - MA] ***(cont.)***

Envirosite ID: 58316645
EPA ID: MAD089353023

MANIFEST EPA ***(cont.)***

Waste Details

Waste Line Number :	1
Is DOT Hazardous :	N
DOT ID Number :	N/R
DOT Information :	N/R
Non Waste Description :	NON-RCRA, NON-DOT REGULATED MATERIAL
Quantity :	300 Gallons
Quantity Tons, Acute, Non-Acute :	1.2510425, 0, 1.2510425
Quantity Kg, Acute, Non-Acute :	0, 1134.7332
Quantity Tons, Haz, Non-Haz :	, 1.2510425
Quantity Kg, Haz, Non-Haz :	, 1134.7332
Management Method :	H141 - STORAGE, BULKING AND/OR TRANSFER OFF SITE
Is EPA Waste :	N
Federal Code :	N/R
State Code :	MA - MA98, RI - R015

Manifest Details

Manifest Number :	024703557JJK
Shipped Date :	2023-02-15
Updated Date :	2023-02-21
Received Date :	2023-02-16
Status :	Signed
Generator ID :	MAD089353023
Generator Name :	F & B Rubberized, Inc.
Generator Address :	37 Washburn Street, New Bedford, MA 02745
Generator Mailing :	37 Washburn Street, New Bedford, MA 02745
Generator Contact :	N/R
Destination ID :	RID040098352
Destination Name :	Northland Environmental, LLC
Destination Mailing :	275 Allens Avenue, Providence, RI 02905
Destination Address :	275 Allens Avenue, Providence, RI 02905
Destination Contact :	N/R
Submission Type :	DataImage5Copy
Origin Type :	Service
Manifest Residue :	N
Rejection :	N
Last Date in Agency List :	2024-12-03

Waste Details

Waste Line Number :	1
Is DOT Hazardous :	N
DOT ID Number :	N/R
DOT Information :	N/R
Non Waste Description :	NON DOT NON RCRA REGULATED LIQUID
Quantity :	55 Gallons
Quantity Tons, Acute, Non-Acute :	0.2293578, 0, 0.2293578
Quantity Kg, Acute, Non-Acute :	0, 208.03441
Quantity Tons, Haz, Non-Haz :	0, 0.2293578
Quantity Kg, Haz, Non-Haz :	0, 208.03441
Management Method :	H141 - STORAGE, BULKING AND/OR TRANSFER OFF SITE

Map Id: K52
Direction: NNE
Distance: 0.468 mi., 2470 ft.
Elevation: 21 ft.
Relative: Lower

Site Name : F AND B RUBBER | F&B RUBBERIZED | F & B Ruberized Inc
37 WASHBURN ST
NEW BEDFORD | New Bedford, MA

Database(s) : [ECHO, FRS, HIST RELEASE - MA, HWG - MA, LEAD - MA, MANIFEST EPA, RCRA VSQG, RELEASE - MA, SHWS - MA] ***(cont.)***

Envirosite ID: 58316645
EPA ID: MAD089353023

MANIFEST EPA ***(cont.)***

Is EPA Waste :	N
Federal Code :	N/R
State Code :	MA - MA98, RI - R014

Manifest Details

Manifest Number :	019771867JJK
Shipped Date :	2021-04-19
Updated Date :	2021-04-26
Received Date :	2021-04-21
Status :	Signed
Generator ID :	MAR000594705
Generator Name :	F & B Ruberized Inc
Generator Address :	37 Washburn Street, New Bedford, MA 02745
Generator Mailing :	37 37 Washburn Street, New Bedford, MA 02745
Generator Contact :	N/R
Destination ID :	MAD062179890
Destination Name :	TRADEBE T&R OF STOUGHTON, LLC
Destination Mailing :	441R CANTON ST, STOUGHTON, MA 02072
Destination Address :	441R 441R Canton Street, Stoughton, MA 02072
Destination Contact :	N/R
Submission Type :	DataImage5Copy
Origin Type :	Service
Manifest Residue :	N
Rejection :	N
Last Date in Agency List :	2024-12-03

Waste Details

Waste Line Number :	1
Is DOT Hazardous :	Y
DOT ID Number :	NA1993
DOT Information :	NA1993 COMBUSTIBLE LIQUID, N.O.S. COMB LIQ III
Non Waste Description :	N/R
Quantity :	968 Gallons
Quantity Tons, Acute, Non-Acute :	4.0366974, 0, 4.0366974
Quantity Kg, Acute, Non-Acute :	0, 3661.4058
Quantity Tons, Haz, Non-Haz :	0, 4.0366974
Quantity Kg, Haz, Non-Haz :	0, 3661.4058
Management Method :	H135 - DISCHARGE TO SEWER/POTW OR NPDES
Is EPA Waste :	N
Federal Code :	N/R
State Code :	MA - MA98

RCRA VSQG

Facility Name :	F AND B RUBBER
Facility Address :	37 WASHBURN ST, NEW BEDFORD, MA 02745
County :	BRISTOL

Map Id: K52
Direction: NNE
Distance: 0.468 mi., 2470 ft.
Elevation: 21 ft.
Relative: Lower

Site Name : F AND B RUBBER | F&B RUBBERIZED | F & B Ruberized Inc
37 WASHBURN ST
NEW BEDFORD | New Bedford, MA

Database(s) : [ECHO, FRS, HIST RELEASE - MA, HWG - MA, LEAD - MA, MANIFEST EPA, RCRA VSQG, RELEASE - MA, SHWS - MA] ***(cont.)***

Envirosite ID: 58316645
EPA ID: MAD089353023

RCRA VSQG ***(cont.)***

Date Form Received by Agency :	2021-03-22
EPA ID :	MAR000594705
Mailing Address :	PO BOX 4088, NEW BEDFORD, MA 02745
Contact :	THOMAS FERREIRA
Contact Address :	37 WASHBURN ST, NEW BEDFORD, MA 02745
Contact Country :	US
Contact Telephone :	508-509-2257
Contact Email :	N/R
EPA Region :	01
Land Type :	Private
Source Type :	Notification
Classification :	Very Small Quantity Generator

Description :

Handlers that generate 100 kilograms or less of hazardous waste per calendar month, and accumulate 1000 kg or less of hazardous waste at any time; or generate one kilogram or less of acutely hazardous waste per calendar month, and accumulate at any time: 1 kg or less of acutely hazardous waste; or 100 kg or less of any residue or contaminated soil, waste or other debris resulting from the cleanup of a spill, into or on any land or water, of acutely hazardous waste;or generate 100 kg or less of any residue or contaminated soil, waste or other debris resulting from the cleanup of a spill, into or on any land or water, of acutely hazardous waste during any calendar month, and accumulate at any time: 1 kg or less of acutely hazardous waste; or 100 kg or less of any residue or contaminated soil, waste or other debris resulting from the cleanup of a spill, into or on any land or water, of acutely hazardous waste.

Last Date in Agency List :	2024-12-17

Owner/Operator Summary

Owner/Operator Name :	F AND B RUBBER
Owner/Operator Address :	37 WASHBURN ST, NEW BEDFORD, MA 02745
Owner/Operator Country :	US
Owner/Operator Telephone :	N/R
Owner/Operator Email :	N/R
Owner/Operator Fax :	N/R
Legal Status :	Private
Owner/Operator Type :	Owner
Owner/Operator Start Date :	2021-03-22
Owner/Operator End Date :	N/R

Owner/Operator Name :	F AND B RUBBER
Owner/Operator Address :	37 WASHBURN ST, NEW BEDFORD, MA 02745
Owner/Operator Country :	US
Owner/Operator Telephone :	N/R
Owner/Operator Email :	N/R
Owner/Operator Fax :	N/R
Legal Status :	Private
Owner/Operator Type :	Operator
Owner/Operator Start Date :	2021-03-22
Owner/Operator End Date :	N/R

Map Id: K52
Direction: NNE
Distance: 0.468 mi., 2470 ft.
Elevation: 21 ft.
Relative: Lower

Site Name : F AND B RUBBER | F&B RUBBERIZED | F & B Ruberized Inc
37 WASHBURN ST
NEW BEDFORD | New Bedford, MA

Database(s) : [ECHO, FRS, HIST RELEASE - MA, HWG - MA, LEAD - MA, MANIFEST EPA, RCRA VSQG, RELEASE - MA, SHWS - MA] ***(cont.)***

Envirosite ID: 58316645
EPA ID: MAD089353023

RCRA VSQG ***(cont.)***

Handler Activities Summary

U.S. Importer of Hazardous Waste :	N
Mixed Waste (Haz. and Radioactive) :	N/R
Recycler of Hazardous Waste :	N
Transporter of Hazardous Waste :	N
Treater, Storer or Disposer of HW :	N
Underground Injection Activity :	N
On-site Burner Exemption :	N
Furnace Exemption :	N
Used Oil Fuel Burner :	N
Used Oil Processor :	N
Used Oil Refiner :	N
Used Oil Fuel Marketer to Burner :	N
Used Oil Specification Marketer :	N
Used Oil Transfer Facility :	N
Used Oil Transporter :	N

Hazardous Waste Summary

Waste Code / Name :
D001 - IGNITABLE WASTE
MA01 - WASTE OIL
MA98 - OFF SPECIFICATION USED OIL FUEL THAT IS SHIPPED USING A HW MANIFEST

Notices of Violations Summary

Regulation Violated : N

RELEASE - MA

Facility Name : F&B RUBBERIZED
Facility Address : 37 WASHBURN ST, NEW BEDFORD, 027400000

Incident Summary

Release Tracking Number :	4-0024143
Notification Date :	2012-08-21
Category :	TWO HR
OFC Town :	NEW BEDFORD
Current Status :	Response Action Outcome - A site/release where a Permanent or Temporary Solution Statement (formerly RAO Statement) was submitted. This statement asserts that response actions were sufficient to achieve a level of no significant risk or at least ensure that all substantial hazards were eliminated.
Current Date :	2012-10-22
Phase :	Phase report not required or not submitted.
OHM :	Oil
Agency Link :	Click here for hyperlink provided by the agency.

Map Id: K52
Direction: NNE
Distance: 0.468 mi., 2470 ft.
Elevation: 21 ft.
Relative: Lower

Site Name : F AND B RUBBER | F&B RUBBERIZED | F & B Ruberized Inc
37 WASHBURN ST
NEW BEDFORD | New Bedford, MA

Database(s) : [ECHO, FRS, HIST RELEASE - MA, HWG - MA, LEAD - MA, MANIFEST EPA, RCRA VSQG, RELEASE - MA, SHWS - MA] ***(cont.)***

Envirosite ID: 58316645
EPA ID: MAD089353023

RELEASE - MA ***(cont.)***

Last Date in Agency List : 2024-11-18

Source Details
Source : UNKNOWN

Location Details
Location : INDUSTRIAL
ROADWAY
RESIDNTIAL

Chemicals
Chemical : UNKNOWN CHEMICAL OF TYPE - OIL
Amount : 10 GAL

SHWS - MA

Facility Name : F&B RUBBERIZED
Facility Address : 37 WASHBURN ST, NEW BEDFORD, 027400000

Incident Summary
Release Tracking Number : 4-0024143
Notification Date : 2012-08-21
Category : TWO HR
OFC Town : NEW BEDFORD

Current Status : Response Action Outcome - A site/release where a Permanent or Temporary Solution Statement (formerly RAO Statement) was submitted. This statement asserts that response actions were sufficient to achieve a level of no significant risk or at least ensure that all substantial hazards were eliminated.

Current Date : 2012-10-22
Phase : Phase report not required or not submitted.
OHM : Oil
Agency Link : Click here for hyperlink provided by the agency.
Last Date in Agency List : 2024-11-18

Source Details
Source : UNKNOWN

Map Id: K52
Direction: NNE
Distance: 0.468 mi., 2470 ft.
Elevation: 21 ft.
Relative: Lower

Site Name : F AND B RUBBER | F&B RUBBERIZED | F & B Ruberized Inc
37 WASHBURN ST
NEW BEDFORD | New Bedford, MA

Database(s) : [ECHO, FRS, HIST RELEASE - MA, HWG - MA, LEAD - MA, MANIFEST EPA, RCRA VSQG, RELEASE - MA, SHWS - MA] ***(cont.)***

Envirosite ID: 58316645
EPA ID: MAD089353023

SHWS - MA ***(cont.)***

Location Details
Location : INDUSTRIAL
ROADWAY
RESIDNTIAL

Response Action Information
Response Action Type : NOR
Status : ISSUED
Submittal Date : 2012-08-30

Response Action Type : RLFA
Status : FLDRUN
Submittal Date : 2012-08-21

Response Action Type : RLFA
Status : FLDRUN
Submittal Date : 2012-09-07

Response Action Type : RAO Response Action Outcome - RAO
Status : TSAUD Level I - Technical Screen Audit
Submittal Date : 2012-10-24

Response Action Type : RNFE
Status : RECPT Transmittal or Notification Received
Submittal Date : 2012-10-20

Response Action Type : RLFA
Status : FOLOFF
Submittal Date : 2012-09-12

Response Action Type : RAO Response Action Outcome - RAO
Status : RAORCD RAO Statement Received
Submittal Date : 2012-10-22

Response Action Type : RLFA
Status : FLDD1U
Submittal Date : 2012-08-22

Chemicals
Chemical : UNKNOWN CHEMICAL OF TYPE - OIL
Amount : 10 GAL

Map Id: L53
Direction: NE
Distance: 0.471 mi., 2486 ft.
Elevation: 7 ft.
Relative: Lower

Site Name : BARGE SINKING
OFF 94 KILBURN ST
NEW BEDFORD, MA

Database(s) : [RELEASE - MA, SHWS - MA]

Envirosite ID: 57023695
EPA ID: N/R

RELEASE - MA

Facility Name : BARGE SINKING
Facility Address : OFF 94 KILBURN ST, NEW BEDFORD

Incident Summary
Release Tracking Number : 4-0030022
Notification Date : 2023-10-16
Category : TWO HR
OFC Town : NEW BEDFORD
Current Status : Permanent Solution with No Conditions
Current Date : 2023-11-22
Phase : Phase report not required or not submitted.
OHM : N/R
Agency Link : Click here for hyperlink provided by the agency.
Last Date in Agency List : 2024-11-18

Source Details
Source : BOAT

Location Details
Location : WATERBODY

Chemicals
Chemical : N/R
Amount : N/R

SHWS - MA

Facility Name : BARGE SINKING
Facility Address : OFF 94 KILBURN ST, NEW BEDFORD

Incident Summary
Release Tracking Number : 4-0030022
Notification Date : 2023-10-16
Category : TWO HR
OFC Town : NEW BEDFORD
Current Status : Permanent Solution with No Conditions
Current Date : 2023-11-22
Phase : Phase report not required or not submitted.
OHM : N/R
Agency Link : Click here for hyperlink provided by the agency.
Last Date in Agency List : 2024-11-18

Source Details
Source : BOAT

Map Id: L53
Direction: NE
Distance: 0.471 mi., 2486 ft.
Elevation: 7 ft.
Relative: Lower

Site Name : BARGE SINKING
OFF 94 KILBURN ST
NEW BEDFORD, MA

Database(s) : [RELEASE - MA, SHWS - MA] ***(cont.)***

Envirosite ID: 57023695
EPA ID: N/R

SHWS - MA ***(cont.)***

Location Details
Location : WATERBODY

Response Action Information
Response Action Type : RAO Response Action Outcome - RAO
Status : PSNRCD
Submittal Date : 2023-11-22

Response Action Type : RLFA
Status : FOLFLD
Submittal Date : 2023-10-18

Response Action Type : RNFE
Status : RECPT Transmittal or Notification Received
Submittal Date : 2023-11-13

Response Action Type : RLFA
Status : FLDD1U
Submittal Date : 2023-10-16

Response Action Type : RAO Response Action Outcome - RAO
Status : TSAUD Level I - Technical Screen Audit
Submittal Date : 2023-11-29

Chemicals
Chemical : N/R
Amount : N/R

Map Id: 54
Direction: WSW
Distance: 0.473 mi., 2497 ft.
Elevation: 113 ft.
Relative: Higher

Site Name : COMMERCIAL PROPERTY
247 CEDAR STREET
NEW BEDFORD, MA 02740

Database(s) : [EPA LUST, LUST - MA, RELEASE - MA, SHWS - MA]

Envirosite ID: 58316640
EPA ID: N/R

EPA LUST

Facility Name : COMMERCIAL PROPERTY
Facility Address : 247 CEDAR STREET, NEW BEDFORD, Massachusetts 27400000
County : N/R

Map Id: 54
Direction: WSW
Distance: 0.473 mi., 2497 ft.
Elevation: 113 ft.
Relative: Higher

Site Name : COMMERCIAL PROPERTY
247 CEDAR STREET
NEW BEDFORD, MA 02740

Database(s) : [EPA LUST, LUST - MA, RELEASE - MA, SHWS - MA] ***(cont.)***

Envirosite ID: 58316640
EPA ID: N/R

EPA LUST ***(cont.)***

Facility ID :	N/R
LUST ID :	MA4-0026562
Reported Date :	2017-03-03
Status :	No Further Action
Substance :	N/R
Closed With Residual Contamination (Tribal Only):	N/R
NFA_Letter (Tribal Only) :	N/R
Tribe (Tribal Only) :	N/R
EPA Region :	1
Estimated Population within 1500ft :	3847
Estimated Private Domestic Wells within 1500ft:	0
Within Source Water Protection Area (SPA):	No
SPA Public Water System and Facility ID:	N/R
SPA Water Type :	N/R
SPA Facility Type :	N/R
SPA HUC12 :	N/R
Within Groundwater Wellhead Protection Area (WHPA):	No
WHPA Public Water System and Facility ID:	N/R
WHPA Water Type :	N/R
WHPA Facility Type :	N/R
WHPA HUC12 :	N/R
Within Estimated 100-year Floodplain:	No
Latitude :	41.6428766
Longitude :	-70.9361884
Last Date in Agency List :	2024-05-23

LUST - MA

Facility Name :	COMMERCIAL PROPERTY
Facility Address :	247 CEDAR STREET, NEW BEDFORD, 027400000

Incident Information

Notification Date :	2017-03-03
Release Tracking Number :	4-0026562
Category :	72 HR
OFC Town :	NEW BEDFORD
Current Status :	Permanent Solution with No Conditions
Current Date :	2017-05-04
Phase :	Phase report not required or not submitted.
OHM :	N/R
Agency Link :	Click here for hyperlink provided by the agency.
Last Date in Agency List :	2024-11-18

Source Details

Source :	UST

Map Id: 54
Direction: WSW
Distance: 0.473 mi., 2497 ft.
Elevation: 113 ft.
Relative: Higher

Site Name : COMMERCIAL PROPERTY
247 CEDAR STREET
NEW BEDFORD, MA 02740

Database(s) : [EPA LUST, LUST - MA, RELEASE - MA, SHWS - MA] ***(cont.)***

Envirosite ID: 58316640
EPA ID: N/R

LUST - MA ***(cont.)***

Location Details
Location : COMMERCIAL

Chemicals
Chemical : N/R
Amount : N/R

RELEASE - MA

Facility Name : COMMERCIAL PROPERTY
Facility Address : 247 CEDAR STREET, NEW BEDFORD, 027400000

Incident Summary
Release Tracking Number : 4-0026562
Notification Date : 2017-03-03
Category : 72 HR
OFC Town : NEW BEDFORD
Current Status : Permanent Solution with No Conditions
Current Date : 2017-05-04
Phase : Phase report not required or not submitted.
OHM : N/R
Agency Link : Click here for hyperlink provided by the agency.
Last Date in Agency List : 2024-11-18

Source Details
Source : TANK
UST

Location Details
Location : COMMERCIAL

Chemicals
Chemical : N/R
Amount : N/R

SHWS - MA

Facility Name : COMMERCIAL PROPERTY
Facility Address : 247 CEDAR STREET, NEW BEDFORD, 027400000

Incident Summary
Release Tracking Number : 4-0026562
Notification Date : 2017-03-03

Map Id: 54
Direction: WSW
Distance: 0.473 mi., 2497 ft.
Elevation: 113 ft.
Relative: Higher

Site Name : COMMERCIAL PROPERTY
247 CEDAR STREET
NEW BEDFORD, MA 02740

Database(s) : [EPA LUST, LUST - MA, RELEASE - MA, SHWS - MA] ***(cont.)***

Envirosite ID: 58316640
EPA ID: N/R

SHWS - MA ***(cont.)***

Category :	72 HR
OFC Town :	NEW BEDFORD
Current Status :	Permanent Solution with No Conditions
Current Date :	2017-05-04
Phase :	Phase report not required or not submitted.
OHM :	N/R
Agency Link :	Click here for hyperlink provided by the agency.
Last Date in Agency List :	2024-11-18

Source Details

Source :	TANK UST

Location Details

Location :	COMMERCIAL

Response Action Information

Response Action Type :	RNFE
Status :	RECPT Transmittal or Notification Received
Submittal Date :	2017-05-04
Response Action Type :	RAO Response Action Outcome - RAO
Status :	PSNRCD
Submittal Date :	2017-05-04
Response Action Type :	NOR
Status :	ISSUED
Submittal Date :	2017-03-27
Response Action Type :	RAO Response Action Outcome - RAO
Status :	TSAUD Level I - Technical Screen Audit
Submittal Date :	2017-07-20

Chemicals

Chemical :	N/R
Amount :	N/R

Map Id: L55
Direction: NE
Distance: 0.476 mi., 2515 ft.
Elevation: 7 ft.
Relative: Lower

Site Name : BS REALTY LTD PTR | B&S REALTY | WILLIAM STREET CORP
100 NORTH FRONT ST
NEW BEDFORD | NEW BEDFORD CITY OF, MA

Database(s) : [AFS, ASBESTOS - MA, DOCKET, ECHO, ENF - MA, FRS, HIST ENF - MA, HIST RELEASE - MA, LAST - MA, RELEASE - MA, SHWS - MA]

Envirosite ID: 58316612
EPA ID: N/R

AFS

Facility Name :	BS REALTY LTD PTR
Facility Address :	100 NORTH FRONT STREET, NEW BEDFORD, CITY OF, MA 027407327
County :	Bristol

Facility Summary

Program System ID :	MA0000002512000289
Facility Registry ID :	110002017736
EPA Region :	EPA Region 1 - CT, ME, MA, NH, RI, VT
SIC :	6512 - OPERATORS OF NONRESIDENTIAL BUILDINGS
NAICS :	531210 - Offices of Real Estate Agents and Brokers
Facility Type :	Privately Owned Facility
Air Pollutant Class :	Minor Emissions
Air Operating Status :	Operating
Current High Priority Violation (HPV):	No Violation Identified
Local Control Region Name :	N/R
Last Date in Agency List :	2024-09-24

Air Pollutant Details

Program System ID :	MA0000002512000289
Pollutant :	NITROGEN OXIDES NO2
Substance Registry Services ID (SRS):	167924
Chemical Abstract Service Number :	10102440
Air Pollutant Class :	Minor Emissions

Program System ID :	MA0000002512000289
Pollutant :	TOTAL PARTICULATE MATTER
Substance Registry Services ID (SRS):	1647643
Chemical Abstract Service Number :	N/R
Air Pollutant Class :	Minor Emissions

Program System ID :	MA0000002512000289
Pollutant :	Carbon monoxide
Substance Registry Services ID (SRS):	65052
Chemical Abstract Service Number :	630080
Air Pollutant Class :	Minor Emissions

Program System ID :	MA0000002512000289
Pollutant :	Sulfur dioxide
Substance Registry Services ID (SRS):	150367
Chemical Abstract Service Number :	7446095
Air Pollutant Class :	Minor Emissions

Map Id: L55
Direction: NE
Distance: 0.476 mi., 2515 ft.
Elevation: 7 ft.
Relative: Lower

Site Name : BS REALTY LTD PTR | B&S REALTY | WILLIAM STREET CORP
100 NORTH FRONT ST
NEW BEDFORD | NEW BEDFORD CITY OF, MA

Database(s) : [AFS, ASBESTOS - MA, DOCKET, ECHO, ENF - MA, FRS, HIST ENF - MA, HIST RELEASE - MA, LAST - MA, RELEASE - MA, SHWS - MA] ***(cont.)***

Envirosite ID: 58316612
EPA ID: N/R

AFS ***(cont.)***

Program System ID :	MA0000002512000289
Pollutant :	VOLATILE ORGANIC COMPOUNDS (VOCS)
Substance Registry Services ID (SRS):	761346
Chemical Abstract Service Number :	N/R
Air Pollutant Class :	Minor Emissions

Air Violation History Details

HPV Day Zero Date :	N/R
HPV Resolved Date :	N/R
Program System ID :	MA0000002512000289
Activity ID :	N/R
Agency Type :	N/R
State Code :	N/R
Air Local Control Region Code (LCON):	N/R
Comp Determination UID :	N/R
Enforcement Response Policy :	N/R
Program :	N/R
Pollutant :	N/R
Earliest Determination Date of Federally Reportable Violation (FRV):	N/R

ASBESTOS - MA

Facility Name :	100 NORTH FRONT ST
Facility Address :	100 NORTH FRONT ST, NEW BEDFORD
Project Start Date :	2016-02-17
Project End Date :	2016-02-18
Project ID :	N/R
Form Type :	ANF-001
Project Type :	Dem
Owner Name :	BS REALTY PARTNERSHIP
Owner Address :	100 NORTH FRONT ST
DLS Contractor ID :	AC000868
DLS Contractor :	ADEP GROUP INC
Site Supervisor ID :	AS901423
Site Supervisor :	KELVIN SEVERINO
Last Date in Agency List :	2021-11-09
Project Start Date :	2016-02-17
Project End Date :	2016-02-22
Project ID :	N/R
Form Type :	ANF-001
Project Type :	Dem
Owner Name :	BS REALTY PARTNERSHIP
Owner Address :	100 NORTH FRONT ST
DLS Contractor ID :	AC000868

Map Id: L55
Direction: NE
Distance: 0.476 mi., 2515 ft.
Elevation: 7 ft.
Relative: Lower

Site Name : BS REALTY LTD PTR | B&S REALTY | WILLIAM STREET CORP
100 NORTH FRONT ST
NEW BEDFORD | NEW BEDFORD CITY OF, MA

Database(s) : [AFS, ASBESTOS - MA, DOCKET, ECHO, ENF - MA, FRS, HIST ENF - MA, HIST RELEASE - MA, LAST - MA, RELEASE - MA, SHWS - MA] ***(cont.)***

Envirosite ID: 58316612
EPA ID: N/R

ASBESTOS - MA ***(cont.)***

DLS Contractor :	ADEP GROUP INC
Site Supervisor ID :	AS901423
Site Supervisor :	KELVIN SEVERINO
Last Date in Agency List :	2021-11-09
Facility Name :	100 NORTH FRONT STREET
Facility Address :	100 NORTH FRONT ST, NEW BEDFORD
Project Start Date :	2015-12-12
Project End Date :	2015-12-19
Project ID :	N/R
Form Type :	ANF-001
Project Type :	Dem
Owner Name :	BS REALTY PARTNERSHIP
Owner Address :	100 NORTH FRONT ST
DLS Contractor ID :	AC000868
DLS Contractor :	ADEP GROUP INC
Site Supervisor ID :	AS901423
Site Supervisor :	KELVIN SEVERINO
Last Date in Agency List :	2021-11-09
Facility Name :	VACANT BOILER ROOM
Facility Address :	100 NORTH FRONT STREET, NEW BEDFORD
Project Start Date :	2016-02-17
Project End Date :	2016-02-28
Project ID :	N/R
Form Type :	AQ-06
Project Type :	N/R
Owner Name :	B.S. REALTY PARTNERSHIP
Owner Address :	100 NORTH FRONT STREET
DLS Contractor ID :	N/R
DLS Contractor :	N/R
Site Supervisor ID :	N/R
Site Supervisor :	N/R
Last Date in Agency List :	2021-11-09
Facility Name :	VACANT BOILR ROOM
Facility Address :	100 NORTH FRONT STREET, NEW BEDFORD
Project Start Date :	2016-02-17
Project End Date :	2016-02-28
Project ID :	N/R
Form Type :	AQ-06
Project Type :	N/R

Map Id: L55
Direction: NE
Distance: 0.476 mi., 2515 ft.
Elevation: 7 ft.
Relative: Lower

Site Name : BS REALTY LTD PTR | B&S REALTY | WILLIAM STREET CORP
100 NORTH FRONT ST
NEW BEDFORD | NEW BEDFORD CITY OF, MA

Database(s) : [AFS, ASBESTOS - MA, DOCKET, ECHO, ENF - MA, FRS, HIST ENF - MA, HIST RELEASE - MA, LAST - MA, RELEASE - MA, SHWS - MA] ***(cont.)***

Envirosite ID: 58316612
EPA ID: N/R

ASBESTOS - MA ***(cont.)***

Owner Name :	B.S. REALTY PARTNERSHIP
Owner Address :	100 NORTH FRON STREET
DLS Contractor ID :	N/R
DLS Contractor :	N/R
Site Supervisor ID :	N/R
Site Supervisor :	N/R
Last Date in Agency List :	2021-11-09

DOCKET

Facility Name :	BS REALTY LTD PTR
Facility Address :	100 NORTH FRONT STREET, NEW BEDFORD, CITY OF, MA 027407327

Site Activity Details

Enforcement Action Case Number :	MA000A0000251200028900008
Activity ID :	3400555942
Enforcement Action Name :	BS REALTY LTD PTR
Last Date in Agency List :	2019-02-25
Final Ordr Iss/Final Order Enter Date:	1999-01-29
Complaint/Proposed Order Actual Date:	N/R
Final Order Issued Actual Date :	1999-01-29
Final Order Name :	BS REALTY LTD PTR 251200028900008

Complaint Summary

Respondent/Defendant Name :	N/R
Named in Complaint :	N/R
Named in Final Order :	N/R
SEP Category :	N/R
SEP Description :	N/R
Regional Docket Number :	N/R

Standard Industrial Classification (SIC) Summary

Registry ID :	110002017736
Primary SIC :	6512 - OPERATORS OF NONRESIDENTIAL BUILDINGS
Primary NAICS :	531210 - Offices of Real Estate Agents and Brokers
Settlement FRS ICIS Facility :	3400193729 - BS REALTY LTD PTR

Map Id: L55
Direction: NE
Distance: 0.476 mi., 2515 ft.
Elevation: 7 ft.
Relative: Lower

Site Name : BS REALTY LTD PTR | B&S REALTY | WILLIAM STREET CORP
100 NORTH FRONT ST
NEW BEDFORD | NEW BEDFORD CITY OF, MA

Database(s) : [AFS, ASBESTOS - MA, DOCKET, ECHO, ENF - MA, FRS, HIST ENF - MA, HIST RELEASE - MA, LAST - MA, RELEASE - MA, SHWS - MA] ***(cont.)***

Envirosite ID: 58316612
EPA ID: N/R

DOCKET ***(cont.)***

Pollutants (SRS) :	N/R
Admin EA Closed Actual Date :	N/R
Enforcement Action Name :	N/R
Enforcement Action Resolution :	N/R
Violation Types :	N/R
Case Law Sections :	CAA OTHER - Violations not covered elsewhere

Violation Penalties and Compliance Summary

Compliance Action Cost :	0
EPA Penalty Assessed Amount :	0
Cost Recovery Required :	N/R
Cost of SEP :	0
Cost of Complying Actions :	N/R

Site Activity Details

Enforcement Action Case Number :	MA000A0000251200028900012
Activity ID :	3400555940
Enforcement Action Name :	BS REALTY LTD PTR
Last Date in Agency List :	2019-02-25
Final Ordr Iss/Final Order Enter Date:	2000-01-11
Complaint/Proposed Order Actual Date:	N/R
Final Order Issued Actual Date :	2000-01-11
Final Order Name :	BS REALTY LTD PTR 251200028900012

Complaint Summary

Respondent/Defendant Name :	N/R
Named in Complaint :	N/R
Named in Final Order :	N/R
SEP Category :	N/R
SEP Description :	N/R
Regional Docket Number :	N/R

Map Id: L55
Direction: NE
Distance: 0.476 mi., 2515 ft.
Elevation: 7 ft.
Relative: Lower

Site Name : BS REALTY LTD PTR | B&S REALTY | WILLIAM STREET CORP
100 NORTH FRONT ST
NEW BEDFORD | NEW BEDFORD CITY OF, MA

Database(s) : [AFS, ASBESTOS - MA, DOCKET, ECHO, ENF - MA, FRS, HIST ENF - MA, HIST RELEASE - MA, LAST - MA, RELEASE - MA, SHWS - MA] ***(cont.)***

Envirosite ID: 58316612
EPA ID: N/R

DOCKET ***(cont.)***

Standard Industrial Classification (SIC) Summary

Registry ID :	110002017736
Primary SIC :	6512 - OPERATORS OF NONRESIDENTIAL BUILDINGS
Primary NAICS :	531210 - Offices of Real Estate Agents and Brokers
Settlement FRS ICIS Facility :	3400193729 - BS REALTY LTD PTR
Pollutants (SRS) :	N/R
Admin EA Closed Actual Date :	N/R
Enforcement Action Name :	N/R
Enforcement Action Resolution :	N/R
Violation Types :	N/R
Case Law Sections :	CAA OTHER - Violations not covered elsewhere

Violation Penalties and Compliance Summary

Compliance Action Cost :	0
EPA Penalty Assessed Amount :	0
Cost Recovery Required :	N/R
Cost of SEP :	0
Cost of Complying Actions :	N/R

ECHO

Facility Name :	BS REALTY LTD PTR
Facility Address :	100 NORTH FRONT ST, NEW BEDFORD, MA 02740
County :	BRISTOL
Last Inspection Date :	N/R
Registry ID :	110002017736
FIPS Code :	25005
EPA Region :	01
Inspection Count :	0
Last Inspection Days :	N/R
Informal Count :	0
Last Informal Action Date :	N/R
Formal Action Count :	0
Last Formal Action Date :	2000-01-11
Total Penalties :	0
Penalty Count :	N/R
Last Penalty Date :	2000-01-11

Map Id: L55
Direction: NE
Distance: 0.476 mi., 2515 ft.
Elevation: 7 ft.
Relative: Lower

Site Name : BS REALTY LTD PTR | B&S REALTY | WILLIAM STREET CORP
100 NORTH FRONT ST
NEW BEDFORD | NEW BEDFORD CITY OF, MA

Database(s) : [AFS, ASBESTOS - MA, DOCKET, ECHO, ENF - MA, FRS, HIST ENF - MA, HIST RELEASE - MA, LAST - MA, RELEASE - MA, SHWS - MA] ***(cont.)***

Envirosite ID: 58316612
EPA ID: N/R

ECHO ***(cont.)***

Last Penalty Amount :	10000
QTRS IN NC :	0
Programs IN SNC :	0
Current Compliance Status :	No Violation Identified
Three-Year Compliance Status :	_____
Collection Method :	ADDRESS MATCHING-HOUSE NUMBER
Reference Point :	CENTER OF A FACILITY OR STATION
Accuracy Meters :	30
Derived Tribes :	Mashpee Wampanoag Tribe - 17 mile(s), Wampanoag Tribe of Gay Head (Aquinnah) - 22 mile(s)
Derived HUC :	01090002
Derived WBD :	010900020401
Derived STCTY FIPS :	25005
Derived Zip :	02740
Derived CD113 :	09
Derived CB2010 :	250056512002024
MYRTK Universe :	NNN
NPDES IDs :	N/R
CWA Permit Types :	N/R
CWA Compliance Tracking :	N/R
CWA NAICS :	N/R
CWA SICS :	N/R
CWA Inspection Count :	N/R
CWA Last Inspection Days :	N/R
CWA Informal Count :	N/R
CWA Formal Action Count :	N/R
CWA Last Formal Action Date :	N/R
CWA Penalties :	N/R
CWA Last Penalty Date :	N/R
CWA Last Penalty Amount :	N/R
CWA Quarters IN NC :	N/R
CWA Current Compliance Status :	N/R
CWA Current SNC Flag :	N
CWA 13 Quarters Compliance Status :	N/R
CWA 13 Quarters Effluent Exceedances:	N/R
CWA Three-Year QNCR Codes :	N/R
DFR URL :	Click here for hyperlink provided by the agency.
Facility SIC :	6512
Facility NAICS :	531210 - Offices of Real Estate Agents and Brokers
Facility Last Inspection EPA Date :	N/R
Facility Last Inspection State Date :	N/R
Facility Last Formal Act EPA Date :	N/R
Facility Last Formal Act State Date :	2000-01-11
Facility Last Informal Act EPA Date :	N/R
Facility Last Informal Act State Date:	N/R
Facility Federal Agency :	N/R
TRI Reporter :	N/R
Facility Imp Water Flag :	N/R
Current SNC Flag :	N
Indian County Flag :	N

Map Id: L55
Direction: NE
Distance: 0.476 mi., 2515 ft.
Elevation: 7 ft.
Relative: Lower

Site Name : BS REALTY LTD PTR | B&S REALTY | WILLIAM STREET CORP
100 NORTH FRONT ST
NEW BEDFORD | NEW BEDFORD CITY OF, MA

Database(s) : [AFS, ASBESTOS - MA, DOCKET, ECHO, ENF - MA, FRS, HIST ENF - MA, HIST RELEASE - MA, LAST - MA, RELEASE - MA, SHWS - MA] ***(cont.)***

Envirosite ID: 58316612
EPA ID: N/R

ECHO ***(cont.)***

Federal Flag :	N/R
US Mexico Border Flag :	N/R
Chesapeak Bay Flag :	N/R
AIR Flag :	Y
NPDES Flag :	N
SDWIS Flag :	N
RCRA Flag :	N
TRI Flag :	N
GHG Flag :	N
Major Flag :	N/R
Active Flag :	Y
NAA Flag :	Y
Latitude :	41.65256
Longitude :	-70.92464
Last Date in Agency List :	2025-02-19

ENF - MA

Facility Name :	BS REALTY TRUST
Facility Address :	100 NORTH FRONT ST, NEW BEDFORD
Issued Date :	2000-01-11
Program :	REGULATED ACTIVITY(S)
Penalty Assessed :	10000
Type of Enforcement :	Administrative Consent Order With Penalty
Last Date in Agency List :	2024-10-07
Issued Date :	1999-01-29
Program :	REGULATED ACTIVITY(S)
Penalty Assessed :	5000
Type of Enforcement :	Administrative Consent Order With Penalty
Last Date in Agency List :	2024-10-07
Facility Name :	WILLIAM STREET CORP
Facility Address :	100 NORTH FRONT ST, NEW BEDFORD
Issued Date :	2008-10-27
Program :	REGULATED ACTIVITY(S)
Penalty Assessed :	5350
Type of Enforcement :	Administrative Consent Order With Penalty
Last Date in Agency List :	2024-10-07

FRS

Facility Name :	BS REALTY LTD PTR
Facility Address :	100 NORTH FRONT ST, NEW BEDFORD, MA 02740-7350
County :	BRISTOL

Map Id: L55
Direction: NE
Distance: 0.476 mi., 2515 ft.
Elevation: 7 ft.
Relative: Lower

Site Name : BS REALTY LTD PTR | B&S REALTY | WILLIAM STREET CORP
100 NORTH FRONT ST
NEW BEDFORD | NEW BEDFORD CITY OF, MA

Database(s) : [AFS, ASBESTOS - MA, DOCKET, ECHO, ENF - MA, FRS, HIST ENF - MA, HIST RELEASE - MA, LAST - MA, RELEASE - MA, SHWS - MA] ***(cont.)***

Envirosite ID: 58316612
EPA ID: N/R

FRS ***(cont.)***

Site Details
Registry ID : 110002017736
FRS Facility URL : Click here for hyperlink provided by the agency.
Last Date in Agency List : 2024-12-16

Source Description
Source Description : AIR contains compliance and permit data for stationary sources of air pollution regulated by the EPA, State, and Local air pollution agencies. AFS contains compliance and permit data for stationary sources of air pollution regulated by the EPA, State, and Local air pollution agencies.
Source Description : The Emission Inventory System (EIS) maintains an inventory of large stationary sources and voluntarily-reported smaller sources of air point pollution emitters. It contains information about facility sites and their physical location, emission units, emission processes, release points, control approaches, and regulations. Facility inventory data are kept separate from the emissions data and have stable identifiers to improve continuity from year to year and to help identify duplicate or missing facilities.
The MA-EPICS is the central repository for all environmental protection data for the State of Massachusetts.

FRS Environmental Interest
Source and System ID : AIRS/AFS - 2512000289
EIS - 6624411
ICIS - MA0000002512000289
MA-EPICS - 54433

HIST ENF - MA

Facility Name : ABC DISPOSAL SERVICES, INCORPORATED
Facility Address : 100 NORTH FRONT STREET, NEW BEDFORD, MA

Site Details
Issued Date : 2008-12-09

Details : ABC Disposal agreed to pay $1,740 and to conduct a Supplemental Environmental Project (SEP) which includes asbestos inspector and asbestos awareness training for selected employees of the company. The remainder of the Penalty ($5,220) will be suspended, provided that ABC Disposal completes the SEP.

Violation : SOLID WASTE VIOLATIONS

Map Id: L55
Direction: NE
Distance: 0.476 mi., 2515 ft.
Elevation: 7 ft.
Relative: Lower

Site Name : BS REALTY LTD PTR | B&S REALTY | WILLIAM STREET CORP
100 NORTH FRONT ST
NEW BEDFORD | NEW BEDFORD CITY OF, MA

Database(s) : [AFS, ASBESTOS - MA, DOCKET, ECHO, ENF - MA, FRS, HIST ENF - MA, HIST RELEASE - MA, LAST - MA, RELEASE - MA, SHWS - MA] ***(cont.)***

Envirosite ID: 58316612
EPA ID: N/R

HIST ENF - MA ***(cont.)***

Facility Name : WILLIAM STREET CORP.
Facility Address : 100 NORTH FRONT STREET, NEW BEDFORD, MA

Site Details
Issued Date : 2008-10-27

Details : The company failed to adequately remove ACM from the facility component prior to the demolition of the building.

Violation : ASBESTOS VIOLATIONS

HIST RELEASE - MA

Facility Address : 100 NORTH FRONT ST, NEW BEDFORD

Notification Date : 1999-02-19
RTN Number : 4-14546
Assoc ID : N/R
Source : AST
Category : TWO HR
Location Aid : B&S REALTY
Location : ROADWAY
Municipality : NEW BEDFORD
Last Date in Agency List : 2015-04-09

Chemical Information
Chemical : #6 FUEL OIL 20.0 GAL

LAST - MA

Facility Name : B&S REALTY
Facility Address : 100 NORTH FRONT ST, NEW BEDFORD

Incident Information
Notification Date : 1999-02-19
Release Tracking Number : 4-0014546
Category : TWO HR
OFC Town : NEW BEDFORD

Map Id: L55
Direction: NE
Distance: 0.476 mi., 2515 ft.
Elevation: 7 ft.
Relative: Lower

Site Name : BS REALTY LTD PTR | B&S REALTY | WILLIAM STREET CORP
100 NORTH FRONT ST
NEW BEDFORD | NEW BEDFORD CITY OF, MA

Database(s) : [AFS, ASBESTOS - MA, DOCKET, ECHO, ENF - MA, FRS, HIST ENF - MA, HIST RELEASE - MA, LAST - MA, RELEASE - MA, SHWS - MA] ***(cont.)***

Envirosite ID: 58316612
EPA ID: N/R

LAST - MA ***(cont.)***

Current Status : Response Action Outcome - A site/release where a Permanent or Temporary Solution Statement (formerly RAO Statement) was submitted. This statement asserts that response actions were sufficient to achieve a level of no significant risk or at least ensure that all substantial hazards were eliminated.

Current Date : 1999-03-29
Phase : Phase report not required or not submitted.
OHM : Oil
Agency Link : Click here for hyperlink provided by the agency.
Last Date in Agency List : 2024-11-18

Source Details
Source : AST

Location Details
Location : ROADWAY

Chemicals
Chemical : #6 FUEL OIL
Amount : 20 GAL

RELEASE - MA

Facility Name : B&S REALTY
Facility Address : 100 NORTH FRONT ST, NEW BEDFORD

Incident Summary
Release Tracking Number : 4-0014546
Notification Date : 1999-02-19
Category : TWO HR
OFC Town : NEW BEDFORD

Current Status : Response Action Outcome - A site/release where a Permanent or Temporary Solution Statement (formerly RAO Statement) was submitted. This statement asserts that response actions were sufficient to achieve a level of no significant risk or at least ensure that all substantial hazards were eliminated.

Current Date : 1999-03-29
Phase : Phase report not required or not submitted.
OHM : Oil
Agency Link : Click here for hyperlink provided by the agency.

Map Id: L55
Direction: NE
Distance: 0.476 mi., 2515 ft.
Elevation: 7 ft.
Relative: Lower

Site Name : BS REALTY LTD PTR | B&S REALTY | WILLIAM STREET CORP
100 NORTH FRONT ST
NEW BEDFORD | NEW BEDFORD CITY OF, MA

Database(s) : [AFS, ASBESTOS - MA, DOCKET, ECHO, ENF - MA, FRS, HIST ENF - MA, HIST RELEASE - MA, LAST - MA, RELEASE - MA, SHWS - MA] ***(cont.)***

Envirosite ID: 58316612
EPA ID: N/R

RELEASE - MA ***(cont.)***

Last Date in Agency List : 2024-11-18

Source Details
Source : AST

Location Details
Location : ROADWAY

Chemicals
Chemical : #6 FUEL OIL
Amount : 20 GAL

Facility Name : REVERE COPPER
Facility Address : 100 NORTH FRONT ST, NEW BEDFORD

Incident Summary
Release Tracking Number : 4-0015193
Notification Date : 1999-12-16
Category : 120 DY
OFC Town : NEW BEDFORD
Current Status : RAONR
Current Date : 2002-04-23
Phase : Phase report not required or not submitted.
OHM : Hazardous Material
Agency Link : Click here for hyperlink provided by the agency.
Last Date in Agency List : 2024-11-18

Source Details
Source : UNKNOWN

Location Details
Location : INDUSTRIAL

Chemicals
Chemical : ZINC
Amount : 57000 PPB

Map Id: L55
Direction: NE
Distance: 0.476 mi., 2515 ft.
Elevation: 7 ft.
Relative: Lower

Site Name : BS REALTY LTD PTR | B&S REALTY | WILLIAM STREET CORP
100 NORTH FRONT ST
NEW BEDFORD | NEW BEDFORD CITY OF, MA

Database(s) : [AFS, ASBESTOS - MA, DOCKET, ECHO, ENF - MA, FRS, HIST ENF - MA, HIST RELEASE - MA, LAST - MA, RELEASE - MA, SHWS - MA] ***(cont.)***

Envirosite ID: 58316612
EPA ID: N/R

RELEASE - MA ***(cont.)***

Chemical : NICKEL
Amount : 47000 PPB

SHWS - MA

Facility Name : B&S REALTY
Facility Address : 100 NORTH FRONT ST, NEW BEDFORD

Incident Summary
Release Tracking Number : 4-0014546
Notification Date : 1999-02-19
Category : TWO HR
OFC Town : NEW BEDFORD

Current Status : Response Action Outcome - A site/release where a Permanent or Temporary Solution Statement (formerly RAO Statement) was submitted. This statement asserts that response actions were sufficient to achieve a level of no significant risk or at least ensure that all substantial hazards were eliminated.

Current Date : 1999-03-29
Phase : Phase report not required or not submitted.
OHM : Oil
Agency Link : Click here for hyperlink provided by the agency.
Last Date in Agency List : 2024-11-18

Source Details
Source : AST

Location Details
Location : ROADWAY

Response Action Information
Response Action Type : RAO Response Action Outcome - RAO
Status : TSAUD Level I - Technical Screen Audit
Submittal Date : 2005-01-27

Response Action Type : NOR
Status : ISSUED
Submittal Date : 1999-03-05

Map Id: L55
Direction: NE
Distance: 0.476 mi., 2515 ft.
Elevation: 7 ft.
Relative: Lower

Site Name : BS REALTY LTD PTR | B&S REALTY | WILLIAM STREET CORP
100 NORTH FRONT ST
NEW BEDFORD | NEW BEDFORD CITY OF, MA

Database(s) : [AFS, ASBESTOS - MA, DOCKET, ECHO, ENF - MA, FRS, HIST ENF - MA, HIST RELEASE - MA, LAST - MA, RELEASE - MA, SHWS - MA] ***(cont.)***

Envirosite ID: 58316612
EPA ID: N/R

SHWS - MA ***(cont.)***

Response Action Type :	RLFA
Status :	FOLOFF
Submittal Date :	1999-02-19
Response Action Type :	RAO Response Action Outcome - RAO
Status :	RAORCD RAO Statement Received
Submittal Date :	1999-03-29
Response Action Type :	RLFA
Status :	FLDDO
Submittal Date :	1999-02-19
Response Action Type :	RNF Release Notification Form Received
Status :	REPORT Reportable Release or Threat of Release
Submittal Date :	1999-03-29
Response Action Type :	NOR
Status :	FLDISS
Submittal Date :	1999-02-19

Chemicals

Chemical :	#6 FUEL OIL
Amount :	20 GAL
Facility Name :	REVERE COPPER
Facility Address :	100 NORTH FRONT ST, NEW BEDFORD

Incident Summary

Release Tracking Number :	4-0015193
Notification Date :	1999-12-16
Category :	120 DY
OFC Town :	NEW BEDFORD
Current Status :	RAONR
Current Date :	2002-04-23
Phase :	Phase report not required or not submitted.
OHM :	Hazardous Material
Agency Link :	Click here for hyperlink provided by the agency.
Last Date in Agency List :	2024-11-18

Map Id: L55
Direction: NE
Distance: 0.476 mi., 2515 ft.
Elevation: 7 ft.
Relative: Lower

Site Name : BS REALTY LTD PTR | B&S REALTY | WILLIAM STREET CORP
100 NORTH FRONT ST
NEW BEDFORD | NEW BEDFORD CITY OF, MA

Database(s) : [AFS, ASBESTOS - MA, DOCKET, ECHO, ENF - MA, FRS, HIST ENF - MA, HIST RELEASE - MA, LAST - MA, RELEASE - MA, SHWS - MA] ***(cont.)***

Envirosite ID: 58316612
EPA ID: N/R

SHWS - MA ***(cont.)***

Source Details
Source : UNKNOWN

Location Details
Location : INDUSTRIAL

Response Action Information

Details for this site have been truncated due to the large number of available details for this site within this dataset. For the complete details for this site, contact your Envirosite account representative for a complimentary site report containing all of the details available.

Response Action Type : TCLASS Tier Classification
Status : PEREXT Permit Extension Received
Submittal Date : 2006-03-24

Response Action Type : TCLASS Tier Classification
Status : TCEXT
Submittal Date : 2023-03-31

Response Action Type : TCLASS Tier Classification
Status : PEREXT Permit Extension Received
Submittal Date : 2008-04-03

Response Action Type : TCLASS Tier Classification
Status : RECPT Transmittal or Notification Received
Submittal Date : 1997-08-05

Response Action Type : TCLASS Tier Classification
Status : LEGNOT Legal Notice Published
Submittal Date : 2006-03-24

Response Action Type : TCLASS Tier Classification
Status : LNKVIC RTN Linked to TCLASS Via IRA Completion Statement
Submittal Date : 2021-10-05

Response Action Type : TCLASS Tier Classification
Status : LEGNOT Legal Notice Published
Submittal Date : 2008-03-26

Map Id: L55
Direction: NE
Distance: 0.476 mi., 2515 ft.
Elevation: 7 ft.
Relative: Lower

Site Name : BS REALTY LTD PTR | B&S REALTY | WILLIAM STREET CORP
100 NORTH FRONT ST
NEW BEDFORD | NEW BEDFORD CITY OF, MA

Database(s) : [AFS, ASBESTOS - MA, DOCKET, ECHO, ENF - MA, FRS, HIST ENF - MA, HIST RELEASE - MA, LAST - MA, RELEASE - MA, SHWS - MA] ***(cont.)***

Envirosite ID: 58316612
EPA ID: N/R

SHWS - MA ***(cont.)***

Response Action Type : TCLASS Tier Classification
Status : LNKVMP RTN Linked to TCLASS Via Minor Permit Modification
Submittal Date : 2004-07-01

Response Action Type : TCLASS Tier Classification
Status : REVRCD Revised Statement or Transmittal Received
Submittal Date : 2000-04-07

Response Action Type : TCLASS Tier Classification
Status : LNKVTC RTN Linked to TCLASS Via Tier Classification Submittal
Submittal Date : 2000-11-06

Response Action Type : TCLASS Tier Classification
Status : TIERII Tier 2 Classification
Submittal Date : 2000-04-07

Response Action Type : RAONR RAO Not Required
Status : RTCLSS Linked to a Tier Classified Site
Submittal Date : 2002-04-23

Response Action Type : TCLASS Tier Classification
Status : LEGNOT Legal Notice Published
Submittal Date : 2010-05-19

Response Action Type : TCLASS Tier Classification
Status : LNKVTC RTN Linked to TCLASS Via Tier Classification Submittal
Submittal Date : 2002-04-23

Response Action Type : TCLASS Tier Classification
Status : REVRCD Revised Statement or Transmittal Received
Submittal Date : 2000-11-06

Chemicals
Chemical : ZINC
Amount : 57000 PPB

Chemical : NICKEL
Amount : 47000 PPB

Map Id: 56
Direction: SSW
Distance: 0.501 mi., 2643 ft.
Elevation: 97 ft.
Relative: Higher

Site Name : RESIDENCE | MI PANCITA FELIZ INC
591 COUNTY STREET
NEW BEDFORD, MA

Database(s) : [CHURCHES, RELEASE - MA, SHWS - MA]

Envirosite ID: 2710296
EPA ID: N/R

CHURCHES

Facility Name :	MI PANCITA FELIZ INC
Facility Address :	591 COUNTY ST, NEW BEDFORD, MA 2740
EIN :	822824148
Affliation :	Independent - This code is used if the organization is an independent organization or an independent auxiliary (i.e., not affiliated with a National, Regional, or Geographic grouping of organizations).
Ruling :	201710
Foundation :	Organization that normally receives no more than one-third of its support from gross investment income and unrelated business income and at the same time more than one-third of its support from contributions, fees, and gross receipts related to exempt purposes. 509 (a)(2)
Activity :	0
Organization :	Corporation
NTEE Code :	X20
Latitude :	41.640051
Longitude :	-70.931416
Last Date in Agency List :	2024-04-30

RELEASE - MA

Facility Name :	RESIDENCE
Facility Address :	591 COUNTY STREET, NEW BEDFORD, 027420000

Incident Summary

Release Tracking Number :	4-0025585
Notification Date :	2015-04-16
Category :	TWO HR
OFC Town :	NEW BEDFORD
Current Status :	Permanent Solution with No Conditions
Current Date :	2015-07-21
Phase :	Phase report not required or not submitted.
OHM :	Oil
Agency Link :	Click here for hyperlink provided by the agency.
Last Date in Agency List :	2024-11-18

Source Details

Source :	MISC CONTA

Location Details

Location :	RESIDNTIAL

Map Id: 56
Direction: SSW
Distance: 0.501 mi., 2643 ft.
Elevation: 97 ft.
Relative: Higher

Site Name : RESIDENCE | MI PANCITA FELIZ INC
591 COUNTY STREET
NEW BEDFORD, MA

Database(s) : [CHURCHES, RELEASE - MA, SHWS - MA] ***(cont.)***

Envirosite ID: 2710296
EPA ID: N/R

RELEASE - MA ***(cont.)***

Chemicals
Chemical : WASTE OIL
Amount : 10 GAL

SHWS - MA

Facility Name : RESIDENCE
Facility Address : 591 COUNTY STREET, NEW BEDFORD, 027420000

Incident Summary
Release Tracking Number : 4-0025585
Notification Date : 2015-04-16
Category : TWO HR
OFC Town : NEW BEDFORD
Current Status : Permanent Solution with No Conditions
Current Date : 2015-07-21
Phase : Phase report not required or not submitted.
OHM : Oil
Agency Link : Click here for hyperlink provided by the agency.
Last Date in Agency List : 2024-11-18

Source Details
Source : MISC CONTA

Location Details
Location : RESIDNTIAL

Response Action Information
Response Action Type : RAO Response Action Outcome - RAO
Status : TSAUD Level I - Technical Screen Audit
Submittal Date : 2015-08-18

Response Action Type : NOR
Status : ISSUED
Submittal Date : 2015-04-28

Response Action Type : RLFA
Status : FLDD1A
Submittal Date : 2015-04-16

Response Action Type : RNFE
Status : RECPT Transmittal or Notification Received
Submittal Date : 2015-06-12

Map Id: 56
Direction: SSW
Distance: 0.501 mi., 2643 ft.
Elevation: 97 ft.
Relative: Higher

Site Name : RESIDENCE | MI PANCITA FELIZ INC
591 COUNTY STREET
NEW BEDFORD, MA

Database(s) : [CHURCHES, RELEASE - MA, SHWS - MA] ***(cont.)***

Envirosite ID: 2710296
EPA ID: N/R

SHWS - MA ***(cont.)***

Response Action Type :	RAO Response Action Outcome - RAO
Status :	PSNRCD
Submittal Date :	2015-07-21

Chemicals

Chemical :	WASTE OIL
Amount :	10 GAL

Map Id: 57
Direction: ESE
Distance: 0.524 mi., 2769 ft.
Elevation: -6 ft.
Relative: Lower

Site Name : New Bedford
N/R
MA

Database(s) : [NPL - MA]

Envirosite ID: 15496743
EPA ID: N/R

NPL - MA

Facility Name :	New Bedford
Facility Address :	N/R
County :	N/R

Site Details

EPA ID :	N/R
NPL Status :	N/R
DEP Staff :	Joe Coyne
Congressional District :	N/R
Community Involvement Coordinator :	N/R
Remedial Project Manager :	N/R
Additional Contacts :	N/R
Proposed Date :	N/R
Final Date :	N/R
Site ID :	N/R
Site Aliases :	N/R
Site Responsibility :	N/R
Site Town :	N/R
Site History :	N/R
What is Being Done to Clean Up the Site?:	N/R
What is the Current Site Status? :	N/R

Map Id: 58
Direction: WSW
Distance: 0.541 mi., 2856 ft.
Elevation: 111 ft.
Relative: Higher

Site Name : MACOMBER RESIDENCE
48 SHAWMUT AVE
NEW BEDFORD, MA

Database(s) : [HIST RELEASE - MA, RELEASE - MA, SHWS - MA]

Envirosite ID: 2669132
EPA ID: N/R

HIST RELEASE - MA

Facility Address :	48 SHAWMUT AVE, NEW BEDFORD
Notification Date :	1997-05-27
RTN Number :	4-13056
Assoc ID :	N/R
Source :	PIPE
Category :	TWO HR
Location Aid :	MACOMBER RESIDENCE
Location :	RESIDNTIAL
Municipality :	NEW BEDFORD
Last Date in Agency List :	2015-04-09

Chemical Information

Chemical :	#2 FUEL OIL 75.0 GAL

RELEASE - MA

Facility Name :	MACOMBER RESIDENCE
Facility Address :	48 SHAWMUT AVE, NEW BEDFORD

Incident Summary

Release Tracking Number :	4-0013056
Notification Date :	1997-05-27
Category :	TWO HR
OFC Town :	NEW BEDFORD
Current Status :	Response Action Outcome - A site/release where a Permanent or Temporary Solution Statement (formerly RAO Statement) was submitted. This statement asserts that response actions were sufficient to achieve a level of no significant risk or at least ensure that all substantial hazards were eliminated.
Current Date :	1997-07-28
Phase :	Phase report not required or not submitted.
OHM :	Oil
Agency Link :	Click here for hyperlink provided by the agency.
Last Date in Agency List :	2024-11-18

Source Details

Source :	PIPE

Location Details

Location :	RESIDNTIAL

Map Id: 58
Direction: WSW
Distance: 0.541 mi., 2856 ft.
Elevation: 111 ft.
Relative: Higher

Site Name : MACOMBER RESIDENCE
48 SHAWMUT AVE
NEW BEDFORD, MA

Database(s) : [HIST RELEASE - MA, RELEASE - MA, SHWS - MA] ***(cont.)***

Envirosite ID: 2669132
EPA ID: N/R

RELEASE - MA ***(cont.)***

Chemicals
Chemical : #2 FUEL OIL
Amount : 75 GAL

SHWS - MA

Facility Name : MACOMBER RESIDENCE
Facility Address : 48 SHAWMUT AVE, NEW BEDFORD

Incident Summary
Release Tracking Number : 4-0013056
Notification Date : 1997-05-27
Category : TWO HR
OFC Town : NEW BEDFORD

Current Status : Response Action Outcome - A site/release where a Permanent or Temporary Solution Statement (formerly RAO Statement) was submitted. This statement asserts that response actions were sufficient to achieve a level of no significant risk or at least ensure that all substantial hazards were eliminated.

Current Date : 1997-07-28
Phase : Phase report not required or not submitted.
OHM : Oil
Agency Link : Click here for hyperlink provided by the agency.
Last Date in Agency List : 2024-11-18

Source Details
Source : PIPE

Location Details
Location : RESIDNTIAL

Response Action Information
Response Action Type : NOR
Status : ISSUED
Submittal Date : 1997-06-04

Response Action Type : RAO Response Action Outcome - RAO
Status : RAORCD RAO Statement Received
Submittal Date : 1997-07-28

Response Action Type : RLFA
Status : FOLOFF
Submittal Date : 1997-05-27

Map Id: 58
Direction: WSW
Distance: 0.541 mi., 2856 ft.
Elevation: 111 ft.
Relative: Higher

Site Name : MACOMBER RESIDENCE
48 SHAWMUT AVE
NEW BEDFORD, MA

Database(s) : [HIST RELEASE - MA, RELEASE - MA, SHWS - MA] ***(cont.)***

Envirosite ID: 2669132
EPA ID: N/R

SHWS - MA ***(cont.)***

Response Action Type :	RNF Release Notification Form Received
Status :	REPORT Reportable Release or Threat of Release
Submittal Date :	1997-07-28

Chemicals

Chemical :	#2 FUEL OIL
Amount :	75 GAL

Map Id: M59
Direction: S
Distance: 0.546 mi., 2883 ft.
Elevation: 64 ft.
Relative: Higher

Site Name : FIRE STATION | FIRE STATION #2 | NEW BEDFORD FIRE DEPT
868 PLEASANT ST
NEW BEDFORD, MA

Database(s) : [ASBESTOS - MA, EPA LUST, ERNS, HIST RELEASE - MA, LUST - MA, RELEASE - MA, SHWS - MA]

Envirosite ID: 2669105
EPA ID: N/R

ASBESTOS - MA

Facility Name :	FIRE DEPARTMENT HEAD QUARTERS
Facility Address :	868 PLEASANT STREET, NEW BEDFORD
Project Start Date :	2023-06-13
Project End Date :	2023-06-13
Project ID :	N/R
Form Type :	ANF-001
Project Type :	Renv
Owner Name :	CITY OF NEW BEDFORD/FACILITIES & FLEET MANAGE
Owner Address :	294 LIBERTY STREET
DLS Contractor ID :	AC000412
DLS Contractor :	ENVIRONMENTAL RESPONSE SERVICES INC
Site Supervisor ID :	AS902311
Site Supervisor :	RAFAEL DIAZ
Last Date in Agency List :	2023-08-17
Facility Name :	FIRE STATION #2
Facility Address :	868 PLEASANT ST, NEW BEDFORD
Project Start Date :	2008-12-11
Project End Date :	2008-12-21
Project ID :	N/R
Form Type :	ANF-001
Project Type :	Rpr
Owner Name :	CITY OF NEW BEDFORD
Owner Address :	N/R

Map Id: M59
Direction: S
Distance: 0.546 mi., 2883 ft.
Elevation: 64 ft.
Relative: Higher

Site Name : FIRE STATION | FIRE STATION #2 | NEW BEDFORD FIRE DEPT
868 PLEASANT ST
NEW BEDFORD, MA

Database(s) : [ASBESTOS - MA, EPA LUST, ERNS, HIST RELEASE - MA, LUST - MA, RELEASE - MA, SHWS - MA] ***(cont.)***

Envirosite ID: 2669105
EPA ID: N/R

ASBESTOS - MA ***(cont.)***

DLS Contractor ID :	AC000356
DLS Contractor :	FRANKLIN ANALYTICAL SERVICES
Site Supervisor ID :	AS040141
Site Supervisor :	THOMAS J. MCCOOG SR.
Last Date in Agency List :	2021-11-09
Facility Name :	FIRE STATION #2
Facility Address :	868 PLEASANT STREET, NEW BEDFORD
Project Start Date :	2018-05-04
Project End Date :	2018-05-10
Project ID :	N/R
Form Type :	ANF-001
Project Type :	Renv
Owner Name :	CITY OF NEW BEDFORD
Owner Address :	133 WILLIAM STREET
DLS Contractor ID :	AC000640
DLS Contractor :	ACME ABATEMENT CONTRACTOR INC
Site Supervisor ID :	AS041773
Site Supervisor :	SENG AN MEAS
Last Date in Agency List :	2021-11-09
Project Start Date :	2018-05-11
Project End Date :	2018-05-17
Project ID :	N/R
Form Type :	ANF-001
Project Type :	Renv
Owner Name :	CITY OF NEW BEDFORD
Owner Address :	133 WILLIAM STREET
DLS Contractor ID :	AC000640
DLS Contractor :	ACME ABATEMENT CONTRACTOR INC
Site Supervisor ID :	AS041773
Site Supervisor :	SENG AN MEAS
Last Date in Agency List :	2021-11-09
Project Start Date :	2018-05-15
Project End Date :	2018-05-21
Project ID :	N/R
Form Type :	ANF-001
Project Type :	Renv
Owner Name :	CITY OF NEW BEDFORD
Owner Address :	133 WILLIAM STREET
DLS Contractor ID :	AC000640
DLS Contractor :	ACME ABATEMENT CONTRACTOR INC
Site Supervisor ID :	AS041773
Site Supervisor :	SENG AN MEAS
Last Date in Agency List :	2021-11-09

Map Id: M59
Direction: S
Distance: 0.546 mi., 2883 ft.
Elevation: 64 ft.
Relative: Higher

Site Name : FIRE STATION | FIRE STATION #2 | NEW BEDFORD FIRE DEPT
868 PLEASANT ST
NEW BEDFORD, MA

Database(s) : [ASBESTOS - MA, EPA LUST, ERNS, HIST RELEASE - MA, LUST - MA, RELEASE - MA, SHWS - MA] ***(cont.)***

Envirosite ID: 2669105
EPA ID: N/R

ASBESTOS - MA ***(cont.)***

Project Start Date :	2005-12-09
Project End Date :	2005-12-16
Project ID :	N/R
Form Type :	ANF-001
Project Type :	Rpr
Owner Name :	CITY OF NEW BEDFORD
Owner Address :	N/R
DLS Contractor ID :	AC000356
DLS Contractor :	FRANKLIN ANALYTICAL SERVICES
Site Supervisor ID :	AS040141
Site Supervisor :	THOMAS J. MCCOOG SR.
Last Date in Agency List :	2021-11-09
Facility Name :	NEW BEDFORD FIRE DEPT
Facility Address :	868 PLEASANT ST, NEW BEDFORD
Project Start Date :	2017-01-24
Project End Date :	2017-01-31
Project ID :	N/R
Form Type :	ANF-001
Project Type :	Renv
Owner Name :	NEW BEDFORD FIRE DEPARTMENT
Owner Address :	868 PLEASANT ST
DLS Contractor ID :	AC000746
DLS Contractor :	WHALING CITY ENVIRONMENTAL
Site Supervisor ID :	AS040658
Site Supervisor :	FRANK DELGADO
Last Date in Agency List :	2021-11-09
Facility Name :	NEW BEDFORD FIRE STATION #2
Facility Address :	868 PLEASANT STREET, NEW BEDFORD
Project Start Date :	2018-09-18
Project End Date :	2018-09-18
Project ID :	N/R
Form Type :	ANF-001
Project Type :	Renv
Owner Name :	CITY OF NEW BEDFORD
Owner Address :	294 LIBERTY STREET
DLS Contractor ID :	AC000412
DLS Contractor :	ENVIRONMENTAL RESPONSE SERVICES INC
Site Supervisor ID :	AS041806
Site Supervisor :	JAMES H. POLLOCK III
Last Date in Agency List :	2021-11-09

EPA LUST

Facility Name :	FIRE STATION
Facility Address :	868 PLEASANT ST, NEW BEDFORD, Massachusetts
County :	N/R

Map Id: M59
Direction: S
Distance: 0.546 mi., 2883 ft.
Elevation: 64 ft.
Relative: Higher

Site Name : FIRE STATION | FIRE STATION #2 | NEW BEDFORD FIRE DEPT
868 PLEASANT ST
NEW BEDFORD, MA

Database(s) : [ASBESTOS - MA, EPA LUST, ERNS, HIST RELEASE - MA, LUST - MA, RELEASE - MA, SHWS - MA] ***(cont.)***

Envirosite ID: 2669105
EPA ID: N/R

EPA LUST ***(cont.)***

Facility ID :	N/R
LUST ID :	MA4-0012737
Reported Date :	1996-12-27
Status :	No Further Action
Substance :	N/R
Closed With Residual Contamination (Tribal Only):	N/R
NFA_Letter (Tribal Only) :	N/R
Tribe (Tribal Only) :	N/R
EPA Region :	1
Estimated Population within 1500ft :	2343
Estimated Private Domestic Wells within 1500ft:	0
Within Source Water Protection Area (SPA):	No
SPA Public Water System and Facility ID:	N/R
SPA Water Type :	N/R
SPA Facility Type :	N/R
SPA HUC12 :	N/R
Within Groundwater Wellhead Protection Area (WHPA):	No
WHPA Public Water System and Facility ID:	N/R
WHPA Water Type :	N/R
WHPA Facility Type :	N/R
WHPA HUC12 :	N/R
Within Estimated 100-year Floodplain:	No
Latitude :	41.63910965
Longitude :	-70.92761849
Last Date in Agency List :	2024-05-23

ERNS

Facility Address :	868 PLEASANT ST, NEW BEDFORD, MA
County :	BRISTOL

Incident Information

Incident Date Time :	2021-04-17 15:00:00
Type of Incident :	UNKNOWN SHEEN
Incident Cause :	UNKNOWN
Incident DTG :	DISCOVERED
Incident Location :	UNKNOWN SHEEN INCIDENT
Sequence Number :	1302931
Potential Flag :	N
Description of Incident :	CALLER IS REPORTING AN UNKNOWN SHEEN FROM AN UNKNOWN SOURCE ON THE ACUSHNET RIVER.
Last Date in Agency List :	2022-04-27

Map Id: M59
Direction: S
Distance: 0.546 mi., 2883 ft.
Elevation: 64 ft.
Relative: Higher

Site Name : FIRE STATION | FIRE STATION #2 | NEW BEDFORD FIRE DEPT
868 PLEASANT ST
NEW BEDFORD, MA

Database(s) : [ASBESTOS - MA, EPA LUST, ERNS, HIST RELEASE - MA, LUST - MA, RELEASE - MA, SHWS - MA] ***(cont.)***

Envirosite ID: 2669105
EPA ID: N/R

ERNS ***(cont.)***

Incident Response Summary

Date Time Received :	2021-04-17 15:37:00
Date Time Completed :	2021-04-17 15:44:00
Call Type :	Incident
Source :	TELEPHONE
Responsible Company :	N/R
Responsible Org Type :	UNKNOWN
Responsible City :	N/R
Responsible State :	XX
Responsible Zip :	N/R

Incident Details Summary

Remedial Action :	NONE
Medium :	ACUSHNET RIVER
Medium Description :	WATER
Body of Water :	ACUSHNET RIVER
Weather Conditions :	N/R
Water Temperature :	N/R
Water Supply Contaminated :	U
Waterway Closed :	N
Waterway Description :	N/R

Additional Incident Details Summary

Actual Amount :	N/R
Actual Amount Units :	N/R
Capacity of Tank :	N/R
Capacity of Tank Units :	N/R
Continuous Release Begin Date :	N/R
Continuous Release End Date :	N/R
Continuous Release Change Date :	N/R
Continuous Release Permit :	N/R
Continuous Release Type :	N/R
Description of Tank :	N/R
Device Operational :	U
DOT Crossing Number :	N/R
DOT Regulated :	U
NPDES :	N/R
NPDES Compliance :	U
Pipeline Aboveground :	ABOVE
Pipeline Covered :	U
Pipeline Type :	N/R
Tank ID :	N/R
Tank Regulated :	U
Tank Regulated by :	N/R

Materials Involved Summary

Name of Material :	UNKNOWN OIL
CAS Number :	000000-00-0

Map Id: M59
Direction: S
Distance: 0.546 mi., 2883 ft.
Elevation: 64 ft.
Relative: Higher

Site Name : FIRE STATION | FIRE STATION #2 | NEW BEDFORD FIRE DEPT
868 PLEASANT ST
NEW BEDFORD, MA

Database(s) : [ASBESTOS - MA, EPA LUST, ERNS, HIST RELEASE - MA, LUST - MA, RELEASE - MA, SHWS - MA] ***(cont.)***

Envirosite ID: 2669105
EPA ID: N/R

ERNS ***(cont.)***

Amount of Material :	0
Unit of Measure :	UNKNOWN AMOUNT
UN Number :	N/R
CHRIS Code :	OUN
Reached Water :	YES
Amount in Water :	0
Unit of Measure (Reach Water) :	UNKNOWN AMOUNT

HIST RELEASE - MA

Facility Address :	868 PLEASANT ST, NEW BEDFORD
Notification Date :	1996-12-27
RTN Number :	4-12737
Assoc ID :	N/R
Source :	UST
Category :	72 HR
Location Aid :	FIRE STATION
Location :	N/R
Municipality :	NEW BEDFORD
Last Date in Agency List :	2015-04-09

Chemical Information

Chemical :	GASOLINE 500.0 PPM

LUST - MA

Facility Name :	FIRE STATION
Facility Address :	868 PLEASANT ST, NEW BEDFORD

Incident Information

Notification Date :	1996-12-27
Release Tracking Number :	4-0012737
Category :	72 HR
OFC Town :	NEW BEDFORD
Current Status :	Response Action Outcome - A site/release where a Permanent or Temporary Solution Statement (formerly RAO Statement) was submitted. This statement asserts that response actions were sufficient to achieve a level of no significant risk or at least ensure that all substantial hazards were eliminated.
Current Date :	2007-06-29
Phase :	Phase report not required or not submitted.
OHM :	Oil
Agency Link :	Click here for hyperlink provided by the agency.
Last Date in Agency List :	2024-11-18

Map Id: M59
Direction: S
Distance: 0.546 mi., 2883 ft.
Elevation: 64 ft.
Relative: Higher

Site Name : FIRE STATION | FIRE STATION #2 | NEW BEDFORD FIRE DEPT
868 PLEASANT ST
NEW BEDFORD, MA

Database(s) : [ASBESTOS - MA, EPA LUST, ERNS, HIST RELEASE - MA, LUST - MA, RELEASE - MA, SHWS - MA] ***(cont.)***

Envirosite ID: 2669105
EPA ID: N/R

LUST - MA ***(cont.)***

Source Details
Source : UST

Location Details
Location : N/R

Chemicals
Chemical : GASOLINE
Amount : 500 PPM

RELEASE - MA

Facility Name : FIRE STATION
Facility Address : 868 PLEASANT ST, NEW BEDFORD

Incident Summary
Release Tracking Number : 4-0012737
Notification Date : 1996-12-27
Category : 72 HR
OFC Town : NEW BEDFORD

Current Status : Response Action Outcome - A site/release where a Permanent or Temporary Solution Statement (formerly RAO Statement) was submitted. This statement asserts that response actions were sufficient to achieve a level of no significant risk or at least ensure that all substantial hazards were eliminated.

Current Date : 2007-06-29
Phase : Phase report not required or not submitted.
OHM : Oil
Agency Link : Click here for hyperlink provided by the agency.
Last Date in Agency List : 2024-11-18

Source Details
Source : UST

Location Details
Location : N/R

Map Id: M59
Direction: S
Distance: 0.546 mi., 2883 ft.
Elevation: 64 ft.
Relative: Higher

Site Name : FIRE STATION | FIRE STATION #2 | NEW BEDFORD FIRE DEPT
868 PLEASANT ST
NEW BEDFORD, MA

Database(s) : [ASBESTOS - MA, EPA LUST, ERNS, HIST RELEASE - MA, LUST - MA, RELEASE - MA, SHWS - MA] ***(cont.)***

Envirosite ID: 2669105
EPA ID: N/R

RELEASE - MA ***(cont.)***

Chemicals
Chemical : GASOLINE
Amount : 500 PPM

SHWS - MA

Facility Name : FIRE STATION
Facility Address : 868 PLEASANT ST, NEW BEDFORD

Incident Summary
Release Tracking Number : 4-0012737
Notification Date : 1996-12-27
Category : 72 HR
OFC Town : NEW BEDFORD

Current Status : Response Action Outcome - A site/release where a Permanent or Temporary Solution Statement (formerly RAO Statement) was submitted. This statement asserts that response actions were sufficient to achieve a level of no significant risk or at least ensure that all substantial hazards were eliminated.

Current Date : 2007-06-29
Phase : Phase report not required or not submitted.
OHM : Oil
Agency Link : Click here for hyperlink provided by the agency.
Last Date in Agency List : 2024-11-18

Source Details
Source : UST

Response Action Information
Response Action Type : RNF Release Notification Form Received
Status : REPORT Reportable Release or Threat of Release
Submittal Date : 1997-05-13

Response Action Type : RAO Response Action Outcome - RAO
Status : RAORCD RAO Statement Received
Submittal Date : 2007-06-29

Response Action Type : RLFA
Status : FOLOFF
Submittal Date : 1996-12-27

Map Id: M59
Direction: S
Distance: 0.546 mi., 2883 ft.
Elevation: 64 ft.
Relative: Higher

Site Name : FIRE STATION | FIRE STATION #2 | NEW BEDFORD FIRE DEPT
868 PLEASANT ST
NEW BEDFORD, MA

Database(s) : [ASBESTOS - MA, EPA LUST, ERNS, HIST RELEASE - MA, LUST - MA, RELEASE - MA, SHWS - MA] ***(cont.)***

Envirosite ID: 2669105
EPA ID: N/R

SHWS - MA ***(cont.)***

Response Action Type : RLFA
Status : FOLOFF
Submittal Date : 1997-01-28

Response Action Type : C&E
Status : NON
Submittal Date : 2007-04-23

Response Action Type : RLFA
Status : FOLOFF
Submittal Date : 1996-12-30

Response Action Type : NOR
Status : ISSUED
Submittal Date : 1996-12-31

Chemicals
Chemical : GASOLINE
Amount : 500 PPM

Map Id: 60
Direction: SE
Distance: 0.551 mi., 2907 ft.
Elevation: 6 ft.
Relative: Lower

Site Name : BLUE HARVEST FISHERIES | BLUE HARVEST FOODS LLC | APS NEW BEDFORD
40 HERMAN MELVILLE BLVD
NEW BEDFORD | New Bedford, MA

Database(s) : [AIRS - MA, ASBESTOS - MA, DOCKET, ECHO, ENF - MA, ERNS, FRS, HIST AIRS - MA, HIST RELEASE - MA, HWG - MA, ICIS, INACTIVE PCS, LEAD - MA, MANIFEST EPA, OSHA, PCS FACILITY, RCRA NONGEN, RCRA VSQG, RELEASE - MA, RMP, SHWS - MA, STORMWATER]

Envirosite ID: 2671606
EPA ID: MAC300106234

AIRS - MA

Facility Name : BLUE HARVEST REAL ESTATE HOLDINGS LLC
Facility Address : 40 HERMAN MELVILLE BLVD, NEW BEDFORD, MA 027410000

Map Id: 60
Direction: SE
Distance: 0.551 mi., 2907 ft.
Elevation: 6 ft.
Relative: Lower

Site Name : BLUE HARVEST FISHERIES | BLUE HARVEST FOODS LLC | APS NEW BEDFORD
40 HERMAN MELVILLE BLVD
NEW BEDFORD | New Bedford, MA

Database(s) : [AIRS - MA, ASBESTOS - MA, DOCKET, ECHO, ENF - MA, ERNS, FRS, HIST AIRS - MA, HIST RELEASE - MA, HWG - MA, ICIS, INACTIVE PCS, LEAD - MA, MANIFEST EPA, OSHA, PCS FACILITY, RCRA NONGEN, RCRA VSQG, RELEASE - MA, RMP, SHWS - MA, STORMWATER] ***(cont.)***

Envirosite ID: 2671606
EPA ID: MAC300106234

AIRS - MA ***(cont.)***

Site Details

Decision Date :	2015-04-06
Application Received Date :	N/R
Permit Number :	X259977
Permit Type :	AQ01
Permit Type Description :	Plan Approval Limited
Applicant Name :	APS LLC
Program :	AIR QUALITY CONTROL
Status :	Approved
Last Date in Agency List :	2024-07-22

ASBESTOS - MA

Facility Name :	BLUE HARVEST FISHERIES
Facility Address :	40 HERMAN MELVILLE BLVD, NEW BEDFORD
Project Start Date :	2017-08-31
Project End Date :	2017-09-01
Project ID :	N/R
Form Type :	ANF-001
Project Type :	Repr
Owner Name :	BLUE HARVEST FISHERIES
Owner Address :	40 HERMAN MELVILLE BLVD
DLS Contractor ID :	AC000412
DLS Contractor :	ENVIRONMENTAL RESPONSE SERVICES INC
Site Supervisor ID :	AS902311
Site Supervisor :	RAFAEL DIAZ
Last Date in Agency List :	2021-11-09

Facility Name :	BLUE HARVEST FISHERIES
Facility Address :	40 HERMAN MELVILLE BLVD., NEW BEDFORD
Project Start Date :	2017-11-30
Project End Date :	2017-11-30
Project ID :	N/R
Form Type :	ANF-001
Project Type :	Renv
Owner Name :	BLUE HARVEST FISHERIES
Owner Address :	40 HERMAN MELVILLE BLVD.
DLS Contractor ID :	AC000412
DLS Contractor :	ENVIRONMENTAL RESPONSE SERVICES INC
Site Supervisor ID :	AS901890
Site Supervisor :	SCOTT PIERCE
Last Date in Agency List :	2021-11-09

Map Id: 60
Direction: SE
Distance: 0.551 mi., 2907 ft.
Elevation: 6 ft.
Relative: Lower

Site Name : BLUE HARVEST FISHERIES | BLUE HARVEST FOODS LLC | APS NEW BEDFORD
40 HERMAN MELVILLE BLVD
NEW BEDFORD | New Bedford, MA

Database(s) : [AIRS - MA, ASBESTOS - MA, DOCKET, ECHO, ENF - MA, ERNS, FRS, HIST AIRS - MA, HIST RELEASE - MA, HWG - MA, ICIS, INACTIVE PCS, LEAD - MA, MANIFEST EPA, OSHA, PCS FACILITY, RCRA NONGEN, RCRA VSQG, RELEASE - MA, RMP, SHWS - MA, STORMWATER] ***(cont.)***

Envirosite ID: 2671606
EPA ID: MAC300106234

DOCKET

Facility Name :	AMERICAN SEAFOODS INTERNATIONAL L.L.C.
Facility Address :	40 HERMAN MELVILLE BLVD, NEW BEDFORD, MA 027400000

Site Activity Details

Enforcement Action Case Number :	01-2001-0137
Activity ID :	1584
Enforcement Action Name :	AMERICAN SEAFOODS INTERNATIONAL L.L.C.
Last Date in Agency List :	2025-02-06
Final Ordr Iss/Final Order Enter Date:	2002-04-23
Complaint/Proposed Order Actual Date:	2001-09-28
Final Order Issued Actual Date :	2002-04-23
Final Order Name :	AMERICAN SEAFOODS INTERNATIONAL INC

Complaint Summary

Respondent/Defendant Name :	AMERICAN SEAFOODS INTERNATIONAL LLC
Named in Complaint :	Y
Named in Final Order :	Y
SEP Category :	N/R
SEP Description :	N/R
Regional Docket Number :	CAA-01-2001-0083

Standard Industrial Classification (SIC) Summary

Registry ID :	110001950470
Primary SIC :	2092 - PREPARED FRESH OR FROZEN FISH AND SEAFOODS
Primary NAICS :	311712 - Fresh and Frozen Seafood Processing
Settlement FRS ICIS Facility :	19188 - AMERICAN SEAFOODS INTERNATIONAL L.L.C.
Pollutants (SRS) :	Ammonia
Admin EA Closed Actual Date :	2002-04-23
Enforcement Action Name :	AMERICAN SEAFOODS INTERNATIONAL LLC
Enforcement Action Resolution :	Final Order With Penalty

Map Id: 60
Direction: SE
Distance: 0.551 mi., 2907 ft.
Elevation: 6 ft.
Relative: Lower

Site Name : BLUE HARVEST FISHERIES | BLUE HARVEST FOODS LLC | APS NEW BEDFORD
40 HERMAN MELVILLE BLVD
NEW BEDFORD | New Bedford, MA

Database(s) : [AIRS - MA, ASBESTOS - MA, DOCKET, ECHO, ENF - MA, ERNS, FRS, HIST AIRS - MA, HIST RELEASE - MA, HWG - MA, ICIS, INACTIVE PCS, LEAD - MA, MANIFEST EPA, OSHA, PCS FACILITY, RCRA NONGEN, RCRA VSQG, RELEASE - MA, RMP, SHWS - MA, STORMWATER] ***(cont.)***

Envirosite ID: 2671606
EPA ID: MAC300106234

DOCKET ***(cont.)***

Violation Types : Other/Miscellaneous

Case Law Sections : CAA 112 - Hazardous Air Pollutants

Violation Penalties and Compliance Summary
Compliance Action Cost : 10000
EPA Penalty Assessed Amount : 49000
Cost Recovery Required : N/R
Cost of SEP : 0
Cost of Complying Actions : N/R

Facility Name : BLUE HARVEST FOODS, LLC
Facility Address : 40 HERMAN MELVILLE BOULEVARD, NEW BEDFORD, MA 02740

Site Activity Details
Enforcement Action Case Number : 01-2024-1011
Activity ID : 3604038356
Enforcement Action Name : BLUE HARVEST FOODS, LLC
Last Date in Agency List : 2025-02-06

Final Ordr Iss/Final Order Enter Date: 2024-06-11
Complaint/Proposed Order Actual Date: N/R
Final Order Issued Actual Date : 2024-06-11
Final Order Name : STORE CAPITAL (PREVIOUSLY BLUE HARVEST FOODS, LLC)

Complaint Summary
Respondent/Defendant Name : STORE Capital LLC
Named in Complaint : N
Named in Final Order : N

Respondent/Defendant Name : STORE Capital LLC
Named in Complaint : Y
Named in Final Order : Y

SEP Category : N/R
SEP Description : N/R

Map Id: 60
Direction: SE
Distance: 0.551 mi., 2907 ft.
Elevation: 6 ft.
Relative: Lower

Site Name : BLUE HARVEST FISHERIES | BLUE HARVEST FOODS LLC | APS NEW BEDFORD
40 HERMAN MELVILLE BLVD
NEW BEDFORD | New Bedford, MA

Database(s) : [AIRS - MA, ASBESTOS - MA, DOCKET, ECHO, ENF - MA, ERNS, FRS, HIST AIRS - MA, HIST RELEASE - MA, HWG - MA, ICIS, INACTIVE PCS, LEAD - MA, MANIFEST EPA, OSHA, PCS FACILITY, RCRA NONGEN, RCRA VSQG, RELEASE - MA, RMP, SHWS - MA, STORMWATER] ***(cont.)***

Envirosite ID: 2671606
EPA ID: MAC300106234

DOCKET ***(cont.)***

Regional Docket Number : N/R

Standard Industrial Classification (SIC) Summary
Registry ID : 110001950470
Primary SIC : 2092 - PREPARED FRESH OR FROZEN FISH AND SEAFOODS
Primary NAICS : 311712 - Fresh and Frozen Seafood Processing

Settlement FRS ICIS Facility : 3601484059 - BLUE HARVEST FOODS, LLC

Pollutants (SRS) : N/R

Admin EA Closed Actual Date : 2024-06-11
Enforcement Action Name : STORE CAPITAL (PREVIOUSLY BLUE HARVEST FOODS, LLC)
Enforcement Action Resolution : N/R

Violation Types : Risk Management Plan (112(r)(7)) - CAA

Case Law Sections : CAA 112[R][7] - Prevention of Accidental Release/Risk Management Plans (RMPs)

Violation Penalties and Compliance Summary
Compliance Action Cost : 12731
EPA Penalty Assessed Amount : 0
Cost Recovery Required : N/R
Cost of SEP : 0
Cost of Complying Actions : N/R

ECHO

Facility Name : APS NEW BEDFORD
Facility Address : 40 HERMAN MELVILLE BLVD, NEW BEDFORD, MA 02740
County : BRISTOL

Last Inspection Date : N/R
Registry ID : 110064864240
FIPS Code : 25005
EPA Region : 01

Map Id: 60
Direction: SE
Distance: 0.551 mi., 2907 ft.
Elevation: 6 ft.
Relative: Lower

Site Name : BLUE HARVEST FISHERIES | BLUE HARVEST FOODS LLC | APS NEW BEDFORD
40 HERMAN MELVILLE BLVD
NEW BEDFORD | New Bedford, MA

Database(s) : [AIRS - MA, ASBESTOS - MA, DOCKET, ECHO, ENF - MA, ERNS, FRS, HIST AIRS - MA, HIST RELEASE - MA, HWG - MA, ICIS, INACTIVE PCS, LEAD - MA, MANIFEST EPA, OSHA, PCS FACILITY, RCRA NONGEN, RCRA VSQG, RELEASE - MA, RMP, SHWS - MA, STORMWATER] ***(cont.)***

Envirosite ID: 2671606
EPA ID: MAC300106234

ECHO ***(cont.)***

Inspection Count :	0
Last Inspection Days :	N/R
Informal Count :	0
Last Informal Action Date :	N/R
Formal Action Count :	0
Last Formal Action Date :	N/R
Total Penalties :	0
Penalty Count :	N/R
Last Penalty Date :	N/R
Last Penalty Amount :	N/R
QTRS IN NC :	0
Programs IN SNC :	0
Current Compliance Status :	N/R
Three-Year Compliance Status :	N/R
Collection Method :	ADDRESS MATCHING-HOUSE NUMBER
Reference Point :	CENTER OF A FACILITY OR STATION
Accuracy Meters :	30
Derived Tribes :	Mashpee Wampanoag Tribe - 18 mile(s), Wampanoag Tribe of Gay Head (Aquinnah) - 21 mile(s)
Derived HUC :	01090002
Derived WBD :	010900020401
Derived STCTY FIPS :	25005
Derived Zip :	02740
Derived CD113 :	09
Derived CB2010 :	250056513001008
MYRTK Universe :	NNN
NPDES IDs :	MAR053319
CWA Permit Types :	Non-M
CWA Compliance Tracking :	Off
CWA NAICS :	N/R
CWA SICS :	2092
CWA Inspection Count :	N/R
CWA Last Inspection Days :	N/R
CWA Informal Count :	N/R
CWA Formal Action Count :	N/R
CWA Last Formal Action Date :	N/R
CWA Penalties :	N/R
CWA Last Penalty Date :	N/R
CWA Last Penalty Amount :	N/R
CWA Quarters IN NC :	0
CWA Current Compliance Status :	Terminated Permit
CWA Current SNC Flag :	N
CWA 13 Quarters Compliance Status :	N/R
CWA 13 Quarters Effluent Exceedances:	N/R
CWA Three-Year QNCR Codes :	N/R
DFR URL :	Click here for hyperlink provided by the agency.

Map Id: 60
Direction: SE
Distance: 0.551 mi., 2907 ft.
Elevation: 6 ft.
Relative: Lower

Site Name : BLUE HARVEST FISHERIES | BLUE HARVEST FOODS LLC | APS NEW BEDFORD
40 HERMAN MELVILLE BLVD
NEW BEDFORD | New Bedford, MA

Database(s) : [AIRS - MA, ASBESTOS - MA, DOCKET, ECHO, ENF - MA, ERNS, FRS, HIST AIRS - MA, HIST RELEASE - MA, HWG - MA, ICIS, INACTIVE PCS, LEAD - MA, MANIFEST EPA, OSHA, PCS FACILITY, RCRA NONGEN, RCRA VSQG, RELEASE - MA, RMP, SHWS - MA, STORMWATER] ***(cont.)***

Envirosite ID: 2671606
EPA ID: MAC300106234

ECHO ***(cont.)***

Facility SIC :	2092
Facility NAICS :	N/R
Facility Last Inspection EPA Date :	N/R
Facility Last Inspection State Date :	N/R
Facility Last Formal Act EPA Date :	N/R
Facility Last Formal Act State Date :	N/R
Facility Last Informal Act EPA Date :	N/R
Facility Last Informal Act State Date:	N/R
Facility Federal Agency :	N/R
TRI Reporter :	N/R
Facility Imp Water Flag :	N/R
Current SNC Flag :	N
Indian County Flag :	N
Federal Flag :	N/R
US Mexico Border Flag :	N/R
Chesapeak Bay Flag :	N/R
AIR Flag :	N
NPDES Flag :	Y
SDWIS Flag :	N
RCRA Flag :	N
TRI Flag :	N
GHG Flag :	N
Major Flag :	N/R
Active Flag :	N/R
NAA Flag :	Y
Latitude :	41.63943
Longitude :	-70.92323
Last Date in Agency List :	2025-02-19

Facility Name :	BLUE HARVEST FOODS LLC
Facility Address :	40 HERMAN MELVILLE BLVD, NEW BEDFORD, MA 02740
County :	BRISTOL

Last Inspection Date :	N/R
Registry ID :	N/R
FIPS Code :	N/R
EPA Region :	01
Inspection Count :	0
Last Inspection Days :	N/R
Informal Count :	0
Last Informal Action Date :	N/R
Formal Action Count :	0
Last Formal Action Date :	N/R
Total Penalties :	0
Penalty Count :	N/R
Last Penalty Date :	N/R

Map Id: 60
Direction: SE
Distance: 0.551 mi., 2907 ft.
Elevation: 6 ft.
Relative: Lower

Site Name : BLUE HARVEST FISHERIES | BLUE HARVEST FOODS LLC | APS NEW BEDFORD
40 HERMAN MELVILLE BLVD
NEW BEDFORD | New Bedford, MA

Database(s) : [AIRS - MA, ASBESTOS - MA, DOCKET, ECHO, ENF - MA, ERNS, FRS, HIST AIRS - MA, HIST RELEASE - MA, HWG - MA, ICIS, INACTIVE PCS, LEAD - MA, MANIFEST EPA, OSHA, PCS FACILITY, RCRA NONGEN, RCRA VSQG, RELEASE - MA, RMP, SHWS - MA, STORMWATER] ***(cont.)***

Envirosite ID: 2671606
EPA ID: MAC300106234

ECHO ***(cont.)***

Last Penalty Amount :	N/R
QTRS IN NC :	0
Programs IN SNC :	0
Current Compliance Status :	No Violation
Three-Year Compliance Status :	_____
Collection Method :	Zip Code Centroid
Reference Point :	N/R
Accuracy Meters :	10000
Derived Tribes :	N/R
Derived HUC :	N/R
Derived WBD :	N/R
Derived STCTY FIPS :	N/R
Derived Zip :	N/R
Derived CD113 :	N/R
Derived CB2010 :	N/R
MYRTK Universe :	NNN
NPDES IDs :	N/R
CWA Permit Types :	N/R
CWA Compliance Tracking :	N/R
CWA NAICS :	N/R
CWA SICS :	N/R
CWA Inspection Count :	N/R
CWA Last Inspection Days :	N/R
CWA Informal Count :	N/R
CWA Formal Action Count :	N/R
CWA Last Formal Action Date :	N/R
CWA Penalties :	N/R
CWA Last Penalty Date :	N/R
CWA Last Penalty Amount :	N/R
CWA Quarters IN NC :	N/R
CWA Current Compliance Status :	N/R
CWA Current SNC Flag :	N
CWA 13 Quarters Compliance Status :	N/R
CWA 13 Quarters Effluent Exceedances:	N/R
CWA Three-Year QNCR Codes :	N/R
DFR URL :	Click here for hyperlink provided by the agency.
Facility SIC :	N/R
Facility NAICS :	311710 - Seafood Product Preparation and Packaging
Facility Last Inspection EPA Date :	N/R
Facility Last Inspection State Date :	N/R
Facility Last Formal Act EPA Date :	N/R
Facility Last Formal Act State Date :	N/R
Facility Last Informal Act EPA Date :	N/R
Facility Last Informal Act State Date:	N/R
Facility Federal Agency :	N/R
TRI Reporter :	N/R
Facility Imp Water Flag :	N/R
Current SNC Flag :	N

Map Id: 60
Direction: SE
Distance: 0.551 mi., 2907 ft.
Elevation: 6 ft.
Relative: Lower

Site Name : BLUE HARVEST FISHERIES | BLUE HARVEST FOODS LLC | APS NEW BEDFORD
40 HERMAN MELVILLE BLVD
NEW BEDFORD | New Bedford, MA

Database(s) : [AIRS - MA, ASBESTOS - MA, DOCKET, ECHO, ENF - MA, ERNS, FRS, HIST AIRS - MA, HIST RELEASE - MA, HWG - MA, ICIS, INACTIVE PCS, LEAD - MA, MANIFEST EPA, OSHA, PCS FACILITY, RCRA NONGEN, RCRA VSQG, RELEASE - MA, RMP, SHWS - MA, STORMWATER] ***(cont.)***

Envirosite ID: 2671606
EPA ID: MAC300106234

ECHO ***(cont.)***

Indian County Flag :	N
Federal Flag :	N/R
US Mexico Border Flag :	N/R
Chesapeak Bay Flag :	N/R
AIR Flag :	N
NPDES Flag :	N
SDWIS Flag :	N
RCRA Flag :	Y
TRI Flag :	N
GHG Flag :	N
Major Flag :	N/R
Active Flag :	Y
NAA Flag :	N/R
Latitude :	41.632284
Longitude :	-70.935929
Last Date in Agency List :	2018-12-17

ENF - MA

Facility Name :	BLUE HARVEST REAL ESTATE HOLDINGS LLC
Facility Address :	40 HERMAN MELVILLE BLVD, NEW BEDFORD
Issued Date :	2020-03-04
Program :	REGULATED ACTIVITY(S)
Penalty Assessed :	N/R
Type of Enforcement :	Notice Of Non-Compliance
Last Date in Agency List :	2024-10-07
Issued Date :	2007-06-25
Program :	REGULATED ACTIVITY(S)
Penalty Assessed :	N/R
Type of Enforcement :	Notice Of Non-Compliance
Last Date in Agency List :	2024-10-07

ERNS

Facility Address :	40 HERMAN MELVILLE BLVD, NEW BEDFORD, MA 02740
County :	BRISTOL

Incident Information

Incident Date Time :	2020-06-24 04:00:00
Type of Incident :	VESSEL
Incident Cause :	OPERATOR ERROR
Incident DTG :	DISCOVERED

Map Id: 60
Direction: SE
Distance: 0.551 mi., 2907 ft.
Elevation: 6 ft.
Relative: Lower

Site Name : BLUE HARVEST FISHERIES | BLUE HARVEST FOODS LLC | APS NEW BEDFORD
40 HERMAN MELVILLE BLVD
NEW BEDFORD | New Bedford, MA

Database(s) : [AIRS - MA, ASBESTOS - MA, DOCKET, ECHO, ENF - MA, ERNS, FRS, HIST AIRS - MA, HIST RELEASE - MA, HWG - MA, ICIS, INACTIVE PCS, LEAD - MA, MANIFEST EPA, OSHA, PCS FACILITY, RCRA NONGEN, RCRA VSQG, RELEASE - MA, RMP, SHWS - MA, STORMWATER] ***(cont.)***

Envirosite ID: 2671606
EPA ID: MAC300106234

ERNS ***(cont.)***

Incident Location :	N/R
Sequence Number :	1280250
Potential Flag :	N
Description of Incident :	CALLER IS REPORTING THE RELEASE OF DIESEL FUEL FROM A VESSEL IN AN UNKNOWN AMOUNT. THE RELEASED MATERIAL WENT INTO THE NEW BEDFORD HARBOR AND THE INCIDENT CAUSE IS DUE OPERATOR ERROR.
Last Date in Agency List :	2021-01-28

Incident Response Summary

Date Time Received :	2020-06-24 06:47:00
Date Time Completed :	2020-06-24 06:56:00
Call Type :	Incident
Source :	TELEPHONE
Responsible Company :	BLUE HARVEST FISHERIES
Responsible Org Type :	PRIVATE ENTERPRISE
Responsible City :	NEW BEDFORD
Responsible State :	MA
Responsible Zip :	2740

Incident Details Summary

Remedial Action :	NONE
Medium :	NEW BEDFORD HARBOR
Medium Description :	WATER
Body of Water :	NEW BEDFORD HARBOR
Weather Conditions :	N/R
Water Temperature :	N/R
Water Supply Contaminated :	U
Waterway Closed :	N
Waterway Description :	N/R

Additional Incident Details Summary

Actual Amount :	N/R
Actual Amount Units :	N/R
Capacity of Tank :	N/R
Capacity of Tank Units :	N/R
Continuous Release Begin Date :	N/R
Continuous Release End Date :	N/R
Continuous Release Change Date :	N/R
Continuous Release Permit :	N/R
Continuous Release Type :	N/R

Map Id: 60
Direction: SE
Distance: 0.551 mi., 2907 ft.
Elevation: 6 ft.
Relative: Lower

Site Name : BLUE HARVEST FISHERIES | BLUE HARVEST FOODS LLC | APS NEW BEDFORD
40 HERMAN MELVILLE BLVD
NEW BEDFORD | New Bedford, MA

Database(s) : [AIRS - MA, ASBESTOS - MA, DOCKET, ECHO, ENF - MA, ERNS, FRS, HIST AIRS - MA, HIST RELEASE - MA, HWG - MA, ICIS, INACTIVE PCS, LEAD - MA, MANIFEST EPA, OSHA, PCS FACILITY, RCRA NONGEN, RCRA VSQG, RELEASE - MA, RMP, SHWS - MA, STORMWATER] ***(cont.)***

Envirosite ID: 2671606
EPA ID: MAC300106234

ERNS ***(cont.)***

Description of Tank :	N/R
Device Operational :	U
DOT Crossing Number :	N/R
DOT Regulated :	U
NPDES :	N/R
NPDES Compliance :	U
Pipeline Aboveground :	ABOVE
Pipeline Covered :	U
Pipeline Type :	N/R
Tank ID :	N/R
Tank Regulated :	U
Tank Regulated by :	N/R

Materials Involved Summary

Name of Material :	OIL: DIESEL
CAS Number :	000000-00-0
Amount of Material :	0
Unit of Measure :	UNKNOWN AMOUNT
UN Number :	N/R
CHRIS Code :	ODS
Reached Water :	YES
Amount in Water :	0
Unit of Measure (Reach Water) :	UNKNOWN AMOUNT

Vessels Details

Vessel Name :	BLUE CANYON
Vessel Type :	FISHING
Vessel Length :	N/R
Hull Construction :	N/R
Fuel Capacity :	N/R
Fuel on Board :	N/R
Cargo Capacity :	N/R
Cargo on Board :	N/R
Is Vessel Aground :	N
Flag :	N/R
Breadth :	N/R
Draught :	N/R
Fuel Capacity Units :	N/R
Fuel on Board Units :	N/R
Cargo Capacity Units :	N/R
Cargo on Board Units :	N/R

Map Id: 60
Direction: SE
Distance: 0.551 mi., 2907 ft.
Elevation: 6 ft.
Relative: Lower

Site Name : BLUE HARVEST FISHERIES | BLUE HARVEST FOODS LLC | APS NEW BEDFORD
40 HERMAN MELVILLE BLVD
NEW BEDFORD | New Bedford, MA

Database(s) : [AIRS - MA, ASBESTOS - MA, DOCKET, ECHO, ENF - MA, ERNS, FRS, HIST AIRS - MA, HIST RELEASE - MA, HWG - MA, ICIS, INACTIVE PCS, LEAD - MA, MANIFEST EPA, OSHA, PCS FACILITY, RCRA NONGEN, RCRA VSQG, RELEASE - MA, RMP, SHWS - MA, STORMWATER] ***(cont.)***

Envirosite ID: 2671606
EPA ID: MAC300106234

ERNS ***(cont.)***

Incident Information

Incident Date Time :	2001-01-08 07:00:00
Type of Incident :	FIXED
Incident Cause :	OTHER
Incident DTG :	OCCURRED
Incident Location :	N/R
Sequence Number :	552906
Potential Flag :	N/R
Description of Incident :	REFRIGERATION PUMP CYLINDER UNTHREADED ITSELF AND RELEASED AMMONIA INTO THE ATMOSPHERE.
Last Date in Agency List :	2015-12-23

Incident Response Summary

Date Time Received :	2001-01-08 10:03:34
Date Time Completed :	2001-01-08 10:14:44
Call Type :	Incident
Source :	TELEPHONE
Responsible Company :	AMERICAN SEAFOOD
Responsible Org Type :	PRIVATE ENTERPRISE
Responsible City :	NEW BEDFORD
Responsible State :	MA
Responsible Zip :	02740

Incident Details Summary

Remedial Action :	CO. PERSONNEL ISOLATED VALVES AND SHUT THE PUMP DOWN / AMERICAN REFRIGERATION WAS NOTIFIED TO MAKE THE REPAIRS / RELEASE SECURED
Medium :	ATMOSPHERE
Medium Description :	AIR
Body of Water :	N/R
Weather Conditions :	CLEAR
Water Temperature :	N/R
Water Supply Contaminated :	U
Waterway Closed :	N
Waterway Description :	N/R

Map Id: 60
Direction: SE
Distance: 0.551 mi., 2907 ft.
Elevation: 6 ft.
Relative: Lower

Site Name : BLUE HARVEST FISHERIES | BLUE HARVEST FOODS LLC | APS NEW BEDFORD
40 HERMAN MELVILLE BLVD
NEW BEDFORD | New Bedford, MA

Database(s) : [AIRS - MA, ASBESTOS - MA, DOCKET, ECHO, ENF - MA, ERNS, FRS, HIST AIRS - MA, HIST RELEASE - MA, HWG - MA, ICIS, INACTIVE PCS, LEAD - MA, MANIFEST EPA, OSHA, PCS FACILITY, RCRA NONGEN, RCRA VSQG, RELEASE - MA, RMP, SHWS - MA, STORMWATER] ***(cont.)***

Envirosite ID: 2671606
EPA ID: MAC300106234

ERNS ***(cont.)***

Additional Incident Details Summary

Actual Amount :	N/R
Actual Amount Units :	N/R
Capacity of Tank :	N/R
Capacity of Tank Units :	N/R
Continuous Release Begin Date :	N/R
Continuous Release End Date :	N/R
Continuous Release Change Date :	N/R
Continuous Release Permit :	N/R
Continuous Release Type :	N/R
Description of Tank :	N/R
Device Operational :	Y
DOT Crossing Number :	N/R
DOT Regulated :	U
NPDES :	N/R
NPDES Compliance :	U
Pipeline Aboveground :	ABOVE
Pipeline Covered :	U
Pipeline Type :	N/R
Tank ID :	N/R
Tank Regulated :	U
Tank Regulated by :	N/R

Materials Involved Summary

Name of Material :	AMMONIA, ANHYDROUS
CAS Number :	007664-41-7
Amount of Material :	0
Unit of Measure :	UNKNOWN AMOUNT
UN Number :	N/R
CHRIS Code :	AMA
Reached Water :	NO
Amount in Water :	N/R
Unit of Measure (Reach Water) :	N/R

Facility Address :	40 HERMAN MELVILLE BLVD., NEW BEDFORD, MA 02740
County :	BRISTOL

Incident Information

Incident Date Time :	2022-05-27 19:15:00
Type of Incident :	VESSEL
Incident Cause :	UNKNOWN
Incident DTG :	DISCOVERED
Incident Location :	FISHING PORT / COLD STORAGE

Map Id: 60
Direction: SE
Distance: 0.551 mi., 2907 ft.
Elevation: 6 ft.
Relative: Lower

Site Name : BLUE HARVEST FISHERIES | BLUE HARVEST FOODS LLC | APS NEW BEDFORD
40 HERMAN MELVILLE BLVD
NEW BEDFORD | New Bedford, MA

Database(s) : [AIRS - MA, ASBESTOS - MA, DOCKET, ECHO, ENF - MA, ERNS, FRS, HIST AIRS - MA, HIST RELEASE - MA, HWG - MA, ICIS, INACTIVE PCS, LEAD - MA, MANIFEST EPA, OSHA, PCS FACILITY, RCRA NONGEN, RCRA VSQG, RELEASE - MA, RMP, SHWS - MA, STORMWATER] ***(cont.)***

Envirosite ID: 2671606
EPA ID: MAC300106234

ERNS ***(cont.)***

Sequence Number :	1337198
Potential Flag :	N
Description of Incident :	CALLER REPORTED THE RELEASE OF UNKNOWN QUANTITY OF AN UNKNOWN OIL WITH STRONG PETROLEUM ODOR FROM A FISHING VESSEL MOORED AT A FISHING WHARF AT THE ADDRESS LOCATION PROVIDED. THE CAUSE OF THE RELEASE IS UNKNOWN. THE RELEASE CREATED A THICK VISIBLE SHEEN IN THE WATERWAY.
Last Date in Agency List :	2023-01-17

Incident Response Summary

Date Time Received :	2022-05-27 19:25:00
Date Time Completed :	2022-05-27 19:35:00
Call Type :	Incident
Source :	TELEPHONE
Responsible Company :	F/V CAPT. GAVIN
Responsible Org Type :	PRIVATE ENTERPRISE
Responsible City :	NEW BEDFORD
Responsible State :	MA
Responsible Zip :	2740

Incident Details Summary

Remedial Action :	NONE. MAKING NOTIFICATIONS.
Medium :	NEW BEDFORD HARBOR / ACUSHNET RIVER
Medium Description :	WATER
Body of Water :	NEW BEDFORD HARBOR / ACUSHNET RIVER
Weather Conditions :	PARTLY CLOUDY
Water Temperature :	N/R
Water Supply Contaminated :	U
Waterway Closed :	N
Waterway Description :	N/R

Additional Incident Details Summary

Actual Amount :	N/R
Actual Amount Units :	N/R
Capacity of Tank :	N/R
Capacity of Tank Units :	N/R
Continuous Release Begin Date :	N/R
Continuous Release End Date :	N/R
Continuous Release Change Date :	N/R
Continuous Release Permit :	N/R

Map Id: 60
Direction: SE
Distance: 0.551 mi., 2907 ft.
Elevation: 6 ft.
Relative: Lower

Site Name : BLUE HARVEST FISHERIES | BLUE HARVEST FOODS LLC | APS NEW BEDFORD
40 HERMAN MELVILLE BLVD
NEW BEDFORD | New Bedford, MA

Database(s) : [AIRS - MA, ASBESTOS - MA, DOCKET, ECHO, ENF - MA, ERNS, FRS, HIST AIRS - MA, HIST RELEASE - MA, HWG - MA, ICIS, INACTIVE PCS, LEAD - MA, MANIFEST EPA, OSHA, PCS FACILITY, RCRA NONGEN, RCRA VSQG, RELEASE - MA, RMP, SHWS - MA, STORMWATER] ***(cont.)***

Envirosite ID: 2671606
EPA ID: MAC300106234

ERNS ***(cont.)***

Continuous Release Type :	N/R
Description of Tank :	N/R
Device Operational :	U
DOT Crossing Number :	N/R
DOT Regulated :	U
NPDES :	N/R
NPDES Compliance :	U
Pipeline Aboveground :	ABOVE
Pipeline Covered :	U
Pipeline Type :	N/R
Tank ID :	N/R
Tank Regulated :	U
Tank Regulated by :	N/R

Materials Involved Summary

Name of Material :	UNKNOWN OIL
CAS Number :	000000-00-0
Amount of Material :	0
Unit of Measure :	UNKNOWN AMOUNT
UN Number :	N/R
CHRIS Code :	OUN
Reached Water :	YES
Amount in Water :	0
Unit of Measure (Reach Water) :	UNKNOWN AMOUNT

Vessels Details

Vessel Name :	CAPTAIN GAVIN
Vessel Type :	FISHING
Vessel Length :	N/R
Hull Construction :	STEEL HULL
Fuel Capacity :	N/R
Fuel on Board :	N/R
Cargo Capacity :	N/R
Cargo on Board :	N/R
Is Vessel Aground :	N
Flag :	UNITED STATES OF AMERICA
Breadth :	N/R
Draught :	N/R
Fuel Capacity Units :	N/R
Fuel on Board Units :	N/R
Cargo Capacity Units :	N/R
Cargo on Board Units :	N/R

Map Id: 60
Direction: SE
Distance: 0.551 mi., 2907 ft.
Elevation: 6 ft.
Relative: Lower

Site Name : BLUE HARVEST FISHERIES | BLUE HARVEST FOODS LLC | APS NEW BEDFORD
40 HERMAN MELVILLE BLVD
NEW BEDFORD | New Bedford, MA

Database(s) : [AIRS - MA, ASBESTOS - MA, DOCKET, ECHO, ENF - MA, ERNS, FRS, HIST AIRS - MA, HIST RELEASE - MA, HWG - MA, ICIS, INACTIVE PCS, LEAD - MA, MANIFEST EPA, OSHA, PCS FACILITY, RCRA NONGEN, RCRA VSQG, RELEASE - MA, RMP, SHWS - MA, STORMWATER] ***(cont.)***

Envirosite ID: 2671606
EPA ID: MAC300106234

FRS

Facility Name :	AMERICAN PRIDE SEAFOOD
Facility Address :	40 HERMAN MELVILLE BLVD, NEW BEDFORD, MA 02740
County :	BRISTOL

Site Details

Registry ID :	110001950470
FRS Facility URL :	Click here for hyperlink provided by the agency.
Last Date in Agency List :	2024-12-16

Source Description

Source Description :	AIR contains compliance and permit data for stationary sources of air pollution regulated by the EPA, State, and Local air pollution agencies. AFS contains compliance and permit data for stationary sources of air pollution regulated by the EPA, State, and Local air pollution agencies.
Source Description :	ICIS provides a database that, when complete, will contain enforcement and compliance information across most of EPA's programs. The vision for ICIS is to replace EPA's independent databases that contain enforcement data with a single repository for that information. Currently, ICIS contains all Federal Administrative and Judicial enforcement actions and a subset of the Permit Compliance System (PCS), which supports the National Pollutant Discharge Elimination System (NPDES). This information is maintained in ICIS by EPA in the Regional offices and at Headquarters. A future release of ICIS will completely replace PCS and will integrate that information with Federal actions already in the system. ICIS also has the capability to track other activities that support compliance and enforcement programs, including incident tracking, compliance assistance, and compliance monitoring. The MA-EPICS is the central repository for all environmental protection data for the State of Massachusetts. The NPDES module of the Compliance Information System (ICIS) tracks surface water permits issued under the Clean Water Act. Under NPDES, all facilities that discharge pollutants from any point source into waters of the United States are required to obtain a permit. The permit will likely contain limits on what can be discharged, impose monitoring and reporting requirements, and include other provisions to ensure that the discharge does not adversely affect water quality. OSHA-OIS

Map Id: 60
Direction: SE
Distance: 0.551 mi., 2907 ft.
Elevation: 6 ft.
Relative: Lower

Site Name : BLUE HARVEST FISHERIES | BLUE HARVEST FOODS LLC | APS NEW BEDFORD
40 HERMAN MELVILLE BLVD
NEW BEDFORD | New Bedford, MA

Database(s) : [AIRS - MA, ASBESTOS - MA, DOCKET, ECHO, ENF - MA, ERNS, FRS, HIST AIRS - MA, HIST RELEASE - MA, HWG - MA, ICIS, INACTIVE PCS, LEAD - MA, MANIFEST EPA, OSHA, PCS FACILITY, RCRA NONGEN, RCRA VSQG, RELEASE - MA, RMP, SHWS - MA, STORMWATER] ***(cont.)***

Envirosite ID: 2671606
EPA ID: MAC300106234

FRS ***(cont.)***

Source Description :

RCRAInfo is EPA's comprehensive information system that supports the Resource Conservation and Recovery Act (RCRA) of 1976 and the Hazardous and Solid Waste Amendments (HSWA) of 1984 through the tracking of events and activities related to facilities that generate, transport, and treat, store, or dispose of hazardous waste. RCRAInfo allows RCRA program staff to track the notification, permit, compliance, and corrective action activities required under RCRA. RCRAInfo also supports generation of the National Hazardous Waste Biennial Report. All generators and treatment, storage, and disposal facilities who handle hazardous waste are required to report to the EPA Administrator at least once every two years to support creation of the Biennial Report.
The RMP database stores the risk management plans reported by companies that handle, manufacture, use, or store certain flammable or toxic substances, as required under section 112(r) of the Clean Air Act (CAA).

Source Description :

The Emission Inventory System (EIS) maintains an inventory of large stationary sources and voluntarily-reported smaller sources of air point pollution emitters. It contains information about facility sites and their physical location, emission units, emission processes, release points, control approaches, and regulations. Facility inventory data are kept separate from the emissions data and have stable identifiers to improve continuity from year to year and to help identify duplicate or missing facilities.

FRS Environmental Interest
Source and System ID :

AIRS/AFS - 2512000822
EIS - 5080611
ICIS - 19188
ICIS - 3400068626
ICIS - 3400068627
ICIS - 3601484057
ICIS - 3601484059
ICIS - MA0000002512000822
ICIS - MANOE]0B6
MA-EPICS - 10146
MA-EPICS - 523336
MA-EPICS - 595090
OSHA-OIS - 339556854
OSHA-OIS - 340515246
OSHA-OIS - 340907286
RCRAINFO - MAC300015351
RCRAINFO - MAC300106234
RMP - 100000173965

Map Id: 60
Direction: SE
Distance: 0.551 mi., 2907 ft.
Elevation: 6 ft.
Relative: Lower

Site Name : BLUE HARVEST FISHERIES | BLUE HARVEST FOODS LLC | APS NEW BEDFORD
40 HERMAN MELVILLE BLVD
NEW BEDFORD | New Bedford, MA

Database(s) : [AIRS - MA, ASBESTOS - MA, DOCKET, ECHO, ENF - MA, ERNS, FRS, HIST AIRS - MA, HIST RELEASE - MA, HWG - MA, ICIS, INACTIVE PCS, LEAD - MA, MANIFEST EPA, OSHA, PCS FACILITY, RCRA NONGEN, RCRA VSQG, RELEASE - MA, RMP, SHWS - MA, STORMWATER] ***(cont.)***

Envirosite ID: 2671606
EPA ID: MAC300106234

FRS ***(cont.)***

Facility Name :	APS NEW BEDFORD
Facility Address :	40 HERMAN MELVILLE BLVD, NEW BEDFORD, MA 02740
County :	BRISTOL

Site Details

Registry ID :	110064864240
FRS Facility URL :	Click here for hyperlink provided by the agency.
Last Date in Agency List :	2024-12-16

Source Description

Source Description :

The NPDES module of the Compliance Information System (ICIS) tracks surface water permits issued under the Clean Water Act. Under NPDES, all facilities that discharge pollutants from any point source into waters of the United States are required to obtain a permit. The permit will likely contain limits on what can be discharged, impose monitoring and reporting requirements, and include other provisions to ensure that the discharge does not adversely affect water quality.

FRS Environmental Interest

Source and System ID :	ICIS - MAR053319

HIST AIRS - MA

Facility Name :	APS, LLC
Facility Address :	40 Herman Melville Boulevard, New Bedford, MA 02740
Application Date :	N/R
Application Status :	N/R
Applicant or Individual Licensee Email:	N/R
Applicant or Individual Licensee Phone:	N/R
Individual Licensee Owner :	N/R
Authorization ID :	N/R
Status :	N/R
Record Type :	N/R
Category :	N/R
Agency Contact :	N/R
Agency Contact Email :	N/R
Amendment Date :	N/R
Amendment Document :	N/R
Approval Date :	2015-04-06

Map Id: 60
Direction: SE
Distance: 0.551 mi., 2907 ft.
Elevation: 6 ft.
Relative: Lower

Site Name : BLUE HARVEST FISHERIES | BLUE HARVEST FOODS LLC | APS NEW BEDFORD
40 HERMAN MELVILLE BLVD
NEW BEDFORD | New Bedford, MA

Database(s) : [AIRS - MA, ASBESTOS - MA, DOCKET, ECHO, ENF - MA, ERNS, FRS, HIST AIRS - MA, HIST RELEASE - MA, HWG - MA, ICIS, INACTIVE PCS, LEAD - MA, MANIFEST EPA, OSHA, PCS FACILITY, RCRA NONGEN, RCRA VSQG, RELEASE - MA, RMP, SHWS - MA, STORMWATER] ***(cont.)***

Envirosite ID: 2671606
EPA ID: MAC300106234

HIST AIRS - MA ***(cont.)***

Approval Document :	Limited Plan Approval: APS LLC
FMF RO Number :	10146
Air Quality :	N/R
NAICS :	N/R
Last Date in Agency List :	2017-12-12

HIST RELEASE - MA

Facility Address :	40 HERMAN MELVILLE BLVD, NEW BEDFORD
Notification Date :	2001-01-08
RTN Number :	4-15965
Assoc ID :	N/R
Source :	PIPE
Category :	TWO HR
Location Aid :	FRIONOR FMR
Location :	COMMERCIAL, INDUSTRIAL
Municipality :	NEW BEDFORD
Last Date in Agency List :	2015-04-09

Chemical Information

Chemical :	AMMONIA 1,150.0 LBS

HWG - MA

Facility Name :	BLUE HARVEST FOODS LLC
Facility Address :	40 HERMAN MELVILLE BLVD, NEW BEDFORD, MA 02740
EPA ID :	MAC300106234
2nd Name :	N/R
Phone :	508-997-0031
RCRA Generator Status :	VSQG
State Generator Status :	VQG-MA
Last Date in Agency List :	2025-03-18
Facility Name :	WARRIOR FUEL CORP
Facility Address :	40 HERMAN MELVILLE BLVD, NEW BEDFORD, MA 02740
EPA ID :	MAC300020328
2nd Name :	N/R
Phone :	508-996-0525
RCRA Generator Status :	N/R

Map Id: 60
Direction: SE
Distance: 0.551 mi., 2907 ft.
Elevation: 6 ft.
Relative: Lower

Site Name : BLUE HARVEST FISHERIES | BLUE HARVEST FOODS LLC | APS NEW BEDFORD
40 HERMAN MELVILLE BLVD
NEW BEDFORD | New Bedford, MA

Database(s) : [AIRS - MA, ASBESTOS - MA, DOCKET, ECHO, ENF - MA, ERNS, FRS, HIST AIRS - MA, HIST RELEASE - MA, HWG - MA, ICIS, INACTIVE PCS, LEAD - MA, MANIFEST EPA, OSHA, PCS FACILITY, RCRA NONGEN, RCRA VSQG, RELEASE - MA, RMP, SHWS - MA, STORMWATER] ***(cont.)***

Envirosite ID: 2671606
EPA ID: MAC300106234

HWG - MA ***(cont.)***

State Generator Status :	LQG-MA
Last Date in Agency List :	2025-03-18

ICIS

Facility Name :	APS NEW BEDFORD
Facility Address :	40 HERMAN MELVILLE BLVD, NEW BEDFORD, MA 02740

Site Details

NPDES ID :	MAR053319
ICIS Facility Interest ID :	3600093550
Facility UIN :	110064864240
Facility Type Code :	Privately Owned Facility
Impaired Waters :	N/R
Latitude :	+41.640853
Longitude :	-70.923732
Last Date in Agency List :	2025-03-06

Facility SIC

SIC Code :	2092
SIC Description :	Fresh Or Frozen Prepared Fish

Facility Name :	BLUE HARVEST FISHERIES
Facility Address :	40 HERMAN MELVILLE BLVD, NEW BEDFORD, MA 02740

Site Details

NPDES ID :	MANOEJ0B6
ICIS Facility Interest ID :	3601492502
Facility UIN :	110001950470
Facility Type Code :	N/R
Impaired Waters :	N/R
Latitude :	41.640180
Longitude :	-70.923160
Last Date in Agency List :	2025-03-06

Facility SIC

SIC Code :	2092
SIC Description :	Fresh Or Frozen Prepared Fish

Map Id: 60
Direction: SE
Distance: 0.551 mi., 2907 ft.
Elevation: 6 ft.
Relative: Lower

Site Name : BLUE HARVEST FISHERIES | BLUE HARVEST FOODS LLC | APS NEW BEDFORD
40 HERMAN MELVILLE BLVD
NEW BEDFORD | New Bedford, MA

Database(s) : [AIRS - MA, ASBESTOS - MA, DOCKET, ECHO, ENF - MA, ERNS, FRS, HIST AIRS - MA, HIST RELEASE - MA, HWG - MA, ICIS, INACTIVE PCS, LEAD - MA, MANIFEST EPA, OSHA, PCS FACILITY, RCRA NONGEN, RCRA VSQG, RELEASE - MA, RMP, SHWS - MA, STORMWATER] ***(cont.)***

Envirosite ID: 2671606
EPA ID: MAC300106234

INACTIVE PCS

Issue Date :	2015-10-01
Original Issue Date :	2015-10-01
Effective Date :	2015-10-01
Expiration Date :	2020-06-03
Retirement Date :	N/R
Termination Date :	2016-12-19
Issuing Agency :	U.S. EPA
Agency Type :	U.S.EPA
Activity ID :	3600396070
External Permit Number :	MAR053319
Facility Type Indicator :	NON-POTW
Permit Type :	General Permit Covered Facility-NPDES)
Major Minor Status :	N
Permit Status :	Terminated
Total Design Flow Number :	N/R
Actual Average Flow Number :	N/R
State Water Body :	N/R
State Water Body Name :	N/R
Permit Name :	AMERICAN SEAFOODS INTERNATIONAL LLC
Permit Comp Status :	Y
RNC Tracking :	Y
Master External Permit Number :	MAR050000
TMDL Interface :	N/R
EDMR Authorization :	N
Pretreatment Indicator :	N/R
Last Date in Agency List :	2025-03-10

LEAD - MA

Facility Address :	40 HERMAN MELVILLE BLVD, NEW BEDFORD
Activity Date :	1993-04-14
Activity Type :	N/R
Activity Description :	Comprehensive Initial Inspection
Outcome Description :	Hazards Found
Unit :	N/R
Community :	NEW BEDFORD
Start Work Date :	N/R
Last Date in Agency List :	2022-08-22

MANIFEST EPA

Manifest Details

Map Id: 60
Direction: SE
Distance: 0.551 mi., 2907 ft.
Elevation: 6 ft.
Relative: Lower

Site Name : BLUE HARVEST FISHERIES | BLUE HARVEST FOODS LLC | APS NEW BEDFORD
40 HERMAN MELVILLE BLVD
NEW BEDFORD | New Bedford, MA

Database(s) : [AIRS - MA, ASBESTOS - MA, DOCKET, ECHO, ENF - MA, ERNS, FRS, HIST AIRS - MA, HIST RELEASE - MA, HWG - MA, ICIS, INACTIVE PCS, LEAD - MA, MANIFEST EPA, OSHA, PCS FACILITY, RCRA NONGEN, RCRA VSQG, RELEASE - MA, RMP, SHWS - MA, STORMWATER] ***(cont.)***

Envirosite ID: 2671606
EPA ID: MAC300106234

MANIFEST EPA ***(cont.)***

Details for this site have been truncated due to the large number of available details for this site within this dataset. For the complete details for this site, contact your Envirosite account representative for a complimentary site report containing all of the details available.

Manifest Number :	016699040FLE
Shipped Date :	2023-03-30
Updated Date :	2023-04-11
Received Date :	2023-03-30
Status :	Signed
Generator ID :	MAC300106234
Generator Name :	Blue Harvest
Generator Address :	40 Herman Melville Blvd, New Bedford, MA 02740
Generator Mailing :	40 40 Herman Melville Blvd, New Bedford, MA 02740
Generator Contact :	N/R
Destination ID :	MAD062179890
Destination Name :	TRADEBE T&R OF STOUGHTON, LLC
Destination Mailing :	441R CANTON ST, STOUGHTON, MA 02072
Destination Address :	441R 441R Canton Street, Stoughton, MA 02072
Destination Contact :	N/R
Submission Type :	DataImage5Copy
Origin Type :	Service
Manifest Residue :	N
Rejection :	N
Last Date in Agency List :	2024-12-03

Waste Details

Waste Line Number :	1
Is DOT Hazardous :	Y
DOT ID Number :	NA1270
DOT Information :	NA1270 PETROLEUM OIL 3 II
Non Waste Description :	N/R
Quantity :	192 Gallons
Quantity Tons, Acute, Non-Acute :	0.8006672, 0, 0.8006672
Quantity Kg, Acute, Non-Acute :	0, 726.22925
Quantity Tons, Haz, Non-Haz :	, 0.8006672
Quantity Kg, Haz, Non-Haz :	, 726.22925
Management Method :	H136 - DISCHARGE TO SEWER/POTW
Is EPA Waste :	N
Federal Code :	N/R
State Code :	MA - MA98

Manifest Details

Manifest Number :	006280842GBF
Shipped Date :	2022-08-24

Map Id: 60
Direction: SE
Distance: 0.551 mi., 2907 ft.
Elevation: 6 ft.
Relative: Lower

Site Name : BLUE HARVEST FISHERIES | BLUE HARVEST FOODS LLC | APS NEW BEDFORD
40 HERMAN MELVILLE BLVD
NEW BEDFORD | New Bedford, MA

Database(s) : [AIRS - MA, ASBESTOS - MA, DOCKET, ECHO, ENF - MA, ERNS, FRS, HIST AIRS - MA, HIST RELEASE - MA, HWG - MA, ICIS, INACTIVE PCS, LEAD - MA, MANIFEST EPA, OSHA, PCS FACILITY, RCRA NONGEN, RCRA VSQG, RELEASE - MA, RMP, SHWS - MA, STORMWATER] ***(cont.)***

Envirosite ID: 2671606
EPA ID: MAC300106234

MANIFEST EPA ***(cont.)***

Updated Date :	2022-09-12
Received Date :	2022-08-24
Status :	Signed
Generator ID :	MAC300106234
Generator Name :	Blue Harvest
Generator Address :	40 Herman Melville Blvd, New Bedford, MA 02740
Generator Mailing :	40 40 Herman Melville Blvd, New Bedford, MA 02740
Generator Contact :	N/R
Destination ID :	MAD062179890
Destination Name :	TRADEBE T&R OF STOUGHTON, LLC
Destination Mailing :	441R CANTON ST, STOUGHTON, MA 02072
Destination Address :	441R 441R Canton Street, Stoughton, MA 02072
Destination Contact :	N/R
Submission Type :	DataImage5Copy
Origin Type :	Service
Manifest Residue :	N
Rejection :	N
Last Date in Agency List :	2024-12-03

Waste Details

Waste Line Number :	1
Is DOT Hazardous :	Y
DOT ID Number :	NA1270
DOT Information :	NA1270 PETROLEUM OIL 3 II
Non Waste Description :	N/R
Quantity :	434 Gallons
Quantity Tons, Acute, Non-Acute :	1.8098415, 0, 1.8098415
Quantity Kg, Acute, Non-Acute :	0, 1641.5806
Quantity Tons, Haz, Non-Haz :	0, 1.8098415
Quantity Kg, Haz, Non-Haz :	0, 1641.5806
Management Method :	H135 - DISCHARGE TO SEWER/POTW OR NPDES
Is EPA Waste :	N
Federal Code :	N/R
State Code :	MA - MA98

Manifest Details

Manifest Number :	006280841GBF
Shipped Date :	2022-06-02
Updated Date :	2022-06-23
Received Date :	2022-06-02
Status :	Signed
Generator ID :	MAC300106234
Generator Name :	Blue Harvest
Generator Address :	40 Herman Melville Blvd, New Bedford, MA 02740

Map Id: 60
Direction: SE
Distance: 0.551 mi., 2907 ft.
Elevation: 6 ft.
Relative: Lower

Site Name : BLUE HARVEST FISHERIES | BLUE HARVEST FOODS LLC | APS NEW BEDFORD
40 HERMAN MELVILLE BLVD
NEW BEDFORD | New Bedford, MA

Database(s) : [AIRS - MA, ASBESTOS - MA, DOCKET, ECHO, ENF - MA, ERNS, FRS, HIST AIRS - MA, HIST RELEASE - MA, HWG - MA, ICIS, INACTIVE PCS, LEAD - MA, MANIFEST EPA, OSHA, PCS FACILITY, RCRA NONGEN, RCRA VSQG, RELEASE - MA, RMP, SHWS - MA, STORMWATER] ***(cont.)***

Envirosite ID: 2671606
EPA ID: MAC300106234

MANIFEST EPA ***(cont.)***

Generator Mailing :	40 40 Herman Melville Blvd, New Bedford, MA 02740
Generator Contact :	N/R
Destination ID :	MAD062179890
Destination Name :	TRADEBE T&R OF STOUGHTON, LLC
Destination Mailing :	441R CANTON ST, STOUGHTON, MA 02072
Destination Address :	441R 441R Canton Street, Stoughton, MA 02072
Destination Contact :	N/R
Submission Type :	DataImage5Copy
Origin Type :	Service
Manifest Residue :	N
Rejection :	N
Last Date in Agency List :	2024-12-03

Waste Details

Waste Line Number :	1
Is DOT Hazardous :	Y
DOT ID Number :	NA1270
DOT Information :	NA1270 PETROLEUM OIL 3 II
Non Waste Description :	N/R
Quantity :	1475 Gallons
Quantity Tons, Acute, Non-Acute :	6.150959, 0, 6.150959
Quantity Kg, Acute, Non-Acute :	0, 5579.1045
Quantity Tons, Haz, Non-Haz :	0, 6.150959
Quantity Kg, Haz, Non-Haz :	0, 5579.1045
Management Method :	H061 - FUEL BLENDING
Is EPA Waste :	N
Federal Code :	N/R
State Code :	MA - MA98

Manifest Details

Manifest Number :	006280840GBF
Shipped Date :	2022-04-22
Updated Date :	2022-06-09
Received Date :	2022-04-22
Status :	Signed
Generator ID :	MAC300106234
Generator Name :	Blue Harvest
Generator Address :	40 Herman Melville Blvd, New Bedford, MA 02740
Generator Mailing :	40 40 Herman Melville Blvd, New Bedford, MA 02740
Generator Contact :	N/R
Destination ID :	MAD062179890
Destination Name :	TRADEBE T&R OF STOUGHTON, LLC
Destination Mailing :	441R CANTON ST, STOUGHTON, MA 02072
Destination Address :	441R 441R Canton Street, Stoughton, MA 02072

Map Id: 60
Direction: SE
Distance: 0.551 mi., 2907 ft.
Elevation: 6 ft.
Relative: Lower

Site Name : BLUE HARVEST FISHERIES | BLUE HARVEST FOODS LLC | APS NEW BEDFORD
40 HERMAN MELVILLE BLVD
NEW BEDFORD | New Bedford, MA

Database(s) : [AIRS - MA, ASBESTOS - MA, DOCKET, ECHO, ENF - MA, ERNS, FRS, HIST AIRS - MA, HIST RELEASE - MA, HWG - MA, ICIS, INACTIVE PCS, LEAD - MA, MANIFEST EPA, OSHA, PCS FACILITY, RCRA NONGEN, RCRA VSQG, RELEASE - MA, RMP, SHWS - MA, STORMWATER] ***(cont.)***

Envirosite ID: 2671606
EPA ID: MAC300106234

MANIFEST EPA ***(cont.)***

Destination Contact :	N/R
Submission Type :	DataImage5Copy
Origin Type :	Service
Manifest Residue :	N
Rejection :	N
Last Date in Agency List :	2024-12-03

Waste Details

Waste Line Number :	1
Is DOT Hazardous :	Y
DOT ID Number :	NA1270
DOT Information :	NA1270 PETROLEUM OIL 3 II
Non Waste Description :	N/R
Quantity :	112 Gallons
Quantity Tons, Acute, Non-Acute :	0.4670559, 0, 0.4670559
Quantity Kg, Acute, Non-Acute :	0, 423.63373
Quantity Tons, Haz, Non-Haz :	0, 0.4670559
Quantity Kg, Haz, Non-Haz :	0, 423.63373
Management Method :	H061 - FUEL BLENDING
Is EPA Waste :	N
Federal Code :	N/R
State Code :	MA - MA98

Manifest Details

Manifest Number :	006280839GBF
Shipped Date :	2022-02-18
Updated Date :	2022-03-10
Received Date :	2022-02-18
Status :	Signed
Generator ID :	MAC300106234
Generator Name :	Blue Harvest
Generator Address :	40 Herman Melville Blvd, New Bedford, MA 02740
Generator Mailing :	40 40 Herman Melville Blvd, New Bedford, MA 02740
Generator Contact :	N/R
Destination ID :	MAD062179890
Destination Name :	TRADEBE T&R OF STOUGHTON, LLC
Destination Mailing :	441R CANTON ST, STOUGHTON, MA 02072
Destination Address :	441R 441R Canton Street, Stoughton, MA 02072
Destination Contact :	N/R
Submission Type :	DataImage5Copy
Origin Type :	Service
Manifest Residue :	N
Rejection :	N
Last Date in Agency List :	2024-12-03

Map Id: 60
Direction: SE
Distance: 0.551 mi., 2907 ft.
Elevation: 6 ft.
Relative: Lower

Site Name : BLUE HARVEST FISHERIES | BLUE HARVEST FOODS LLC | APS NEW BEDFORD
40 HERMAN MELVILLE BLVD
NEW BEDFORD | New Bedford, MA

Database(s) : [AIRS - MA, ASBESTOS - MA, DOCKET, ECHO, ENF - MA, ERNS, FRS, HIST AIRS - MA, HIST RELEASE - MA, HWG - MA, ICIS, INACTIVE PCS, LEAD - MA, MANIFEST EPA, OSHA, PCS FACILITY, RCRA NONGEN, RCRA VSQG, RELEASE - MA, RMP, SHWS - MA, STORMWATER] ***(cont.)***

Envirosite ID: 2671606
EPA ID: MAC300106234

MANIFEST EPA ***(cont.)***

Waste Details

Waste Line Number :	1
Is DOT Hazardous :	Y
DOT ID Number :	NA1270
DOT Information :	NA1270 PETROLEUM OIL 3 II
Non Waste Description :	N/R
Quantity :	1200 Gallons
Quantity Tons, Acute, Non-Acute :	5.00417, 0, 5.00417
Quantity Kg, Acute, Non-Acute :	0, 4538.9326
Quantity Tons, Haz, Non-Haz :	0, 5.00417
Quantity Kg, Haz, Non-Haz :	0, 4538.9326
Management Method :	H061 - FUEL BLENDING
Is EPA Waste :	N
Federal Code :	N/R
State Code :	MA - MA98

OSHA

Facility Name :	FRIONOR KITCHENS INC
Facility Address :	40 HERMAN MELVILLE BLVD, New Bedford, MA 02741

Site Details

Activity Number :	10072254
Reporting ID :	0111400
Open Date :	1980-12-18
Conference Closed :	1981-03-17
Case Closed :	1982-02-10
Case Mod Date :	N/R
Owner Type :	N/R
Advance Notice :	N/R
Safety/Health :	Health
Number in Establishment :	500
SIC :	2092 - PREPARED FRESH OR FROZEN FISH AND SEAFOODS
NAICS :	000000
Inspection Type :	Complaint
Inspection Scope :	Complete
Why No Inspection :	N/R
Union :	Yes
Mailing Address :	00000
Agency Hyperlink :	Click here for hyperlink provided by the agency.
Last Date in Agency List :	2024-06-07

Map Id: 60
Direction: SE
Distance: 0.551 mi., 2907 ft.
Elevation: 6 ft.
Relative: Lower

Site Name : BLUE HARVEST FISHERIES | BLUE HARVEST FOODS LLC | APS NEW BEDFORD
40 HERMAN MELVILLE BLVD
NEW BEDFORD | New Bedford, MA

Database(s) : [AIRS - MA, ASBESTOS - MA, DOCKET, ECHO, ENF - MA, ERNS, FRS, HIST AIRS - MA, HIST RELEASE - MA, HWG - MA, ICIS, INACTIVE PCS, LEAD - MA, MANIFEST EPA, OSHA, PCS FACILITY, RCRA NONGEN, RCRA VSQG, RELEASE - MA, RMP, SHWS - MA, STORMWATER] ***(cont.)***

Envirosite ID: 2671606
EPA ID: MAC300106234

OSHA ***(cont.)***

Violations

Activity Number :	10072254
Citation ID :	01001A
Delete Flag :	N/R
Standard Ref :	19100095 B01
Violation Type :	Serious
Issuance Date :	1981-04-23
Abate Date :	1982-03-29
Abate Complete :	Abatement Completed
Current Penalty :	240.0
Initial Penalty :	480.0
Contest Date :	N/R
Final Order Date :	N/R
Number Instances :	29
Number Exposed :	N/R
Record :	N/R
Gravity :	N/R
Emphasis :	N/R
Hazcat :	N/R
FTA Insp Number :	N/R
FTA Issuance Date :	N/R
FTA Penalty :	N/R
FTA Contest Date :	N/R
FTA Final Order Date :	N/R
HAZ Subtances :	8110

PCS FACILITY

Issue Date :	2022-12-21
Original Issue Date :	2022-12-21
Effective Date :	2022-12-21
Expiration Date :	2027-12-21
Retirement Date :	N/R
Termination Date :	N/R
Issuing Agency :	U.S. EPA
Agency Type :	U.S.EPA
Activity ID :	3603470691
External Permit Number :	N/R
Facility Type Indicator :	NON-POTW
Permit Type :	General Permit Covered Facility-NPDES)
Major Minor Status :	N
Permit Status :	Effective
Total Design Flow Number :	N/R
Actual Average Flow Number :	N/R
State Water Body :	N/R
State Water Body Name :	N/R
Permit Name :	Blue Harvest Foods, LLC
Permit Comp Status :	Y

Map Id: 60
Direction: SE
Distance: 0.551 mi., 2907 ft.
Elevation: 6 ft.
Relative: Lower

Site Name : BLUE HARVEST FISHERIES | BLUE HARVEST FOODS LLC | APS NEW BEDFORD
40 HERMAN MELVILLE BLVD
NEW BEDFORD | New Bedford, MA

Database(s) : [AIRS - MA, ASBESTOS - MA, DOCKET, ECHO, ENF - MA, ERNS, FRS, HIST AIRS - MA, HIST RELEASE - MA, HWG - MA, ICIS, INACTIVE PCS, LEAD - MA, MANIFEST EPA, OSHA, PCS FACILITY, RCRA NONGEN, RCRA VSQG, RELEASE - MA, RMP, SHWS - MA, STORMWATER] ***(cont.)***

Envirosite ID: 2671606
EPA ID: MAC300106234

PCS FACILITY ***(cont.)***

RNC Tracking :	Y
Master External Permit Number :	MAR050000
TMDL Interface :	N/R
EDMR Authorization :	N
Pretreatment Indicator :	N/R
Last Date in Agency List :	2025-03-10

Issue Date :	2015-10-01
Original Issue Date :	2015-10-01
Effective Date :	2015-10-01
Expiration Date :	2020-06-03
Retirement Date :	N/R
Termination Date :	N/R
Issuing Agency :	U.S. EPA
Agency Type :	U.S.EPA
Activity ID :	3600396070
External Permit Number :	MAR053319
Facility Type Indicator :	NON-POTW
Permit Type :	General Permit Covered Facility-NPDES)
Major Minor Status :	N
Permit Status :	Effective
Total Design Flow Number :	N/R
Actual Average Flow Number :	N/R
State Water Body :	N/R
State Water Body Name :	N/R
Permit Name :	AMERICAN SEAFOODS INTERNATIONAL LLC
Permit Comp Status :	Y
RNC Tracking :	Y
Master External Permit Number :	MAR050000
TMDL Interface :	N/R
EDMR Authorization :	N
Pretreatment Indicator :	N/R
Last Date in Agency List :	2016-11-15

RCRA NONGEN

Facility Name :	APS LLC
Facility Address :	40 HERMAN MELVILLE BLVD, NEW BEDFORD, MA 02740
County :	BRISTOL

Date Form Received by Agency :	2017-01-03
EPA ID :	MAC300015351
Mailing Address :	40 HERMAN MELVILLE BLVD, NEW BEDFORD, MA 02740-0000
Contact :	LAUREN LAMONTAGNE
Contact Address :	40 HERMAN MELVILLE BLVD, NEW BEDFORD, MA 02740-0000
Contact Country :	US

Map Id: 60
Direction: SE
Distance: 0.551 mi., 2907 ft.
Elevation: 6 ft.
Relative: Lower

Site Name : BLUE HARVEST FISHERIES | BLUE HARVEST FOODS LLC | APS NEW BEDFORD
40 HERMAN MELVILLE BLVD
NEW BEDFORD | New Bedford, MA

Database(s) : [AIRS - MA, ASBESTOS - MA, DOCKET, ECHO, ENF - MA, ERNS, FRS, HIST AIRS - MA, HIST RELEASE - MA, HWG - MA, ICIS, INACTIVE PCS, LEAD - MA, MANIFEST EPA, OSHA, PCS FACILITY, RCRA NONGEN, RCRA VSQG, RELEASE - MA, RMP, SHWS - MA, STORMWATER] ***(cont.)***

Envirosite ID: 2671606
EPA ID: MAC300106234

RCRA NONGEN ***(cont.)***

Contact Telephone :	508-991-6447
Contact Email :	N/R
EPA Region :	01
Land Type :	Private
Source Type :	Notification
Classification :	Not a generator, verified
Description :	Not a generator, verified
Last Date in Agency List :	2024-12-17

Owner/Operator Summary

Owner/Operator Name :	APS LLC
Owner/Operator Address :	40 HERMAN MELVILLE BLVD, NEW BEDFORD, MA 02740-0000
Owner/Operator Country :	US
Owner/Operator Telephone :	N/R
Owner/Operator Email :	N/R
Owner/Operator Fax :	N/R
Legal Status :	Private
Owner/Operator Type :	Owner
Owner/Operator Start Date :	2013-10-01
Owner/Operator End Date :	N/R

Owner/Operator Name :	APS LLC
Owner/Operator Address :	40 HERMAN MELVILLE BLVD, NEW BEDFORD, MA 02740-0000
Owner/Operator Country :	US
Owner/Operator Telephone :	N/R
Owner/Operator Email :	N/R
Owner/Operator Fax :	N/R
Legal Status :	Private
Owner/Operator Type :	Operator
Owner/Operator Start Date :	2013-10-01
Owner/Operator End Date :	N/R

Handler Activities Summary

U.S. Importer of Hazardous Waste :	N
Mixed Waste (Haz. and Radioactive) :	N
Recycler of Hazardous Waste :	N
Transporter of Hazardous Waste :	N
Treater, Storer or Disposer of HW :	N
Underground Injection Activity :	N
On-site Burner Exemption :	N
Furnace Exemption :	N
Used Oil Fuel Burner :	N
Used Oil Processor :	N

Map Id: 60
Direction: SE
Distance: 0.551 mi., 2907 ft.
Elevation: 6 ft.
Relative: Lower

Site Name : BLUE HARVEST FISHERIES | BLUE HARVEST FOODS LLC | APS NEW BEDFORD
40 HERMAN MELVILLE BLVD
NEW BEDFORD | New Bedford, MA

Database(s) : [AIRS - MA, ASBESTOS - MA, DOCKET, ECHO, ENF - MA, ERNS, FRS, HIST AIRS - MA, HIST RELEASE - MA, HWG - MA, ICIS, INACTIVE PCS, LEAD - MA, MANIFEST EPA, OSHA, PCS FACILITY, RCRA NONGEN, RCRA VSQG, RELEASE - MA, RMP, SHWS - MA, STORMWATER] ***(cont.)***

Envirosite ID: 2671606
EPA ID: MAC300106234

RCRA NONGEN ***(cont.)***

Used Oil Refiner :	N
Used Oil Fuel Marketer to Burner :	N
Used Oil Specification Marketer :	N
Used Oil Transfer Facility :	N
Used Oil Transporter :	N

Historical Generators

Date Form Received by Agency :	2014-05-01
Facility Name :	APS LLC
Classification :	Very Small Quantity Generator

Date Form Received by Agency :	2013-11-18
Facility Name :	APS LLC
Classification :	Large Quantity Generator

Date Form Received by Agency :	2011-02-16
Facility Name :	APS LLC
Classification :	Very Small Quantity Generator

Hazardous Waste Summary

Waste Code / Name :	D001 - IGNITABLE WASTE
Waste Code / Name :	F001 - THE FOLLOWING SPENT HALOGENATED SOLVENTS USED IN DEGREASING: TETRACHLOROETHYLENE, TRICHLORETHYLENE, METHYLENE CHLORIDE, 1,1,1-TRICHLOROETHANE, CARBON TETRACHLORIDE AND CHLORINATED FLUOROCARBONS; ALL SPENT SOLVENT MIXTURES/BLENDS USED IN DEGREASING CONTAINING, BEFORE USE, A TOTAL OF TEN PERCENT OR MORE (BY VOLUME) OF ONE OR MORE OF THE ABOVE HALOGENATED SOLVENTS OR THOSE SOLVENTS LISTED IN F002, F004, AND F005; AND STILL BOTTOMS FROM THE RECOVERY OF THESE SPENT SOLVENTS AND SPENT SOLVENT MIXTURES. F005 - THE FOLLOWING SPENT NONHALOGENATED SOLVENTS: TOLUENE, METHYL ETHYL KETONE, CARBON DISULFIDE, ISOBUTANOL, PYRIDINE, BENZENE, 2-ETHOXYETHANOL, AND 2-NITROPROPANE; ALL SPENT SOLVENT MIXTURES/BLENDS CONTAINING, BEFORE USE, A TOTAL OF TEN PERCENT OR MORE (BY VOLUME) OF ONE OR MORE OF THE ABOVE NONHALOGENATED SOLVENTS OR THOSE SOLVENTS LISTED IN F001, F002, OR F004; AND STILL BOTTOMS FROM THE RECOVERY OF THESE SPENT SOLVENTS AND SPENT SOLVENT MIXTURES. MA01 - WASTE OIL MA95 - UNIVERSAL WASTE

Map Id: 60
Direction: SE
Distance: 0.551 mi., 2907 ft.
Elevation: 6 ft.
Relative: Lower

Site Name : BLUE HARVEST FISHERIES | BLUE HARVEST FOODS LLC | APS NEW BEDFORD
40 HERMAN MELVILLE BLVD
NEW BEDFORD | New Bedford, MA

Database(s) : [AIRS - MA, ASBESTOS - MA, DOCKET, ECHO, ENF - MA, ERNS, FRS, HIST AIRS - MA, HIST RELEASE - MA, HWG - MA, ICIS, INACTIVE PCS, LEAD - MA, MANIFEST EPA, OSHA, PCS FACILITY, RCRA NONGEN, RCRA VSQG, RELEASE - MA, RMP, SHWS - MA, STORMWATER] ***(cont.)***

Envirosite ID: 2671606
EPA ID: MAC300106234

RCRA NONGEN ***(cont.)***

Notices of Violations Summary

Regulation Violated :	N
Facility Name :	WARRIOR FUEL CORP
Facility Address :	40 HERMAN MELVILLE BLVD, NEW BEDFORD, MA 02740
County :	BRISTOL
Date Form Received by Agency :	2021-07-14
EPA ID :	MAC300020328
Mailing Address :	113 MACARTHUR DR, NEW BEDFORD, MA 02740-0000
Contact :	SIGURD JOHANNESSON
Contact Address :	113 MACARTHUR DR, NEW BEDFORD, MA 02740-0000
Contact Country :	US
Contact Telephone :	508-996-0525
Contact Email :	N/R
EPA Region :	01
Land Type :	Private
Source Type :	Implementer
Classification :	Not a generator, verified
Description :	Not a generator, verified
Last Date in Agency List :	2024-12-17

Owner/Operator Summary

Owner/Operator Name :	WARRIOR FUEL CORP
Owner/Operator Address :	113 MACARTHUR DR, NEW BEDFORD, MA 02740-0000
Owner/Operator Country :	US
Owner/Operator Telephone :	N/R
Owner/Operator Email :	N/R
Owner/Operator Fax :	N/R
Legal Status :	Private
Owner/Operator Type :	Operator
Owner/Operator Start Date :	1994-04-24
Owner/Operator End Date :	N/R
Owner/Operator Name :	WARRIOR FUEL CORP
Owner/Operator Address :	113 MACARTHUR DR, NEW BEDFORD, MA 02740-0000
Owner/Operator Country :	US
Owner/Operator Telephone :	N/R
Owner/Operator Email :	N/R
Owner/Operator Fax :	N/R
Legal Status :	Private
Owner/Operator Type :	Owner
Owner/Operator Start Date :	1994-04-24

Map Id: 60
Direction: SE
Distance: 0.551 mi., 2907 ft.
Elevation: 6 ft.
Relative: Lower

Site Name : BLUE HARVEST FISHERIES | BLUE HARVEST FOODS LLC | APS NEW BEDFORD
40 HERMAN MELVILLE BLVD
NEW BEDFORD | New Bedford, MA

Database(s) : [AIRS - MA, ASBESTOS - MA, DOCKET, ECHO, ENF - MA, ERNS, FRS, HIST AIRS - MA, HIST RELEASE - MA, HWG - MA, ICIS, INACTIVE PCS, LEAD - MA, MANIFEST EPA, OSHA, PCS FACILITY, RCRA NONGEN, RCRA VSQG, RELEASE - MA, RMP, SHWS - MA, STORMWATER] ***(cont.)***

Envirosite ID: 2671606
EPA ID: MAC300106234

RCRA NONGEN ***(cont.)***

Owner/Operator End Date : N/R

Handler Activities Summary

U.S. Importer of Hazardous Waste :	N
Mixed Waste (Haz. and Radioactive) :	N/R
Recycler of Hazardous Waste :	N
Transporter of Hazardous Waste :	N
Treater, Storer or Disposer of HW :	N
Underground Injection Activity :	N
On-site Burner Exemption :	N
Furnace Exemption :	N
Used Oil Fuel Burner :	N
Used Oil Processor :	N
Used Oil Refiner :	N
Used Oil Fuel Marketer to Burner :	N
Used Oil Specification Marketer :	N
Used Oil Transfer Facility :	N
Used Oil Transporter :	N

Historical Generators

Date Form Received by Agency :	2012-08-02
Facility Name :	WARRIOR FUEL CORP
Classification :	Not a generator, verified

Hazardous Waste Summary

Waste Code / Name : MA98 - OFF SPECIFICATION USED OIL FUEL THAT IS SHIPPED USING A HW MANIFEST

Notices of Violations Summary

Regulation Violated : N

RCRA VSQG

Facility Name :	BLUE HARVEST FOODS LLC
Facility Address :	40 HERMAN MELVILLE BLVD, NEW BEDFORD, MA 02740
County :	BRISTOL
Date Form Received by Agency :	2017-10-27
EPA ID :	MAC300106234

Map Id: 60
Direction: SE
Distance: 0.551 mi., 2907 ft.
Elevation: 6 ft.
Relative: Lower

Site Name : BLUE HARVEST FISHERIES | BLUE HARVEST FOODS LLC | APS NEW BEDFORD
40 HERMAN MELVILLE BLVD
NEW BEDFORD | New Bedford, MA

Database(s) : [AIRS - MA, ASBESTOS - MA, DOCKET, ECHO, ENF - MA, ERNS, FRS, HIST AIRS - MA, HIST RELEASE - MA, HWG - MA, ICIS, INACTIVE PCS, LEAD - MA, MANIFEST EPA, OSHA, PCS FACILITY, RCRA NONGEN, RCRA VSQG, RELEASE - MA, RMP, SHWS - MA, STORMWATER] ***(cont.)***

Envirosite ID: 2671606
EPA ID: MAC300106234

RCRA VSQG ***(cont.)***

Mailing Address :	PO BOX 6918 BLUE HARVEST FOODS LLC, NEW BEDFORD, MA 02740
Contact :	PAULINE TETRAULT
Contact Address :	40 HERMAN MELVILLE BLVD, NEW BEDFORD, MA 02740
Contact Country :	US
Contact Telephone :	508-997-0031
Contact Email :	PAULINE.TETREAULT@BHFISH.COM
EPA Region :	01
Land Type :	Private
Source Type :	Notification
Classification :	Very Small Quantity Generator

Description :

Handlers that generate 100 kilograms or less of hazardous waste per calendar month, and accumulate 1000 kg or less of hazardous waste at any time; or generate one kilogram or less of acutely hazardous waste per calendar month, and accumulate at any time: 1 kg or less of acutely hazardous waste; or 100 kg or less of any residue or contaminated soil, waste or other debris resulting from the cleanup of a spill, into or on any land or water, of acutely hazardous waste;or generate 100 kg or less of any residue or contaminated soil, waste or other debris resulting from the cleanup of a spill, into or on any land or water, of acutely hazardous waste during any calendar month, and accumulate at any time: 1 kg or less of acutely hazardous waste; or 100 kg or less of any residue or contaminated soil, waste or other debris resulting from the cleanup of a spill, into or on any land or water, of acutely hazardous waste.

Last Date in Agency List : 2024-12-17

Owner/Operator Summary

Owner/Operator Name :	APS LLC
Owner/Operator Address :	40 HERMAN MELVILLE BLVD, NEW BEDFORD, MA 02740
Owner/Operator Country :	US
Owner/Operator Telephone :	508-997-0031
Owner/Operator Email :	N/R
Owner/Operator Fax :	N/R
Legal Status :	Private
Owner/Operator Type :	Owner
Owner/Operator Start Date :	2013-10-01
Owner/Operator End Date :	N/R

Owner/Operator Name :	BLUE HARVEST FOODS LLC
Owner/Operator Address :	40 HERMAN MELVILLE BLVD, NEW BEDFORD, MA 02740
Owner/Operator Country :	US
Owner/Operator Telephone :	508-997-0031
Owner/Operator Email :	N/R
Owner/Operator Fax :	N/R
Legal Status :	Private
Owner/Operator Type :	Operator

Map Id: 60
Direction: SE
Distance: 0.551 mi., 2907 ft.
Elevation: 6 ft.
Relative: Lower

Site Name : BLUE HARVEST FISHERIES | BLUE HARVEST FOODS LLC | APS NEW BEDFORD
40 HERMAN MELVILLE BLVD
NEW BEDFORD | New Bedford, MA

Database(s) : [AIRS - MA, ASBESTOS - MA, DOCKET, ECHO, ENF - MA, ERNS, FRS, HIST AIRS - MA, HIST RELEASE - MA, HWG - MA, ICIS, INACTIVE PCS, LEAD - MA, MANIFEST EPA, OSHA, PCS FACILITY, RCRA NONGEN, RCRA VSQG, RELEASE - MA, RMP, SHWS - MA, STORMWATER] ***(cont.)***

Envirosite ID: 2671606
EPA ID: MAC300106234

RCRA VSQG ***(cont.)***

Owner/Operator Start Date :	2017-09-07
Owner/Operator End Date :	N/R

Handler Activities Summary

U.S. Importer of Hazardous Waste :	N
Mixed Waste (Haz. and Radioactive) :	N
Recycler of Hazardous Waste :	N
Transporter of Hazardous Waste :	N
Treater, Storer or Disposer of HW :	N
Underground Injection Activity :	N
On-site Burner Exemption :	N
Furnace Exemption :	N
Used Oil Fuel Burner :	N
Used Oil Processor :	N
Used Oil Refiner :	N
Used Oil Fuel Marketer to Burner :	N
Used Oil Specification Marketer :	N
Used Oil Transfer Facility :	N
Used Oil Transporter :	N

Hazardous Waste Summary

Waste Code / Name :
D001 - IGNITABLE WASTE
D002 - CORROSIVE WASTE
D003 - REACTIVE WASTE
MA01 - WASTE OIL
MA95 - UNIVERSAL WASTE
MA99 - NON-HAZARDOUS WASTE TO BE USED ONLY FOR NON-HW SHIPPED USING HW MANIFEST

Notices of Violations Summary

Regulation Violated : N

RELEASE - MA

Facility Name :	AMERICAN SEAFOODS INTERNATIONAL
Facility Address :	40 HERMAN MELVILLE BLVD, NEW BEDFORD

Incident Summary

Release Tracking Number :	4-0022117
Notification Date :	2009-08-11

Map Id: 60
Direction: SE
Distance: 0.551 mi., 2907 ft.
Elevation: 6 ft.
Relative: Lower

Site Name : BLUE HARVEST FISHERIES | BLUE HARVEST FOODS LLC | APS NEW BEDFORD
40 HERMAN MELVILLE BLVD
NEW BEDFORD | New Bedford, MA

Database(s) : [AIRS - MA, ASBESTOS - MA, DOCKET, ECHO, ENF - MA, ERNS, FRS, HIST AIRS - MA, HIST RELEASE - MA, HWG - MA, ICIS, INACTIVE PCS, LEAD - MA, MANIFEST EPA, OSHA, PCS FACILITY, RCRA NONGEN, RCRA VSQG, RELEASE - MA, RMP, SHWS - MA, STORMWATER] ***(cont.)***

Envirosite ID: 2671606
EPA ID: MAC300106234

RELEASE - MA ***(cont.)***

Category :	TWO HR
OFC Town :	NEW BEDFORD
Current Status :	Response Action Outcome - A site/release where a Permanent or Temporary Solution Statement (formerly RAO Statement) was submitted. This statement asserts that response actions were sufficient to achieve a level of no significant risk or at least ensure that all substantial hazards were eliminated.
Current Date :	2009-12-07
Phase :	Phase report not required or not submitted.
OHM :	Hazardous Material
Agency Link :	Click here for hyperlink provided by the agency.
Last Date in Agency List :	2024-11-18

Source Details

Source :	LINE

Location Details

Location :	COMMERCIAL

Chemicals

Chemical :	AMMONIA
Amount :	40 LBS
Facility Name :	ASP LLC
Facility Address :	40 HERMAN MELVILLE BOULEVARD, NEW BEDFORD

Incident Summary

Release Tracking Number :	4-0026368
Notification Date :	2016-10-12
Category :	TWO HR
OFC Town :	NEW BEDFORD
Current Status :	Permanent Solution with No Conditions
Current Date :	2016-12-09
Phase :	Phase report not required or not submitted.
OHM :	N/R
Agency Link :	Click here for hyperlink provided by the agency.
Last Date in Agency List :	2024-11-18

Map Id: 60
Direction: SE
Distance: 0.551 mi., 2907 ft.
Elevation: 6 ft.
Relative: Lower

Site Name : BLUE HARVEST FISHERIES | BLUE HARVEST FOODS LLC | APS NEW BEDFORD
40 HERMAN MELVILLE BLVD
NEW BEDFORD | New Bedford, MA

Database(s) : [AIRS - MA, ASBESTOS - MA, DOCKET, ECHO, ENF - MA, ERNS, FRS, HIST AIRS - MA, HIST RELEASE - MA, HWG - MA, ICIS, INACTIVE PCS, LEAD - MA, MANIFEST EPA, OSHA, PCS FACILITY, RCRA NONGEN, RCRA VSQG, RELEASE - MA, RMP, SHWS - MA, STORMWATER] ***(cont.)***

Envirosite ID: 2671606
EPA ID: MAC300106234

RELEASE - MA ***(cont.)***

Source Details
Source : VEHICLE

Location Details
Location : COMMERCIAL

Chemicals
Chemical : N/R
Amount : N/R

Facility Name : FRIONOR FMR
Facility Address : 40 HERMAN MELVILLE BLVD, NEW BEDFORD

Incident Summary
Release Tracking Number : 4-0015965
Notification Date : 2001-01-08
Category : TWO HR
OFC Town : NEW BEDFORD

Current Status : Response Action Outcome - A site/release where a Permanent or Temporary Solution Statement (formerly RAO Statement) was submitted. This statement asserts that response actions were sufficient to achieve a level of no significant risk or at least ensure that all substantial hazards were eliminated.

Current Date : 2001-02-14
Phase : Phase report not required or not submitted.
OHM : Hazardous Material
Agency Link : Click here for hyperlink provided by the agency.
Last Date in Agency List : 2024-11-18

Source Details
Source : PIPE

Location Details
Location : COMMERCIAL
INDUSTRIAL

Map Id: 60
Direction: SE
Distance: 0.551 mi., 2907 ft.
Elevation: 6 ft.
Relative: Lower

Site Name : BLUE HARVEST FISHERIES | BLUE HARVEST FOODS LLC | APS NEW BEDFORD
40 HERMAN MELVILLE BLVD
NEW BEDFORD | New Bedford, MA

Database(s) : [AIRS - MA, ASBESTOS - MA, DOCKET, ECHO, ENF - MA, ERNS, FRS, HIST AIRS - MA, HIST RELEASE - MA, HWG - MA, ICIS, INACTIVE PCS, LEAD - MA, MANIFEST EPA, OSHA, PCS FACILITY, RCRA NONGEN, RCRA VSQG, RELEASE - MA, RMP, SHWS - MA, STORMWATER] ***(cont.)***

Envirosite ID: 2671606
EPA ID: MAC300106234

RELEASE - MA ***(cont.)***

Chemicals
Chemical : AMMONIA
Amount : 1150 LBS

Facility Name : IN FRONT OF AMERICAN SEAFOOD
Facility Address : 40 HERMAN MELVILLE BLVD, NEW BEDFORD

Incident Summary
Release Tracking Number : 4-0024497
Notification Date : 2013-04-19
Category : TWO HR
OFC Town : NEW BEDFORD

Current Status : Response Action Outcome - A site/release where a Permanent or Temporary Solution Statement (formerly RAO Statement) was submitted. This statement asserts that response actions were sufficient to achieve a level of no significant risk or at least ensure that all substantial hazards were eliminated.

Current Date : 2013-06-14
Phase : Phase report not required or not submitted.
OHM : Oil
Agency Link : Click here for hyperlink provided by the agency.
Last Date in Agency List : 2024-11-18

Source Details
Source : VEHICLE
TRANSFORM

Location Details
Location : INDUSTRIAL
ROADWAY

Chemicals
Chemical : TRANSFORMER OIL
Amount : 75 GAL

Map Id: 60
Direction: SE
Distance: 0.551 mi., 2907 ft.
Elevation: 6 ft.
Relative: Lower

Site Name : BLUE HARVEST FISHERIES | BLUE HARVEST FOODS LLC | APS NEW BEDFORD
40 HERMAN MELVILLE BLVD
NEW BEDFORD | New Bedford, MA

Database(s) : [AIRS - MA, ASBESTOS - MA, DOCKET, ECHO, ENF - MA, ERNS, FRS, HIST AIRS - MA, HIST RELEASE - MA, HWG - MA, ICIS, INACTIVE PCS, LEAD - MA, MANIFEST EPA, OSHA, PCS FACILITY, RCRA NONGEN, RCRA VSQG, RELEASE - MA, RMP, SHWS - MA, STORMWATER] ***(cont.)***

Envirosite ID: 2671606
EPA ID: MAC300106234

RELEASE - MA ***(cont.)***

Facility Name :	PIERSIDE
Facility Address :	40 HERMAN MELVILLE BLVD., NEW BEDFORD, 027400000

Incident Summary

Release Tracking Number :	4-0028473
Notification Date :	2020-08-25
Category :	TWO HR
OFC Town :	NEW BEDFORD
Current Status :	ADQREG
Current Date :	2020-08-25
Phase :	Phase report not required or not submitted.
OHM :	N/R
Agency Link :	Click here for hyperlink provided by the agency.
Last Date in Agency List :	2024-11-18

Source Details

Source :	BOAT

Location Details

Location :	COMMERCIAL

Chemicals

Chemical :	N/R
Amount :	N/R

RMP

Facility Name :	American Seafood International
Facility Address :	40 Herman Melville Blvd., New Bedford, MA 02740

Site Details

Details for this site have been truncated due to the large number of available details for this site within this dataset. For the complete details for this site, contact your Envirosite account representative for a complimentary site report containing all of the details available.

Facility ID :	25083
Facility County FIPS :	25005

Map Id: 60
Direction: SE
Distance: 0.551 mi., 2907 ft.
Elevation: 6 ft.
Relative: Lower

Site Name : BLUE HARVEST FISHERIES | BLUE HARVEST FOODS LLC | APS NEW BEDFORD
40 HERMAN MELVILLE BLVD
NEW BEDFORD | New Bedford, MA

Database(s) : [AIRS - MA, ASBESTOS - MA, DOCKET, ECHO, ENF - MA, ERNS, FRS, HIST AIRS - MA, HIST RELEASE - MA, HWG - MA, ICIS, INACTIVE PCS, LEAD - MA, MANIFEST EPA, OSHA, PCS FACILITY, RCRA NONGEN, RCRA VSQG, RELEASE - MA, RMP, SHWS - MA, STORMWATER] ***(cont.)***

Envirosite ID: 2671606
EPA ID: MAC300106234

RMP ***(cont.)***

LEPC :	New Bedford LEPC
Facility URL :	Click here for hyperlink provided by the agency.
Facility Phone Number :	5089970031
Facility Email Address :	george.borden@americanseafoods.com
Facility DUNS :	177236965
Parent Company Name :	N/R
Company 2 Name :	N/R
Company DUNS :	N/R
Company 2 DUNS :	N/R
Operator Name :	American Seafoods International LLC
Operator Address :	40 Herman Melville Blvd., New Bedford, MA 02740-2087
Operator Address 2 :	N/R
Operator Phone :	5089970031
Emergency Contact Name :	Debra Robbins
Emergency Contact Title :	Owner/ Professional Fire & Security
Emergency Contact Phone :	5088281743
Phone 24 :	8006496900
Emergency Contact Ext PIN :	N/R
Emergency Contact Email :	debbi@pfsfire.com
No Accidents :	No
Foreign State Prov :	N/R
Foreign Zip Code :	N/R
Foreign Country :	N/R
FTE :	150
Other EPA Facility ID :	N/R
EPA Facility ID :	100000173965
OSHA PSM :	Yes
EPCRA 302 :	Yes
CAA Title V :	No
Clear Air Op Permit ID :	N/R
Safety Inspection Date :	2001-01-11
Safety Inspection by :	EPA
OSHA Ranking :	No
Predictive Filing Flag :	No
Submission Type :	C
CBI Flag :	No
Completion Check Date :	2002-02-21
Receipt Date :	2002-02-20
Graphics Indicator :	No
Attachments Indicator :	No
Certification Received Flag :	Yes
Submission Method :	Commercial Software Vendor
CBI Substantiation Flag :	No
Electronic Waiver Received Flag :	No
Postmark Date :	2002-02-15
De Registration Date :	N/R
De Registration Effective Date :	N/R
Anniversary Date :	2006-01-16

Map Id: 60
Direction: SE
Distance: 0.551 mi., 2907 ft.
Elevation: 6 ft.
Relative: Lower

Site Name : BLUE HARVEST FISHERIES | BLUE HARVEST FOODS LLC | APS NEW BEDFORD
40 HERMAN MELVILLE BLVD
NEW BEDFORD | New Bedford, MA

Database(s) : [AIRS - MA, ASBESTOS - MA, DOCKET, ECHO, ENF - MA, ERNS, FRS, HIST AIRS - MA, HIST RELEASE - MA, HWG - MA, ICIS, INACTIVE PCS, LEAD - MA, MANIFEST EPA, OSHA, PCS FACILITY, RCRA NONGEN, RCRA VSQG, RELEASE - MA, RMP, SHWS - MA, STORMWATER] ***(cont.)***

Envirosite ID: 2671606
EPA ID: MAC300106234

RMP ***(cont.)***

Error Report Date :	N/R
CBI Unsanitized Version Flag :	No
Version Number :	1.2.5
Facility Latitude :	41.638889
Facility Longitude :	-70.921111
Valid Latitude Longitude Flag :	Yes
FRS Description :	CENTER OF FACILITY
FRS Method :	GPS CARRIER PHASE STATIC RELATIVE POSITION
Horizontal Accuracy Measure :	N/R
Horizontal Reference Datum Code :	N/R
Source Map Scale Number :	N/R
Last Date in Agency List :	2023-11-02

Process Details

Process ID :	35857
Process Facility ID :	25083
Process Description :	N/R

Chemical Details

Chemical Name :	Ammonia (anhydrous)
Chemical ID :	56
Quantity :	18555

RMP Summary

RMP Contact Name :	Mr. George Borden
RMP Title :	Safety & Environmental Affairs Mgr.
RMP Description :	N/R
RMP Complete Flag :	Yes

Accident History

Facility ID :	25083
Accident Date :	2001-01-08
Accident Time :	06:30
Accident Release Duration :	00010
Release Event :	N/R
Release Source :	N/R
Other Release Source :	N/R
Onsite Property Damage :	0
Offsite Property Damage :	0
Envir Damage :	N/R

Map Id: 60
Direction: SE
Distance: 0.551 mi., 2907 ft.
Elevation: 6 ft.
Relative: Lower

Site Name : BLUE HARVEST FISHERIES | BLUE HARVEST FOODS LLC | APS NEW BEDFORD
40 HERMAN MELVILLE BLVD
NEW BEDFORD | New Bedford, MA

Database(s) : [AIRS - MA, ASBESTOS - MA, DOCKET, ECHO, ENF - MA, ERNS, FRS, HIST AIRS - MA, HIST RELEASE - MA, HWG - MA, ICIS, INACTIVE PCS, LEAD - MA, MANIFEST EPA, OSHA, PCS FACILITY, RCRA NONGEN, RCRA VSQG, RELEASE - MA, RMP, SHWS - MA, STORMWATER] ***(cont.)***

Envirosite ID: 2671606
EPA ID: MAC300106234

RMP ***(cont.)***

Envir Damage-Other :	N/R
Initiating Event :	a
Cause Equipment Failure :	N/R
Cause-Other :	N/R
Offsite Responders Notify :	Notified and Responded
CBI Flag :	No
Accident History ID :	3933

Accident History Chemicals

Accident Chemical ID :	4277
Accident History ID :	N/R
Chemical ID :	56
Chemical Name :	Ammonia (anhydrous)
Quantity Released :	1354
Percent Weight :	11.3

Facility Name :	American Seafoods International
Facility Address :	40 Herman Melville Blvd, New Bedford, MA 02740

Site Details

Facility ID :	48520
Facility County FIPS :	25005
LEPC :	New Bedford LEPC
Facility URL :	Click here for hyperlink provided by the agency.
Facility Phone Number :	5089970031
Facility Email Address :	george.borden@americanseafoods.com
Facility DUNS :	177236965
Parent Company Name :	N/R
Company 2 Name :	N/R
Company DUNS :	N/R
Company 2 DUNS :	N/R
Operator Name :	American Seafoods International
Operator Address :	40 Herman Melville Blvd, New Bedford, MA 02740-2087
Operator Address 2 :	N/R
Operator Phone :	5089970031
Emergency Contact Name :	Debra Robbins
Emergency Contact Title :	Owner Professional Fire & Security
Emergency Contact Phone :	5086443110
Phone 24 :	5086443110
Emergency Contact Ext PIN :	N/R
Emergency Contact Email :	pfsfire@comcast.net
No Accidents :	Yes
Foreign State Prov :	N/R

Map Id: 60
Direction: SE
Distance: 0.551 mi., 2907 ft.
Elevation: 6 ft.
Relative: Lower

Site Name : BLUE HARVEST FISHERIES | BLUE HARVEST FOODS LLC | APS NEW BEDFORD
40 HERMAN MELVILLE BLVD
NEW BEDFORD | New Bedford, MA

Database(s) : [AIRS - MA, ASBESTOS - MA, DOCKET, ECHO, ENF - MA, ERNS, FRS, HIST AIRS - MA, HIST RELEASE - MA, HWG - MA, ICIS, INACTIVE PCS, LEAD - MA, MANIFEST EPA, OSHA, PCS FACILITY, RCRA NONGEN, RCRA VSQG, RELEASE - MA, RMP, SHWS - MA, STORMWATER] ***(cont.)***

Envirosite ID: 2671606
EPA ID: MAC300106234

RMP ***(cont.)***

Foreign Zip Code :	N/R
Foreign Country :	N/R
FTE :	150
Other EPA Facility ID :	N/R
EPA Facility ID :	100000173965
OSHA PSM :	Yes
EPCRA 302 :	Yes
CAA Title V :	No
Clear Air Op Permit ID :	N/R
Safety Inspection Date :	2002-12-12
Safety Inspection by :	OSHA
OSHA Ranking :	No
Predictive Filing Flag :	No
Submission Type :	R
CBI Flag :	No
Completion Check Date :	2007-06-12
Receipt Date :	2006-02-16
Graphics Indicator :	No
Attachments Indicator :	No
Certification Received Flag :	Yes
Submission Method :	RMP*Submit
CBI Substantiation Flag :	No
Electronic Waiver Received Flag :	No
Postmark Date :	2006-02-15
De Registration Date :	N/R
De Registration Effective Date :	N/R
Anniversary Date :	2011-02-15
Error Report Date :	N/R
CBI Unsanitized Version Flag :	No
Version Number :	3.8
Facility Latitude :	41.638889
Facility Longitude :	-070.921111
Valid Latitude Longitude Flag :	Yes
FRS Description :	CENTER OF FACILITY
FRS Method :	GPS CARRIER PHASE STATIC RELATIVE POSITION
Horizontal Accuracy Measure :	10
Horizontal Reference Datum Code :	002
Source Map Scale Number :	N/R
Last Date in Agency List :	2023-11-02

Process Details

Process ID :	70360
Process Facility ID :	48520
Process Description :	N/R

Map Id: 60
Direction: SE
Distance: 0.551 mi., 2907 ft.
Elevation: 6 ft.
Relative: Lower

Site Name : BLUE HARVEST FISHERIES | BLUE HARVEST FOODS LLC | APS NEW BEDFORD
40 HERMAN MELVILLE BLVD
NEW BEDFORD | New Bedford, MA

Database(s) : [AIRS - MA, ASBESTOS - MA, DOCKET, ECHO, ENF - MA, ERNS, FRS, HIST AIRS - MA, HIST RELEASE - MA, HWG - MA, ICIS, INACTIVE PCS, LEAD - MA, MANIFEST EPA, OSHA, PCS FACILITY, RCRA NONGEN, RCRA VSQG, RELEASE - MA, RMP, SHWS - MA, STORMWATER] ***(cont.)***

Envirosite ID: 2671606
EPA ID: MAC300106234

RMP ***(cont.)***

Chemical Details

Chemical Name :	Ammonia (anhydrous)
Chemical ID :	56
Quantity :	18555

RMP Summary

RMP Contact Name :	George Borden
RMP Title :	Safety, Security, Environmental Mgr
RMP Description :	N/R
RMP Complete Flag :	Yes

Accident History

Facility ID :	48520
Accident Date :	N/R
Accident Time :	N/R
Accident Release Duration :	N/R
Release Event :	N/R
Release Source :	N/R
Other Release Source :	N/R
Onsite Property Damage :	N/R
Offsite Property Damage :	N/R
Envir Damage :	N/R
Envir Damage-Other :	N/R
Initiating Event :	N/R
Cause Equipment Failure :	N/R
Cause-Other :	N/R
Offsite Responders Notify :	N/R
CBI Flag :	N/R
Accident History ID :	N/R

Site Details

Facility ID :	1000026497
Facility County FIPS :	25005
LEPC :	New Bedford LEPC
Facility URL :	Click here for hyperlink provided by the agency.
Facility Phone Number :	5089970031
Facility Email Address :	N/R
Facility DUNS :	143532203
Parent Company Name :	N/R
Company 2 Name :	N/R
Company DUNS :	0
Company 2 DUNS :	0

Map Id: 60
Direction: SE
Distance: 0.551 mi., 2907 ft.
Elevation: 6 ft.
Relative: Lower

Site Name : BLUE HARVEST FISHERIES | BLUE HARVEST FOODS LLC | APS NEW BEDFORD
40 HERMAN MELVILLE BLVD
NEW BEDFORD | New Bedford, MA

Database(s) : [AIRS - MA, ASBESTOS - MA, DOCKET, ECHO, ENF - MA, ERNS, FRS, HIST AIRS - MA, HIST RELEASE - MA, HWG - MA, ICIS, INACTIVE PCS, LEAD - MA, MANIFEST EPA, OSHA, PCS FACILITY, RCRA NONGEN, RCRA VSQG, RELEASE - MA, RMP, SHWS - MA, STORMWATER] ***(cont.)***

Envirosite ID: 2671606
EPA ID: MAC300106234

RMP ***(cont.)***

Operator Name :	American Seafoods International
Operator Address :	40 Herman Melville Blvd, New Bedford, MA 02740-2087
Operator Address 2 :	N/R
Operator Phone :	5089970031
Emergency Contact Name :	Dawn Riley, LSP
Emergency Contact Title :	Compliance Manager
Emergency Contact Phone :	5085420270
Phone 24 :	5085420270
Emergency Contact Ext PIN :	N/R
Emergency Contact Email :	dawn.riley@americanseafoods.com
No Accidents :	True
Foreign State Prov :	N/R
Foreign Zip Code :	N/R
Foreign Country :	N/R
FTE :	324
Other EPA Facility ID :	N/R
EPA Facility ID :	100000173965
OSHA PSM :	True
EPCRA 302 :	True
CAA Title V :	False
Clear Air Op Permit ID :	N/R
Safety Inspection Date :	2010-07-01
Safety Inspection by :	OSHA
OSHA Ranking :	False
Predictive Filing Flag :	False
Submission Type :	R
CBI Flag :	False
Completion Check Date :	2012-02-07
Receipt Date :	2012-02-07
Graphics Indicator :	False
Attachments Indicator :	False
Certification Received Flag :	True
Submission Method :	RMP*eSubmit
CBI Substantiation Flag :	False
Electronic Waiver Received Flag :	False
Postmark Date :	2012-02-07
De Registration Date :	N/R
De Registration Effective Date :	N/R
Anniversary Date :	2017-02-07
Error Report Date :	2007-06-19
CBI Unsanitized Version Flag :	False
Version Number :	3.8
Facility Latitude :	41.640066
Facility Longitude :	-070.923529
Valid Latitude Longitude Flag :	True
FRS Description :	CENTER OF FACILITY
FRS Method :	GPS CARRIER PHASE STATIC RELATIVE POSITION
Horizontal Accuracy Measure :	5

Map Id: 60
Direction: SE
Distance: 0.551 mi., 2907 ft.
Elevation: 6 ft.
Relative: Lower

Site Name : BLUE HARVEST FISHERIES | BLUE HARVEST FOODS LLC | APS NEW BEDFORD
40 HERMAN MELVILLE BLVD
NEW BEDFORD | New Bedford, MA

Database(s) : [AIRS - MA, ASBESTOS - MA, DOCKET, ECHO, ENF - MA, ERNS, FRS, HIST AIRS - MA, HIST RELEASE - MA, HWG - MA, ICIS, INACTIVE PCS, LEAD - MA, MANIFEST EPA, OSHA, PCS FACILITY, RCRA NONGEN, RCRA VSQG, RELEASE - MA, RMP, SHWS - MA, STORMWATER] ***(cont.)***

Envirosite ID: 2671606
EPA ID: MAC300106234

RMP ***(cont.)***

Horizontal Reference Datum Code :	001
Source Map Scale Number :	N/R
Last Date in Agency List :	2022-05-17

Process Details

Process ID :	1000032426
Process Facility ID :	1000026497
Process Description :	Seafood Processing

Chemical Details

Chemical Name :	Ammonia (anhydrous)
Chemical ID :	56
Quantity :	24000

Chemical Name :	Public OCA Chemical
Chemical ID :	0
Quantity :	0

RMP Summary

RMP Contact Name :	Brett Moreau
RMP Title :	Operations Manager
RMP Description :	N/R
RMP Complete Flag :	True

Accident History

Facility ID :	1000026497
Accident Date :	2009-08-11
Accident Time :	0530
Accident Release Duration :	00210
Release Event :	Gas
Release Source :	Valve
Other Release Source :	N/R
Onsite Property Damage :	0
Offsite Property Damage :	0
Envir Damage :	N/R
Envir Damage-Other :	N/R
Initiating Event :	a
Cause Equipment Failure :	Equipment Failure
Cause-Other :	N/R

Map Id: 60
Direction: SE
Distance: 0.551 mi., 2907 ft.
Elevation: 6 ft.
Relative: Lower

Site Name : BLUE HARVEST FISHERIES | BLUE HARVEST FOODS LLC | APS NEW BEDFORD
40 HERMAN MELVILLE BLVD
NEW BEDFORD | New Bedford, MA

Database(s) : [AIRS - MA, ASBESTOS - MA, DOCKET, ECHO, ENF - MA, ERNS, FRS, HIST AIRS - MA, HIST RELEASE - MA, HWG - MA, ICIS, INACTIVE PCS, LEAD - MA, MANIFEST EPA, OSHA, PCS FACILITY, RCRA NONGEN, RCRA VSQG, RELEASE - MA, RMP, SHWS - MA, STORMWATER] ***(cont.)***

Envirosite ID: 2671606
EPA ID: MAC300106234

RMP ***(cont.)***

Offsite Responders Notify :	Notified Only
CBI Flag :	False
Accident History ID :	1000021743

Accident History Chemicals

Accident Chemical ID :	1000017054
Accident History ID :	N/R
Chemical ID :	56
Chemical Name :	Ammonia (anhydrous)
Quantity Released :	80
Percent Weight :	100

Site Details

Facility ID :	1000029942
Facility County FIPS :	25005
LEPC :	New Bedford LEPC
Facility URL :	Click here for hyperlink provided by the agency.
Facility Phone Number :	5089970031
Facility Email Address :	N/R
Facility DUNS :	143532203
Parent Company Name :	N/R
Company 2 Name :	N/R
Company DUNS :	0
Company 2 DUNS :	0
Operator Name :	American Seafoods International
Operator Address :	40 Herman Melville Blvd, New Bedford, MA 02740-2087
Operator Address 2 :	N/R
Operator Phone :	5089970031
Emergency Contact Name :	Dawn Riley, LSP
Emergency Contact Title :	Compliance Manager
Emergency Contact Phone :	5085420270
Phone 24 :	5085420270
Emergency Contact Ext PIN :	N/R
Emergency Contact Email :	dawn.riley@americanseafoods.com
No Accidents :	True
Foreign State Prov :	N/R
Foreign Zip Code :	N/R
Foreign Country :	N/R
FTE :	324
Other EPA Facility ID :	N/R
EPA Facility ID :	100000173965
OSHA PSM :	True
EPCRA 302 :	True
CAA Title V :	False

Map Id: 60
Direction: SE
Distance: 0.551 mi., 2907 ft.
Elevation: 6 ft.
Relative: Lower

Site Name : BLUE HARVEST FISHERIES | BLUE HARVEST FOODS LLC | APS NEW BEDFORD
40 HERMAN MELVILLE BLVD
NEW BEDFORD | New Bedford, MA

Database(s) : [AIRS - MA, ASBESTOS - MA, DOCKET, ECHO, ENF - MA, ERNS, FRS, HIST AIRS - MA, HIST RELEASE - MA, HWG - MA, ICIS, INACTIVE PCS, LEAD - MA, MANIFEST EPA, OSHA, PCS FACILITY, RCRA NONGEN, RCRA VSQG, RELEASE - MA, RMP, SHWS - MA, STORMWATER] ***(cont.)***

Envirosite ID: 2671606
EPA ID: MAC300106234

RMP ***(cont.)***

Clear Air Op Permit ID :	N/R
Safety Inspection Date :	2012-07-27
Safety Inspection by :	State occupational safety agency
OSHA Ranking :	False
Predictive Filing Flag :	False
Submission Type :	R
CBI Flag :	False
Completion Check Date :	2012-09-04
Receipt Date :	2012-09-04
Graphics Indicator :	False
Attachments Indicator :	False
Certification Received Flag :	True
Submission Method :	RMP*eSubmit
CBI Substantiation Flag :	False
Electronic Waiver Received Flag :	False
Postmark Date :	2012-09-04
De Registration Date :	N/R
De Registration Effective Date :	N/R
Anniversary Date :	2017-09-04
Error Report Date :	2007-06-19
CBI Unsanitized Version Flag :	False
Version Number :	3.8
Facility Latitude :	41.640066
Facility Longitude :	-070.923529
Valid Latitude Longitude Flag :	True
FRS Description :	CENTER OF FACILITY
FRS Method :	GPS CARRIER PHASE STATIC RELATIVE POSITION
Horizontal Accuracy Measure :	5
Horizontal Reference Datum Code :	001
Source Map Scale Number :	N/R
Last Date in Agency List :	2022-05-17

Process Details

Process ID :	1000036503
Process Facility ID :	1000029942
Process Description :	Seafood Processing

Chemical Details

Chemical Name :	Ammonia (anhydrous)
Chemical ID :	56
Quantity :	29000

Map Id: 60
Direction: SE
Distance: 0.551 mi., 2907 ft.
Elevation: 6 ft.
Relative: Lower

Site Name : BLUE HARVEST FISHERIES | BLUE HARVEST FOODS LLC | APS NEW BEDFORD
40 HERMAN MELVILLE BLVD
NEW BEDFORD | New Bedford, MA

Database(s) : [AIRS - MA, ASBESTOS - MA, DOCKET, ECHO, ENF - MA, ERNS, FRS, HIST AIRS - MA, HIST RELEASE - MA, HWG - MA, ICIS, INACTIVE PCS, LEAD - MA, MANIFEST EPA, OSHA, PCS FACILITY, RCRA NONGEN, RCRA VSQG, RELEASE - MA, RMP, SHWS - MA, STORMWATER] ***(cont.)***

Envirosite ID: 2671606
EPA ID: MAC300106234

RMP ***(cont.)***

Chemical Name :	Public OCA Chemical
Chemical ID :	0
Quantity :	0

RMP Summary

RMP Contact Name :	Robert Myatt
RMP Title :	Vice President - Operations
RMP Description :	N/R
RMP Complete Flag :	True

Accident History

Facility ID :	1000029942
Accident Date :	2012-07-16
Accident Time :	0842
Accident Release Duration :	00015
Release Event :	Gas
Release Source :	N/R
Other Release Source :	compressor
Onsite Property Damage :	0
Offsite Property Damage :	0
Envir Damage :	N/R
Envir Damage-Other :	N/R
Initiating Event :	a
Cause Equipment Failure :	Overpressurization, Unusual Weather
Cause-Other :	N/R
Offsite Responders Notify :	Notified and Responded
CBI Flag :	False
Accident History ID :	1000024679

Accident History Chemicals

Accident Chemical ID :	1000019111
Accident History ID :	N/R
Chemical ID :	56
Chemical Name :	Ammonia (anhydrous)
Quantity Released :	8
Percent Weight :	100

Accident History

Facility ID :	1000029942
Accident Date :	2009-08-11

Map Id: 60
Direction: SE
Distance: 0.551 mi., 2907 ft.
Elevation: 6 ft.
Relative: Lower

Site Name : BLUE HARVEST FISHERIES | BLUE HARVEST FOODS LLC | APS NEW BEDFORD
40 HERMAN MELVILLE BLVD
NEW BEDFORD | New Bedford, MA

Database(s) : [AIRS - MA, ASBESTOS - MA, DOCKET, ECHO, ENF - MA, ERNS, FRS, HIST AIRS - MA, HIST RELEASE - MA, HWG - MA, ICIS, INACTIVE PCS, LEAD - MA, MANIFEST EPA, OSHA, PCS FACILITY, RCRA NONGEN, RCRA VSQG, RELEASE - MA, RMP, SHWS - MA, STORMWATER] ***(cont.)***

Envirosite ID: 2671606
EPA ID: MAC300106234

RMP ***(cont.)***

Accident Time :	0530
Accident Release Duration :	00210
Release Event :	Gas
Release Source :	Valve
Other Release Source :	N/R
Onsite Property Damage :	0
Offsite Property Damage :	0
Envir Damage :	N/R
Envir Damage-Other :	N/R
Initiating Event :	a
Cause Equipment Failure :	Equipment Failure
Cause-Other :	N/R
Offsite Responders Notify :	Notified Only
CBI Flag :	False
Accident History ID :	1000024678

Accident History Chemicals

Accident Chemical ID :	1000019110
Accident History ID :	N/R
Chemical ID :	56
Chemical Name :	Ammonia (anhydrous)
Quantity Released :	80
Percent Weight :	100

Site Details

Facility ID :	48584
Facility County FIPS :	25005
LEPC :	New Bedford LEPC
Facility URL :	Click here for hyperlink provided by the agency.
Facility Phone Number :	5089970031
Facility Email Address :	N/R
Facility DUNS :	177236965
Parent Company Name :	N/R
Company 2 Name :	N/R
Company DUNS :	N/R
Company 2 DUNS :	N/R
Operator Name :	American Seafoods International
Operator Address :	40 Herman Melville Blvd, New Bedford, MA 02740-2087
Operator Address 2 :	N/R
Operator Phone :	5089970031
Emergency Contact Name :	Debra Robbins
Emergency Contact Title :	Owner Professional Fire & Security
Emergency Contact Phone :	5086443110
Phone 24 :	5086443110

Map Id: 60
Direction: SE
Distance: 0.551 mi., 2907 ft.
Elevation: 6 ft.
Relative: Lower

Site Name : BLUE HARVEST FISHERIES | BLUE HARVEST FOODS LLC | APS NEW BEDFORD
40 HERMAN MELVILLE BLVD
NEW BEDFORD | New Bedford, MA

Database(s) : [AIRS - MA, ASBESTOS - MA, DOCKET, ECHO, ENF - MA, ERNS, FRS, HIST AIRS - MA, HIST RELEASE - MA, HWG - MA, ICIS, INACTIVE PCS, LEAD - MA, MANIFEST EPA, OSHA, PCS FACILITY, RCRA NONGEN, RCRA VSQG, RELEASE - MA, RMP, SHWS - MA, STORMWATER] ***(cont.)***

Envirosite ID: 2671606
EPA ID: MAC300106234

RMP ***(cont.)***

Emergency Contact Ext PIN :	N/R
Emergency Contact Email :	N/R
No Accidents :	Yes
Foreign State Prov :	N/R
Foreign Zip Code :	N/R
Foreign Country :	N/R
FTE :	150
Other EPA Facility ID :	N/R
EPA Facility ID :	100000173965
OSHA PSM :	Yes
EPCRA 302 :	Yes
CAA Title V :	No
Clear Air Op Permit ID :	N/R
Safety Inspection Date :	2002-12-12
Safety Inspection by :	OSHA
OSHA Ranking :	No
Predictive Filing Flag :	No
Submission Type :	R
CBI Flag :	No
Completion Check Date :	2007-06-19
Receipt Date :	2007-02-03
Graphics Indicator :	No
Attachments Indicator :	No
Certification Received Flag :	Yes
Submission Method :	RMP*Submit
CBI Substantiation Flag :	No
Electronic Waiver Received Flag :	No
Postmark Date :	2007-02-02
De Registration Date :	N/R
De Registration Effective Date :	N/R
Anniversary Date :	2012-02-02
Error Report Date :	2007-06-19
CBI Unsanitized Version Flag :	No
Version Number :	3.8
Facility Latitude :	41.638889
Facility Longitude :	-070.921111
Valid Latitude Longitude Flag :	Yes
FRS Description :	CENTER OF FACILITY
FRS Method :	GPS CARRIER PHASE STATIC RELATIVE POSITION
Horizontal Accuracy Measure :	N/R
Horizontal Reference Datum Code :	N/R
Source Map Scale Number :	N/R
Last Date in Agency List :	2023-11-02

Map Id: 60
Direction: SE
Distance: 0.551 mi., 2907 ft.
Elevation: 6 ft.
Relative: Lower

Site Name : BLUE HARVEST FISHERIES | BLUE HARVEST FOODS LLC | APS NEW BEDFORD
40 HERMAN MELVILLE BLVD
NEW BEDFORD | New Bedford, MA

Database(s) : [AIRS - MA, ASBESTOS - MA, DOCKET, ECHO, ENF - MA, ERNS, FRS, HIST AIRS - MA, HIST RELEASE - MA, HWG - MA, ICIS, INACTIVE PCS, LEAD - MA, MANIFEST EPA, OSHA, PCS FACILITY, RCRA NONGEN, RCRA VSQG, RELEASE - MA, RMP, SHWS - MA, STORMWATER] ***(cont.)***

Envirosite ID: 2671606
EPA ID: MAC300106234

RMP ***(cont.)***

Process Details

Process ID :	70474
Process Facility ID :	48584
Process Description :	N/R

Chemical Details

Chemical Name :	Ammonia (anhydrous)
Chemical ID :	56
Quantity :	18555

RMP Summary

RMP Contact Name :	George Borden
RMP Title :	Safety, Security, Environmental Mgr
RMP Description :	N/R
RMP Complete Flag :	No

Accident History

Facility ID :	48584
Accident Date :	N/R
Accident Time :	N/R
Accident Release Duration :	N/R
Release Event :	N/R
Release Source :	N/R
Other Release Source :	N/R
Onsite Property Damage :	N/R
Offsite Property Damage :	N/R
Envir Damage :	N/R
Envir Damage-Other :	N/R
Initiating Event :	N/R
Cause Equipment Failure :	N/R
Cause-Other :	N/R
Offsite Responders Notify :	N/R
CBI Flag :	N/R
Accident History ID :	N/R

SHWS - MA

Facility Name :	AMERICAN SEAFOODS INTERNATIONAL
Facility Address :	40 HERMAN MELVILLE BLVD, NEW BEDFORD

Map Id: 60
Direction: SE
Distance: 0.551 mi., 2907 ft.
Elevation: 6 ft.
Relative: Lower

Site Name : BLUE HARVEST FISHERIES | BLUE HARVEST FOODS LLC | APS NEW BEDFORD
40 HERMAN MELVILLE BLVD
NEW BEDFORD | New Bedford, MA

Database(s) : [AIRS - MA, ASBESTOS - MA, DOCKET, ECHO, ENF - MA, ERNS, FRS, HIST AIRS - MA, HIST RELEASE - MA, HWG - MA, ICIS, INACTIVE PCS, LEAD - MA, MANIFEST EPA, OSHA, PCS FACILITY, RCRA NONGEN, RCRA VSQG, RELEASE - MA, RMP, SHWS - MA, STORMWATER] ***(cont.)***

Envirosite ID: 2671606
EPA ID: MAC300106234

SHWS - MA ***(cont.)***

Incident Summary

Release Tracking Number :	4-0022117
Notification Date :	2009-08-11
Category :	TWO HR
OFC Town :	NEW BEDFORD
Current Status :	Response Action Outcome - A site/release where a Permanent or Temporary Solution Statement (formerly RAO Statement) was submitted. This statement asserts that response actions were sufficient to achieve a level of no significant risk or at least ensure that all substantial hazards were eliminated.
Current Date :	2009-12-07
Phase :	Phase report not required or not submitted.
OHM :	Hazardous Material
Agency Link :	Click here for hyperlink provided by the agency.
Last Date in Agency List :	2024-11-18

Source Details

Source :	LINE

Location Details

Location :	COMMERCIAL

Response Action Information

Response Action Type :	RNFE
Status :	RECPT Transmittal or Notification Received
Submittal Date :	2009-12-07
Response Action Type :	NOR
Status :	ISSUED
Submittal Date :	2009-10-30
Response Action Type :	RAO Response Action Outcome - RAO
Status :	RAORCD RAO Statement Received
Submittal Date :	2009-12-07

Map Id: 60
Direction: SE
Distance: 0.551 mi., 2907 ft.
Elevation: 6 ft.
Relative: Lower

Site Name : BLUE HARVEST FISHERIES | BLUE HARVEST FOODS LLC | APS NEW BEDFORD
40 HERMAN MELVILLE BLVD
NEW BEDFORD | New Bedford, MA

Database(s) : [AIRS - MA, ASBESTOS - MA, DOCKET, ECHO, ENF - MA, ERNS, FRS, HIST AIRS - MA, HIST RELEASE - MA, HWG - MA, ICIS, INACTIVE PCS, LEAD - MA, MANIFEST EPA, OSHA, PCS FACILITY, RCRA NONGEN, RCRA VSQG, RELEASE - MA, RMP, SHWS - MA, STORMWATER] ***(cont.)***

Envirosite ID: 2671606
EPA ID: MAC300106234

SHWS - MA ***(cont.)***

Chemicals
Chemical : AMMONIA
Amount : 40 LBS

Facility Name : ASP LLC
Facility Address : 40 HERMAN MELVILLE BOULEVARD, NEW BEDFORD

Incident Summary
Release Tracking Number : 4-0026368
Notification Date : 2016-10-12
Category : TWO HR
OFC Town : NEW BEDFORD
Current Status : Permanent Solution with No Conditions
Current Date : 2016-12-09
Phase : Phase report not required or not submitted.
OHM : N/R
Agency Link : Click here for hyperlink provided by the agency.
Last Date in Agency List : 2024-11-18

Source Details
Source : VEHICLE

Location Details
Location : COMMERCIAL

Response Action Information
Response Action Type : RNFE
Status : RECPT Transmittal or Notification Received
Submittal Date : 2016-12-09

Response Action Type : RLFA
Status : FOLOFF
Submittal Date : 2016-10-21

Response Action Type : RAO Response Action Outcome - RAO
Status : TSAUD Level I - Technical Screen Audit
Submittal Date : 2020-05-01

Map Id: 60
Direction: SE
Distance: 0.551 mi., 2907 ft.
Elevation: 6 ft.
Relative: Lower

Site Name : BLUE HARVEST FISHERIES | BLUE HARVEST FOODS LLC | APS NEW BEDFORD
40 HERMAN MELVILLE BLVD
NEW BEDFORD | New Bedford, MA

Database(s) : [AIRS - MA, ASBESTOS - MA, DOCKET, ECHO, ENF - MA, ERNS, FRS, HIST AIRS - MA, HIST RELEASE - MA, HWG - MA, ICIS, INACTIVE PCS, LEAD - MA, MANIFEST EPA, OSHA, PCS FACILITY, RCRA NONGEN, RCRA VSQG, RELEASE - MA, RMP, SHWS - MA, STORMWATER] ***(cont.)***

Envirosite ID: 2671606
EPA ID: MAC300106234

SHWS - MA ***(cont.)***

Response Action Type :	NOR
Status :	ISSUED
Submittal Date :	2016-11-01
Response Action Type :	RAO Response Action Outcome - RAO
Status :	PSNRCD
Submittal Date :	2016-12-09

Chemicals

Chemical :	N/R
Amount :	N/R
Facility Name :	FRIONOR FMR
Facility Address :	40 HERMAN MELVILLE BLVD, NEW BEDFORD

Incident Summary

Release Tracking Number :	4-0015965
Notification Date :	2001-01-08
Category :	TWO HR
OFC Town :	NEW BEDFORD
Current Status :	Response Action Outcome - A site/release where a Permanent or Temporary Solution Statement (formerly RAO Statement) was submitted. This statement asserts that response actions were sufficient to achieve a level of no significant risk or at least ensure that all substantial hazards were eliminated.
Current Date :	2001-02-14
Phase :	Phase report not required or not submitted.
OHM :	Hazardous Material
Agency Link :	Click here for hyperlink provided by the agency.
Last Date in Agency List :	2024-11-18

Source Details

Source :	PIPE

Map Id: 60
Direction: SE
Distance: 0.551 mi., 2907 ft.
Elevation: 6 ft.
Relative: Lower

Site Name : BLUE HARVEST FISHERIES | BLUE HARVEST FOODS LLC | APS NEW BEDFORD
40 HERMAN MELVILLE BLVD
NEW BEDFORD | New Bedford, MA

Database(s) : [AIRS - MA, ASBESTOS - MA, DOCKET, ECHO, ENF - MA, ERNS, FRS, HIST AIRS - MA, HIST RELEASE - MA, HWG - MA, ICIS, INACTIVE PCS, LEAD - MA, MANIFEST EPA, OSHA, PCS FACILITY, RCRA NONGEN, RCRA VSQG, RELEASE - MA, RMP, SHWS - MA, STORMWATER] ***(cont.)***

Envirosite ID: 2671606
EPA ID: MAC300106234

SHWS - MA ***(cont.)***

Location Details
Location : COMMERCIAL
INDUSTRIAL

Response Action Information
Response Action Type : RLFA
Status : FOLOFF
Submittal Date : 2001-01-10

Response Action Type : C&E
Status : NOEC
Submittal Date : 2001-03-14

Response Action Type : RNF Release Notification Form Received
Status : REPORT Reportable Release or Threat of Release
Submittal Date : 2001-01-16

Response Action Type : C&E
Status : ACOP
Submittal Date : 2001-07-10

Response Action Type : C&E
Status : NON
Submittal Date : 2001-06-04

Response Action Type : RAO Response Action Outcome - RAO
Status : RAORCD RAO Statement Received
Submittal Date : 2001-02-14

Response Action Type : NOR
Status : ISSUED
Submittal Date : 2001-01-22

Response Action Type : RAO Response Action Outcome - RAO
Status : TSAUD Level I - Technical Screen Audit
Submittal Date : 2004-04-01

Map Id: 60
Direction: SE
Distance: 0.551 mi., 2907 ft.
Elevation: 6 ft.
Relative: Lower

Site Name : BLUE HARVEST FISHERIES | BLUE HARVEST FOODS LLC | APS NEW BEDFORD
40 HERMAN MELVILLE BLVD
NEW BEDFORD | New Bedford, MA

Database(s) : [AIRS - MA, ASBESTOS - MA, DOCKET, ECHO, ENF - MA, ERNS, FRS, HIST AIRS - MA, HIST RELEASE - MA, HWG - MA, ICIS, INACTIVE PCS, LEAD - MA, MANIFEST EPA, OSHA, PCS FACILITY, RCRA NONGEN, RCRA VSQG, RELEASE - MA, RMP, SHWS - MA, STORMWATER] ***(cont.)***

Envirosite ID: 2671606
EPA ID: MAC300106234

SHWS - MA ***(cont.)***

Response Action Type :	RLFA
Status :	FLDD1U
Submittal Date :	2001-01-08
Response Action Type :	C&E
Status :	NON
Submittal Date :	2001-07-10

Chemicals

Chemical :	AMMONIA
Amount :	1150 LBS
Facility Name :	IN FRONT OF AMERICAN SEAFOOD
Facility Address :	40 HERMAN MELVILLE BLVD, NEW BEDFORD

Incident Summary

Release Tracking Number :	4-0024497
Notification Date :	2013-04-19
Category :	TWO HR
OFC Town :	NEW BEDFORD
Current Status :	Response Action Outcome - A site/release where a Permanent or Temporary Solution Statement (formerly RAO Statement) was submitted. This statement asserts that response actions were sufficient to achieve a level of no significant risk or at least ensure that all substantial hazards were eliminated.
Current Date :	2013-06-14
Phase :	Phase report not required or not submitted.
OHM :	Oil
Agency Link :	Click here for hyperlink provided by the agency.
Last Date in Agency List :	2024-11-18

Source Details

Source :	VEHICLE TRANSFORM

Map Id: 60
Direction: SE
Distance: 0.551 mi., 2907 ft.
Elevation: 6 ft.
Relative: Lower

Site Name : BLUE HARVEST FISHERIES | BLUE HARVEST FOODS LLC | APS NEW BEDFORD
40 HERMAN MELVILLE BLVD
NEW BEDFORD | New Bedford, MA

Database(s) : [AIRS - MA, ASBESTOS - MA, DOCKET, ECHO, ENF - MA, ERNS, FRS, HIST AIRS - MA, HIST RELEASE - MA, HWG - MA, ICIS, INACTIVE PCS, LEAD - MA, MANIFEST EPA, OSHA, PCS FACILITY, RCRA NONGEN, RCRA VSQG, RELEASE - MA, RMP, SHWS - MA, STORMWATER] ***(cont.)***

Envirosite ID: 2671606
EPA ID: MAC300106234

SHWS - MA ***(cont.)***

Location Details
Location : INDUSTRIAL
ROADWAY

Response Action Information
Response Action Type : RNFE
Status : RECPT Transmittal or Notification Received
Submittal Date : 2013-05-13

Response Action Type : RLFA
Status : FLDD1U
Submittal Date : 2013-04-19

Response Action Type : RAO Response Action Outcome - RAO
Status : TSAUD Level I - Technical Screen Audit
Submittal Date : 2013-09-20

Response Action Type : RAO Response Action Outcome - RAO
Status : RAORCD RAO Statement Received
Submittal Date : 2013-06-14

Response Action Type : NOR
Status : ISSUED
Submittal Date : 2013-04-23

Chemicals
Chemical : TRANSFORMER OIL
Amount : 75 GAL

Facility Name : PIERSIDE
Facility Address : 40 HERMAN MELVILLE BLVD., NEW BEDFORD, 027400000

Incident Summary
Release Tracking Number : 4-0028473
Notification Date : 2020-08-25
Category : TWO HR
OFC Town : NEW BEDFORD

Map Id: 60
Direction: SE
Distance: 0.551 mi., 2907 ft.
Elevation: 6 ft.
Relative: Lower

Site Name : BLUE HARVEST FISHERIES | BLUE HARVEST FOODS LLC | APS NEW BEDFORD
40 HERMAN MELVILLE BLVD
NEW BEDFORD | New Bedford, MA

Database(s) : [AIRS - MA, ASBESTOS - MA, DOCKET, ECHO, ENF - MA, ERNS, FRS, HIST AIRS - MA, HIST RELEASE - MA, HWG - MA, ICIS, INACTIVE PCS, LEAD - MA, MANIFEST EPA, OSHA, PCS FACILITY, RCRA NONGEN, RCRA VSQG, RELEASE - MA, RMP, SHWS - MA, STORMWATER] ***(cont.)***

Envirosite ID: 2671606
EPA ID: MAC300106234

SHWS - MA ***(cont.)***

Current Status :	ADQREG
Current Date :	2020-08-25
Phase :	Phase report not required or not submitted.
OHM :	N/R
Agency Link :	Click here for hyperlink provided by the agency.
Last Date in Agency List :	2024-11-18

Source Details

Source :	BOAT

Location Details

Location :	COMMERCIAL

Response Action Information

Response Action Type :	RAONR RAO Not Required
Status :	USCG Release Overseen by US Coast Guard
Submittal Date :	2020-08-25

Chemicals

Chemical :	N/R
Amount :	N/R

STORMWATER

Facility Name :	APS NEW BEDFORD
Facility Address :	40 HERMAN MELVILLE BLVD, NEW BEDFORD, MA 02740
NPDES ID :	MAR053319
Permittee Name :	AMERICAN SEAFOODS INTERNATIONAL LLC
Permit Status :	Terminated
Permit Issuing Name :	EPA
Issued Date :	2015-10-01
Effective Date :	2015-10-01
Termination Date :	2016-12-19
Expiration Date :	2020-06-03
EPA Region :	01
SIC Code :	2092
NAICS Code :	N/R
EJ Indexes Above 80th Percentile :	Y

Map Id: 60
Direction: SE
Distance: 0.551 mi., 2907 ft.
Elevation: 6 ft.
Relative: Lower

Site Name : BLUE HARVEST FISHERIES | BLUE HARVEST FOODS LLC | APS NEW BEDFORD
40 HERMAN MELVILLE BLVD
NEW BEDFORD | New Bedford, MA

Database(s) : [AIRS - MA, ASBESTOS - MA, DOCKET, ECHO, ENF - MA, ERNS, FRS, HIST AIRS - MA, HIST RELEASE - MA, HWG - MA, ICIS, INACTIVE PCS, LEAD - MA, MANIFEST EPA, OSHA, PCS FACILITY, RCRA NONGEN, RCRA VSQG, RELEASE - MA, RMP, SHWS - MA, STORMWATER] ***(cont.)***

Envirosite ID: 2671606
EPA ID: MAC300106234

STORMWATER ***(cont.)***

Significant Noncompliance Status :	N/R
Quarters with Noncompliance :	0
Industrial Stormwater Formal Enforcement Actions:	N/R
Facility Map Flag :	N/R
DRF URL :	Click here for hyperlink provided by the agency.
Latitude :	41.63943
Longitude :	-70.92323
Last Date in Agency List :	2024-02-21

Facility Name :	BLUE HARVEST FISHERIES
Facility Address :	40 HERMAN MELVILLE BLVD, NEW BEDFORD, MA 02740

NPDES ID :	MANOEJ0B6
Permittee Name :	Blue Harvest Foods, LLC
Permit Status :	Effective
Permit Issuing Name :	EPA
Issued Date :	2022-12-21
Effective Date :	2022-12-21
Termination Date :	N/R
Expiration Date :	2027-12-21
EPA Region :	01
SIC Code :	2092
NAICS Code :	N/R
EJ Indexes Above 80th Percentile :	Y
Significant Noncompliance Status :	N/R
Quarters with Noncompliance :	0
Industrial Stormwater Formal Enforcement Actions:	N/R
Facility Map Flag :	N/R
DRF URL :	Click here for hyperlink provided by the agency.
Latitude :	41.640044
Longitude :	-70.922992
Last Date in Agency List :	2025-02-04

Map Id: M61
Direction: S
Distance: 0.562 mi., 2969 ft.
Elevation: 67 ft.
Relative: Higher

Site Name : REVERE COPPER PRODUCTS INC.
24 NORTH FRONT STEET | 24 N FRENCH ST
NEW BEDFORD, MA 02740

Database(s) : [ERNS, LUST - MA, RELEASE - MA, SHWS - MA]

Envirosite ID: 2711982
EPA ID: N/R

ERNS

Facility Address :	24 N FRENCH ST, NEW BEDFORD, MA 02740
County :	BRISTOL

Incident Information

Incident Date Time :	1992-03-22 12:00:00
Type of Incident :	FIXED
Incident Cause :	DUMPING
Incident DTG :	OCCURRED
Incident Location :	N/R
Sequence Number :	284191
Potential Flag :	N/R
Description of Incident :	CALLER STATES THE RP IS BURYING MATERIALS ON THEIR PROPERTY
Last Date in Agency List :	2015-12-23

Incident Response Summary

Date Time Received :	1995-03-22 16:15:00
Date Time Completed :	1995-03-22 16:19:00
Call Type :	Incident
Source :	UNAVAILABLE
Responsible Company :	REVERE COPPER & BRASS
Responsible Org Type :	PRIVATE ENTERPRISE
Responsible City :	NEW BEDFORD
Responsible State :	MA
Responsible Zip :	02740

Incident Details Summary

Remedial Action :	NONE
Medium :	SOIL
Medium Description :	LAND
Body of Water :	N/R
Weather Conditions :	N/R
Water Temperature :	N/R
Water Supply Contaminated :	N/R
Waterway Closed :	N/R
Waterway Description :	N/R

Additional Incident Details Summary

Actual Amount :	N/R
Actual Amount Units :	N/R
Capacity of Tank :	N/R
Capacity of Tank Units :	N/R
Continuous Release Begin Date :	N/R
Continuous Release End Date :	N/R
Continuous Release Change Date :	N/R
Continuous Release Permit :	N/R
Continuous Release Type :	N/R
Description of Tank :	N/R

Map Id: M61
Direction: S
Distance: 0.562 mi., 2969 ft.
Elevation: 67 ft.
Relative: Higher

Site Name : REVERE COPPER PRODUCTS INC.
24 NORTH FRONT STEET | 24 N FRENCH ST
NEW BEDFORD, MA 02740

Database(s) : [ERNS, LUST - MA, RELEASE - MA, SHWS - MA] ***(cont.)***

Envirosite ID: 2711982
EPA ID: N/R

ERNS ***(cont.)***

Device Operational :	Y
DOT Crossing Number :	N/R
DOT Regulated :	U
NPDES :	N/R
NPDES Compliance :	U
Pipeline Aboveground :	ABOVE
Pipeline Covered :	U
Pipeline Type :	UNKNOWN
Tank ID :	N/R
Tank Regulated :	U
Tank Regulated by :	N/R

Materials Involved Summary

Name of Material :	OTHER OIL
CAS Number :	N/R
Amount of Material :	0
Unit of Measure :	UNKNOWN AMOUNT
UN Number :	N/R
CHRIS Code :	OTH
Reached Water :	YES
Amount in Water :	0
Unit of Measure (Reach Water) :	UNKNOWN AMOUNT

LUST - MA

Facility Name :	REVERE COPPER PRODUCTS INC.
Facility Address :	24 NORTH FRONT STEET, NEW BEDFORD, 027400000

Incident Information

Notification Date :	2017-04-07
Release Tracking Number :	4-0026614
Category :	72 HR
OFC Town :	NEW BEDFORD
Current Status :	RAONR
Current Date :	2018-04-12
Phase :	Phase report not required or not submitted.
OHM :	N/R
Agency Link :	Click here for hyperlink provided by the agency.
Last Date in Agency List :	2024-11-18

Source Details

Source :	UST
	USTPIPE

Location Details

Location :	RESIDNTIAL

Map Id: M61
Direction: S
Distance: 0.562 mi., 2969 ft.
Elevation: 67 ft.
Relative: Higher

Site Name : REVERE COPPER PRODUCTS INC.
24 NORTH FRONT STEET | 24 N FRENCH ST
NEW BEDFORD, MA 02740

Database(s) : [ERNS, LUST - MA, RELEASE - MA, SHWS - MA] ***(cont.)***

Envirosite ID: 2711982
EPA ID: N/R

LUST - MA ***(cont.)***

Chemicals
Chemical : N/R
Amount : N/R

RELEASE - MA

Facility Name : REVERE COPPER PRODUCTS INC.
Facility Address : 24 NORTH FRONT STEET, NEW BEDFORD, 027400000

Incident Summary
Release Tracking Number : 4-0026614
Notification Date : 2017-04-07
Category : 72 HR
OFC Town : NEW BEDFORD
Current Status : RAONR
Current Date : 2018-04-12
Phase : Phase report not required or not submitted.
OHM : N/R
Agency Link : Click here for hyperlink provided by the agency.
Last Date in Agency List : 2024-11-18

Source Details
Source : UNKNOWN
UST
USTPIPE
LINE

Location Details
Location : RESIDNTIAL

Chemicals
Chemical : N/R
Amount : N/R

SHWS - MA

Facility Name : REVERE COPPER PRODUCTS INC.
Facility Address : 24 NORTH FRONT STEET, NEW BEDFORD, 027400000

Incident Summary
Release Tracking Number : 4-0026614
Notification Date : 2017-04-07
Category : 72 HR
OFC Town : NEW BEDFORD

Map Id: M61
Direction: S
Distance: 0.562 mi., 2969 ft.
Elevation: 67 ft.
Relative: Higher

Site Name : REVERE COPPER PRODUCTS INC.
24 NORTH FRONT STEET | 24 N FRENCH ST
NEW BEDFORD, MA 02740

Database(s) : [ERNS, LUST - MA, RELEASE - MA, SHWS - MA] ***(cont.)***

Envirosite ID: 2711982
EPA ID: N/R

SHWS - MA ***(cont.)***

Current Status :	RAONR
Current Date :	2018-04-12
Phase :	Phase report not required or not submitted.
OHM :	N/R
Agency Link :	Click here for hyperlink provided by the agency.
Last Date in Agency List :	2024-11-18

Source Details

Source :	UNKNOWN UST USTPIPE LINE

Location Details

Location :	RESIDNTIAL

Response Action Information

Details for this site have been truncated due to the large number of available details for this site within this dataset. For the complete details for this site, contact your Envirosite account representative for a complimentary site report containing all of the details available.

Response Action Type :	TCLASS Tier Classification
Status :	PEREFF Permit Effective Date
Submittal Date :	2001-05-10

Response Action Type :	TCLASS Tier Classification
Status :	LEGNOT Legal Notice Published
Submittal Date :	2008-03-26

Response Action Type :	TCLASS Tier Classification
Status :	PEREXT Permit Extension Received
Submittal Date :	2006-03-24

Response Action Type :	TCLASS Tier Classification
Status :	LEGNOT Legal Notice Published
Submittal Date :	2006-03-27

Response Action Type :	TCLASS Tier Classification
Status :	TCEXT
Submittal Date :	2023-03-31

Map Id: M61
Direction: S
Distance: 0.562 mi., 2969 ft.
Elevation: 67 ft.
Relative: Higher

Site Name : REVERE COPPER PRODUCTS INC.
24 NORTH FRONT STEET | 24 N FRENCH ST
NEW BEDFORD, MA 02740

Database(s) : [ERNS, LUST - MA, RELEASE - MA, SHWS - MA] ***(cont.)***

Envirosite ID: 2711982
EPA ID: N/R

SHWS - MA ***(cont.)***

Response Action Type : TCLASS Tier Classification
Status : LNKVTC RTN Linked to TCLASS Via Tier Classification Submittal
Submittal Date : 2002-04-23

Response Action Type : TCLASS Tier Classification
Status : TIER1C Tier 1C Classification
Submittal Date : 1997-08-05

Response Action Type : TCLASS Tier Classification
Status : LNKVIC RTN Linked to TCLASS Via IRA Completion Statement
Submittal Date : 2016-10-05

Response Action Type : NOR
Status : ISSUED
Submittal Date : 2017-04-12

Response Action Type : TCLASS Tier Classification
Status : REVRCD Revised Statement or Transmittal Received
Submittal Date : 2000-11-06

Response Action Type : TCLASS Tier Classification
Status : REVRCD Revised Statement or Transmittal Received
Submittal Date : 2000-04-07

Response Action Type : BOL
Status : SHPFAC
Submittal Date : 2018-03-29

Response Action Type : TCLASS Tier Classification
Status : LEGNOT Legal Notice Published
Submittal Date : 2006-03-24

Response Action Type : TCLASS Tier Classification
Status : LEGNOT Legal Notice Published
Submittal Date : 2010-05-19

Response Action Type : TCLASS Tier Classification
Status : TCTRAN
Submittal Date : 2019-08-27

Chemicals
Chemical : N/R
Amount : N/R

Map Id: M62
Direction: S
Distance: 0.582 mi., 3073 ft.
Elevation: 66 ft.
Relative: Higher

Site Name : WALGREENS 03090 | WALGREEN | EVERSOURCE ENERGY TRANSFORMER
838 PLEASANT ST
NEW BEDFORD | New Bedford, MA

Database(s) : [ECHO, FRS, HWG - MA, MANIFEST EPA, RCRA SQG, RELEASE - MA, SHWS - MA]

Envirosite ID: 2702292
EPA ID: MAC300095676

ECHO

Facility Name :	WALGREENS 03090
Facility Address :	838 PLEASANT ST, NEW BEDFORD, MA 02740
County :	BRISTOL
Last Inspection Date :	N/R
Registry ID :	110060254950
FIPS Code :	25005
EPA Region :	01
Inspection Count :	0
Last Inspection Days :	N/R
Informal Count :	0
Last Informal Action Date :	N/R
Formal Action Count :	0
Last Formal Action Date :	N/R
Total Penalties :	0
Penalty Count :	N/R
Last Penalty Date :	N/R
Last Penalty Amount :	N/R
QTRS IN NC :	0
Programs IN SNC :	0
Current Compliance Status :	No Violation Identified
Three-Year Compliance Status :	_____
Collection Method :	ADDRESS MATCHING-HOUSE NUMBER
Reference Point :	ENTRANCE POINT OF A FACILITY OR STATION
Accuracy Meters :	50
Derived Tribes :	Mashpee Wampanoag Tribe - 18 mile(s), Wampanoag Tribe of Gay Head (Aquinnah) - 21 mile(s)
Derived HUC :	01090002
Derived WBD :	010900020401
Derived STCTY FIPS :	25005
Derived Zip :	02740
Derived CD113 :	09
Derived CB2010 :	250056518001004
MYRTK Universe :	NNN
NPDES IDs :	N/R
CWA Permit Types :	N/R
CWA Compliance Tracking :	N/R
CWA NAICS :	N/R
CWA SICS :	N/R
CWA Inspection Count :	N/R
CWA Last Inspection Days :	N/R
CWA Informal Count :	N/R
CWA Formal Action Count :	N/R
CWA Last Formal Action Date :	N/R
CWA Penalties :	N/R
CWA Last Penalty Date :	N/R
CWA Last Penalty Amount :	N/R
CWA Quarters IN NC :	N/R
CWA Current Compliance Status :	N/R
CWA Current SNC Flag :	N
CWA 13 Quarters Compliance Status :	N/R

Map Id: M62
Direction: S
Distance: 0.582 mi., 3073 ft.
Elevation: 66 ft.
Relative: Higher

Site Name : WALGREENS 03090 | WALGREEN | EVERSOURCE ENERGY TRANSFORMER
838 PLEASANT ST
NEW BEDFORD | New Bedford, MA

Database(s) : [ECHO, FRS, HWG - MA, MANIFEST EPA, RCRA SQG, RELEASE - MA, SHWS - MA] ***(cont.)***

Envirosite ID: 2702292
EPA ID: MAC300095676

ECHO ***(cont.)***

CWA 13 Quarters Effluent Exceedances:	N/R
CWA Three-Year QNCR Codes :	N/R
DFR URL :	Click here for hyperlink provided by the agency.
Facility SIC :	N/R
Facility NAICS :	44611 - Pharmacies and Drug Stores
Facility Last Inspection EPA Date :	N/R
Facility Last Inspection State Date :	N/R
Facility Last Formal Act EPA Date :	N/R
Facility Last Formal Act State Date :	N/R
Facility Last Informal Act EPA Date :	N/R
Facility Last Informal Act State Date:	N/R
Facility Federal Agency :	N/R
TRI Reporter :	N/R
Facility Imp Water Flag :	N/R
Current SNC Flag :	N
Indian County Flag :	N
Federal Flag :	N/R
US Mexico Border Flag :	N/R
Chesapeak Bay Flag :	N/R
AIR Flag :	N
NPDES Flag :	N
SDWIS Flag :	N
RCRA Flag :	Y
TRI Flag :	N
GHG Flag :	N
Major Flag :	N/R
Active Flag :	Y
NAA Flag :	Y
Latitude :	41.638525
Longitude :	-70.927607
Last Date in Agency List :	2025-02-19

FRS

Facility Name :	WALGREENS 03090
Facility Address :	838 PLEASANT ST, NEW BEDFORD, MA 027406642
County :	BRISTOL

Site Details

Registry ID :	110060254950
FRS Facility URL :	Click here for hyperlink provided by the agency.
Last Date in Agency List :	2024-12-16

Source Description

Map Id: M62
Direction: S
Distance: 0.582 mi., 3073 ft.
Elevation: 66 ft.
Relative: Higher

Site Name : WALGREENS 03090 | WALGREEN | EVERSOURCE ENERGY TRANSFORMER
838 PLEASANT ST
NEW BEDFORD | New Bedford, MA

Database(s) : [ECHO, FRS, HWG - MA, MANIFEST EPA, RCRA SQG, RELEASE - MA, SHWS - MA] ***(cont.)***

Envirosite ID: 2702292
EPA ID: MAC300095676

FRS ***(cont.)***

Source Description :

The MA-EPICS is the central repository for all environmental protection data for the State of Massachusetts.

Source Description :

RCRAInfo is EPA's comprehensive information system that supports the Resource Conservation and Recovery Act (RCRA) of 1976 and the Hazardous and Solid Waste Amendments (HSWA) of 1984 through the tracking of events and activities related to facilities that generate, transport, and treat, store, or dispose of hazardous waste. RCRAInfo allows RCRA program staff to track the notification, permit, compliance, and corrective action activities required under RCRA. RCRAInfo also supports generation of the National Hazardous Waste Biennial Report. All generators and treatment, storage, and disposal facilities who handle hazardous waste are required to report to the EPA Administrator at least once every two years to support creation of the Biennial Report.

FRS Environmental Interest

Source and System ID :	MA-EPICS - 298588 RCRAINFO - MAC300095676

HWG - MA

Facility Name :	WALGREENS 03090
Facility Address :	838 PLEASANT ST, NEW BEDFORD, MA 02740
EPA ID :	MAC300095676
2nd Name :	N/R
Phone :	847-315-2602
RCRA Generator Status :	SQG
State Generator Status :	SQG-MA
Last Date in Agency List :	2025-03-18

MANIFEST EPA

Manifest Details

Details for this site have been truncated due to the large number of available details for this site within this dataset. For the complete details for this site, contact your Envirosite account representative for a complimentary site report containing all of the details available.

Manifest Number :	200810004CLE
Shipped Date :	2024-05-23
Updated Date :	2024-06-23
Received Date :	2024-06-05
Status :	Signed
Generator ID :	MAC300095676
Generator Name :	WALGREEN
Generator Address :	838 PLEASANT ST., NEW BEDFORD, MA 02740--6642
Generator Mailing :	838 PLEASANT ST., NEW BEDFORD, MA 02740-6642
Generator Contact :	N/R
Destination ID :	RID040098352

Map Id: M62
Direction: S
Distance: 0.582 mi., 3073 ft.
Elevation: 66 ft.
Relative: Higher

Site Name : WALGREENS 03090 | WALGREEN | EVERSOURCE ENERGY TRANSFORMER
838 PLEASANT ST
NEW BEDFORD | New Bedford, MA

Database(s) : [ECHO, FRS, HWG - MA, MANIFEST EPA, RCRA SQG, RELEASE - MA, SHWS - MA] ***(cont.)***

Envirosite ID: 2702292
EPA ID: MAC300095676

MANIFEST EPA ***(cont.)***

Destination Name :	NORTHLAND ENVIRONMENTAL LLC- (ESOL)
Destination Mailing :	275 ALLENS AVE, PROVIDENCE, RI 02905
Destination Address :	275 ALLENS AVE, PROVIDENCE, RI 02905
Destination Contact :	N/R
Submission Type :	DataImage5Copy
Origin Type :	Service
Manifest Residue :	N
Rejection :	N
Last Date in Agency List :	2024-12-03

Waste Details

Waste Line Number :	1
Is DOT Hazardous :	Y
DOT ID Number :	UN1950
DOT Information :	UN1950, Waste Aerosols, 2.1
Non Waste Description :	N/R
Quantity :	21 Pounds
Quantity Tons, Acute, Non-Acute :	0.0105, 0, 0.0105
Quantity Kg, Acute, Non-Acute :	0, 9.523815
Quantity Tons, Haz, Non-Haz :	0.0105, 0
Quantity Kg, Haz, Non-Haz :	9.523815, 0
Management Method :	H141 - STORAGE, BULKING AND/OR TRANSFER OFF SITE
Is EPA Waste :	Y
Federal Code :	D001
State Code :	N/R

Waste Line Number :	2
Is DOT Hazardous :	Y
DOT ID Number :	UN2810
DOT Information :	UN2810, Waste Toxic, liquids, organic, n.o.s. (M-CRESOL, THIMEROSAL), 6.1, PG-II
Non Waste Description :	N/R
Quantity :	21 Pounds
Quantity Tons, Acute, Non-Acute :	0.0105, 0, 0.0105
Quantity Kg, Acute, Non-Acute :	0, 9.523815
Quantity Tons, Haz, Non-Haz :	0.0105, 0
Quantity Kg, Haz, Non-Haz :	9.523815, 0
Management Method :	H141 - STORAGE, BULKING AND/OR TRANSFER OFF SITE
Is EPA Waste :	Y
Federal Code :	D005, D022, D024, U058, U129, U188
State Code :	N/R

Manifest Details

Manifest Number :	200643607CLE
Shipped Date :	2023-12-12
Updated Date :	2023-12-15
Received Date :	2023-12-14

Map Id: M62
Direction: S
Distance: 0.582 mi., 3073 ft.
Elevation: 66 ft.
Relative: Higher

Site Name : WALGREENS 03090 | WALGREEN | EVERSOURCE ENERGY TRANSFORMER
838 PLEASANT ST
NEW BEDFORD | New Bedford, MA

Database(s) : [ECHO, FRS, HWG - MA, MANIFEST EPA, RCRA SQG, RELEASE - MA, SHWS - MA] ***(cont.)***

Envirosite ID: 2702292
EPA ID: MAC300095676

MANIFEST EPA ***(cont.)***

Status :	Signed
Generator ID :	MAC300095676
Generator Name :	Walgreens
Generator Address :	838 Pleasant St, New Bedford, MA 02740
Generator Mailing :	5250 Triangle Pkwy Ste 200, Peachtree Corners, GA 30092
Generator Contact :	N/R
Destination ID :	RID040098352
Destination Name :	Northland Environmental, LLC
Destination Mailing :	275 Allens Avenue, Providence, RI 02905
Destination Address :	275 Allens Avenue, Providence, RI 02905
Destination Contact :	N/R
Submission Type :	DataImage5Copy
Origin Type :	Service
Manifest Residue :	N
Rejection :	N
Last Date in Agency List :	2024-12-03

Waste Details

Waste Line Number :	1
Is DOT Hazardous :	Y
DOT ID Number :	UN1671
DOT Information :	UN1671, Waste Phenol, solid 6.1, PG II, ERG#153
Non Waste Description :	N/R
Quantity :	22 Pounds
Quantity Tons, Acute, Non-Acute :	0.011, 0, 0.011
Quantity Kg, Acute, Non-Acute :	0, 9.97733
Quantity Tons, Haz, Non-Haz :	0.011,
Quantity Kg, Haz, Non-Haz :	9.97733,
Management Method :	H141 - STORAGE, BULKING AND/OR TRANSFER OFF SITE
Is EPA Waste :	Y
Federal Code :	U188
State Code :	N/R

Waste Line Number :	2
Is DOT Hazardous :	Y
DOT ID Number :	UN1950
DOT Information :	UN1950, Waste Aerosols, [flammable, (each not exceeding 1 L capacity)] 2.1, ERG#126
Non Waste Description :	N/R
Quantity :	2 Pounds
Quantity Tons, Acute, Non-Acute :	0.001, 0, 0.001
Quantity Kg, Acute, Non-Acute :	0, 0.90703005
Quantity Tons, Haz, Non-Haz :	0.001,
Quantity Kg, Haz, Non-Haz :	0.90703005,
Management Method :	H141 - STORAGE, BULKING AND/OR TRANSFER OFF SITE
Is EPA Waste :	Y
Federal Code :	D001
State Code :	N/R

Map Id: M62
Direction: S
Distance: 0.582 mi., 3073 ft.
Elevation: 66 ft.
Relative: Higher

Site Name : WALGREENS 03090 | WALGREEN | EVERSOURCE ENERGY TRANSFORMER
838 PLEASANT ST
NEW BEDFORD | New Bedford, MA

Database(s) : [ECHO, FRS, HWG - MA, MANIFEST EPA, RCRA SQG, RELEASE - MA, SHWS - MA] ***(cont.)***

Envirosite ID: 2702292
EPA ID: MAC300095676

MANIFEST EPA ***(cont.)***

Waste Line Number :	3
Is DOT Hazardous :	N
DOT ID Number :	N/R
DOT Information :	N/R
Non Waste Description :	Non-Hazardous, Non-Regulated Liquids & Solids
Quantity :	24 Pounds
Quantity Tons, Acute, Non-Acute :	0.012, 0, 0.012
Quantity Kg, Acute, Non-Acute :	0, 10.88436
Quantity Tons, Haz, Non-Haz :	, 0.012
Quantity Kg, Haz, Non-Haz :	, 10.88436
Management Method :	H141 - STORAGE, BULKING AND/OR TRANSFER OFF SITE
Is EPA Waste :	N
Federal Code :	N/R
State Code :	MA - MA99, RI - R015

Manifest Details

Manifest Number :	200505962CLE
Shipped Date :	2023-07-03
Updated Date :	2023-07-11
Received Date :	2023-07-06
Status :	Signed
Generator ID :	MAC300095676
Generator Name :	Walgreens
Generator Address :	838 Pleasant St, New Bedford, MA 02740
Generator Mailing :	5250 Triangle Pkwy Ste 200, Peachtree Corners, GA 30092
Generator Contact :	N/R
Destination ID :	RID040098352
Destination Name :	Northland Environmental, LLC
Destination Mailing :	275 Allens Avenue, Providence, RI 02905
Destination Address :	275 Allens Avenue, Providence, RI 02905
Destination Contact :	N/R
Submission Type :	DataImage5Copy
Origin Type :	Service
Manifest Residue :	N
Rejection :	N
Last Date in Agency List :	2024-12-03

Waste Details

Waste Line Number :	1
Is DOT Hazardous :	Y
DOT ID Number :	UN1950
DOT Information :	UN1950, Waste Aerosols, [flammable, (each not exceeding 1 L capacity)] 2.1, ERG#126
Non Waste Description :	N/R
Quantity :	6 Pounds
Quantity Tons, Acute, Non-Acute :	0.003, 0, 0.003
Quantity Kg, Acute, Non-Acute :	0, 2.72109
Quantity Tons, Haz, Non-Haz :	0.003,

Map Id: M62
Direction: S
Distance: 0.582 mi., 3073 ft.
Elevation: 66 ft.
Relative: Higher

Site Name : WALGREENS 03090 | WALGREEN | EVERSOURCE ENERGY TRANSFORMER
838 PLEASANT ST
NEW BEDFORD | New Bedford, MA

Database(s) : [ECHO, FRS, HWG - MA, MANIFEST EPA, RCRA SQG, RELEASE - MA, SHWS - MA] ***(cont.)***

Envirosite ID: 2702292
EPA ID: MAC300095676

MANIFEST EPA ***(cont.)***

Quantity Kg, Haz, Non-Haz :	2.72109,
Management Method :	H141 - STORAGE, BULKING AND/OR TRANSFER OFF SITE
Is EPA Waste :	Y
Federal Code :	D001
State Code :	N/R

Waste Line Number :	2
Is DOT Hazardous :	Y
DOT ID Number :	UN1671
DOT Information :	UN1671, Waste Phenol, solid 6.1, PG II, ERG#153
Non Waste Description :	N/R
Quantity :	22 Pounds
Quantity Tons, Acute, Non-Acute :	0.011, 0, 0.011
Quantity Kg, Acute, Non-Acute :	0, 9.97733
Quantity Tons, Haz, Non-Haz :	0.011,
Quantity Kg, Haz, Non-Haz :	9.97733,
Management Method :	H141 - STORAGE, BULKING AND/OR TRANSFER OFF SITE
Is EPA Waste :	Y
Federal Code :	U188
State Code :	N/R

Waste Line Number :	3
Is DOT Hazardous :	Y
DOT ID Number :	UN3249
DOT Information :	UN3249, Waste Residue Last Contained, Medicine, solid, toxic, n.o.s. (Warfarin), 6.1, PG II, ERG#151
Non Waste Description :	N/R
Quantity :	1 Pounds
Quantity Tons, Acute, Non-Acute :	0.0005, 0.0005, 0
Quantity Kg, Acute, Non-Acute :	0.45351502, 0
Quantity Tons, Haz, Non-Haz :	0.0005,
Quantity Kg, Haz, Non-Haz :	0.45351502,
Management Method :	H141 - STORAGE, BULKING AND/OR TRANSFER OFF SITE
Is EPA Waste :	Y
Federal Code :	P001
State Code :	N/R

Waste Line Number :	4
Is DOT Hazardous :	N
DOT ID Number :	N/R
DOT Information :	N/R
Non Waste Description :	Non-Hazardous, Non-Regulated Liquids & Solids
Quantity :	35 Pounds
Quantity Tons, Acute, Non-Acute :	0.0175, 0, 0.0175
Quantity Kg, Acute, Non-Acute :	0, 15.873026
Quantity Tons, Haz, Non-Haz :	, 0.0175
Quantity Kg, Haz, Non-Haz :	, 15.873026
Management Method :	H141 - STORAGE, BULKING AND/OR TRANSFER OFF SITE
Is EPA Waste :	N

Map Id: M62
Direction: S
Distance: 0.582 mi., 3073 ft.
Elevation: 66 ft.
Relative: Higher

Site Name : WALGREENS 03090 | WALGREEN | EVERSOURCE ENERGY TRANSFORMER
838 PLEASANT ST
NEW BEDFORD | New Bedford, MA

Database(s) : [ECHO, FRS, HWG - MA, MANIFEST EPA, RCRA SQG, RELEASE - MA, SHWS - MA] ***(cont.)***

Envirosite ID: 2702292
EPA ID: MAC300095676

MANIFEST EPA ***(cont.)***

Federal Code :	N/R
State Code :	MA - MA99, RI - R015

Manifest Details

Manifest Number :	200330066CLE
Shipped Date :	2023-01-23
Updated Date :	2023-02-07
Received Date :	2023-01-24
Status :	Signed
Generator ID :	MAC300095676
Generator Name :	Walgreens
Generator Address :	838 Pleasant St, New Bedford, MA 02740
Generator Mailing :	5250 Triangle Pkwy Ste 200, Peachtree Corners, GA 30092
Generator Contact :	N/R
Destination ID :	RID040098352
Destination Name :	Northland Environmental, LLC
Destination Mailing :	275 Allens Avenue, Providence, RI 02905
Destination Address :	275 Allens Avenue, Providence, RI 02905
Destination Contact :	N/R
Submission Type :	DataImage5Copy
Origin Type :	Service
Manifest Residue :	N
Rejection :	N
Last Date in Agency List :	2024-12-03

Waste Details

Waste Line Number :	1
Is DOT Hazardous :	Y
DOT ID Number :	UN3249
DOT Information :	UN3249, Waste Residue Last Contained, Medicine, solid, toxic, n.o.s. (Warfarin), 6.1, PG II, ERG#151
Non Waste Description :	N/R
Quantity :	1 Pounds
Quantity Tons, Acute, Non-Acute :	0.0005, 0.0005, 0
Quantity Kg, Acute, Non-Acute :	0.45351502, 0
Quantity Tons, Haz, Non-Haz :	0.0005, 0
Quantity Kg, Haz, Non-Haz :	0.45351502, 0
Management Method :	H141 - STORAGE, BULKING AND/OR TRANSFER OFF SITE
Is EPA Waste :	Y
Federal Code :	P001
State Code :	N/R

Waste Line Number :	2
Is DOT Hazardous :	Y
DOT ID Number :	UN1671
DOT Information :	UN1671, Waste Phenol, solid 6.1, PG II, ERG#153
Non Waste Description :	N/R

Map Id: M62
Direction: S
Distance: 0.582 mi., 3073 ft.
Elevation: 66 ft.
Relative: Higher

Site Name : WALGREENS 03090 | WALGREEN | EVERSOURCE ENERGY TRANSFORMER
838 PLEASANT ST
NEW BEDFORD | New Bedford, MA

Database(s) : [ECHO, FRS, HWG - MA, MANIFEST EPA, RCRA SQG, RELEASE - MA, SHWS - MA] ***(cont.)***

Envirosite ID: 2702292
EPA ID: MAC300095676

MANIFEST EPA ***(cont.)***

Quantity :	25 Pounds
Quantity Tons, Acute, Non-Acute :	0.0125, 0, 0.0125
Quantity Kg, Acute, Non-Acute :	0, 11.337875
Quantity Tons, Haz, Non-Haz :	0.0125, 0
Quantity Kg, Haz, Non-Haz :	11.337875, 0
Management Method :	H141 - STORAGE, BULKING AND/OR TRANSFER OFF SITE
Is EPA Waste :	Y
Federal Code :	U188
State Code :	N/R

Waste Line Number :	3
Is DOT Hazardous :	Y
DOT ID Number :	UN1993
DOT Information :	UN1993, Waste Flammable liquids, n.o.s. (Acetone, Alcohols), 3, PG II, ERG#128
Non Waste Description :	N/R
Quantity :	10 Pounds
Quantity Tons, Acute, Non-Acute :	0.005, 0, 0.005
Quantity Kg, Acute, Non-Acute :	0, 4.53515
Quantity Tons, Haz, Non-Haz :	0.005, 0
Quantity Kg, Haz, Non-Haz :	4.53515, 0
Management Method :	H141 - STORAGE, BULKING AND/OR TRANSFER OFF SITE
Is EPA Waste :	Y
Federal Code :	D001, U002, U154, U220, U239
State Code :	N/R

Waste Line Number :	4
Is DOT Hazardous :	Y
DOT ID Number :	UN1950
DOT Information :	UN1950, Waste Aerosols, [flammable, (each not exceeding 1 L capacity)] 2.1, ERG#126
Non Waste Description :	N/R
Quantity :	12 Pounds
Quantity Tons, Acute, Non-Acute :	0.006, 0, 0.006
Quantity Kg, Acute, Non-Acute :	0, 5.44218
Quantity Tons, Haz, Non-Haz :	0.006, 0
Quantity Kg, Haz, Non-Haz :	5.44218, 0
Management Method :	H141 - STORAGE, BULKING AND/OR TRANSFER OFF SITE
Is EPA Waste :	Y
Federal Code :	D001
State Code :	N/R

Waste Line Number :	5
Is DOT Hazardous :	N
DOT ID Number :	N/R
DOT Information :	N/R
Non Waste Description :	Non-Hazardous, Non-Regulated Liquids & Solids

Map Id: M62
Direction: S
Distance: 0.582 mi., 3073 ft.
Elevation: 66 ft.
Relative: Higher

Site Name : WALGREENS 03090 | WALGREEN | EVERSOURCE ENERGY TRANSFORMER
838 PLEASANT ST
NEW BEDFORD | New Bedford, MA

Database(s) : [ECHO, FRS, HWG - MA, MANIFEST EPA, RCRA SQG, RELEASE - MA, SHWS - MA] ***(cont.)***

Envirosite ID: 2702292
EPA ID: MAC300095676

MANIFEST EPA ***(cont.)***

Quantity :	25 Pounds
Quantity Tons, Acute, Non-Acute :	0.0125, 0, 0.0125
Quantity Kg, Acute, Non-Acute :	0, 11.337875
Quantity Tons, Haz, Non-Haz :	0, 0.0125
Quantity Kg, Haz, Non-Haz :	0, 11.337875
Management Method :	H141 - STORAGE, BULKING AND/OR TRANSFER OFF SITE
Is EPA Waste :	N
Federal Code :	N/R
State Code :	MA - MA99, RI - R015

Manifest Details

Manifest Number :	200224064CLE
Shipped Date :	2022-08-12
Updated Date :	2022-08-19
Received Date :	2022-08-15
Status :	Signed
Generator ID :	MAC300095676
Generator Name :	Walgreens
Generator Address :	838 Pleasant St, New Bedford, MA 02740
Generator Mailing :	5250 Triangle Pkwy Ste 200, Peachtree Corners, GA 30092
Generator Contact :	N/R
Destination ID :	RID040098352
Destination Name :	Northland Environmental, LLC
Destination Mailing :	275 Allens Avenue, Providence, RI 02905
Destination Address :	275 Allens Avenue, Providence, RI 02905
Destination Contact :	N/R
Submission Type :	DataImage5Copy
Origin Type :	Service
Manifest Residue :	N
Rejection :	N
Last Date in Agency List :	2024-12-03

Waste Details

Waste Line Number :	1
Is DOT Hazardous :	Y
DOT ID Number :	UN1993
DOT Information :	UN1993, Waste Flammable liquids, n.o.s. (Acetone, Alcohols), 3, PG II, ERG#128
Non Waste Description :	N/R
Quantity :	8 Pounds
Quantity Tons, Acute, Non-Acute :	0.004, 0, 0.004
Quantity Kg, Acute, Non-Acute :	0, 3.6281202
Quantity Tons, Haz, Non-Haz :	0.004, 0
Quantity Kg, Haz, Non-Haz :	3.6281202, 0
Management Method :	H141 - STORAGE, BULKING AND/OR TRANSFER OFF SITE
Is EPA Waste :	Y
Federal Code :	D001
State Code :	N/R

Map Id: M62
Direction: S
Distance: 0.582 mi., 3073 ft.
Elevation: 66 ft.
Relative: Higher

Site Name : WALGREENS 03090 | WALGREEN | EVERSOURCE ENERGY TRANSFORMER
838 PLEASANT ST
NEW BEDFORD | New Bedford, MA

Database(s) : [ECHO, FRS, HWG - MA, MANIFEST EPA, RCRA SQG, RELEASE - MA, SHWS - MA] ***(cont.)***

Envirosite ID: 2702292
EPA ID: MAC300095676

MANIFEST EPA ***(cont.)***

Waste Line Number :	2
Is DOT Hazardous :	Y
DOT ID Number :	UN3249
DOT Information :	UN3249, Waste Residue Last Contained, Medicine, solid, toxic, n.o.s. (Warfarin), 6.1, PG II, ERG#151
Non Waste Description :	N/R
Quantity :	1 Pounds
Quantity Tons, Acute, Non-Acute :	0.0005, 0.0005, 0
Quantity Kg, Acute, Non-Acute :	0.45351502, 0
Quantity Tons, Haz, Non-Haz :	0.0005, 0
Quantity Kg, Haz, Non-Haz :	0.45351502, 0
Management Method :	H141 - STORAGE, BULKING AND/OR TRANSFER OFF SITE
Is EPA Waste :	Y
Federal Code :	P001
State Code :	N/R

Waste Line Number :	3
Is DOT Hazardous :	Y
DOT ID Number :	UN2811
DOT Information :	UN2811, Waste Toxic solids, organic, n.o.s. (Chromium, Selenium), 6.1, PG II, ERG#154
Non Waste Description :	N/R
Quantity :	4 Pounds
Quantity Tons, Acute, Non-Acute :	0.002, 0, 0.002
Quantity Kg, Acute, Non-Acute :	0, 1.8140601
Quantity Tons, Haz, Non-Haz :	0.002, 0
Quantity Kg, Haz, Non-Haz :	1.8140601, 0
Management Method :	H141 - STORAGE, BULKING AND/OR TRANSFER OFF SITE
Is EPA Waste :	Y
Federal Code :	D007, D010
State Code :	N/R

Waste Line Number :	4
Is DOT Hazardous :	N
DOT ID Number :	N/R
DOT Information :	N/R
Non Waste Description :	Non RCRA hazardous waste, liquid (Water Based Products),
Quantity :	5 Pounds
Quantity Tons, Acute, Non-Acute :	0.0025, 0, 0.0025
Quantity Kg, Acute, Non-Acute :	0, 2.267575
Quantity Tons, Haz, Non-Haz :	0, 0.0025
Quantity Kg, Haz, Non-Haz :	0, 2.267575
Management Method :	H141 - STORAGE, BULKING AND/OR TRANSFER OFF SITE
Is EPA Waste :	N
Federal Code :	N/R
State Code :	MA - MA99, RI - R015

Map Id: M62
Direction: S
Distance: 0.582 mi., 3073 ft.
Elevation: 66 ft.
Relative: Higher

Site Name : WALGREENS 03090 | WALGREEN | EVERSOURCE ENERGY TRANSFORMER
838 PLEASANT ST
NEW BEDFORD | New Bedford, MA

Database(s) : [ECHO, FRS, HWG - MA, MANIFEST EPA, RCRA SQG, RELEASE - MA, SHWS - MA] ***(cont.)***

Envirosite ID: 2702292
EPA ID: MAC300095676

RCRA SQG

Facility Name :	WALGREENS 03090
Facility Address :	838 PLEASANT ST, NEW BEDFORD, MA 02740
County :	BRISTOL
Date Form Received by Agency :	2014-06-05
EPA ID :	MAC300095676
Mailing Address :	104 WILMOT RD MS#1434, DEERFIELD, IL 60015-0000
Contact :	ANDREW MARKS
Contact Address :	104 WILMOT RD MS#1434, DEERFIELD, IL 60015-0000
Contact Country :	US
Contact Telephone :	847-315-2602
Contact Email :	N/R
EPA Region :	01
Land Type :	Private
Source Type :	Notification
Classification :	Small Quantity Generator
Description :	Handlers that generate more than 100 and less than 1000 kilograms of hazardous waste during any calendar month and accumulate less than 6000 kg of hazardous waste at any time; or generate 100 kg or less of hazardous waste during any calendar month, and accumulate more than 1000 kg of hazardous waste at any time.
Last Date in Agency List :	2024-12-17

Owner/Operator Summary

Owner/Operator Name :	FIRST EQUITY ASSOC
Owner/Operator Address :	104 WILMOT RD MS#1434, DEERFIELD, IL 60015-0000
Owner/Operator Country :	US
Owner/Operator Telephone :	N/R
Owner/Operator Email :	N/R
Owner/Operator Fax :	N/R
Legal Status :	Private
Owner/Operator Type :	Owner
Owner/Operator Start Date :	1995-05-22
Owner/Operator End Date :	N/R
Owner/Operator Name :	WALGREENS EASTERN CO INC
Owner/Operator Address :	104 WILMOT RD MS#1434, DEERFIELD, IL 60015-0000
Owner/Operator Country :	US
Owner/Operator Telephone :	N/R
Owner/Operator Email :	N/R
Owner/Operator Fax :	N/R
Legal Status :	Private
Owner/Operator Type :	Operator
Owner/Operator Start Date :	1995-05-22
Owner/Operator End Date :	N/R

Map Id: M62
Direction: S
Distance: 0.582 mi., 3073 ft.
Elevation: 66 ft.
Relative: Higher

Site Name : WALGREENS 03090 | WALGREEN | EVERSOURCE ENERGY TRANSFORMER
838 PLEASANT ST
NEW BEDFORD | New Bedford, MA

Database(s) : [ECHO, FRS, HWG - MA, MANIFEST EPA, RCRA SQG, RELEASE - MA, SHWS - MA] ***(cont.)***

Envirosite ID: 2702292
EPA ID: MAC300095676

RCRA SQG ***(cont.)***

Handler Activities Summary

U.S. Importer of Hazardous Waste :	N
Mixed Waste (Haz. and Radioactive) :	N
Recycler of Hazardous Waste :	N
Transporter of Hazardous Waste :	N
Treater, Storer or Disposer of HW :	N
Underground Injection Activity :	N
On-site Burner Exemption :	N
Furnace Exemption :	N
Used Oil Fuel Burner :	N
Used Oil Processor :	N
Used Oil Refiner :	N
Used Oil Fuel Marketer to Burner :	N
Used Oil Specification Marketer :	N
Used Oil Transfer Facility :	N
Used Oil Transporter :	N

Hazardous Waste Summary

Details for this site have been truncated due to the large number of available details for this site within this dataset. For the complete details for this site, contact your Envirosite account representative for a complimentary site report containing all of the details available.

Waste Code / Name :
D001 - IGNITABLE WASTE
D002 - CORROSIVE WASTE
D004 - ARSENIC
D005 - BARIUM
D007 - CHROMIUM
D009 - MERCURY
D010 - SELENIUM
D011 - SILVER
D016 - 2,4-D (2,4-DICHLOROPHENOXYACETIC ACID)
D018 - BENZENE

Notices of Violations Summary

Regulation Violated :	N

RELEASE - MA

Facility Name :	838 PLEASANT STREET
Facility Address :	838 PLEASANT STREET, NEW BEDFORD, 027400000

Incident Summary

Release Tracking Number :	4-0028807
Notification Date :	2021-05-25
Category :	120 DY
OFC Town :	NEW BEDFORD

Map Id: M62
Direction: S
Distance: 0.582 mi., 3073 ft.
Elevation: 66 ft.
Relative: Higher

Site Name : WALGREENS 03090 | WALGREEN | EVERSOURCE ENERGY TRANSFORMER
838 PLEASANT ST
NEW BEDFORD | New Bedford, MA

Database(s) : [ECHO, FRS, HWG - MA, MANIFEST EPA, RCRA SQG, RELEASE - MA, SHWS - MA] ***(cont.)***

Envirosite ID: 2702292
EPA ID: MAC300095676

RELEASE - MA ***(cont.)***

Current Status :	RAONR
Current Date :	2021-09-30
Phase :	Phase report not required or not submitted.
OHM :	N/R
Agency Link :	Click here for hyperlink provided by the agency.
Last Date in Agency List :	2024-11-18

Source Details
Source : UNKNOWN

Location Details
Location : N/R

Chemicals
Chemical : N/R
Amount : N/R

Facility Name : EVERSOURCE ENERGY TRANSFORMER
Facility Address : 838 PLEASANT STREET, NEW BEDFORD

Incident Summary

Release Tracking Number :	4-0029547
Notification Date :	2022-09-28
Category :	72 HR
OFC Town :	NEW BEDFORD
Current Status :	RAONR
Current Date :	2023-07-31
Phase :	Phase report not required or not submitted.
OHM :	N/R
Agency Link :	Click here for hyperlink provided by the agency.
Last Date in Agency List :	2024-11-18

Source Details
Source : TRANSFORM

Location Details
Location : COMMERCIAL
UTILEASE

Map Id: M62
Direction: S
Distance: 0.582 mi., 3073 ft.
Elevation: 66 ft.
Relative: Higher

Site Name : WALGREENS 03090 | WALGREEN | EVERSOURCE ENERGY TRANSFORMER
838 PLEASANT ST
NEW BEDFORD | New Bedford, MA

Database(s) : [ECHO, FRS, HWG - MA, MANIFEST EPA, RCRA SQG, RELEASE - MA, SHWS - MA] ***(cont.)***

Envirosite ID: 2702292
EPA ID: MAC300095676

RELEASE - MA ***(cont.)***

Chemicals
Chemical : N/R
Amount : N/R

SHWS - MA

Facility Name : 838 PLEASANT STREET
Facility Address : 838 PLEASANT STREET, NEW BEDFORD, 027400000

Incident Summary
Release Tracking Number : 4-0028807
Notification Date : 2021-05-25
Category : 120 DY
OFC Town : NEW BEDFORD
Current Status : RAONR
Current Date : 2021-09-30
Phase : Phase report not required or not submitted.
OHM : N/R
Agency Link : Click here for hyperlink provided by the agency.
Last Date in Agency List : 2024-11-18

Source Details
Source : UNKNOWN

Response Action Information
Response Action Type : TCLASS Tier Classification
Status : TIERII Tier 2 Classification
Submittal Date : 2021-09-30

Response Action Type : TCLASS Tier Classification
Status : RECPT Transmittal or Notification Received
Submittal Date : 2021-09-30

Response Action Type : TCLASS Tier Classification
Status : LNKVIC RTN Linked to TCLASS Via IRA Completion Statement
Submittal Date : 2023-07-31

Response Action Type : TCLASS Tier Classification
Status : LEGNOT Legal Notice Published
Submittal Date : 2021-10-22

Response Action Type : TCLASS Tier Classification
Status : LNKVTC RTN Linked to TCLASS Via Tier Classification Submittal

Map Id: M62
Direction: S
Distance: 0.582 mi., 3073 ft.
Elevation: 66 ft.
Relative: Higher

Site Name : WALGREENS 03090 | WALGREEN | EVERSOURCE ENERGY TRANSFORMER
838 PLEASANT ST
NEW BEDFORD | New Bedford, MA

Database(s) : [ECHO, FRS, HWG - MA, MANIFEST EPA, RCRA SQG, RELEASE - MA, SHWS - MA] ***(cont.)***

Envirosite ID: 2702292
EPA ID: MAC300095676

SHWS - MA ***(cont.)***

Submittal Date : 2021-09-30

Response Action Type : NOR
Status : ISSUED
Submittal Date : 2021-06-14

Response Action Type : RAONR RAO Not Required
Status : RTCLSS Linked to a Tier Classified Site
Submittal Date : 2021-09-30

Response Action Type : RNFE
Status : RECPT Transmittal or Notification Received
Submittal Date : 2021-05-25

Chemicals
Chemical : N/R
Amount : N/R

Facility Name : EVERSOURCE ENERGY TRANSFORMER
Facility Address : 838 PLEASANT STREET, NEW BEDFORD

Incident Summary
Release Tracking Number : 4-0029547
Notification Date : 2022-09-28
Category : 72 HR
OFC Town : NEW BEDFORD
Current Status : RAONR
Current Date : 2023-07-31
Phase : Phase report not required or not submitted.
OHM : N/R
Agency Link : Click here for hyperlink provided by the agency.
Last Date in Agency List : 2024-11-18

Source Details
Source : TRANSFORM

Location Details
Location : COMMERCIAL
UTILEASE

Map Id: M62
Direction: S
Distance: 0.582 mi., 3073 ft.
Elevation: 66 ft.
Relative: Higher

Site Name : WALGREENS 03090 | WALGREEN | EVERSOURCE ENERGY TRANSFORMER
838 PLEASANT ST
NEW BEDFORD | New Bedford, MA

Database(s) : [ECHO, FRS, HWG - MA, MANIFEST EPA, RCRA SQG, RELEASE - MA, SHWS - MA] ***(cont.)***

Envirosite ID: 2702292
EPA ID: MAC300095676

SHWS - MA ***(cont.)***

Response Action Information

Response Action Type : NOR
Status : ISSUED
Submittal Date : 2022-10-14

Response Action Type : TCLASS Tier Classification
Status : TIERII Tier 2 Classification
Submittal Date : 2021-09-30

Response Action Type : TCLASS Tier Classification
Status : LNKVTC RTN Linked to TCLASS Via Tier Classification Submittal
Submittal Date : 2021-09-30

Response Action Type : TCLASS Tier Classification
Status : LEGNOT Legal Notice Published
Submittal Date : 2021-10-22

Response Action Type : TCLASS Tier Classification
Status : RECPT Transmittal or Notification Received
Submittal Date : 2021-09-30

Response Action Type : TCLASS Tier Classification
Status : LNKVIC RTN Linked to TCLASS Via IRA Completion Statement
Submittal Date : 2023-07-31

Response Action Type : RAONR RAO Not Required
Status : RTCLSS Linked to a Tier Classified Site
Submittal Date : 2023-07-31

Response Action Type : RNFE
Status : RECPT Transmittal or Notification Received
Submittal Date : 2022-11-28

Chemicals

Chemical : N/R
Amount : N/R

Map Id: 63
Direction: SE
Distance: 0.583 mi., 3081 ft.
Elevation: 8 ft.
Relative: Lower

Site Name : F/V BLUE CANYON | AMERICAN PRIDE SEAFOOD | F/V NOBSKA
40 HERMAN MELVILLE BLVD | IVO 40 HERMAN MELVILLE BLVD | 40 HERMANN MELVILLE BOULEVARD
NEW BEDFORD | NEW BEDFORD CITY OF, MA 02740

Database(s) : [AFS, ECHO, ERNS, FRS, HIST SPILLS 2 - MA, MANIFEST EPA, RELEASE - MA, SHWS - MA]

Envirosite ID: 35375704
EPA ID: N/R

AFS

Facility Name :	AMERICAN SEAFOODS INTERNATIONAL LLC
Facility Address :	40 HERMAN MELVILLE BLVD, NEW BEDFORD, CITY OF, MA 027400000
County :	Bristol

Facility Summary

Program System ID :	MA0000002512000822
Facility Registry ID :	110001950470
EPA Region :	EPA Region 1 - CT, ME, MA, NH, RI, VT
SIC :	2092 - PREPARED FRESH OR FROZEN FISH AND SEAFOODS
NAICS :	311712 - Fresh and Frozen Seafood Processing
Facility Type :	Privately Owned Facility
Air Pollutant Class :	Minor Emissions
Air Operating Status :	Operating
Current High Priority Violation (HPV):	No Violation Identified
Local Control Region Name :	N/R
Last Date in Agency List :	2024-09-24

Air Pollutant Details

Program System ID :	MA0000002512000822
Pollutant :	PARTICULATE MATTER < 10 UM
Substance Registry Services ID (SRS):	1647619
Chemical Abstract Service Number :	N/R
Air Pollutant Class :	Emissions classification unknown

Program System ID :	MA0000002512000822
Pollutant :	TOTAL PARTICULATE MATTER
Substance Registry Services ID (SRS):	1647643
Chemical Abstract Service Number :	N/R
Air Pollutant Class :	Minor Emissions

Program System ID :	MA0000002512000822
Pollutant :	VOLATILE ORGANIC COMPOUNDS (VOCS)
Substance Registry Services ID (SRS):	761346
Chemical Abstract Service Number :	N/R
Air Pollutant Class :	Minor Emissions

Program System ID :	MA0000002512000822
Pollutant :	Sulfur dioxide
Substance Registry Services ID (SRS):	150367
Chemical Abstract Service Number :	7446095
Air Pollutant Class :	Minor Emissions

Map Id: 63
Direction: SE
Distance: 0.583 mi., 3081 ft.
Elevation: 8 ft.
Relative: Lower

Site Name : F/V BLUE CANYON | AMERICAN PRIDE SEAFOOD | F/V NOBSKA
40 HERMAN MELVILLE BLVD | IVO 40 HERMAN MELVILLE BLVD | 40 HERMANN MELVILLE BOULEVARD
NEW BEDFORD | NEW BEDFORD CITY OF, MA 02740

Database(s) : [AFS, ECHO, ERNS, FRS, HIST SPILLS 2 - MA, MANIFEST EPA, RELEASE - MA, SHWS - MA] ***(cont.)***

Envirosite ID: 35375704
EPA ID: N/R

AFS ***(cont.)***

Program System ID :	MA0000002512000822
Pollutant :	Carbon monoxide
Substance Registry Services ID (SRS):	65052
Chemical Abstract Service Number :	630080
Air Pollutant Class :	Minor Emissions

Program System ID :	MA0000002512000822
Pollutant :	FACIL
Substance Registry Services ID (SRS):	N/R
Chemical Abstract Service Number :	N/R
Air Pollutant Class :	Minor Emissions

Program System ID :	MA0000002512000822
Pollutant :	NITROGEN OXIDES NO2
Substance Registry Services ID (SRS):	167924
Chemical Abstract Service Number :	10102440
Air Pollutant Class :	Minor Emissions

Air Violation History Details

HPV Day Zero Date :	N/R
HPV Resolved Date :	N/R
Program System ID :	MA0000002512000822
Activity ID :	N/R
Agency Type :	N/R
State Code :	N/R
Air Local Control Region Code (LCON):	N/R
Comp Determination UID :	N/R
Enforcement Response Policy :	N/R
Program :	N/R
Pollutant :	N/R
Earliest Determination Date of Federally Reportable Violation (FRV):	N/R

ECHO

Facility Name :	AMERICAN PRIDE SEAFOOD
Facility Address :	40 HERMAN MELVILLE BLVD, NEW BEDFORD, MA 02740
County :	BRISTOL

Last Inspection Date :	N/R
Registry ID :	110001950470
FIPS Code :	25005
EPA Region :	01
Inspection Count :	2
Last Inspection Days :	N/R

Map Id: 63
Direction: SE
Distance: 0.583 mi., 3081 ft.
Elevation: 8 ft.
Relative: Lower

Site Name : F/V BLUE CANYON | AMERICAN PRIDE SEAFOOD | F/V NOBSKA
40 HERMAN MELVILLE BLVD | IVO 40 HERMAN MELVILLE BLVD | 40 HERMANN MELVILLE BOULEVARD
NEW BEDFORD | NEW BEDFORD CITY OF, MA 02740

Database(s) : [AFS, ECHO, ERNS, FRS, HIST SPILLS 2 - MA, MANIFEST EPA, RELEASE - MA, SHWS - MA] ***(cont.)***

Envirosite ID: 35375704
EPA ID: N/R

ECHO ***(cont.)***

Informal Count :	0
Last Informal Action Date :	1992-03-19
Formal Action Count :	1
Last Formal Action Date :	2002-04-23
Total Penalties :	0
Penalty Count :	N/R
Last Penalty Date :	2002-04-23
Last Penalty Amount :	49000
QTRS IN NC :	0
Programs IN SNC :	0
Current Compliance Status :	No Violation Identified
Three-Year Compliance Status :	_____
Collection Method :	GPS CARRIER PHASE STATIC RELATIVE POSITION
Reference Point :	CENTER OF FACILITY
Accuracy Meters :	5
Derived Tribes :	Mashpee Wampanoag Tribe - 18 mile(s), Wampanoag Tribe of Gay Head (Aquinnah) - 21 mile(s)
Derived HUC :	01090002
Derived WBD :	010900020401
Derived STCTY FIPS :	25005
Derived Zip :	02740
Derived CD113 :	09
Derived CB2010 :	250056513001007
MYRTK Universe :	NNN
NPDES IDs :	MANOE0B6
CWA Permit Types :	Non-M
CWA Compliance Tracking :	On
CWA NAICS :	N/R
CWA SICS :	2092
CWA Inspection Count :	N/R
CWA Last Inspection Days :	N/R
CWA Informal Count :	N/R
CWA Formal Action Count :	N/R
CWA Last Formal Action Date :	N/R
CWA Penalties :	N/R
CWA Last Penalty Date :	N/R
CWA Last Penalty Amount :	N/R
CWA Quarters IN NC :	0
CWA Current Compliance Status :	No Violation Identified
CWA Current SNC Flag :	N
CWA 13 Quarters Compliance Status :	_____
CWA 13 Quarters Effluent Exceedances:	N/R
CWA Three-Year QNCR Codes :	N/R
DFR URL :	Click here for hyperlink provided by the agency.
Facility SIC :	2092

Map Id: 63
Direction: SE
Distance: 0.583 mi., 3081 ft.
Elevation: 8 ft.
Relative: Lower

Site Name : F/V BLUE CANYON | AMERICAN PRIDE SEAFOOD | F/V NOBSKA
40 HERMAN MELVILLE BLVD | IVO 40 HERMAN MELVILLE BLVD | 40 HERMANN MELVILLE BOULEVARD
NEW BEDFORD | NEW BEDFORD CITY OF, MA 02740

Database(s) : [AFS, ECHO, ERNS, FRS, HIST SPILLS 2 - MA, MANIFEST EPA, RELEASE - MA, SHWS - MA] ***(cont.)***

Envirosite ID: 35375704
EPA ID: N/R

ECHO ***(cont.)***

Facility NAICS :	31171 - Seafood Product Preparation and Packaging, 311712 - Fresh and Frozen Seafood Processing, 311710 - Seafood Product Preparation and Packaging
Facility Last Inspection EPA Date :	N/R
Facility Last Inspection State Date :	N/R
Facility Last Formal Act EPA Date :	2002-04-23
Facility Last Formal Act State Date :	N/R
Facility Last Informal Act EPA Date :	N/R
Facility Last Informal Act State Date:	1992-03-19
Facility Federal Agency :	N/R
TRI Reporter :	N/R
Facility Imp Water Flag :	N/R
Current SNC Flag :	N
Indian County Flag :	N
Federal Flag :	N/R
US Mexico Border Flag :	N/R
Chesapeak Bay Flag :	N/R
AIR Flag :	Y
NPDES Flag :	Y
SDWIS Flag :	N
RCRA Flag :	Y
TRI Flag :	N
GHG Flag :	N
Major Flag :	N/R
Active Flag :	Y
NAA Flag :	Y
Latitude :	41.640044
Longitude :	-70.922992
Last Date in Agency List :	2025-02-19

ERNS

Facility Address :	40 HERMAN MELVILLE BLVD, NEW BEDFORD, MA
County :	BRISTOL

Incident Information

Incident Date Time :	2020-08-25 12:30:00
Type of Incident :	VESSEL
Incident Cause :	EQUIPMENT FAILURE
Incident DTG :	OCCURRED
Incident Location :	N/R
Sequence Number :	1285550
Potential Flag :	N
Description of Incident :	CALLER IS REPORTING THE RELEASE OF 5-10 GALLONS OF DIESEL FUEL FROM A VESSEL DUE TO EQUIPMENT FAILURE.

Map Id: 63
Direction: SE
Distance: 0.583 mi., 3081 ft.
Elevation: 8 ft.
Relative: Lower

Site Name : F/V BLUE CANYON | AMERICAN PRIDE SEAFOOD | F/V NOBSKA
40 HERMAN MELVILLE BLVD | IVO 40 HERMAN MELVILLE BLVD | 40 HERMANN MELVILLE BOULEVARD
NEW BEDFORD | NEW BEDFORD CITY OF, MA 02740

Database(s) : [AFS, ECHO, ERNS, FRS, HIST SPILLS 2 - MA, MANIFEST EPA, RELEASE - MA, SHWS - MA] ***(cont.)***

Envirosite ID: 35375704
EPA ID: N/R

ERNS ***(cont.)***

Last Date in Agency List :	2021-01-28

Incident Response Summary

Date Time Received :	2020-08-25 13:12:00
Date Time Completed :	2020-08-25 13:20:00
Call Type :	Incident
Source :	TELEPHONE
Responsible Company :	FISHING VESSEL FLAVIAN S
Responsible Org Type :	PRIVATE ENTERPRISE
Responsible City :	N/R
Responsible State :	XX
Responsible Zip :	N/R

Incident Details Summary

Remedial Action :	BOOMS APPLIED, MATERIAL CONTAINED
Medium :	NEW BEDFORD HARBOR
Medium Description :	WATER
Body of Water :	NEW BEDFORD HARBOR
Weather Conditions :	PARTLY CLOUDY
Water Temperature :	N/R
Water Supply Contaminated :	U
Waterway Closed :	N
Waterway Description :	N/R

Additional Incident Details Summary

Actual Amount :	N/R
Actual Amount Units :	N/R
Capacity of Tank :	N/R
Capacity of Tank Units :	N/R
Continuous Release Begin Date :	N/R
Continuous Release End Date :	N/R
Continuous Release Change Date :	N/R
Continuous Release Permit :	N/R
Continuous Release Type :	N/R
Description of Tank :	N/R
Device Operational :	U
DOT Crossing Number :	N/R
DOT Regulated :	U
NPDES :	N/R
NPDES Compliance :	U
Pipeline Aboveground :	ABOVE
Pipeline Covered :	U
Pipeline Type :	N/R
Tank ID :	N/R

Map Id: 63
Direction: SE
Distance: 0.583 mi., 3081 ft.
Elevation: 8 ft.
Relative: Lower

Site Name : F/V BLUE CANYON | AMERICAN PRIDE SEAFOOD | F/V NOBSKA
40 HERMAN MELVILLE BLVD | IVO 40 HERMAN MELVILLE BLVD | 40 HERMANN MELVILLE BOULEVARD
NEW BEDFORD | NEW BEDFORD CITY OF, MA 02740

Database(s) : [AFS, ECHO, ERNS, FRS, HIST SPILLS 2 - MA, MANIFEST EPA, RELEASE - MA, SHWS - MA] ***(cont.)***

Envirosite ID: 35375704
EPA ID: N/R

ERNS ***(cont.)***

Tank Regulated :	U
Tank Regulated by :	N/R

Materials Involved Summary

Name of Material :	OIL: DIESEL
CAS Number :	000000-00-0
Amount of Material :	10
Unit of Measure :	GALLON(S)
UN Number :	N/R
CHRIS Code :	ODS
Reached Water :	YES
Amount in Water :	10
Unit of Measure (Reach Water) :	GALLON(S)

Vessels Details

Vessel Name :	FLAVIAN S
Vessel Type :	FISHING
Vessel Length :	N/R
Hull Construction :	N/R
Fuel Capacity :	15000
Fuel on Board :	0
Cargo Capacity :	N/R
Cargo on Board :	N/R
Is Vessel Aground :	N
Flag :	UNITED STATES OF AMERICA
Breadth :	N/R
Draught :	N/R
Fuel Capacity Units :	GALLON(S)
Fuel on Board Units :	UNKNOWN AMOUNT
Cargo Capacity Units :	N/R
Cargo on Board Units :	N/R

Incident Information

Incident Date Time :	2020-07-31 07:30:00
Type of Incident :	VESSEL
Incident Cause :	VESSEL SINKING
Incident DTG :	OCCURRED
Incident Location :	BLUE HARVEST FISHERIES
Sequence Number :	1283285
Potential Flag :	N

Description of Incident : CALLER REPORTED A VESSEL WAS SINKING IN THE NEW BEDFORD HARBOR WAS RELEASING MOTOR OIL IN THE VESSEL'S ENGINE ROOM.

Map Id: 63
Direction: SE
Distance: 0.583 mi., 3081 ft.
Elevation: 8 ft.
Relative: Lower

Site Name : F/V BLUE CANYON | AMERICAN PRIDE SEAFOOD | F/V NOBSKA
40 HERMAN MELVILLE BLVD | IVO 40 HERMAN MELVILLE BLVD | 40 HERMANN MELVILLE BOULEVARD
NEW BEDFORD | NEW BEDFORD CITY OF, MA 02740

Database(s) : [AFS, ECHO, ERNS, FRS, HIST SPILLS 2 - MA, MANIFEST EPA, RELEASE - MA, SHWS - MA] ***(cont.)***

Envirosite ID: 35375704
EPA ID: N/R

ERNS ***(cont.)***

Last Date in Agency List :	2021-01-28

Incident Response Summary

Date Time Received :	2020-07-31 07:36:00
Date Time Completed :	2020-07-31 07:45:00
Call Type :	Incident
Source :	TELEPHONE
Responsible Company :	BLUE HARVEST
Responsible Org Type :	PRIVATE ENTERPRISE
Responsible City :	N/R
Responsible State :	XX
Responsible Zip :	N/R

Incident Details Summary

Remedial Action :	CALLER STATED A CONTRACTOR IS ENROUTE TO THE VESSEL FOR CLEANUP.
Medium :	N/R
Medium Description :	LAND
Body of Water :	N/R
Weather Conditions :	RAINY
Water Temperature :	N/R
Water Supply Contaminated :	U
Waterway Closed :	N
Waterway Description :	N/R

Additional Incident Details Summary

Actual Amount :	N/R
Actual Amount Units :	N/R
Capacity of Tank :	N/R
Capacity of Tank Units :	N/R
Continuous Release Begin Date :	N/R
Continuous Release End Date :	N/R
Continuous Release Change Date :	N/R
Continuous Release Permit :	N/R
Continuous Release Type :	N/R
Description of Tank :	N/R
Device Operational :	U
DOT Crossing Number :	N/R
DOT Regulated :	U
NPDES :	N/R
NPDES Compliance :	U
Pipeline Aboveground :	ABOVE
Pipeline Covered :	U
Pipeline Type :	N/R

Map Id: 63
Direction: SE
Distance: 0.583 mi., 3081 ft.
Elevation: 8 ft.
Relative: Lower

Site Name : F/V BLUE CANYON | AMERICAN PRIDE SEAFOOD | F/V NOBSKA
40 HERMAN MELVILLE BLVD | IVO 40 HERMAN MELVILLE BLVD | 40 HERMANN MELVILLE BOULEVARD
NEW BEDFORD | NEW BEDFORD CITY OF, MA 02740

Database(s) : [AFS, ECHO, ERNS, FRS, HIST SPILLS 2 - MA, MANIFEST EPA, RELEASE - MA, SHWS - MA] ***(cont.)***

Envirosite ID: 35375704
EPA ID: N/R

ERNS ***(cont.)***

Tank ID :	N/R
Tank Regulated :	U
Tank Regulated by :	N/R

Materials Involved Summary

Name of Material :	OIL, MISC: MOTOR
CAS Number :	000000-00-0
Amount of Material :	0
Unit of Measure :	UNKNOWN AMOUNT
UN Number :	N/R
CHRIS Code :	OMT
Reached Water :	NO
Amount in Water :	N/R
Unit of Measure (Reach Water) :	N/R

Vessels Details

Vessel Name :	M/V BLUE CANYON
Vessel Type :	FISHING
Vessel Length :	N/R
Hull Construction :	N/R
Fuel Capacity :	N/R
Fuel on Board :	N/R
Cargo Capacity :	N/R
Cargo on Board :	N/R
Is Vessel Aground :	N
Flag :	UNITED STATES OF AMERICA
Breadth :	N/R
Draught :	N/R
Fuel Capacity Units :	N/R
Fuel on Board Units :	N/R
Cargo Capacity Units :	N/R
Cargo on Board Units :	N/R

Incident Information

Incident Date Time :	2009-08-11 05:00:00
Type of Incident :	FIXED
Incident Cause :	EQUIPMENT FAILURE
Incident DTG :	OCCURRED
Incident Location :	N/R
Sequence Number :	914509
Potential Flag :	N

Map Id: 63
Direction: SE
Distance: 0.583 mi., 3081 ft.
Elevation: 8 ft.
Relative: Lower

Site Name : F/V BLUE CANYON | AMERICAN PRIDE SEAFOOD | F/V NOBSKA
40 HERMAN MELVILLE BLVD | IVO 40 HERMAN MELVILLE BLVD | 40 HERMANN MELVILLE BOULEVARD
NEW BEDFORD | NEW BEDFORD CITY OF, MA 02740

Database(s) : [AFS, ECHO, ERNS, FRS, HIST SPILLS 2 - MA, MANIFEST EPA, RELEASE - MA, SHWS - MA] ***(cont.)***

Envirosite ID: 35375704
EPA ID: N/R

ERNS ***(cont.)***

Description of Incident :	CALLER IS REPORTING A RELEASE OF ANHYDROUS AMMONIA TO THE ATMOSPHERE FROM THE FACILITY DUE TO A FAULTY PRESSURE RELIEF VALVE.
Last Date in Agency List :	2015-12-23

Incident Response Summary

Date Time Received :	2009-08-11 09:25:29
Date Time Completed :	2009-08-11 09:29:07
Call Type :	Incident
Source :	TELEPHONE
Responsible Company :	AMERICAN SEAFOOD
Responsible Org Type :	PRIVATE ENTERPRISE
Responsible City :	NEW BEDFORD
Responsible State :	MA
Responsible Zip :	N/R

Incident Details Summary

Remedial Action :	SYSTEM WAS ISOLATED TO SECURE THE RELEASE.
Medium :	ATMOSPHERE
Medium Description :	AIR
Body of Water :	N/R
Weather Conditions :	CLEAR
Water Temperature :	N/R
Water Supply Contaminated :	U
Waterway Closed :	N
Waterway Description :	N/R

Additional Incident Details Summary

Actual Amount :	N/R
Actual Amount Units :	N/R
Capacity of Tank :	N/R
Capacity of Tank Units :	N/R
Continuous Release Begin Date :	N/R
Continuous Release End Date :	N/R
Continuous Release Change Date :	N/R
Continuous Release Permit :	N/R
Continuous Release Type :	N/R
Description of Tank :	N/R
Device Operational :	U
DOT Crossing Number :	N/R
DOT Regulated :	U
NPDES :	N/R
NPDES Compliance :	U

Map Id: 63
Direction: SE
Distance: 0.583 mi., 3081 ft.
Elevation: 8 ft.
Relative: Lower

Site Name : F/V BLUE CANYON | AMERICAN PRIDE SEAFOOD | F/V NOBSKA
40 HERMAN MELVILLE BLVD | IVO 40 HERMAN MELVILLE BLVD | 40 HERMANN MELVILLE BOULEVARD
NEW BEDFORD | NEW BEDFORD CITY OF, MA 02740

Database(s) : [AFS, ECHO, ERNS, FRS, HIST SPILLS 2 - MA, MANIFEST EPA, RELEASE - MA, SHWS - MA] ***(cont.)***

Envirosite ID: 35375704
EPA ID: N/R

ERNS ***(cont.)***

Pipeline Aboveground :	ABOVE
Pipeline Covered :	U
Pipeline Type :	N/R
Tank ID :	N/R
Tank Regulated :	U
Tank Regulated by :	N/R

Materials Involved Summary

Name of Material :	AMMONIA, ANHYDROUS
CAS Number :	007664-41-7
Amount of Material :	0
Unit of Measure :	UNKNOWN AMOUNT
UN Number :	N/R
CHRIS Code :	AMA
Reached Water :	NO
Amount in Water :	N/R
Unit of Measure (Reach Water) :	N/R

Facility Address :	40 HERMAN MEVLIVLE BLVD, NEW BEDFORD, MA
County :	BRISTOL

Incident Information

Incident Date Time :	2021-03-25 10:00:00
Type of Incident :	UNKNOWN SHEEN
Incident Cause :	UNKNOWN
Incident DTG :	DISCOVERED
Incident Location :	ON ACUSHNET RIVER
Sequence Number :	1301216
Potential Flag :	N
Description of Incident :	CALLER REPORTS AN UNKNOWN SHEEN FROM AN UNKNOWN SOURCE ON ACUSHNET RIVER. THE SHEEN IS AROUND A VESSEL BUT IT IS NOT CONFIRMED IF ITS COMING FROM THAT VESSEL
Last Date in Agency List :	2022-04-27

Incident Response Summary

Date Time Received :	2021-03-25 10:20:00
Date Time Completed :	2021-03-25 10:27:00
Call Type :	Incident
Source :	TELEPHONE
Responsible Company :	N/R
Responsible Org Type :	UNKNOWN

Map Id: 63
Direction: SE
Distance: 0.583 mi., 3081 ft.
Elevation: 8 ft.
Relative: Lower

Site Name : F/V BLUE CANYON | AMERICAN PRIDE SEAFOOD | F/V NOBSKA
40 HERMAN MELVILLE BLVD | IVO 40 HERMAN MELVILLE BLVD | 40 HERMANN MELVILLE BOULEVARD
NEW BEDFORD | NEW BEDFORD CITY OF, MA 02740

Database(s) : [AFS, ECHO, ERNS, FRS, HIST SPILLS 2 - MA, MANIFEST EPA, RELEASE - MA, SHWS - MA] ***(cont.)***

Envirosite ID: 35375704
EPA ID: N/R

ERNS ***(cont.)***

Responsible City :	N/R
Responsible State :	XX
Responsible Zip :	N/R

Incident Details Summary

Remedial Action :	NONE
Medium :	ACUSHNET RIVER
Medium Description :	WATER
Body of Water :	ACUSHNET RIVER
Weather Conditions :	N/R
Water Temperature :	N/R
Water Supply Contaminated :	U
Waterway Closed :	N
Waterway Description :	N/R

Additional Incident Details Summary

Actual Amount :	N/R
Actual Amount Units :	N/R
Capacity of Tank :	N/R
Capacity of Tank Units :	N/R
Continuous Release Begin Date :	N/R
Continuous Release End Date :	N/R
Continuous Release Change Date :	N/R
Continuous Release Permit :	N/R
Continuous Release Type :	N/R
Description of Tank :	N/R
Device Operational :	U
DOT Crossing Number :	N/R
DOT Regulated :	U
NPDES :	N/R
NPDES Compliance :	U
Pipeline Aboveground :	ABOVE
Pipeline Covered :	U
Pipeline Type :	N/R
Tank ID :	N/R
Tank Regulated :	U
Tank Regulated by :	N/R

Materials Involved Summary

Name of Material :	UNKNOWN OIL
CAS Number :	000000-00-0
Amount of Material :	0
Unit of Measure :	UNKNOWN AMOUNT
UN Number :	N/R

Map Id: 63
Direction: SE
Distance: 0.583 mi., 3081 ft.
Elevation: 8 ft.
Relative: Lower

Site Name : F/V BLUE CANYON | AMERICAN PRIDE SEAFOOD | F/V NOBSKA
40 HERMAN MELVILLE BLVD | IVO 40 HERMAN MELVILLE BLVD | 40 HERMANN MELVILLE BOULEVARD
NEW BEDFORD | NEW BEDFORD CITY OF, MA 02740

Database(s) : [AFS, ECHO, ERNS, FRS, HIST SPILLS 2 - MA, MANIFEST EPA, RELEASE - MA, SHWS - MA] ***(cont.)***

Envirosite ID: 35375704
EPA ID: N/R

ERNS ***(cont.)***

CHRIS Code :	OUN
Reached Water :	YES
Amount in Water :	0
Unit of Measure (Reach Water) :	UNKNOWN AMOUNT
Facility Address :	40 HERMAN MILLVILLE BLVD BUZZARDS BAY, NEW BEDFORD, MA 02740
County :	BRISTOL

Incident Information

Incident Date Time :	2020-08-06 07:45:00
Type of Incident :	VESSEL
Incident Cause :	OPERATOR ERROR
Incident DTG :	OCCURRED
Incident Location :	N/R
Sequence Number :	1283834
Potential Flag :	N
Description of Incident :	CALLER IS REPORTING A SPILL OF AN UNKNOWN OIL FROM A FISHING VESSEL AT THE INCIDENT LOCATION DUE TO AN OPERATOR ERROR. CALLER STATED THE PUMP WAS TURNED ON AND MATERIALS WERE PUMPED OUT TO BUZZARDS BAY.
Last Date in Agency List :	2021-01-28

Incident Response Summary

Date Time Received :	2020-08-06 08:31:00
Date Time Completed :	2020-08-06 08:39:00
Call Type :	Incident
Source :	TELEPHONE
Responsible Company :	BLUE HARVEST FISHERIES
Responsible Org Type :	PRIVATE ENTERPRISE
Responsible City :	NEW BEDFORD
Responsible State :	MA
Responsible Zip :	2740

Incident Details Summary

Remedial Action :	BOOMS APPLIED, ABSORBENTS APPLIED BY THE FIRE DEPARTMENT.
Medium :	BUZZARDS BAY
Medium Description :	WATER
Body of Water :	BUZZARDS BAY
Weather Conditions :	N/R
Water Temperature :	N/R
Water Supply Contaminated :	U

Map Id: 63
Direction: SE
Distance: 0.583 mi., 3081 ft.
Elevation: 8 ft.
Relative: Lower

Site Name : F/V BLUE CANYON | AMERICAN PRIDE SEAFOOD | F/V NOBSKA
40 HERMAN MELVILLE BLVD | IVO 40 HERMAN MELVILLE BLVD | 40 HERMANN MELVILLE BOULEVARD
NEW BEDFORD | NEW BEDFORD CITY OF, MA 02740

Database(s) : [AFS, ECHO, ERNS, FRS, HIST SPILLS 2 - MA, MANIFEST EPA, RELEASE - MA, SHWS - MA] ***(cont.)***

Envirosite ID: 35375704
EPA ID: N/R

ERNS ***(cont.)***

Waterway Closed :	N
Waterway Description :	N/R

Additional Incident Details Summary

Actual Amount :	N/R
Actual Amount Units :	N/R
Capacity of Tank :	N/R
Capacity of Tank Units :	N/R
Continuous Release Begin Date :	N/R
Continuous Release End Date :	N/R
Continuous Release Change Date :	N/R
Continuous Release Permit :	N/R
Continuous Release Type :	N/R
Description of Tank :	N/R
Device Operational :	U
DOT Crossing Number :	N/R
DOT Regulated :	U
NPDES :	N/R
NPDES Compliance :	U
Pipeline Aboveground :	ABOVE
Pipeline Covered :	U
Pipeline Type :	N/R
Tank ID :	N/R
Tank Regulated :	U
Tank Regulated by :	N/R

Materials Involved Summary

Name of Material :	UNKNOWN OIL
CAS Number :	000000-00-0
Amount of Material :	50
Unit of Measure :	GALLON(S)
UN Number :	N/R
CHRIS Code :	OUN
Reached Water :	YES
Amount in Water :	50
Unit of Measure (Reach Water) :	GALLON(S)

Vessels Details

Vessel Name :	BLUE CANYON
Vessel Type :	FISHING
Vessel Length :	N/R
Hull Construction :	N/R
Fuel Capacity :	N/R
Fuel on Board :	N/R

Map Id: 63
Direction: SE
Distance: 0.583 mi., 3081 ft.
Elevation: 8 ft.
Relative: Lower

Site Name : F/V BLUE CANYON | AMERICAN PRIDE SEAFOOD | F/V NOBSKA
40 HERMAN MELVILLE BLVD | IVO 40 HERMAN MELVILLE BLVD | 40 HERMANN MELVILLE BOULEVARD
NEW BEDFORD | NEW BEDFORD CITY OF, MA 02740

Database(s) : [AFS, ECHO, ERNS, FRS, HIST SPILLS 2 - MA, MANIFEST EPA, RELEASE - MA, SHWS - MA] ***(cont.)***

Envirosite ID: 35375704
EPA ID: N/R

ERNS ***(cont.)***

Cargo Capacity :	N/R
Cargo on Board :	N/R
Is Vessel Aground :	N
Flag :	N/R
Breadth :	N/R
Draught :	N/R
Fuel Capacity Units :	N/R
Fuel on Board Units :	N/R
Cargo Capacity Units :	N/R
Cargo on Board Units :	N/R

FRS

Facility Name :	AMERICAN PRIDE SEAFOOD
Facility Address :	40 HERMAN MELVILLE BLVD, NEW BEDFORD, MA 02740
County :	BRISTOL

Site Details

Registry ID :	110001950470
FRS Facility URL :	Click here for hyperlink provided by the agency.
Last Date in Agency List :	2024-12-16

Source Description

Source Description :	AIR contains compliance and permit data for stationary sources of air pollution regulated by the EPA, State, and Local air pollution agencies. AFS contains compliance and permit data for stationary sources of air pollution regulated by the EPA, State, and Local air pollution agencies.
Source Description :	ICIS provides a database that, when complete, will contain enforcement and compliance information across most of EPA's programs. The vision for ICIS is to replace EPA's independent databases that contain enforcement data with a single repository for that information. Currently, ICIS contains all Federal Administrative and Judicial enforcement actions and a subset of the Permit Compliance System (PCS), which supports the National Pollutant Discharge Elimination System (NPDES). This information is maintained in ICIS by EPA in the Regional offices and at Headquarters. A future release of ICIS will completely replace PCS and will integrate that information with Federal actions already in the system. ICIS also has the capability to track other activities that support compliance and enforcement programs, including incident tracking, compliance assistance, and compliance monitoring. The MA-EPICS is the central repository for all environmental protection data for the State of Massachusetts.

Map Id: 63
Direction: SE
Distance: 0.583 mi., 3081 ft.
Elevation: 8 ft.
Relative: Lower

Site Name : F/V BLUE CANYON | AMERICAN PRIDE SEAFOOD | F/V NOBSKA
40 HERMAN MELVILLE BLVD | IVO 40 HERMAN MELVILLE BLVD | 40 HERMANN MELVILLE BOULEVARD
NEW BEDFORD | NEW BEDFORD CITY OF, MA 02740

Database(s) : [AFS, ECHO, ERNS, FRS, HIST SPILLS 2 - MA, MANIFEST EPA, RELEASE - MA, SHWS - MA] ***(cont.)***

Envirosite ID: 35375704
EPA ID: N/R

FRS ***(cont.)***

The NPDES module of the Compliance Information System (ICIS) tracks surface water permits issued under the Clean Water Act. Under NPDES, all facilities that discharge pollutants from any point source into waters of the United States are required to obtain a permit. The permit will likely contain limits on what can be discharged, impose monitoring and reporting requirements, and include other provisions to ensure that the discharge does not adversely affect water quality.
OSHA-OIS

Source Description :

RCRAInfo is EPA's comprehensive information system that supports the Resource Conservation and Recovery Act (RCRA) of 1976 and the Hazardous and Solid Waste Amendments (HSWA) of 1984 through the tracking of events and activities related to facilities that generate, transport, and treat, store, or dispose of hazardous waste. RCRAInfo allows RCRA program staff to track the notification, permit, compliance, and corrective action activities required under RCRA. RCRAInfo also supports generation of the National Hazardous Waste Biennial Report. All generators and treatment, storage, and disposal facilities who handle hazardous waste are required to report to the EPA Administrator at least once every two years to support creation of the Biennial Report.
The RMP database stores the risk management plans reported by companies that handle, manufacture, use, or store certain flammable or toxic substances, as required under section 112(r) of the Clean Air Act (CAA).

Source Description :

The Emission Inventory System (EIS) maintains an inventory of large stationary sources and voluntarily-reported smaller sources of air point pollution emitters. It contains information about facility sites and their physical location, emission units, emission processes, release points, control approaches, and regulations. Facility inventory data are kept separate from the emissions data and have stable identifiers to improve continuity from year to year and to help identify duplicate or missing facilities.

FRS Environmental Interest

Source and System ID :

AIRS/AFS - 2512000822
EIS - 5080611
ICIS - 19188
ICIS - 3400068626
ICIS - 3400068627
ICIS - 3601484057
ICIS - 3601484059
ICIS - MA0000002512000822
ICIS - MANOEJ0B6
MA-EPICS - 10146
MA-EPICS - 523336
MA-EPICS - 595090
OSHA-OIS - 339556854
OSHA-OIS - 340515246
OSHA-OIS - 340907286

Map Id: 63
Direction: SE
Distance: 0.583 mi., 3081 ft.
Elevation: 8 ft.
Relative: Lower

Site Name : F/V BLUE CANYON | AMERICAN PRIDE SEAFOOD | F/V NOBSKA
40 HERMAN MELVILLE BLVD | IVO 40 HERMAN MELVILLE BLVD | 40 HERMANN MELVILLE BOULEVARD
NEW BEDFORD | NEW BEDFORD CITY OF, MA 02740

Database(s) : [AFS, ECHO, ERNS, FRS, HIST SPILLS 2 - MA, MANIFEST EPA, RELEASE - MA, SHWS - MA] ***(cont.)***

Envirosite ID: 35375704
EPA ID: N/R

FRS ***(cont.)***

RCRAINFO - MAC300015351
RCRAINFO - MAC300106234
RMP - 100000173965

Facility Name : APS NEW BEDFORD
Facility Address : 40 HERMAN MELVILLE BLVD, NEW BEDFORD, MA 02740
County : BRISTOL

Site Details
Registry ID : 110064864240
FRS Facility URL : Click here for hyperlink provided by the agency.
Last Date in Agency List : 2024-12-16

Source Description

Source Description :

The NPDES module of the Compliance Information System (ICIS) tracks surface water permits issued under the Clean Water Act. Under NPDES, all facilities that discharge pollutants from any point source into waters of the United States are required to obtain a permit. The permit will likely contain limits on what can be discharged, impose monitoring and reporting requirements, and include other provisions to ensure that the discharge does not adversely affect water quality.

FRS Environmental Interest
Source and System ID : ICIS - MAR053319

HIST SPILLS 2 - MA

Facility Name : N/R
Facility Address : 40 HERMAN MELVILLE BLVD, NEW BEDFORD
County : BRISTOL

Spill ID : S89-0517
Site ID : 0000
Half Town : N/R
Region : N/R
Staff Lead : PINAUD, L
First Date : 1989-08-08
Last Date : 1989-11-07
Top Date : 1989-08-02
Spill Date : 1989-08-02
Report Date : 1989-08-02

Map Id: 63
Direction: SE
Distance: 0.583 mi., 3081 ft.
Elevation: 8 ft.
Relative: Lower

Site Name : F/V BLUE CANYON | AMERICAN PRIDE SEAFOOD | F/V NOBSKA
40 HERMAN MELVILLE BLVD | IVO 40 HERMAN MELVILLE BLVD | 40 HERMANN MELVILLE BOULEVARD
NEW BEDFORD | NEW BEDFORD CITY OF, MA 02740

Database(s) : [AFS, ECHO, ERNS, FRS, HIST SPILLS 2 - MA, MANIFEST EPA, RELEASE - MA, SHWS - MA] ***(cont.)***

Envirosite ID: 35375704
EPA ID: N/R

HIST SPILLS 2 - MA ***(cont.)***

Spill Time :	01:00PM
Report Time :	01:15PM
Fiscal Year :	N/R
Case Close :	YES
Pet Hazard :	PETROLEUM
VIRG Waste :	VIRGIN
Soil Contamination :	N/R
Environment Impact :	SOIL
Other Environment Impact :	N/R
Material :	OTHER MATERIAL
CAS Number :	N/R
Other Material :	VEGETABLE OIL
PCB Level :	NONE
Quantity Reported :	51-100
Quantity ACTL :	N/R
Units Reported :	POUNDS
Units ACTL :	N/R
Source :	OTHER SOURCE
Other Source :	PLUGGED DRAIN
Incident :	OVERFILL
Other Incident :	N/R
Type Clean :	N/R
Contractor :	NOT USED
SA Referal :	NO
Notifier :	N/R
Notifier Phone :	N/R
LUST :	NO
PREP REP :	N/R
LUST ED :	N/R
Category :	N/R
DYS to CLS :	1
Last Date in Agency List :	2012-09-18

MANIFEST EPA

Manifest Details

Details for this site have been truncated due to the large number of available details for this site within this dataset. For the complete details for this site, contact your Envirosite account representative for a complimentary site report containing all of the details available.

Manifest Number :	024429523JJK
Shipped Date :	2023-04-07
Updated Date :	2023-05-12
Received Date :	2023-04-12
Status :	Signed
Generator ID :	MAC300106234
Generator Name :	BLUE HARVEST FOODS LLC
Generator Address :	40 HERMANN MELVILLE BOULEVARD, NEW BEDFORD, MA 02740
Generator Mailing :	40 HERMANN MELVILLE BOULEVARD, NEW BEDFORD, MA 02740

Map Id: 63
Direction: SE
Distance: 0.583 mi., 3081 ft.
Elevation: 8 ft.
Relative: Lower

Site Name : F/V BLUE CANYON | AMERICAN PRIDE SEAFOOD | F/V NOBSKA
40 HERMAN MELVILLE BLVD | IVO 40 HERMAN MELVILLE BLVD | 40 HERMANN MELVILLE BOULEVARD
NEW BEDFORD | NEW BEDFORD CITY OF, MA 02740

Database(s) : [AFS, ECHO, ERNS, FRS, HIST SPILLS 2 - MA, MANIFEST EPA, RELEASE - MA, SHWS - MA] ***(cont.)***

Envirosite ID: 35375704
EPA ID: N/R

MANIFEST EPA ***(cont.)***

Generator Contact :	N/R
Destination ID :	NJD002200046
Destination Name :	CYCLE CHEM, INC.
Destination Mailing :	217 SOUTH FIRST STREET, ELIZABETH, NJ 07206
Destination Address :	217 SOUTH FIRST STREET, ELIZABETH, NJ 07206
Destination Contact :	N/R
Submission Type :	DataImage5Copy
Origin Type :	Service
Manifest Residue :	N
Rejection :	N
Last Date in Agency List :	2024-12-03

Waste Details

Waste Line Number :	1
Is DOT Hazardous :	N
DOT ID Number :	N/R
DOT Information :	N/R
Non Waste Description :	Massachussets State Regulated Oily Materails (Ammonia, Motor Oil)
Quantity :	400 Pounds
Quantity Tons, Acute, Non-Acute :	0.2, 0, 0.2
Quantity Kg, Acute, Non-Acute :	0, 181.406
Quantity Tons, Haz, Non-Haz :	, 0.2
Quantity Kg, Haz, Non-Haz :	, 181.406
Management Method :	-
Is EPA Waste :	N
Federal Code :	N/R
State Code :	MA - MA01

Waste Line Number :	2
Is DOT Hazardous :	N
DOT ID Number :	N/R
DOT Information :	N/R
Non Waste Description :	State regulated waste (Ammoniated Oil Filters)
Quantity :	300 Pounds
Quantity Tons, Acute, Non-Acute :	0.15, 0, 0.15
Quantity Kg, Acute, Non-Acute :	0, 136.0545
Quantity Tons, Haz, Non-Haz :	, 0.15
Quantity Kg, Haz, Non-Haz :	, 136.0545
Management Method :	-
Is EPA Waste :	N
Federal Code :	N/R
State Code :	MA - MA01

Map Id: 63
Direction: SE
Distance: 0.583 mi., 3081 ft.
Elevation: 8 ft.
Relative: Lower

Site Name : F/V BLUE CANYON | AMERICAN PRIDE SEAFOOD | F/V NOBSKA
40 HERMAN MELVILLE BLVD | IVO 40 HERMAN MELVILLE BLVD | 40 HERMANN MELVILLE BOULEVARD
NEW BEDFORD | NEW BEDFORD CITY OF, MA 02740

Database(s) : [AFS, ECHO, ERNS, FRS, HIST SPILLS 2 - MA, MANIFEST EPA, RELEASE - MA, SHWS - MA] ***(cont.)***

Envirosite ID: 35375704
EPA ID: N/R

MANIFEST EPA ***(cont.)***

Manifest Details

Manifest Number :	024429309JJK
Shipped Date :	2022-11-10
Updated Date :	2022-12-19
Received Date :	2022-12-03
Status :	Signed
Generator ID :	MAC300106234
Generator Name :	BLUE HARVEST FOODS LLC
Generator Address :	40 HERMANN MELVILLE BOULEVARD, NEW BEDFORD, MA 02740
Generator Mailing :	40 HERMANN MELVILLE BOULEVARD, NEW BEDFORD, MA 02740
Generator Contact :	N/R
Destination ID :	NJD002200046
Destination Name :	CYCLE CHEM, INC.
Destination Mailing :	217 SOUTH FIRST STREET, ELIZABETH, NJ 07206
Destination Address :	217 SOUTH FIRST STREET, ELIZABETH, NJ 07206
Destination Contact :	N/R
Submission Type :	DataImage5Copy
Origin Type :	Service
Manifest Residue :	N
Rejection :	N
Last Date in Agency List :	2024-12-03

Waste Details

Waste Line Number :	1
Is DOT Hazardous :	N
DOT ID Number :	N/R
DOT Information :	N/R
Non Waste Description :	Massachussets State Regulated Oily Materails (Ammonia, Motor Oil)
Quantity :	600 Pounds
Quantity Tons, Acute, Non-Acute :	0.3, 0, 0.3
Quantity Kg, Acute, Non-Acute :	0, 272.109
Quantity Tons, Haz, Non-Haz :	0, 0.3
Quantity Kg, Haz, Non-Haz :	0, 272.109
Management Method :	-
Is EPA Waste :	N
Federal Code :	N/R
State Code :	MA - MA01

Manifest Details

Manifest Number :	024429261JJK
Shipped Date :	2022-10-28
Updated Date :	2022-11-30
Received Date :	2022-11-08
Status :	Signed
Generator ID :	MAC300106234
Generator Name :	BLUE HARVEST FOODS LLC

Map Id: 63
Direction: SE
Distance: 0.583 mi., 3081 ft.
Elevation: 8 ft.
Relative: Lower

Site Name : F/V BLUE CANYON | AMERICAN PRIDE SEAFOOD | F/V NOBSKA
40 HERMAN MELVILLE BLVD | IVO 40 HERMAN MELVILLE BLVD | 40 HERMANN MELVILLE BOULEVARD
NEW BEDFORD | NEW BEDFORD CITY OF, MA 02740

Database(s) : [AFS, ECHO, ERNS, FRS, HIST SPILLS 2 - MA, MANIFEST EPA, RELEASE - MA, SHWS - MA] ***(cont.)***

Envirosite ID: 35375704
EPA ID: N/R

MANIFEST EPA ***(cont.)***

Generator Address :	40 HERMANN MELVILLE BOULEVARD, NEW BEDFORD, MA 02740
Generator Mailing :	40 HERMANN MELVILLE BOULEVARD, NEW BEDFORD, MA 02740
Generator Contact :	N/R
Destination ID :	NJD002200046
Destination Name :	CYCLE CHEM, INC.
Destination Mailing :	217 SOUTH FIRST STREET, ELIZABETH, NJ 07206
Destination Address :	217 SOUTH FIRST STREET, ELIZABETH, NJ 07206
Destination Contact :	N/R
Submission Type :	DataImage5Copy
Origin Type :	Service
Manifest Residue :	N
Rejection :	N
Last Date in Agency List :	2024-12-03

Waste Details

Waste Line Number :	1
Is DOT Hazardous :	N
DOT ID Number :	N/R
DOT Information :	N/R
Non Waste Description :	NON DOT REGULATED-STATE REGULATED OIL WASTE
Quantity :	200 Pounds
Quantity Tons, Acute, Non-Acute :	0.1, 0, 0.1
Quantity Kg, Acute, Non-Acute :	0, 90.703
Quantity Tons, Haz, Non-Haz :	0, 0.1
Quantity Kg, Haz, Non-Haz :	0, 90.703
Management Method :	H141 - STORAGE, BULKING AND/OR TRANSFER OFF SITE
Is EPA Waste :	N
Federal Code :	N/R
State Code :	MA - MA01

Waste Line Number :	2
Is DOT Hazardous :	N
DOT ID Number :	N/R
DOT Information :	N/R
Non Waste Description :	Non DOT/Non RCRA Material, (Ethylene Glycol)
Quantity :	600 Pounds
Quantity Tons, Acute, Non-Acute :	0.3, 0, 0.3
Quantity Kg, Acute, Non-Acute :	0, 272.109
Quantity Tons, Haz, Non-Haz :	0, 0.3
Quantity Kg, Haz, Non-Haz :	0, 272.109
Management Method :	-
Is EPA Waste :	N
Federal Code :	N/R
State Code :	N/R

Map Id: 63
Direction: SE
Distance: 0.583 mi., 3081 ft.
Elevation: 8 ft.
Relative: Lower

Site Name : F/V BLUE CANYON | AMERICAN PRIDE SEAFOOD | F/V NOBSKA
40 HERMAN MELVILLE BLVD | IVO 40 HERMAN MELVILLE BLVD | 40 HERMANN MELVILLE BOULEVARD
NEW BEDFORD | NEW BEDFORD CITY OF, MA 02740

Database(s) : [AFS, ECHO, ERNS, FRS, HIST SPILLS 2 - MA, MANIFEST EPA, RELEASE - MA, SHWS - MA] ***(cont.)***

Envirosite ID: 35375704
EPA ID: N/R

MANIFEST EPA ***(cont.)***

Waste Line Number :	3
Is DOT Hazardous :	N
DOT ID Number :	N/R
DOT Information :	N/R
Non Waste Description :	State regulated waste oil (Motor Oil)
Quantity :	600 Pounds
Quantity Tons, Acute, Non-Acute :	0.3, 0, 0.3
Quantity Kg, Acute, Non-Acute :	0, 272.109
Quantity Tons, Haz, Non-Haz :	0, 0.3
Quantity Kg, Haz, Non-Haz :	0, 272.109
Management Method :	-
Is EPA Waste :	N
Federal Code :	N/R
State Code :	MA - MA01

Waste Line Number :	4
Is DOT Hazardous :	N
DOT ID Number :	N/R
DOT Information :	N/R
Non Waste Description :	Massachussets State Regulated Oily Materails (Ammonia, Motor Oil)
Quantity :	300 Pounds
Quantity Tons, Acute, Non-Acute :	0.15, 0, 0.15
Quantity Kg, Acute, Non-Acute :	0, 136.0545
Quantity Tons, Haz, Non-Haz :	0, 0.15
Quantity Kg, Haz, Non-Haz :	0, 136.0545
Management Method :	-
Is EPA Waste :	N
Federal Code :	N/R
State Code :	MA - MA01

Manifest Details

Manifest Number :	024429139JJK
Shipped Date :	2022-09-16
Updated Date :	2022-10-24
Received Date :	2022-10-07
Status :	Signed
Generator ID :	MAC300106234
Generator Name :	BLUE HARVEST FISHERIES
Generator Address :	40 HERMANN MELVILLE BOULEVARD, NEW BEDFORD, MA 02740
Generator Mailing :	40 HERMANN MELVILLE BOULEVARD, NEW BEDFORD, MA 02740
Generator Contact :	N/R
Destination ID :	NJD002200046
Destination Name :	CYCLE CHEM, INC.
Destination Mailing :	217 SOUTH FIRST STREET, ELIZABETH, NJ 07206
Destination Address :	217 SOUTH FIRST STREET, ELIZABETH, NJ 07206
Destination Contact :	N/R
Submission Type :	DataImage5Copy

Map Id: 63
Direction: SE
Distance: 0.583 mi., 3081 ft.
Elevation: 8 ft.
Relative: Lower

Site Name : F/V BLUE CANYON | AMERICAN PRIDE SEAFOOD | F/V NOBSKA
40 HERMAN MELVILLE BLVD | IVO 40 HERMAN MELVILLE BLVD | 40 HERMANN MELVILLE BOULEVARD
NEW BEDFORD | NEW BEDFORD CITY OF, MA 02740

Database(s) : [AFS, ECHO, ERNS, FRS, HIST SPILLS 2 - MA, MANIFEST EPA, RELEASE - MA, SHWS - MA] ***(cont.)***

Envirosite ID: 35375704
EPA ID: N/R

MANIFEST EPA ***(cont.)***

Origin Type :	Service
Manifest Residue :	N
Rejection :	N
Last Date in Agency List :	2024-12-03

Waste Details

Waste Line Number :	1
Is DOT Hazardous :	N
DOT ID Number :	N/R
DOT Information :	N/R
Non Waste Description :	Massachussets State Regulated Oily Materails (Ammonia, Motor Oil)
Quantity :	200 Pounds
Quantity Tons, Acute, Non-Acute :	0.1, 0, 0.1
Quantity Kg, Acute, Non-Acute :	0, 90.703
Quantity Tons, Haz, Non-Haz :	0, 0.1
Quantity Kg, Haz, Non-Haz :	0, 90.703
Management Method :	-
Is EPA Waste :	N
Federal Code :	N/R
State Code :	MA - MA01

Waste Line Number :	2
Is DOT Hazardous :	N
DOT ID Number :	N/R
DOT Information :	N/R
Non Waste Description :	State Regulated Oily Material.
Quantity :	200 Pounds
Quantity Tons, Acute, Non-Acute :	0.1, 0, 0.1
Quantity Kg, Acute, Non-Acute :	0, 90.703
Quantity Tons, Haz, Non-Haz :	0, 0.1
Quantity Kg, Haz, Non-Haz :	0, 90.703
Management Method :	-
Is EPA Waste :	N
Federal Code :	N/R
State Code :	MA - MA01

Waste Line Number :	3
Is DOT Hazardous :	N
DOT ID Number :	N/R
DOT Information :	N/R
Non Waste Description :	Non DOT/Non RCRA Material, (Ethylene Glycol)
Quantity :	1000 Pounds
Quantity Tons, Acute, Non-Acute :	0.5, 0, 0.5
Quantity Kg, Acute, Non-Acute :	0, 453.515
Quantity Tons, Haz, Non-Haz :	0, 0.5
Quantity Kg, Haz, Non-Haz :	0, 453.515

Map Id: 63
Direction: SE
Distance: 0.583 mi., 3081 ft.
Elevation: 8 ft.
Relative: Lower

Site Name : F/V BLUE CANYON | AMERICAN PRIDE SEAFOOD | F/V NOBSKA
40 HERMAN MELVILLE BLVD | IVO 40 HERMAN MELVILLE BLVD | 40 HERMANN MELVILLE BOULEVARD
NEW BEDFORD | NEW BEDFORD CITY OF, MA 02740

Database(s) : [AFS, ECHO, ERNS, FRS, HIST SPILLS 2 - MA, MANIFEST EPA, RELEASE - MA, SHWS - MA] ***(cont.)***

Envirosite ID: 35375704
EPA ID: N/R

MANIFEST EPA ***(cont.)***

Management Method :	-
Is EPA Waste :	N
Federal Code :	N/R
State Code :	N/R

Manifest Details

Manifest Number :	020353172JJK
Shipped Date :	2020-08-27
Updated Date :	2020-09-15
Received Date :	2020-09-02
Status :	Signed
Generator ID :	MAC300106234
Generator Name :	BLUE HARVEST FISHERIES
Generator Address :	40 HERMANN MELVILLE BOULEVARD, NEW BEDFORD, MA 02740
Generator Mailing :	40 HERMANN MELVILLE BOULEVARD, NEW BEDFORD, MA 02740
Generator Contact :	N/R
Destination ID :	NJD002200046
Destination Name :	CYCLE CHEM, INC.
Destination Mailing :	217 SOUTH FIRST STREET, ELIZABETH, NJ 07206
Destination Address :	217 SOUTH FIRST STREET, ELIZABETH, NJ 07206
Destination Contact :	N/R
Submission Type :	DataImage5Copy
Origin Type :	Service
Manifest Residue :	N
Rejection :	N
Last Date in Agency List :	2024-12-03

Waste Details

Waste Line Number :	1
Is DOT Hazardous :	N
DOT ID Number :	N/R
DOT Information :	N/R
Non Waste Description :	NON DOT REGULATED-STATE REGULATED OIL WASTE
Quantity :	1500 Pounds
Quantity Tons, Acute, Non-Acute :	0.75, 0, 0.75
Quantity Kg, Acute, Non-Acute :	0, 680.2725
Quantity Tons, Haz, Non-Haz :	0, 0.75
Quantity Kg, Haz, Non-Haz :	0, 680.2725
Management Method :	H141 - STORAGE, BULKING AND/OR TRANSFER OFF SITE
Is EPA Waste :	N
Federal Code :	N/R
State Code :	MA - MA01

RELEASE - MA

Facility Name :	F/V BLUE CANYON

Map Id: 63
Direction: SE
Distance: 0.583 mi., 3081 ft.
Elevation: 8 ft.
Relative: Lower

Site Name : F/V BLUE CANYON | AMERICAN PRIDE SEAFOOD | F/V NOBSKA
40 HERMAN MELVILLE BLVD | IVO 40 HERMAN MELVILLE BLVD | 40 HERMANN MELVILLE BOULEVARD
NEW BEDFORD | NEW BEDFORD CITY OF, MA 02740

Database(s) : [AFS, ECHO, ERNS, FRS, HIST SPILLS 2 - MA, MANIFEST EPA, RELEASE - MA, SHWS - MA] ***(cont.)***

Envirosite ID: 35375704
EPA ID: N/R

RELEASE - MA ***(cont.)***

Facility Address : IVO 40 HERMAN MELLVILLE BLVD, NEW BEDFORD

Incident Summary
Release Tracking Number : 4-0028409
Notification Date : 2020-08-06
Category : TWO HR
OFC Town : NEW BEDFORD
Current Status : Permanent Solution with No Conditions
Current Date : 2020-09-23
Phase : Phase report not required or not submitted.
OHM : N/R
Agency Link : Click here for hyperlink provided by the agency.
Last Date in Agency List : 2024-11-18

Source Details
Source : BOAT

Location Details
Location : COMMERCIAL
INDUSTRIAL
WATERBODY

Chemicals
Chemical : N/R
Amount : N/R

Facility Name : F/V BLUE CANYON
Facility Address : OFF 40 HERMAN MELVILLE BLVD, NEW BEDFORD

Incident Summary
Release Tracking Number : 4-0028352
Notification Date : 2020-06-24
Category : TWO HR
OFC Town : NEW BEDFORD
Current Status : Permanent Solution with No Conditions
Current Date : 2020-08-10
Phase : Phase report not required or not submitted.
OHM : N/R
Agency Link : Click here for hyperlink provided by the agency.

Map Id: 63
Direction: SE
Distance: 0.583 mi., 3081 ft.
Elevation: 8 ft.
Relative: Lower

Site Name : F/V BLUE CANYON | AMERICAN PRIDE SEAFOOD | F/V NOBSKA
40 HERMAN MELVILLE BLVD | IVO 40 HERMAN MELVILLE BLVD | 40 HERMANN MELVILLE BOULEVARD
NEW BEDFORD | NEW BEDFORD CITY OF, MA 02740

Database(s) : [AFS, ECHO, ERNS, FRS, HIST SPILLS 2 - MA, MANIFEST EPA, RELEASE - MA, SHWS - MA] ***(cont.)***

Envirosite ID: 35375704
EPA ID: N/R

RELEASE - MA ***(cont.)***

Last Date in Agency List : 2024-11-18

Source Details
Source : BOAT

Location Details
Location : WATERBODY

Chemicals
Chemical : N/R
Amount : N/R

Facility Name : F/V NOBSKA
Facility Address : IVO 40 HERMAN MELVILLE BLVD, NEW BEDFORD

Incident Summary
Release Tracking Number : 4-0028773
Notification Date : 2021-05-05
Category : TWO HR
OFC Town : NEW BEDFORD
Current Status : ADQREG
Current Date : 2021-05-05
Phase : Phase report not required or not submitted.
OHM : N/R
Agency Link : Click here for hyperlink provided by the agency.
Last Date in Agency List : 2024-11-18

Source Details
Source : BOAT

Location Details
Location : WATERBODY

Map Id: 63
Direction: SE
Distance: 0.583 mi., 3081 ft.
Elevation: 8 ft.
Relative: Lower

Site Name : F/V BLUE CANYON | AMERICAN PRIDE SEAFOOD | F/V NOBSKA
40 HERMAN MELVILLE BLVD | IVO 40 HERMAN MELVILLE BLVD | 40 HERMANN MELVILLE BOULEVARD
NEW BEDFORD | NEW BEDFORD CITY OF, MA 02740

Database(s) : [AFS, ECHO, ERNS, FRS, HIST SPILLS 2 - MA, MANIFEST EPA, RELEASE - MA, SHWS - MA] ***(cont.)***

Envirosite ID: 35375704
EPA ID: N/R

RELEASE - MA ***(cont.)***

Chemicals
Chemical : N/R
Amount : N/R

Facility Name : MYSTERY SHEEN
Facility Address : IVO 40 HERMAN MELVILLE BLVD, NEW BEDFORD

Incident Summary
Release Tracking Number : 4-0028716
Notification Date : 2021-03-25
Category : TWO HR
OFC Town : NEW BEDFORD
Current Status : ADQREG
Current Date : 2021-03-25
Phase : Phase report not required or not submitted.
OHM : N/R
Agency Link : Click here for hyperlink provided by the agency.
Last Date in Agency List : 2024-11-18

Source Details
Source : UNKNOWN

Location Details
Location : WATERBODY

Chemicals
Chemical : N/R
Amount : N/R

SHWS - MA

Facility Name : F/V BLUE CANYON
Facility Address : IVO 40 HERMAN MELLVILLE BLVD, NEW BEDFORD

Incident Summary
Release Tracking Number : 4-0028409
Notification Date : 2020-08-06
Category : TWO HR
OFC Town : NEW BEDFORD

Map Id: 63
Direction: SE
Distance: 0.583 mi., 3081 ft.
Elevation: 8 ft.
Relative: Lower

Site Name : F/V BLUE CANYON | AMERICAN PRIDE SEAFOOD | F/V NOBSKA
40 HERMAN MELVILLE BLVD | IVO 40 HERMAN MELVILLE BLVD | 40 HERMANN MELVILLE BOULEVARD
NEW BEDFORD | NEW BEDFORD CITY OF, MA 02740

Database(s) : [AFS, ECHO, ERNS, FRS, HIST SPILLS 2 - MA, MANIFEST EPA, RELEASE - MA, SHWS - MA] ***(cont.)***

Envirosite ID: 35375704
EPA ID: N/R

SHWS - MA ***(cont.)***

Current Status :	Permanent Solution with No Conditions
Current Date :	2020-09-23
Phase :	Phase report not required or not submitted.
OHM :	N/R
Agency Link :	Click here for hyperlink provided by the agency.
Last Date in Agency List :	2024-11-18

Source Details

Source :	BOAT

Location Details

Location :	COMMERCIAL INDUSTRIAL WATERBODY

Response Action Information

Response Action Type :	RAO Response Action Outcome - RAO
Status :	TSAUD Level I - Technical Screen Audit
Submittal Date :	2020-10-02
Response Action Type :	RAO Response Action Outcome - RAO
Status :	PSNRCD
Submittal Date :	2020-09-23
Response Action Type :	RNFE
Status :	RECPT Transmittal or Notification Received
Submittal Date :	2020-09-23
Response Action Type :	RLFA
Status :	FLDD1U
Submittal Date :	2020-08-06
Response Action Type :	C&E
Status :	ACOP
Submittal Date :	2021-05-10
Response Action Type :	NOR
Status :	ISSUED
Submittal Date :	2020-08-13

Map Id: 63
Direction: SE
Distance: 0.583 mi., 3081 ft.
Elevation: 8 ft.
Relative: Lower

Site Name : F/V BLUE CANYON | AMERICAN PRIDE SEAFOOD | F/V NOBSKA
40 HERMAN MELVILLE BLVD | IVO 40 HERMAN MELVILLE BLVD | 40 HERMANN MELVILLE BOULEVARD
NEW BEDFORD | NEW BEDFORD CITY OF, MA 02740

Database(s) : [AFS, ECHO, ERNS, FRS, HIST SPILLS 2 - MA, MANIFEST EPA, RELEASE - MA, SHWS - MA] ***(cont.)***

Envirosite ID: 35375704
EPA ID: N/R

SHWS - MA ***(cont.)***

Chemicals
- Chemical : N/R
- Amount : N/R

- Facility Name : F/V BLUE CANYON
- Facility Address : OFF 40 HERMAN MELVILLE BLVD, NEW BEDFORD

Incident Summary
- Release Tracking Number : 4-0028352
- Notification Date : 2020-06-24
- Category : TWO HR
- OFC Town : NEW BEDFORD
- Current Status : Permanent Solution with No Conditions
- Current Date : 2020-08-10
- Phase : Phase report not required or not submitted.
- OHM : N/R
- Agency Link : Click here for hyperlink provided by the agency.
- Last Date in Agency List : 2024-11-18

Source Details
- Source : BOAT

Location Details
- Location : WATERBODY

Response Action Information
- Response Action Type : RAO Response Action Outcome - RAO
- Status : PSNRCD
- Submittal Date : 2020-08-10

- Response Action Type : RLFA
- Status : FLDD1U
- Submittal Date : 2020-06-24

- Response Action Type : C&E
- Status : RFI
- Submittal Date : 2020-07-30

Map Id: 63
Direction: SE
Distance: 0.583 mi., 3081 ft.
Elevation: 8 ft.
Relative: Lower

Site Name : F/V BLUE CANYON | AMERICAN PRIDE SEAFOOD | F/V NOBSKA
40 HERMAN MELVILLE BLVD | IVO 40 HERMAN MELVILLE BLVD | 40 HERMANN MELVILLE BOULEVARD
NEW BEDFORD | NEW BEDFORD CITY OF, MA 02740

Database(s) : [AFS, ECHO, ERNS, FRS, HIST SPILLS 2 - MA, MANIFEST EPA, RELEASE - MA, SHWS - MA] ***(cont.)***

Envirosite ID: 35375704
EPA ID: N/R

SHWS - MA ***(cont.)***

Response Action Type :	NOR
Status :	ISSUED
Submittal Date :	2020-07-30
Response Action Type :	RAO Response Action Outcome - RAO
Status :	TSAUD Level I - Technical Screen Audit
Submittal Date :	2020-08-11
Response Action Type :	RNFE
Status :	RECPT Transmittal or Notification Received
Submittal Date :	2020-08-10
Response Action Type :	C&E
Status :	INTLET Interim Deadline Letter Issued
Submittal Date :	2020-07-30

Chemicals

Chemical :	N/R
Amount :	N/R
Facility Name :	F/V NOBSKA
Facility Address :	IVO 40 HERMAN MELVILLE BLVD, NEW BEDFORD

Incident Summary

Release Tracking Number :	4-0028773
Notification Date :	2021-05-05
Category :	TWO HR
OFC Town :	NEW BEDFORD
Current Status :	ADQREG
Current Date :	2021-05-05
Phase :	Phase report not required or not submitted.
OHM :	N/R
Agency Link :	Click here for hyperlink provided by the agency.
Last Date in Agency List :	2024-11-18

Source Details

Source :	BOAT

Map Id: 63
Direction: SE
Distance: 0.583 mi., 3081 ft.
Elevation: 8 ft.
Relative: Lower

Site Name : F/V BLUE CANYON | AMERICAN PRIDE SEAFOOD | F/V NOBSKA
40 HERMAN MELVILLE BLVD | IVO 40 HERMAN MELVILLE BLVD | 40 HERMANN MELVILLE BOULEVARD
NEW BEDFORD | NEW BEDFORD CITY OF, MA 02740

Database(s) : [AFS, ECHO, ERNS, FRS, HIST SPILLS 2 - MA, MANIFEST EPA, RELEASE - MA, SHWS - MA] ***(cont.)***

Envirosite ID: 35375704
EPA ID: N/R

SHWS - MA ***(cont.)***

Location Details
Location : WATERBODY

Response Action Information
Response Action Type : RLFA
Status : FLDRUN
Submittal Date : 2021-05-05

Response Action Type : RLFA
Status : FLDD1U
Submittal Date : 2021-05-05

Response Action Type : RLFA
Status : FLDRUN
Submittal Date : 2021-05-06

Response Action Type : RAONR RAO Not Required
Status : USCG Release Overseen by US Coast Guard
Submittal Date : 2021-05-05

Chemicals
Chemical : N/R
Amount : N/R

Facility Name : MYSTERY SHEEN
Facility Address : IVO 40 HERMAN MELVILLE BLVD, NEW BEDFORD

Incident Summary
Release Tracking Number : 4-0028716
Notification Date : 2021-03-25
Category : TWO HR
OFC Town : NEW BEDFORD
Current Status : ADQREG
Current Date : 2021-03-25
Phase : Phase report not required or not submitted.
OHM : N/R
Agency Link : Click here for hyperlink provided by the agency.
Last Date in Agency List : 2024-11-18

Map Id: 63
Direction: SE
Distance: 0.583 mi., 3081 ft.
Elevation: 8 ft.
Relative: Lower

Site Name : F/V BLUE CANYON | AMERICAN PRIDE SEAFOOD | F/V NOBSKA
40 HERMAN MELVILLE BLVD | IVO 40 HERMAN MELVILLE BLVD | 40 HERMANN MELVILLE BOULEVARD
NEW BEDFORD | NEW BEDFORD CITY OF, MA 02740

Database(s) : [AFS, ECHO, ERNS, FRS, HIST SPILLS 2 - MA, MANIFEST EPA, RELEASE - MA, SHWS - MA] ***(cont.)***

Envirosite ID: 35375704
EPA ID: N/R

SHWS - MA ***(cont.)***

Source Details
Source : UNKNOWN

Location Details
Location : WATERBODY

Response Action Information
Response Action Type : RAONR RAO Not Required
Status : USCG Release Overseen by US Coast Guard
Submittal Date : 2021-03-25

Response Action Type : RLFA
Status : FLDD1U
Submittal Date : 2021-03-25

Chemicals
Chemical : N/R
Amount : N/R

Map Id: 64
Direction: NNE
Distance: 0.604 mi., 3189 ft.
Elevation: 10 ft.
Relative: Lower

Site Name : BUTTONWOOD AUTO EXCHANGE | AUTO DEALERSHIP
101 BELLEVILLE AVE
NEW BEDFORD, MA 02746

Database(s) : [ASBESTOS - MA, RELEASE - MA, SHWS - MA]

Envirosite ID: 33174120
EPA ID: N/R

ASBESTOS - MA

Facility Name : AUTO DEALERSHIP
Facility Address : 101 BELLEVILLE AVE, NEW BEDFORD

Project Start Date : 2019-08-01
Project End Date : 2019-08-05
Project ID : N/R
Form Type : ANF-001

Map Id: 64
Direction: NNE
Distance: 0.604 mi., 3189 ft.
Elevation: 10 ft.
Relative: Lower

Site Name : BUTTONWOOD AUTO EXCHANGE | AUTO DEALERSHIP
101 BELLEVILLE AVE
NEW BEDFORD, MA 02746

Database(s) : [ASBESTOS - MA, RELEASE - MA, SHWS - MA] ***(cont.)***

Envirosite ID: 33174120
EPA ID: N/R

ASBESTOS - MA ***(cont.)***

Project Type :	Repr
Owner Name :	BUTTONWOOD AUTO EXCHANGE
Owner Address :	101 BELLEVILLE AVE
DLS Contractor ID :	AC000884
DLS Contractor :	BANNER ENVIRONMENTAL SERVICES INC
Site Supervisor ID :	AS901820
Site Supervisor :	STEPHEN WENZEL
Last Date in Agency List :	2021-11-09
Facility Name :	BUTTONWOOD AUTO EXCHANGE
Facility Address :	101 BELLEVILLE AVE., NEW BEDFORD
Project Start Date :	2019-08-01
Project End Date :	2019-08-01
Project ID :	N/R
Form Type :	AQ-06
Project Type :	N/R
Owner Name :	DALY KEMEY GROUP
Owner Address :	PO BOX 51147
DLS Contractor ID :	N/R
DLS Contractor :	N/R
Site Supervisor ID :	N/R
Site Supervisor :	N/R
Last Date in Agency List :	2021-11-09

RELEASE - MA

Facility Name :	BUTTONWOOD AUTO EXCHANGE
Facility Address :	101 BELLEVILLE AVENUE, NEW BEDFORD, 027460000

Incident Summary

Release Tracking Number :	4-0027912
Notification Date :	2019-08-08
Category :	120 DY
OFC Town :	NEW BEDFORD
Current Status :	Permanent Solution with Conditions
Current Date :	2020-06-02
Phase :	Phase report not required or not submitted.
OHM :	N/R
Agency Link :	Click here for hyperlink provided by the agency.
Last Date in Agency List :	2024-11-18

Source Details

Source :	UNKNOWN

Map Id: 64
Direction: NNE
Distance: 0.604 mi., 3189 ft.
Elevation: 10 ft.
Relative: Lower

Site Name : BUTTONWOOD AUTO EXCHANGE | AUTO DEALERSHIP
101 BELLEVILLE AVE
NEW BEDFORD, MA 02746

Database(s) : [ASBESTOS - MA, RELEASE - MA, SHWS - MA] ***(cont.)***

Envirosite ID: 33174120
EPA ID: N/R

RELEASE - MA ***(cont.)***

Location Details
Location : COMMERCIAL

Chemicals
Chemical : N/R
Amount : N/R

SHWS - MA

Facility Name : BUTTONWOOD AUTO EXCHANGE
Facility Address : 101 BELLEVILLE AVENUE, NEW BEDFORD, 027460000

Incident Summary
Release Tracking Number : 4-0027912
Notification Date : 2019-08-08
Category : 120 DY
OFC Town : NEW BEDFORD
Current Status : Permanent Solution with Conditions
Current Date : 2020-06-02
Phase : Phase report not required or not submitted.
OHM : N/R
Agency Link : Click here for hyperlink provided by the agency.
Last Date in Agency List : 2024-11-18

Source Details
Source : UNKNOWN

Location Details
Location : COMMERCIAL

Response Action Information
Response Action Type : RAM Release Abatement Measure
Status : FEEREC Fee Received - TFS Use Only
Submittal Date : 2019-08-20

Response Action Type : BOL
Status : RECPT Transmittal or Notification Received
Submittal Date : 2019-10-07

Response Action Type : RNFE
Status : RECPT Transmittal or Notification Received
Submittal Date : 2019-08-08

Map Id: 64
Direction: NNE
Distance: 0.604 mi., 3189 ft.
Elevation: 10 ft.
Relative: Lower

Site Name : BUTTONWOOD AUTO EXCHANGE | AUTO DEALERSHIP
101 BELLEVILLE AVE
NEW BEDFORD, MA 02746

Database(s) : [ASBESTOS - MA, RELEASE - MA, SHWS - MA] ***(cont.)***

Envirosite ID: 33174120
EPA ID: N/R

SHWS - MA ***(cont.)***

Response Action Type : NOR
Status : ISSUED
Submittal Date : 2019-08-20

Response Action Type : RAM Release Abatement Measure
Status : TSAUD Level I - Technical Screen Audit
Submittal Date : 2020-06-03

Response Action Type : BOL
Status : SHPFAC
Submittal Date : 2020-03-09

Response Action Type : RAO Response Action Outcome - RAO
Status : TSAUD Level I - Technical Screen Audit
Submittal Date : 2020-06-03

Response Action Type : RAM Release Abatement Measure
Status : PLANWR Written Plan Received
Submittal Date : 2019-08-13

Response Action Type : RAM Release Abatement Measure
Status : CSRCVD Completion Statement Received
Submittal Date : 2020-06-02

Response Action Type : RAO Response Action Outcome - RAO
Status : PSCRCD
Submittal Date : 2020-06-02

Response Action Type : RAM Release Abatement Measure
Status : TSAUD Level I - Technical Screen Audit
Submittal Date : 2019-08-19

Chemicals
Chemical : N/R
Amount : N/R

Map Id: N65
Direction: SE
Distance: 0.612 mi., 3234 ft.
Elevation: 6 ft.
Relative: Lower

Site Name : COMMERCIAL PROPERTY
281-289 MACARTHUR DRIVE
NEW BEDFORD, MA 02740

Database(s) : [RELEASE - MA, SHWS - MA]

Envirosite ID: 2757472
EPA ID: N/R

RELEASE - MA

Facility Name : COMMERCIAL PROPERTY
Facility Address : 281-289 MACARTHUR DRIVE, NEW BEDFORD, 027400000

Incident Summary
Release Tracking Number : 4-0027614
Notification Date : 2019-01-17
Category : 120 DY
OFC Town : NEW BEDFORD

Current Status : Downgradient Property Status - A site where a DPS Submittal to DEP has stated that contamination on the property is coming from an upgradient property.

Current Date : 2023-01-24
Phase : Phase report not required or not submitted.
OHM : N/R
Agency Link : Click here for hyperlink provided by the agency.
Last Date in Agency List : 2024-11-18

Source Details
Source : UNKNOWN

Location Details
Location : N/R

Chemicals
Chemical : N/R
Amount : N/R

SHWS - MA

Facility Name : COMMERCIAL PROPERTY
Facility Address : 281-289 MACARTHUR DRIVE, NEW BEDFORD, 027400000

Incident Summary
Release Tracking Number : 4-0027614
Notification Date : 2019-01-17
Category : 120 DY
OFC Town : NEW BEDFORD

Current Status : Downgradient Property Status - A site where a DPS Submittal to DEP has stated that contamination on the property is coming from an upgradient property.

Current Date : 2023-01-24
Phase : Phase report not required or not submitted.
OHM : N/R

Map Id: N65
Direction: SE
Distance: 0.612 mi., 3234 ft.
Elevation: 6 ft.
Relative: Lower

Site Name : COMMERCIAL PROPERTY
281-289 MACARTHUR DRIVE
NEW BEDFORD, MA 02740

Database(s) : [RELEASE - MA, SHWS - MA] ***(cont.)***

Envirosite ID: 2757472
EPA ID: N/R

SHWS - MA ***(cont.)***

Agency Link : Click here for hyperlink provided by the agency.
Last Date in Agency List : 2024-11-18

Source Details
Source : UNKNOWN

Response Action Information
Response Action Type : TCLASS Tier Classification
Status : TIERII Tier 2 Classification
Submittal Date : 2020-01-17

Response Action Type : NOR
Status : ISSUED
Submittal Date : 2019-01-23

Response Action Type : DPS Downgradient Property Status
Status : RECPT Transmittal or Notification Received
Submittal Date : 2023-01-24

Response Action Type : TCLASS Tier Classification
Status : RECPT Transmittal or Notification Received
Submittal Date : 2020-01-17

Response Action Type : RLFA
Status : FLDRUN
Submittal Date : 2019-05-29

Response Action Type : TCLASS Tier Classification
Status : LEGNOT Legal Notice Published
Submittal Date : 2020-02-03

Response Action Type : RNFE
Status : RECPT Transmittal or Notification Received
Submittal Date : 2019-01-17

Response Action Type : PHASEI Phase 1
Status : CSRCVD Completion Statement Received
Submittal Date : 2020-01-17

Chemicals
Chemical : N/R
Amount : N/R

Map Id: 66
Direction: NE
Distance: 0.613 mi., 3237 ft.
Elevation: 6 ft.
Relative: Lower

Site Name : KYLER SEAFOOD | KYLER SEAFOOD & FOUR SEAS INC | ACUSHNET RIVER 2 WASHBURN STREET | 2 WASHBURN STREET ACUSHNET RIVER NEW BEDFORD | NEWBEDFORD | New Bedford, MA

Database(s) : [AUL - MA, ECHO, ERNS, FRS, FTTS INSP, HIST RELEASE - MA, HWG - MA, LUST - MA, MANIFEST EPA, RCRA VSQG, RELEASE - MA, SHWS - MA]

Envirosite ID: 2674892
EPA ID: N/R

AUL - MA

Facility Name : KYLER SEAFOOD
Facility Address : 2 WASHBURN STREET, NEW BEDFORD

Incident Summary
Release Tracking Number : 4-0024367
Notification Date : 2013-01-28
Category : 72 HR
OFC Town : NEW BEDFORD
Current Status : Permanent Solution with Conditions
Current Date : 2017-08-03

Phase : Phase IV: Implementation of the Selected Remedial Action Alternative and Remedy Implementation Plan. The cleanup plan is implemented in Phase IV.

OHM : Oil
Agency Link : Click here for hyperlink provided by the agency.
Last Date in Agency List : 2024-11-18

Source Details
Source : USTOTHER

Source : UST

Source : TANK

Location Details
Location : COMMERCIAL

Response Action Information
Response Action Type : AUL Activity and Use Limitation
Status : SNAUDI Level II - Audit Inspection
Submittal Date : 2023-05-11
Response Action Outcome Class : Permanent Solution with Conditions and AUL

Response Action Type : AUL Activity and Use Limitation
Status : TSAUD Level I - Technical Screen Audit
Submittal Date : 2017-09-25
Response Action Outcome Class : Permanent Solution with Conditions and AUL

Map Id: 66
Direction: NE
Distance: 0.613 mi., 3237 ft.
Elevation: 6 ft.
Relative: Lower

Site Name : KYLER SEAFOOD | KYLER SEAFOOD & FOUR SEAS INC | ACUSHNET RIVER 2 WASHBURN STREET | 2 WASHBURN STREET ACUSHNET RIVER NEW BEDFORD | NEWBEDFORD | New Bedford, MA

Database(s) : [AUL - MA, ECHO, ERNS, FRS, FTTS INSP, HIST RELEASE - MA, HWG - MA, LUST - MA, MANIFEST EPA, RCRA VSQG, RELEASE - MA, SHWS - MA] ***(cont.)***

Envirosite ID: 2674892
EPA ID: N/R

AUL - MA ***(cont.)***

Response Action Type : AUL Activity and Use Limitation
Status : RECPT Transmittal or Notification Received
Submittal Date : 2017-06-19
Response Action Outcome Class : Permanent Solution with Conditions and AUL

Response Action Type : AUL Activity and Use Limitation
Status : LEGNOT Legal Notice Published
Submittal Date : 2017-06-26
Response Action Outcome Class : Permanent Solution with Conditions and AUL

Facility Name : KYLER SEAFOOD
Facility Address : 2 WASHBURN STREET, NEW BEDFORD, 027400000

Incident Summary
Release Tracking Number : 4-0024611
Notification Date : 2013-05-30
Category : 120 DY
OFC Town : NEW BEDFORD
Current Status : Permanent Solution with Conditions
Current Date : 2017-08-03
Phase : Phase report not required or not submitted.
OHM : Oil
Agency Link : Click here for hyperlink provided by the agency.
Last Date in Agency List : 2024-11-18

Source Details
Source : UNKNOWN

Location Details
Location : N/R

Response Action Information
Response Action Type : AUL Activity and Use Limitation
Status : TSAUD Level I - Technical Screen Audit
Submittal Date : 2017-09-25
Response Action Outcome Class : N/R

Response Action Type : AUL Activity and Use Limitation
Status : SNAUDI Level II - Audit Inspection

Map Id: 66
Direction: NE
Distance: 0.613 mi., 3237 ft.
Elevation: 6 ft.
Relative: Lower

Site Name : KYLER SEAFOOD | KYLER SEAFOOD & FOUR SEAS INC | ACUSHNET RIVER 2 WASHBURN STREET | 2 WASHBURN STREET ACUSHNET RIVER NEW BEDFORD | NEWBEDFORD | New Bedford, MA

Database(s) : [AUL - MA, ECHO, ERNS, FRS, FTTS INSP, HIST RELEASE - MA, HWG - MA, LUST - MA, MANIFEST EPA, RCRA VSQG, RELEASE - MA, SHWS - MA] ***(cont.)***

Envirosite ID: 2674892
EPA ID: N/R

AUL - MA ***(cont.)***

Submittal Date : 2023-05-11
Response Action Outcome Class : N/R

Response Action Type : AUL Activity and Use Limitation
Status : LEGNOT Legal Notice Published
Submittal Date : 2017-06-26
Response Action Outcome Class : N/R

Response Action Type : AUL Activity and Use Limitation
Status : RECPT Transmittal or Notification Received
Submittal Date : 2017-06-19
Response Action Outcome Class : N/R

Incident Summary
Release Tracking Number : 4-0025540
Notification Date : 2015-03-23
Category : 120 DY
OFC Town : NEW BEDFORD
Current Status : RAONR
Current Date : 2015-09-17
Phase : Phase report not required or not submitted.
OHM : Hazardous Material
Agency Link : Click here for hyperlink provided by the agency.
Last Date in Agency List : 2024-11-18

Source Details
Source : UNKNOWN

Location Details
Location : N/R

Response Action Information
Response Action Type : AUL Activity and Use Limitation
Status : LEGNOT Legal Notice Published
Submittal Date : 2017-06-26
Response Action Outcome Class : N/R

Response Action Type : AUL Activity and Use Limitation
Status : RECPT Transmittal or Notification Received

Map Id: 66
Direction: NE
Distance: 0.613 mi., 3237 ft.
Elevation: 6 ft.
Relative: Lower

Site Name : KYLER SEAFOOD | KYLER SEAFOOD & FOUR SEAS INC | ACUSHNET RIVER 2 WASHBURN STREET | 2 WASHBURN STREET ACUSHNET RIVER NEW BEDFORD | NEWBEDFORD | New Bedford, MA

Database(s) : [AUL - MA, ECHO, ERNS, FRS, FTTS INSP, HIST RELEASE - MA, HWG - MA, LUST - MA, MANIFEST EPA, RCRA VSQG, RELEASE - MA, SHWS - MA] ***(cont.)***

Envirosite ID: 2674892
EPA ID: N/R

AUL - MA ***(cont.)***

Submittal Date :	2017-06-19
Response Action Outcome Class :	N/R
Response Action Type :	AUL Activity and Use Limitation
Status :	SNAUDI Level II - Audit Inspection
Submittal Date :	2023-05-11
Response Action Outcome Class :	N/R
Response Action Type :	AUL Activity and Use Limitation
Status :	TSAUD Level I - Technical Screen Audit
Submittal Date :	2017-09-25
Response Action Outcome Class :	N/R

ECHO

Facility Name :	KYLER SEAFOOD & FOUR SEAS INC
Facility Address :	2 WASHBURN ST, NEWBEDFORD, MA 02740
County :	BRISTOL
Last Inspection Date :	N/R
Registry ID :	110011904671
FIPS Code :	25005
EPA Region :	01
Inspection Count :	0
Last Inspection Days :	N/R
Informal Count :	0
Last Informal Action Date :	N/R
Formal Action Count :	0
Last Formal Action Date :	N/R
Total Penalties :	0
Penalty Count :	N/R
Last Penalty Date :	N/R
Last Penalty Amount :	N/R
QTRS IN NC :	0
Programs IN SNC :	0
Current Compliance Status :	No Violation Identified
Three-Year Compliance Status :	_____
Collection Method :	GDT-ADDRESS MATCHING (GEOCODING)
Reference Point :	ENTRANCE POINT OF A FACILITY OR STATION
Accuracy Meters :	99999999
Derived Tribes :	Mashpee Wampanoag Tribe - 17 mile(s), Wampanoag Tribe of Gay Head (Aquinnah) - 22 mile(s)
Derived HUC :	01090002
Derived WBD :	010900020401
Derived STCTY FIPS :	25005

Map Id: 66
Direction: NE
Distance: 0.613 mi., 3237 ft.
Elevation: 6 ft.
Relative: Lower

Site Name : KYLER SEAFOOD | KYLER SEAFOOD & FOUR SEAS INC | ACUSHNET RIVER 2 WASHBURN STREET | 2 WASHBURN STREET ACUSHNET RIVER NEW BEDFORD | NEWBEDFORD | New Bedford, MA

Database(s) : [AUL - MA, ECHO, ERNS, FRS, FTTS INSP, HIST RELEASE - MA, HWG - MA, LUST - MA, MANIFEST EPA, RCRA VSQG, RELEASE - MA, SHWS - MA] ***(cont.)***

Envirosite ID: 2674892
EPA ID: N/R

ECHO ***(cont.)***

Derived Zip :	02740
Derived CD113 :	09
Derived CB2010 :	250056512002024
MYRTK Universe :	NNN
NPDES IDs :	N/R
CWA Permit Types :	N/R
CWA Compliance Tracking :	N/R
CWA NAICS :	N/R
CWA SICS :	N/R
CWA Inspection Count :	N/R
CWA Last Inspection Days :	N/R
CWA Informal Count :	N/R
CWA Formal Action Count :	N/R
CWA Last Formal Action Date :	N/R
CWA Penalties :	N/R
CWA Last Penalty Date :	N/R
CWA Last Penalty Amount :	N/R
CWA Quarters IN NC :	N/R
CWA Current Compliance Status :	N/R
CWA Current SNC Flag :	N
CWA 13 Quarters Compliance Status :	N/R
CWA 13 Quarters Effluent Exceedances:	N/R
CWA Three-Year QNCR Codes :	N/R
DFR URL :	Click here for hyperlink provided by the agency.
Facility SIC :	N/R
Facility NAICS :	445250
Facility Last Inspection EPA Date :	N/R
Facility Last Inspection State Date :	N/R
Facility Last Formal Act EPA Date :	N/R
Facility Last Formal Act State Date :	N/R
Facility Last Informal Act EPA Date :	N/R
Facility Last Informal Act State Date:	N/R
Facility Federal Agency :	N/R
TRI Reporter :	N/R
Facility Imp Water Flag :	N/R
Current SNC Flag :	N
Indian County Flag :	N
Federal Flag :	N/R
US Mexico Border Flag :	N/R
Chesapeak Bay Flag :	N/R
AIR Flag :	N
NPDES Flag :	N
SDWIS Flag :	N
RCRA Flag :	Y
TRI Flag :	N
GHG Flag :	N
Major Flag :	N/R
Active Flag :	Y
NAA Flag :	Y
Latitude :	41.653755

Map Id: 66
Direction: NE
Distance: 0.613 mi., 3237 ft.
Elevation: 6 ft.
Relative: Lower

Site Name : KYLER SEAFOOD | KYLER SEAFOOD & FOUR SEAS INC | ACUSHNET RIVER 2 WASHBURN STREET | 2 WASHBURN STREET ACUSHNET RIVER NEW BEDFORD | NEWBEDFORD | New Bedford, MA

Database(s) : [AUL - MA, ECHO, ERNS, FRS, FTTS INSP, HIST RELEASE - MA, HWG - MA, LUST - MA, MANIFEST EPA, RCRA VSQG, RELEASE - MA, SHWS - MA] ***(cont.)***

Envirosite ID: 2674892
EPA ID: N/R

ECHO ***(cont.)***

Longitude :	-70.920958
Last Date in Agency List :	2025-02-19

ERNS

Facility Address :	2 WASHBURN STREET ACUSHNET RIVER, NEW BEDFORD, MA
County :	BRISTOL

Incident Information

Incident Date Time :	2017-08-21 09:23:00
Type of Incident :	FIXED
Incident Cause :	UNKNOWN
Incident DTG :	DISCOVERED
Incident Location :	KYLER SEAFOODS
Sequence Number :	1187924
Potential Flag :	N
Description of Incident :	CALLER IS REPORTING A SPILL OF DIESEL AT THE INCIDENT LOCATION. CALLER STATED THE SPILL REACHED THE WATER.
Last Date in Agency List :	2017-09-20

Incident Response Summary

Date Time Received :	2017-08-21 10:29:36
Date Time Completed :	2017-08-21 10:36:38
Call Type :	Incident
Source :	TELEPHONE
Responsible Company :	N/R
Responsible Org Type :	UNKNOWN
Responsible City :	N/R
Responsible State :	XX
Responsible Zip :	N/R

Incident Details Summary

Remedial Action :	CONTRACTOR HAS BEEN HIRED
Medium :	ACUSHNET RIVER
Medium Description :	WATER
Body of Water :	ACUSHNET RIVER
Weather Conditions :	N/R
Water Temperature :	N/R
Water Supply Contaminated :	U
Waterway Closed :	N
Waterway Description :	N/R

Map Id: 66
Direction: NE
Distance: 0.613 mi., 3237 ft.
Elevation: 6 ft.
Relative: Lower

Site Name : KYLER SEAFOOD | KYLER SEAFOOD & FOUR SEAS INC | ACUSHNET RIVER 2 WASHBURN STREET | 2 WASHBURN STREET ACUSHNET RIVER NEW BEDFORD | NEWBEDFORD | New Bedford, MA

Database(s) : [AUL - MA, ECHO, ERNS, FRS, FTTS INSP, HIST RELEASE - MA, HWG - MA, LUST - MA, MANIFEST EPA, RCRA VSQG, RELEASE - MA, SHWS - MA] ***(cont.)***

Envirosite ID: 2674892
EPA ID: N/R

ERNS ***(cont.)***

Additional Incident Details Summary

Actual Amount :	N/R
Actual Amount Units :	N/R
Capacity of Tank :	N/R
Capacity of Tank Units :	N/R
Continuous Release Begin Date :	N/R
Continuous Release End Date :	N/R
Continuous Release Change Date :	N/R
Continuous Release Permit :	N/R
Continuous Release Type :	N/R
Description of Tank :	N/R
Device Operational :	U
DOT Crossing Number :	N/R
DOT Regulated :	U
NPDES :	N/R
NPDES Compliance :	U
Pipeline Aboveground :	ABOVE
Pipeline Covered :	U
Pipeline Type :	N/R
Tank ID :	N/R
Tank Regulated :	U
Tank Regulated by :	N/R

Materials Involved Summary

Name of Material :	OIL: DIESEL
CAS Number :	000000-00-0
Amount of Material :	15
Unit of Measure :	GALLON(S)
UN Number :	N/R
CHRIS Code :	ODS
Reached Water :	YES
Amount in Water :	5
Unit of Measure (Reach Water) :	GALLON(S)

FRS

Facility Name :	KYLER SEAFOOD & FOUR SEAS INC
Facility Address :	2 WASHBURN ST, NEWBEDFORD, MA 02740-733
County :	BRISTOL

Site Details

Registry ID :	110011904671
FRS Facility URL :	Click here for hyperlink provided by the agency.
Last Date in Agency List :	2024-12-16

Map Id: 66
Direction: NE
Distance: 0.613 mi., 3237 ft.
Elevation: 6 ft.
Relative: Lower

Site Name : KYLER SEAFOOD | KYLER SEAFOOD & FOUR SEAS INC | ACUSHNET RIVER 2 WASHBURN STREET | 2 WASHBURN STREET ACUSHNET RIVER NEW BEDFORD | NEWBEDFORD | New Bedford, MA

Database(s) : [AUL - MA, ECHO, ERNS, FRS, FTTS INSP, HIST RELEASE - MA, HWG - MA, LUST - MA, MANIFEST EPA, RCRA VSQG, RELEASE - MA, SHWS - MA] ***(cont.)***

Envirosite ID: 2674892
EPA ID: N/R

FRS ***(cont.)***

Source Description

Source Description :

NCDB supports implementation of the Federal Insecticide, Fungicide, and Rodenticide Act (FIFRA) and the Toxic Substances Control Act (TSCA). The system tracks inspections in regions and states with cooperative agreements, enforcement actions, and settlements.

Source Description :

RCRAInfo is EPA's comprehensive information system that supports the Resource Conservation and Recovery Act (RCRA) of 1976 and the Hazardous and Solid Waste Amendments (HSWA) of 1984 through the tracking of events and activities related to facilities that generate, transport, and treat, store, or dispose of hazardous waste. RCRAInfo allows RCRA program staff to track the notification, permit, compliance, and corrective action activities required under RCRA. RCRAInfo also supports generation of the National Hazardous Waste Biennial Report. All generators and treatment, storage, and disposal facilities who handle hazardous waste are required to report to the EPA Administrator at least once every two years to support creation of the Biennial Report.

FRS Environmental Interest

Source and System ID :	NCDB - I01#19950201EPI01 1 RCRAINFO - MAR000629717
Facility Name :	KYLER SEAFOOD INC
Facility Address :	2 WASHBURN ST, NEWBEDFORD, MA 02740-733
County :	BRISTOL

Site Details

Registry ID :	110011904671
FRS Facility URL :	Click here for hyperlink provided by the agency.
Last Date in Agency List :	2024-01-30

Source Description

Source Description :

NCDB supports implementation of the Federal Insecticide, Fungicide, and Rodenticide Act (FIFRA) and the Toxic Substances Control Act (TSCA). The system tracks inspections in regions and states with cooperative agreements, enforcement actions, and settlements.

Map Id: 66
Direction: NE
Distance: 0.613 mi., 3237 ft.
Elevation: 6 ft.
Relative: Lower

Site Name : KYLER SEAFOOD | KYLER SEAFOOD & FOUR SEAS INC | ACUSHNET RIVER 2 WASHBURN STREET | 2 WASHBURN STREET ACUSHNET RIVER NEW BEDFORD | NEWBEDFORD | New Bedford, MA

Database(s) : [AUL - MA, ECHO, ERNS, FRS, FTTS INSP, HIST RELEASE - MA, HWG - MA, LUST - MA, MANIFEST EPA, RCRA VSQG, RELEASE - MA, SHWS - MA] ***(cont.)***

Envirosite ID: 2674892
EPA ID: N/R

FRS ***(cont.)***

FRS Environmental Interest

Source and System ID :	NCDB - I01#19950201EPI01 1

FTTS INSP

Inspection Date :	1995-02-01
Inspection Number :	19950201EPI01 1
Inspection Name :	KRAUS
Investigation Type :	EEA
Reason :	NSR
Facility :	PC
Action :	N
Legislation :	E
Region :	01

HIST RELEASE - MA

Facility Address :	2 WASHBURN STREET, NEW BEDFORD
Notification Date :	2013-01-28
RTN Number :	4-24367
Assoc ID :	N/R
Source :	TANK, UST
Category :	72 HR
Location Aid :	KYLER SEAFOOD
Location :	COMMERCIAL
Municipality :	NEW BEDFORD
Last Date in Agency List :	2015-04-09

Chemical Information

Chemical :	#6 FUEL OIL 0.5 INCH

HWG - MA

Facility Name :	KYLER SEAFOOD & FOUR SEAS INC
Facility Address :	2 WASHBURN ST, NEW BEDFORD, MA 02741
EPA ID :	MAR000629717
2nd Name :	N/R
Phone :	N/R
RCRA Generator Status :	VSQG
State Generator Status :	VQG-MA
Last Date in Agency List :	2025-03-18

Map Id: 66
Direction: NE
Distance: 0.613 mi., 3237 ft.
Elevation: 6 ft.
Relative: Lower

Site Name : KYLER SEAFOOD | KYLER SEAFOOD & FOUR SEAS INC | ACUSHNET RIVER 2 WASHBURN STREET | 2 WASHBURN STREET ACUSHNET RIVER NEW BEDFORD | NEWBEDFORD | New Bedford, MA

Database(s) : [AUL - MA, ECHO, ERNS, FRS, FTTS INSP, HIST RELEASE - MA, HWG - MA, LUST - MA, MANIFEST EPA, RCRA VSQG, RELEASE - MA, SHWS - MA] ***(cont.)***

Envirosite ID: 2674892
EPA ID: N/R

LUST - MA

Facility Name : KYLER SEAFOOD
Facility Address : 2 WASHBURN STREET, NEW BEDFORD

Incident Information
Notification Date : 2013-01-28
Release Tracking Number : 4-0024367
Category : 72 HR
OFC Town : NEW BEDFORD
Current Status : Permanent Solution with Conditions
Current Date : 2017-08-03

Phase : Phase IV: Implementation of the Selected Remedial Action Alternative and Remedy Implementation Plan. The cleanup plan is implemented in Phase IV.

OHM : Oil
Agency Link : Click here for hyperlink provided by the agency.
Last Date in Agency List : 2024-11-18

Source Details
Source : USTOTHER
UST

Location Details
Location : COMMERCIAL

Chemicals
Chemical : #6 FUEL OIL
Amount : 0.5 INCH

MANIFEST EPA

Manifest Details
Manifest Number : 024703187JJK
Shipped Date : 2024-01-11
Updated Date : 2024-01-17
Received Date : 2024-01-12
Status : Signed
Generator ID : MAR000629717
Generator Name : KYLER SEAFOOD AND FOUR SEAS INC
Generator Address : 2 WASHBURN ST, NEW BEDFORD, MA 02740
Generator Mailing : 2 WASHBURN ST, NEW BEDFORD, MA 02740

Map Id: 66
Direction: NE
Distance: 0.613 mi., 3237 ft.
Elevation: 6 ft.
Relative: Lower

Site Name : KYLER SEAFOOD | KYLER SEAFOOD & FOUR SEAS INC | ACUSHNET RIVER 2 WASHBURN STREET | 2 WASHBURN STREET ACUSHNET RIVER NEW BEDFORD | NEWBEDFORD | New Bedford, MA

Database(s) : [AUL - MA, ECHO, ERNS, FRS, FTTS INSP, HIST RELEASE - MA, HWG - MA, LUST - MA, MANIFEST EPA, RCRA VSQG, RELEASE - MA, SHWS - MA] ***(cont.)***

Envirosite ID: 2674892
EPA ID: N/R

MANIFEST EPA ***(cont.)***

Generator Contact :	N/R
Destination ID :	RID040098352
Destination Name :	Northland Environmental, LLC
Destination Mailing :	275 Allens Avenue, Providence, RI 02905
Destination Address :	275 Allens Avenue, Providence, RI 02905
Destination Contact :	N/R
Submission Type :	DataImage5Copy
Origin Type :	Service
Manifest Residue :	N
Rejection :	N
Last Date in Agency List :	2024-12-03

Waste Details

Waste Line Number :	1
Is DOT Hazardous :	N
DOT ID Number :	N/R
DOT Information :	N/R
Non Waste Description :	NON-RCRA, NON-DOT REGULATED MATERIAL
Quantity :	250 Gallons
Quantity Tons, Acute, Non-Acute :	1.0425354, 0, 1.0425354
Quantity Kg, Acute, Non-Acute :	0, 945.61096
Quantity Tons, Haz, Non-Haz :	, 1.0425354
Quantity Kg, Haz, Non-Haz :	, 945.61096
Management Method :	H141 - STORAGE, BULKING AND/OR TRANSFER OFF SITE
Is EPA Waste :	N
Federal Code :	N/R
State Code :	MA - MA98, RI - R014

Manifest Details

Manifest Number :	023800630JJK
Shipped Date :	2022-03-18
Updated Date :	2022-03-25
Received Date :	2022-03-18
Status :	Signed
Generator ID :	MV5089903200
Generator Name :	ATLANTIC RED CRAB COMPANY
Generator Address :	2 WASHBURN ST., NEW BEDFORD, MA 02740
Generator Mailing :	132 HERMAN MELVILLE BLVD., NEW BEDFORD, MA 02740
Generator Contact :	N/R
Destination ID :	RIR000500025
Destination Name :	WESTERN OIL INC
Destination Mailing :	PO BOX 518, LINCOLN, RI 02865
Destination Address :	1 DUCHESS WAY, LINCOLN, RI 02865
Destination Contact :	N/R
Submission Type :	DataImage5Copy
Origin Type :	Service

Map Id: 66
Direction: NE
Distance: 0.613 mi., 3237 ft.
Elevation: 6 ft.
Relative: Lower

Site Name : KYLER SEAFOOD | KYLER SEAFOOD & FOUR SEAS INC | ACUSHNET RIVER 2 WASHBURN STREET | 2 WASHBURN STREET ACUSHNET RIVER NEW BEDFORD | NEWBEDFORD | New Bedford, MA

Database(s) : [AUL - MA, ECHO, ERNS, FRS, FTTS INSP, HIST RELEASE - MA, HWG - MA, LUST - MA, MANIFEST EPA, RCRA VSQG, RELEASE - MA, SHWS - MA] ***(cont.)***

Envirosite ID: 2674892
EPA ID: N/R

MANIFEST EPA ***(cont.)***

Manifest Residue :	N
Rejection :	N
Last Date in Agency List :	2024-12-03

Waste Details

Waste Line Number :	1
Is DOT Hazardous :	N
DOT ID Number :	N/R
DOT Information :	N/R
Non Waste Description :	NA 1993, COMBUSTIBLE LIQUIDS, N.O.S. (OIL/WATER) COMB. LIQ. PG III
Quantity :	836 Gallons
Quantity Tons, Acute, Non-Acute :	3.4862385, 0, 3.4862385
Quantity Kg, Acute, Non-Acute :	0, 3162.123
Quantity Tons, Haz, Non-Haz :	0, 3.4862385
Quantity Kg, Haz, Non-Haz :	0, 3162.123
Management Method :	-
Is EPA Waste :	N
Federal Code :	N/R
State Code :	MA - MA98, RI - R014

Manifest Details

Manifest Number :	019771214JJK
Shipped Date :	2020-03-23
Updated Date :	2020-04-01
Received Date :	2020-03-26
Status :	Signed
Generator ID :	MAD985266477
Generator Name :	R.M Packer Co Inc
Generator Address :	2 Washburn Street, New Bedford, MA 02740
Generator Mailing :	2 Washburn Street, New Bedford, MA 02740
Generator Contact :	N/R
Destination ID :	RID040098352
Destination Name :	Northland Environmental, LLC
Destination Mailing :	275 Allens Avenue, Providence, RI 02905
Destination Address :	275 Allens Avenue, Providence, RI 02905
Destination Contact :	N/R
Submission Type :	DataImage5Copy
Origin Type :	Service
Manifest Residue :	N
Rejection :	N
Last Date in Agency List :	2024-12-03

Map Id: 66
Direction: NE
Distance: 0.613 mi., 3237 ft.
Elevation: 6 ft.
Relative: Lower

Site Name : KYLER SEAFOOD | KYLER SEAFOOD & FOUR SEAS INC | ACUSHNET RIVER 2 WASHBURN STREET | 2 WASHBURN STREET ACUSHNET RIVER NEW BEDFORD | NEWBEDFORD | New Bedford, MA

Database(s) : [AUL - MA, ECHO, ERNS, FRS, FTTS INSP, HIST RELEASE - MA, HWG - MA, LUST - MA, MANIFEST EPA, RCRA VSQG, RELEASE - MA, SHWS - MA] ***(cont.)***

Envirosite ID: 2674892
EPA ID: N/R

MANIFEST EPA ***(cont.)***

Waste Details

Waste Line Number :	1
Is DOT Hazardous :	N
DOT ID Number :	N/R
DOT Information :	N/R
Non Waste Description :	NON DOT NON RCRA REGULATED LIQUID
Quantity :	200 Gallons
Quantity Tons, Acute, Non-Acute :	0.83402836, 0, 0.83402836
Quantity Kg, Acute, Non-Acute :	0, 756.4888
Quantity Tons, Haz, Non-Haz :	0, 0.83402836
Quantity Kg, Haz, Non-Haz :	0, 756.4888
Management Method :	H141 - STORAGE, BULKING AND/OR TRANSFER OFF SITE
Is EPA Waste :	N
Federal Code :	N/R
State Code :	MA - MA98, RI - R015

Manifest Details

Manifest Number :	019771208JJK
Shipped Date :	2020-03-16
Updated Date :	2020-04-01
Received Date :	2020-03-19
Status :	Signed
Generator ID :	MAD985266477
Generator Name :	R.M Packer Co Inc
Generator Address :	2 Washburn Street, New Bedford, MA 02740
Generator Mailing :	2 Washburn Street, New Bedford, MA 02740
Generator Contact :	N/R
Destination ID :	RID040098352
Destination Name :	Northland Environmental, LLC
Destination Mailing :	275 Allens Avenue, Providence, RI 02905
Destination Address :	275 Allens Avenue, Providence, RI 02905
Destination Contact :	N/R
Submission Type :	DataImage5Copy
Origin Type :	Service
Manifest Residue :	N
Rejection :	N
Last Date in Agency List :	2024-12-03

Waste Details

Waste Line Number :	1
Is DOT Hazardous :	N
DOT ID Number :	N/R
DOT Information :	N/R
Non Waste Description :	NON DOT NON RCRA REGULATED LIQUID
Quantity :	200 Gallons
Quantity Tons, Acute, Non-Acute :	0.83402836, 0, 0.83402836

Map Id: 66
Direction: NE
Distance: 0.613 mi., 3237 ft.
Elevation: 6 ft.
Relative: Lower

Site Name : KYLER SEAFOOD | KYLER SEAFOOD & FOUR SEAS INC | ACUSHNET RIVER 2 WASHBURN STREET | 2 WASHBURN STREET ACUSHNET RIVER NEW BEDFORD | NEWBEDFORD | New Bedford, MA

Database(s) : [AUL - MA, ECHO, ERNS, FRS, FTTS INSP, HIST RELEASE - MA, HWG - MA, LUST - MA, MANIFEST EPA, RCRA VSQG, RELEASE - MA, SHWS - MA] ***(cont.)***

Envirosite ID: 2674892
EPA ID: N/R

MANIFEST EPA ***(cont.)***

Quantity Kg, Acute, Non-Acute :	0, 756.4888
Quantity Tons, Haz, Non-Haz :	0, 0.83402836
Quantity Kg, Haz, Non-Haz :	0, 756.4888
Management Method :	H141 - STORAGE, BULKING AND/OR TRANSFER OFF SITE
Is EPA Waste :	N
Federal Code :	N/R
State Code :	MA - MA98, RI - R015

Manifest Details

Manifest Number :	019771189JJK
Shipped Date :	2020-03-05
Updated Date :	2020-03-12
Received Date :	2020-03-06
Status :	Signed
Generator ID :	MAD985266477
Generator Name :	R.M Packer Co Inc
Generator Address :	2 Washburn Street, New Bedford, MA 02740
Generator Mailing :	2 Washburn Street, New Bedford, MA 02740
Generator Contact :	N/R
Destination ID :	RID040098352
Destination Name :	Northland Environmental, LLC
Destination Mailing :	275 Allens Avenue, Providence, RI 02905
Destination Address :	275 Allens Avenue, Providence, RI 02905
Destination Contact :	N/R
Submission Type :	DataImage5Copy
Origin Type :	Service
Manifest Residue :	N
Rejection :	N
Last Date in Agency List :	2024-12-03

Waste Details

Waste Line Number :	1
Is DOT Hazardous :	N
DOT ID Number :	N/R
DOT Information :	N/R
Non Waste Description :	NON DOT NON RCRA REGULATED LIQUID
Quantity :	150 Gallons
Quantity Tons, Acute, Non-Acute :	0.62552124, 0, 0.62552124
Quantity Kg, Acute, Non-Acute :	0, 567.3666
Quantity Tons, Haz, Non-Haz :	0, 0.62552124
Quantity Kg, Haz, Non-Haz :	0, 567.3666
Management Method :	H141 - STORAGE, BULKING AND/OR TRANSFER OFF SITE
Is EPA Waste :	N
Federal Code :	N/R
State Code :	MA - MA01, RI - R015

Map Id: 66
Direction: NE
Distance: 0.613 mi., 3237 ft.
Elevation: 6 ft.
Relative: Lower

Site Name : KYLER SEAFOOD | KYLER SEAFOOD & FOUR SEAS INC | ACUSHNET RIVER 2 WASHBURN STREET | 2 WASHBURN STREET ACUSHNET RIVER NEW BEDFORD | NEWBEDFORD | New Bedford, MA

Database(s) : [AUL - MA, ECHO, ERNS, FRS, FTTS INSP, HIST RELEASE - MA, HWG - MA, LUST - MA, MANIFEST EPA, RCRA VSQG, RELEASE - MA, SHWS - MA] ***(cont.)***

Envirosite ID: 2674892
EPA ID: N/R

MANIFEST EPA ***(cont.)***

Waste Line Number :	2
Is DOT Hazardous :	N
DOT ID Number :	N/R
DOT Information :	N/R
Non Waste Description :	NON DOT/NON RCRA REGULATED SOLID
Quantity :	200 Pounds
Quantity Tons, Acute, Non-Acute :	0.1, 0, 0.1
Quantity Kg, Acute, Non-Acute :	0, 90.703
Quantity Tons, Haz, Non-Haz :	0, 0.1
Quantity Kg, Haz, Non-Haz :	0, 90.703
Management Method :	H141 - STORAGE, BULKING AND/OR TRANSFER OFF SITE
Is EPA Waste :	N
Federal Code :	N/R
State Code :	MA - MA01, RI - R015

RCRA VSQG

Facility Name :	KYLER SEAFOOD & FOUR SEAS INC
Facility Address :	2 WASHBURN ST, NEW BEDFORD, MA 02740
County :	BRISTOL
Date Form Received by Agency :	2023-09-15
EPA ID :	MAR000629717
Mailing Address :	2 WASHBURN ST, NEW BEDFORD, MA 02740
Contact :	KODY SKOLIS
Contact Address :	2 WASHBURN ST, NEW BEDFORD, MA 02740
Contact Country :	US
Contact Telephone :	508-999-5631
Contact Email :	KODY@KYLERSEAFOOD.COM
EPA Region :	01
Land Type :	Private
Source Type :	Notification
Classification :	Very Small Quantity Generator

Description :

Handlers that generate 100 kilograms or less of hazardous waste per calendar month, and accumulate 1000 kg or less of hazardous waste at any time; or generate one kilogram or less of acutely hazardous waste per calendar month, and accumulate at any time: 1 kg or less of acutely hazardous waste; or 100 kg or less of any residue or contaminated soil, waste or other debris resulting from the cleanup of a spill, into or on any land or water, of acutely hazardous waste;or generate 100 kg or less of any residue or contaminated soil, waste or other debris resulting from the cleanup of a spill, into or on any land or water, of acutely hazardous waste during any calendar month, and accumulate at any time: 1 kg or less of acutely hazardous waste; or 100 kg or less of any residue or contaminated soil, waste or other debris resulting from the cleanup of a spill, into or on any land or water, of acutely hazardous waste.

Last Date in Agency List : 2024-12-17

Map Id: 66
Direction: NE
Distance: 0.613 mi., 3237 ft.
Elevation: 6 ft.
Relative: Lower

Site Name : KYLER SEAFOOD | KYLER SEAFOOD & FOUR SEAS INC | ACUSHNET RIVER 2 WASHBURN STREET | 2 WASHBURN STREET ACUSHNET RIVER NEW BEDFORD | NEWBEDFORD | New Bedford, MA

Database(s) : [AUL - MA, ECHO, ERNS, FRS, FTTS INSP, HIST RELEASE - MA, HWG - MA, LUST - MA, MANIFEST EPA, RCRA VSQG, RELEASE - MA, SHWS - MA] ***(cont.)***

Envirosite ID: 2674892
EPA ID: N/R

RCRA VSQG ***(cont.)***

Owner/Operator Summary

Owner/Operator Name :	KYLER SEAFOOD & FOUR SEAS INC
Owner/Operator Address :	2 WASHBURN ST, NEW BEDFORD, MA 02740
Owner/Operator Country :	US
Owner/Operator Telephone :	N/R
Owner/Operator Email :	N/R
Owner/Operator Fax :	N/R
Legal Status :	Private
Owner/Operator Type :	Operator
Owner/Operator Start Date :	2023-09-15
Owner/Operator End Date :	N/R

Owner/Operator Name :	RALPH PACKER
Owner/Operator Address :	2 WASHBURN ST, NEW BEDFORD, MA 02740
Owner/Operator Country :	US
Owner/Operator Telephone :	N/R
Owner/Operator Email :	N/R
Owner/Operator Fax :	N/R
Legal Status :	Private
Owner/Operator Type :	Owner
Owner/Operator Start Date :	2023-09-15
Owner/Operator End Date :	N/R

Handler Activities Summary

U.S. Importer of Hazardous Waste :	N
Mixed Waste (Haz. and Radioactive) :	N/R
Recycler of Hazardous Waste :	N
Transporter of Hazardous Waste :	N
Treater, Storer or Disposer of HW :	N
Underground Injection Activity :	N
On-site Burner Exemption :	N
Furnace Exemption :	N
Used Oil Fuel Burner :	N
Used Oil Processor :	N
Used Oil Refiner :	N
Used Oil Fuel Marketer to Burner :	N
Used Oil Specification Marketer :	N
Used Oil Transfer Facility :	N
Used Oil Transporter :	N

Hazardous Waste Summary

Waste Code / Name :	D001 - IGNITABLE WASTE MA98 - OFF SPECIFICATION USED OIL FUEL THAT IS SHIPPED USING A HW MANIFEST

Map Id: 66
Direction: NE
Distance: 0.613 mi., 3237 ft.
Elevation: 6 ft.
Relative: Lower

Site Name : KYLER SEAFOOD | KYLER SEAFOOD & FOUR SEAS INC | ACUSHNET RIVER 2 WASHBURN STREET | 2 WASHBURN STREET ACUSHNET RIVER NEW BEDFORD | NEWBEDFORD | New Bedford, MA

Database(s) : [AUL - MA, ECHO, ERNS, FRS, FTTS INSP, HIST RELEASE - MA, HWG - MA, LUST - MA, MANIFEST EPA, RCRA VSQG, RELEASE - MA, SHWS - MA] ***(cont.)***

Envirosite ID: 2674892
EPA ID: N/R

RCRA VSQG ***(cont.)***

Notices of Violations Summary
Regulation Violated : N

RELEASE - MA

Facility Name : ACUSHNET RIVER
Facility Address : 2 WASHBURN STREET, NEW BEDFORD

Incident Summary
Release Tracking Number : 4-0026802
Notification Date : 2017-08-21
Category : TWO HR
OFC Town : NEW BEDFORD
Current Status : Permanent Solution with No Conditions
Current Date : 2017-10-20
Phase : Phase report not required or not submitted.
OHM : N/R
Agency Link : Click here for hyperlink provided by the agency.
Last Date in Agency List : 2024-11-18

Source Details
Source : 5 GALLON D

Location Details
Location : PRIVPROP
COMMERCIAL
WATERBODY

Chemicals
Chemical : N/R
Amount : N/R

Facility Name : BEHIND KYLER'S SEAFOOD
Facility Address : 2 WASHBURN STREET, NEW BEDFORD

Incident Summary
Release Tracking Number : 4-0027164
Notification Date : 2018-03-20
Category : TWO HR

Map Id: 66
Direction: NE
Distance: 0.613 mi., 3237 ft.
Elevation: 6 ft.
Relative: Lower

Site Name : KYLER SEAFOOD | KYLER SEAFOOD & FOUR SEAS INC | ACUSHNET RIVER 2 WASHBURN STREET | 2 WASHBURN STREET ACUSHNET RIVER NEW BEDFORD | NEWBEDFORD | New Bedford, MA

Database(s) : [AUL - MA, ECHO, ERNS, FRS, FTTS INSP, HIST RELEASE - MA, HWG - MA, LUST - MA, MANIFEST EPA, RCRA VSQG, RELEASE - MA, SHWS - MA] ***(cont.)***

Envirosite ID: 2674892
EPA ID: N/R

RELEASE - MA ***(cont.)***

OFC Town : NEW BEDFORD
Current Status : Permanent Solution with No Conditions
Current Date : 2018-05-16
Phase : Phase report not required or not submitted.
OHM : N/R
Agency Link : Click here for hyperlink provided by the agency.
Last Date in Agency List : 2024-11-18

Source Details
Source : FUELTANK
VEHICLE

Location Details
Location : COMMERCIAL

Chemicals
Chemical : N/R
Amount : N/R

Facility Name : KYLER SEAFOOD
Facility Address : 2 WASHBURN STREET, NEW BEDFORD

Incident Summary
Release Tracking Number : 4-0024367
Notification Date : 2013-01-28
Category : 72 HR
OFC Town : NEW BEDFORD
Current Status : Permanent Solution with Conditions
Current Date : 2017-08-03

Phase : Phase IV: Implementation of the Selected Remedial Action Alternative and Remedy Implementation Plan. The cleanup plan is implemented in Phase IV.

OHM : Oil
Agency Link : Click here for hyperlink provided by the agency.
Last Date in Agency List : 2024-11-18

Map Id: 66
Direction: NE
Distance: 0.613 mi., 3237 ft.
Elevation: 6 ft.
Relative: Lower

Site Name : KYLER SEAFOOD | KYLER SEAFOOD & FOUR SEAS INC | ACUSHNET RIVER 2 WASHBURN STREET | 2 WASHBURN STREET ACUSHNET RIVER NEW BEDFORD | NEWBEDFORD | New Bedford, MA

Database(s) : [AUL - MA, ECHO, ERNS, FRS, FTTS INSP, HIST RELEASE - MA, HWG - MA, LUST - MA, MANIFEST EPA, RCRA VSQG, RELEASE - MA, SHWS - MA] ***(cont.)***

Envirosite ID: 2674892
EPA ID: N/R

RELEASE - MA ***(cont.)***

Source Details
Source : USTOTHER
UST
TANK

Location Details
Location : COMMERCIAL

Chemicals
Chemical : #6 FUEL OIL
Amount : 0.5 INCH

Facility Name : KYLER SEAFOOD
Facility Address : 2 WASHBURN STREET, NEW BEDFORD, 027400000

Incident Summary
Release Tracking Number : 4-0024611
Notification Date : 2013-05-30
Category : 120 DY
OFC Town : NEW BEDFORD
Current Status : Permanent Solution with Conditions
Current Date : 2017-08-03
Phase : Phase report not required or not submitted.
OHM : Oil
Agency Link : Click here for hyperlink provided by the agency.
Last Date in Agency List : 2024-11-18

Source Details
Source : UNKNOWN

Location Details
Location : N/R

Chemicals
Chemical : C5 THRU C8 ALIPHATIC HYDROCARBONS
Amount : 710 MG/KG

Map Id: 66
Direction: NE
Distance: 0.613 mi., 3237 ft.
Elevation: 6 ft.
Relative: Lower

Site Name : KYLER SEAFOOD | KYLER SEAFOOD & FOUR SEAS INC | ACUSHNET RIVER 2 WASHBURN STREET | 2 WASHBURN STREET ACUSHNET RIVER NEW BEDFORD | NEWBEDFORD | New Bedford, MA

Database(s) : [AUL - MA, ECHO, ERNS, FRS, FTTS INSP, HIST RELEASE - MA, HWG - MA, LUST - MA, MANIFEST EPA, RCRA VSQG, RELEASE - MA, SHWS - MA] ***(cont.)***

Envirosite ID: 2674892
EPA ID: N/R

RELEASE - MA ***(cont.)***

Chemical : C9 THRU C10 AROMATIC HYDROCARBONS
Amount : 1270 MG/KG

Chemical : C9 THRU C12 ALIPHATIC HYDROCARBONS
Amount : 1100 MG/KG

Incident Summary
Release Tracking Number : 4-0025540
Notification Date : 2015-03-23
Category : 120 DY
OFC Town : NEW BEDFORD
Current Status : RAONR
Current Date : 2015-09-17
Phase : Phase report not required or not submitted.
OHM : Hazardous Material
Agency Link : Click here for hyperlink provided by the agency.
Last Date in Agency List : 2024-11-18

Source Details
Source : UNKNOWN

Location Details
Location : N/R

Chemicals
Chemical : VINYL CHLORIDE
Amount : 2.5 UG/L

SHWS - MA

Facility Name : ACUSHNET RIVER
Facility Address : 2 WASHBURN STREET, NEW BEDFORD

Incident Summary
Release Tracking Number : 4-0026802
Notification Date : 2017-08-21
Category : TWO HR
OFC Town : NEW BEDFORD
Current Status : Permanent Solution with No Conditions

Map Id: 66
Direction: NE
Distance: 0.613 mi., 3237 ft.
Elevation: 6 ft.
Relative: Lower

Site Name : KYLER SEAFOOD | KYLER SEAFOOD & FOUR SEAS INC | ACUSHNET RIVER 2 WASHBURN STREET | 2 WASHBURN STREET ACUSHNET RIVER NEW BEDFORD | NEWBEDFORD | New Bedford, MA

Database(s) : [AUL - MA, ECHO, ERNS, FRS, FTTS INSP, HIST RELEASE - MA, HWG - MA, LUST - MA, MANIFEST EPA, RCRA VSQG, RELEASE - MA, SHWS - MA] ***(cont.)***

Envirosite ID: 2674892
EPA ID: N/R

SHWS - MA ***(cont.)***

Current Date :	2017-10-20
Phase :	Phase report not required or not submitted.
OHM :	N/R
Agency Link :	Click here for hyperlink provided by the agency.
Last Date in Agency List :	2024-11-18

Source Details

Source :	5 GALLON D

Location Details

Location :	PRIVPROP COMMERCIAL WATERBODY

Response Action Information

Response Action Type :	RNFE
Status :	RECPT Transmittal or Notification Received
Submittal Date :	2017-10-20
Response Action Type :	RLFA
Status :	FOLOFF
Submittal Date :	2017-11-20
Response Action Type :	RAO Response Action Outcome - RAO
Status :	PSNRCD
Submittal Date :	2017-10-20
Response Action Type :	NOR
Status :	ISSUED
Submittal Date :	2017-08-24

Chemicals

Chemical :	N/R
Amount :	N/R
Facility Name :	BEHIND KYLER'S SEAFOOD
Facility Address :	2 WASHBURN STREET, NEW BEDFORD

Map Id: 66
Direction: NE
Distance: 0.613 mi., 3237 ft.
Elevation: 6 ft.
Relative: Lower

Site Name : KYLER SEAFOOD | KYLER SEAFOOD & FOUR SEAS INC | ACUSHNET RIVER 2 WASHBURN STREET | 2 WASHBURN STREET ACUSHNET RIVER NEW BEDFORD | NEWBEDFORD | New Bedford, MA

Database(s) : [AUL - MA, ECHO, ERNS, FRS, FTTS INSP, HIST RELEASE - MA, HWG - MA, LUST - MA, MANIFEST EPA, RCRA VSQG, RELEASE - MA, SHWS - MA] ***(cont.)***

Envirosite ID: 2674892
EPA ID: N/R

SHWS - MA ***(cont.)***

Incident Summary

Release Tracking Number :	4-0027164
Notification Date :	2018-03-20
Category :	TWO HR
OFC Town :	NEW BEDFORD
Current Status :	Permanent Solution with No Conditions
Current Date :	2018-05-16
Phase :	Phase report not required or not submitted.
OHM :	N/R
Agency Link :	Click here for hyperlink provided by the agency.
Last Date in Agency List :	2024-11-18

Source Details

Source :	FUELTANK VEHICLE

Location Details

Location :	COMMERCIAL

Response Action Information

Response Action Type :	BOL
Status :	RECPT Transmittal or Notification Received
Submittal Date :	2018-04-06
Response Action Type :	RLFA
Status :	FLDD1U
Submittal Date :	2018-03-20
Response Action Type :	BOL
Status :	SHPFAC
Submittal Date :	2018-05-10
Response Action Type :	RAO Response Action Outcome - RAO
Status :	TSAUD Level I - Technical Screen Audit
Submittal Date :	2018-06-13
Response Action Type :	RAO Response Action Outcome - RAO
Status :	PSNRCD
Submittal Date :	2018-05-16

Map Id: 66
Direction: NE
Distance: 0.613 mi., 3237 ft.
Elevation: 6 ft.
Relative: Lower

Site Name : KYLER SEAFOOD | KYLER SEAFOOD & FOUR SEAS INC | ACUSHNET RIVER 2 WASHBURN STREET | 2 WASHBURN STREET ACUSHNET RIVER NEW BEDFORD | NEWBEDFORD | New Bedford, MA

Database(s) : [AUL - MA, ECHO, ERNS, FRS, FTTS INSP, HIST RELEASE - MA, HWG - MA, LUST - MA, MANIFEST EPA, RCRA VSQG, RELEASE - MA, SHWS - MA] ***(cont.)***

Envirosite ID: 2674892
EPA ID: N/R

SHWS - MA ***(cont.)***

Response Action Type : NOR
Status : ISSUED
Submittal Date : 2018-04-05

Response Action Type : RNFE
Status : RECPT Transmittal or Notification Received
Submittal Date : 2018-05-16

Chemicals
Chemical : N/R
Amount : N/R

Facility Name : KYLER SEAFOOD
Facility Address : 2 WASHBURN STREET, NEW BEDFORD

Incident Summary
Release Tracking Number : 4-0024367
Notification Date : 2013-01-28
Category : 72 HR
OFC Town : NEW BEDFORD
Current Status : Permanent Solution with Conditions
Current Date : 2017-08-03

Phase : Phase IV: Implementation of the Selected Remedial Action Alternative and Remedy Implementation Plan. The cleanup plan is implemented in Phase IV.

OHM : Oil
Agency Link : Click here for hyperlink provided by the agency.
Last Date in Agency List : 2024-11-18

Source Details
Source : USTOTHER
UST
TANK

Location Details
Location : COMMERCIAL

Map Id: 66
Direction: NE
Distance: 0.613 mi., 3237 ft.
Elevation: 6 ft.
Relative: Lower

Site Name : KYLER SEAFOOD | KYLER SEAFOOD & FOUR SEAS INC | ACUSHNET RIVER 2 WASHBURN STREET | 2 WASHBURN STREET ACUSHNET RIVER NEW BEDFORD | NEWBEDFORD | New Bedford, MA

Database(s) : [AUL - MA, ECHO, ERNS, FRS, FTTS INSP, HIST RELEASE - MA, HWG - MA, LUST - MA, MANIFEST EPA, RCRA VSQG, RELEASE - MA, SHWS - MA] ***(cont.)***

Envirosite ID: 2674892
EPA ID: N/R

SHWS - MA ***(cont.)***

Response Action Information

Details for this site have been truncated due to the large number of available details for this site within this dataset. For the complete details for this site, contact your Envirosite account representative for a complimentary site report containing all of the details available.

Response Action Type :	RNFE
Status :	RECPT Transmittal or Notification Received
Submittal Date :	2013-03-28
Response Action Type :	RAO Response Action Outcome - RAO
Status :	PSARCD
Submittal Date :	2017-08-03
Response Action Type :	AUL Activity and Use Limitation
Status :	SNAUDI Level II - Audit Inspection
Submittal Date :	2023-05-11
Response Action Type :	TCLASS Tier Classification
Status :	LNKVTC RTN Linked to TCLASS Via Tier Classification Submittal
Submittal Date :	2014-01-17
Response Action Type :	RLFA
Status :	FLDRUN
Submittal Date :	2016-04-13
Response Action Type :	RAO Response Action Outcome - RAO
Status :	TSAUD Level I - Technical Screen Audit
Submittal Date :	2017-09-25
Response Action Type :	TCLASS Tier Classification
Status :	TIERII Tier 2 Classification
Submittal Date :	2014-01-17
Response Action Type :	PHSIII Phase 3
Status :	CSRCVD Completion Statement Received
Submittal Date :	2017-01-17
Response Action Type :	RLFA
Status :	FLDRUN
Submittal Date :	2014-06-18

Map Id: 66
Direction: NE
Distance: 0.613 mi., 3237 ft.
Elevation: 6 ft.
Relative: Lower

Site Name : KYLER SEAFOOD | KYLER SEAFOOD & FOUR SEAS INC | ACUSHNET RIVER 2 WASHBURN STREET | 2 WASHBURN STREET ACUSHNET RIVER NEW BEDFORD | NEWBEDFORD | New Bedford, MA

Database(s) : [AUL - MA, ECHO, ERNS, FRS, FTTS INSP, HIST RELEASE - MA, HWG - MA, LUST - MA, MANIFEST EPA, RCRA VSQG, RELEASE - MA, SHWS - MA] ***(cont.)***

Envirosite ID: 2674892
EPA ID: N/R

SHWS - MA ***(cont.)***

Response Action Type : PHASII Phase 2
Status : CSRCVD Completion Statement Received
Submittal Date : 2017-01-17

Response Action Type : PHASII Phase 2
Status : TSAUD Level I - Technical Screen Audit
Submittal Date : 2017-01-25

Response Action Type : RLFA
Status : FLDRUN
Submittal Date : 2023-04-21

Response Action Type : AUDCOM
Status : NAFNVD
Submittal Date : 2023-05-11

Response Action Type : NOR
Status : ISSUED
Submittal Date : 2013-01-30

Response Action Type : TCLASS Tier Classification
Status : RECPT Transmittal or Notification Received
Submittal Date : 2014-01-17

Chemicals
Chemical : #6 FUEL OIL
Amount : 0.5 INCH

Facility Name : KYLER SEAFOOD
Facility Address : 2 WASHBURN STREET, NEW BEDFORD, 027400000

Incident Summary
Release Tracking Number : 4-0025540
Notification Date : 2015-03-23
Category : 120 DY
OFC Town : NEW BEDFORD
Current Status : RAONR
Current Date : 2015-09-17
Phase : Phase report not required or not submitted.
OHM : Hazardous Material

Map Id: 66
Direction: NE
Distance: 0.613 mi., 3237 ft.
Elevation: 6 ft.
Relative: Lower

Site Name : KYLER SEAFOOD | KYLER SEAFOOD & FOUR SEAS INC | ACUSHNET RIVER 2 WASHBURN STREET | 2 WASHBURN STREET ACUSHNET RIVER NEW BEDFORD | NEWBEDFORD | New Bedford, MA

Database(s) : [AUL - MA, ECHO, ERNS, FRS, FTTS INSP, HIST RELEASE - MA, HWG - MA, LUST - MA, MANIFEST EPA, RCRA VSQG, RELEASE - MA, SHWS - MA] ***(cont.)***

Envirosite ID: 2674892
EPA ID: N/R

SHWS - MA ***(cont.)***

Agency Link : Click here for hyperlink provided by the agency.
Last Date in Agency List : 2024-11-18

Source Details
Source : UNKNOWN

Response Action Information
Response Action Type : AUL Activity and Use Limitation
Status : LEGNOT Legal Notice Published
Submittal Date : 2017-06-26

Response Action Type : TCLASS Tier Classification
Status : RECPT Transmittal or Notification Received
Submittal Date : 2014-01-17

Response Action Type : AUL Activity and Use Limitation
Status : RECPT Transmittal or Notification Received
Submittal Date : 2017-06-19

Response Action Type : TCLASS Tier Classification
Status : LNKVTC RTN Linked to TCLASS Via Tier Classification Submittal
Submittal Date : 2015-09-17

Response Action Type : TCLASS Tier Classification
Status : LNKVTC RTN Linked to TCLASS Via Tier Classification Submittal
Submittal Date : 2014-01-17

Response Action Type : AUL Activity and Use Limitation
Status : SNAUDI Level II - Audit Inspection
Submittal Date : 2023-05-11

Response Action Type : RNFE
Status : RECPT Transmittal or Notification Received
Submittal Date : 2015-03-23

Response Action Type : TCLASS Tier Classification
Status : TIERII Tier 2 Classification
Submittal Date : 2015-09-17

Map Id: 66
Direction: NE
Distance: 0.613 mi., 3237 ft.
Elevation: 6 ft.
Relative: Lower

Site Name : KYLER SEAFOOD | KYLER SEAFOOD & FOUR SEAS INC | ACUSHNET RIVER 2 WASHBURN STREET | 2 WASHBURN STREET ACUSHNET RIVER NEW BEDFORD | NEWBEDFORD | New Bedford, MA

Database(s) : [AUL - MA, ECHO, ERNS, FRS, FTTS INSP, HIST RELEASE - MA, HWG - MA, LUST - MA, MANIFEST EPA, RCRA VSQG, RELEASE - MA, SHWS - MA] ***(cont.)***

Envirosite ID: 2674892
EPA ID: N/R

SHWS - MA ***(cont.)***

Response Action Type : NOR
Status : ISSUED
Submittal Date : 2015-06-11

Response Action Type : TCLASS Tier Classification
Status : REVRCD Revised Statement or Transmittal Received
Submittal Date : 2015-09-17

Response Action Type : AUL Activity and Use Limitation
Status : TSAUD Level I - Technical Screen Audit
Submittal Date : 2017-09-25

Response Action Type : TCLASS Tier Classification
Status : LEGNOT Legal Notice Published
Submittal Date : 2014-01-30

Response Action Type : RAONR RAO Not Required
Status : RTCLSS Linked to a Tier Classified Site
Submittal Date : 2015-09-17

Response Action Type : TCLASS Tier Classification
Status : TIERII Tier 2 Classification
Submittal Date : 2014-01-17

Chemicals
Chemical : VINYL CHLORIDE
Amount : 2.5 UG/L

Incident Summary
Release Tracking Number : 4-0024611
Notification Date : 2013-05-30
Category : 120 DY
OFC Town : NEW BEDFORD
Current Status : Permanent Solution with Conditions
Current Date : 2017-08-03
Phase : Phase report not required or not submitted.
OHM : Oil
Agency Link : Click here for hyperlink provided by the agency.
Last Date in Agency List : 2024-11-18

Map Id: 66
Direction: NE
Distance: 0.613 mi., 3237 ft.
Elevation: 6 ft.
Relative: Lower

Site Name : KYLER SEAFOOD | KYLER SEAFOOD & FOUR SEAS INC | ACUSHNET RIVER 2 WASHBURN STREET | 2 WASHBURN STREET ACUSHNET RIVER NEW BEDFORD | NEWBEDFORD | New Bedford, MA

Database(s) : [AUL - MA, ECHO, ERNS, FRS, FTTS INSP, HIST RELEASE - MA, HWG - MA, LUST - MA, MANIFEST EPA, RCRA VSQG, RELEASE - MA, SHWS - MA] ***(cont.)***

Envirosite ID: 2674892
EPA ID: N/R

SHWS - MA ***(cont.)***

Source Details
Source : UNKNOWN

Response Action Information
Response Action Type : TCLASS Tier Classification
Status : TIERII Tier 2 Classification
Submittal Date : 2014-01-17

Response Action Type : RAO Response Action Outcome - RAO
Status : PSARCD
Submittal Date : 2017-08-03

Response Action Type : TCLASS Tier Classification
Status : REVRCD Revised Statement or Transmittal Received
Submittal Date : 2015-09-17

Response Action Type : AUL Activity and Use Limitation
Status : TSAUD Level I - Technical Screen Audit
Submittal Date : 2017-09-25

Response Action Type : RAO Response Action Outcome - RAO
Status : TSAUD Level I - Technical Screen Audit
Submittal Date : 2017-09-25

Response Action Type : TCLASS Tier Classification
Status : LEGNOT Legal Notice Published
Submittal Date : 2014-01-30

Response Action Type : RAONR RAO Not Required
Status : RTCLSS Linked to a Tier Classified Site
Submittal Date : 2014-01-17

Response Action Type : TCLASS Tier Classification
Status : LNKVTC RTN Linked to TCLASS Via Tier Classification Submittal
Submittal Date : 2015-09-17

Response Action Type : AUL Activity and Use Limitation
Status : SNAUDI Level II - Audit Inspection
Submittal Date : 2023-05-11

Map Id: 66
Direction: NE
Distance: 0.613 mi., 3237 ft.
Elevation: 6 ft.
Relative: Lower

Site Name : KYLER SEAFOOD | KYLER SEAFOOD & FOUR SEAS INC | ACUSHNET RIVER 2 WASHBURN STREET | 2 WASHBURN STREET ACUSHNET RIVER NEW BEDFORD | NEWBEDFORD | New Bedford, MA

Database(s) : [AUL - MA, ECHO, ERNS, FRS, FTTS INSP, HIST RELEASE - MA, HWG - MA, LUST - MA, MANIFEST EPA, RCRA VSQG, RELEASE - MA, SHWS - MA] ***(cont.)***

Envirosite ID: 2674892
EPA ID: N/R

SHWS - MA ***(cont.)***

Response Action Type : TCLASS Tier Classification
Status : RECPT Transmittal or Notification Received
Submittal Date : 2014-01-17

Response Action Type : AUL Activity and Use Limitation
Status : LEGNOT Legal Notice Published
Submittal Date : 2017-06-26

Response Action Type : RNFE
Status : RECPT Transmittal or Notification Received
Submittal Date : 2013-05-30

Response Action Type : NOR
Status : ISSUED
Submittal Date : 2013-07-18

Response Action Type : TCLASS Tier Classification
Status : TIERII Tier 2 Classification
Submittal Date : 2015-09-17

Response Action Type : TCLASS Tier Classification
Status : LNKVTC RTN Linked to TCLASS Via Tier Classification Submittal
Submittal Date : 2014-01-17

Chemicals

Chemical : C5 THRU C8 ALIPHATIC HYDROCARBONS
Amount : 710 MG/KG

Chemical : C9 THRU C10 AROMATIC HYDROCARBONS
Amount : 1270 MG/KG

Chemical : C9 THRU C12 ALIPHATIC HYDROCARBONS
Amount : 1100 MG/KG

Map Id: N67
Direction: SE
Distance: 0.618 mi., 3263 ft.
Elevation: 6 ft.
Relative: Lower

Site Name : MARITIME TERMINAL INC | NEW BEDFORD HARBOR | F/V SANTA BARBARA NEAR 276 MACARTHUR DR | 276 MACARTHUR DR -WHALERS WHARF | 276 MACARTHUR DR
NEW BEDFORD, MA

Database(s) : [ECHO, FRS, HIST RELEASE - MA, HWG - MA, MANIFEST EPA, RELEASE - MA, SHWS - MA]

Envirosite ID: 2707508
EPA ID: MV5089968500

ECHO

Facility Name :	MARITIME TERMINAL INC
Facility Address :	276 MACARTHUR DR -WHALERS WHARF, NEW BEDFORD, MA 02740
County :	BRISTOL
Last Inspection Date :	N/R
Registry ID :	110010707887
FIPS Code :	25005
EPA Region :	01
Inspection Count :	0
Last Inspection Days :	N/R
Informal Count :	0
Last Informal Action Date :	N/R
Formal Action Count :	0
Last Formal Action Date :	1999-07-13
Total Penalties :	0
Penalty Count :	N/R
Last Penalty Date :	1999-07-13
Last Penalty Amount :	13867
QTRS IN NC :	N/R
Programs IN SNC :	0
Current Compliance Status :	N/R
Three-Year Compliance Status :	N/R
Collection Method :	ADDRESS MATCHING-HOUSE NUMBER
Reference Point :	CENTER OF A FACILITY OR STATION
Accuracy Meters :	30
Derived Tribes :	Mashpee Wampanoag Tribe - 18 mile(s), Wampanoag Tribe of Gay Head (Aquinnah) - 21 mile(s)
Derived HUC :	01090002
Derived WBD :	010900020401
Derived STCTY FIPS :	25005
Derived Zip :	02740
Derived CD113 :	09
Derived CB2010 :	250056513001007
MYRTK Universe :	NNN
NPDES IDs :	N/R
CWA Permit Types :	N/R
CWA Compliance Tracking :	N/R
CWA NAICS :	N/R
CWA SICS :	N/R
CWA Inspection Count :	N/R
CWA Last Inspection Days :	N/R
CWA Informal Count :	N/R
CWA Formal Action Count :	N/R
CWA Last Formal Action Date :	N/R
CWA Penalties :	N/R
CWA Last Penalty Date :	N/R
CWA Last Penalty Amount :	N/R
CWA Quarters IN NC :	N/R

Map Id: N67
Direction: SE
Distance: 0.618 mi., 3263 ft.
Elevation: 6 ft.
Relative: Lower

Site Name : MARITIME TERMINAL INC | NEW BEDFORD HARBOR | F/V SANTA BARBARA NEAR 276 MACARTHUR DR | 276 MACARTHUR DR -WHALERS WHARF | 276 MACARTHUR DR
NEW BEDFORD, MA

Database(s) : [ECHO, FRS, HIST RELEASE - MA, HWG - MA, MANIFEST EPA, RELEASE - MA, SHWS - MA] ***(cont.)***

Envirosite ID: 2707508
EPA ID: MV5089968500

ECHO ***(cont.)***

CWA Current Compliance Status :	N/R
CWA Current SNC Flag :	N
CWA 13 Quarters Compliance Status :	N/R
CWA 13 Quarters Effluent Exceedances:	N/R
CWA Three-Year QNCR Codes :	N/R
DFR URL :	Click here for hyperlink provided by the agency.
Facility SIC :	N/R
Facility NAICS :	N/R
Facility Last Inspection EPA Date :	N/R
Facility Last Inspection State Date :	N/R
Facility Last Formal Act EPA Date :	1999-07-13
Facility Last Formal Act State Date :	N/R
Facility Last Informal Act EPA Date :	N/R
Facility Last Informal Act State Date:	N/R
Facility Federal Agency :	N/R
TRI Reporter :	N/R
Facility Imp Water Flag :	N/R
Current SNC Flag :	N
Indian County Flag :	N
Federal Flag :	N/R
US Mexico Border Flag :	N/R
Chesapeak Bay Flag :	N/R
AIR Flag :	N
NPDES Flag :	N
SDWIS Flag :	N
RCRA Flag :	N
TRI Flag :	N
GHG Flag :	N
Major Flag :	N/R
Active Flag :	N/R
NAA Flag :	Y
Latitude :	41.63904
Longitude :	-70.92315
Last Date in Agency List :	2025-02-19

FRS

Facility Name :	MARITIME TERMINAL INC
Facility Address :	276 MACARTHUR DR -WHALERS WHARF, NEW BEDFORD, MA 02740-7303
County :	BRISTOL

Site Details

Registry ID :	110010707887
FRS Facility URL :	Click here for hyperlink provided by the agency.
Last Date in Agency List :	2024-12-16

Map Id: N67
Direction: SE
Distance: 0.618 mi., 3263 ft.
Elevation: 6 ft.
Relative: Lower

Site Name : MARITIME TERMINAL INC | NEW BEDFORD HARBOR | F/V SANTA BARBARA NEAR 276 MACARTHUR DR | 276 MACARTHUR DR -WHALERS WHARF | 276 MACARTHUR DR
NEW BEDFORD, MA

Database(s) : [ECHO, FRS, HIST RELEASE - MA, HWG - MA, MANIFEST EPA, RELEASE - MA, SHWS - MA] ***(cont.)***

Envirosite ID: 2707508
EPA ID: MV5089968500

FRS ***(cont.)***

Source Description
Source Description : ICIS provides a database that, when complete, will contain enforcement and compliance information across most of EPA's programs. The vision for ICIS is to replace EPA's independent databases that contain enforcement data with a single repository for that information. Currently, ICIS contains all Federal Administrative and Judicial enforcement actions and a subset of the Permit Compliance System (PCS), which supports the National Pollutant Discharge Elimination System (NPDES). This information is maintained in ICIS by EPA in the Regional offices and at Headquarters. A future release of ICIS will completely replace PCS and will integrate that information with Federal actions already in the system. ICIS also has the capability to track other activities that support compliance and enforcement programs, including incident tracking, compliance assistance, and compliance monitoring. The MA-EPICS is the central repository for all environmental protection data for the State of Massachusetts.

FRS Environmental Interest
Source and System ID : ICIS - 46034
MA-EPICS - 523324

HIST RELEASE - MA

Facility Address : NEAR 276 MACARTHUR DR, NEW BEDFORD

Notification Date : 2014-12-16
RTN Number : 4-25436
Assoc ID : N/R
Source : UNKNOWN
Category : TWO HR
Location Aid : NEW BEDFORD HARBOR
Location : WATERBODY
Municipality : NEW BEDFORD
Last Date in Agency List : 2015-04-09

Chemical Information
Chemical : OIL SHEEN

HWG - MA

Facility Name : MARITIME TERMINAL
Facility Address : 276 MACARTHUR DR, NEW BEDFORD, MA 02740

EPA ID : MV5089968500
2nd Name : N/R

Map Id: N67
Direction: SE
Distance: 0.618 mi., 3263 ft.
Elevation: 6 ft.
Relative: Lower

Site Name : MARITIME TERMINAL INC | NEW BEDFORD HARBOR | F/V SANTA BARBARA NEAR 276 MACARTHUR DR | 276 MACARTHUR DR -WHALERS WHARF | 276 MACARTHUR DR
NEW BEDFORD, MA

Database(s) : [ECHO, FRS, HIST RELEASE - MA, HWG - MA, MANIFEST EPA, RELEASE - MA, SHWS - MA] ***(cont.)***

Envirosite ID: 2707508
EPA ID: MV5089968500

HWG - MA ***(cont.)***

Phone :	N/R
RCRA Generator Status :	N/R
State Generator Status :	VQG-MA
Last Date in Agency List :	2025-03-18

MANIFEST EPA

Manifest Details

Manifest Number :	021141506JJK
Shipped Date :	2021-01-08
Updated Date :	2021-01-13
Received Date :	2021-01-08
Status :	Signed
Generator ID :	MV5089968500
Generator Name :	F/V SANTA BARBARA
Generator Address :	276 MACARTHUR DRIVE, NEW BEDFORD, MA 02740
Generator Mailing :	276 MACARTHUR DRIVE, NEW BEDFORD, MA 02740
Generator Contact :	N/R
Destination ID :	RIR000500025
Destination Name :	WESTERN OIL INC
Destination Mailing :	PO BOX 518, LINCOLN, RI 02865
Destination Address :	1 DUCHESS WAY, LINCOLN, RI 02865
Destination Contact :	N/R
Submission Type :	DataImage5Copy
Origin Type :	Service
Manifest Residue :	N
Rejection :	N
Last Date in Agency List :	2024-12-03

Waste Details

Waste Line Number :	1
Is DOT Hazardous :	N
DOT ID Number :	N/R
DOT Information :	N/R
Non Waste Description :	NA 1993, COMBUSTIBLE LIQUIDS, N.O.S. (OIL/WATER) COMB. LIQ. PG III
Quantity :	290 Gallons
Quantity Tons, Acute, Non-Acute :	1.209341, 0, 1.209341
Quantity Kg, Acute, Non-Acute :	0, 1096.9087
Quantity Tons, Haz, Non-Haz :	0, 1.209341
Quantity Kg, Haz, Non-Haz :	0, 1096.9087
Management Method :	-
Is EPA Waste :	N
Federal Code :	N/R
State Code :	MA - MA98, RI - R014

RELEASE - MA

Facility Name :	NEW BEDFORD HARBOR
Facility Address :	NEAR 276 MACARTHUR DR, NEW BEDFORD

Map Id: N67
Direction: SE
Distance: 0.618 mi., 3263 ft.
Elevation: 6 ft.
Relative: Lower

Site Name : MARITIME TERMINAL INC | NEW BEDFORD HARBOR | F/V SANTA BARBARA NEAR 276 MACARTHUR DR | 276 MACARTHUR DR -WHALERS WHARF | 276 MACARTHUR DR
NEW BEDFORD, MA

Database(s) : [ECHO, FRS, HIST RELEASE - MA, HWG - MA, MANIFEST EPA, RELEASE - MA, SHWS - MA] ***(cont.)***

Envirosite ID: 2707508
EPA ID: MV5089968500

RELEASE - MA ***(cont.)***

Incident Summary

Release Tracking Number :	4-0025436
Notification Date :	2014-12-16
Category :	TWO HR
OFC Town :	NEW BEDFORD
Current Status :	ADQREG
Current Date :	2015-07-28
Phase :	Phase report not required or not submitted.
OHM :	Oil
Agency Link :	Click here for hyperlink provided by the agency.
Last Date in Agency List :	2024-11-18

Source Details

Source :	UNKNOWN

Location Details

Location :	WATERBODY

Chemicals

Chemical :	OIL SHEEN
Amount :	N/R

SHWS - MA

Facility Name :	NEW BEDFORD HARBOR
Facility Address :	NEAR 276 MACARTHUR DR, NEW BEDFORD

Incident Summary

Release Tracking Number :	4-0025436
Notification Date :	2014-12-16
Category :	TWO HR
OFC Town :	NEW BEDFORD
Current Status :	ADQREG
Current Date :	2015-07-28
Phase :	Phase report not required or not submitted.
OHM :	Oil
Agency Link :	Click here for hyperlink provided by the agency.
Last Date in Agency List :	2024-11-18

Map Id: N67
Direction: SE
Distance: 0.618 mi., 3263 ft.
Elevation: 6 ft.
Relative: Lower

Site Name : MARITIME TERMINAL INC | NEW BEDFORD HARBOR | F/V SANTA BARBARA NEAR 276 MACARTHUR DR | 276 MACARTHUR DR -WHALERS WHARF | 276 MACARTHUR DR
NEW BEDFORD, MA

Database(s) : [ECHO, FRS, HIST RELEASE - MA, HWG - MA, MANIFEST EPA, RELEASE - MA, SHWS - MA] ***(cont.)***

Envirosite ID: 2707508
EPA ID: MV5089968500

SHWS - MA ***(cont.)***

Source Details
Source : UNKNOWN

Location Details
Location : WATERBODY

Response Action Information
Response Action Type : RLFA
Status : FLDD1U
Submittal Date : 2014-12-16

Response Action Type : RAONR RAO Not Required
Status : USCG Release Overseen by US Coast Guard
Submittal Date : 2015-07-28

Chemicals
Chemical : OIL SHEEN
Amount : N/R

Map Id: M68
Direction: S
Distance: 0.619 mi., 3267 ft.
Elevation: 69 ft.
Relative: Higher

Site Name : ACUSHNET RIVER
3 MILL ST
NEW BEDFORD, MA

Database(s) : [HIST RELEASE - MA, RELEASE - MA, SHWS - MA]

Envirosite ID: 2670039
EPA ID: N/R

HIST RELEASE - MA

Facility Address : 3 MILL ST, NEW BEDFORD

Notification Date : 2013-11-26
RTN Number : 4-24887
Assoc ID : N/R
Source : UNKNOWN
Category : TWO HR
Location Aid : ACUSHNET RIVER
Location : WATERBODY

Map Id: M68
Direction: S
Distance: 0.619 mi., 3267 ft.
Elevation: 69 ft.
Relative: Higher

Site Name : ACUSHNET RIVER
3 MILL ST
NEW BEDFORD, MA

Database(s) : [HIST RELEASE - MA, RELEASE - MA, SHWS - MA] ***(cont.)***

Envirosite ID: 2670039
EPA ID: N/R

HIST RELEASE - MA ***(cont.)***

Municipality : NEW BEDFORD
Last Date in Agency List : 2015-04-09

Chemical Information
Chemical : #2 FUEL OIL 25.0 GAL

RELEASE - MA

Facility Name : ACUSHNET RIVER
Facility Address : 3 MILL ST, NEW BEDFORD

Incident Summary
Release Tracking Number : 4-0024887
Notification Date : 2013-11-26
Category : TWO HR
OFC Town : NEW BEDFORD
Current Status : ADQREG
Current Date : 2014-08-27
Phase : Phase report not required or not submitted.
OHM : Oil
Agency Link : Click here for hyperlink provided by the agency.
Last Date in Agency List : 2024-11-18

Source Details
Source : UNKNOWN

Location Details
Location : WATERBODY

Chemicals
Chemical : #2 FUEL OIL
Amount : 25 GAL

SHWS - MA

Facility Name : ACUSHNET RIVER
Facility Address : 3 MILL ST, NEW BEDFORD

Incident Summary
Release Tracking Number : 4-0024887
Notification Date : 2013-11-26
Category : TWO HR
OFC Town : NEW BEDFORD

Map Id: M68
Direction: S
Distance: 0.619 mi., 3267 ft.
Elevation: 69 ft.
Relative: Higher

Site Name : ACUSHNET RIVER
3 MILL ST
NEW BEDFORD, MA

Database(s) : [HIST RELEASE - MA, RELEASE - MA, SHWS - MA] ***(cont.)***

Envirosite ID: 2670039
EPA ID: N/R

SHWS - MA ***(cont.)***

Current Status :	ADQREG
Current Date :	2014-08-27
Phase :	Phase report not required or not submitted.
OHM :	Oil
Agency Link :	Click here for hyperlink provided by the agency.
Last Date in Agency List :	2024-11-18

Source Details

Source :	UNKNOWN

Location Details

Location :	WATERBODY

Response Action Information

Response Action Type :	RLFA
Status :	FLDDO
Submittal Date :	2013-11-27
Response Action Type :	RLFA
Status :	FLDD1U
Submittal Date :	2013-11-26
Response Action Type :	RLFA
Status :	FLDRUN
Submittal Date :	2013-11-29
Response Action Type :	RAONR RAO Not Required
Status :	USCG Release Overseen by US Coast Guard
Submittal Date :	2014-08-27
Response Action Type :	RLFA
Status :	FLDRUN
Submittal Date :	2013-11-27

Chemicals

Chemical :	#2 FUEL OIL
Amount :	25 GAL

Map Id: 69
Direction: WSW
Distance: 0.623 mi., 3292 ft.
Elevation: 101 ft.
Relative: Higher

Site Name : SEASIDE TOWING
13 BROOK STREET
NEW BEDFORD | New Bedford, MA 02740

Database(s) : [LAST - MA, MANIFEST EPA, RELEASE - MA, SHWS - MA]

Envirosite ID: 44652241
EPA ID: N/R

LAST - MA

Facility Name :	SEASIDE TOWING
Facility Address :	13 BROOK STREET, NEW BEDFORD

Incident Information

Notification Date :	2022-01-12
Release Tracking Number :	4-0029160
Category :	TWO HR
OFC Town :	NEW BEDFORD
Current Status :	Permanent Solution with No Conditions
Current Date :	2022-03-21
Phase :	Phase report not required or not submitted.
OHM :	N/R
Agency Link :	Click here for hyperlink provided by the agency.
Last Date in Agency List :	2024-11-18

Source Details

Source :	AST

Location Details

Location :	COMMERCIAL

Chemicals

Chemical :	N/R
Amount :	N/R

MANIFEST EPA

Manifest Details

Manifest Number :	021045061JJK
Shipped Date :	2022-03-21
Updated Date :	2022-04-09
Received Date :	2022-03-24
Status :	Signed
Generator ID :	MAD089353023
Generator Name :	Seaside Towing
Generator Address :	13 Brook Street, New Bedford, MA 02740
Generator Mailing :	13 Brook Street, New Bedford, MA 02740
Generator Contact :	N/R
Destination ID :	RID040098352
Destination Name :	Northland Environmental, LLC
Destination Mailing :	275 Allens Avenue, Providence, RI 02905
Destination Address :	275 Allens Avenue, Providence, RI 02905
Destination Contact :	N/R
Submission Type :	DataImage5Copy
Origin Type :	Service
Manifest Residue :	N
Rejection :	N
Last Date in Agency List :	2024-12-03

Map Id: 69
Direction: WSW
Distance: 0.623 mi., 3292 ft.
Elevation: 101 ft.
Relative: Higher

Site Name : SEASIDE TOWING
13 BROOK STREET
NEW BEDFORD | New Bedford, MA 02740

Database(s) : [LAST - MA, MANIFEST EPA, RELEASE - MA, SHWS - MA] ***(cont.)***

Envirosite ID: 44652241
EPA ID: N/R

MANIFEST EPA ***(cont.)***

Waste Details

Waste Line Number :	1
Is DOT Hazardous :	N
DOT ID Number :	N/R
DOT Information :	N/R
Non Waste Description :	NON DOT NON RCRA REGULATED LIQUID
Quantity :	275 Gallons
Quantity Tons, Acute, Non-Acute :	1.146789, 0, 1.146789
Quantity Kg, Acute, Non-Acute :	0, 1040.172
Quantity Tons, Haz, Non-Haz :	0, 1.146789
Quantity Kg, Haz, Non-Haz :	0, 1040.172
Management Method :	H141 - STORAGE, BULKING AND/OR TRANSFER OFF SITE
Is EPA Waste :	N
Federal Code :	N/R
State Code :	MA - MA98, RI - R014

Waste Line Number :	2
Is DOT Hazardous :	N
DOT ID Number :	N/R
DOT Information :	N/R
Non Waste Description :	NON DOT/NON RCRA REGULATED SOLID
Quantity :	1500 Pounds
Quantity Tons, Acute, Non-Acute :	0.75, 0, 0.75
Quantity Kg, Acute, Non-Acute :	0, 680.2725
Quantity Tons, Haz, Non-Haz :	0, 0.75
Quantity Kg, Haz, Non-Haz :	0, 680.2725
Management Method :	H141 - STORAGE, BULKING AND/OR TRANSFER OFF SITE
Is EPA Waste :	N
Federal Code :	N/R
State Code :	MA - MA01, RI - R015

Manifest Details

Manifest Number :	021043893JJK
Shipped Date :	2022-01-20
Updated Date :	2022-01-31
Received Date :	2022-01-27
Status :	Signed
Generator ID :	MAD089353023
Generator Name :	Seaside Towing
Generator Address :	13 Brook Street, New Bedford, MA 02740
Generator Mailing :	13 Brook Street, New Bedford, MA 02740
Generator Contact :	N/R
Destination ID :	RID040098352
Destination Name :	Northland Environmental, LLC
Destination Mailing :	275 Allens Avenue, Providence, RI 02905
Destination Address :	275 Allens Avenue, Providence, RI 02905
Destination Contact :	N/R
Submission Type :	DataImage5Copy
Origin Type :	Service
Manifest Residue :	N
Rejection :	N
Last Date in Agency List :	2024-12-03

Map Id: 69
Direction: WSW
Distance: 0.623 mi., 3292 ft.
Elevation: 101 ft.
Relative: Higher

Site Name : SEASIDE TOWING
13 BROOK STREET
NEW BEDFORD | New Bedford, MA 02740

Database(s) : [LAST - MA, MANIFEST EPA, RELEASE - MA, SHWS - MA] ***(cont.)***

Envirosite ID: 44652241
EPA ID: N/R

MANIFEST EPA ***(cont.)***

Waste Details

Waste Line Number :	1
Is DOT Hazardous :	N
DOT ID Number :	N/R
DOT Information :	N/R
Non Waste Description :	NON DOT/NON RCRA REGULATED SOLID
Quantity :	2400 Pounds
Quantity Tons, Acute, Non-Acute :	1.2, 0, 1.2
Quantity Kg, Acute, Non-Acute :	0, 1088.436
Quantity Tons, Haz, Non-Haz :	0, 1.2
Quantity Kg, Haz, Non-Haz :	0, 1088.436
Management Method :	H141 - STORAGE, BULKING AND/OR TRANSFER OFF SITE
Is EPA Waste :	N
Federal Code :	N/R
State Code :	MA - MA01, RI - R015

Manifest Details

Manifest Number :	021043892JJK
Shipped Date :	2022-01-17
Updated Date :	2022-02-01
Received Date :	2022-01-20
Status :	Signed
Generator ID :	MAD089353023
Generator Name :	Seaside Towing
Generator Address :	13 Brook Street, New Bedford, MA 02740
Generator Mailing :	13 13 Brook Street, New Bedford, MA 02740
Generator Contact :	N/R
Destination ID :	MAD062179890
Destination Name :	TRADEBE T&R OF STOUGHTON, LLC
Destination Mailing :	441R CANTON ST, STOUGHTON, MA 02072
Destination Address :	441R 441R Canton Street, Stoughton, MA 02072
Destination Contact :	N/R
Submission Type :	DataImage5Copy
Origin Type :	Service
Manifest Residue :	N
Rejection :	N
Last Date in Agency List :	2024-12-03

Waste Details

Waste Line Number :	1
Is DOT Hazardous :	Y
DOT ID Number :	NA1993
DOT Information :	NA1993 COMBUSTIBLE LIQUID, N.O.S. COMB LIQ III
Non Waste Description :	N/R
Quantity :	1641 Gallons
Quantity Tons, Acute, Non-Acute :	6.8432026, 0, 6.8432026
Quantity Kg, Acute, Non-Acute :	0, 6206.99
Quantity Tons, Haz, Non-Haz :	0, 6.8432026
Quantity Kg, Haz, Non-Haz :	0, 6206.99
Management Method :	H135 - DISCHARGE TO SEWER/POTW OR NPDES
Is EPA Waste :	N
Federal Code :	N/R

Map Id: 69
Direction: WSW
Distance: 0.623 mi., 3292 ft.
Elevation: 101 ft.
Relative: Higher

Site Name : SEASIDE TOWING
13 BROOK STREET
NEW BEDFORD | New Bedford, MA 02740

Database(s) : [LAST - MA, MANIFEST EPA, RELEASE - MA, SHWS - MA] ***(cont.)***

Envirosite ID: 44652241
EPA ID: N/R

MANIFEST EPA ***(cont.)***

State Code : MA - MA98

RELEASE - MA

Facility Name : SEASIDE TOWING
Facility Address : 13 BROOK STREET, NEW BEDFORD

Incident Summary
Release Tracking Number : 4-0029160
Notification Date : 2022-01-12
Category : TWO HR
OFC Town : NEW BEDFORD
Current Status : Permanent Solution with No Conditions
Current Date : 2022-03-21
Phase : Phase report not required or not submitted.
OHM : N/R
Agency Link : Click here for hyperlink provided by the agency.
Last Date in Agency List : 2024-11-18

Source Details
Source : AST
DRUMS
UNKNOWN

Location Details
Location : COMMERCIAL

Chemicals
Chemical : N/R
Amount : N/R

SHWS - MA

Facility Name : SEASIDE TOWING
Facility Address : 13 BROOK STREET, NEW BEDFORD

Incident Summary
Release Tracking Number : 4-0029160
Notification Date : 2022-01-12
Category : TWO HR
OFC Town : NEW BEDFORD
Current Status : Permanent Solution with No Conditions
Current Date : 2022-03-21
Phase : Phase report not required or not submitted.
OHM : N/R
Agency Link : Click here for hyperlink provided by the agency.

Map Id: 69
Direction: WSW
Distance: 0.623 mi., 3292 ft.
Elevation: 101 ft.
Relative: Higher

Site Name : SEASIDE TOWING
13 BROOK STREET
NEW BEDFORD | New Bedford, MA 02740

Database(s) : [LAST - MA, MANIFEST EPA, RELEASE - MA, SHWS - MA] ***(cont.)***

Envirosite ID: 44652241
EPA ID: N/R

SHWS - MA ***(cont.)***

Last Date in Agency List : 2024-11-18

Source Details
Source : AST
DRUMS
UNKNOWN

Location Details
Location : COMMERCIAL

Response Action Information
Response Action Type : NOR
Status : ISSUED
Submittal Date : 2022-01-19

Response Action Type : RLFA
Status : FLDD1U
Submittal Date : 2021-01-13

Response Action Type : RAO Response Action Outcome - RAO
Status : TSAUD Level I - Technical Screen Audit
Submittal Date : 2022-03-24

Response Action Type : RAO Response Action Outcome - RAO
Status : PSNRCD
Submittal Date : 2022-03-21

Response Action Type : RNFE
Status : RECPT Transmittal or Notification Received
Submittal Date : 2022-03-21

Chemicals
Chemical : N/R
Amount : N/R

Map Id: 70
Direction: NNW
Distance: 0.629 mi., 3320 ft.
Elevation: 50 ft.
Relative: Higher

Site Name : CLEAN RENTALS INCORP | CLEAN RENTALS INC
1066 COUNTY ST
NEW BEDFORD | NEW BEDFORD CITY OF, MA

Database(s) : [AFS, DOCKET, ECHO, ENF - MA, EPA LUST, EPA UST, FRS, HIST RELEASE - MA, LUST - MA, RELEASE - MA, SHWS - MA, UST - MA]

Envirosite ID: 2715955
EPA ID: N/R

AFS

Facility Name :	CLEAN RENTALS INCORP
Facility Address :	1066 COUNTY STREET, NEW BEDFORD, CITY OF, MA 027460000
County :	Bristol

Facility Summary

Program System ID :	MA0000002512000885
Facility Registry ID :	110001944175
EPA Region :	EPA Region 1 - CT, ME, MA, NH, RI, VT
SIC :	7211 - POWER LAUNDRIES, FAMILY AND COMMERCIAL
NAICS :	812320 - Drycleaning and Laundry Services (except Coin-Operated)
Facility Type :	Privately Owned Facility
Air Pollutant Class :	Minor Emissions
Air Operating Status :	Temporarily Closed
Current High Priority Violation (HPV):	No Violation Identified
Local Control Region Name :	N/R
Last Date in Agency List :	2024-09-24

Air Pollutant Details

Program System ID :	MA0000002512000885
Pollutant :	NITROGEN OXIDES NO2
Substance Registry Services ID (SRS):	167924
Chemical Abstract Service Number :	10102440
Air Pollutant Class :	Minor Emissions

Program System ID :	MA0000002512000885
Pollutant :	VOLATILE ORGANIC COMPOUNDS (VOCS)
Substance Registry Services ID (SRS):	761346
Chemical Abstract Service Number :	N/R
Air Pollutant Class :	Minor Emissions

Program System ID :	MA0000002512000885
Pollutant :	Carbon monoxide
Substance Registry Services ID (SRS):	65052
Chemical Abstract Service Number :	630080
Air Pollutant Class :	Minor Emissions

Program System ID :	MA0000002512000885
Pollutant :	TOTAL PARTICULATE MATTER
Substance Registry Services ID (SRS):	1647643
Chemical Abstract Service Number :	N/R
Air Pollutant Class :	Minor Emissions

Map Id: 70
Direction: NNW
Distance: 0.629 mi., 3320 ft.
Elevation: 50 ft.
Relative: Higher

Site Name : CLEAN RENTALS INCORP | CLEAN RENTALS INC
1066 COUNTY ST
NEW BEDFORD | NEW BEDFORD CITY OF, MA

Database(s) : [AFS, DOCKET, ECHO, ENF - MA, EPA LUST, EPA UST, FRS, HIST RELEASE - MA, LUST - MA, RELEASE - MA, SHWS - MA, UST - MA] ***(cont.)***

Envirosite ID: 2715955
EPA ID: N/R

AFS ***(cont.)***

Program System ID :	MA0000002512000885
Pollutant :	Sulfur dioxide
Substance Registry Services ID (SRS):	150367
Chemical Abstract Service Number :	7446095
Air Pollutant Class :	Minor Emissions

Air Violation History Details

HPV Day Zero Date :	N/R
HPV Resolved Date :	N/R
Program System ID :	MA0000002512000885
Activity ID :	N/R
Agency Type :	N/R
State Code :	N/R
Air Local Control Region Code (LCON):	N/R
Comp Determination UID :	N/R
Enforcement Response Policy :	N/R
Program :	N/R
Pollutant :	N/R
Earliest Determination Date of Federally Reportable Violation (FRV):	N/R

DOCKET

Facility Name :	CLEAN RENTALS INCORP
Facility Address :	1066 COUNTY STREET, NEW BEDFORD, CITY OF, MA 027460000

Site Activity Details

Enforcement Action Case Number :	MA000A0000251200088500003
Activity ID :	3400669273
Enforcement Action Name :	CLEAN RENTALS INCORP
Last Date in Agency List :	2018-12-17
Final Ordr Iss/Final Order Enter Date:	N/R
Complaint/Proposed Order Actual Date:	N/R
Final Order Issued Actual Date :	N/R
Final Order Name :	N/R

Complaint Summary

Respondent/Defendant Name :	N/R
Named in Complaint :	N/R
Named in Final Order :	N/R

Map Id: 70
Direction: NNW
Distance: 0.629 mi., 3320 ft.
Elevation: 50 ft.
Relative: Higher

Site Name : CLEAN RENTALS INCORP | CLEAN RENTALS INC
1066 COUNTY ST
NEW BEDFORD | NEW BEDFORD CITY OF, MA

Database(s) : [AFS, DOCKET, ECHO, ENF - MA, EPA LUST, EPA UST, FRS, HIST RELEASE - MA, LUST - MA, RELEASE - MA, SHWS - MA, UST - MA] ***(cont.)***

Envirosite ID: 2715955
EPA ID: N/R

DOCKET ***(cont.)***

SEP Category : N/R
SEP Description : N/R

Regional Docket Number : N/R

Standard Industrial Classification (SIC) Summary
Registry ID : 110001944175
Primary SIC : 7211 - POWER LAUNDRIES, FAMILY AND COMMERCIAL
Primary NAICS : 812320 - Drycleaning and Laundry Services (except Coin-Operated)

Settlement FRS ICIS Facility : N/R - N/R

Pollutants (SRS) : N/R

Admin EA Closed Actual Date : 1990-06-14
Enforcement Action Name : CLEAN RENTALS INCORP 251200088500003
Enforcement Action Resolution : N/R

Violation Types : N/R

Case Law Sections : CAA OTHER - Violations not covered elsewhere

Violation Penalties and Compliance Summary
Compliance Action Cost : N/R
EPA Penalty Assessed Amount : N/R
Cost Recovery Required : N/R
Cost of SEP : N/R
Cost of Complying Actions : N/R

Site Activity Details
Enforcement Action Case Number : MA000A0000251200088500004
Activity ID : 3400669270
Enforcement Action Name : CLEAN RENTALS INCORP
Last Date in Agency List : 2018-12-17

Final Ordr Iss/Final Order Enter Date: N/R
Complaint/Proposed Order Actual Date: N/R
Final Order Issued Actual Date : N/R

Map Id: 70
Direction: NNW
Distance: 0.629 mi., 3320 ft.
Elevation: 50 ft.
Relative: Higher

Site Name : CLEAN RENTALS INCORP | CLEAN RENTALS INC
1066 COUNTY ST
NEW BEDFORD | NEW BEDFORD CITY OF, MA

Database(s) : [AFS, DOCKET, ECHO, ENF - MA, EPA LUST, EPA UST, FRS, HIST RELEASE - MA, LUST - MA, RELEASE - MA, SHWS - MA, UST - MA] ***(cont.)***

Envirosite ID: 2715955
EPA ID: N/R

DOCKET ***(cont.)***

Final Order Name : N/R

Complaint Summary
Respondent/Defendant Name : N/R
Named in Complaint : N/R
Named in Final Order : N/R

SEP Category : N/R
SEP Description : N/R

Regional Docket Number : N/R

Standard Industrial Classification (SIC) Summary
Registry ID : 110001944175
Primary SIC : 7211 - POWER LAUNDRIES, FAMILY AND COMMERCIAL
Primary NAICS : 812320 - Drycleaning and Laundry Services (except Coin-Operated)

Settlement FRS ICIS Facility : N/R - N/R

Pollutants (SRS) : N/R

Admin EA Closed Actual Date : 1990-09-24
Enforcement Action Name : CLEAN RENTALS INCORP 251200088500004
Enforcement Action Resolution : N/R

Violation Types : N/R

Case Law Sections : CAA OTHER - Violations not covered elsewhere

Violation Penalties and Compliance Summary
Compliance Action Cost : N/R
EPA Penalty Assessed Amount : N/R
Cost Recovery Required : N/R
Cost of SEP : N/R
Cost of Complying Actions : N/R

Map Id: 70
Direction: NNW
Distance: 0.629 mi., 3320 ft.
Elevation: 50 ft.
Relative: Higher

Site Name : CLEAN RENTALS INCORP | CLEAN RENTALS INC
1066 COUNTY ST
NEW BEDFORD | NEW BEDFORD CITY OF, MA

Database(s) : [AFS, DOCKET, ECHO, ENF - MA, EPA LUST, EPA UST, FRS, HIST RELEASE - MA, LUST - MA, RELEASE - MA, SHWS - MA, UST - MA] ***(cont.)***

Envirosite ID: 2715955
EPA ID: N/R

DOCKET ***(cont.)***

Site Activity Details

Enforcement Action Case Number :	MA000A0000251200088500014
Activity ID :	3400669268
Enforcement Action Name :	CLEAN RENTALS INCORP
Last Date in Agency List :	2018-12-17
Final Ordr Iss/Final Order Enter Date:	N/R
Complaint/Proposed Order Actual Date:	N/R
Final Order Issued Actual Date :	N/R
Final Order Name :	N/R

Complaint Summary

Respondent/Defendant Name :	N/R
Named in Complaint :	N/R
Named in Final Order :	N/R
SEP Category :	N/R
SEP Description :	N/R
Regional Docket Number :	N/R

Standard Industrial Classification (SIC) Summary

Registry ID :	110001944175
Primary SIC :	7211 - POWER LAUNDRIES, FAMILY AND COMMERCIAL
Primary NAICS :	812320 - Drycleaning and Laundry Services (except Coin-Operated)
Settlement FRS ICIS Facility :	N/R - N/R
Pollutants (SRS) :	N/R
Admin EA Closed Actual Date :	1997-06-20
Enforcement Action Name :	CLEAN RENTALS INCORP 251200088500014
Enforcement Action Resolution :	N/R
Violation Types :	N/R
Case Law Sections :	CAA OTHER - Violations not covered elsewhere

Map Id: 70
Direction: NNW
Distance: 0.629 mi., 3320 ft.
Elevation: 50 ft.
Relative: Higher

Site Name : CLEAN RENTALS INCORP | CLEAN RENTALS INC
1066 COUNTY ST
NEW BEDFORD | NEW BEDFORD CITY OF, MA

Database(s) : [AFS, DOCKET, ECHO, ENF - MA, EPA LUST, EPA UST, FRS, HIST RELEASE - MA, LUST - MA, RELEASE - MA, SHWS - MA, UST - MA] ***(cont.)***

Envirosite ID: 2715955
EPA ID: N/R

DOCKET ***(cont.)***

Violation Penalties and Compliance Summary

Compliance Action Cost :	N/R
EPA Penalty Assessed Amount :	N/R
Cost Recovery Required :	N/R
Cost of SEP :	N/R
Cost of Complying Actions :	N/R

ECHO

Facility Name :	CLEAN RENTALS INCORP
Facility Address :	1066 COUNTY STREET, NEW BEDFORD, MA 02746
County :	BRISTOL
Last Inspection Date :	N/R
Registry ID :	110001944175
FIPS Code :	25005
EPA Region :	01
Inspection Count :	0
Last Inspection Days :	N/R
Informal Count :	0
Last Informal Action Date :	1997-06-20
Formal Action Count :	0
Last Formal Action Date :	N/R
Total Penalties :	0
Penalty Count :	N/R
Last Penalty Date :	N/R
Last Penalty Amount :	N/R
QTRS IN NC :	0
Programs IN SNC :	0
Current Compliance Status :	No Violation Identified
Three-Year Compliance Status :	_____
Collection Method :	ADDRESS MATCHING-HOUSE NUMBER
Reference Point :	CENTER OF A FACILITY OR STATION
Accuracy Meters :	30
Derived Tribes :	Mashpee Wampanoag Tribe - 16 mile(s), Wampanoag Tribe of Gay Head (Aquinnah) - 22 mile(s)
Derived HUC :	01090002
Derived WBD :	010900020401
Derived STCTY FIPS :	25005
Derived Zip :	02746
Derived CD113 :	09
Derived CB2010 :	250056508004003
MYRTK Universe :	NNN
NPDES IDs :	N/R
CWA Permit Types :	N/R
CWA Compliance Tracking :	N/R
CWA NAICS :	N/R
CWA SICS :	N/R

Map Id: 70
Direction: NNW
Distance: 0.629 mi., 3320 ft.
Elevation: 50 ft.
Relative: Higher

Site Name : CLEAN RENTALS INCORP | CLEAN RENTALS INC
1066 COUNTY ST
NEW BEDFORD | NEW BEDFORD CITY OF, MA

Database(s) : [AFS, DOCKET, ECHO, ENF - MA, EPA LUST, EPA UST, FRS, HIST RELEASE - MA, LUST - MA, RELEASE - MA, SHWS - MA, UST - MA] ***(cont.)***

Envirosite ID: 2715955
EPA ID: N/R

ECHO ***(cont.)***

CWA Inspection Count :	N/R
CWA Last Inspection Days :	N/R
CWA Informal Count :	N/R
CWA Formal Action Count :	N/R
CWA Last Formal Action Date :	N/R
CWA Penalties :	N/R
CWA Last Penalty Date :	N/R
CWA Last Penalty Amount :	N/R
CWA Quarters IN NC :	N/R
CWA Current Compliance Status :	N/R
CWA Current SNC Flag :	N
CWA 13 Quarters Compliance Status :	N/R
CWA 13 Quarters Effluent Exceedances:	N/R
CWA Three-Year QNCR Codes :	N/R
DFR URL :	Click here for hyperlink provided by the agency.
Facility SIC :	7211
Facility NAICS :	812320 - Drycleaning and Laundry Services (except Coin-Operated)
Facility Last Inspection EPA Date :	N/R
Facility Last Inspection State Date :	N/R
Facility Last Formal Act EPA Date :	N/R
Facility Last Formal Act State Date :	N/R
Facility Last Informal Act EPA Date :	N/R
Facility Last Informal Act State Date:	1997-06-20
Facility Federal Agency :	N/R
TRI Reporter :	N/R
Facility Imp Water Flag :	N/R
Current SNC Flag :	N
Indian County Flag :	N
Federal Flag :	N/R
US Mexico Border Flag :	N/R
Chesapeak Bay Flag :	N/R
AIR Flag :	Y
NPDES Flag :	N
SDWIS Flag :	N
RCRA Flag :	N
TRI Flag :	N
GHG Flag :	N
Major Flag :	N/R
Active Flag :	Y
NAA Flag :	Y
Latitude :	41.65613
Longitude :	-70.93287
Last Date in Agency List :	2025-02-19

ENF - MA

Facility Name :	CLEAN RENTALS INC
Facility Address :	1066 COUNTY ST, NEW BEDFORD

Map Id: 70
Direction: NNW
Distance: 0.629 mi., 3320 ft.
Elevation: 50 ft.
Relative: Higher

Site Name : CLEAN RENTALS INCORP | CLEAN RENTALS INC
1066 COUNTY ST
NEW BEDFORD | NEW BEDFORD CITY OF, MA

Database(s) : [AFS, DOCKET, ECHO, ENF - MA, EPA LUST, EPA UST, FRS, HIST RELEASE - MA, LUST - MA, RELEASE - MA, SHWS - MA, UST - MA] ***(cont.)***

Envirosite ID: 2715955
EPA ID: N/R

ENF - MA ***(cont.)***

Issued Date :	2001-12-14
Program :	REGULATED ACTIVITY(S)
Penalty Assessed :	500
Type of Enforcement :	Penalty Assessment Notice
Last Date in Agency List :	2024-10-07

Issued Date :	2001-05-04
Program :	REGULATED ACTIVITY(S)
Penalty Assessed :	N/R
Type of Enforcement :	Notice Of Non-Compliance
Last Date in Agency List :	2024-10-07

Issued Date :	1997-06-20
Program :	REGULATED ACTIVITY(S)
Penalty Assessed :	N/R
Type of Enforcement :	Notice Of Non-Compliance
Last Date in Agency List :	2024-10-07

EPA LUST

Facility Name :	CLEAN RENTALS INC
Facility Address :	1066 COUNTY ST, NEW BEDFORD, Massachusetts
County :	N/R

Facility ID :	N/R
LUST ID :	MA4-0014300
Reported Date :	1998-10-29
Status :	No Further Action
Substance :	N/R
Closed With Residual Contamination (Tribal Only):	N/R
NFA_Letter (Tribal Only) :	N/R
Tribe (Tribal Only) :	N/R
EPA Region :	1
Estimated Population within 1500ft :	3362
Estimated Private Domestic Wells within 1500ft:	0
Within Source Water Protection Area (SPA):	No
SPA Public Water System and Facility ID:	N/R
SPA Water Type :	N/R
SPA Facility Type :	N/R
SPA HUC12 :	N/R
Within Groundwater Wellhead Protection Area (WHPA):	No
WHPA Public Water System and Facility ID:	N/R
WHPA Water Type :	N/R

Map Id: 70
Direction: NNW
Distance: 0.629 mi., 3320 ft.
Elevation: 50 ft.
Relative: Higher

Site Name : CLEAN RENTALS INCORP | CLEAN RENTALS INC
1066 COUNTY ST
NEW BEDFORD | NEW BEDFORD CITY OF, MA

Database(s) : [AFS, DOCKET, ECHO, ENF - MA, EPA LUST, EPA UST, FRS, HIST RELEASE - MA, LUST - MA, RELEASE - MA, SHWS - MA, UST - MA] ***(cont.)***

Envirosite ID: 2715955
EPA ID: N/R

EPA LUST ***(cont.)***

WHPA Facility Type :	N/R
WHPA HUC12 :	N/R
Within Estimated 100-year Floodplain:	No
Latitude :	41.6560501599999
Longitude :	-70.9328154899999
Last Date in Agency List :	2024-05-23

EPA UST

Facility Name :	CLEAN RENTALS
Facility Address :	1066 COUNTY ST, NEW BEDFORD, Massachusetts 2746
County :	N/R
Facility ID :	MA8420
Facility Status :	Closed UST(s)
Open USTs :	0
Closed USTs :	5
Temporarily Out of Service USTs :	0
Date of Last Inspection :	N/R
EPA Region :	1
Tribe :	N/R
Facility ID 2 :	N/R
Latitude :	41.65598
Longitude :	-70.93277
Last Date in Agency List :	2024-05-22

Tank Details

Tank ID :	MA8420_1
Tank Status :	Closed
Installation Date :	1982-06-30
Removal Date :	1998-10-28
Capacity :	4000
Substances :	Diesel
Tank Wall Type :	N/R
Tank ID :	MA8420_2
Tank Status :	Closed
Installation Date :	1982-06-30
Removal Date :	1998-10-28
Capacity :	4000
Substances :	Diesel
Tank Wall Type :	N/R
Tank ID :	MA8420_3
Tank Status :	Closed
Installation Date :	1982-06-30

Map Id: 70
Direction: NNW
Distance: 0.629 mi., 3320 ft.
Elevation: 50 ft.
Relative: Higher

Site Name : CLEAN RENTALS INCORP | CLEAN RENTALS INC
1066 COUNTY ST
NEW BEDFORD | NEW BEDFORD CITY OF, MA

Database(s) : [AFS, DOCKET, ECHO, ENF - MA, EPA LUST, EPA UST, FRS, HIST RELEASE - MA, LUST - MA, RELEASE - MA, SHWS - MA, UST - MA] ***(cont.)***

Envirosite ID: 2715955
EPA ID: N/R

EPA UST ***(cont.)***

Removal Date :	1998-10-28
Capacity :	4000
Substances :	Diesel
Tank Wall Type :	N/R

Tank ID :	MA8420_4
Tank Status :	Closed
Installation Date :	1982-06-30
Removal Date :	1998-10-28
Capacity :	4000
Substances :	Gasoline
Tank Wall Type :	N/R

Tank ID :	MA8420_5
Tank Status :	Closed
Installation Date :	1982-06-30
Removal Date :	1998-10-28
Capacity :	2000
Substances :	Gasoline
Tank Wall Type :	N/R

FRS

Facility Name :	CLEAN RENTALS INCORP
Facility Address :	1066 COUNTY STREET, NEW BEDFORD, MA 02746-1605
County :	BRISTOL

Site Details

Registry ID :	110001944175
FRS Facility URL :	Click here for hyperlink provided by the agency.
Last Date in Agency List :	2024-12-16

Source Description

Source Description :	AIR contains compliance and permit data for stationary sources of air pollution regulated by the EPA, State, and Local air pollution agencies. AFS contains compliance and permit data for stationary sources of air pollution regulated by the EPA, State, and Local air pollution agencies.
Source Description :	The Emission Inventory System (EIS) maintains an inventory of large stationary sources and voluntarily-reported smaller sources of air point pollution emitters. It contains information about facility sites and their physical location, emission units, emission processes, release points, control approaches, and regulations. Facility inventory data are kept separate from the emissions data and have stable identifiers to improve continuity from year to year and to help identify duplicate or missing facilities.

Map Id: 70
Direction: NNW
Distance: 0.629 mi., 3320 ft.
Elevation: 50 ft.
Relative: Higher

Site Name : CLEAN RENTALS INCORP | CLEAN RENTALS INC
1066 COUNTY ST
NEW BEDFORD | NEW BEDFORD CITY OF, MA

Database(s) : [AFS, DOCKET, ECHO, ENF - MA, EPA LUST, EPA UST, FRS, HIST RELEASE - MA, LUST - MA, RELEASE - MA, SHWS - MA, UST - MA] ***(cont.)***

Envirosite ID: 2715955
EPA ID: N/R

FRS ***(cont.)***

The MA-EPICS is the central repository for all environmental protection data for the State of Massachusetts.

FRS Environmental Interest
Source and System ID : AIRS/AFS - 2512000885
EIS - 5873111
ICIS - MA0000002512000885
MA-EPICS - 54733

HIST RELEASE - MA

Facility Address : 1066 COUNTY ST, NEW BEDFORD

Notification Date : 1998-10-29
RTN Number : 4-14300
Assoc ID : N/R
Source : UST
Category : 72 HR
Location Aid : CLEAN RENTALS INC
Location : COMMERCIAL
Municipality : NEW BEDFORD
Last Date in Agency List : 2015-04-09

Chemical Information
Chemical : DIESEL FUEL 200.0 PPM

Chemical : GASOLINE 200.0 PPM

LUST - MA

Facility Name : CLEAN RENTALS INC
Facility Address : 1066 COUNTY ST, NEW BEDFORD

Incident Information
Notification Date : 1998-10-29
Release Tracking Number : 4-0014300
Category : 72 HR
OFC Town : NEW BEDFORD

Map Id: 70
Direction: NNW
Distance: 0.629 mi., 3320 ft.
Elevation: 50 ft.
Relative: Higher

Site Name : CLEAN RENTALS INCORP | CLEAN RENTALS INC
1066 COUNTY ST
NEW BEDFORD | NEW BEDFORD CITY OF, MA

Database(s) : [AFS, DOCKET, ECHO, ENF - MA, EPA LUST, EPA UST, FRS, HIST RELEASE - MA, LUST - MA, RELEASE - MA, SHWS - MA, UST - MA] ***(cont.)***

Envirosite ID: 2715955
EPA ID: N/R

LUST - MA ***(cont.)***

Current Status :	Response Action Outcome - A site/release where a Permanent or Temporary Solution Statement (formerly RAO Statement) was submitted. This statement asserts that response actions were sufficient to achieve a level of no significant risk or at least ensure that all substantial hazards were eliminated.
Current Date :	1999-10-29
Phase :	Phase report not required or not submitted.
OHM :	Oil
Agency Link :	Click here for hyperlink provided by the agency.
Last Date in Agency List :	2024-11-18

Source Details

Source :	UST

Location Details

Location :	COMMERCIAL

Chemicals

Chemical :	GASOLINE
Amount :	200 PPM
Chemical :	DIESEL FUEL
Amount :	200 PPM

RELEASE - MA

Facility Name :	CLEAN RENTALS INC
Facility Address :	1066 COUNTY ST, NEW BEDFORD

Incident Summary

Release Tracking Number :	4-0014300
Notification Date :	1998-10-29
Category :	72 HR
OFC Town :	NEW BEDFORD
Current Status :	Response Action Outcome - A site/release where a Permanent or Temporary Solution Statement (formerly RAO Statement) was submitted. This statement asserts that response actions were sufficient to achieve a level of no significant risk or at least ensure that all substantial hazards were eliminated.

Map Id: 70
Direction: NNW
Distance: 0.629 mi., 3320 ft.
Elevation: 50 ft.
Relative: Higher

Site Name : CLEAN RENTALS INCORP | CLEAN RENTALS INC
1066 COUNTY ST
NEW BEDFORD | NEW BEDFORD CITY OF, MA

Database(s) : [AFS, DOCKET, ECHO, ENF - MA, EPA LUST, EPA UST, FRS, HIST RELEASE - MA, LUST - MA, RELEASE - MA, SHWS - MA, UST - MA] ***(cont.)***

Envirosite ID: 2715955
EPA ID: N/R

RELEASE - MA ***(cont.)***

Current Date :	1999-10-29
Phase :	Phase report not required or not submitted.
OHM :	Oil
Agency Link :	Click here for hyperlink provided by the agency.
Last Date in Agency List :	2024-11-18

Source Details

Source :	UST

Location Details

Location :	COMMERCIAL

Chemicals

Chemical :	GASOLINE
Amount :	200 PPM
Chemical :	DIESEL FUEL
Amount :	200 PPM

SHWS - MA

Facility Name :	CLEAN RENTALS INC
Facility Address :	1066 COUNTY ST, NEW BEDFORD

Incident Summary

Release Tracking Number :	4-0014300
Notification Date :	1998-10-29
Category :	72 HR
OFC Town :	NEW BEDFORD
Current Status :	Response Action Outcome - A site/release where a Permanent or Temporary Solution Statement (formerly RAO Statement) was submitted. This statement asserts that response actions were sufficient to achieve a level of no significant risk or at least ensure that all substantial hazards were eliminated.
Current Date :	1999-10-29
Phase :	Phase report not required or not submitted.
OHM :	Oil
Agency Link :	Click here for hyperlink provided by the agency.
Last Date in Agency List :	2024-11-18

Map Id: 70
Direction: NNW
Distance: 0.629 mi., 3320 ft.
Elevation: 50 ft.
Relative: Higher

Site Name : CLEAN RENTALS INCORP | CLEAN RENTALS INC
1066 COUNTY ST
NEW BEDFORD | NEW BEDFORD CITY OF, MA

Database(s) : [AFS, DOCKET, ECHO, ENF - MA, EPA LUST, EPA UST, FRS, HIST RELEASE - MA, LUST - MA, RELEASE - MA, SHWS - MA, UST - MA] ***(cont.)***

Envirosite ID: 2715955
EPA ID: N/R

SHWS - MA ***(cont.)***

Source Details
Source : UST

Location Details
Location : COMMERCIAL

Response Action Information
Response Action Type : RAO Response Action Outcome - RAO
Status : TSAUD Level I - Technical Screen Audit
Submittal Date : 2005-04-21

Response Action Type : RAM Release Abatement Measure
Status : FEEREC Fee Received - TFS Use Only
Submittal Date : 1999-08-25

Response Action Type : RAO Response Action Outcome - RAO
Status : RAORCD RAO Statement Received
Submittal Date : 1999-10-29

Response Action Type : RNF Release Notification Form Received
Status : REPORT Reportable Release or Threat of Release
Submittal Date : 1998-12-08

Response Action Type : NOR
Status : ISSUED
Submittal Date : 1998-11-06

Response Action Type : RAM Release Abatement Measure
Status : PLANWR Written Plan Received
Submittal Date : 1999-08-24

Response Action Type : RAO Response Action Outcome - RAO
Status : FEEREC Fee Received - TFS Use Only
Submittal Date : 1999-11-02

Chemicals
Chemical : GASOLINE
Amount : 200 PPM

Map Id: 70
Direction: NNW
Distance: 0.629 mi., 3320 ft.
Elevation: 50 ft.
Relative: Higher

Site Name : CLEAN RENTALS INCORP | CLEAN RENTALS INC
1066 COUNTY ST
NEW BEDFORD | NEW BEDFORD CITY OF, MA

Database(s) : [AFS, DOCKET, ECHO, ENF - MA, EPA LUST, EPA UST, FRS, HIST RELEASE - MA, LUST - MA, RELEASE - MA, SHWS - MA, UST - MA] ***(cont.)***

Envirosite ID: 2715955
EPA ID: N/R

SHWS - MA ***(cont.)***

Chemical :	DIESEL FUEL
Amount :	200 PPM

UST - MA

Facility Name :	CLEAN RENTALS
Facility Address :	1066 COUNTY ST, NEW BEDFORD, MA 02746

Site Details

Facility ID :	8420
Region :	Southeast Regional Office
FMF Number :	N/R
Type :	Manufacturing
Owner Type :	N/R
Phone :	N/R
Last Date in Agency List :	2024-12-19

Owner Information

Date of Ownership :	1993-02-02
Owner Name :	CLEAN RENTALS INC
Owner Address :	1066 COUNTRY ST NEW BEDFORD, MA 02746
Contact Name :	N/R
Contact Address :	N/R
Contact Phone :	N/R
Contact for Correspondence :	N/R

Operator Information

Operator Name :	CLEAN RENTALS INC
Operator Address :	1066 COUNTRY ST NEW BEDFORD, MA 02746
Authorized Contact Name :	N/R
Authorized Contact Address :	N/R
Authorized Contact Phone :	N/R
Authorized Signatory :	N/R
Contact for Correspondence :	N/R

Tank Information

Date Installed :	1982-06-30
Status Date :	1998-10-28
Status :	Tank Removed
Tank Number :	4
Compartments :	1
Capacity :	4,000
Contents :	Gasoline

Map Id: 70
Direction: NNW
Distance: 0.629 mi., 3320 ft.
Elevation: 50 ft.
Relative: Higher

Site Name : CLEAN RENTALS INCORP | CLEAN RENTALS INC
1066 COUNTY ST
NEW BEDFORD | NEW BEDFORD CITY OF, MA

Database(s) : [AFS, DOCKET, ECHO, ENF - MA, EPA LUST, EPA UST, FRS, HIST RELEASE - MA, LUST - MA, RELEASE - MA, SHWS - MA, UST - MA] ***(cont.)***

Envirosite ID: 2715955
EPA ID: N/R

UST - MA ***(cont.)***

Use :	N/R
Date Installed :	1982-06-30
Status Date :	1998-10-28
Status :	Tank Removed
Tank Number :	1
Compartments :	1
Capacity :	4,000
Contents :	Diesel
Use :	N/R
Date Installed :	1982-06-30
Status Date :	1998-10-28
Status :	Tank Removed
Tank Number :	3
Compartments :	1
Capacity :	4,000
Contents :	Diesel
Use :	N/R
Date Installed :	1982-06-30
Status Date :	1998-10-28
Status :	Tank Removed
Tank Number :	5
Compartments :	1
Capacity :	4,000
Contents :	Gasoline
Use :	N/R
Date Installed :	1982-06-30
Status Date :	1998-10-28
Status :	Tank Removed
Tank Number :	2
Compartments :	1
Capacity :	4,000
Contents :	Diesel
Use :	N/R

21J Information

COC Number :	N/R
Expiration Date :	N/R
Per-Occurrence Coverage :	N/R
Aggregate Coverage :	N/R

Map Id: 70
Direction: NNW
Distance: 0.629 mi., 3320 ft.
Elevation: 50 ft.
Relative: Higher

Site Name : CLEAN RENTALS INCORP | CLEAN RENTALS INC
1066 COUNTY ST
NEW BEDFORD | NEW BEDFORD CITY OF, MA

Database(s) : [AFS, DOCKET, ECHO, ENF - MA, EPA LUST, EPA UST, FRS, HIST RELEASE - MA, LUST - MA, RELEASE - MA, SHWS - MA, UST - MA] ***(cont.)***

Envirosite ID: 2715955
EPA ID: N/R

UST - MA ***(cont.)***

Due Dates

Due Date :	N/R
Type :	N/R

Enforcement Actions

Date Issued :	N/R
Due Date :	N/R
Date Resolved :	N/R
Status :	N/R
Doc Number :	N/R
Type :	N/R
Form Type :	N/R

Dispensers

Owner Number :	N/R
Sump :	N/R
Sump Sensor Continuously Monitored? :	N/R

Map Id: 71
Direction: SE
Distance: 0.636 mi., 3360 ft.
Elevation: 3 ft.
Relative: Lower

Site Name : BILGE OIL RELEASE | FV MY THREE SONS | MARITIME TERMINAL INC.
IVO 276 MACARTHUR DRIVE | 276 MACARTHUR DRIVE | 276 MACAUTHUR DRIVE
NEW BEDFORD, MA 02742

Database(s) : [MANIFEST EPA, RELEASE - MA, SHWS - MA]

Envirosite ID: 42522014
EPA ID: MV7746287022

MANIFEST EPA

Manifest Details

Manifest Number :	024175430JJK
Shipped Date :	2022-12-28
Updated Date :	2022-12-29
Received Date :	2022-12-28
Status :	Signed
Generator ID :	MV7746287022
Generator Name :	MARITIME TERMINAL INC.
Generator Address :	276 MACARTHUR DRIVE, NEW BEDFORD, MA 02742
Generator Mailing :	276 MACARTHUR DRIVE, NEW BEDFORD, MA 02742
Generator Contact :	N/R

Map Id: 71
Direction: SE
Distance: 0.636 mi., 3360 ft.
Elevation: 3 ft.
Relative: Lower

Site Name : BILGE OIL RELEASE | FV MY THREE SONS | MARITIME TERMINAL INC.
IVO 276 MACARTHUR DRIVE | 276 MACARTHUR DRIVE | 276 MACAUTHUR DRIVE
NEW BEDFORD, MA 02742

Database(s) : [MANIFEST EPA, RELEASE - MA, SHWS - MA] ***(cont.)***

Envirosite ID: 42522014
EPA ID: MV7746287022

MANIFEST EPA ***(cont.)***

Destination ID :	RIR000500025
Destination Name :	WESTERN OIL INC
Destination Mailing :	PO BOX 518, LINCOLN, RI 02865
Destination Address :	1 DUCHESS WAY, LINCOLN, RI 02865
Destination Contact :	N/R
Submission Type :	DataImage5Copy
Origin Type :	Service
Manifest Residue :	N
Rejection :	N
Last Date in Agency List :	2024-12-03

Waste Details

Waste Line Number :	1
Is DOT Hazardous :	N
DOT ID Number :	N/R
DOT Information :	N/R
Non Waste Description :	NA 1993, COMBUSTIBLE LIQUIDS, N.O.S. (OIL/WATER) COMB. LIQ. PG III
Quantity :	524 Gallons
Quantity Tons, Acute, Non-Acute :	2.1851542, 0, 2.1851542
Quantity Kg, Acute, Non-Acute :	0, 1982.0005
Quantity Tons, Haz, Non-Haz :	0, 2.1851542
Quantity Kg, Haz, Non-Haz :	0, 1982.0005
Management Method :	-
Is EPA Waste :	N
Federal Code :	N/R
State Code :	MA - MA98, RI - R014

Manifest Details

Manifest Number :	024590296JJK
Shipped Date :	2022-12-28
Updated Date :	2022-12-29
Received Date :	2022-12-28
Status :	Signed
Generator ID :	MV7746287022
Generator Name :	MARITIME TERMINAL INC.
Generator Address :	276 MACARTHUR DRIVE, NEW BEDFORD, MA 02742
Generator Mailing :	276 MACARTHUR DRIVE, NEW BEDFORD, MA 02742
Generator Contact :	N/R
Destination ID :	RIR000500025
Destination Name :	WESTERN OIL INC
Destination Mailing :	PO BOX 518, LINCOLN, RI 02865
Destination Address :	1 DUCHESS WAY, LINCOLN, RI 02865
Destination Contact :	N/R
Submission Type :	DataImage5Copy
Origin Type :	Service
Manifest Residue :	N
Rejection :	N
Last Date in Agency List :	2024-12-03

Map Id: 71
Direction: SE
Distance: 0.636 mi., 3360 ft.
Elevation: 3 ft.
Relative: Lower

Site Name : BILGE OIL RELEASE | FV MY THREE SONS | MARITIME TERMINAL INC.
IVO 276 MACARTHUR DRIVE | 276 MACARTHUR DRIVE | 276 MACAUTHUR DRIVE
NEW BEDFORD, MA 02742

Database(s) : [MANIFEST EPA, RELEASE - MA, SHWS - MA] ***(cont.)***

Envirosite ID: 42522014
EPA ID: MV7746287022

MANIFEST EPA ***(cont.)***

Waste Details

Waste Line Number :	1
Is DOT Hazardous :	N
DOT ID Number :	N/R
DOT Information :	N/R
Non Waste Description :	MA STATE REGULATED MATERIAL (OILY SOLIDS) NONE NONE
Quantity :	2400 Pounds
Quantity Tons, Acute, Non-Acute :	1.2, 0, 1.2
Quantity Kg, Acute, Non-Acute :	0, 1088.436
Quantity Tons, Haz, Non-Haz :	0, 1.2
Quantity Kg, Haz, Non-Haz :	0, 1088.436
Management Method :	-
Is EPA Waste :	N
Federal Code :	N/R
State Code :	MA - MA01, RI - R015

Manifest Details

Manifest Number :	021094385JJK
Shipped Date :	2019-08-30
Updated Date :	2019-09-06
Received Date :	2019-08-30
Status :	Signed
Generator ID :	MV5089968500
Generator Name :	MARITIME TERMINAL (MACAUTHUR DR)
Generator Address :	276 MACAUTHUR DRIVE, NEW BEDFORD, MA 02742
Generator Mailing :	PO BOX 7745, NEW BEDFORD, MA 02742
Generator Contact :	N/R
Destination ID :	RIR000500025
Destination Name :	WESTERN OIL INC
Destination Mailing :	PO BOX 518, LINCOLN, RI 02865
Destination Address :	1 1 DUCHESS WAY, LINCOLN, RI 02865
Destination Contact :	N/R
Submission Type :	DataImage5Copy
Origin Type :	Service
Manifest Residue :	N
Rejection :	N
Last Date in Agency List :	2024-12-03

Waste Details

Waste Line Number :	1
Is DOT Hazardous :	Y
DOT ID Number :	NA1993
DOT Information :	NA1993, COMBUSTIBLE LIQUID, N.O.S. (PETROLEUM OILS) COMB LIQ., PGIII
Non Waste Description :	N/R
Quantity :	150 Gallons
Quantity Tons, Acute, Non-Acute :	0.62552124, 0, 0.62552124
Quantity Kg, Acute, Non-Acute :	0, 567.3666
Quantity Tons, Haz, Non-Haz :	0, 0.62552124

Map Id: 71
Direction: SE
Distance: 0.636 mi., 3360 ft.
Elevation: 3 ft.
Relative: Lower

Site Name : BILGE OIL RELEASE | FV MY THREE SONS | MARITIME TERMINAL INC.
IVO 276 MACARTHUR DRIVE | 276 MACARTHUR DRIVE | 276 MACAUTHUR DRIVE
NEW BEDFORD, MA 02742

Database(s) : [MANIFEST EPA, RELEASE - MA, SHWS - MA] ***(cont.)***

Envirosite ID: 42522014
EPA ID: MV7746287022

MANIFEST EPA ***(cont.)***

Quantity Kg, Haz, Non-Haz :	0, 567.3666
Management Method :	-
Is EPA Waste :	N
Federal Code :	N/R
State Code :	MA - MA98, RI - R014

RELEASE - MA

Facility Name :	BILGE OIL RELEASE
Facility Address :	IVO 276 MACARTHUR DRIVE, NEW BEDFORD

Incident Summary

Release Tracking Number :	4-0029364
Notification Date :	2022-05-27
Category :	TWO HR
OFC Town :	NEW BEDFORD
Current Status :	Permanent Solution with No Conditions
Current Date :	2022-07-26
Phase :	Phase report not required or not submitted.
OHM :	N/R
Agency Link :	Click here for hyperlink provided by the agency.
Last Date in Agency List :	2024-11-18

Source Details

Source :	BOAT

Location Details

Location :	WATERBODY

Chemicals

Chemical :	N/R
Amount :	N/R

Facility Name :	FV MY THREE SONS
Facility Address :	IVO 276 MACARTHUR DRIVE, NEW BEDFORD

Incident Summary

Release Tracking Number :	4-0029541
Notification Date :	2022-09-30
Category :	TWO HR
OFC Town :	NEW BEDFORD

Map Id: 71
Direction: SE
Distance: 0.636 mi., 3360 ft.
Elevation: 3 ft.
Relative: Lower

Site Name : BILGE OIL RELEASE | FV MY THREE SONS | MARITIME TERMINAL INC.
IVO 276 MACARTHUR DRIVE | 276 MACARTHUR DRIVE | 276 MACAUTHUR DRIVE
NEW BEDFORD, MA 02742

Database(s) : [MANIFEST EPA, RELEASE - MA, SHWS - MA] ***(cont.)***

Envirosite ID: 42522014
EPA ID: MV7746287022

RELEASE - MA ***(cont.)***

Current Status :	Permanent Solution with No Conditions
Current Date :	2022-12-20
Phase :	Phase report not required or not submitted.
OHM :	N/R
Agency Link :	Click here for hyperlink provided by the agency.
Last Date in Agency List :	2024-11-18

Source Details

Source :	LINE FUELTANK

Location Details

Location :	WATERBODY

Chemicals

Chemical :	N/R
Amount :	N/R

SHWS - MA

Facility Name :	BILGE OIL RELEASE
Facility Address :	IVO 276 MACARTHUR DRIVE, NEW BEDFORD

Incident Summary

Release Tracking Number :	4-0029364
Notification Date :	2022-05-27
Category :	TWO HR
OFC Town :	NEW BEDFORD
Current Status :	Permanent Solution with No Conditions
Current Date :	2022-07-26
Phase :	Phase report not required or not submitted.
OHM :	N/R
Agency Link :	Click here for hyperlink provided by the agency.
Last Date in Agency List :	2024-11-18

Source Details

Source :	BOAT

Map Id: 71
Direction: SE
Distance: 0.636 mi., 3360 ft.
Elevation: 3 ft.
Relative: Lower

Site Name : BILGE OIL RELEASE | FV MY THREE SONS | MARITIME TERMINAL INC.
IVO 276 MACARTHUR DRIVE | 276 MACARTHUR DRIVE | 276 MACAUTHUR DRIVE
NEW BEDFORD, MA 02742

Database(s) : [MANIFEST EPA, RELEASE - MA, SHWS - MA] ***(cont.)***

Envirosite ID: 42522014
EPA ID: MV7746287022

SHWS - MA ***(cont.)***

Location Details
Location : WATERBODY

Response Action Information
Response Action Type : RAO Response Action Outcome - RAO
Status : PSNRCD
Submittal Date : 2022-07-26

Response Action Type : RLFA
Status : FLDD1U
Submittal Date : 2022-05-27

Response Action Type : RNFE
Status : RECPT Transmittal or Notification Received
Submittal Date : 2022-07-26

Response Action Type : RLFA
Status : FOLFLD
Submittal Date : 2022-05-28

Response Action Type : NOR
Status : ISSUED
Submittal Date : 2022-06-03

Chemicals
Chemical : N/R
Amount : N/R

Facility Name : FV MY THREE SONS
Facility Address : IVO 276 MACARTHUR DRIVE, NEW BEDFORD

Incident Summary
Release Tracking Number : 4-0029541
Notification Date : 2022-09-30
Category : TWO HR
OFC Town : NEW BEDFORD
Current Status : Permanent Solution with No Conditions
Current Date : 2022-12-20
Phase : Phase report not required or not submitted.
OHM : N/R
Agency Link : Click here for hyperlink provided by the agency.

Map Id: 71
Direction: SE
Distance: 0.636 mi., 3360 ft.
Elevation: 3 ft.
Relative: Lower

Site Name : BILGE OIL RELEASE | FV MY THREE SONS | MARITIME TERMINAL INC.
IVO 276 MACARTHUR DRIVE | 276 MACARTHUR DRIVE | 276 MACAUTHUR DRIVE
NEW BEDFORD, MA 02742

Database(s) : [MANIFEST EPA, RELEASE - MA, SHWS - MA] ***(cont.)***

Envirosite ID: 42522014
EPA ID: MV7746287022

SHWS - MA ***(cont.)***

Last Date in Agency List : 2024-11-18

Source Details
Source : LINE
FUELTANK

Location Details
Location : WATERBODY

Response Action Information
Response Action Type : RLFA
Status : FLDD1U
Submittal Date : 2022-09-30

Response Action Type : NOR
Status : ISSUED
Submittal Date : 2022-10-07

Response Action Type : RNFE
Status : RECPT Transmittal or Notification Received
Submittal Date : 2022-12-20

Response Action Type : RAO Response Action Outcome - RAO
Status : PSNRCD
Submittal Date : 2022-12-20

Response Action Type : RAO Response Action Outcome - RAO
Status : TSAUD Level I - Technical Screen Audit
Submittal Date : 2022-12-23

Chemicals
Chemical : N/R
Amount : N/R

Map Id: O72
Direction: S
Distance: 0.639 mi., 3374 ft.
Elevation: 67 ft.
Relative: Higher

Site Name : REGENCY TOWERS I | NO LOCATION AID | REGENCY TOWER
800 PLEASANT ST
NEW BEDFORD | NEW BEDFORD CITY OF, MA 02740

Database(s) : [AFS, ASBESTOS - MA, DOCKET, ECHO, ENF - MA, FRS, HIST RELEASE - MA, RELEASE - MA, SHWS - MA]

Envirosite ID: 2669537
EPA ID: N/R

AFS

Facility Name :	REGENCY TOWERS I
Facility Address :	800 PLEASANT STREET, NEW BEDFORD, CITY OF, MA 027400000
County :	Bristol

Facility Summary

Program System ID :	MA0000002512000147
Facility Registry ID :	110001942426
EPA Region :	EPA Region 1 - CT, ME, MA, NH, RI, VT
SIC :	6513 - OPERATORS OF APARTMENT BUILDINGS
NAICS :	531110 - Lessors of Residential Buildings and Dwellings
Facility Type :	Privately Owned Facility
Air Pollutant Class :	Minor Emissions
Air Operating Status :	Operating
Current High Priority Violation (HPV):	No Violation Identified
Local Control Region Name :	N/R
Last Date in Agency List :	2024-09-24

Air Pollutant Details

Program System ID :	MA0000002512000147
Pollutant :	Carbon monoxide
Substance Registry Services ID (SRS):	65052
Chemical Abstract Service Number :	630080
Air Pollutant Class :	Minor Emissions

Program System ID :	MA0000002512000147
Pollutant :	NITROGEN OXIDES NO2
Substance Registry Services ID (SRS):	167924
Chemical Abstract Service Number :	10102440
Air Pollutant Class :	Minor Emissions

Program System ID :	MA0000002512000147
Pollutant :	TOTAL PARTICULATE MATTER
Substance Registry Services ID (SRS):	1647643
Chemical Abstract Service Number :	N/R
Air Pollutant Class :	Minor Emissions

Program System ID :	MA0000002512000147
Pollutant :	VOLATILE ORGANIC COMPOUNDS (VOCS)
Substance Registry Services ID (SRS):	761346
Chemical Abstract Service Number :	N/R
Air Pollutant Class :	Minor Emissions

Program System ID :	MA0000002512000147
Pollutant :	Sulfur dioxide

Map Id: O72
Direction: S
Distance: 0.639 mi., 3374 ft.
Elevation: 67 ft.
Relative: Higher

Site Name : REGENCY TOWERS I | NO LOCATION AID | REGENCY TOWER
800 PLEASANT ST
NEW BEDFORD | NEW BEDFORD CITY OF, MA 02740

Database(s) : [AFS, ASBESTOS - MA, DOCKET, ECHO, ENF - MA, FRS, HIST RELEASE - MA, RELEASE - MA, SHWS - MA] ***(cont.)***

Envirosite ID: 2669537
EPA ID: N/R

AFS ***(cont.)***

Substance Registry Services ID (SRS):	150367
Chemical Abstract Service Number :	7446095
Air Pollutant Class :	Minor Emissions

Air Violation History Details

HPV Day Zero Date :	N/R
HPV Resolved Date :	N/R
Program System ID :	MA0000002512000147
Activity ID :	N/R
Agency Type :	N/R
State Code :	N/R
Air Local Control Region Code (LCON):	N/R
Comp Determination UID :	N/R
Enforcement Response Policy :	N/R
Program :	N/R
Pollutant :	N/R
Earliest Determination Date of Federally Reportable Violation (FRV):	N/R

ASBESTOS - MA

Facility Name :	REGENCY TOWER
Facility Address :	800 PLEASANT STREET, NEW BEDFORD
Project Start Date :	2010-01-25
Project End Date :	2010-12-31
Project ID :	N/R
Form Type :	AQ-06
Project Type :	N/R
Owner Name :	REGENCY TOWER REALTY HOLDING LLC
Owner Address :	800 PLEASANT STREET
DLS Contractor ID :	N/R
DLS Contractor :	N/R
Site Supervisor ID :	N/R
Site Supervisor :	N/R
Last Date in Agency List :	2021-11-09

DOCKET

Facility Name :	REGENCY TOWERS I
Facility Address :	800 PLEASANT STREET, NEW BEDFORD, CITY OF, MA 027400000

Site Activity Details

Enforcement Action Case Number :	MA000A0000251200014700013
Activity ID :	3400512337
Enforcement Action Name :	REGENCY TOWERS I
Last Date in Agency List :	2018-12-17

Map Id: O72
Direction: S
Distance: 0.639 mi., 3374 ft.
Elevation: 67 ft.
Relative: Higher

Site Name : REGENCY TOWERS I | NO LOCATION AID | REGENCY TOWER
800 PLEASANT ST
NEW BEDFORD | NEW BEDFORD CITY OF, MA 02740

Database(s) : [AFS, ASBESTOS - MA, DOCKET, ECHO, ENF - MA, FRS, HIST RELEASE - MA, RELEASE - MA, SHWS - MA] ***(cont.)***

Envirosite ID: 2669537
EPA ID: N/R

DOCKET ***(cont.)***

Final Ordr Iss/Final Order Enter Date:	N/R
Complaint/Proposed Order Actual Date:	N/R
Final Order Issued Actual Date :	N/R
Final Order Name :	N/R

Complaint Summary

Respondent/Defendant Name :	N/R
Named in Complaint :	N/R
Named in Final Order :	N/R
SEP Category :	N/R
SEP Description :	N/R
Regional Docket Number :	N/R

Standard Industrial Classification (SIC) Summary

Registry ID :	110001942426
Primary SIC :	6513 - OPERATORS OF APARTMENT BUILDINGS
Primary NAICS :	531110 - Lessors of Residential Buildings and Dwellings
Settlement FRS ICIS Facility :	N/R - N/R
Pollutants (SRS) :	N/R
Admin EA Closed Actual Date :	2006-02-03
Enforcement Action Name :	REGENCY TOWERS I 251200014700013
Enforcement Action Resolution :	N/R
Violation Types :	N/R
Case Law Sections :	CAA OTHER - Violations not covered elsewhere

Violation Penalties and Compliance Summary

Compliance Action Cost :	N/R
EPA Penalty Assessed Amount :	N/R
Cost Recovery Required :	N/R
Cost of SEP :	N/R
Cost of Complying Actions :	N/R

Map Id: O72
Direction: S
Distance: 0.639 mi., 3374 ft.
Elevation: 67 ft.
Relative: Higher

Site Name : REGENCY TOWERS I | NO LOCATION AID | REGENCY TOWER
800 PLEASANT ST
NEW BEDFORD | NEW BEDFORD CITY OF, MA 02740

Database(s) : [AFS, ASBESTOS - MA, DOCKET, ECHO, ENF - MA, FRS, HIST RELEASE - MA, RELEASE - MA, SHWS - MA] ***(cont.)***

Envirosite ID: 2669537
EPA ID: N/R

ECHO

Facility Name :	REGENCY TOWERS I
Facility Address :	800 PLEASANT ST, NEW BEDFORD, MA 02740
County :	BRISTOL
Last Inspection Date :	N/R
Registry ID :	110001942426
FIPS Code :	25005
EPA Region :	01
Inspection Count :	0
Last Inspection Days :	N/R
Informal Count :	0
Last Informal Action Date :	2006-02-03
Formal Action Count :	0
Last Formal Action Date :	N/R
Total Penalties :	0
Penalty Count :	N/R
Last Penalty Date :	N/R
Last Penalty Amount :	N/R
QTRS IN NC :	0
Programs IN SNC :	0
Current Compliance Status :	No Violation Identified
Three-Year Compliance Status :	_____
Collection Method :	INTERPOLATION-PHOTO
Reference Point :	CENTER OF A FACILITY OR STATION
Accuracy Meters :	10
Derived Tribes :	Mashpee Wampanoag Tribe - 18 mile(s), Wampanoag Tribe of Gay Head (Aquinnah) - 21 mile(s)
Derived HUC :	01090002
Derived WBD :	010900020401
Derived STCTY FIPS :	25005
Derived Zip :	02740
Derived CD113 :	09
Derived CB2010 :	250056518001009
MYRTK Universe :	NNN
NPDES IDs :	N/R
CWA Permit Types :	N/R
CWA Compliance Tracking :	N/R
CWA NAICS :	N/R
CWA SICS :	N/R
CWA Inspection Count :	N/R
CWA Last Inspection Days :	N/R
CWA Informal Count :	N/R
CWA Formal Action Count :	N/R
CWA Last Formal Action Date :	N/R
CWA Penalties :	N/R
CWA Last Penalty Date :	N/R
CWA Last Penalty Amount :	N/R
CWA Quarters IN NC :	N/R
CWA Current Compliance Status :	N/R
CWA Current SNC Flag :	N

Map Id: O72
Direction: S
Distance: 0.639 mi., 3374 ft.
Elevation: 67 ft.
Relative: Higher

Site Name : REGENCY TOWERS I | NO LOCATION AID | REGENCY TOWER
800 PLEASANT ST
NEW BEDFORD | NEW BEDFORD CITY OF, MA 02740

Database(s) : [AFS, ASBESTOS - MA, DOCKET, ECHO, ENF - MA, FRS, HIST RELEASE - MA, RELEASE - MA, SHWS - MA] ***(cont.)***

Envirosite ID: 2669537
EPA ID: N/R

ECHO ***(cont.)***

CWA 13 Quarters Compliance Status :	N/R
CWA 13 Quarters Effluent Exceedances:	N/R
CWA Three-Year QNCR Codes :	N/R
DFR URL :	Click here for hyperlink provided by the agency.
Facility SIC :	6513
Facility NAICS :	531110 - Lessors of Residential Buildings and Dwellings
Facility Last Inspection EPA Date :	N/R
Facility Last Inspection State Date :	N/R
Facility Last Formal Act EPA Date :	N/R
Facility Last Formal Act State Date :	N/R
Facility Last Informal Act EPA Date :	N/R
Facility Last Informal Act State Date:	2006-02-03
Facility Federal Agency :	N/R
TRI Reporter :	N/R
Facility Imp Water Flag :	N/R
Current SNC Flag :	N
Indian County Flag :	N
Federal Flag :	N/R
US Mexico Border Flag :	N/R
Chesapeak Bay Flag :	N/R
AIR Flag :	Y
NPDES Flag :	N
SDWIS Flag :	N
RCRA Flag :	N
TRI Flag :	N
GHG Flag :	N
Major Flag :	N/R
Active Flag :	Y
NAA Flag :	Y
Latitude :	41.637541
Longitude :	-70.926587
Last Date in Agency List :	2025-02-19

ENF - MA

Facility Name :	REGENCY TOWERS I
Facility Address :	800 PLEASANT ST, NEW BEDFORD
Issued Date :	2006-02-03
Program :	REGULATED ACTIVITY(S)
Penalty Assessed :	N/R
Type of Enforcement :	Notice Of Non-Compliance
Last Date in Agency List :	2024-10-07

FRS

Facility Name :	REGENCY TOWERS I
Facility Address :	800 PLEASANT ST, NEW BEDFORD, MA 027400000
County :	BRISTOL

Map Id: O72
Direction: S
Distance: 0.639 mi., 3374 ft.
Elevation: 67 ft.
Relative: Higher

Site Name : REGENCY TOWERS I | NO LOCATION AID | REGENCY TOWER
800 PLEASANT ST
NEW BEDFORD | NEW BEDFORD CITY OF, MA 02740

Database(s) : [AFS, ASBESTOS - MA, DOCKET, ECHO, ENF - MA, FRS, HIST RELEASE - MA, RELEASE - MA, SHWS - MA] ***(cont.)***

Envirosite ID: 2669537
EPA ID: N/R

FRS ***(cont.)***

Site Details

Registry ID :	110001942426
FRS Facility URL :	Click here for hyperlink provided by the agency.
Last Date in Agency List :	2024-12-16

Source Description

Source Description :	AIR contains compliance and permit data for stationary sources of air pollution regulated by the EPA, State, and Local air pollution agencies. AFS contains compliance and permit data for stationary sources of air pollution regulated by the EPA, State, and Local air pollution agencies.
Source Description :	The Emission Inventory System (EIS) maintains an inventory of large stationary sources and voluntarily-reported smaller sources of air point pollution emitters. It contains information about facility sites and their physical location, emission units, emission processes, release points, control approaches, and regulations. Facility inventory data are kept separate from the emissions data and have stable identifiers to improve continuity from year to year and to help identify duplicate or missing facilities. The MA-EPICS is the central repository for all environmental protection data for the State of Massachusetts.

FRS Environmental Interest

Source and System ID :	AIRS/AFS - 2512000147 EIS - 5855011 ICIS - MA0000002512000147 MA-EPICS - 54312

HIST RELEASE - MA

Facility Address :	800 PLEASANT ST, NEW BEDFORD
Notification Date :	2005-11-08
RTN Number :	4-19457
Assoc ID :	N/R
Source :	N/R
Category :	120 DY
Location Aid :	NO LOCATION AID
Location :	N/R
Municipality :	NEW BEDFORD
Last Date in Agency List :	2015-04-09

Chemical Information

Chemical :	C5 THRU C8 ALIPHATIC HYDROCARBONS 1.9 PPM

Map Id: O72
Direction: S
Distance: 0.639 mi., 3374 ft.
Elevation: 67 ft.
Relative: Higher

Site Name : REGENCY TOWERS I | NO LOCATION AID | REGENCY TOWER
800 PLEASANT ST
NEW BEDFORD | NEW BEDFORD CITY OF, MA 02740

Database(s) : [AFS, ASBESTOS - MA, DOCKET, ECHO, ENF - MA, FRS, HIST RELEASE - MA, RELEASE - MA, SHWS - MA] ***(cont.)***

Envirosite ID: 2669537
EPA ID: N/R

HIST RELEASE - MA ***(cont.)***

Chemical : C5 THRU C8 ALIPHATIC HYDROCARBONS 245.0 PPM

RELEASE - MA

Facility Name : NO LOCATION AID
Facility Address : 800 PLEASANT ST, NEW BEDFORD

Incident Summary
Release Tracking Number : 4-0019457
Notification Date : 2005-11-08
Category : 120 DY
OFC Town : NEW BEDFORD

Current Status : Response Action Outcome - A site/release where a Permanent or Temporary Solution Statement (formerly RAO Statement) was submitted. This statement asserts that response actions were sufficient to achieve a level of no significant risk or at least ensure that all substantial hazards were eliminated.

Current Date : 2009-01-26
Phase : Phase report not required or not submitted.
OHM : Oil
Agency Link : Click here for hyperlink provided by the agency.
Last Date in Agency List : 2024-11-18

Source Details
Source : N/R

Location Details
Location : N/R

Chemicals
Chemical : C5 THRU C8 ALIPHATIC HYDROCARBONS
Amount : 1.89 PPM

Chemical : C5 THRU C8 ALIPHATIC HYDROCARBONS
Amount : 245 PPM

SHWS - MA

Facility Name : NO LOCATION AID
Facility Address : 800 PLEASANT ST, NEW BEDFORD

Map Id: O72
Direction: S
Distance: 0.639 mi., 3374 ft.
Elevation: 67 ft.
Relative: Higher

Site Name : REGENCY TOWERS I | NO LOCATION AID | REGENCY TOWER
800 PLEASANT ST
NEW BEDFORD | NEW BEDFORD CITY OF, MA 02740

Database(s) : [AFS, ASBESTOS - MA, DOCKET, ECHO, ENF - MA, FRS, HIST RELEASE - MA, RELEASE - MA, SHWS - MA] ***(cont.)***

Envirosite ID: 2669537
EPA ID: N/R

SHWS - MA ***(cont.)***

Incident Summary

Release Tracking Number :	4-0019457
Notification Date :	2005-11-08
Category :	120 DY
OFC Town :	NEW BEDFORD
Current Status :	Response Action Outcome - A site/release where a Permanent or Temporary Solution Statement (formerly RAO Statement) was submitted. This statement asserts that response actions were sufficient to achieve a level of no significant risk or at least ensure that all substantial hazards were eliminated.
Current Date :	2009-01-26
Phase :	Phase report not required or not submitted.
OHM :	Oil
Agency Link :	Click here for hyperlink provided by the agency.
Last Date in Agency List :	2024-11-18

Response Action Information

Response Action Type :	RAO Response Action Outcome - RAO
Status :	TSAUD Level I - Technical Screen Audit
Submittal Date :	2009-03-11
Response Action Type :	TCLASS Tier Classification
Status :	RECPT Transmittal or Notification Received
Submittal Date :	2008-07-22
Response Action Type :	PHASEI Phase 1
Status :	CSRCVD Completion Statement Received
Submittal Date :	2008-07-22
Response Action Type :	AUDCOM
Status :	NOA
Submittal Date :	2010-07-15
Response Action Type :	RLFA
Status :	FLDRUN
Submittal Date :	2008-10-27
Response Action Type :	RNF Release Notification Form Received
Status :	REPORT Reportable Release or Threat of Release
Submittal Date :	2005-11-08

Map Id: O72
Direction: S
Distance: 0.639 mi., 3374 ft.
Elevation: 67 ft.
Relative: Higher

Site Name : REGENCY TOWERS I | NO LOCATION AID | REGENCY TOWER
800 PLEASANT ST
NEW BEDFORD | NEW BEDFORD CITY OF, MA 02740

Database(s) : [AFS, ASBESTOS - MA, DOCKET, ECHO, ENF - MA, FRS, HIST RELEASE - MA, RELEASE - MA, SHWS - MA] ***(cont.)***

Envirosite ID: 2669537
EPA ID: N/R

SHWS - MA ***(cont.)***

Response Action Type : RAO Response Action Outcome - RAO
Status : ACTAUD Level III-Comprehensive Audit
Submittal Date : 2011-02-01

Response Action Type : TCLASS Tier Classification
Status : TIERII Tier 2 Classification
Submittal Date : 2008-07-22

Response Action Type : RAO Response Action Outcome - RAO
Status : RAORCD RAO Statement Received
Submittal Date : 2009-01-26

Response Action Type : AUDCOM
Status : NOA
Submittal Date : 2010-08-30

Response Action Type : RLFA
Status : FLDRUN
Submittal Date : 2008-01-18

Response Action Type : AUDCOM
Status : NAFNON
Submittal Date : 2011-02-03

Response Action Type : RLFA
Status : FLDRAN
Submittal Date : 2010-09-23

Chemicals

Chemical : C5 THRU C8 ALIPHATIC HYDROCARBONS
Amount : 1.89 PPM

Chemical : C5 THRU C8 ALIPHATIC HYDROCARBONS
Amount : 245 PPM

Map Id: 73
Direction: WSW
Distance: 0.646 mi., 3409 ft.
Elevation: 94 ft.
Relative: Higher

Site Name : NO LOCATION AID
475 PARK ST
NEW BEDFORD, MA

Database(s) : [HIST RELEASE - MA, LAST - MA, RELEASE - MA, SHWS - MA]

Envirosite ID: 2668051
EPA ID: N/R

HIST RELEASE - MA

Facility Address :	475 PARK ST, NEW BEDFORD
Notification Date :	1994-12-23
RTN Number :	4-11013
Assoc ID :	N/R
Source :	AST
Category :	TWO HR
Location Aid :	NO LOCATION AID
Location :	RESIDNTIAL
Municipality :	NEW BEDFORD
Last Date in Agency List :	2015-04-09

Chemical Information

Chemical :	#2 FUEL OIL 75.0 GAL

LAST - MA

Facility Name :	NO LOCATION AID
Facility Address :	475 PARK ST, NEW BEDFORD

Incident Information

Notification Date :	1994-12-23
Release Tracking Number :	4-0011013
Category :	TWO HR
OFC Town :	NEW BEDFORD
Current Status :	Response Action Outcome - A site/release where a Permanent or Temporary Solution Statement (formerly RAO Statement) was submitted. This statement asserts that response actions were sufficient to achieve a level of no significant risk or at least ensure that all substantial hazards were eliminated.
Current Date :	1995-10-31
Phase :	Phase report not required or not submitted.
OHM :	Oil
Agency Link :	Click here for hyperlink provided by the agency.
Last Date in Agency List :	2024-11-18

Source Details

Source :	AST

Location Details

Location :	RESIDNTIAL

Map Id: 73
Direction: WSW
Distance: 0.646 mi., 3409 ft.
Elevation: 94 ft.
Relative: Higher

Site Name : NO LOCATION AID
475 PARK ST
NEW BEDFORD, MA

Database(s) : [HIST RELEASE - MA, LAST - MA, RELEASE - MA, SHWS - MA] ***(cont.)***

Envirosite ID: 2668051
EPA ID: N/R

LAST - MA ***(cont.)***

Chemicals
Chemical : #2 FUEL OIL
Amount : 75 GAL

RELEASE - MA

Facility Name : NO LOCATION AID
Facility Address : 475 PARK ST, NEW BEDFORD

Incident Summary
Release Tracking Number : 4-0011013
Notification Date : 1994-12-23
Category : TWO HR
OFC Town : NEW BEDFORD

Current Status : Response Action Outcome - A site/release where a Permanent or Temporary Solution Statement (formerly RAO Statement) was submitted. This statement asserts that response actions were sufficient to achieve a level of no significant risk or at least ensure that all substantial hazards were eliminated.

Current Date : 1995-10-31
Phase : Phase report not required or not submitted.
OHM : Oil
Agency Link : Click here for hyperlink provided by the agency.
Last Date in Agency List : 2024-11-18

Source Details
Source : AST

Location Details
Location : RESIDNTIAL

Chemicals
Chemical : #2 FUEL OIL
Amount : 75 GAL

SHWS - MA

Facility Name : NO LOCATION AID
Facility Address : 475 PARK ST, NEW BEDFORD

Incident Summary
Release Tracking Number : 4-0011013
Notification Date : 1994-12-23

Map Id: 73
Direction: WSW
Distance: 0.646 mi., 3409 ft.
Elevation: 94 ft.
Relative: Higher

Site Name : NO LOCATION AID
475 PARK ST
NEW BEDFORD, MA

Database(s) : [HIST RELEASE - MA, LAST - MA, RELEASE - MA, SHWS - MA] ***(cont.)***

Envirosite ID: 2668051
EPA ID: N/R

SHWS - MA ***(cont.)***

Category :	TWO HR
OFC Town :	NEW BEDFORD
Current Status :	Response Action Outcome - A site/release where a Permanent or Temporary Solution Statement (formerly RAO Statement) was submitted. This statement asserts that response actions were sufficient to achieve a level of no significant risk or at least ensure that all substantial hazards were eliminated.
Current Date :	1995-10-31
Phase :	Phase report not required or not submitted.
OHM :	Oil
Agency Link :	Click here for hyperlink provided by the agency.
Last Date in Agency List :	2024-11-18

Source Details

Source :	AST

Location Details

Location :	RESIDNTIAL

Response Action Information

Response Action Type :	RAO Response Action Outcome - RAO
Status :	FEEREC Fee Received - TFS Use Only
Submittal Date :	1995-11-03
Response Action Type :	RLFA
Status :	FOLOFF
Submittal Date :	1995-01-04
Response Action Type :	RLFA
Status :	FOLFLD
Submittal Date :	1994-12-24
Response Action Type :	RAO Response Action Outcome - RAO
Status :	RAORCD RAO Statement Received
Submittal Date :	1995-10-31
Response Action Type :	NOR
Status :	ISSUED
Submittal Date :	1994-12-24

Map Id: 73
Direction: WSW
Distance: 0.646 mi., 3409 ft.
Elevation: 94 ft.
Relative: Higher

Site Name : NO LOCATION AID
475 PARK ST
NEW BEDFORD, MA

Database(s) : [HIST RELEASE - MA, LAST - MA, RELEASE - MA, SHWS - MA] ***(cont.)***

Envirosite ID: 2668051
EPA ID: N/R

SHWS - MA ***(cont.)***

Chemicals
Chemical : #2 FUEL OIL
Amount : 75 GAL

Map Id: P74
Direction: NNW
Distance: 0.647 mi., 3416 ft.
Elevation: 58 ft.
Relative: Higher

Site Name : REAR PARKING LOT | RESIDENTIAL | ADAMS APARTMENTS
14 ADAMS ST | 14 ADAMS STREET APT. # 6B
NEW BEDFORD, MA

Database(s) : [ASBESTOS - MA, HIST RELEASE - MA, LEAD - MA, LUST - MA, RELEASE - MA, SHWS - MA]

Envirosite ID: 2668987
EPA ID: N/R

ASBESTOS - MA

Facility Name : 14 ADAMS STREET
Facility Address : 14 ADAMS STREET, NEW BEDFORD

Project Start Date : 2006-09-02
Project End Date : 2006-10-02
Project ID : N/R
Form Type : ANF-001
Project Type : Renv,Oth:ROOMS/CORIDORS
Owner Name : NEW BEDFORD HOUSING AUTHORITY
Owner Address : 14 ADAMS STREET
DLS Contractor ID : AC000653
DLS Contractor : SPARKLING ENVIRONMENTAL LLC
Site Supervisor ID : AS032151
Site Supervisor : PABLO MORA
Last Date in Agency List : 2021-11-09

Facility Name : ADAMS APARTMENTS
Facility Address : 14 ADAMS ST, NEW BEDFORD

Project Start Date : 2011-09-12
Project End Date : 2011-09-16
Project ID : N/R
Form Type : ANF-001
Project Type : Rpr
Owner Name : NEW BEDFORD HOUSING AUTH
Owner Address : 725 PLEASANT ST
DLS Contractor ID : AC000627
DLS Contractor : BANNER ENVIRONMENTAL SERVICES INC
Site Supervisor ID : AS61476
Site Supervisor : RUDOLPH NELSON

Map Id: P74
Direction: NNW
Distance: 0.647 mi., 3416 ft.
Elevation: 58 ft.
Relative: Higher

Site Name : REAR PARKING LOT | RESIDENTIAL | ADAMS APARTMENTS
14 ADAMS ST | 14 ADAMS STREET APT. # 6B
NEW BEDFORD, MA

Database(s) : [ASBESTOS - MA, HIST RELEASE - MA, LEAD - MA, LUST - MA, RELEASE - MA, SHWS - MA] ***(cont.)***

Envirosite ID: 2668987
EPA ID: N/R

ASBESTOS - MA ***(cont.)***

Last Date in Agency List :	2021-11-09
Facility Name :	ADAMS STREET DEVELOPMENT
Facility Address :	14 ADAMS STREET, NEW BEDFORD
Project Start Date :	2014-10-03
Project End Date :	2014-10-03
Project ID :	N/R
Form Type :	ANF-001
Project Type :	Repr
Owner Name :	NEW BEDFORD HOUSING AUTHORITY
Owner Address :	725 PLEASANT STREET
DLS Contractor ID :	AC000196
DLS Contractor :	NEW ENGLAND SURFACE MAINTENANCE LLP
Site Supervisor ID :	AS040208
Site Supervisor :	KENNETH M FURTNEY
Last Date in Agency List :	2021-11-09
Facility Name :	NEW BEDFORD HOUSING
Facility Address :	14 ADAMS STREET, NEW BEDFORD
Project Start Date :	2006-08-03
Project End Date :	2006-08-10
Project ID :	N/R
Form Type :	ANF-001
Project Type :	Renv
Owner Name :	NEW BEDFORD HOUSING
Owner Address :	725 PLEASANT STREET
DLS Contractor ID :	AC000434
DLS Contractor :	ATLANTIC ABATEMENT CORPORATION OF NEW ENGLAND INC
Site Supervisor ID :	AS041552
Site Supervisor :	JON D Miller
Last Date in Agency List :	2021-11-09
Facility Name :	NEW BEDFORD HOUSING AUTHORITY
Facility Address :	14 ADAMS STREET, NEW BEDFORD
Project Start Date :	2021-11-10
Project End Date :	2021-11-11
Project ID :	N/R
Form Type :	ANF-001
Project Type :	Renv
Owner Name :	NEW BEDFORD HOUSING AUTHORITY
Owner Address :	128 UNION STREET 4TH FLOOR
DLS Contractor ID :	AC000412
DLS Contractor :	ENVIRONMENTAL RESPONSE SERVICES INC

Map Id: P74
Direction: NNW
Distance: 0.647 mi., 3416 ft.
Elevation: 58 ft.
Relative: Higher

Site Name : REAR PARKING LOT | RESIDENTIAL | ADAMS APARTMENTS
14 ADAMS ST | 14 ADAMS STREET APT. # 6B
NEW BEDFORD, MA

Database(s) : [ASBESTOS - MA, HIST RELEASE - MA, LEAD - MA, LUST - MA, RELEASE - MA, SHWS - MA] ***(cont.)***

Envirosite ID: 2668987
EPA ID: N/R

ASBESTOS - MA ***(cont.)***

Site Supervisor ID :	AS902311
Site Supervisor :	RAFAEL DIAZ
Last Date in Agency List :	2022-02-08
Project Start Date :	2020-05-20
Project End Date :	2020-05-21
Project ID :	N/R
Form Type :	ANF-001
Project Type :	Renv
Owner Name :	NEW BEDFORD HOUSING AUTHORITY
Owner Address :	128 UNION STREET 4TH FLOOR
DLS Contractor ID :	AC000412
DLS Contractor :	ENVIRONMENTAL RESPONSE SERVICES INC
Site Supervisor ID :	AS902311
Site Supervisor :	RAFAEL DIAZ
Last Date in Agency List :	2021-11-09
Project Start Date :	2013-05-03
Project End Date :	2013-05-03
Project ID :	N/R
Form Type :	ANF-001
Project Type :	Renv
Owner Name :	NEW BEDFORD HOUSING AUTHORITY
Owner Address :	725 PLEASANT STREET
DLS Contractor ID :	AC000412
DLS Contractor :	ENVIRONMENTAL RESPONSE SERVICES INC
Site Supervisor ID :	AS040170
Site Supervisor :	DENNIS E. CHAPLIN SR.
Last Date in Agency List :	2021-11-09
Facility Name :	RESIDENTIAL
Facility Address :	14 ADAMS ST, NEW BEDFORD
Project Start Date :	2013-07-09
Project End Date :	2013-07-10
Project ID :	N/R
Form Type :	ANF-001
Project Type :	Renv
Owner Name :	NBHA
Owner Address :	725 PLEASANT ST
DLS Contractor ID :	AC000746
DLS Contractor :	WHALING CITY ENVIRONMENTAL
Site Supervisor ID :	AS040658
Site Supervisor :	FRANK DELGADO
Last Date in Agency List :	2021-11-09

Map Id: P74
Direction: NNW
Distance: 0.647 mi., 3416 ft.
Elevation: 58 ft.
Relative: Higher

Site Name : REAR PARKING LOT | RESIDENTIAL | ADAMS APARTMENTS
14 ADAMS ST | 14 ADAMS STREET APT. # 6B
NEW BEDFORD, MA

Database(s) : [ASBESTOS - MA, HIST RELEASE - MA, LEAD - MA, LUST - MA, RELEASE - MA, SHWS - MA] ***(cont.)***

Envirosite ID: 2668987
EPA ID: N/R

ASBESTOS - MA ***(cont.)***

Project Start Date :	2013-03-22
Project End Date :	2013-03-25
Project ID :	N/R
Form Type :	ANF-001
Project Type :	Renv
Owner Name :	NEW BEDFORD HOUSING AUTHORITY
Owner Address :	14 ADAMS ST
DLS Contractor ID :	AC000746
DLS Contractor :	WHALING CITY ENVIRONMENTAL
Site Supervisor ID :	AS040658
Site Supervisor :	FRANK DELGADO
Last Date in Agency List :	2021-11-09

Project Start Date :	2015-03-09
Project End Date :	2020-03-11
Project ID :	N/R
Form Type :	ANF-001
Project Type :	Renv
Owner Name :	NEW BEDFORD HOUSING
Owner Address :	725 PLEASANT ST
DLS Contractor ID :	AC000746
DLS Contractor :	WHALING CITY ENVIRONMENTAL
Site Supervisor ID :	AS040658
Site Supervisor :	FRANK DELGADO
Last Date in Agency List :	2021-11-09

Project Start Date :	2013-11-18
Project End Date :	2013-11-20
Project ID :	N/R
Form Type :	ANF-001
Project Type :	Renv
Owner Name :	NBHA
Owner Address :	725 PLEASANT ST
DLS Contractor ID :	AC000746
DLS Contractor :	WHALING CITY ENVIRONMENTAL
Site Supervisor ID :	AS040658
Site Supervisor :	FRANK DELGADO
Last Date in Agency List :	2021-11-09

Project Start Date :	2013-11-26
Project End Date :	2013-11-29
Project ID :	N/R
Form Type :	ANF-001
Project Type :	Renv
Owner Name :	NBHA
Owner Address :	725 PLEASANT STREET
DLS Contractor ID :	AC000746
DLS Contractor :	WHALING CITY ENVIRONMENTAL
Site Supervisor ID :	AS040658
Site Supervisor :	FRANK DELGADO

Map Id: P74
Direction: NNW
Distance: 0.647 mi., 3416 ft.
Elevation: 58 ft.
Relative: Higher

Site Name : REAR PARKING LOT | RESIDENTIAL | ADAMS APARTMENTS
14 ADAMS ST | 14 ADAMS STREET APT. # 6B
NEW BEDFORD, MA

Database(s) : [ASBESTOS - MA, HIST RELEASE - MA, LEAD - MA, LUST - MA, RELEASE - MA, SHWS - MA] ***(cont.)***

Envirosite ID: 2668987
EPA ID: N/R

ASBESTOS - MA ***(cont.)***

Last Date in Agency List :	2021-11-09
Project Start Date :	2013-11-25
Project End Date :	2013-11-29
Project ID :	N/R
Form Type :	ANF-001
Project Type :	Renv
Owner Name :	NBHA
Owner Address :	725 PLEASANT ST
DLS Contractor ID :	AC000746
DLS Contractor :	WHALING CITY ENVIRONMENTAL
Site Supervisor ID :	AS040658
Site Supervisor :	FRANK DELGADO
Last Date in Agency List :	2021-11-09
Facility Name :	RESIDENTIAL
Facility Address :	14 ADAMS STREET APT. # 6B, NEW BEDFORD
Project Start Date :	2015-09-22
Project End Date :	2015-09-24
Project ID :	N/R
Form Type :	ANF-001
Project Type :	Renv
Owner Name :	NEW BEDFORD HOUSING AUTHORITY
Owner Address :	725 PLEASANT STREET
DLS Contractor ID :	AC000412
DLS Contractor :	ENVIRONMENTAL RESPONSE SERVICES INC
Site Supervisor ID :	AS040170
Site Supervisor :	DENNIS E. CHAPLIN SR.
Last Date in Agency List :	2021-11-09
Project Start Date :	2015-09-22
Project End Date :	2015-09-22
Project ID :	N/R
Form Type :	ANF-001
Project Type :	Renv
Owner Name :	NEW BEDFORD HOUSING AUTHORITY
Owner Address :	725 PLEASANT STREET
DLS Contractor ID :	AC000412
DLS Contractor :	ENVIRONMENTAL RESPONSE SERVICES INC
Site Supervisor ID :	AS040170
Site Supervisor :	DENNIS E. CHAPLIN SR.
Last Date in Agency List :	2021-11-09
Facility Name :	RESIDENTIAL BUILDING
Facility Address :	14 ADAMS STREET, NEW BEDFORD

Map Id: P74
Direction: NNW
Distance: 0.647 mi., 3416 ft.
Elevation: 58 ft.
Relative: Higher

Site Name : REAR PARKING LOT | RESIDENTIAL | ADAMS APARTMENTS
14 ADAMS ST | 14 ADAMS STREET APT. # 6B
NEW BEDFORD, MA

Database(s) : [ASBESTOS - MA, HIST RELEASE - MA, LEAD - MA, LUST - MA, RELEASE - MA, SHWS - MA] ***(cont.)***

Envirosite ID: 2668987
EPA ID: N/R

ASBESTOS - MA ***(cont.)***

Project Start Date :	2012-03-01
Project End Date :	2012-03-01
Project ID :	N/R
Form Type :	ANF-001
Project Type :	Renv
Owner Name :	NEW BEDFORD HOUSING AUTHORITY
Owner Address :	725 PLEASANT STREET
DLS Contractor ID :	AC000412
DLS Contractor :	ENVIRONMENTAL RESPONSE SERVICES INC
Site Supervisor ID :	AS040170
Site Supervisor :	DENNIS E. CHAPLIN SR.
Last Date in Agency List :	2021-11-09
Facility Name :	RESIDENTIAL NEW BEDFORD HOUSING AUTHORITY
Facility Address :	14 ADAMS STREET, NEW BEDFORD
Project Start Date :	2019-03-06
Project End Date :	2019-03-08
Project ID :	N/R
Form Type :	ANF-001
Project Type :	Renv
Owner Name :	NEW BEDFORD HOUSING AUTHORITY
Owner Address :	128 UNION STREET 4TH FLOOR
DLS Contractor ID :	AC000412
DLS Contractor :	ENVIRONMENTAL RESPONSE SERVICES INC
Site Supervisor ID :	AS902311
Site Supervisor :	RAFAEL DIAZ
Last Date in Agency List :	2021-11-09

HIST RELEASE - MA

Facility Address :	14 ADAMS ST, NEW BEDFORD
Notification Date :	1993-10-08
RTN Number :	4-10014
Assoc ID :	N/R
Source :	PIPE, UST
Category :	TWO HR
Location Aid :	REAR PARKING LOT
Location :	RESIDNTIAL
Municipality :	NEW BEDFORD
Last Date in Agency List :	2015-04-09

Chemical Information

Chemical :	#2 FUEL OIL

Map Id: P74
Direction: NNW
Distance: 0.647 mi., 3416 ft.
Elevation: 58 ft.
Relative: Higher

Site Name : REAR PARKING LOT | RESIDENTIAL | ADAMS APARTMENTS
14 ADAMS ST | 14 ADAMS STREET APT. # 6B
NEW BEDFORD, MA

Database(s) : [ASBESTOS - MA, HIST RELEASE - MA, LEAD - MA, LUST - MA, RELEASE - MA, SHWS - MA] ***(cont.)***

Envirosite ID: 2668987
EPA ID: N/R

HIST RELEASE - MA ***(cont.)***

Chemical : FUEL OIL #2 15.0 GAL

LEAD - MA

Facility Address : 14 ADAMS ST, NEW BEDFORD

Activity Date : 1992-07-15
Activity Type : N/R
Activity Description : Determination
Outcome Description : Hazards Found
Unit : 8B
Community : NEW BEDFORD
Start Work Date : N/R
Last Date in Agency List : 2022-08-22

LUST - MA

Facility Name : REAR PARKING LOT
Facility Address : 14 ADAMS ST, NEW BEDFORD

Incident Information
Notification Date : 1993-10-08
Release Tracking Number : 4-0010014
Category : TWO HR
OFC Town : NEW BEDFORD

Current Status : Response Action Outcome - A site/release where a Permanent or Temporary Solution Statement (formerly RAO Statement) was submitted. This statement asserts that response actions were sufficient to achieve a level of no significant risk or at least ensure that all substantial hazards were eliminated.

Current Date : 1997-07-24
Phase : Phase report not required or not submitted.
OHM : Oil
Agency Link : Click here for hyperlink provided by the agency.
Last Date in Agency List : 2024-11-18

Source Details
Source : UST

Location Details
Location : RESIDNTIAL

Map Id: P74
Direction: NNW
Distance: 0.647 mi., 3416 ft.
Elevation: 58 ft.
Relative: Higher

Site Name : REAR PARKING LOT | RESIDENTIAL | ADAMS APARTMENTS
14 ADAMS ST | 14 ADAMS STREET APT. # 6B
NEW BEDFORD, MA

Database(s) : [ASBESTOS - MA, HIST RELEASE - MA, LEAD - MA, LUST - MA, RELEASE - MA, SHWS - MA] ***(cont.)***

Envirosite ID: 2668987
EPA ID: N/R

LUST - MA ***(cont.)***

Chemicals
Chemical : FUEL OIL #2
Amount : 15 GAL

Chemical : #2 FUEL OIL
Amount : N/R

RELEASE - MA

Facility Name : REAR PARKING LOT
Facility Address : 14 ADAMS ST, NEW BEDFORD

Incident Summary
Release Tracking Number : 4-0010014
Notification Date : 1993-10-08
Category : TWO HR
OFC Town : NEW BEDFORD

Current Status : Response Action Outcome - A site/release where a Permanent or Temporary Solution Statement (formerly RAO Statement) was submitted. This statement asserts that response actions were sufficient to achieve a level of no significant risk or at least ensure that all substantial hazards were eliminated.

Current Date : 1997-07-24
Phase : Phase report not required or not submitted.
OHM : Oil
Agency Link : Click here for hyperlink provided by the agency.
Last Date in Agency List : 2024-11-18

Source Details
Source : PIPE
UST

Location Details
Location : RESIDNTIAL

Chemicals
Chemical : FUEL OIL #2
Amount : 15 GAL

Map Id: P74
Direction: NNW
Distance: 0.647 mi., 3416 ft.
Elevation: 58 ft.
Relative: Higher

Site Name : REAR PARKING LOT | RESIDENTIAL | ADAMS APARTMENTS
14 ADAMS ST | 14 ADAMS STREET APT. # 6B
NEW BEDFORD, MA

Database(s) : [ASBESTOS - MA, HIST RELEASE - MA, LEAD - MA, LUST - MA, RELEASE - MA, SHWS - MA] ***(cont.)***

Envirosite ID: 2668987
EPA ID: N/R

RELEASE - MA ***(cont.)***

Chemical :	#2 FUEL OIL
Amount :	N/R

SHWS - MA

Facility Name :	REAR PARKING LOT
Facility Address :	14 ADAMS ST, NEW BEDFORD

Incident Summary

Release Tracking Number :	4-0010014
Notification Date :	1993-10-08
Category :	TWO HR
OFC Town :	NEW BEDFORD
Current Status :	Response Action Outcome - A site/release where a Permanent or Temporary Solution Statement (formerly RAO Statement) was submitted. This statement asserts that response actions were sufficient to achieve a level of no significant risk or at least ensure that all substantial hazards were eliminated.
Current Date :	1997-07-24
Phase :	Phase report not required or not submitted.
OHM :	Oil
Agency Link :	Click here for hyperlink provided by the agency.
Last Date in Agency List :	2024-11-18

Source Details

Source :	PIPE UST

Location Details

Location :	RESIDNTIAL

Response Action Information

Response Action Type :	NOR
Status :	ISSUED
Submittal Date :	1993-10-14
Response Action Type :	RAO Response Action Outcome - RAO
Status :	RAORCD RAO Statement Received
Submittal Date :	1997-07-24

Map Id: P74
Direction: NNW
Distance: 0.647 mi., 3416 ft.
Elevation: 58 ft.
Relative: Higher

Site Name : REAR PARKING LOT | RESIDENTIAL | ADAMS APARTMENTS
14 ADAMS ST | 14 ADAMS STREET APT. # 6B
NEW BEDFORD, MA

Database(s) : [ASBESTOS - MA, HIST RELEASE - MA, LEAD - MA, LUST - MA, RELEASE - MA, SHWS - MA] ***(cont.)***

Envirosite ID: 2668987
EPA ID: N/R

SHWS - MA ***(cont.)***

Response Action Type : RAO Response Action Outcome - RAO
Status : FEECRD Fee Not Required - Fee Credited - TFS Use Only
Submittal Date : 1997-10-21

Response Action Type : RAO Response Action Outcome - RAO
Status : FEEREC Fee Received - TFS Use Only
Submittal Date : 1997-07-25

Response Action Type : RNF Release Notification Form Received
Status : REPORT Reportable Release or Threat of Release
Submittal Date : 1994-11-08

Response Action Type : RLFA
Status : FOLOFF
Submittal Date : 1993-10-27

Response Action Type : NOR
Status : ISSUED
Submittal Date : 1993-10-29

Chemicals
Chemical : FUEL OIL #2
Amount : 15 GAL

Chemical : #2 FUEL OIL
Amount : N/R

Map Id: Q75
Direction: N
Distance: 0.658 mi., 3473 ft.
Elevation: 27 ft.
Relative: Lower

Site Name : SALVATION ARMY
1145 ACUSHNET AVE
NEW BEDFORD, MA

Database(s) : [ASBESTOS - MA, HIST RELEASE - MA, RELEASE - MA, SHWS - MA]

Envirosite ID: 2669211
EPA ID: N/R

ASBESTOS - MA

Facility Name : SALVATION ARMY
Facility Address : 1145 ACUSHNET AVE, NEW BEDFORD

Map Id: Q75
Direction: N
Distance: 0.658 mi., 3473 ft.
Elevation: 27 ft.
Relative: Lower

Site Name : SALVATION ARMY
1145 ACUSHNET AVE
NEW BEDFORD, MA

Database(s) : [ASBESTOS - MA, HIST RELEASE - MA, RELEASE - MA, SHWS - MA] ***(cont.)***

Envirosite ID: 2669211
EPA ID: N/R

ASBESTOS - MA ***(cont.)***

Project Start Date :	2013-08-05
Project End Date :	2013-09-09
Project ID :	N/R
Form Type :	ANF-001
Project Type :	Renv
Owner Name :	SALVATION ARMY
Owner Address :	281 NORTH MAIN ST
DLS Contractor ID :	AC000746
DLS Contractor :	WHALING CITY ENVIRONMENTAL
Site Supervisor ID :	AS040658
Site Supervisor :	FRANK DELGADO
Last Date in Agency List :	2021-11-09
Facility Name :	SALVATION ARMY
Facility Address :	1145 ACUSHNET AVENUE, NEW BEDFORD
Project Start Date :	2003-11-15
Project End Date :	2003-11-16
Project ID :	N/R
Form Type :	ANF-001
Project Type :	Rpr
Owner Name :	SAME
Owner Address :	N/R
DLS Contractor ID :	AC000196
DLS Contractor :	NEW ENGLAND SURFACE MAINTENANCE LLP
Site Supervisor ID :	AS040209
Site Supervisor :	JOHN S BUTTS JR
Last Date in Agency List :	2021-11-09

HIST RELEASE - MA

Facility Address :	1145 ACUSHNET AVE, NEW BEDFORD
Notification Date :	1998-10-13
RTN Number :	4-14249
Assoc ID :	N/R
Source :	N/R
Category :	TWO HR
Location Aid :	SALVATION ARMY
Location :	N/R
Municipality :	NEW BEDFORD
Last Date in Agency List :	2015-04-09

Chemical Information

Chemical :	HEATING OIL 1,000.0 GAL

RELEASE - MA

Facility Name :	SALVATION ARMY
Facility Address :	1145 ACUSHNET AVE, NEW BEDFORD

Map Id: Q75
Direction: N
Distance: 0.658 mi., 3473 ft.
Elevation: 27 ft.
Relative: Lower

Site Name : SALVATION ARMY
1145 ACUSHNET AVE
NEW BEDFORD, MA

Database(s) : [ASBESTOS - MA, HIST RELEASE - MA, RELEASE - MA, SHWS - MA] ***(cont.)***

Envirosite ID: 2669211
EPA ID: N/R

RELEASE - MA ***(cont.)***

Incident Summary

Release Tracking Number :	4-0014249
Notification Date :	1998-10-13
Category :	TWO HR
OFC Town :	NEW BEDFORD
Current Status :	Response Action Outcome - A site/release where a Permanent or Temporary Solution Statement (formerly RAO Statement) was submitted. This statement asserts that response actions were sufficient to achieve a level of no significant risk or at least ensure that all substantial hazards were eliminated.
Current Date :	1999-10-20
Phase :	Phase report not required or not submitted.
OHM :	Oil
Agency Link :	Click here for hyperlink provided by the agency.
Last Date in Agency List :	2024-11-18

Source Details

Source :	N/R

Location Details

Location :	N/R

Chemicals

Chemical :	HEATING OIL
Amount :	1000 GAL

SHWS - MA

Facility Name :	SALVATION ARMY
Facility Address :	1145 ACUSHNET AVE, NEW BEDFORD

Incident Summary

Release Tracking Number :	4-0014249
Notification Date :	1998-10-13
Category :	TWO HR
OFC Town :	NEW BEDFORD
Current Status :	Response Action Outcome - A site/release where a Permanent or Temporary Solution Statement (formerly RAO Statement) was submitted. This statement asserts that response actions were sufficient to achieve a level of no significant risk or at least ensure that all substantial hazards were eliminated.
Current Date :	1999-10-20
Phase :	Phase report not required or not submitted.
OHM :	Oil

Map Id: Q75
Direction: N
Distance: 0.658 mi., 3473 ft.
Elevation: 27 ft.
Relative: Lower

Site Name : SALVATION ARMY
1145 ACUSHNET AVE
NEW BEDFORD, MA

Database(s) : [ASBESTOS - MA, HIST RELEASE - MA, RELEASE - MA, SHWS - MA] ***(cont.)***

Envirosite ID: 2669211
EPA ID: N/R

SHWS - MA ***(cont.)***

Agency Link : Click here for hyperlink provided by the agency.
Last Date in Agency List : 2024-11-18

Response Action Information

Response Action Type : RAO Response Action Outcome - RAO
Status : FEEREC Fee Received - TFS Use Only
Submittal Date : 1999-10-22

Response Action Type : RAO Response Action Outcome - RAO
Status : RAORCD RAO Statement Received
Submittal Date : 1999-10-20

Response Action Type : RAO Response Action Outcome - RAO
Status : TSAUD Level I - Technical Screen Audit
Submittal Date : 2005-05-31

Response Action Type : RLFA
Status : FLDRUN
Submittal Date : 1998-10-19

Response Action Type : RLFA
Status : FOLOFF
Submittal Date : 1998-10-19

Response Action Type : NOR
Status : ISSUED
Submittal Date : 1998-10-21

Response Action Type : RNF Release Notification Form Received
Status : REPORT Reportable Release or Threat of Release
Submittal Date : 1998-11-19

Response Action Type : RLFA
Status : FOLOFF
Submittal Date : 1998-10-16

Chemicals

Chemical : HEATING OIL
Amount : 1000 GAL

Map Id: R76
Direction: N
Distance: 0.668 mi., 3528 ft.
Elevation: 36 ft.
Relative: Lower

Site Name : NO LOCATION AID | HI-LO GAS | FARES REALTY CORP
116 ASHLEY BLVD
NEW BEDFORD, MA 02746

Database(s) : [AUL - MA, ENF - MA, EPA UST, FRS, HIST RELEASE - MA, LUST - MA, RELEASE - MA, SHWS - MA, UST - MA]

Envirosite ID: 2666897
EPA ID: N/R

AUL - MA

Facility Name : NO LOCATION AID
Facility Address : 116 ASHLEY BLVD, NEW BEDFORD

Incident Summary
Release Tracking Number : 4-0013556
Notification Date : 1997-12-16
Category : 72 HR
OFC Town : NEW BEDFORD

Current Status : Response Action Outcome - A site/release where a Permanent or Temporary Solution Statement (formerly RAO Statement) was submitted. This statement asserts that response actions were sufficient to achieve a level of no significant risk or at least ensure that all substantial hazards were eliminated.

Current Date : 2007-11-06
Phase : Phase report not required or not submitted.
OHM : Oil
Agency Link : Click here for hyperlink provided by the agency.
Last Date in Agency List : 2024-11-18

Source Details
Source : UST

Location Details
Location : COMMERCIAL

Response Action Information
Response Action Type : AUL Activity and Use Limitation
Status : TERMIN Action Status or AUL Terminated
Submittal Date : 2007-11-06
Response Action Outcome Class : N/R

Response Action Type : AUL Activity and Use Limitation
Status : LEGNOT Legal Notice Published
Submittal Date : 2007-11-07
Response Action Outcome Class : N/R

Response Action Type : AUL Activity and Use Limitation
Status : TSAUD Level I - Technical Screen Audit
Submittal Date : 2005-04-26
Response Action Outcome Class : N/R

Map Id: R76
Direction: N
Distance: 0.668 mi., 3528 ft.
Elevation: 36 ft.
Relative: Lower

Site Name : NO LOCATION AID | HI-LO GAS | FARES REALTY CORP
116 ASHLEY BLVD
NEW BEDFORD, MA 02746

Database(s) : [AUL - MA, ENF - MA, EPA UST, FRS, HIST RELEASE - MA, LUST - MA, RELEASE - MA, SHWS - MA, UST - MA] ***(cont.)***

Envirosite ID: 2666897
EPA ID: N/R

AUL - MA ***(cont.)***

Response Action Type :	AUL Activity and Use Limitation
Status :	RECPT Transmittal or Notification Received
Submittal Date :	2004-07-07
Response Action Outcome Class :	N/R

ENF - MA

Facility Name :	FARES REALTY CORP
Facility Address :	116 ASHLEY BLVD, NEW BEDFORD
Issued Date :	2016-07-27
Program :	REGULATED ACTIVITY(S)
Penalty Assessed :	N/R
Type of Enforcement :	Notice Of Non-Compliance
Last Date in Agency List :	2024-10-07
Issued Date :	2012-04-18
Program :	REGULATED ACTIVITY(S)
Penalty Assessed :	N/R
Type of Enforcement :	Notice Of Non-Compliance
Last Date in Agency List :	2024-10-07
Issued Date :	2011-07-11
Program :	REGULATED ACTIVITY(S)
Penalty Assessed :	500
Type of Enforcement :	Reporting Penalty Assessment Notice
Last Date in Agency List :	2024-10-07
Issued Date :	2008-06-30
Program :	REGULATED ACTIVITY(S)
Penalty Assessed :	N/R
Type of Enforcement :	Notice Of Non-Compliance
Last Date in Agency List :	2024-10-07

EPA UST

Facility Name :	HI-LO GAS
Facility Address :	116 ASHLEY BLVD, NEW BEDFORD, Massachusetts 2746
County :	N/R
Facility ID :	MA3410
Facility Status :	Open UST(s)
Open USTs :	2
Closed USTs :	3
Temporarily Out of Service USTs :	0
Date of Last Inspection :	N/R
EPA Region :	1
Tribe :	N/R

Map Id: R76
Direction: N
Distance: 0.668 mi., 3528 ft.
Elevation: 36 ft.
Relative: Lower

Site Name : NO LOCATION AID | HI-LO GAS | FARES REALTY CORP
116 ASHLEY BLVD
NEW BEDFORD, MA 02746

Database(s) : [AUL - MA, ENF - MA, EPA UST, FRS, HIST RELEASE - MA, LUST - MA, RELEASE - MA, SHWS - MA, UST - MA] ***(cont.)***

Envirosite ID: 2666897
EPA ID: N/R

EPA UST ***(cont.)***

Facility ID 2 :	N/R
Latitude :	41.65715
Longitude :	-70.92917
Last Date in Agency List :	2024-05-22

Tank Details

Tank ID :	MA3410_1
Tank Status :	Closed
Installation Date :	1966-04-14
Removal Date :	1997-12-11
Capacity :	3000
Substances :	Gasoline
Tank Wall Type :	N/R

Tank ID :	MA3410_2
Tank Status :	Closed
Installation Date :	1966-04-14
Removal Date :	1997-12-11
Capacity :	4000
Substances :	Gasoline
Tank Wall Type :	N/R

Tank ID :	MA3410_3
Tank Status :	Closed
Installation Date :	1966-04-14
Removal Date :	1997-12-11
Capacity :	6000
Substances :	Gasoline
Tank Wall Type :	N/R

Tank ID :	MA3410_4
Tank Status :	Open
Installation Date :	1998-01-08
Removal Date :	N/R
Capacity :	8000
Substances :	Gasoline
Tank Wall Type :	Double

Tank ID :	MA3410_5
Tank Status :	Open
Installation Date :	1998-01-08
Removal Date :	N/R
Capacity :	10000
Substances :	Gasoline
Tank Wall Type :	Double

Map Id: R76
Direction: N
Distance: 0.668 mi., 3528 ft.
Elevation: 36 ft.
Relative: Lower

Site Name : NO LOCATION AID | HI-LO GAS | FARES REALTY CORP
116 ASHLEY BLVD
NEW BEDFORD, MA 02746

Database(s) : [AUL - MA, ENF - MA, EPA UST, FRS, HIST RELEASE - MA, LUST - MA, RELEASE - MA, SHWS - MA, UST - MA] ***(cont.)***

Envirosite ID: 2666897
EPA ID: N/R

FRS

Facility Name : JERRYS SERVICE STATION
Facility Address : 116 ASHLEY BLVD, NEW BEDFORD, MA 027460000
County : BRISTOL

Site Details
Registry ID : 110043898119
FRS Facility URL : Click here for hyperlink provided by the agency.
Last Date in Agency List : 2024-12-16

Source Description

Source Description :

The MA-EPICS is the central repository for all environmental protection data for the State of Massachusetts.

FRS Environmental Interest
Source and System ID : MA-EPICS - 209048

HIST RELEASE - MA

Facility Address : 116 ASHLEY BLVD, NEW BEDFORD

Notification Date : 1997-12-16
RTN Number : 4-13556
Assoc ID : N/R
Source : UST
Category : 72 HR
Location Aid : NO LOCATION AID
Location : COMMERCIAL
Municipality : NEW BEDFORD
Last Date in Agency List : 2015-04-09

Chemical Information
Chemical : PETROLEUM 250.0 PPM

LUST - MA

Facility Name : NO LOCATION AID
Facility Address : 116 ASHLEY BLVD, NEW BEDFORD

Map Id: R76
Direction: N
Distance: 0.668 mi., 3528 ft.
Elevation: 36 ft.
Relative: Lower

Site Name : NO LOCATION AID | HI-LO GAS | FARES REALTY CORP
116 ASHLEY BLVD
NEW BEDFORD, MA 02746

Database(s) : [AUL - MA, ENF - MA, EPA UST, FRS, HIST RELEASE - MA, LUST - MA, RELEASE - MA, SHWS - MA, UST - MA] ***(cont.)***

Envirosite ID: 2666897
EPA ID: N/R

LUST - MA ***(cont.)***

Incident Information

Notification Date :	1997-12-16
Release Tracking Number :	4-0013556
Category :	72 HR
OFC Town :	NEW BEDFORD
Current Status :	Response Action Outcome - A site/release where a Permanent or Temporary Solution Statement (formerly RAO Statement) was submitted. This statement asserts that response actions were sufficient to achieve a level of no significant risk or at least ensure that all substantial hazards were eliminated.
Current Date :	2007-11-06
Phase :	Phase report not required or not submitted.
OHM :	Oil
Agency Link :	Click here for hyperlink provided by the agency.
Last Date in Agency List :	2024-11-18

Source Details

Source :	UST

Location Details

Location :	COMMERCIAL

Chemicals

Chemical :	PETROLEUM
Amount :	250 PPM

RELEASE - MA

Facility Name :	NO LOCATION AID
Facility Address :	116 ASHLEY BLVD, NEW BEDFORD

Incident Summary

Release Tracking Number :	4-0013556
Notification Date :	1997-12-16
Category :	72 HR
OFC Town :	NEW BEDFORD
Current Status :	Response Action Outcome - A site/release where a Permanent or Temporary Solution Statement (formerly RAO Statement) was submitted. This statement asserts that response actions were sufficient to achieve a level of no significant risk or at least ensure that all substantial hazards were eliminated.

Map Id: R76
Direction: N
Distance: 0.668 mi., 3528 ft.
Elevation: 36 ft.
Relative: Lower

Site Name : NO LOCATION AID | HI-LO GAS | FARES REALTY CORP
116 ASHLEY BLVD
NEW BEDFORD, MA 02746

Database(s) : [AUL - MA, ENF - MA, EPA UST, FRS, HIST RELEASE - MA, LUST - MA, RELEASE - MA, SHWS - MA, UST - MA] ***(cont.)***

Envirosite ID: 2666897
EPA ID: N/R

RELEASE - MA ***(cont.)***

Current Date : 2007-11-06
Phase : Phase report not required or not submitted.
OHM : Oil
Agency Link : Click here for hyperlink provided by the agency.
Last Date in Agency List : 2024-11-18

Source Details
Source : UST

Location Details
Location : COMMERCIAL

Chemicals
Chemical : PETROLEUM
Amount : 250 PPM

SHWS - MA

Facility Name : NO LOCATION AID
Facility Address : 116 ASHLEY BLVD, NEW BEDFORD

Incident Summary
Release Tracking Number : 4-0013556
Notification Date : 1997-12-16
Category : 72 HR
OFC Town : NEW BEDFORD

Current Status : Response Action Outcome - A site/release where a Permanent or Temporary Solution Statement (formerly RAO Statement) was submitted. This statement asserts that response actions were sufficient to achieve a level of no significant risk or at least ensure that all substantial hazards were eliminated.

Current Date : 2007-11-06
Phase : Phase report not required or not submitted.
OHM : Oil
Agency Link : Click here for hyperlink provided by the agency.
Last Date in Agency List : 2024-11-18

Source Details
Source : UST

Map Id: R76
Direction: N
Distance: 0.668 mi., 3528 ft.
Elevation: 36 ft.
Relative: Lower

Site Name : NO LOCATION AID | HI-LO GAS | FARES REALTY CORP
116 ASHLEY BLVD
NEW BEDFORD, MA 02746

Database(s) : [AUL - MA, ENF - MA, EPA UST, FRS, HIST RELEASE - MA, LUST - MA, RELEASE - MA, SHWS - MA, UST - MA] ***(cont.)***

Envirosite ID: 2666897
EPA ID: N/R

SHWS - MA ***(cont.)***

Location Details
Location : COMMERCIAL

Response Action Information

Details for this site have been truncated due to the large number of available details for this site within this dataset. For the complete details for this site, contact your Envirosite account representative for a complimentary site report containing all of the details available.

Response Action Type : PHASII Phase 2
Status : CSRCVD Completion Statement Received
Submittal Date : 2003-11-26

Response Action Type : NOR
Status : ISSUED
Submittal Date : 1999-12-13

Response Action Type : RAO Response Action Outcome - RAO
Status : FEEREC Fee Received - TFS Use Only
Submittal Date : 1999-11-02

Response Action Type : PHASEI Phase 1
Status : CSRCVD Completion Statement Received
Submittal Date : 2002-07-18

Response Action Type : TCLASS Tier Classification
Status : T2EXT Tier 2 Extension
Submittal Date : 2007-11-06

Response Action Type : NOR
Status : ISSUED
Submittal Date : 1997-12-31

Response Action Type : AUDCOM
Status : AFUPLN
Submittal Date : 2007-11-06

Response Action Type : RLFA
Status : FLDRAN
Submittal Date : 2007-01-30

Response Action Type : AUDCOM
Status : NOA

Map Id: R76
Direction: N
Distance: 0.668 mi., 3528 ft.
Elevation: 36 ft.
Relative: Lower

Site Name : NO LOCATION AID | HI-LO GAS | FARES REALTY CORP
116 ASHLEY BLVD
NEW BEDFORD, MA 02746

Database(s) : [AUL - MA, ENF - MA, EPA UST, FRS, HIST RELEASE - MA, LUST - MA, RELEASE - MA, SHWS - MA, UST - MA] ***(cont.)***

Envirosite ID: 2666897
EPA ID: N/R

SHWS - MA ***(cont.)***

Submittal Date : 2001-12-06

Response Action Type : TCLASS Tier Classification
Status : LEGNOT Legal Notice Published
Submittal Date : 2004-07-21

Response Action Type : AUDCOM
Status : AFUCS Audit Follow-up Completion Statement Received
Submittal Date : 2002-07-18

Response Action Type : AUL Activity and Use Limitation
Status : TERMIN Action Status or AUL Terminated
Submittal Date : 2007-11-06

Response Action Type : AUDCOM
Status : RTCLET
Submittal Date : 2002-10-01

Response Action Type : RAO Response Action Outcome - RAO
Status : ACTAUD Level III-Comprehensive Audit
Submittal Date : 2001-12-06

Response Action Type : RAO Response Action Outcome - RAO
Status : STMRET Submittal Retracted
Submittal Date : 2007-11-06

Chemicals
Chemical : PETROLEUM
Amount : 250 PPM

UST - MA

Facility Name : HI-LO GAS
Facility Address : 116 ASHLEY BLVD, NEW BEDFORD, MA 02746

Site Details
Facility ID : 3410
Region : Southeast Regional Office
FMF Number : 377652
Type : Retail Motor Vehicle Fuel Dispensing
Owner Type : Corporation or non-profit corporation
Phone : (508) 997-4029
Last Date in Agency List : 2024-12-19

Map Id: R76
Direction: N
Distance: 0.668 mi., 3528 ft.
Elevation: 36 ft.
Relative: Lower

Site Name : NO LOCATION AID | HI-LO GAS | FARES REALTY CORP
116 ASHLEY BLVD
NEW BEDFORD, MA 02746

Database(s) : [AUL - MA, ENF - MA, EPA UST, FRS, HIST RELEASE - MA, LUST - MA, RELEASE - MA, SHWS - MA, UST - MA] ***(cont.)***

Envirosite ID: 2666897
EPA ID: N/R

UST - MA ***(cont.)***

Owner Information

Date of Ownership :	2010-06-18
Owner Name :	FARES REALTY CORP
Owner Address :	4 TOW RD WAREHAM, MA 02571
Contact Name :	Georges Ghazal
Contact Address :	4 Tow road Wareham, MA 02571
Contact Phone :	(508) 273-0051
Contact for Correspondence :	N/R

Operator Information

Operator Name :	FARES REALTY CORP
Operator Address :	4 TOW RD WAREHAM, MA 02571
Authorized Contact Name :	Georges Ghazal
Authorized Contact Address :	4 Tow road Wareham, MA 02571
Authorized Contact Phone :	(508) 273-0051
Authorized Signatory :	N/R
Contact for Correspondence :	N/R

Tank Information

Date Installed :	1998-01-08
Status Date :	N/R
Status :	In Use
Tank Number :	5
Compartments :	2
Capacity :	4,000/4,000
Contents :	Gasoline/Gasoline
Use :	Motor Vehicle/Motor Vehicle

Date Installed :	1998-01-08
Status Date :	N/R
Status :	In Use
Tank Number :	4
Compartments :	1
Capacity :	6,000
Contents :	Gasoline
Use :	Motor Vehicle

Date Installed :	1966-04-14
Status Date :	1997-12-11
Status :	Tank Removed
Tank Number :	3
Compartments :	1
Capacity :	4,000
Contents :	Gasoline
Use :	N/R

Map Id: R76
Direction: N
Distance: 0.668 mi., 3528 ft.
Elevation: 36 ft.
Relative: Lower

Site Name : NO LOCATION AID | HI-LO GAS | FARES REALTY CORP
116 ASHLEY BLVD
NEW BEDFORD, MA 02746

Database(s) : [AUL - MA, ENF - MA, EPA UST, FRS, HIST RELEASE - MA, LUST - MA, RELEASE - MA, SHWS - MA, UST - MA] ***(cont.)***

Envirosite ID: 2666897
EPA ID: N/R

UST - MA ***(cont.)***

Date Installed :	1966-04-14
Status Date :	1997-12-11
Status :	Tank Removed
Tank Number :	2
Compartments :	1
Capacity :	3,000
Contents :	Gasoline
Use :	N/R

Date Installed :	1966-04-14
Status Date :	1997-12-11
Status :	Tank Removed
Tank Number :	1
Compartments :	1
Capacity :	4,000
Contents :	Gasoline
Use :	N/R

21J Information

COC Number :	3410
Expiration Date :	2023-07-22
Per-Occurrence Coverage :	1,000,000
Aggregate Coverage :	1,500,000

Due Dates

Due Date :	2026-10-29
Type :	Compliance Certification

Due Date :	2025-04-29
Type :	Third Party Inspection Report (TPIR) inspection pending

Enforcement Actions

Date Issued :	N/R
Due Date :	N/R
Date Resolved :	N/R
Status :	N/R
Doc Number :	N/R
Type :	N/R
Form Type :	N/R

Dispensers

Owner Number :	5/6
Sump :	Yes

Map Id: R76
Direction: N
Distance: 0.668 mi., 3528 ft.
Elevation: 36 ft.
Relative: Lower

Site Name : NO LOCATION AID | HI-LO GAS | FARES REALTY CORP
116 ASHLEY BLVD
NEW BEDFORD, MA 02746

Database(s) : [AUL - MA, ENF - MA, EPA UST, FRS, HIST RELEASE - MA, LUST - MA, RELEASE - MA, SHWS - MA, UST - MA] ***(cont.)***

Envirosite ID: 2666897
EPA ID: N/R

UST - MA ***(cont.)***

Sump Sensor Continuously Monitored? :	Yes
Owner Number :	3/4
Sump :	Yes
Sump Sensor Continuously Monitored? :	Yes
Owner Number :	1/2
Sump :	Yes
Sump Sensor Continuously Monitored? :	Yes

Map Id: R77
Direction: N
Distance: 0.672 mi., 3549 ft.
Elevation: 36 ft.
Relative: Lower

Site Name : HI-LO GAS STATION
116 ASHLEY BLVD
NEW BEDFORD, MA 02740

Database(s) : [RELEASE - MA, SHWS - MA]

Envirosite ID: 2692565
EPA ID: N/R

RELEASE - MA

Facility Name :	HI-LO GAS STATION
Facility Address :	116 ASHLEY BLVD, NEW BEDFORD, 027400000

Incident Summary

Release Tracking Number :	4-0018438
Notification Date :	2004-07-06
Category :	120 DY
OFC Town :	NEW BEDFORD
Current Status :	Downgradient Property Status - A site where a DPS Submittal to DEP has stated that contamination on the property is coming from an upgradient property.
Current Date :	2004-07-07
Phase :	Phase report not required or not submitted.
OHM :	Oil
Agency Link :	Click here for hyperlink provided by the agency.
Last Date in Agency List :	2024-11-18

Source Details

Source :	N/R

Map Id: R77
Direction: N
Distance: 0.672 mi., 3549 ft.
Elevation: 36 ft.
Relative: Lower

Site Name : HI-LO GAS STATION
116 ASHLEY BLVD
NEW BEDFORD, MA 02740

Database(s) : [RELEASE - MA, SHWS - MA] ***(cont.)***

Envirosite ID: 2692565
EPA ID: N/R

RELEASE - MA ***(cont.)***

Location Details
Location : N/R

Chemicals
Chemical : C9 THRU C10 AROMATIC HYDROCARBONS
Amount : 9480 PPB

SHWS - MA

Facility Name : HI-LO GAS STATION
Facility Address : 116 ASHLEY BLVD, NEW BEDFORD, 027400000

Incident Summary
Release Tracking Number : 4-0018438
Notification Date : 2004-07-06
Category : 120 DY
OFC Town : NEW BEDFORD

Current Status : Downgradient Property Status - A site where a DPS Submittal to DEP has stated that contamination on the property is coming from an upgradient property.

Current Date : 2004-07-07
Phase : Phase report not required or not submitted.
OHM : Oil
Agency Link : Click here for hyperlink provided by the agency.
Last Date in Agency List : 2024-11-18

Response Action Information
Response Action Type : RLFA
Status : FOLOFF
Submittal Date : 2005-10-06

Response Action Type : DPS Downgradient Property Status
Status : FEEREC Fee Received - TFS Use Only
Submittal Date : 2004-07-06

Response Action Type : DPS Downgradient Property Status
Status : TSAUD Level I - Technical Screen Audit
Submittal Date : 2005-10-06

Response Action Type : NOR
Status : ISSUED
Submittal Date : 2004-09-29

Response Action Type : RNF Release Notification Form Received
Status : REPORT Reportable Release or Threat of Release

Map Id: R77
Direction: N
Distance: 0.672 mi., 3549 ft.
Elevation: 36 ft.
Relative: Lower

Site Name : HI-LO GAS STATION
116 ASHLEY BLVD
NEW BEDFORD, MA 02740

Database(s) : [RELEASE - MA, SHWS - MA] ***(cont.)***

Envirosite ID: 2692565
EPA ID: N/R

SHWS - MA ***(cont.)***

Submittal Date : 2004-07-06

Response Action Type : DPS Downgradient Property Status
Status : RECPT Transmittal or Notification Received
Submittal Date : 2004-07-07

Chemicals
Chemical : C9 THRU C10 AROMATIC HYDROCARBONS
Amount : 9480 PPB

Map Id: Q78
Direction: N
Distance: 0.672 mi., 3551 ft.
Elevation: 29 ft.
Relative: Lower

Site Name : APARTMENT HOUSE | TALBORT APARTMENTS
1168 ACUSHNET AVE
NEW BEDFORD, MA

Database(s) : [ASBESTOS - MA, HIST RELEASE - MA, RELEASE - MA, SHWS - MA]

Envirosite ID: 2669608
EPA ID: N/R

ASBESTOS - MA

Facility Name : TALBORT APARTMENTS
Facility Address : 1168 ACUSHNET AVE, NEW BEDFORD

Project Start Date : 2023-03-22
Project End Date : 2023-03-30
Project ID : N/R
Form Type : AQ-06
Project Type : N/R
Owner Name : COMMUNITY ACTION FOR BETTER HOUSING
Owner Address : 1168 ACUSHNET AVE
DLS Contractor ID : N/R
DLS Contractor : N/R
Site Supervisor ID : N/R
Site Supervisor : N/R
Last Date in Agency List : 2023-05-17

HIST RELEASE - MA

Facility Address : 1168 ACUSHNET AVE, NEW BEDFORD

Notification Date : 2007-07-13
RTN Number : 4-20545
Assoc ID : N/R
Source : BOOMLIFT, HOSE
Category : TWO HR
Location Aid : APARTMENT HOUSE

Map Id: Q78
Direction: N
Distance: 0.672 mi., 3551 ft.
Elevation: 29 ft.
Relative: Lower

Site Name : APARTMENT HOUSE | TALBORT APARTMENTS
1168 ACUSHNET AVE
NEW BEDFORD, MA

Database(s) : [ASBESTOS - MA, HIST RELEASE - MA, RELEASE - MA, SHWS - MA] ***(cont.)***

Envirosite ID: 2669608
EPA ID: N/R

HIST RELEASE - MA ***(cont.)***

Location :	COMMERCIAL, RESIDNTIAL, ROADWAY
Municipality :	NEW BEDFORD
Last Date in Agency List :	2015-04-09

Chemical Information

Chemical :	HYDRAULIC FLUID 25.0 GAL

RELEASE - MA

Facility Name :	APARTMENT HOUSE
Facility Address :	1168 ACUSHNET AVE, NEW BEDFORD

Incident Summary

Release Tracking Number :	4-0020545
Notification Date :	2007-07-13
Category :	TWO HR
OFC Town :	NEW BEDFORD
Current Status :	Response Action Outcome - A site/release where a Permanent or Temporary Solution Statement (formerly RAO Statement) was submitted. This statement asserts that response actions were sufficient to achieve a level of no significant risk or at least ensure that all substantial hazards were eliminated.
Current Date :	2007-09-11
Phase :	Phase report not required or not submitted.
OHM :	Oil
Agency Link :	Click here for hyperlink provided by the agency.
Last Date in Agency List :	2024-11-18

Source Details

Source :	HOSE BOOMLIFT

Location Details

Location :	RESIDNTIAL ROADWAY COMMERCIAL

Chemicals

Chemical :	HYDRAULIC FLUID
Amount :	25 GAL

Map Id: Q78
Direction: N
Distance: 0.672 mi., 3551 ft.
Elevation: 29 ft.
Relative: Lower

Site Name : APARTMENT HOUSE | TALBORT APARTMENTS
1168 ACUSHNET AVE
NEW BEDFORD, MA

Database(s) : [ASBESTOS - MA, HIST RELEASE - MA, RELEASE - MA, SHWS - MA] ***(cont.)***

Envirosite ID: 2669608
EPA ID: N/R

SHWS - MA

Facility Name :	APARTMENT HOUSE
Facility Address :	1168 ACUSHNET AVE, NEW BEDFORD

Incident Summary

Release Tracking Number :	4-0020545
Notification Date :	2007-07-13
Category :	TWO HR
OFC Town :	NEW BEDFORD
Current Status :	Response Action Outcome - A site/release where a Permanent or Temporary Solution Statement (formerly RAO Statement) was submitted. This statement asserts that response actions were sufficient to achieve a level of no significant risk or at least ensure that all substantial hazards were eliminated.
Current Date :	2007-09-11
Phase :	Phase report not required or not submitted.
OHM :	Oil
Agency Link :	Click here for hyperlink provided by the agency.
Last Date in Agency List :	2024-11-18

Source Details

Source :	HOSE BOOMLIFT

Location Details

Location :	RESIDNTIAL ROADWAY COMMERCIAL

Response Action Information

Response Action Type :	NOR
Status :	ISSUED
Submittal Date :	2007-07-27
Response Action Type :	RAO Response Action Outcome - RAO
Status :	TSAUD Level I - Technical Screen Audit
Submittal Date :	2007-09-14
Response Action Type :	RNF Release Notification Form Received
Status :	REPORT Reportable Release or Threat of Release
Submittal Date :	2007-09-11

Map Id: Q78
Direction: N
Distance: 0.672 mi., 3551 ft.
Elevation: 29 ft.
Relative: Lower

Site Name : APARTMENT HOUSE | TALBORT APARTMENTS
1168 ACUSHNET AVE
NEW BEDFORD, MA

Database(s) : [ASBESTOS - MA, HIST RELEASE - MA, RELEASE - MA, SHWS - MA] ***(cont.)***

Envirosite ID: 2669608
EPA ID: N/R

SHWS - MA ***(cont.)***

Response Action Type : RAO Response Action Outcome - RAO
Status : RAORCD RAO Statement Received
Submittal Date : 2007-09-11

Chemicals
Chemical : HYDRAULIC FLUID
Amount : 25 GAL

Map Id: 79
Direction: NW
Distance: 0.674 mi., 3559 ft.
Elevation: 87 ft.
Relative: Higher

Site Name : HILLSIDE COURT
58 ADAMS ST
NEW BEDFORD, MA

Database(s) : [AUL - MA, HIST RELEASE - MA, RELEASE - MA, SHWS - MA]

Envirosite ID: 2701456
EPA ID: N/R

AUL - MA

Facility Name : HILLSIDE COURT
Facility Address : 58 ADAMS ST, NEW BEDFORD, 027461687

Incident Summary
Release Tracking Number : 4-0022511
Notification Date : 2010-03-29
Category : 120 DY
OFC Town : NEW BEDFORD

Current Status : Response Action Outcome - A site/release where a Permanent or Temporary Solution Statement (formerly RAO Statement) was submitted. This statement asserts that response actions were sufficient to achieve a level of no significant risk or at least ensure that all substantial hazards were eliminated.

Current Date : 2011-04-01
Phase : Phase report not required or not submitted.
OHM : N/R
Agency Link : Click here for hyperlink provided by the agency.
Last Date in Agency List : 2024-11-18

Source Details
Source : UNKNOWN

Map Id: 79
Direction: NW
Distance: 0.674 mi., 3559 ft.
Elevation: 87 ft.
Relative: Higher

Site Name : HILLSIDE COURT
58 ADAMS ST
NEW BEDFORD, MA

Database(s) : [AUL - MA, HIST RELEASE - MA, RELEASE - MA, SHWS - MA] ***(cont.)***

Envirosite ID: 2701456
EPA ID: N/R

AUL - MA ***(cont.)***

Location Details
Location : RESIDNTIAL

Response Action Information
Response Action Type : AUL Activity and Use Limitation
Status : LEGNOT Legal Notice Published
Submittal Date : 2011-04-07

Response Action Outcome Class : A permanent solution has been achieved. Contamination has not been reduced to background and an Activity and use Limitation (AUL) has been implemented.

Response Action Type : AUL Activity and Use Limitation
Status : TSAUD Level I - Technical Screen Audit
Submittal Date : 2012-01-24

Response Action Outcome Class : A permanent solution has been achieved. Contamination has not been reduced to background and an Activity and use Limitation (AUL) has been implemented.

Response Action Type : AUL Activity and Use Limitation
Status : TSAUD Level I - Technical Screen Audit
Submittal Date : 2017-05-24

Response Action Outcome Class : A permanent solution has been achieved. Contamination has not been reduced to background and an Activity and use Limitation (AUL) has been implemented.

Response Action Type : AUL Activity and Use Limitation
Status : RECPT Transmittal or Notification Received
Submittal Date : 2011-04-07

Response Action Outcome Class : A permanent solution has been achieved. Contamination has not been reduced to background and an Activity and use Limitation (AUL) has been implemented.

HIST RELEASE - MA

Facility Address : 58 ADAMS ST, NEW BEDFORD

Notification Date : 2010-03-29
RTN Number : 4-22511
Assoc ID : N/R
Source : UNKNOWN
Category : 120 DY
Location Aid : HILLSIDE COURT
Location : RESIDNTIAL
Municipality : NEW BEDFORD
Last Date in Agency List : 2015-04-09

Map Id: 79
Direction: NW
Distance: 0.674 mi., 3559 ft.
Elevation: 87 ft.
Relative: Higher

Site Name : HILLSIDE COURT
58 ADAMS ST
NEW BEDFORD, MA

Database(s) : [AUL - MA, HIST RELEASE - MA, RELEASE - MA, SHWS - MA] ***(cont.)***

Envirosite ID: 2701456
EPA ID: N/R

HIST RELEASE - MA ***(cont.)***

Chemical Information
Chemical : ASBESTOS SOURCE MATERIAL 1.0 LBS

RELEASE - MA

Facility Name : HILLSIDE COURT
Facility Address : 58 ADAMS ST, NEW BEDFORD, 027461687

Incident Summary
Release Tracking Number : 4-0022511
Notification Date : 2010-03-29
Category : 120 DY
OFC Town : NEW BEDFORD

Current Status : Response Action Outcome - A site/release where a Permanent or Temporary Solution Statement (formerly RAO Statement) was submitted. This statement asserts that response actions were sufficient to achieve a level of no significant risk or at least ensure that all substantial hazards were eliminated.

Current Date : 2011-04-01
Phase : Phase report not required or not submitted.
OHM : N/R
Agency Link : Click here for hyperlink provided by the agency.
Last Date in Agency List : 2024-11-18

Source Details
Source : UNKNOWN

Location Details
Location : RESIDNTIAL

Chemicals
Chemical : ASBESTOS SOURCE MATERIAL
Amount : 1 LBS

SHWS - MA

Facility Name : HILLSIDE COURT
Facility Address : 58 ADAMS ST, NEW BEDFORD, 027461687

Incident Summary
Release Tracking Number : 4-0022511
Notification Date : 2010-03-29
Category : 120 DY

Map Id: 79
Direction: NW
Distance: 0.674 mi., 3559 ft.
Elevation: 87 ft.
Relative: Higher

Site Name : HILLSIDE COURT
58 ADAMS ST
NEW BEDFORD, MA

Database(s) : [AUL - MA, HIST RELEASE - MA, RELEASE - MA, SHWS - MA] ***(cont.)***

Envirosite ID: 2701456
EPA ID: N/R

SHWS - MA ***(cont.)***

OFC Town : NEW BEDFORD

Current Status : Response Action Outcome - A site/release where a Permanent or Temporary Solution Statement (formerly RAO Statement) was submitted. This statement asserts that response actions were sufficient to achieve a level of no significant risk or at least ensure that all substantial hazards were eliminated.

Current Date : 2011-04-01
Phase : Phase report not required or not submitted.
OHM : N/R
Agency Link : Click here for hyperlink provided by the agency.
Last Date in Agency List : 2024-11-18

Source Details
Source : UNKNOWN

Location Details
Location : RESIDNTIAL

Response Action Information
Response Action Type : AUL Activity and Use Limitation
Status : LEGNOT Legal Notice Published
Submittal Date : 2011-04-07

Response Action Type : RAM Release Abatement Measure
Status : TSAUD Level I - Technical Screen Audit
Submittal Date : 2010-04-15

Response Action Type : RAO Response Action Outcome - RAO
Status : TSAUD Level I - Technical Screen Audit
Submittal Date : 2017-05-23

Response Action Type : RNF Release Notification Form Received
Status : REPORT Reportable Release or Threat of Release
Submittal Date : 2010-03-29

Response Action Type : AUL Activity and Use Limitation
Status : TSAUD Level I - Technical Screen Audit
Submittal Date : 2012-01-24

Response Action Type : RAO Response Action Outcome - RAO
Status : RAORCD RAO Statement Received
Submittal Date : 2011-04-01

Map Id: 79
Direction: NW
Distance: 0.674 mi., 3559 ft.
Elevation: 87 ft.
Relative: Higher

Site Name : HILLSIDE COURT
58 ADAMS ST
NEW BEDFORD, MA

Database(s) : [AUL - MA, HIST RELEASE - MA, RELEASE - MA, SHWS - MA] ***(cont.)***

Envirosite ID: 2701456
EPA ID: N/R

SHWS - MA ***(cont.)***

Response Action Type : AUL Activity and Use Limitation
Status : TSAUD Level I - Technical Screen Audit
Submittal Date : 2017-05-24

Response Action Type : RAM Release Abatement Measure
Status : PLANWR Written Plan Received
Submittal Date : 2010-04-13

Response Action Type : RAO Response Action Outcome - RAO
Status : FEEREC Fee Received - TFS Use Only
Submittal Date : 2011-04-11

Response Action Type : RAM Release Abatement Measure
Status : CSRCVD Completion Statement Received
Submittal Date : 2011-04-01

Response Action Type : RAM Release Abatement Measure
Status : FEEREC Fee Received - TFS Use Only
Submittal Date : 2010-04-16

Response Action Type : AUL Activity and Use Limitation
Status : RECPT Transmittal or Notification Received
Submittal Date : 2011-04-07

Chemicals
Chemical : ASBESTOS SOURCE MATERIAL
Amount : 1 LBS

Map Id: 80
Direction: NE
Distance: 0.677 mi., 3576 ft.
Elevation: 8 ft.
Relative: Lower

Site Name : COGGESHALL SUNOCO | SUNOCO STATION | DELTA SERVICE CENTER
170 COGGESHALL ST
NEW BEDFORD, MA 02746

Database(s) : [BRS, ECHO, ENF - MA, EPA UST, FRS, HIST RELEASE - MA, HIST UST - MA, HWG - MA, RCRA VSQG, RELEASE - MA, SHWS - MA, UST - MA]

Envirosite ID: 2693113
EPA ID: N/R

BRS

Facility Name : SUNOCO 00134593
Facility Address : 170 COGGESHALL ST, NEW BEDFORD, MA 02746

Map Id: 80
Direction: NE
Distance: 0.677 mi., 3576 ft.
Elevation: 8 ft.
Relative: Lower

Site Name : COGGESHALL SUNOCO | SUNOCO STATION | DELTA SERVICE CENTER
170 COGGESHALL ST
NEW BEDFORD, MA 02746

Database(s) : [BRS, ECHO, ENF - MA, EPA UST, FRS, HIST RELEASE - MA, HIST UST - MA, HWG - MA, RCRA VSQG, RELEASE - MA, SHWS - MA, UST - MA] ***(cont.)***

Envirosite ID: 2693113
EPA ID: N/R

BRS ***(cont.)***

County : BRISTOL

Site Details

Date Form Received by Agency : 2004-02-03
EPA ID : MAD000636910
Mailing Address : 1801 MARKET ST SUNOCO INC 22ND FL, PHILADELPHIA, PA 19103
Contact : LINDA HOFFMAN
Contact Address : N/R
Contact Country : US
Contact Telephone : 215-977-6841
Contact Email : LRHOFFMAN@SUNOCOINC.COM
EPA Region : 01
Land Type : Private
Source Type : Annual/Biennial Report updated with Notification
Classification : Large Quantity Generator

Description :

Handlers that generate 1,000 kg or more of hazardous waste during any calendar month; or generate more than 1 kg of acutely hazardous waste during any calendar month; or generate more than 100 kg of any residue or contaminated soil, waste or other debris resulting from the cleanup of a spill, into or on any land or water, of acutely hazardous waste during any calendar month; or generate 1 kg or less of acutely hazardous waste during any calendar month, and accumulate more than 1 kg of acutely hazardous waste at any time; or generate 100 kg or less of any residue or contaminated soil, waste or other debris resulting from the cleanup of a spill, into or on any land or water, of acutely hazardous waste during any calendar month, and accumulated more than 100 kg of that material at any time.

Last Date in Agency List : 2024-12-17

Owner/Operator Summary

Owner/Operator Name : SUNOCO INC
Owner/Operator Address : 180 MARKET ST SUNOCO INC 22ND ST, PHILADELPHIA, MA 19103
Owner/Operator Country : US
Owner/Operator Telephone : N/R
Owner/Operator Email : N/R
Owner/Operator Fax : N/R
Legal Status : Private
Owner/Operator Type : Owner
Owner/Operator Start Date : 1969-10-16
Owner/Operator End Date : N/R

Owner/Operator Name : SUNOCO INC
Owner/Operator Address : 180 MARKET ST SUNOCO INC 22ND ST, PHILADELPHIA, MA 19103
Owner/Operator Country : US
Owner/Operator Telephone : N/R
Owner/Operator Email : N/R
Owner/Operator Fax : N/R

Map Id: 80
Direction: NE
Distance: 0.677 mi., 3576 ft.
Elevation: 8 ft.
Relative: Lower

Site Name : COGGESHALL SUNOCO | SUNOCO STATION | DELTA SERVICE CENTER
170 COGGESHALL ST
NEW BEDFORD, MA 02746

Database(s) : [BRS, ECHO, ENF - MA, EPA UST, FRS, HIST RELEASE - MA, HIST UST - MA, HWG - MA, RCRA VSQG, RELEASE - MA, SHWS - MA, UST - MA] ***(cont.)***

Envirosite ID: 2693113
EPA ID: N/R

BRS ***(cont.)***

Legal Status :	Private
Owner/Operator Type :	Operator
Owner/Operator Start Date :	1969-10-16
Owner/Operator End Date :	N/R

Waste Activity Monitoring

Report Cycle :	2003
Hazardous Waste Page Number :	1
Hazardous Waste Sub-Page Number :	1
BR Form :	GM
Waste Description :	RQ, WASTE GASOLINE, 3, UN1203, PG11
Primary NAICS :	44711 - Gasoline Stations with Convenience Stores
Source Code :	G11 - Discarding off-specification, out-of-date, and/or unused chemicals or products
Form Code :	W205 - Oil-water emulsion or mixture (fluid but not sludge)
Management Method :	H141 - The site receiving this waste stored/bulked and transferred the waste with no treatment or recovery (H010-H129), fuel blending (H061), or disposal (H131-H135) at that receiving site.
Generation Tons :	2.502
Managed Tons :	0
Shipped Tons :	2.502
Received Tons :	0
Receiver ID :	NYD986971877
Receiver State :	NY
Shipper ID :	MAD000636910
Shipper State :	MA
Waste Minimization :	N/R
Waste Code List :	D001, D018
Waste Code Group :	TCORICR - One or more D018-D043 code
Waste Generation Type :	N/R

ECHO

Facility Name :	COGGESHALL SUNOCO
Facility Address :	170 COGGESHALL ST, NEW BEDFORD, MA 02746
County :	BRISTOL
Last Inspection Date :	N/R
Registry ID :	110008397859
FIPS Code :	25005
EPA Region :	01
Inspection Count :	0
Last Inspection Days :	N/R
Informal Count :	0
Last Informal Action Date :	N/R

Map Id: 80
Direction: NE
Distance: 0.677 mi., 3576 ft.
Elevation: 8 ft.
Relative: Lower

Site Name : COGGESHALL SUNOCO | SUNOCO STATION | DELTA SERVICE CENTER
170 COGGESHALL ST
NEW BEDFORD, MA 02746

Database(s) : [BRS, ECHO, ENF - MA, EPA UST, FRS, HIST RELEASE - MA, HIST UST - MA, HWG - MA, RCRA VSQG, RELEASE - MA, SHWS - MA, UST - MA] ***(cont.)***

Envirosite ID: 2693113
EPA ID: N/R

ECHO ***(cont.)***

Formal Action Count :	0
Last Formal Action Date :	N/R
Total Penalties :	0
Penalty Count :	N/R
Last Penalty Date :	N/R
Last Penalty Amount :	N/R
QTRS IN NC :	0
Programs IN SNC :	0
Current Compliance Status :	No Violation Identified
Three-Year Compliance Status :	_____
Collection Method :	ADDRESS MATCHING-HOUSE NUMBER
Reference Point :	CENTER OF A FACILITY OR STATION
Accuracy Meters :	30
Derived Tribes :	Mashpee Wampanoag Tribe - 17 mile(s), Wampanoag Tribe of Gay Head (Aquinnah) - 22 mile(s)
Derived HUC :	01090002
Derived WBD :	010900020401
Derived STCTY FIPS :	25005
Derived Zip :	02746
Derived CD113 :	09
Derived CB2010 :	250056512002003
MYRTK Universe :	NNN
NPDES IDs :	N/R
CWA Permit Types :	N/R
CWA Compliance Tracking :	N/R
CWA NAICS :	N/R
CWA SICS :	N/R
CWA Inspection Count :	N/R
CWA Last Inspection Days :	N/R
CWA Informal Count :	N/R
CWA Formal Action Count :	N/R
CWA Last Formal Action Date :	N/R
CWA Penalties :	N/R
CWA Last Penalty Date :	N/R
CWA Last Penalty Amount :	N/R
CWA Quarters IN NC :	N/R
CWA Current Compliance Status :	N/R
CWA Current SNC Flag :	N
CWA 13 Quarters Compliance Status :	N/R
CWA 13 Quarters Effluent Exceedances:	N/R
CWA Three-Year QNCR Codes :	N/R
DFR URL :	Click here for hyperlink provided by the agency.
Facility SIC :	N/R
Facility NAICS :	44711 - Gasoline Stations with Convenience Stores
Facility Last Inspection EPA Date :	N/R
Facility Last Inspection State Date :	N/R
Facility Last Formal Act EPA Date :	N/R
Facility Last Formal Act State Date :	N/R
Facility Last Informal Act EPA Date :	N/R
Facility Last Informal Act State Date:	N/R
Facility Federal Agency :	N/R

Map Id: 80
Direction: NE
Distance: 0.677 mi., 3576 ft.
Elevation: 8 ft.
Relative: Lower

Site Name : COGGESHALL SUNOCO | SUNOCO STATION | DELTA SERVICE CENTER
170 COGGESHALL ST
NEW BEDFORD, MA 02746

Database(s) : [BRS, ECHO, ENF - MA, EPA UST, FRS, HIST RELEASE - MA, HIST UST - MA, HWG - MA, RCRA VSQG, RELEASE - MA, SHWS - MA, UST - MA] ***(cont.)***

Envirosite ID: 2693113
EPA ID: N/R

ECHO ***(cont.)***

TRI Reporter :	N/R
Facility Imp Water Flag :	N/R
Current SNC Flag :	N
Indian County Flag :	N
Federal Flag :	N/R
US Mexico Border Flag :	N/R
Chesapeak Bay Flag :	N/R
AIR Flag :	N
NPDES Flag :	N
SDWIS Flag :	N
RCRA Flag :	Y
TRI Flag :	N
GHG Flag :	N
Major Flag :	N/R
Active Flag :	Y
NAA Flag :	Y
Latitude :	41.65602
Longitude :	-70.92251
Last Date in Agency List :	2025-02-19

ENF - MA

Facility Name :	COGGESHALL SUNOCO
Facility Address :	170 COGGESHALL ST, NEW BEDFORD
Issued Date :	2013-09-25
Program :	REGULATED ACTIVITY(S)
Penalty Assessed :	N/R
Type of Enforcement :	NOTICE OF NON-COMPLIANCE
Last Date in Agency List :	2022-05-12
Facility Name :	DELTA SERVICE CENTER
Facility Address :	170 COGGESHALL ST, NEW BEDFORD
Issued Date :	2022-10-25
Program :	REGULATED ACTIVITY(S)
Penalty Assessed :	N/R
Type of Enforcement :	Notice Of Non-Compliance
Last Date in Agency List :	2024-10-07
Issued Date :	2022-05-31
Program :	REGULATED ACTIVITY(S)
Penalty Assessed :	N/R
Type of Enforcement :	Notice Of Non-Compliance
Last Date in Agency List :	2024-10-07

Map Id: 80
Direction: NE
Distance: 0.677 mi., 3576 ft.
Elevation: 8 ft.
Relative: Lower

Site Name : COGGESHALL SUNOCO | SUNOCO STATION | DELTA SERVICE CENTER
170 COGGESHALL ST
NEW BEDFORD, MA 02746

Database(s) : [BRS, ECHO, ENF - MA, EPA UST, FRS, HIST RELEASE - MA, HIST UST - MA, HWG - MA, RCRA VSQG, RELEASE - MA, SHWS - MA, UST - MA] ***(cont.)***

Envirosite ID: 2693113
EPA ID: N/R

ENF - MA ***(cont.)***

Issued Date :	2013-09-25
Program :	REGULATED ACTIVITY(S)
Penalty Assessed :	N/R
Type of Enforcement :	Notice Of Non-Compliance
Last Date in Agency List :	2024-10-07

EPA UST

Facility Name :	COGGESHALL SUNOCO
Facility Address :	170 COGGESHALL ST, NEW BEDFORD, Massachusetts 2746
County :	N/R
Facility ID :	MA3475
Facility Status :	Open UST(s)
Open USTs :	3
Closed USTs :	1
Temporarily Out of Service USTs :	0
Date of Last Inspection :	N/R
EPA Region :	1
Tribe :	N/R
Facility ID 2 :	N/R
Latitude :	41.6559
Longitude :	-70.92284
Last Date in Agency List :	2024-05-22

Tank Details

Tank ID :	MA3475_1
Tank Status :	Closed
Installation Date :	1985-08-22
Removal Date :	2011-09-08
Capacity :	8000
Substances :	Waste Oil
Tank Wall Type :	Single
Tank ID :	MA3475_3
Tank Status :	Open
Installation Date :	1985-08-22
Removal Date :	N/R
Capacity :	8000
Substances :	Gasoline
Tank Wall Type :	Single
Tank ID :	MA3475_4
Tank Status :	Open
Installation Date :	1985-08-22
Removal Date :	N/R
Capacity :	8000

Map Id: 80
Direction: NE
Distance: 0.677 mi., 3576 ft.
Elevation: 8 ft.
Relative: Lower

Site Name : COGGESHALL SUNOCO | SUNOCO STATION | DELTA SERVICE CENTER
170 COGGESHALL ST
NEW BEDFORD, MA 02746

Database(s) : [BRS, ECHO, ENF - MA, EPA UST, FRS, HIST RELEASE - MA, HIST UST - MA, HWG - MA, RCRA VSQG, RELEASE - MA, SHWS - MA, UST - MA] ***(cont.)***

Envirosite ID: 2693113
EPA ID: N/R

EPA UST ***(cont.)***

Substances :	Gasoline
Tank Wall Type :	Single
Tank ID :	MA3475_5
Tank Status :	Open
Installation Date :	1985-08-22
Removal Date :	N/R
Capacity :	3000
Substances :	Gasoline
Tank Wall Type :	Single

FRS

Facility Name :	COGGESHALL SUNOCO
Facility Address :	170 COGGESHALL ST, NEW BEDFORD, MA 02746
County :	BRISTOL

Site Details

Registry ID :	110008397859
FRS Facility URL :	Click here for hyperlink provided by the agency.
Last Date in Agency List :	2024-12-16

Source Description

Source Description :

All generators and treatment, storage, and disposal (TSD) facilities who handle hazardous waste are required to report to the EPA Administrator at least once every two years. The data collected is used to create the National Biennial Resource Conservation and Recovery Act (RCRA) Hazardous Waste Report. This data is processed within the RCRA Information (RCRAInfo) database.
The MA-EPICS is the central repository for all environmental protection data for the State of Massachusetts.

Source Description :

RCRAInfo is EPA's comprehensive information system that supports the Resource Conservation and Recovery Act (RCRA) of 1976 and the Hazardous and Solid Waste Amendments (HSWA) of 1984 through the tracking of events and activities related to facilities that generate, transport, and treat, store, or dispose of hazardous waste. RCRAInfo allows RCRA program staff to track the notification, permit, compliance, and corrective action activities required under RCRA. RCRAInfo also supports generation of the National Hazardous Waste Biennial Report. All generators and treatment, storage, and disposal facilities who handle hazardous waste are required to report to the EPA Administrator at least once every two years to support creation of the Biennial Report.

FRS Environmental Interest

Source and System ID :	MA-EPICS - 135797 RCRAINFO - MAD000636910

Map Id: 80
Direction: NE
Distance: 0.677 mi., 3576 ft.
Elevation: 8 ft.
Relative: Lower

Site Name : COGGESHALL SUNOCO | SUNOCO STATION | DELTA SERVICE CENTER
170 COGGESHALL ST
NEW BEDFORD, MA 02746

Database(s) : [BRS, ECHO, ENF - MA, EPA UST, FRS, HIST RELEASE - MA, HIST UST - MA, HWG - MA, RCRA VSQG, RELEASE - MA, SHWS - MA, UST - MA] ***(cont.)***

Envirosite ID: 2693113
EPA ID: N/R

HIST RELEASE - MA

Facility Address :	170 COGGESHALL STREET, NEW BEDFORD
Notification Date :	2011-10-13
RTN Number :	4-23642
Assoc ID :	N/R
Source :	N/R
Category :	120 DY
Location Aid :	SUNOCO STATION
Location :	N/R
Municipality :	NEW BEDFORD
Last Date in Agency List :	2015-04-09

Chemical Information

Chemical :	BENZO(A)PYRENE 2.1 MG/KG

HIST UST - MA

Facility Name :	DELTA SERVICE INC
Facility Address :	170 COGGESHALL ST, NEW BEDFORD, MA 02746
County :	BRISTOL
Facility ID :	3475
Owner ID :	10523
Last Update Date :	2012-06-13
Inspection Date :	2012-04-30
COC Exp Date :	2017-08-03
COC Status :	N/R
Description :	Gas Station
Fire Department :	5201
UST Overfill Prevention :	Yes
UST Spills Prevention :	Yes
Workphone :	N/R
Contact Name :	DIB G TANNONS
Contact Address :	1879 MINERAL SPRINGS AVE, NORTH PROVIDENCE, RI 02904
OPERTRAIN :	N/R
Last Date in Agency List :	2014-03-05

Owner Details

Owner ID :	10523
Owner Name :	N/R
Owner Address :	N/R

Map Id: 80
Direction: NE
Distance: 0.677 mi., 3576 ft.
Elevation: 8 ft.
Relative: Lower

Site Name : COGGESHALL SUNOCO | SUNOCO STATION | DELTA SERVICE CENTER
170 COGGESHALL ST
NEW BEDFORD, MA 02746

Database(s) : [BRS, ECHO, ENF - MA, EPA UST, FRS, HIST RELEASE - MA, HIST UST - MA, HWG - MA, RCRA VSQG, RELEASE - MA, SHWS - MA, UST - MA] ***(cont.)***

Envirosite ID: 2693113
EPA ID: N/R

HIST UST - MA ***(cont.)***

Tank Details

Date Installed :	N/R
Status Date :	N/R
Tank ID :	N/R
Facility ID :	3475
Status :	N/R
Serial Number :	N/R
Aboveground :	N/R
Capacity :	N/R
Contents :	N/R
Use :	N/R
Tank Material :	N/R
Tank Type :	N/R
Tank Leak Detect :	N/R
Pipe Leak Detect :	N/R
Pipe Material :	N/R
Pipe Type :	N/R

HWG - MA

Facility Name :	COGGESHALL SUNOCO
Facility Address :	170 COGGESHALL ST, NEW BEDFORD, MA 02746
EPA ID :	MAD000636910
2nd Name :	N/R
Phone :	508-990-3300
RCRA Generator Status :	VSQG
State Generator Status :	VQG-MA
Last Date in Agency List :	2025-03-18

RCRA VSQG

Facility Name :	COGGESHALL SUNOCO
Facility Address :	170 COGGESHALL ST, NEW BEDFORD, MA 02746
County :	BRISTOL
Date Form Received by Agency :	2012-08-06
EPA ID :	MAD000636910
Mailing Address :	170 COGGESHALL ST, NEW BEDFORD, MA 02746-0000
Contact :	JACK NASSIF
Contact Address :	170 COGGESHALL ST, NEW BEDFORD, MA 02746-0000
Contact Country :	US
Contact Telephone :	508-840-9300
Contact Email :	JACKNASSIF@HOTMAIL.COM
EPA Region :	01
Land Type :	Private
Source Type :	Notification
Classification :	Very Small Quantity Generator

Map Id: 80
Direction: NE
Distance: 0.677 mi., 3576 ft.
Elevation: 8 ft.
Relative: Lower

Site Name : COGGESHALL SUNOCO | SUNOCO STATION | DELTA SERVICE CENTER
170 COGGESHALL ST
NEW BEDFORD, MA 02746

Database(s) : [BRS, ECHO, ENF - MA, EPA UST, FRS, HIST RELEASE - MA, HIST UST - MA, HWG - MA, RCRA VSQG, RELEASE - MA, SHWS - MA, UST - MA] ***(cont.)***

Envirosite ID: 2693113
EPA ID: N/R

RCRA VSQG ***(cont.)***

Description :

Handlers that generate 100 kilograms or less of hazardous waste per calendar month, and accumulate 1000 kg or less of hazardous waste at any time; or generate one kilogram or less of acutely hazardous waste per calendar month, and accumulate at any time: 1 kg or less of acutely hazardous waste; or 100 kg or less of any residue or contaminated soil, waste or other debris resulting from the cleanup of a spill, into or on any land or water, of acutely hazardous waste;or generate 100 kg or less of any residue or contaminated soil, waste or other debris resulting from the cleanup of a spill, into or on any land or water, of acutely hazardous waste during any calendar month, and accumulate at any time: 1 kg or less of acutely hazardous waste; or 100 kg or less of any residue or contaminated soil, waste or other debris resulting from the cleanup of a spill, into or on any land or water, of acutely hazardous waste.

Last Date in Agency List : 2024-12-17

Owner/Operator Summary

Owner/Operator Name :	DIB TANNOUS DOMALE INC
Owner/Operator Address :	170 COGGESHALL ST, NEW BEDFORD, MA 02746-0000
Owner/Operator Country :	US
Owner/Operator Telephone :	N/R
Owner/Operator Email :	N/R
Owner/Operator Fax :	N/R
Legal Status :	Private
Owner/Operator Type :	Operator
Owner/Operator Start Date :	2012-06-01
Owner/Operator End Date :	N/R

Owner/Operator Name :	DIB TANNOUS DOMALE INC
Owner/Operator Address :	170 COGGESHALL ST, NEW BEDFORD, MA 02746-0000
Owner/Operator Country :	US
Owner/Operator Telephone :	N/R
Owner/Operator Email :	N/R
Owner/Operator Fax :	N/R
Legal Status :	Private
Owner/Operator Type :	Owner
Owner/Operator Start Date :	2012-06-01
Owner/Operator End Date :	N/R

Handler Activities Summary

U.S. Importer of Hazardous Waste :	N
Mixed Waste (Haz. and Radioactive) :	N
Recycler of Hazardous Waste :	N
Transporter of Hazardous Waste :	N
Treater, Storer or Disposer of HW :	N
Underground Injection Activity :	N
On-site Burner Exemption :	N
Furnace Exemption :	N
Used Oil Fuel Burner :	N

Map Id: 80
Direction: NE
Distance: 0.677 mi., 3576 ft.
Elevation: 8 ft.
Relative: Lower

Site Name : COGGESHALL SUNOCO | SUNOCO STATION | DELTA SERVICE CENTER
170 COGGESHALL ST
NEW BEDFORD, MA 02746

Database(s) : [BRS, ECHO, ENF - MA, EPA UST, FRS, HIST RELEASE - MA, HIST UST - MA, HWG - MA, RCRA VSQG, RELEASE - MA, SHWS - MA, UST - MA] ***(cont.)***

Envirosite ID: 2693113
EPA ID: N/R

RCRA VSQG ***(cont.)***

Used Oil Processor :	N
Used Oil Refiner :	N
Used Oil Fuel Marketer to Burner :	N
Used Oil Specification Marketer :	N
Used Oil Transfer Facility :	N
Used Oil Transporter :	N

Historical Generators

Date Form Received by Agency :	2004-02-04
Facility Name :	COGGESHALL SUNOCO
Classification :	Very Small Quantity Generator
Date Form Received by Agency :	2004-02-03
Facility Name :	SUNOCO 00134593
Classification :	Large Quantity Generator
Date Form Received by Agency :	1980-08-18
Facility Name :	COGGESHALL SUNOCO
Classification :	Very Small Quantity Generator

Hazardous Waste Summary

Waste Code / Name :	D001 - IGNITABLE WASTE D018 - BENZENE MA98 - OFF SPECIFICATION USED OIL FUEL THAT IS SHIPPED USING A HW MANIFEST

Notices of Violations Summary

Regulation Violated :	N

RELEASE - MA

Facility Name :	SUNOCO STATION
Facility Address :	170 COGGESHALL STREET, NEW BEDFORD, 027460000

Incident Summary

Release Tracking Number :	4-0023642
Notification Date :	2011-10-13
Category :	120 DY
OFC Town :	NEW BEDFORD

Map Id: 80
Direction: NE
Distance: 0.677 mi., 3576 ft.
Elevation: 8 ft.
Relative: Lower

Site Name : COGGESHALL SUNOCO | SUNOCO STATION | DELTA SERVICE CENTER
170 COGGESHALL ST
NEW BEDFORD, MA 02746

Database(s) : [BRS, ECHO, ENF - MA, EPA UST, FRS, HIST RELEASE - MA, HIST UST - MA, HWG - MA, RCRA VSQG, RELEASE - MA, SHWS - MA, UST - MA] ***(cont.)***

Envirosite ID: 2693113
EPA ID: N/R

RELEASE - MA ***(cont.)***

Current Status : Response Action Outcome - A site/release where a Permanent or Temporary Solution Statement (formerly RAO Statement) was submitted. This statement asserts that response actions were sufficient to achieve a level of no significant risk or at least ensure that all substantial hazards were eliminated.

Current Date : 2011-11-04
Phase : Phase report not required or not submitted.
OHM : N/R
Agency Link : Click here for hyperlink provided by the agency.
Last Date in Agency List : 2024-11-18

Source Details
Source : N/R

Location Details
Location : N/R

Chemicals
Chemical : BENZO(A)PYRENE
Amount : 2.13 MG/KG

SHWS - MA

Facility Name : SUNOCO STATION
Facility Address : 170 COGGESHALL STREET, NEW BEDFORD, 027460000

Incident Summary
Release Tracking Number : 4-0023642
Notification Date : 2011-10-13
Category : 120 DY
OFC Town : NEW BEDFORD

Current Status : Response Action Outcome - A site/release where a Permanent or Temporary Solution Statement (formerly RAO Statement) was submitted. This statement asserts that response actions were sufficient to achieve a level of no significant risk or at least ensure that all substantial hazards were eliminated.

Current Date : 2011-11-04
Phase : Phase report not required or not submitted.
OHM : N/R
Agency Link : Click here for hyperlink provided by the agency.
Last Date in Agency List : 2024-11-18

Map Id: 80
Direction: NE
Distance: 0.677 mi., 3576 ft.
Elevation: 8 ft.
Relative: Lower

Site Name : COGGESHALL SUNOCO | SUNOCO STATION | DELTA SERVICE CENTER
170 COGGESHALL ST
NEW BEDFORD, MA 02746

Database(s) : [BRS, ECHO, ENF - MA, EPA UST, FRS, HIST RELEASE - MA, HIST UST - MA, HWG - MA, RCRA VSQG, RELEASE - MA, SHWS - MA, UST - MA] ***(cont.)***

Envirosite ID: 2693113
EPA ID: N/R

SHWS - MA ***(cont.)***

Response Action Information

Response Action Type :	RNFE
Status :	RECPT Transmittal or Notification Received
Submittal Date :	2011-10-13
Response Action Type :	RAO Response Action Outcome - RAO
Status :	RAORCD RAO Statement Received
Submittal Date :	2011-11-04
Response Action Type :	RAO Response Action Outcome - RAO
Status :	TSAUD Level I - Technical Screen Audit
Submittal Date :	2012-11-07

Chemicals

Chemical :	BENZO(A)PYRENE
Amount :	2.13 MG/KG

UST - MA

Facility Name :	COGGESHALL SUNOCO
Facility Address :	170 COGGESHALL ST, NEW BEDFORD, MA 02746

Site Details

Facility ID :	3475
Region :	Southeast Regional Office
FMF Number :	135797
Type :	Retail Motor Vehicle Fuel Dispensing
Owner Type :	Corporation or non-profit corporation
Phone :	(508) 990-3300
Last Date in Agency List :	2024-12-19

Owner Information

Date of Ownership :	2012-06-04
Owner Name :	DOMALE INC
Owner Address :	170 COGGSHALL ST NEW BEDFORD, MA 02746
Contact Name :	Jack Nassif
Contact Address :	170 coggeshall street new bedford, MA 02746
Contact Phone :	(508) 840-9300
Contact for Correspondence :	N/R

Map Id: 80
Direction: NE
Distance: 0.677 mi., 3576 ft.
Elevation: 8 ft.
Relative: Lower

Site Name : COGGESHALL SUNOCO | SUNOCO STATION | DELTA SERVICE CENTER
170 COGGESHALL ST
NEW BEDFORD, MA 02746

Database(s) : [BRS, ECHO, ENF - MA, EPA UST, FRS, HIST RELEASE - MA, HIST UST - MA, HWG - MA, RCRA VSQG, RELEASE - MA, SHWS - MA, UST - MA] ***(cont.)***

Envirosite ID: 2693113
EPA ID: N/R

UST - MA ***(cont.)***

Operator Information

Operator Name :	DELTA SERVICE INC
Operator Address :	170 COGGESHALL ST NEW BEDFORD, MA 02746
Authorized Contact Name :	Jack Nassif
Authorized Contact Address :	170 coggeshall street new bedford, MA 02746
Authorized Contact Phone :	(508) 840-9300
Authorized Signatory :	N/R
Contact for Correspondence :	N/R

Tank Information

Date Installed :	1985-08-22
Status Date :	N/R
Status :	In Use
Tank Number :	3
Compartments :	1
Capacity :	8,000
Contents :	Gasoline
Use :	Motor Vehicle

Date Installed :	1985-08-22
Status Date :	N/R
Status :	In Use
Tank Number :	5
Compartments :	1
Capacity :	8,000
Contents :	Diesel
Use :	Motor Vehicle

Date Installed :	1985-08-22
Status Date :	2011-09-08
Status :	Tank Removed
Tank Number :	1
Compartments :	1
Capacity :	1,000
Contents :	Waste Oil
Use :	N/R

Date Installed :	1985-08-22
Status Date :	N/R
Status :	In Use
Tank Number :	4
Compartments :	1
Capacity :	8,000
Contents :	Gasoline
Use :	Motor Vehicle

Map Id: 80
Direction: NE
Distance: 0.677 mi., 3576 ft.
Elevation: 8 ft.
Relative: Lower

Site Name : COGGESHALL SUNOCO | SUNOCO STATION | DELTA SERVICE CENTER
170 COGGESHALL ST
NEW BEDFORD, MA 02746

Database(s) : [BRS, ECHO, ENF - MA, EPA UST, FRS, HIST RELEASE - MA, HIST UST - MA, HWG - MA, RCRA VSQG, RELEASE - MA, SHWS - MA, UST - MA] ***(cont.)***

Envirosite ID: 2693113
EPA ID: N/R

UST - MA ***(cont.)***

21J Information

COC Number :	3475
Expiration Date :	2023-09-16
Per-Occurrence Coverage :	1,000,000
Aggregate Coverage :	1,000,000

Due Dates

Due Date :	2027-03-08
Type :	Third Party Inspection Report (TPIR) inspection pending
Due Date :	2025-09-08
Type :	Compliance Certification

Enforcement Actions

Date Issued :	2022-10-24
Due Date :	2022-12-08
Date Resolved :	2022-10-31
Status :	Closed (Resolved)
Doc Number :	NON-BO-22-U-550
Type :	N/R
Form Type :	Compliance Certification, v1

Dispensers

Owner Number :	7/8
Sump :	Yes
Sump Sensor Continuously Monitored? :	Yes
Owner Number :	5/6
Sump :	Yes
Sump Sensor Continuously Monitored? :	Yes
Owner Number :	3/4
Sump :	Yes
Sump Sensor Continuously Monitored? :	Yes
Owner Number :	1/2
Sump :	Yes
Sump Sensor Continuously Monitored? :	Yes

Map Id: O81
Direction: S
Distance: 0.685 mi., 3615 ft.
Elevation: 66 ft.
Relative: Higher

Site Name : NEW BEDFORD HOTEL | COMMERCIAL | RESIDENTIAL
725 PLEASANT ST
NEW BEDFORD, MA 02740

Database(s) : [ASBESTOS - MA, ENF - MA, HIST RELEASE - MA, LEAD - MA, LUST - MA, RELEASE - MA, SHWS - MA]

Envirosite ID: 2692234
EPA ID: N/R

ASBESTOS - MA

Facility Name :	COMMERCIAL
Facility Address :	725 PLEASANT ST, NEW BEDFORD
Project Start Date :	2017-04-23
Project End Date :	2019-04-24
Project ID :	N/R
Form Type :	ANF-001
Project Type :	Repr
Owner Name :	NEW BEDFORD HOUSING AUTHORITY
Owner Address :	128 UNION ST
DLS Contractor ID :	AC000356
DLS Contractor :	FRANKLIN ANALYTICAL SERVICES
Site Supervisor ID :	AS040141
Site Supervisor :	THOMAS J. MCCOOG SR.
Last Date in Agency List :	2021-11-09

Facility Name :	NBHA PRESIDENTIAL HEIGHTS
Facility Address :	725 PLEASANT STREET, NEW BEDFORD
Project Start Date :	2011-09-19
Project End Date :	2011-10-17
Project ID :	N/R
Form Type :	ANF-001
Project Type :	Renv
Owner Name :	NEW BEDFORD HOUSING AUTHORITY
Owner Address :	725 PLEASANT ST
DLS Contractor ID :	AC000151
DLS Contractor :	SOUTHERN MIDDLESEX INDUSTRIES INC
Site Supervisor ID :	AS040869
Site Supervisor :	TERRENCE ROBINSON
Last Date in Agency List :	2021-11-09

Facility Name :	NEW BEDFORD HOTEL
Facility Address :	725 PLEASANT ST, NEW BEDFORD
Project Start Date :	2009-12-14
Project End Date :	2009-12-15
Project ID :	N/R
Form Type :	ANF-001
Project Type :	Rpr
Owner Name :	NEW BEDFORD HOUSING
Owner Address :	SAME
DLS Contractor ID :	AC000627
DLS Contractor :	BANNER ENVIRONMENTAL SERVICES INC
Site Supervisor ID :	AS61476
Site Supervisor :	RUDOLPH NELSON
Last Date in Agency List :	2021-11-09

Map Id: O81
Direction: S
Distance: 0.685 mi., 3615 ft.
Elevation: 66 ft.
Relative: Higher

Site Name : NEW BEDFORD HOTEL | COMMERCIAL | RESIDENTIAL
725 PLEASANT ST
NEW BEDFORD, MA 02740

Database(s) : [ASBESTOS - MA, ENF - MA, HIST RELEASE - MA, LEAD - MA, LUST - MA, RELEASE - MA, SHWS - MA] ***(cont.)***

Envirosite ID: 2692234
EPA ID: N/R

ASBESTOS - MA ***(cont.)***

Facility Name :	NEW BEDFORD HOTEL
Facility Address :	725 PLEASANT STREET, NEW BEDFORD
Project Start Date :	2009-11-06
Project End Date :	2009-11-10
Project ID :	N/R
Form Type :	ANF-001
Project Type :	Renv
Owner Name :	NEW BEDFORD HOUSING AUTHORITY
Owner Address :	SAME
DLS Contractor ID :	AC000627
DLS Contractor :	BANNER ENVIRONMENTAL SERVICES INC
Site Supervisor ID :	AS61476
Site Supervisor :	RUDOLPH NELSON
Last Date in Agency List :	2021-11-09
Project Start Date :	2022-05-17
Project End Date :	2022-05-27
Project ID :	N/R
Form Type :	ANF-001
Project Type :	Repr
Owner Name :	NEW BEDFORD HOUSING AUTHORITY
Owner Address :	128 UNION STREET
DLS Contractor ID :	AC000884
DLS Contractor :	BANNER ENVIRONMENTAL SERVICES INC
Site Supervisor ID :	AS901820
Site Supervisor :	STEPHEN WENZEL
Last Date in Agency List :	2022-07-27
Project Start Date :	2022-07-11
Project End Date :	2022-07-11
Project ID :	N/R
Form Type :	ANF-001
Project Type :	Repr
Owner Name :	NEW BEDFORD HOUSING AUTHORITY
Owner Address :	128 UNION STREET
DLS Contractor ID :	AC000884
DLS Contractor :	BANNER ENVIRONMENTAL SERVICES INC
Site Supervisor ID :	AS901820
Site Supervisor :	STEPHEN WENZEL
Last Date in Agency List :	2022-07-27
Project Start Date :	2022-07-12
Project End Date :	2022-07-12
Project ID :	N/R
Form Type :	ANF-001
Project Type :	Repr
Owner Name :	NEW BEDFORD HOUSING AUTHORITY
Owner Address :	128 UNION STREET
DLS Contractor ID :	AC000884

Map Id: O81
Direction: S
Distance: 0.685 mi., 3615 ft.
Elevation: 66 ft.
Relative: Higher

Site Name : NEW BEDFORD HOTEL | COMMERCIAL | RESIDENTIAL
725 PLEASANT ST
NEW BEDFORD, MA 02740

Database(s) : [ASBESTOS - MA, ENF - MA, HIST RELEASE - MA, LEAD - MA, LUST - MA, RELEASE - MA, SHWS - MA] ***(cont.)***

Envirosite ID: 2692234
EPA ID: N/R

ASBESTOS - MA ***(cont.)***

DLS Contractor :	BANNER ENVIRONMENTAL SERVICES INC
Site Supervisor ID :	AS901820
Site Supervisor :	STEPHEN WENZEL
Last Date in Agency List :	2022-07-27

Project Start Date :	2022-05-12
Project End Date :	2022-05-20
Project ID :	N/R
Form Type :	ANF-001
Project Type :	Repr
Owner Name :	NEW BEDFORD HOUSING AUTHORITY
Owner Address :	128 UNION STREET
DLS Contractor ID :	AC000884
DLS Contractor :	BANNER ENVIRONMENTAL SERVICES INC
Site Supervisor ID :	AS901820
Site Supervisor :	STEPHEN WENZEL
Last Date in Agency List :	2022-07-27

Project Start Date :	2016-05-04
Project End Date :	2016-05-04
Project ID :	N/R
Form Type :	ANF-001
Project Type :	Renv
Owner Name :	NEW BEDFORD HOUSING AUTHORITY
Owner Address :	725 PLEASANT STREET
DLS Contractor ID :	AC000196
DLS Contractor :	NEW ENGLAND SURFACE MAINTENANCE LLP
Site Supervisor ID :	AS061825
Site Supervisor :	JOSE VILLALTA
Last Date in Agency List :	2021-11-09

Facility Name :	NEW BEDFORD HOTEL APARTMENTS
Facility Address :	725 PLEASANT ST., NEW BEDFORD

Project Start Date :	2024-08-26
Project End Date :	2024-08-30
Project ID :	N/R
Form Type :	ANF-001
Project Type :	Renv
Owner Name :	NEW BEDFORD HOUSING AUTHORITY
Owner Address :	128 UNION ST.
DLS Contractor ID :	AC000000
DLS Contractor :	NON LICENSED REMOVAL
Site Supervisor ID :	AS000000
Site Supervisor :	NON LICENSED REMOVAL NON LICENSED REMOVAL
Last Date in Agency List :	2024-09-18

Project Start Date :	2021-09-13
Project End Date :	2021-09-14

Map Id: O81
Direction: S
Distance: 0.685 mi., 3615 ft.
Elevation: 66 ft.
Relative: Higher

Site Name : NEW BEDFORD HOTEL | COMMERCIAL | RESIDENTIAL
725 PLEASANT ST
NEW BEDFORD, MA 02740

Database(s) : [ASBESTOS - MA, ENF - MA, HIST RELEASE - MA, LEAD - MA, LUST - MA, RELEASE - MA, SHWS - MA] ***(cont.)***

Envirosite ID: 2692234
EPA ID: N/R

ASBESTOS - MA ***(cont.)***

Project ID :	N/R
Form Type :	ANF-001
Project Type :	Repr
Owner Name :	NEW BEDFORD HOUSING
Owner Address :	128 UNION ST
DLS Contractor ID :	AC000356
DLS Contractor :	FRANKLIN ANALYTICAL SERVICES
Site Supervisor ID :	AS040141
Site Supervisor :	THOMAS J. MCCOOG SR.
Last Date in Agency List :	2021-11-09

Project Start Date :	2024-09-05
Project End Date :	2024-09-12
Project ID :	N/R
Form Type :	ANF-001
Project Type :	Renv
Owner Name :	NEW BEDFORD HOUSING AUTHORITY
Owner Address :	128 UNION ST.
DLS Contractor ID :	AC000000
DLS Contractor :	NON LICENSED REMOVAL
Site Supervisor ID :	AS000000
Site Supervisor :	NON LICENSED REMOVAL NON LICENSED REMOVAL
Last Date in Agency List :	2024-09-18

Facility Name :	NEW BEDFORD HOUSING AUTHERITY
Facility Address :	725 PLEASANT STREET, NEW BEDFORD

Project Start Date :	2006-11-13
Project End Date :	2006-11-15
Project ID :	N/R
Form Type :	ANF-001
Project Type :	Renv
Owner Name :	NEW BEDFORD HOUSING AUTHORITY
Owner Address :	725 PLEASANTSTREET
DLS Contractor ID :	AC000359
DLS Contractor :	ADGREENE ENTERPRISES INC
Site Supervisor ID :	AS030514
Site Supervisor :	PABLO A. NUNEZ
Last Date in Agency List :	2021-11-09

Facility Name :	NEW BEDFORD HOUSING AUTHORITY
Facility Address :	725 PLEASANT STREET, NEW BEDFORD

Project Start Date :	2012-12-04
Project End Date :	2012-12-04
Project ID :	N/R
Form Type :	ANF-001
Project Type :	Renv
Owner Name :	NEW BEDFORD HOUSING AUTHORITY

Map Id: O81
Direction: S
Distance: 0.685 mi., 3615 ft.
Elevation: 66 ft.
Relative: Higher

Site Name : NEW BEDFORD HOTEL | COMMERCIAL | RESIDENTIAL
725 PLEASANT ST
NEW BEDFORD, MA 02740

Database(s) : [ASBESTOS - MA, ENF - MA, HIST RELEASE - MA, LEAD - MA, LUST - MA, RELEASE - MA, SHWS - MA] ***(cont.)***

Envirosite ID: 2692234
EPA ID: N/R

ASBESTOS - MA ***(cont.)***

Owner Address :	725 PLEASANT STREET
DLS Contractor ID :	AC000412
DLS Contractor :	ENVIRONMENTAL RESPONSE SERVICES INC
Site Supervisor ID :	AS040170
Site Supervisor :	DENNIS E. CHAPLIN SR.
Last Date in Agency List :	2021-11-09
Facility Name :	OLD NEW BEDFORD HOTEL
Facility Address :	725 PLEASANT ST., NEW BEDFORD
Project Start Date :	2004-06-21
Project End Date :	2004-07-21
Project ID :	N/R
Form Type :	ANF-001
Project Type :	Renv
Owner Name :	NEW BEDFORD HOUSING AUTHORITY
Owner Address :	725 PLEASANT STREET
DLS Contractor ID :	AC000356
DLS Contractor :	FRANKLIN ANALYTICAL SERVICES
Site Supervisor ID :	AS040141
Site Supervisor :	THOMAS J. MCCOOG SR.
Last Date in Agency List :	2021-11-09
Facility Name :	RESIDENCE
Facility Address :	725 PLEASANT STREET, NEW BEDFORD
Project Start Date :	2009-03-25
Project End Date :	2009-04-10
Project ID :	N/R
Form Type :	ANF-001
Project Type :	Renv
Owner Name :	NEW BEDFORD HOUSING AUTHORITY
Owner Address :	N/R
DLS Contractor ID :	AC000356
DLS Contractor :	FRANKLIN ANALYTICAL SERVICES
Site Supervisor ID :	AS040141
Site Supervisor :	THOMAS J. MCCOOG SR.
Last Date in Agency List :	2021-11-09
Facility Name :	RESIDENTIAL
Facility Address :	725 PLEASANT ST, NEW BEDFORD
Project Start Date :	2017-12-22
Project End Date :	2018-01-05
Project ID :	N/R
Form Type :	ANF-001
Project Type :	Renv
Owner Name :	NEW BEDFORD HOUSING AUTHORITY

Map Id: O81
Direction: S
Distance: 0.685 mi., 3615 ft.
Elevation: 66 ft.
Relative: Higher

Site Name : NEW BEDFORD HOTEL | COMMERCIAL | RESIDENTIAL
725 PLEASANT ST
NEW BEDFORD, MA 02740

Database(s) : [ASBESTOS - MA, ENF - MA, HIST RELEASE - MA, LEAD - MA, LUST - MA, RELEASE - MA, SHWS - MA] ***(cont.)***

Envirosite ID: 2692234
EPA ID: N/R

ASBESTOS - MA ***(cont.)***

Owner Address :	134 S SECOND ST
DLS Contractor ID :	AC000356
DLS Contractor :	FRANKLIN ANALYTICAL SERVICES
Site Supervisor ID :	AS040141
Site Supervisor :	THOMAS J. MCCOOG SR.
Last Date in Agency List :	2021-11-09
Facility Name :	SENIOR-MOTEL HOUSING
Facility Address :	725 PLEASANT ST, NEW BEDFORD
Project Start Date :	2022-12-06
Project End Date :	2022-12-12
Project ID :	N/R
Form Type :	ANF-001
Project Type :	Renv
Owner Name :	NEW BEDFORD HOUSING AUTHORITY
Owner Address :	128 UNION ST 4TH FLOOR
DLS Contractor ID :	AC000952
DLS Contractor :	BATISTA ENVIRONMENTAL TECH LLC
Site Supervisor ID :	AS032025
Site Supervisor :	JOLDIE A BATISTA
Last Date in Agency List :	2023-01-12
Facility Name :	THE HOTEL
Facility Address :	725 PLEASANT ST, NEW BEDFORD
Project Start Date :	2011-06-28
Project End Date :	2011-07-01
Project ID :	N/R
Form Type :	ANF-001
Project Type :	Rpr
Owner Name :	CITY OF NEW BEDFORD
Owner Address :	725 PLEASANT ST
DLS Contractor ID :	AC000627
DLS Contractor :	BANNER ENVIRONMENTAL SERVICES INC
Site Supervisor ID :	AS61476
Site Supervisor :	RUDOLPH NELSON
Last Date in Agency List :	2021-11-09

ENF - MA

Facility Name :	NEW ENGLAND MOTOR FREIGHT
Facility Address :	725 PLEASANT ST, NEW BEDFORD
Issued Date :	2005-12-13
Program :	REGULATED ACTIVITY(S)
Penalty Assessed :	N/R
Type of Enforcement :	Notice Of Non-Compliance
Last Date in Agency List :	2024-10-07

Map Id: O81
Direction: S
Distance: 0.685 mi., 3615 ft.
Elevation: 66 ft.
Relative: Higher

Site Name : NEW BEDFORD HOTEL | COMMERCIAL | RESIDENTIAL
725 PLEASANT ST
NEW BEDFORD, MA 02740

Database(s) : [ASBESTOS - MA, ENF - MA, HIST RELEASE - MA, LEAD - MA, LUST - MA, RELEASE - MA, SHWS - MA] ***(cont.)***

Envirosite ID: 2692234
EPA ID: N/R

HIST RELEASE - MA

Facility Address :	725 PLEASANT ST, NEW BEDFORD
Notification Date :	2000-09-14
RTN Number :	4-15758
Assoc ID :	N/R
Source :	PIPE, UST
Category :	72 HR
Location Aid :	NEW BEDFORD HOTEL
Location :	RESIDNTIAL
Municipality :	NEW BEDFORD
Last Date in Agency List :	2015-04-09

Chemical Information

Chemical :	FUEL OIL 128.0 PPM

LEAD - MA

Facility Address :	725 PLEASANT ST, NEW BEDFORD
Activity Date :	2001-05-24
Activity Type :	N/R
Activity Description :	Comprehensive Initial Inspection
Outcome Description :	Hazards Found
Unit :	604
Community :	NEW BEDFORD
Start Work Date :	N/R
Last Date in Agency List :	2022-08-22

LUST - MA

Facility Name :	NEW BEDFORD HOTEL
Facility Address :	725 PLEASANT ST, NEW BEDFORD, 027400000

Incident Information

Notification Date :	2000-09-14
Release Tracking Number :	4-0015758
Category :	72 HR
OFC Town :	NEW BEDFORD
Current Status :	Response Action Outcome - A site/release where a Permanent or Temporary Solution Statement (formerly RAO Statement) was submitted. This statement asserts that response actions were sufficient to achieve a level of no significant risk or at least ensure that all substantial hazards were eliminated.
Current Date :	2001-01-16
Phase :	Phase report not required or not submitted.

Map Id: O81
Direction: S
Distance: 0.685 mi., 3615 ft.
Elevation: 66 ft.
Relative: Higher

Site Name : NEW BEDFORD HOTEL | COMMERCIAL | RESIDENTIAL
725 PLEASANT ST
NEW BEDFORD, MA 02740

Database(s) : [ASBESTOS - MA, ENF - MA, HIST RELEASE - MA, LEAD - MA, LUST - MA, RELEASE - MA, SHWS - MA] ***(cont.)***

Envirosite ID: 2692234
EPA ID: N/R

LUST - MA ***(cont.)***

OHM : Oil
Agency Link : Click here for hyperlink provided by the agency.
Last Date in Agency List : 2024-11-18

Source Details
Source : UST

Location Details
Location : RESIDNTIAL

Chemicals
Chemical : FUEL OIL
Amount : 128 PPM

RELEASE - MA

Facility Name : NEW BEDFORD HOTEL
Facility Address : 725 PLEASANT ST, NEW BEDFORD, 027400000

Incident Summary
Release Tracking Number : 4-0015758
Notification Date : 2000-09-14
Category : 72 HR
OFC Town : NEW BEDFORD

Current Status : Response Action Outcome - A site/release where a Permanent or Temporary Solution Statement (formerly RAO Statement) was submitted. This statement asserts that response actions were sufficient to achieve a level of no significant risk or at least ensure that all substantial hazards were eliminated.

Current Date : 2001-01-16
Phase : Phase report not required or not submitted.
OHM : Oil
Agency Link : Click here for hyperlink provided by the agency.
Last Date in Agency List : 2024-11-18

Source Details
Source : PIPE
UST

Map Id: O81
Direction: S
Distance: 0.685 mi., 3615 ft.
Elevation: 66 ft.
Relative: Higher

Site Name : NEW BEDFORD HOTEL | COMMERCIAL | RESIDENTIAL
725 PLEASANT ST
NEW BEDFORD, MA 02740

Database(s) : [ASBESTOS - MA, ENF - MA, HIST RELEASE - MA, LEAD - MA, LUST - MA, RELEASE - MA, SHWS - MA] ***(cont.)***

Envirosite ID: 2692234
EPA ID: N/R

RELEASE - MA ***(cont.)***

Location Details
Location : RESIDNTIAL

Chemicals
Chemical : FUEL OIL
Amount : 128 PPM

SHWS - MA

Facility Name : NEW BEDFORD HOTEL
Facility Address : 725 PLEASANT ST, NEW BEDFORD, 027400000

Incident Summary
Release Tracking Number : 4-0015758
Notification Date : 2000-09-14
Category : 72 HR
OFC Town : NEW BEDFORD

Current Status : Response Action Outcome - A site/release where a Permanent or Temporary Solution Statement (formerly RAO Statement) was submitted. This statement asserts that response actions were sufficient to achieve a level of no significant risk or at least ensure that all substantial hazards were eliminated.

Current Date : 2001-01-16
Phase : Phase report not required or not submitted.
OHM : Oil
Agency Link : Click here for hyperlink provided by the agency.
Last Date in Agency List : 2024-11-18

Source Details
Source : PIPE
UST

Location Details
Location : RESIDNTIAL

Response Action Information
Response Action Type : NOR
Status : ISSUED
Submittal Date : 2000-10-06

Map Id: O81
Direction: S
Distance: 0.685 mi., 3615 ft.
Elevation: 66 ft.
Relative: Higher

Site Name : NEW BEDFORD HOTEL | COMMERCIAL | RESIDENTIAL
725 PLEASANT ST
NEW BEDFORD, MA 02740

Database(s) : [ASBESTOS - MA, ENF - MA, HIST RELEASE - MA, LEAD - MA, LUST - MA, RELEASE - MA, SHWS - MA] ***(cont.)***

Envirosite ID: 2692234
EPA ID: N/R

SHWS - MA ***(cont.)***

Response Action Type : AUDCOM
Status : NAFNVD
Submittal Date : 2002-06-04

Response Action Type : RLFA
Status : FLDRAN
Submittal Date : 2002-04-26

Response Action Type : RAO Response Action Outcome - RAO
Status : TSAUD Level I - Technical Screen Audit
Submittal Date : 2001-03-20

Response Action Type : AUDCOM
Status : NOA
Submittal Date : 2002-03-12

Response Action Type : RNF Release Notification Form Received
Status : REPORT Reportable Release or Threat of Release
Submittal Date : 2000-11-14

Response Action Type : RLFA
Status : FOLOFF
Submittal Date : 2002-05-09

Response Action Type : RAO Response Action Outcome - RAO
Status : RAORCD RAO Statement Received
Submittal Date : 2001-01-16

Chemicals
Chemical : FUEL OIL
Amount : 128 PPM

Map Id: 82
Direction: SSW
Distance: 0.690 mi., 3645 ft.
Elevation: 111 ft.
Relative: Higher

Site Name : NEW BEDFORD
SUMMER AND KEMPTON
NEW BEDFORD, MA

Database(s) : [HIST RELEASE - MA, RELEASE - MA, SHWS - MA]

Envirosite ID: 2669438
EPA ID: N/R

HIST RELEASE - MA

Facility Address :	SUMMER AND KEMPTON, NEW BEDFORD
Notification Date :	2003-09-07
RTN Number :	4-18010
Assoc ID :	N/R
Source :	VEHICLE
Category :	TWO HR
Location Aid :	NEW BEDFORD
Location :	ROADWAY
Municipality :	NEW BEDFORD
Last Date in Agency List :	2015-04-09

Chemical Information

Chemical :	DIESEL OIL 10.0 GAL

RELEASE - MA

Facility Name :	NEW BEDFORD
Facility Address :	SUMMER AND KEMPTON, NEW BEDFORD

Incident Summary

Release Tracking Number :	4-0018010
Notification Date :	2003-09-07
Category :	TWO HR
OFC Town :	NEW BEDFORD
Current Status :	Response Action Outcome - A site/release where a Permanent or Temporary Solution Statement (formerly RAO Statement) was submitted. This statement asserts that response actions were sufficient to achieve a level of no significant risk or at least ensure that all substantial hazards were eliminated.
Current Date :	2003-11-06
Phase :	Phase report not required or not submitted.
OHM :	N/R
Agency Link :	Click here for hyperlink provided by the agency.
Last Date in Agency List :	2024-11-18

Source Details

Source :	VEHICLE

Location Details

Location :	ROADWAY

Map Id: 82
Direction: SSW
Distance: 0.690 mi., 3645 ft.
Elevation: 111 ft.
Relative: Higher

Site Name : NEW BEDFORD
SUMMER AND KEMPTON
NEW BEDFORD, MA

Database(s) : [HIST RELEASE - MA, RELEASE - MA, SHWS - MA] ***(cont.)***

Envirosite ID: 2669438
EPA ID: N/R

RELEASE - MA ***(cont.)***

Chemicals
Chemical : DIESEL OIL
Amount : 10 GAL

SHWS - MA

Facility Name : NEW BEDFORD
Facility Address : SUMMER AND KEMPTON, NEW BEDFORD

Incident Summary
Release Tracking Number : 4-0018010
Notification Date : 2003-09-07
Category : TWO HR
OFC Town : NEW BEDFORD

Current Status : Response Action Outcome - A site/release where a Permanent or Temporary Solution Statement (formerly RAO Statement) was submitted. This statement asserts that response actions were sufficient to achieve a level of no significant risk or at least ensure that all substantial hazards were eliminated.

Current Date : 2003-11-06
Phase : Phase report not required or not submitted.
OHM : N/R
Agency Link : Click here for hyperlink provided by the agency.
Last Date in Agency List : 2024-11-18

Source Details
Source : VEHICLE

Location Details
Location : ROADWAY

Response Action Information
Response Action Type : RNF Release Notification Form Received
Status : REPORT Reportable Release or Threat of Release
Submittal Date : 2003-11-06

Response Action Type : NOR
Status : FLDISS
Submittal Date : 2003-09-07

Response Action Type : RAO Response Action Outcome - RAO
Status : RAORCD RAO Statement Received
Submittal Date : 2003-11-06

Map Id: 82
Direction: SSW
Distance: 0.690 mi., 3645 ft.
Elevation: 111 ft.
Relative: Higher

Site Name : NEW BEDFORD
SUMMER AND KEMPTON
NEW BEDFORD, MA

Database(s) : [HIST RELEASE - MA, RELEASE - MA, SHWS - MA] ***(cont.)***

Envirosite ID: 2669438
EPA ID: N/R

SHWS - MA ***(cont.)***

Response Action Type :	NOR
Status :	ISSUED
Submittal Date :	2003-10-06

Chemicals

Chemical :	DIESEL OIL
Amount :	10 GAL

Map Id: P83
Direction: NNW
Distance: 0.690 mi., 3645 ft.
Elevation: 41 ft.
Relative: Lower

Site Name : GASOLINE SERVICE STATION | COSTAS GAS & MINI-MART | DACOSTA & SONS SUNOCO
397 SAWYER ST
NEW BEDFORD, MA 02746

Database(s) : [ENF - MA, EPA LUST, EPA UST, HIST RELEASE - MA, LUST - MA, RELEASE - MA, SHWS - MA, UST - MA]

Envirosite ID: 2669567
EPA ID: N/R

ENF - MA

Facility Name :	COSTAS SUNOCO MINI MART
Facility Address :	397 SAWYER ST, NEW BEDFORD
Issued Date :	2022-06-28
Program :	REGULATED ACTIVITY(S)
Penalty Assessed :	N/R
Type of Enforcement :	Notice Of Non-Compliance
Last Date in Agency List :	2024-10-07
Issued Date :	2019-09-26
Program :	REGULATED ACTIVITY(S)
Penalty Assessed :	500
Type of Enforcement :	Reporting Penalty Assessment Notice
Last Date in Agency List :	2024-10-07
Issued Date :	2019-06-25
Program :	REGULATED ACTIVITY(S)
Penalty Assessed :	N/R
Type of Enforcement :	Notice Of Non-Compliance
Last Date in Agency List :	2024-10-07
Issued Date :	2016-07-27
Program :	REGULATED ACTIVITY(S)

Map Id: P83
Direction: NNW
Distance: 0.690 mi., 3645 ft.
Elevation: 41 ft.
Relative: Lower

Site Name : GASOLINE SERVICE STATION | COSTAS GAS & MINI-MART | DACOSTA & SONS SUNOCO
397 SAWYER ST
NEW BEDFORD, MA 02746

Database(s) : [ENF - MA, EPA LUST, EPA UST, HIST RELEASE - MA, LUST - MA, RELEASE - MA, SHWS - MA, UST - MA] ***(cont.)***

Envirosite ID: 2669567
EPA ID: N/R

ENF - MA ***(cont.)***

Penalty Assessed :	N/R
Type of Enforcement :	Notice Of Non-Compliance
Last Date in Agency List :	2024-10-07
Issued Date :	2014-04-24
Program :	REGULATED ACTIVITY(S)
Penalty Assessed :	N/R
Type of Enforcement :	Notice Of Non-Compliance
Last Date in Agency List :	2024-10-07
Issued Date :	2010-08-24
Program :	REGULATED ACTIVITY(S)
Penalty Assessed :	490
Type of Enforcement :	Administrative Consent Order With Penalty
Last Date in Agency List :	2024-10-07
Issued Date :	2010-06-01
Program :	REGULATED ACTIVITY(S)
Penalty Assessed :	750
Type of Enforcement :	Reporting Penalty Assessment Notice
Last Date in Agency List :	2024-10-07
Issued Date :	2008-01-23
Program :	REGULATED ACTIVITY(S)
Penalty Assessed :	500
Type of Enforcement :	Administrative Consent Order With Penalty
Last Date in Agency List :	2024-10-07
Issued Date :	2007-07-26
Program :	REGULATED ACTIVITY(S)
Penalty Assessed :	500
Type of Enforcement :	Reporting Penalty Assessment Notice
Last Date in Agency List :	2024-10-07
Issued Date :	2007-05-29
Program :	REGULATED ACTIVITY(S)
Penalty Assessed :	N/R
Type of Enforcement :	Notice Of Non-Compliance
Last Date in Agency List :	2024-10-07

EPA LUST

Facility Name :	GASOLINE SERVICE STATION
Facility Address :	397 SAWYER STREET, NEW BEDFORD, Massachusetts 27460000
County :	N/R

Map Id: P83
Direction: NNW
Distance: 0.690 mi., 3645 ft.
Elevation: 41 ft.
Relative: Lower

Site Name : GASOLINE SERVICE STATION | COSTAS GAS & MINI-MART | DACOSTA & SONS SUNOCO
397 SAWYER ST
NEW BEDFORD, MA 02746

Database(s) : [ENF - MA, EPA LUST, EPA UST, HIST RELEASE - MA, LUST - MA, RELEASE - MA, SHWS - MA, UST - MA] ***(cont.)***

Envirosite ID: 2669567
EPA ID: N/R

EPA LUST ***(cont.)***

Facility ID :	N/R
LUST ID :	MA4-0026871
Reported Date :	2017-09-22
Status :	Open
Substance :	N/R
Closed With Residual Contamination (Tribal Only):	N/R
NFA_Letter (Tribal Only) :	N/R
Tribe (Tribal Only) :	N/R
EPA Region :	1
Estimated Population within 1500ft :	3476
Estimated Private Domestic Wells within 1500ft:	0
Within Source Water Protection Area (SPA):	No
SPA Public Water System and Facility ID:	N/R
SPA Water Type :	N/R
SPA Facility Type :	N/R
SPA HUC12 :	N/R
Within Groundwater Wellhead Protection Area (WHPA):	No
WHPA Public Water System and Facility ID:	N/R
WHPA Water Type :	N/R
WHPA Facility Type :	N/R
WHPA HUC12 :	N/R
Within Estimated 100-year Floodplain:	No
Latitude :	41.65700339
Longitude :	-70.93273467
Last Date in Agency List :	2024-05-23

EPA UST

Facility Name :	COSTA GAS & MINI MART
Facility Address :	397 SAWYER ST, NEW BEDFORD, Massachusetts 2746
County :	N/R
Facility ID :	MA3455
Facility Status :	Open UST(s)
Open USTs :	2
Closed USTs :	10
Temporarily Out of Service USTs :	0
Date of Last Inspection :	N/R
EPA Region :	1
Tribe :	N/R
Facility ID 2 :	N/R
Latitude :	41.65717
Longitude :	-70.93275
Last Date in Agency List :	2024-05-22

Map Id: P83
Direction: NNW
Distance: 0.690 mi., 3645 ft.
Elevation: 41 ft.
Relative: Lower

Site Name : GASOLINE SERVICE STATION | COSTAS GAS & MINI-MART | DACOSTA & SONS SUNOCO
397 SAWYER ST
NEW BEDFORD, MA 02746

Database(s) : [ENF - MA, EPA LUST, EPA UST, HIST RELEASE - MA, LUST - MA, RELEASE - MA, SHWS - MA, UST - MA] ***(cont.)***

Envirosite ID: 2669567
EPA ID: N/R

EPA UST ***(cont.)***

Tank Details

Tank ID :	MA3455_1
Tank Status :	Closed
Installation Date :	1961-04-24
Removal Date :	1987-12-30
Capacity :	4000
Substances :	Gasoline
Tank Wall Type :	N/R

Tank ID :	MA3455_10
Tank Status :	Closed
Installation Date :	1988-04-26
Removal Date :	2014-12-10
Capacity :	12000
Substances :	Kerosene
Tank Wall Type :	Single

Tank ID :	MA3455_11
Tank Status :	Open
Installation Date :	2017-10-11
Removal Date :	N/R
Capacity :	4000
Substances :	Gasoline
Tank Wall Type :	Double

Tank ID :	MA3455_12
Tank Status :	Open
Installation Date :	2017-10-11
Removal Date :	N/R
Capacity :	20000
Substances :	Diesel Gasoline
Tank Wall Type :	Double

Tank ID :	MA3455_2
Tank Status :	Closed
Installation Date :	1966-04-24
Removal Date :	1987-12-30
Capacity :	4000
Substances :	Gasoline
Tank Wall Type :	N/R

Tank ID :	MA3455_3
Tank Status :	Closed
Installation Date :	1974-04-24
Removal Date :	1987-12-30
Capacity :	4000
Substances :	Gasoline
Tank Wall Type :	N/R

Map Id: P83
Direction: NNW
Distance: 0.690 mi., 3645 ft.
Elevation: 41 ft.
Relative: Lower

Site Name : GASOLINE SERVICE STATION | COSTAS GAS & MINI-MART | DACOSTA & SONS SUNOCO
397 SAWYER ST
NEW BEDFORD, MA 02746

Database(s) : [ENF - MA, EPA LUST, EPA UST, HIST RELEASE - MA, LUST - MA, RELEASE - MA, SHWS - MA, UST - MA] ***(cont.)***

Envirosite ID: 2669567
EPA ID: N/R

EPA UST ***(cont.)***

Tank ID :	MA3455_4
Tank Status :	Closed
Installation Date :	1974-04-24
Removal Date :	1987-12-30
Capacity :	550
Substances :	Gasoline
Tank Wall Type :	N/R

Tank ID :	MA3455_5
Tank Status :	Closed
Installation Date :	1954-04-24
Removal Date :	1987-12-30
Capacity :	8000
Substances :	Waste Oil
Tank Wall Type :	N/R

Tank ID :	MA3455_6
Tank Status :	Closed
Installation Date :	1988-04-26
Removal Date :	2017-09-28
Capacity :	8000
Substances :	Gasoline
Tank Wall Type :	Single

Tank ID :	MA3455_7
Tank Status :	Closed
Installation Date :	1988-04-26
Removal Date :	2017-09-28
Capacity :	8000
Substances :	Gasoline
Tank Wall Type :	Single

Tank ID :	MA3455_8
Tank Status :	Closed
Installation Date :	1988-04-26
Removal Date :	N/R
Capacity :	6000
Substances :	Gasoline
Tank Wall Type :	Single

Tank ID :	MA3455_9
Tank Status :	Closed
Installation Date :	1988-04-26
Removal Date :	2017-09-28
Capacity :	1000
Substances :	Diesel
Tank Wall Type :	Single

Map Id: P83
Direction: NNW
Distance: 0.690 mi., 3645 ft.
Elevation: 41 ft.
Relative: Lower

Site Name : GASOLINE SERVICE STATION | COSTAS GAS & MINI-MART | DACOSTA & SONS SUNOCO
397 SAWYER ST
NEW BEDFORD, MA 02746

Database(s) : [ENF - MA, EPA LUST, EPA UST, HIST RELEASE - MA, LUST - MA, RELEASE - MA, SHWS - MA, UST - MA] ***(cont.)***

Envirosite ID: 2669567
EPA ID: N/R

HIST RELEASE - MA

Facility Address :	397 SAWYER ST, NEW BEDFORD
Notification Date :	2006-06-27
RTN Number :	4-19909
Assoc ID :	N/R
Source :	N/R
Category :	120 DY
Location Aid :	DACOSTA & SONS SUNOCO
Location :	N/R
Municipality :	NEW BEDFORD
Last Date in Agency List :	2015-04-09

Chemical Information

Chemical :	C5 THRU C8 ALIPHATIC HYDROCARBONS 6,800.0 PPB
Chemical :	C9 THRU C10 AROMATIC HYDROCARBONS 15,000.0 PPB
Chemical :	C9 THRU C12 ALIPHATIC HYDROCARBONS 6,500.0 PPB
Chemical :	M&P XYLENES 11,000.0 PPB

LUST - MA

Facility Name :	COSTAS GAS & MINI-MART
Facility Address :	397 SAWYER ST, NEW BEDFORD

Incident Information

Notification Date :	2010-09-24
Release Tracking Number :	4-0022867
Category :	72 HR
OFC Town :	NEW BEDFORD
Current Status :	Response Action Outcome - A site/release where a Permanent or Temporary Solution Statement (formerly RAO Statement) was submitted. This statement asserts that response actions were sufficient to achieve a level of no significant risk or at least ensure that all substantial hazards were eliminated.
Current Date :	2011-05-18
Phase :	Phase report not required or not submitted.
OHM :	Oil
Agency Link :	Click here for hyperlink provided by the agency.
Last Date in Agency List :	2024-11-18

Map Id: P83
Direction: NNW
Distance: 0.690 mi., 3645 ft.
Elevation: 41 ft.
Relative: Lower

Site Name : GASOLINE SERVICE STATION | COSTAS GAS & MINI-MART | DACOSTA & SONS SUNOCO
397 SAWYER ST
NEW BEDFORD, MA 02746

Database(s) : [ENF - MA, EPA LUST, EPA UST, HIST RELEASE - MA, LUST - MA, RELEASE - MA, SHWS - MA, UST - MA] ***(cont.)***

Envirosite ID: 2669567
EPA ID: N/R

LUST - MA ***(cont.)***

Source Details
Source : UST

Location Details
Location : COMMERCIAL

Chemicals
Chemical : GASOLINE
Amount : 0.05 GAL/HR

Facility Name : GASOLINE SERVICE STATION
Facility Address : 397 SAWYER STREET, NEW BEDFORD, 027460000

Incident Information
Notification Date : 2017-09-22
Release Tracking Number : 4-0026871
Category : 72 HR
OFC Town : NEW BEDFORD

Current Status : Remedy Operation Status - A site where a remedial system which relies upon Active Operation and Maintenance is being operated for the purpose of achieving a Permanent Solution.

Current Date : 2023-08-14

Phase : Phase V: Operation, Maintenance, and/or Monitoring. During Phase V, long-term treatment processes are implemented and monitored to track cleanup progress.

OHM : N/R
Agency Link : Click here for hyperlink provided by the agency.
Last Date in Agency List : 2024-11-18

Source Details
Source : UST
USTOTHER

Location Details
Location : COMMERCIAL

Map Id: P83
Direction: NNW
Distance: 0.690 mi., 3645 ft.
Elevation: 41 ft.
Relative: Lower

Site Name : GASOLINE SERVICE STATION | COSTAS GAS & MINI-MART | DACOSTA & SONS SUNOCO
397 SAWYER ST
NEW BEDFORD, MA 02746

Database(s) : [ENF - MA, EPA LUST, EPA UST, HIST RELEASE - MA, LUST - MA, RELEASE - MA, SHWS - MA, UST - MA] ***(cont.)***

Envirosite ID: 2669567
EPA ID: N/R

LUST - MA ***(cont.)***

Chemicals
Chemical : N/R
Amount : N/R

RELEASE - MA

Facility Name : COSTAS GAS & MINI-MART
Facility Address : 397 SAWYER ST, NEW BEDFORD

Incident Summary
Release Tracking Number : 4-0022867
Notification Date : 2010-09-24
Category : 72 HR
OFC Town : NEW BEDFORD

Current Status : Response Action Outcome - A site/release where a Permanent or Temporary Solution Statement (formerly RAO Statement) was submitted. This statement asserts that response actions were sufficient to achieve a level of no significant risk or at least ensure that all substantial hazards were eliminated.

Current Date : 2011-05-18
Phase : Phase report not required or not submitted.
OHM : Oil
Agency Link : Click here for hyperlink provided by the agency.
Last Date in Agency List : 2024-11-18

Source Details
Source : UST

Location Details
Location : COMMERCIAL

Chemicals
Chemical : GASOLINE
Amount : 0.05 GAL/HR

Facility Name : DACOSTA & SONS SUNOCO
Facility Address : 397 SAWYER ST, NEW BEDFORD

Map Id: P83
Direction: NNW
Distance: 0.690 mi., 3645 ft.
Elevation: 41 ft.
Relative: Lower

Site Name : GASOLINE SERVICE STATION | COSTAS GAS & MINI-MART | DACOSTA & SONS SUNOCO
397 SAWYER ST
NEW BEDFORD, MA 02746

Database(s) : [ENF - MA, EPA LUST, EPA UST, HIST RELEASE - MA, LUST - MA, RELEASE - MA, SHWS - MA, UST - MA] ***(cont.)***

Envirosite ID: 2669567
EPA ID: N/R

RELEASE - MA ***(cont.)***

Incident Summary

Release Tracking Number :	4-0019909
Notification Date :	2006-06-27
Category :	120 DY
OFC Town :	NEW BEDFORD
Current Status :	Response Action Outcome - A site/release where a Permanent or Temporary Solution Statement (formerly RAO Statement) was submitted. This statement asserts that response actions were sufficient to achieve a level of no significant risk or at least ensure that all substantial hazards were eliminated.
Current Date :	2007-03-28
Phase :	Phase report not required or not submitted.
OHM :	Oil
Agency Link :	Click here for hyperlink provided by the agency.
Last Date in Agency List :	2024-11-18

Source Details

Source :	N/R

Location Details

Location :	N/R

Chemicals

Chemical :	M&P XYLENES
Amount :	11000 PPB
Chemical :	C9 THRU C12 ALIPHATIC HYDROCARBONS
Amount :	6500 PPB
Chemical :	C9 THRU C10 AROMATIC HYDROCARBONS
Amount :	15000 PPB
Chemical :	C5 THRU C8 ALIPHATIC HYDROCARBONS
Amount :	6800 PPB
Facility Name :	GASOLINE SERVICE STATION
Facility Address :	397 SAWYER STREET, NEW BEDFORD, 027460000

Map Id: P83
Direction: NNW
Distance: 0.690 mi., 3645 ft.
Elevation: 41 ft.
Relative: Lower

Site Name : GASOLINE SERVICE STATION | COSTAS GAS & MINI-MART | DACOSTA & SONS SUNOCO
397 SAWYER ST
NEW BEDFORD, MA 02746

Database(s) : [ENF - MA, EPA LUST, EPA UST, HIST RELEASE - MA, LUST - MA, RELEASE - MA, SHWS - MA, UST - MA] ***(cont.)***

Envirosite ID: 2669567
EPA ID: N/R

RELEASE - MA ***(cont.)***

Incident Summary

Release Tracking Number :	4-0026871
Notification Date :	2017-09-22
Category :	72 HR
OFC Town :	NEW BEDFORD
Current Status :	Remedy Operation Status - A site where a remedial system which relies upon Active Operation and Maintenance is being operated for the purpose of achieving a Permanent Solution.
Current Date :	2023-08-14
Phase :	Phase V: Operation, Maintenance, and/or Monitoring. During Phase V, long-term treatment processes are implemented and monitored to track cleanup progress.
OHM :	N/R
Agency Link :	Click here for hyperlink provided by the agency.
Last Date in Agency List :	2024-11-18

Source Details

Source :	UST TANK USTOTHER

Location Details

Location :	COMMERCIAL

Chemicals

Chemical :	N/R
Amount :	N/R

SHWS - MA

Facility Name :	COSTAS GAS & MINI-MART
Facility Address :	397 SAWYER ST, NEW BEDFORD

Incident Summary

Release Tracking Number :	4-0022867
Notification Date :	2010-09-24
Category :	72 HR
OFC Town :	NEW BEDFORD

Map Id: P83
Direction: NNW
Distance: 0.690 mi., 3645 ft.
Elevation: 41 ft.
Relative: Lower

Site Name : GASOLINE SERVICE STATION | COSTAS GAS & MINI-MART | DACOSTA & SONS SUNOCO
397 SAWYER ST
NEW BEDFORD, MA 02746

Database(s) : [ENF - MA, EPA LUST, EPA UST, HIST RELEASE - MA, LUST - MA, RELEASE - MA, SHWS - MA, UST - MA] ***(cont.)***

Envirosite ID: 2669567
EPA ID: N/R

SHWS - MA ***(cont.)***

Current Status :	Response Action Outcome - A site/release where a Permanent or Temporary Solution Statement (formerly RAO Statement) was submitted. This statement asserts that response actions were sufficient to achieve a level of no significant risk or at least ensure that all substantial hazards were eliminated.
Current Date :	2011-05-18
Phase :	Phase report not required or not submitted.
OHM :	Oil
Agency Link :	Click here for hyperlink provided by the agency.
Last Date in Agency List :	2024-11-18

Source Details

Source :	UST

Location Details

Location :	COMMERCIAL

Response Action Information

Response Action Type :	RAO Response Action Outcome - RAO
Status :	TSAUD Level I - Technical Screen Audit
Submittal Date :	2011-12-07
Response Action Type :	RLFA
Status :	FLDRUN
Submittal Date :	2015-04-28
Response Action Type :	NOR
Status :	ISSUED
Submittal Date :	2010-10-14
Response Action Type :	RAO Response Action Outcome - RAO
Status :	RAORCD RAO Statement Received
Submittal Date :	2011-05-18
Response Action Type :	RNFE
Status :	RECPT Transmittal or Notification Received
Submittal Date :	2010-11-23

Map Id: P83
Direction: NNW
Distance: 0.690 mi., 3645 ft.
Elevation: 41 ft.
Relative: Lower

Site Name : GASOLINE SERVICE STATION | COSTAS GAS & MINI-MART | DACOSTA & SONS SUNOCO
397 SAWYER ST
NEW BEDFORD, MA 02746

Database(s) : [ENF - MA, EPA LUST, EPA UST, HIST RELEASE - MA, LUST - MA, RELEASE - MA, SHWS - MA, UST - MA] ***(cont.)***

Envirosite ID: 2669567
EPA ID: N/R

SHWS - MA ***(cont.)***

Chemicals

Chemical :	GASOLINE
Amount :	0.05 GAL/HR
Facility Name :	DACOSTA & SONS SUNOCO
Facility Address :	397 SAWYER ST, NEW BEDFORD

Incident Summary

Release Tracking Number :	4-0019909
Notification Date :	2006-06-27
Category :	120 DY
OFC Town :	NEW BEDFORD
Current Status :	Response Action Outcome - A site/release where a Permanent or Temporary Solution Statement (formerly RAO Statement) was submitted. This statement asserts that response actions were sufficient to achieve a level of no significant risk or at least ensure that all substantial hazards were eliminated.
Current Date :	2007-03-28
Phase :	Phase report not required or not submitted.
OHM :	Oil
Agency Link :	Click here for hyperlink provided by the agency.
Last Date in Agency List :	2024-11-18

Response Action Information

Response Action Type :	C&E
Status :	INTLET Interim Deadline Letter Issued
Submittal Date :	2006-11-17
Response Action Type :	RAO Response Action Outcome - RAO
Status :	RAORCD RAO Statement Received
Submittal Date :	2007-03-28
Response Action Type :	NOR
Status :	ISSUED
Submittal Date :	2006-11-17
Response Action Type :	RLFA
Status :	FLDRUN
Submittal Date :	2015-04-28

Map Id: P83
Direction: NNW
Distance: 0.690 mi., 3645 ft.
Elevation: 41 ft.
Relative: Lower

Site Name : GASOLINE SERVICE STATION | COSTAS GAS & MINI-MART | DACOSTA & SONS SUNOCO
397 SAWYER ST
NEW BEDFORD, MA 02746

Database(s) : [ENF - MA, EPA LUST, EPA UST, HIST RELEASE - MA, LUST - MA, RELEASE - MA, SHWS - MA, UST - MA] ***(cont.)***

Envirosite ID: 2669567
EPA ID: N/R

SHWS - MA ***(cont.)***

Response Action Type : RAO Response Action Outcome - RAO
Status : TSAUD Level I - Technical Screen Audit
Submittal Date : 2008-10-08

Response Action Type : RNF Release Notification Form Received
Status : REPORT Reportable Release or Threat of Release
Submittal Date : 2006-06-27

Response Action Type : RAO Response Action Outcome - RAO
Status : FEEREC Fee Received - TFS Use Only
Submittal Date : 2007-03-26

Response Action Type : C&E
Status : RFI
Submittal Date : 2006-11-17

Chemicals

Chemical : M&P XYLENES
Amount : 11000 PPB

Chemical : C9 THRU C12 ALIPHATIC HYDROCARBONS
Amount : 6500 PPB

Chemical : C9 THRU C10 AROMATIC HYDROCARBONS
Amount : 15000 PPB

Chemical : C5 THRU C8 ALIPHATIC HYDROCARBONS
Amount : 6800 PPB

Facility Name : GASOLINE SERVICE STATION
Facility Address : 397 SAWYER STREET, NEW BEDFORD, 027460000

Incident Summary

Release Tracking Number : 4-0026871
Notification Date : 2017-09-22
Category : 72 HR
OFC Town : NEW BEDFORD

Map Id: P83
Direction: NNW
Distance: 0.690 mi., 3645 ft.
Elevation: 41 ft.
Relative: Lower

Site Name : GASOLINE SERVICE STATION | COSTAS GAS & MINI-MART | DACOSTA & SONS SUNOCO
397 SAWYER ST
NEW BEDFORD, MA 02746

Database(s) : [ENF - MA, EPA LUST, EPA UST, HIST RELEASE - MA, LUST - MA, RELEASE - MA, SHWS - MA, UST - MA] ***(cont.)***

Envirosite ID: 2669567
EPA ID: N/R

SHWS - MA ***(cont.)***

Current Status :	Remedy Operation Status - A site where a remedial system which relies upon Active Operation and Maintenance is being operated for the purpose of achieving a Permanent Solution.
Current Date :	2023-08-14
Phase :	Phase V: Operation, Maintenance, and/or Monitoring. During Phase V, long-term treatment processes are implemented and monitored to track cleanup progress.
OHM :	N/R
Agency Link :	Click here for hyperlink provided by the agency.
Last Date in Agency List :	2024-11-18

Source Details

Source :	UST TANK USTOTHER

Location Details

Location :	COMMERCIAL

Response Action Information

Details for this site have been truncated due to the large number of available details for this site within this dataset. For the complete details for this site, contact your Envirosite account representative for a complimentary site report containing all of the details available.

Response Action Type :	BOL
Status :	RECPT Transmittal or Notification Received
Submittal Date :	2017-09-29
Response Action Type :	PHASIV Phase 4
Status :	RMRWPR
Submittal Date :	2022-08-10
Response Action Type :	C&E
Status :	NON
Submittal Date :	2018-06-14
Response Action Type :	PHASIV Phase 4
Status :	CSRCVD Completion Statement Received
Submittal Date :	2023-08-14

Map Id: P83
Direction: NNW
Distance: 0.690 mi., 3645 ft.
Elevation: 41 ft.
Relative: Lower

Site Name : GASOLINE SERVICE STATION | COSTAS GAS & MINI-MART | DACOSTA & SONS SUNOCO
397 SAWYER ST
NEW BEDFORD, MA 02746

Database(s) : [ENF - MA, EPA LUST, EPA UST, HIST RELEASE - MA, LUST - MA, RELEASE - MA, SHWS - MA, UST - MA] ***(cont.)***

Envirosite ID: 2669567
EPA ID: N/R

SHWS - MA ***(cont.)***

Response Action Type : RAM Release Abatement Measure
Status : CSRCVD Completion Statement Received
Submittal Date : 2022-05-27

Response Action Type : RAM Release Abatement Measure
Status : RMRINT RMR Interim Report Received
Submittal Date : 2020-11-20

Response Action Type : PHASIV Phase 4
Status : RMRINT RMR Interim Report Received
Submittal Date : 2023-08-14

Response Action Type : RAM Release Abatement Measure
Status : PLANWR Written Plan Received
Submittal Date : 2019-07-29

Response Action Type : PHASIV Phase 4
Status : STRCVD Status or Interim Report Received
Submittal Date : 2023-08-14

Response Action Type : PHASEV Phase 5
Status : WORKST Work Started
Submittal Date : 2023-08-14

Response Action Type : RAM Release Abatement Measure
Status : STRCVD Status or Interim Report Received
Submittal Date : 2020-05-29

Response Action Type : PHASIV Phase 4
Status : RMRINT RMR Interim Report Received
Submittal Date : 2023-02-17

Response Action Type : RAM Release Abatement Measure
Status : RMRINT RMR Interim Report Received
Submittal Date : 2020-05-29

Response Action Type : PHASEV Phase 5
Status : ROSSTR Remedy Operation Status Report Received
Submittal Date : 2024-02-23

Response Action Type : RAM Release Abatement Measure
Status : STRCVD Status or Interim Report Received

Map Id: P83
Direction: NNW
Distance: 0.690 mi., 3645 ft.
Elevation: 41 ft.
Relative: Lower

Site Name : GASOLINE SERVICE STATION | COSTAS GAS & MINI-MART | DACOSTA & SONS SUNOCO
397 SAWYER ST
NEW BEDFORD, MA 02746

Database(s) : [ENF - MA, EPA LUST, EPA UST, HIST RELEASE - MA, LUST - MA, RELEASE - MA, SHWS - MA, UST - MA] ***(cont.)***

Envirosite ID: 2669567
EPA ID: N/R

SHWS - MA ***(cont.)***

Submittal Date :	2021-12-01

Chemicals

Chemical :	N/R
Amount :	N/R

UST - MA

Facility Name :	COSTA GAS & MINI MART
Facility Address :	397 SAWYER ST, NEW BEDFORD, MA 02746

Site Details

Facility ID :	3455
Region :	Southeast Regional Office
FMF Number :	421280
Type :	Retail Motor Vehicle Fuel Dispensing
Owner Type :	Corporation or non-profit corporation
Phone :	(508) 405-7627
Last Date in Agency List :	2024-12-19

Owner Information

Date of Ownership :	2011-03-01
Owner Name :	MMRB CORPORATION
Owner Address :	397 SAWYER ST NEW BEDFORD, MA 02746
Contact Name :	belal hossain
Contact Address :	397 sawyer street 397 sawyer st new bedford, MA 02746
Contact Phone :	(508) 996-8438
Contact for Correspondence :	N/R

Operator Information

Operator Name :	MMRB CORPORATION
Operator Address :	397 SAWYER ST NEW BEDFORD, MA 02746
Authorized Contact Name :	belal hossain
Authorized Contact Address :	397 sawyer street 397 sawyer st new bedford, MA 02746
Authorized Contact Phone :	(508) 996-8438
Authorized Signatory :	N/R
Contact for Correspondence :	N/R

Tank Information

Date Installed :	N/R
Status Date :	N/R
Status :	N/R

Map Id: P83
Direction: NNW
Distance: 0.690 mi., 3645 ft.
Elevation: 41 ft.
Relative: Lower

Site Name : GASOLINE SERVICE STATION | COSTAS GAS & MINI-MART | DACOSTA & SONS SUNOCO
397 SAWYER ST
NEW BEDFORD, MA 02746

Database(s) : [ENF - MA, EPA LUST, EPA UST, HIST RELEASE - MA, LUST - MA, RELEASE - MA, SHWS - MA, UST - MA] ***(cont.)***

Envirosite ID: 2669567
EPA ID: N/R

UST - MA ***(cont.)***

Tank Number :	N/R
Compartments :	N/R
Capacity :	N/R
Contents :	N/R
Use :	N/R

21J Information

COC Number :	3455
Expiration Date :	2026-01-26
Per-Occurrence Coverage :	1,000,000
Aggregate Coverage :	2,000,000

Due Dates

Due Date :	2026-11-22
Type :	Third Party Inspection Report (TPIR) inspection pending
Due Date :	2025-05-22
Type :	Compliance Certification

Enforcement Actions

Date Issued :	2022-06-28
Due Date :	2022-08-12
Date Resolved :	2022-07-05
Status :	Closed (Resolved)
Doc Number :	NON-BO-22-U-228
Type :	N/R
Form Type :	Compliance Certification, v1

Dispensers

Owner Number :	9/10
Sump :	Yes
Sump Sensor Continuously Monitored? :	Yes
Owner Number :	7/8
Sump :	Yes
Sump Sensor Continuously Monitored? :	Yes
Owner Number :	5/6
Sump :	Yes
Sump Sensor Continuously Monitored? :	Yes

Map Id: P83
Direction: NNW
Distance: 0.690 mi., 3645 ft.
Elevation: 41 ft.
Relative: Lower

Site Name : GASOLINE SERVICE STATION | COSTAS GAS & MINI-MART | DACOSTA & SONS SUNOCO
397 SAWYER ST
NEW BEDFORD, MA 02746

Database(s) : [ENF - MA, EPA LUST, EPA UST, HIST RELEASE - MA, LUST - MA, RELEASE - MA, SHWS - MA, UST - MA] ***(cont.)***

Envirosite ID: 2669567
EPA ID: N/R

UST - MA ***(cont.)***

Owner Number :	3/4
Sump :	Yes
Sump Sensor Continuously Monitored? :	Yes

Owner Number :	1/2
Sump :	Yes
Sump Sensor Continuously Monitored? :	Yes

Map Id: 84
Direction: WSW
Distance: 0.696 mi., 3675 ft.
Elevation: 92 ft.
Relative: Higher

Site Name : RESIDENCE
408 PARK STREET
NEW BEDFORD, MA 02742

Database(s) : [RELEASE - MA, SHWS - MA]

Envirosite ID: 2693190
EPA ID: N/R

RELEASE - MA

Facility Name :	RESIDENCE
Facility Address :	408 PARK STREET, NEW BEDFORD, 027420000

Incident Summary

Release Tracking Number :	4-0024339
Notification Date :	2012-12-18
Category :	TWO HR
OFC Town :	NEW BEDFORD
Current Status :	Response Action Outcome - A site/release where a Permanent or Temporary Solution Statement (formerly RAO Statement) was submitted. This statement asserts that response actions were sufficient to achieve a level of no significant risk or at least ensure that all substantial hazards were eliminated.
Current Date :	2013-02-15
Phase :	Phase report not required or not submitted.
OHM :	Oil
Agency Link :	Click here for hyperlink provided by the agency.
Last Date in Agency List :	2024-11-18

Source Details

Source :	PIPE

Map Id: 84
Direction: WSW
Distance: 0.696 mi., 3675 ft.
Elevation: 92 ft.
Relative: Higher

Site Name : RESIDENCE
408 PARK STREET
NEW BEDFORD, MA 02742

Database(s) : [RELEASE - MA, SHWS - MA] ***(cont.)***

Envirosite ID: 2693190
EPA ID: N/R

RELEASE - MA ***(cont.)***

Location Details
Location : RESIDNTIAL

Chemicals
Chemical : #2 FUEL OIL
Amount : 27 GAL

SHWS - MA

Facility Name : RESIDENCE
Facility Address : 408 PARK STREET, NEW BEDFORD, 027420000

Incident Summary
Release Tracking Number : 4-0024339
Notification Date : 2012-12-18
Category : TWO HR
OFC Town : NEW BEDFORD

Current Status : Response Action Outcome - A site/release where a Permanent or Temporary Solution Statement (formerly RAO Statement) was submitted. This statement asserts that response actions were sufficient to achieve a level of no significant risk or at least ensure that all substantial hazards were eliminated.

Current Date : 2013-02-15
Phase : Phase report not required or not submitted.
OHM : Oil
Agency Link : Click here for hyperlink provided by the agency.
Last Date in Agency List : 2024-11-18

Source Details
Source : PIPE

Location Details
Location : RESIDNTIAL

Response Action Information
Response Action Type : RLFA
Status : FOLOFF
Submittal Date : 2013-01-04

Response Action Type : BOL
Status : SHPFAC
Submittal Date : 2013-02-04

Map Id: 84
Direction: WSW
Distance: 0.696 mi., 3675 ft.
Elevation: 92 ft.
Relative: Higher

Site Name : RESIDENCE
408 PARK STREET
NEW BEDFORD, MA 02742

Database(s) : [RELEASE - MA, SHWS - MA] ***(cont.)***

Envirosite ID: 2693190
EPA ID: N/R

SHWS - MA ***(cont.)***

Response Action Type :	RLFA
Status :	FLDD1A
Submittal Date :	2012-12-18
Response Action Type :	RAO Response Action Outcome - RAO
Status :	TSAUD Level I - Technical Screen Audit
Submittal Date :	2013-04-19
Response Action Type :	RNFE
Status :	RECPT Transmittal or Notification Received
Submittal Date :	2013-02-15
Response Action Type :	RAO Response Action Outcome - RAO
Status :	RAORCD RAO Statement Received
Submittal Date :	2013-02-15
Response Action Type :	BOL
Status :	RECPT Transmittal or Notification Received
Submittal Date :	2013-01-02
Response Action Type :	NOR
Status :	ISSUED
Submittal Date :	2012-12-27

Chemicals

Chemical :	#2 FUEL OIL
Amount :	27 GAL

Map Id: P85
Direction: NNW
Distance: 0.696 mi., 3677 ft.
Elevation: 50 ft.
Relative: Higher

Site Name : H LOEB CORPORATION | MILL BUILDING WAREHOUSE | CLIFTEX CORPORATION
419 SAWYER ST
NEW BEDFORD | NEW BEDFORD CITY OF | New Bedford, MA

Database(s) : [AFS, ASBESTOS - MA, DOCKET, ECHO, FRS, HIST RELEASE - MA, HWG - MA, LAST - MA, MANIFEST EPA, RCRA VSQG, RELEASE - MA, SHWS - MA, SSTS]

Envirosite ID: 2669455
EPA ID: N/R

AFS

Facility Name :	CLIFTEX CORPORATION
Facility Address :	419 SAWYER STREET, NEW BEDFORD, CITY OF, MA 027460000

Map Id: P85
Direction: NNW
Distance: 0.696 mi., 3677 ft.
Elevation: 50 ft.
Relative: Higher

Site Name : H LOEB CORPORATION | MILL BUILDING WAREHOUSE | CLIFTEX CORPORATION
419 SAWYER ST
NEW BEDFORD | NEW BEDFORD CITY OF
| New Bedford, MA

Database(s) : [AFS, ASBESTOS - MA, DOCKET, ECHO, FRS, HIST RELEASE - MA, HWG - MA, LAST - MA, MANIFEST EPA, RCRA VSQG, RELEASE - MA, SHWS - MA, SSTS] ***(cont.)***

Envirosite ID: 2669455
EPA ID: N/R

AFS ***(cont.)***

County : Bristol

Facility Summary
Program System ID : MA0000002512000307
Facility Registry ID : 110002017852
EPA Region : EPA Region 1 - CT, ME, MA, NH, RI, VT
SIC : N/R

NAICS : 315222 - Men's and Boys' Cut and Sew Suit, Coat, and Overcoat Manufacturing

Facility Type : Privately Owned Facility
Air Pollutant Class : Minor Emissions
Air Operating Status : Permanently Closed
Current High Priority Violation (HPV): No Violation Identified
Local Control Region Name : N/R
Last Date in Agency List : 2024-09-24

Air Pollutant Details
Program System ID : MA0000002512000307
Pollutant : NITROGEN OXIDES NO2
Substance Registry Services ID (SRS): 167924
Chemical Abstract Service Number : 10102440
Air Pollutant Class : Minor Emissions

Program System ID : MA0000002512000307
Pollutant : TOTAL PARTICULATE MATTER
Substance Registry Services ID (SRS): 1647643
Chemical Abstract Service Number : N/R
Air Pollutant Class : Minor Emissions

Program System ID : MA0000002512000307
Pollutant : VOLATILE ORGANIC COMPOUNDS (VOCS)
Substance Registry Services ID (SRS): 761346
Chemical Abstract Service Number : N/R
Air Pollutant Class : Minor Emissions

Program System ID : MA0000002512000307
Pollutant : Sulfur dioxide
Substance Registry Services ID (SRS): 150367
Chemical Abstract Service Number : 7446095
Air Pollutant Class : Minor Emissions

Map Id: P85
Direction: NNW
Distance: 0.696 mi., 3677 ft.
Elevation: 50 ft.
Relative: Higher

Site Name : H LOEB CORPORATION | MILL BUILDING WAREHOUSE | CLIFTEX CORPORATION
419 SAWYER ST
NEW BEDFORD | NEW BEDFORD CITY OF
| New Bedford, MA

Database(s) : [AFS, ASBESTOS - MA, DOCKET, ECHO, FRS, HIST RELEASE - MA, HWG - MA, LAST - MA, MANIFEST EPA, RCRA VSQG, RELEASE - MA, SHWS - MA, SSTS] ***(cont.)***

Envirosite ID: 2669455
EPA ID: N/R

AFS ***(cont.)***

Program System ID :	MA0000002512000307
Pollutant :	Carbon monoxide
Substance Registry Services ID (SRS):	65052
Chemical Abstract Service Number :	630080
Air Pollutant Class :	Minor Emissions

Air Violation History Details

HPV Day Zero Date :	N/R
HPV Resolved Date :	N/R
Program System ID :	MA0000002512000307
Activity ID :	N/R
Agency Type :	N/R
State Code :	N/R
Air Local Control Region Code (LCON):	N/R
Comp Determination UID :	N/R
Enforcement Response Policy :	N/R
Program :	N/R
Pollutant :	N/R
Earliest Determination Date of Federally Reportable Violation (FRV):	N/R

ASBESTOS - MA

Facility Name :	COMMERCIAL BUILDING
Facility Address :	419 SAWYER STREET, NEW BEDFORD
Project Start Date :	2013-01-30
Project End Date :	2013-01-30
Project ID :	N/R
Form Type :	ANF-001
Project Type :	Rpr
Owner Name :	PALMER COVE MILLS, LLC
Owner Address :	N/R
DLS Contractor ID :	AC000356
DLS Contractor :	FRANKLIN ANALYTICAL SERVICES
Site Supervisor ID :	AS040141
Site Supervisor :	THOMAS J. MCCOOG SR.
Last Date in Agency List :	2021-11-09

DOCKET

Facility Name :	H LOEB CORPORATION
Facility Address :	419 SAWYER STREET, NEW BEDFORD, MA 02746

Map Id: P85
Direction: NNW
Distance: 0.696 mi., 3677 ft.
Elevation: 50 ft.
Relative: Higher

Site Name : H LOEB CORPORATION | MILL BUILDING WAREHOUSE | CLIFTEX CORPORATION
419 SAWYER ST
NEW BEDFORD | NEW BEDFORD CITY OF
| New Bedford, MA

Database(s) : [AFS, ASBESTOS - MA, DOCKET, ECHO, FRS, HIST RELEASE - MA, HWG - MA, LAST - MA, MANIFEST EPA, RCRA VSQG, RELEASE - MA, SHWS - MA, SSTS] ***(cont.)***

Envirosite ID: 2669455
EPA ID: N/R

DOCKET ***(cont.)***

Site Activity Details

Enforcement Action Case Number :	01-2019-4518
Activity ID :	3601985298
Enforcement Action Name :	H LOEB CORPORATION
Last Date in Agency List :	2025-02-06
Final Ordr Iss/Final Order Enter Date:	2018-11-01
Complaint/Proposed Order Actual Date:	N/R
Final Order Issued Actual Date :	2018-11-01
Final Order Name :	H LOEB CORPORATION

Complaint Summary

Respondent/Defendant Name :	H Loeb Corp.
Named in Complaint :	Y
Named in Final Order :	Y
SEP Category :	N/R
SEP Description :	N/R
Regional Docket Number :	FIFRA-NOW-2018-018

Standard Industrial Classification (SIC) Summary

Registry ID :	110070616244
Primary SIC :	N/R
Primary NAICS :	N/R
Settlement FRS ICIS Facility :	3601126565 - H LOEB CORPORATION
Pollutants (SRS) :	N/R
Admin EA Closed Actual Date :	2018-11-01
Enforcement Action Name :	H LOEB CORPORATION
Enforcement Action Resolution :	N/R
Violation Types :	N/R
Case Law Sections :	FIFRA 12A2N - Failure to File Reports

Map Id: P85
Direction: NNW
Distance: 0.696 mi., 3677 ft.
Elevation: 50 ft.
Relative: Higher

Site Name : H LOEB CORPORATION | MILL BUILDING WAREHOUSE | CLIFTEX CORPORATION
419 SAWYER ST
NEW BEDFORD | NEW BEDFORD CITY OF
| New Bedford, MA

Database(s) : [AFS, ASBESTOS - MA, DOCKET, ECHO, FRS, HIST RELEASE - MA, HWG - MA, LAST - MA, MANIFEST EPA, RCRA VSQG, RELEASE - MA, SHWS - MA, SSTS] ***(cont.)***

Envirosite ID: 2669455
EPA ID: N/R

DOCKET ***(cont.)***

Violation Penalties and Compliance Summary

Compliance Action Cost :	100
EPA Penalty Assessed Amount :	0
Cost Recovery Required :	N/R
Cost of SEP :	0
Cost of Complying Actions :	N/R

ECHO

Facility Name :	CLIFTEX CORPORATION
Facility Address :	419 SAWYER STREET, NEW BEDFORD, MA 02746
County :	BRISTOL
Last Inspection Date :	N/R
Registry ID :	110002017852
FIPS Code :	25005
EPA Region :	01
Inspection Count :	0
Last Inspection Days :	N/R
Informal Count :	0
Last Informal Action Date :	N/R
Formal Action Count :	0
Last Formal Action Date :	N/R
Total Penalties :	0
Penalty Count :	N/R
Last Penalty Date :	N/R
Last Penalty Amount :	N/R
QTRS IN NC :	0
Programs IN SNC :	0
Current Compliance Status :	No Violation Identified
Three-Year Compliance Status :	_____
Collection Method :	ADDRESS MATCHING-HOUSE NUMBER
Reference Point :	ENTRANCE POINT OF A FACILITY OR STATION
Accuracy Meters :	50
Derived Tribes :	Mashpee Wampanoag Tribe - 16 mile(s), Wampanoag Tribe of Gay Head (Aquinnah) - 22 mile(s)
Derived HUC :	01090002
Derived WBD :	010900020401
Derived STCTY FIPS :	25005
Derived Zip :	02746
Derived CD113 :	09
Derived CB2010 :	250056508004000
MYRTK Universe :	NNN
NPDES IDs :	N/R
CWA Permit Types :	N/R
CWA Compliance Tracking :	N/R
CWA NAICS :	N/R
CWA SICS :	N/R

Map Id: P85
Direction: NNW
Distance: 0.696 mi., 3677 ft.
Elevation: 50 ft.
Relative: Higher

Site Name : H LOEB CORPORATION | MILL BUILDING WAREHOUSE | CLIFTEX CORPORATION
419 SAWYER ST
NEW BEDFORD | NEW BEDFORD CITY OF
| New Bedford, MA

Database(s) : [AFS, ASBESTOS - MA, DOCKET, ECHO, FRS, HIST RELEASE - MA, HWG - MA, LAST - MA, MANIFEST EPA, RCRA VSQG, RELEASE - MA, SHWS - MA, SSTS] ***(cont.)***

Envirosite ID: 2669455
EPA ID: N/R

ECHO ***(cont.)***

CWA Inspection Count :	N/R
CWA Last Inspection Days :	N/R
CWA Informal Count :	N/R
CWA Formal Action Count :	N/R
CWA Last Formal Action Date :	N/R
CWA Penalties :	N/R
CWA Last Penalty Date :	N/R
CWA Last Penalty Amount :	N/R
CWA Quarters IN NC :	N/R
CWA Current Compliance Status :	N/R
CWA Current SNC Flag :	N
CWA 13 Quarters Compliance Status :	N/R
CWA 13 Quarters Effluent Exceedances:	N/R
CWA Three-Year QNCR Codes :	N/R
DFR URL :	Click here for hyperlink provided by the agency.
Facility SIC :	9999
Facility NAICS :	315222 - Men's and Boys' Cut and Sew Suit, Coat, and Overcoat Manufacturing
Facility Last Inspection EPA Date :	N/R
Facility Last Inspection State Date :	N/R
Facility Last Formal Act EPA Date :	N/R
Facility Last Formal Act State Date :	N/R
Facility Last Informal Act EPA Date :	N/R
Facility Last Informal Act State Date:	N/R
Facility Federal Agency :	N/R
TRI Reporter :	N/R
Facility Imp Water Flag :	N/R
Current SNC Flag :	N
Indian County Flag :	N
Federal Flag :	N/R
US Mexico Border Flag :	N/R
Chesapeak Bay Flag :	N/R
AIR Flag :	Y
NPDES Flag :	N
SDWIS Flag :	N
RCRA Flag :	N
TRI Flag :	N
GHG Flag :	N
Major Flag :	N/R
Active Flag :	N/R
NAA Flag :	Y
Latitude :	41.656884
Longitude :	-70.933484
Last Date in Agency List :	2025-02-19
Facility Name :	H LOEB CORPORATION
Facility Address :	419 SAWYER STREET, NEW BEDFORD, MA 02746
County :	N/R

Map Id: P85
Direction: NNW
Distance: 0.696 mi., 3677 ft.
Elevation: 50 ft.
Relative: Higher

Site Name : H LOEB CORPORATION | MILL BUILDING WAREHOUSE | CLIFTEX CORPORATION
419 SAWYER ST
NEW BEDFORD | NEW BEDFORD CITY OF
| New Bedford, MA

Database(s) : [AFS, ASBESTOS - MA, DOCKET, ECHO, FRS, HIST RELEASE - MA, HWG - MA, LAST - MA, MANIFEST EPA, RCRA VSQG, RELEASE - MA, SHWS - MA, SSTS] ***(cont.)***

Envirosite ID: 2669455
EPA ID: N/R

ECHO ***(cont.)***

Last Inspection Date :	N/R
Registry ID :	110070616244
FIPS Code :	25005
EPA Region :	01
Inspection Count :	0
Last Inspection Days :	N/R
Informal Count :	0
Last Informal Action Date :	N/R
Formal Action Count :	1
Last Formal Action Date :	2018-11-01
Total Penalties :	0
Penalty Count :	N/R
Last Penalty Date :	N/R
Last Penalty Amount :	N/R
QTRS IN NC :	0
Programs IN SNC :	0
Current Compliance Status :	No Violation Identified
Three-Year Compliance Status :	_____
Collection Method :	ADDRESS MATCHING-HOUSE NUMBER
Reference Point :	ENTRANCE POINT OF A FACILITY OR STATION
Accuracy Meters :	50
Derived Tribes :	Mashpee Wampanoag Tribe - 15.7 mile(s), Wampanoag Tribe of Gay Head (Aquinnah) - 21.6 mile(s)
Derived HUC :	01090002
Derived WBD :	010900020401
Derived STCTY FIPS :	25005
Derived Zip :	02746
Derived CD113 :	09
Derived CB2010 :	250056508004000
MYRTK Universe :	NNN
NPDES IDs :	N/R
CWA Permit Types :	N/R
CWA Compliance Tracking :	N/R
CWA NAICS :	N/R
CWA SICS :	N/R
CWA Inspection Count :	N/R
CWA Last Inspection Days :	N/R
CWA Informal Count :	N/R
CWA Formal Action Count :	N/R
CWA Last Formal Action Date :	N/R
CWA Penalties :	N/R
CWA Last Penalty Date :	N/R
CWA Last Penalty Amount :	N/R
CWA Quarters IN NC :	N/R
CWA Current Compliance Status :	N/R
CWA Current SNC Flag :	N
CWA 13 Quarters Compliance Status :	N/R
CWA 13 Quarters Effluent Exceedances:	N/R
CWA Three-Year QNCR Codes :	N/R
DFR URL :	Click here for hyperlink provided by the agency.

Map Id: P85
Direction: NNW
Distance: 0.696 mi., 3677 ft.
Elevation: 50 ft.
Relative: Higher

Site Name : H LOEB CORPORATION | MILL BUILDING WAREHOUSE | CLIFTEX CORPORATION
419 SAWYER ST
NEW BEDFORD | NEW BEDFORD CITY OF
| New Bedford, MA

Database(s) : [AFS, ASBESTOS - MA, DOCKET, ECHO, FRS, HIST RELEASE - MA, HWG - MA, LAST - MA, MANIFEST EPA, RCRA VSQG, RELEASE - MA, SHWS - MA, SSTS] ***(cont.)***

Envirosite ID: 2669455
EPA ID: N/R

ECHO ***(cont.)***

Facility SIC :	N/R
Facility NAICS :	333514 - Special Die and Tool, Die Set, Jig, and Fixture Manufacturing
Facility Last Inspection EPA Date :	N/R
Facility Last Inspection State Date :	N/R
Facility Last Formal Act EPA Date :	2018-11-01
Facility Last Formal Act State Date :	N/R
Facility Last Informal Act EPA Date :	N/R
Facility Last Informal Act State Date:	N/R
Facility Federal Agency :	N/R
TRI Reporter :	N/R
Facility Imp Water Flag :	N/R
Current SNC Flag :	N
Indian County Flag :	N
Federal Flag :	N/R
US Mexico Border Flag :	N/R
Chesapeak Bay Flag :	N/R
AIR Flag :	N
NPDES Flag :	N
SDWIS Flag :	N
RCRA Flag :	Y
TRI Flag :	N
GHG Flag :	N
Major Flag :	N/R
Active Flag :	Y
NAA Flag :	Y
Latitude :	41.656884
Longitude :	-70.933484
Last Date in Agency List :	2022-03-29

Facility Name :	H LOEB CORPORATION
Facility Address :	419 SAWYER ST, NEW BEDFORD, MA 02746
County :	BRISTOL

Last Inspection Date :	N/R
Registry ID :	N/R
FIPS Code :	N/R
EPA Region :	01
Inspection Count :	0
Last Inspection Days :	N/R
Informal Count :	0
Last Informal Action Date :	N/R
Formal Action Count :	0
Last Formal Action Date :	N/R
Total Penalties :	0
Penalty Count :	N/R
Last Penalty Date :	N/R
Last Penalty Amount :	N/R
QTRS IN NC :	0
Programs IN SNC :	0
Current Compliance Status :	No Violation Identified

Map Id: P85
Direction: NNW
Distance: 0.696 mi., 3677 ft.
Elevation: 50 ft.
Relative: Higher

Site Name : H LOEB CORPORATION | MILL BUILDING WAREHOUSE | CLIFTEX CORPORATION
419 SAWYER ST
NEW BEDFORD | NEW BEDFORD CITY OF
| New Bedford, MA

Database(s) : [AFS, ASBESTOS - MA, DOCKET, ECHO, FRS, HIST RELEASE - MA, HWG - MA, LAST - MA, MANIFEST EPA, RCRA VSQG, RELEASE - MA, SHWS - MA, SSTS] ***(cont.)***

Envirosite ID: 2669455
EPA ID: N/R

ECHO ***(cont.)***

Three-Year Compliance Status :	_____
Collection Method :	Zip Code Centroid
Reference Point :	N/R
Accuracy Meters :	10000
Derived Tribes :	N/R
Derived HUC :	N/R
Derived WBD :	N/R
Derived STCTY FIPS :	N/R
Derived Zip :	N/R
Derived CD113 :	N/R
Derived CB2010 :	N/R
MYRTK Universe :	NNN
NPDES IDs :	N/R
CWA Permit Types :	N/R
CWA Compliance Tracking :	N/R
CWA NAICS :	N/R
CWA SICS :	N/R
CWA Inspection Count :	N/R
CWA Last Inspection Days :	N/R
CWA Informal Count :	N/R
CWA Formal Action Count :	N/R
CWA Last Formal Action Date :	N/R
CWA Penalties :	N/R
CWA Last Penalty Date :	N/R
CWA Last Penalty Amount :	N/R
CWA Quarters IN NC :	N/R
CWA Current Compliance Status :	N/R
CWA Current SNC Flag :	N
CWA 13 Quarters Compliance Status :	N/R
CWA 13 Quarters Effluent Exceedances:	N/R
CWA Three-Year QNCR Codes :	N/R
DFR URL :	Click here for hyperlink provided by the agency.
Facility SIC :	N/R
Facility NAICS :	333514 - Special Die and Tool, Die Set, Jig, and Fixture Manufacturing
Facility Last Inspection EPA Date :	N/R
Facility Last Inspection State Date :	N/R
Facility Last Formal Act EPA Date :	N/R
Facility Last Formal Act State Date :	N/R
Facility Last Informal Act EPA Date :	N/R
Facility Last Informal Act State Date:	N/R
Facility Federal Agency :	N/R
TRI Reporter :	N/R
Facility Imp Water Flag :	N/R
Current SNC Flag :	N
Indian County Flag :	N
Federal Flag :	N/R
US Mexico Border Flag :	N/R
Chesapeak Bay Flag :	N/R
AIR Flag :	N
NPDES Flag :	N
SDWIS Flag :	N
RCRA Flag :	Y

Map Id: P85
Direction: NNW
Distance: 0.696 mi., 3677 ft.
Elevation: 50 ft.
Relative: Higher

Site Name : H LOEB CORPORATION | MILL BUILDING WAREHOUSE | CLIFTEX CORPORATION
419 SAWYER ST
NEW BEDFORD | NEW BEDFORD CITY OF
| New Bedford, MA

Database(s) : [AFS, ASBESTOS - MA, DOCKET, ECHO, FRS, HIST RELEASE - MA, HWG - MA, LAST - MA, MANIFEST EPA, RCRA VSQG, RELEASE - MA, SHWS - MA, SSTS] ***(cont.)***

Envirosite ID: 2669455
EPA ID: N/R

ECHO ***(cont.)***

TRI Flag :	N
GHG Flag :	N
Major Flag :	N/R
Active Flag :	Y
NAA Flag :	N
Latitude :	41.659405
Longitude :	-70.936966
Last Date in Agency List :	2021-02-17
Last Inspection Date :	N/R
Registry ID :	110070616244
FIPS Code :	25005
EPA Region :	01
Inspection Count :	0
Last Inspection Days :	N/R
Informal Count :	0
Last Informal Action Date :	N/R
Formal Action Count :	0
Last Formal Action Date :	2018-11-01
Total Penalties :	0
Penalty Count :	N/R
Last Penalty Date :	N/R
Last Penalty Amount :	N/R
QTRS IN NC :	0
Programs IN SNC :	0
Current Compliance Status :	No Violation Identified
Three-Year Compliance Status :	_____
Collection Method :	GDT-ADDRESS MATCHING (GEOCODING)
Reference Point :	ENTRANCE POINT OF A FACILITY OR STATION
Accuracy Meters :	150
Derived Tribes :	Mashpee Wampanoag Tribe - 16 mile(s), Wampanoag Tribe of Gay Head (Aquinnah) - 22 mile(s)
Derived HUC :	01090002
Derived WBD :	010900020401
Derived STCTY FIPS :	25005
Derived Zip :	02746
Derived CD113 :	09
Derived CB2010 :	250056508003007
MYRTK Universe :	NNN
NPDES IDs :	N/R
CWA Permit Types :	N/R
CWA Compliance Tracking :	N/R
CWA NAICS :	N/R
CWA SICS :	N/R
CWA Inspection Count :	N/R
CWA Last Inspection Days :	N/R
CWA Informal Count :	N/R
CWA Formal Action Count :	N/R

Map Id: P85
Direction: NNW
Distance: 0.696 mi., 3677 ft.
Elevation: 50 ft.
Relative: Higher

Site Name : H LOEB CORPORATION | MILL BUILDING WAREHOUSE | CLIFTEX CORPORATION
419 SAWYER ST
NEW BEDFORD | NEW BEDFORD CITY OF
| New Bedford, MA

Database(s) : [AFS, ASBESTOS - MA, DOCKET, ECHO, FRS, HIST RELEASE - MA, HWG - MA, LAST - MA, MANIFEST EPA, RCRA VSQG, RELEASE - MA, SHWS - MA, SSTS] ***(cont.)***

Envirosite ID: 2669455
EPA ID: N/R

ECHO ***(cont.)***

CWA Last Formal Action Date :	N/R
CWA Penalties :	N/R
CWA Last Penalty Date :	N/R
CWA Last Penalty Amount :	N/R
CWA Quarters IN NC :	N/R
CWA Current Compliance Status :	N/R
CWA Current SNC Flag :	N
CWA 13 Quarters Compliance Status :	N/R
CWA 13 Quarters Effluent Exceedances:	N/R
CWA Three-Year QNCR Codes :	N/R
DFR URL :	Click here for hyperlink provided by the agency.
Facility SIC :	N/R
Facility NAICS :	333514 - Special Die and Tool, Die Set, Jig, and Fixture Manufacturing
Facility Last Inspection EPA Date :	N/R
Facility Last Inspection State Date :	N/R
Facility Last Formal Act EPA Date :	2018-11-01
Facility Last Formal Act State Date :	N/R
Facility Last Informal Act EPA Date :	N/R
Facility Last Informal Act State Date:	N/R
Facility Federal Agency :	N/R
TRI Reporter :	N/R
Facility Imp Water Flag :	N/R
Current SNC Flag :	N
Indian County Flag :	N
Federal Flag :	N/R
US Mexico Border Flag :	N/R
Chesapeak Bay Flag :	N/R
AIR Flag :	N
NPDES Flag :	N
SDWIS Flag :	N
RCRA Flag :	Y
TRI Flag :	N
GHG Flag :	N
Major Flag :	N/R
Active Flag :	Y
NAA Flag :	Y
Latitude :	41.658011
Longitude :	-70.934044
Last Date in Agency List :	2025-02-19

FRS

Facility Name :	CLIFTEX CORPORATION
Facility Address :	419 SAWYER STREET, NEW BEDFORD, MA 02746-1633
County :	BRISTOL

Site Details

Registry ID :	110002017852
FRS Facility URL :	Click here for hyperlink provided by the agency.

Map Id: P85
Direction: NNW
Distance: 0.696 mi., 3677 ft.
Elevation: 50 ft.
Relative: Higher

Site Name : H LOEB CORPORATION | MILL BUILDING WAREHOUSE | CLIFTEX CORPORATION
419 SAWYER ST
NEW BEDFORD | NEW BEDFORD CITY OF
| New Bedford, MA

Database(s) : [AFS, ASBESTOS - MA, DOCKET, ECHO, FRS, HIST RELEASE - MA, HWG - MA, LAST - MA, MANIFEST EPA, RCRA VSQG, RELEASE - MA, SHWS - MA, SSTS] ***(cont.)***

Envirosite ID: 2669455
EPA ID: N/R

FRS ***(cont.)***

Last Date in Agency List : 2024-12-16

Source Description
Source Description : AIR contains compliance and permit data for stationary sources of air pollution regulated by the EPA, State, and Local air pollution agencies. AFS contains compliance and permit data for stationary sources of air pollution regulated by the EPA, State, and Local air pollution agencies. The MA-EPICS is the central repository for all environmental protection data for the State of Massachusetts.

FRS Environmental Interest
Source and System ID : AIRS/AFS - 2512000307
ICIS - MA0000002512000307
MA-EPICS - 54448

Facility Name : H LOEB CORPORATION
Facility Address : 419 SAWYER ST, NEW BEDFORD, MA 02746
County : BRISTOL

Site Details
Registry ID : 110070616244
FRS Facility URL : Click here for hyperlink provided by the agency.
Last Date in Agency List : 2024-12-16

Source Description
Source Description : ICIS provides a database that, when complete, will contain enforcement and compliance information across most of EPA's programs. The vision for ICIS is to replace EPA's independent databases that contain enforcement data with a single repository for that information. Currently, ICIS contains all Federal Administrative and Judicial enforcement actions and a subset of the Permit Compliance System (PCS), which supports the National Pollutant Discharge Elimination System (NPDES). This information is maintained in ICIS by EPA in the Regional offices and at Headquarters. A future release of ICIS will completely replace PCS and will integrate that information with Federal actions already in the system. ICIS also has the capability to track other activities that support compliance and enforcement programs, including incident tracking, compliance assistance, and compliance monitoring. The MA-EPICS is the central repository for all environmental protection data for the State of Massachusetts.

Map Id: P85
Direction: NNW
Distance: 0.696 mi., 3677 ft.
Elevation: 50 ft.
Relative: Higher

Site Name : H LOEB CORPORATION | MILL BUILDING WAREHOUSE | CLIFTEX CORPORATION
419 SAWYER ST
NEW BEDFORD | NEW BEDFORD CITY OF
| New Bedford, MA

Database(s) : [AFS, ASBESTOS - MA, DOCKET, ECHO, FRS, HIST RELEASE - MA, HWG - MA, LAST - MA, MANIFEST EPA, RCRA VSQG, RELEASE - MA, SHWS - MA, SSTS] ***(cont.)***

Envirosite ID: 2669455
EPA ID: N/R

FRS ***(cont.)***

Source Description :

RCRAInfo is EPA's comprehensive information system that supports the Resource Conservation and Recovery Act (RCRA) of 1976 and the Hazardous and Solid Waste Amendments (HSWA) of 1984 through the tracking of events and activities related to facilities that generate, transport, and treat, store, or dispose of hazardous waste. RCRAInfo allows RCRA program staff to track the notification, permit, compliance, and corrective action activities required under RCRA. RCRAInfo also supports generation of the National Hazardous Waste Biennial Report. All generators and treatment, storage, and disposal facilities who handle hazardous waste are required to report to the EPA Administrator at least once every two years to support creation of the Biennial Report.

FRS Environmental Interest

Source and System ID :	ICIS - 3601126565 MA-EPICS - 119476 RCRAINFO - MAR000588574

HIST RELEASE - MA

Facility Address :	419 SAWYER ST, NEW BEDFORD
Notification Date :	2003-12-22
RTN Number :	4-18186
Assoc ID :	N/R
Source :	AST
Category :	TWO HR
Location Aid :	MILL BUILDING WAREHOUSE
Location :	COMMERCIAL
Municipality :	NEW BEDFORD
Last Date in Agency List :	2015-04-09

Chemical Information

Chemical :	#4 OIL 20.0 GAL

HWG - MA

Facility Name :	H LOEB CORPORATION
Facility Address :	419 SAWYER ST, NEW BEDFORD, MA 02746
EPA ID :	MAR000588574
2nd Name :	N/R
Phone :	N/R
RCRA Generator Status :	VSQG
State Generator Status :	VQG-MA
Last Date in Agency List :	2025-03-18

Map Id: P85
Direction: NNW
Distance: 0.696 mi., 3677 ft.
Elevation: 50 ft.
Relative: Higher

Site Name : H LOEB CORPORATION | MILL BUILDING WAREHOUSE | CLIFTEX CORPORATION
419 SAWYER ST
NEW BEDFORD | NEW BEDFORD CITY OF | New Bedford, MA

Database(s) : [AFS, ASBESTOS - MA, DOCKET, ECHO, FRS, HIST RELEASE - MA, HWG - MA, LAST - MA, MANIFEST EPA, RCRA VSQG, RELEASE - MA, SHWS - MA, SSTS] ***(cont.)***

Envirosite ID: 2669455
EPA ID: N/R

LAST - MA

Facility Name : MILL BUILDING WAREHOUSE
Facility Address : 419 SAWYER ST, NEW BEDFORD

Incident Information
Notification Date : 2003-12-22
Release Tracking Number : 4-0018186
Category : TWO HR
OFC Town : NEW BEDFORD

Current Status : Response Action Outcome - A site/release where a Permanent or Temporary Solution Statement (formerly RAO Statement) was submitted. This statement asserts that response actions were sufficient to achieve a level of no significant risk or at least ensure that all substantial hazards were eliminated.

Current Date : 2004-04-20
Phase : Phase report not required or not submitted.
OHM : N/R
Agency Link : Click here for hyperlink provided by the agency.
Last Date in Agency List : 2024-11-18

Source Details
Source : AST

Location Details
Location : COMMERCIAL

Chemicals
Chemical : #4 OIL
Amount : 20 GAL

MANIFEST EPA

Manifest Details
Manifest Number : 019771663JJK
Shipped Date : 2020-11-24
Updated Date : 2020-12-03
Received Date : 2020-11-24
Status : Signed
Generator ID : MV5089963745
Generator Name : H. Loeb Corporation
Generator Address : 419 Sawyer Street, New Bedford, MA 02746
Generator Mailing : 419 Sawyer Street, New Bedford, MA 02746

Map Id: P85
Direction: NNW
Distance: 0.696 mi., 3677 ft.
Elevation: 50 ft.
Relative: Higher

Site Name : H LOEB CORPORATION | MILL BUILDING WAREHOUSE | CLIFTEX CORPORATION
419 SAWYER ST
NEW BEDFORD | NEW BEDFORD CITY OF
| New Bedford, MA

Database(s) : [AFS, ASBESTOS - MA, DOCKET, ECHO, FRS, HIST RELEASE - MA, HWG - MA, LAST - MA, MANIFEST EPA, RCRA VSQG, RELEASE - MA, SHWS - MA, SSTS] ***(cont.)***

Envirosite ID: 2669455
EPA ID: N/R

MANIFEST EPA ***(cont.)***

Generator Contact :	N/R
Destination ID :	RID040098352
Destination Name :	Northland Environmental, LLC
Destination Mailing :	275 Allens Avenue, Providence, RI 02905
Destination Address :	275 Allens Avenue, Providence, RI 02905
Destination Contact :	N/R
Submission Type :	DataImage5Copy
Origin Type :	Service
Manifest Residue :	N
Rejection :	N
Last Date in Agency List :	2024-12-03

Waste Details

Waste Line Number :	1
Is DOT Hazardous :	N
DOT ID Number :	N/R
DOT Information :	N/R
Non Waste Description :	NON DOT NON RCRA REGULATED LIQUID
Quantity :	150 Gallons
Quantity Tons, Acute, Non-Acute :	0.62552124, 0, 0.62552124
Quantity Kg, Acute, Non-Acute :	0, 567.3666
Quantity Tons, Haz, Non-Haz :	0, 0.62552124
Quantity Kg, Haz, Non-Haz :	0, 567.3666
Management Method :	H141 - STORAGE, BULKING AND/OR TRANSFER OFF SITE
Is EPA Waste :	N
Federal Code :	N/R
State Code :	MA - MA98, RI - R014

Waste Line Number :	2
Is DOT Hazardous :	N
DOT ID Number :	N/R
DOT Information :	N/R
Non Waste Description :	NON DOT/NON RCRA REGULATED
Quantity :	150 Gallons
Quantity Tons, Acute, Non-Acute :	0.62552124, 0, 0.62552124
Quantity Kg, Acute, Non-Acute :	0, 567.3666
Quantity Tons, Haz, Non-Haz :	0, 0.62552124
Quantity Kg, Haz, Non-Haz :	0, 567.3666
Management Method :	H141 - STORAGE, BULKING AND/OR TRANSFER OFF SITE
Is EPA Waste :	N
Federal Code :	N/R
State Code :	MA - MA99, RI - R015

RCRA VSQG

Facility Name :	H LOEB CORPORATION
Facility Address :	419 SAWYER ST, NEW BEDFORD, MA 02746
County :	BRISTOL

Map Id: P85
Direction: NNW
Distance: 0.696 mi., 3677 ft.
Elevation: 50 ft.
Relative: Higher

Site Name : H LOEB CORPORATION | MILL BUILDING WAREHOUSE | CLIFTEX CORPORATION
419 SAWYER ST
NEW BEDFORD | NEW BEDFORD CITY OF
| New Bedford, MA

Database(s) : [AFS, ASBESTOS - MA, DOCKET, ECHO, FRS, HIST RELEASE - MA, HWG - MA, LAST - MA, MANIFEST EPA, RCRA VSQG, RELEASE - MA, SHWS - MA, SSTS] ***(cont.)***

Envirosite ID: 2669455
EPA ID: N/R

RCRA VSQG ***(cont.)***

Date Form Received by Agency :	2020-11-10
EPA ID :	MAR000588574
Mailing Address :	419 SAWYER ST, NEW BEDFORD, MA 02746
Contact :	FRANCINE DENIS
Contact Address :	419 SAWYER ST, NEW BEDFORD, MA 02746
Contact Country :	US
Contact Telephone :	508-996-3745
Contact Email :	N/R
EPA Region :	01
Land Type :	Private
Source Type :	Notification
Classification :	Very Small Quantity Generator

Description :

Handlers that generate 100 kilograms or less of hazardous waste per calendar month, and accumulate 1000 kg or less of hazardous waste at any time; or generate one kilogram or less of acutely hazardous waste per calendar month, and accumulate at any time: 1 kg or less of acutely hazardous waste; or 100 kg or less of any residue or contaminated soil, waste or other debris resulting from the cleanup of a spill, into or on any land or water, of acutely hazardous waste;or generate 100 kg or less of any residue or contaminated soil, waste or other debris resulting from the cleanup of a spill, into or on any land or water, of acutely hazardous waste during any calendar month, and accumulate at any time: 1 kg or less of acutely hazardous waste; or 100 kg or less of any residue or contaminated soil, waste or other debris resulting from the cleanup of a spill, into or on any land or water, of acutely hazardous waste.

Last Date in Agency List : 2024-12-17

Owner/Operator Summary

Owner/Operator Name :	H LOEB CORPORATION
Owner/Operator Address :	419 SAWYER ST, NEW BEDFORD, MA 02746
Owner/Operator Country :	US
Owner/Operator Telephone :	N/R
Owner/Operator Email :	N/R
Owner/Operator Fax :	N/R
Legal Status :	Private
Owner/Operator Type :	Operator
Owner/Operator Start Date :	2020-11-10
Owner/Operator End Date :	N/R

Owner/Operator Name :	H LOEB CORPORATION
Owner/Operator Address :	419 SAWYER ST, NEW BEDFORD, MA 02746
Owner/Operator Country :	US
Owner/Operator Telephone :	N/R
Owner/Operator Email :	N/R
Owner/Operator Fax :	N/R
Legal Status :	Private
Owner/Operator Type :	Owner
Owner/Operator Start Date :	2020-11-10

Map Id: P85
Direction: NNW
Distance: 0.696 mi., 3677 ft.
Elevation: 50 ft.
Relative: Higher

Site Name : H LOEB CORPORATION | MILL BUILDING WAREHOUSE | CLIFTEX CORPORATION
419 SAWYER ST
NEW BEDFORD | NEW BEDFORD CITY OF
| New Bedford, MA

Database(s) : [AFS, ASBESTOS - MA, DOCKET, ECHO, FRS, HIST RELEASE - MA, HWG - MA, LAST - MA, MANIFEST EPA, RCRA VSQG, RELEASE - MA, SHWS - MA, SSTS] ***(cont.)***

Envirosite ID: 2669455
EPA ID: N/R

RCRA VSQG ***(cont.)***

Owner/Operator End Date : N/R

Handler Activities Summary

U.S. Importer of Hazardous Waste :	N
Mixed Waste (Haz. and Radioactive) :	N/R
Recycler of Hazardous Waste :	N
Transporter of Hazardous Waste :	N
Treater, Storer or Disposer of HW :	N
Underground Injection Activity :	N
On-site Burner Exemption :	N
Furnace Exemption :	N
Used Oil Fuel Burner :	N
Used Oil Processor :	N
Used Oil Refiner :	N
Used Oil Fuel Marketer to Burner :	N
Used Oil Specification Marketer :	N
Used Oil Transfer Facility :	N
Used Oil Transporter :	N

Hazardous Waste Summary

Waste Code / Name : D001 - IGNITABLE WASTE
MA98 - OFF SPECIFICATION USED OIL FUEL THAT IS SHIPPED USING A HW MANIFEST

Notices of Violations Summary

Regulation Violated : N

RELEASE - MA

Facility Name : MILL BUILDING WAREHOUSE
Facility Address : 419 SAWYER ST, NEW BEDFORD

Incident Summary

Release Tracking Number :	4-0018186
Notification Date :	2003-12-22
Category :	TWO HR
OFC Town :	NEW BEDFORD

Map Id: P85
Direction: NNW
Distance: 0.696 mi., 3677 ft.
Elevation: 50 ft.
Relative: Higher

Site Name : H LOEB CORPORATION | MILL BUILDING WAREHOUSE | CLIFTEX CORPORATION
419 SAWYER ST
NEW BEDFORD | NEW BEDFORD CITY OF | New Bedford, MA

Database(s) : [AFS, ASBESTOS - MA, DOCKET, ECHO, FRS, HIST RELEASE - MA, HWG - MA, LAST - MA, MANIFEST EPA, RCRA VSQG, RELEASE - MA, SHWS - MA, SSTS] ***(cont.)***

Envirosite ID: 2669455
EPA ID: N/R

RELEASE - MA ***(cont.)***

Current Status : Response Action Outcome - A site/release where a Permanent or Temporary Solution Statement (formerly RAO Statement) was submitted. This statement asserts that response actions were sufficient to achieve a level of no significant risk or at least ensure that all substantial hazards were eliminated.

Current Date : 2004-04-20
Phase : Phase report not required or not submitted.
OHM : N/R
Agency Link : Click here for hyperlink provided by the agency.
Last Date in Agency List : 2024-11-18

Source Details
Source : AST

Location Details
Location : COMMERCIAL

Chemicals
Chemical : #4 OIL
Amount : 20 GAL

SHWS - MA

Facility Name : MILL BUILDING WAREHOUSE
Facility Address : 419 SAWYER ST, NEW BEDFORD

Incident Summary
Release Tracking Number : 4-0018186
Notification Date : 2003-12-22
Category : TWO HR
OFC Town : NEW BEDFORD

Current Status : Response Action Outcome - A site/release where a Permanent or Temporary Solution Statement (formerly RAO Statement) was submitted. This statement asserts that response actions were sufficient to achieve a level of no significant risk or at least ensure that all substantial hazards were eliminated.

Current Date : 2004-04-20
Phase : Phase report not required or not submitted.
OHM : N/R
Agency Link : Click here for hyperlink provided by the agency.

Map Id: P85
Direction: NNW
Distance: 0.696 mi., 3677 ft.
Elevation: 50 ft.
Relative: Higher

Site Name : H LOEB CORPORATION | MILL BUILDING
WAREHOUSE | CLIFTEX CORPORATION
419 SAWYER ST
NEW BEDFORD | NEW BEDFORD CITY OF
| New Bedford, MA

Database(s) : [AFS, ASBESTOS - MA, DOCKET, ECHO, FRS, HIST RELEASE - MA, HWG - MA, LAST - MA, MANIFEST EPA, RCRA VSQG, RELEASE - MA, SHWS - MA, SSTS] ***(cont.)***

Envirosite ID: 2669455
EPA ID: N/R

SHWS - MA ***(cont.)***

Last Date in Agency List : 2024-11-18

Source Details
Source : AST

Location Details
Location : COMMERCIAL

Response Action Information
Response Action Type : RLFA
Status : FOLOFF
Submittal Date : 2003-12-22

Response Action Type : RAO Response Action Outcome - RAO
Status : RAORCD RAO Statement Received
Submittal Date : 2004-04-20

Response Action Type : NOR
Status : ISSUED
Submittal Date : 2004-01-06

Response Action Type : RLFA
Status : FOLOFF
Submittal Date : 2004-02-02

Response Action Type : RNF Release Notification Form Received
Status : REPORT Reportable Release or Threat of Release
Submittal Date : 2004-03-12

Response Action Type : RAO Response Action Outcome - RAO
Status : TSAUD Level I - Technical Screen Audit
Submittal Date : 2004-04-27

Response Action Type : NOR
Status : ISSUED
Submittal Date : 2004-02-10

Map Id: P85
Direction: NNW
Distance: 0.696 mi., 3677 ft.
Elevation: 50 ft.
Relative: Higher

Site Name : H LOEB CORPORATION | MILL BUILDING WAREHOUSE | CLIFTEX CORPORATION
419 SAWYER ST
NEW BEDFORD | NEW BEDFORD CITY OF | New Bedford, MA

Database(s) : [AFS, ASBESTOS - MA, DOCKET, ECHO, FRS, HIST RELEASE - MA, HWG - MA, LAST - MA, MANIFEST EPA, RCRA VSQG, RELEASE - MA, SHWS - MA, SSTS] ***(cont.)***

Envirosite ID: 2669455
EPA ID: N/R

SHWS - MA ***(cont.)***

Chemicals

Chemical :	#4 OIL
Amount :	20 GAL

SSTS

Facility Name :	H. LOEB CORPORATION
Facility Address :	419 SAWYER STREET, NEW BEDFORD, MA 02746
County :	Bristol
Establishment Number :	093412-MA-001
Region :	1
Establishment Mailing Address :	419 SAWYER STREET, NEW BEDFORD, MA 02746
Establishment Mailing Address 2 :	N/R
Company Name :	H. LOEB CORPORATION
Company Address :	419 SAWYER STREET, NEW BEDFORD, MA 02746
Company Address 2 :	N/R
Company Country :	USA
Company Mailing Address :	419 SAWYER STREET, NEW BEDFORD, MA 02746
Company Mailing Address 2 :	N/R
Company Mailing Country :	USA
Last Date in Agency List :	2021-10-13

Map Id: 86
Direction: SW
Distance: 0.698 mi., 3687 ft.
Elevation: 102 ft.
Relative: Higher

Site Name : NO LOCATION AID
NORTH FRONT AND CEDAR GRV
NEW BEDFORD, MA

Database(s) : [RELEASE - MA, SHWS - MA]

Envirosite ID: 2669375
EPA ID: N/R

RELEASE - MA

Facility Name :	NO LOCATION AID
Facility Address :	NORTH FRONT AND CEDAR GRV, NEW BEDFORD

Incident Summary

Release Tracking Number :	4-0017037
Notification Date :	2002-04-30
Category :	TWO HR
OFC Town :	NEW BEDFORD

Map Id: 86
Direction: SW
Distance: 0.698 mi., 3687 ft.
Elevation: 102 ft.
Relative: Higher

Site Name : NO LOCATION AID
NORTH FRONT AND CEDAR GRV
NEW BEDFORD, MA

Database(s) : [RELEASE - MA, SHWS - MA] ***(cont.)***

Envirosite ID: 2669375
EPA ID: N/R

RELEASE - MA ***(cont.)***

Current Status : Response Action Outcome - A site/release where a Permanent or Temporary Solution Statement (formerly RAO Statement) was submitted. This statement asserts that response actions were sufficient to achieve a level of no significant risk or at least ensure that all substantial hazards were eliminated.

Current Date : 2002-08-29
Phase : Phase report not required or not submitted.
OHM : N/R
Agency Link : Click here for hyperlink provided by the agency.
Last Date in Agency List : 2024-11-18

Source Details
Source : N/R

Location Details
Location : ROADWAY

Chemicals
Chemical : DIESEL
Amount : 25 GAL

SHWS - MA

Facility Name : NO LOCATION AID
Facility Address : NORTH FRONT AND CEDAR GRV, NEW BEDFORD

Incident Summary
Release Tracking Number : 4-0017037
Notification Date : 2002-04-30
Category : TWO HR
OFC Town : NEW BEDFORD

Current Status : Response Action Outcome - A site/release where a Permanent or Temporary Solution Statement (formerly RAO Statement) was submitted. This statement asserts that response actions were sufficient to achieve a level of no significant risk or at least ensure that all substantial hazards were eliminated.

Current Date : 2002-08-29
Phase : Phase report not required or not submitted.
OHM : N/R
Agency Link : Click here for hyperlink provided by the agency.
Last Date in Agency List : 2024-11-18

Map Id: 86
Direction: SW
Distance: 0.698 mi., 3687 ft.
Elevation: 102 ft.
Relative: Higher

Site Name : NO LOCATION AID
NORTH FRONT AND CEDAR GRV
NEW BEDFORD, MA

Database(s) : [RELEASE - MA, SHWS - MA] ***(cont.)***

Envirosite ID: 2669375
EPA ID: N/R

SHWS - MA ***(cont.)***

Location Details
Location : ROADWAY

Response Action Information
Response Action Type : RAO Response Action Outcome - RAO
Status : RAORCD RAO Statement Received
Submittal Date : 2002-08-29

Response Action Type : RLFA
Status : FOLOFF
Submittal Date : 2002-04-30

Response Action Type : RNF Release Notification Form Received
Status : REPORT Reportable Release or Threat of Release
Submittal Date : 2002-08-29

Response Action Type : NOR
Status : ISSUED
Submittal Date : 2002-05-29

Chemicals
Chemical : DIESEL
Amount : 25 GAL

Map Id: R87
Direction: N
Distance: 0.699 mi., 3690 ft.
Elevation: 37 ft.
Relative: Lower

Site Name : MOTIVA ENTERPRISES LLC | SHELL SERVICE STATION | NO LOCATION AID
129 ASHLEY BLVD
NEW BEDFORD, MA

Database(s) : [ECHO, ENF - MA, EPA LUST, EPA UST, FRS, HIST RELEASE - MA, LUST - MA, RCRA NONGEN, RELEASE - MA, SHWS - MA, SPILLS - MA, UST - MA]

Envirosite ID: 2669514
EPA ID: N/R

ECHO

Facility Name : MOTIVA ENTERPRISES LLC
Facility Address : 129 ASHLEY BLVD, NEW BEDFORD, MA 02746
County : BRISTOL

Last Inspection Date : N/R
Registry ID : 110024251842

Map Id: R87
Direction: N
Distance: 0.699 mi., 3690 ft.
Elevation: 37 ft.
Relative: Lower

Site Name : MOTIVA ENTERPRISES LLC | SHELL SERVICE STATION | NO LOCATION AID
129 ASHLEY BLVD
NEW BEDFORD, MA

Database(s) : [ECHO, ENF - MA, EPA LUST, EPA UST, FRS, HIST RELEASE - MA, LUST - MA, RCRA NONGEN, RELEASE - MA, SHWS - MA, SPILLS - MA, UST - MA] ***(cont.)***

Envirosite ID: 2669514
EPA ID: N/R

ECHO ***(cont.)***

FIPS Code :	25005
EPA Region :	01
Inspection Count :	0
Last Inspection Days :	N/R
Informal Count :	0
Last Informal Action Date :	N/R
Formal Action Count :	0
Last Formal Action Date :	N/R
Total Penalties :	0
Penalty Count :	N/R
Last Penalty Date :	N/R
Last Penalty Amount :	N/R
QTRS IN NC :	0
Programs IN SNC :	0
Current Compliance Status :	No Violation Identified
Three-Year Compliance Status :	_____
Collection Method :	ADDRESS MATCHING-HOUSE NUMBER
Reference Point :	ENTRANCE POINT OF A FACILITY OR STATION
Accuracy Meters :	50
Derived Tribes :	Mashpee Wampanoag Tribe - 16 mile(s), Wampanoag Tribe of Gay Head (Aquinnah) - 22 mile(s)
Derived HUC :	01090002
Derived WBD :	010900020401
Derived STCTY FIPS :	25005
Derived Zip :	02746
Derived CD113 :	09
Derived CB2010 :	250056507002010
MYRTK Universe :	NNN
NPDES IDs :	N/R
CWA Permit Types :	N/R
CWA Compliance Tracking :	N/R
CWA NAICS :	N/R
CWA SICS :	N/R
CWA Inspection Count :	N/R
CWA Last Inspection Days :	N/R
CWA Informal Count :	N/R
CWA Formal Action Count :	N/R
CWA Last Formal Action Date :	N/R
CWA Penalties :	N/R
CWA Last Penalty Date :	N/R
CWA Last Penalty Amount :	N/R
CWA Quarters IN NC :	N/R
CWA Current Compliance Status :	N/R
CWA Current SNC Flag :	N
CWA 13 Quarters Compliance Status :	N/R
CWA 13 Quarters Effluent Exceedances:	N/R
CWA Three-Year QNCR Codes :	N/R
DFR URL :	Click here for hyperlink provided by the agency.
Facility SIC :	N/R
Facility NAICS :	44711 - Gasoline Stations with Convenience Stores
Facility Last Inspection EPA Date :	N/R

Map Id: R87
Direction: N
Distance: 0.699 mi., 3690 ft.
Elevation: 37 ft.
Relative: Lower

Site Name : MOTIVA ENTERPRISES LLC | SHELL SERVICE STATION | NO LOCATION AID
129 ASHLEY BLVD
NEW BEDFORD, MA

Database(s) : [ECHO, ENF - MA, EPA LUST, EPA UST, FRS, HIST RELEASE - MA, LUST - MA, RCRA NONGEN, RELEASE - MA, SHWS - MA, SPILLS - MA, UST - MA] ***(cont.)***

Envirosite ID: 2669514
EPA ID: N/R

ECHO ***(cont.)***

Facility Last Inspection State Date :	N/R
Facility Last Formal Act EPA Date :	N/R
Facility Last Formal Act State Date :	N/R
Facility Last Informal Act EPA Date :	N/R
Facility Last Informal Act State Date:	N/R
Facility Federal Agency :	N/R
TRI Reporter :	N/R
Facility Imp Water Flag :	N/R
Current SNC Flag :	N
Indian County Flag :	N
Federal Flag :	N/R
US Mexico Border Flag :	N/R
Chesapeak Bay Flag :	N/R
AIR Flag :	N
NPDES Flag :	N
SDWIS Flag :	N
RCRA Flag :	Y
TRI Flag :	N
GHG Flag :	N
Major Flag :	N/R
Active Flag :	N/R
NAA Flag :	Y
Latitude :	41.657456
Longitude :	-70.929285
Last Date in Agency List :	2025-02-19

ENF - MA

Facility Name :	MOTIVA ENTERPRISES LLC
Facility Address :	129 ASHLEY BLVD, NEW BEDFORD
Issued Date :	2005-05-26
Program :	REGULATED ACTIVITY(S)
Penalty Assessed :	N/R
Type of Enforcement :	Notice Of Non-Compliance
Last Date in Agency List :	2024-10-07
Facility Name :	STOP N SAVE GAS
Facility Address :	129 ASHLEY BLVD, NEW BEDFORD
Issued Date :	2022-09-26
Program :	REGULATED ACTIVITY(S)
Penalty Assessed :	N/R
Type of Enforcement :	Notice Of Non-Compliance
Last Date in Agency List :	2024-10-07
Issued Date :	2022-07-19
Program :	REGULATED ACTIVITY(S)

Map Id: R87
Direction: N
Distance: 0.699 mi., 3690 ft.
Elevation: 37 ft.
Relative: Lower

Site Name : MOTIVA ENTERPRISES LLC | SHELL SERVICE STATION | NO LOCATION AID
129 ASHLEY BLVD
NEW BEDFORD, MA

Database(s) : [ECHO, ENF - MA, EPA LUST, EPA UST, FRS, HIST RELEASE - MA, LUST - MA, RCRA NONGEN, RELEASE - MA, SHWS - MA, SPILLS - MA, UST - MA] ***(cont.)***

Envirosite ID: 2669514
EPA ID: N/R

ENF - MA ***(cont.)***

Penalty Assessed :	N/R
Type of Enforcement :	Notice Of Non-Compliance
Last Date in Agency List :	2024-10-07
Issued Date :	2016-10-11
Program :	REGULATED ACTIVITY(S)
Penalty Assessed :	N/R
Type of Enforcement :	Notice Of Non-Compliance
Last Date in Agency List :	2024-10-07
Issued Date :	2016-08-26
Program :	REGULATED ACTIVITY(S)
Penalty Assessed :	N/R
Type of Enforcement :	Notice Of Non-Compliance
Last Date in Agency List :	2024-10-07
Issued Date :	2011-09-22
Program :	REGULATED ACTIVITY(S)
Penalty Assessed :	N/R
Type of Enforcement :	Notice Of Non-Compliance
Last Date in Agency List :	2024-10-07

EPA LUST

Facility Name :	SHELL SERVICE STATION
Facility Address :	129 ASHLEY BLVD, NEW BEDFORD, Massachusetts 2740
County :	N/R
Facility ID :	N/R
LUST ID :	MA4-0001079
Reported Date :	1991-07-16
Status :	No Further Action
Substance :	N/R
Closed With Residual Contamination (Tribal Only):	N/R
NFA_Letter (Tribal Only) :	N/R
Tribe (Tribal Only) :	N/R
EPA Region :	1
Estimated Population within 1500ft :	4230
Estimated Private Domestic Wells within 1500ft:	0
Within Source Water Protection Area (SPA):	No
SPA Public Water System and Facility ID:	N/R
SPA Water Type :	N/R
SPA Facility Type :	N/R
SPA HUC12 :	N/R

Map Id: R87
Direction: N
Distance: 0.699 mi., 3690 ft.
Elevation: 37 ft.
Relative: Lower

Site Name : MOTIVA ENTERPRISES LLC | SHELL SERVICE STATION | NO LOCATION AID
129 ASHLEY BLVD
NEW BEDFORD, MA

Database(s) : [ECHO, ENF - MA, EPA LUST, EPA UST, FRS, HIST RELEASE - MA, LUST - MA, RCRA NONGEN, RELEASE - MA, SHWS - MA, SPILLS - MA, UST - MA] ***(cont.)***

Envirosite ID: 2669514
EPA ID: N/R

EPA LUST ***(cont.)***

Within Groundwater Wellhead Protection Area (WHPA):	No
WHPA Public Water System and Facility ID:	N/R
WHPA Water Type :	N/R
WHPA Facility Type :	N/R
WHPA HUC12 :	N/R
Within Estimated 100-year Floodplain:	No
Latitude :	41.65748064
Longitude :	-70.92935235
Last Date in Agency List :	2024-05-23

EPA UST

Facility Name :	YAHYA GAS CORP DBA STOP & SAVE
Facility Address :	129 ASHLEY BLVD, NEW BEDFORD, Massachusetts 2740
County :	N/R
Facility ID :	MA3471
Facility Status :	Open UST(s)
Open USTs :	2
Closed USTs :	4
Temporarily Out of Service USTs :	0
Date of Last Inspection :	N/R
EPA Region :	1
Tribe :	N/R
Facility ID 2 :	N/R
Latitude :	41.65756
Longitude :	-70.92937
Last Date in Agency List :	2024-05-22

Tank Details

Tank ID :	MA3471_1
Tank Status :	Closed
Installation Date :	1982-05-01
Removal Date :	2005-12-20
Capacity :	6000
Substances :	Gasoline
Tank Wall Type :	Single

Tank ID :	MA3471_2
Tank Status :	Closed
Installation Date :	1982-05-01
Removal Date :	2005-12-20
Capacity :	6000
Substances :	Gasoline
Tank Wall Type :	Single

Map Id: R87
Direction: N
Distance: 0.699 mi., 3690 ft.
Elevation: 37 ft.
Relative: Lower

Site Name : MOTIVA ENTERPRISES LLC | SHELL SERVICE STATION | NO LOCATION AID
129 ASHLEY BLVD
NEW BEDFORD, MA

Database(s) : [ECHO, ENF - MA, EPA LUST, EPA UST, FRS, HIST RELEASE - MA, LUST - MA, RCRA NONGEN, RELEASE - MA, SHWS - MA, SPILLS - MA, UST - MA] ***(cont.)***

Envirosite ID: 2669514
EPA ID: N/R

EPA UST ***(cont.)***

Tank ID :	MA3471_3
Tank Status :	Closed
Installation Date :	1982-05-01
Removal Date :	2005-12-20
Capacity :	6000
Substances :	Gasoline
Tank Wall Type :	Single

Tank ID :	MA3471_4
Tank Status :	Closed
Installation Date :	1982-05-01
Removal Date :	2005-12-20
Capacity :	15000
Substances :	Gasoline
Tank Wall Type :	Single

Tank ID :	MA3471_5
Tank Status :	Open
Installation Date :	2006-01-22
Removal Date :	N/R
Capacity :	5000
Substances :	Gasoline
Tank Wall Type :	Double

Tank ID :	MA3471_6
Tank Status :	Open
Installation Date :	2006-01-22
Removal Date :	N/R
Capacity :	12000
Substances :	Diesel Gasoline
Tank Wall Type :	Double

FRS

Facility Name :	MOTIVA ENTERPRISES LLC
Facility Address :	129 ASHLEY BLVD, NEW BEDFORD, MA 02746-1738
County :	BRISTOL

Site Details

Registry ID :	110024251842
FRS Facility URL :	Click here for hyperlink provided by the agency.
Last Date in Agency List :	2024-12-16

Map Id: R87
Direction: N
Distance: 0.699 mi., 3690 ft.
Elevation: 37 ft.
Relative: Lower

Site Name : MOTIVA ENTERPRISES LLC | SHELL SERVICE STATION | NO LOCATION AID
129 ASHLEY BLVD
NEW BEDFORD, MA

Database(s) : [ECHO, ENF - MA, EPA LUST, EPA UST, FRS, HIST RELEASE - MA, LUST - MA, RCRA NONGEN, RELEASE - MA, SHWS - MA, SPILLS - MA, UST - MA] ***(cont.)***

Envirosite ID: 2669514
EPA ID: N/R

FRS ***(cont.)***

Source Description

Source Description :

The MA-EPICS is the central repository for all environmental protection data for the State of Massachusetts.

Source Description :

RCRAInfo is EPA's comprehensive information system that supports the Resource Conservation and Recovery Act (RCRA) of 1976 and the Hazardous and Solid Waste Amendments (HSWA) of 1984 through the tracking of events and activities related to facilities that generate, transport, and treat, store, or dispose of hazardous waste. RCRAInfo allows RCRA program staff to track the notification, permit, compliance, and corrective action activities required under RCRA. RCRAInfo also supports generation of the National Hazardous Waste Biennial Report. All generators and treatment, storage, and disposal facilities who handle hazardous waste are required to report to the EPA Administrator at least once every two years to support creation of the Biennial Report.

FRS Environmental Interest

Source and System ID :	MA-EPICS - 325608 RCRAINFO - MAC300003522

HIST RELEASE - MA

Facility Address :	129 ASHLEY BLVD, NEW BEDFORD
Notification Date :	1991-07-16
RTN Number :	4-1079
Assoc ID :	N/R
Source :	PIPE, UST
Category :	TCTRNS
Location Aid :	SHELL SERVICE STATION
Location :	N/R
Municipality :	NEW BEDFORD
Last Date in Agency List :	2015-04-09

Chemical Information

Chemical :	UNKNOWN

LUST - MA

Facility Name :	NO LOCATION AID
Facility Address :	129 ASHLEY BLVD, NEW BEDFORD

Map Id: R87
Direction: N
Distance: 0.699 mi., 3690 ft.
Elevation: 37 ft.
Relative: Lower

Site Name : MOTIVA ENTERPRISES LLC | SHELL SERVICE STATION | NO LOCATION AID
129 ASHLEY BLVD
NEW BEDFORD, MA

Database(s) : [ECHO, ENF - MA, EPA LUST, EPA UST, FRS, HIST RELEASE - MA, LUST - MA, RCRA NONGEN, RELEASE - MA, SHWS - MA, SPILLS - MA, UST - MA] ***(cont.)***

Envirosite ID: 2669514
EPA ID: N/R

LUST - MA ***(cont.)***

Incident Information

Notification Date :	2005-06-22
Release Tracking Number :	4-0019176
Category :	72 HR
OFC Town :	NEW BEDFORD
Current Status :	RAONR
Current Date :	2005-08-22
Phase :	Phase report not required or not submitted.
OHM :	Oil
Agency Link :	Click here for hyperlink provided by the agency.
Last Date in Agency List :	2024-11-18

Source Details

Source :	UST

Location Details

Location :	N/R

Chemicals

Chemical :	GASOLINE
Amount :	400 PPM

Facility Name :	SHELL SERVICE STATION
Facility Address :	129 ASHLEY BLVD, NEW BEDFORD, 02740

Incident Information

Notification Date :	1991-07-16
Release Tracking Number :	4-0001079
Category :	NONE
OFC Town :	NEW BEDFORD
Current Status :	Response Action Outcome - A site/release where a Permanent or Temporary Solution Statement (formerly RAO Statement) was submitted. This statement asserts that response actions were sufficient to achieve a level of no significant risk or at least ensure that all substantial hazards were eliminated.
Current Date :	2007-01-19
Phase :	Phase V: Operation, Maintenance, and/or Monitoring. During Phase V, long-term treatment processes are implemented and monitored to track cleanup progress.

Map Id: R87
Direction: N
Distance: 0.699 mi., 3690 ft.
Elevation: 37 ft.
Relative: Lower

Site Name : MOTIVA ENTERPRISES LLC | SHELL SERVICE STATION | NO LOCATION AID
129 ASHLEY BLVD
NEW BEDFORD, MA

Database(s) : [ECHO, ENF - MA, EPA LUST, EPA UST, FRS, HIST RELEASE - MA, LUST - MA, RCRA NONGEN, RELEASE - MA, SHWS - MA, SPILLS - MA, UST - MA] ***(cont.)***

Envirosite ID: 2669514
EPA ID: N/R

LUST - MA ***(cont.)***

OHM :	N/R
Agency Link :	Click here for hyperlink provided by the agency.
Last Date in Agency List :	2024-11-18

Source Details

Source :	UST

Location Details

Location :	RIGHTOFWAY

Chemicals

Chemical :	UNKNOWN
Amount :	N/R

RCRA NONGEN

Facility Name :	MOTIVA ENTERPRISES LLC
Facility Address :	129 ASHLEY BLVD, NEW BEDFORD, MA 02740
County :	BRISTOL
Date Form Received by Agency :	2008-01-18
EPA ID :	MAC300003522
Mailing Address :	C/O SHELL OIL PRODUCTS US / MO 12700 NORTHBOROUGH DR #300G03, HOUSTON, TX 77067-2508
Contact :	ROBERT BILLECK
Contact Address :	MOTIVA ENTERPRISES LLC 127000 NORTHBOROUGH DR 300 F05, HOUSTON, TX 77067-0000
Contact Country :	US
Contact Telephone :	281-874-2244
Contact Email :	N/R
EPA Region :	01
Land Type :	Private
Source Type :	Notification
Classification :	Not a generator, verified
Description :	Not a generator, verified
Last Date in Agency List :	2024-12-17

Map Id: R87
Direction: N
Distance: 0.699 mi., 3690 ft.
Elevation: 37 ft.
Relative: Lower

Site Name : MOTIVA ENTERPRISES LLC | SHELL SERVICE STATION | NO LOCATION AID
129 ASHLEY BLVD
NEW BEDFORD, MA

Database(s) : [ECHO, ENF - MA, EPA LUST, EPA UST, FRS, HIST RELEASE - MA, LUST - MA, RCRA NONGEN, RELEASE - MA, SHWS - MA, SPILLS - MA, UST - MA] ***(cont.)***

Envirosite ID: 2669514
EPA ID: N/R

RCRA NONGEN ***(cont.)***

Owner/Operator Summary

Owner/Operator Name :	MOTIVA ENTERPRISES LLC
Owner/Operator Address :	MOTIVA ENTERPRISES LLC 127000 NORTHBOROUGH DR 300 F05, HOUSTON, TX 77067-0000
Owner/Operator Country :	US
Owner/Operator Telephone :	N/R
Owner/Operator Email :	N/R
Owner/Operator Fax :	N/R
Legal Status :	Private
Owner/Operator Type :	Owner
Owner/Operator Start Date :	1998-08-01
Owner/Operator End Date :	N/R

Owner/Operator Name :	MOTIVA ENTERPRISES LLC
Owner/Operator Address :	MOTIVA ENTERPRISES LLC 127000 NORTHBOROUGH DR 300 F05, HOUSTON, TX 77067-0000
Owner/Operator Country :	US
Owner/Operator Telephone :	N/R
Owner/Operator Email :	N/R
Owner/Operator Fax :	N/R
Legal Status :	Private
Owner/Operator Type :	Operator
Owner/Operator Start Date :	1998-08-01
Owner/Operator End Date :	N/R

Handler Activities Summary

U.S. Importer of Hazardous Waste :	N
Mixed Waste (Haz. and Radioactive) :	N
Recycler of Hazardous Waste :	N
Transporter of Hazardous Waste :	N
Treater, Storer or Disposer of HW :	N
Underground Injection Activity :	N
On-site Burner Exemption :	N
Furnace Exemption :	N
Used Oil Fuel Burner :	N
Used Oil Processor :	N
Used Oil Refiner :	N
Used Oil Fuel Marketer to Burner :	N
Used Oil Specification Marketer :	N
Used Oil Transfer Facility :	N
Used Oil Transporter :	N

Map Id: R87
Direction: N
Distance: 0.699 mi., 3690 ft.
Elevation: 37 ft.
Relative: Lower

Site Name : MOTIVA ENTERPRISES LLC | SHELL SERVICE STATION | NO LOCATION AID
129 ASHLEY BLVD
NEW BEDFORD, MA

Database(s) : [ECHO, ENF - MA, EPA LUST, EPA UST, FRS, HIST RELEASE - MA, LUST - MA, RCRA NONGEN, RELEASE - MA, SHWS - MA, SPILLS - MA, UST - MA] ***(cont.)***

Envirosite ID: 2669514
EPA ID: N/R

RCRA NONGEN ***(cont.)***

Historical Generators
Date Form Received by Agency : 2005-08-31
Facility Name : MOTIVA ENTERPRISES LLC
Classification : Small Quantity Generator

Notices of Violations Summary
Regulation Violated : N

RELEASE - MA

Facility Name : NO LOCATION AID
Facility Address : 129 ASHLEY BLVD, NEW BEDFORD

Incident Summary
Release Tracking Number : 4-0019176
Notification Date : 2005-06-22
Category : 72 HR
OFC Town : NEW BEDFORD
Current Status : RAONR
Current Date : 2005-08-22
Phase : Phase report not required or not submitted.
OHM : Oil
Agency Link : Click here for hyperlink provided by the agency.
Last Date in Agency List : 2024-11-18

Source Details
Source : UST

Location Details
Location : N/R

Chemicals
Chemical : GASOLINE
Amount : 400 PPM

SHWS - MA

Facility Name : NO LOCATION AID
Facility Address : 129 ASHLEY BLVD, NEW BEDFORD

Map Id: R87
Direction: N
Distance: 0.699 mi., 3690 ft.
Elevation: 37 ft.
Relative: Lower

Site Name : MOTIVA ENTERPRISES LLC | SHELL SERVICE STATION | NO LOCATION AID
129 ASHLEY BLVD
NEW BEDFORD, MA

Database(s) : [ECHO, ENF - MA, EPA LUST, EPA UST, FRS, HIST RELEASE - MA, LUST - MA, RCRA NONGEN, RELEASE - MA, SHWS - MA, SPILLS - MA, UST - MA] ***(cont.)***

Envirosite ID: 2669514
EPA ID: N/R

SHWS - MA ***(cont.)***

Incident Summary

Release Tracking Number :	4-0019176
Notification Date :	2005-06-22
Category :	72 HR
OFC Town :	NEW BEDFORD
Current Status :	RAONR
Current Date :	2005-08-22
Phase :	Phase report not required or not submitted.
OHM :	Oil
Agency Link :	Click here for hyperlink provided by the agency.
Last Date in Agency List :	2024-11-18

Source Details

Source :	UST

Response Action Information

Response Action Type :	TCLASS Tier Classification
Status :	LNKVIC RTN Linked to TCLASS Via IRA Completion Statement
Submittal Date :	2005-08-22
Response Action Type :	RAONR RAO Not Required
Status :	RTCLSS Linked to a Tier Classified Site
Submittal Date :	2005-08-22
Response Action Type :	RNF Release Notification Form Received
Status :	REPORT Reportable Release or Threat of Release
Submittal Date :	2005-08-22
Response Action Type :	TCLASS Tier Classification
Status :	RECPT Transmittal or Notification Received
Submittal Date :	1997-08-08
Response Action Type :	TCLASS Tier Classification
Status :	T2TRAN Tier 2 Transfer
Submittal Date :	1998-10-02
Response Action Type :	NOR
Status :	ISSUED
Submittal Date :	2005-06-27
Response Action Type :	TCLASS Tier Classification
Status :	TIERII Tier 2 Classification

Map Id: R87
Direction: N
Distance: 0.699 mi., 3690 ft.
Elevation: 37 ft.
Relative: Lower

Site Name : MOTIVA ENTERPRISES LLC | SHELL SERVICE STATION | NO LOCATION AID
129 ASHLEY BLVD
NEW BEDFORD, MA

Database(s) : [ECHO, ENF - MA, EPA LUST, EPA UST, FRS, HIST RELEASE - MA, LUST - MA, RCRA NONGEN, RELEASE - MA, SHWS - MA, SPILLS - MA, UST - MA] ***(cont.)***

Envirosite ID: 2669514
EPA ID: N/R

SHWS - MA ***(cont.)***

Submittal Date : 1997-08-08

Chemicals
Chemical : GASOLINE
Amount : 400 PPM

Facility Name : SHELL SERVICE STATION
Facility Address : 129 ASHLEY BLVD, NEW BEDFORD, 02740

Incident Summary
Release Tracking Number : 4-0001079
Notification Date : 1991-07-16
Category : NONE
OFC Town : NEW BEDFORD

Current Status : Response Action Outcome - A site/release where a Permanent or Temporary Solution Statement (formerly RAO Statement) was submitted. This statement asserts that response actions were sufficient to achieve a level of no significant risk or at least ensure that all substantial hazards were eliminated.

Current Date : 2007-01-19

Phase : Phase V: Operation, Maintenance, and/or Monitoring. During Phase V, long-term treatment processes are implemented and monitored to track cleanup progress.

OHM : N/R
Agency Link : Click here for hyperlink provided by the agency.
Last Date in Agency List : 2024-11-18

Source Details
Source : TANK
UST
PIPE

Location Details
Location : RIGHTOFWAY

Map Id: R87
Direction: N
Distance: 0.699 mi., 3690 ft.
Elevation: 37 ft.
Relative: Lower

Site Name : MOTIVA ENTERPRISES LLC | SHELL SERVICE STATION | NO LOCATION AID
129 ASHLEY BLVD
NEW BEDFORD, MA

Database(s) : [ECHO, ENF - MA, EPA LUST, EPA UST, FRS, HIST RELEASE - MA, LUST - MA, RCRA NONGEN, RELEASE - MA, SHWS - MA, SPILLS - MA, UST - MA] ***(cont.)***

Envirosite ID: 2669514
EPA ID: N/R

SHWS - MA ***(cont.)***

Response Action Information

Details for this site have been truncated due to the large number of available details for this site within this dataset. For the complete details for this site, contact your Envirosite account representative for a complimentary site report containing all of the details available.

Response Action Type :	PHSIII Phase 3
Status :	CSRCVD Completion Statement Received
Submittal Date :	2001-12-07
Response Action Type :	PHASEV Phase 5
Status :	ROSSTR Remedy Operation Status Report Received
Submittal Date :	2006-07-24
Response Action Type :	RAM Release Abatement Measure
Status :	CSRCVD Completion Statement Received
Submittal Date :	2006-05-18
Response Action Type :	RAM Release Abatement Measure
Status :	PLANWR Written Plan Received
Submittal Date :	2005-06-17
Response Action Type :	RAM Release Abatement Measure
Status :	PLANMD Modified Revised or Updated Plan Received
Submittal Date :	2006-01-26
Response Action Type :	RAM Release Abatement Measure
Status :	CSRCVD Completion Statement Received
Submittal Date :	2004-06-07
Response Action Type :	NOR
Status :	ISSUED
Submittal Date :	1991-07-16
Response Action Type :	PHASEV Phase 5
Status :	IMRCD Post-RAO C Status Report Received (Ph V-prior to 05 only)
Submittal Date :	2003-07-21
Response Action Type :	PHASII Phase 2
Status :	SOW Scope of Work Received
Submittal Date :	2001-12-05

Map Id: R87
Direction: N
Distance: 0.699 mi., 3690 ft.
Elevation: 37 ft.
Relative: Lower

Site Name : MOTIVA ENTERPRISES LLC | SHELL SERVICE STATION | NO LOCATION AID
129 ASHLEY BLVD
NEW BEDFORD, MA

Database(s) : [ECHO, ENF - MA, EPA LUST, EPA UST, FRS, HIST RELEASE - MA, LUST - MA, RCRA NONGEN, RELEASE - MA, SHWS - MA, SPILLS - MA, UST - MA] ***(cont.)***

Envirosite ID: 2669514
EPA ID: N/R

SHWS - MA ***(cont.)***

Response Action Type : TREGS
Status : LSPFA
Submittal Date : 1997-08-08

Response Action Type : RAM Release Abatement Measure
Status : TSAUD Level I - Technical Screen Audit
Submittal Date : 2006-06-02

Response Action Type : PHASII Phase 2
Status : NDMDRC Notice of Delay in Meeting RA Dealine Received
Submittal Date : 2001-06-14

Response Action Type : PHASEV Phase 5
Status : IMRCD Post-RAO C Status Report Received (Ph V-prior to 05 only)
Submittal Date : 2006-01-23

Response Action Type : PHASEV Phase 5
Status : IMRCD Post-RAO C Status Report Received (Ph V-prior to 05 only)
Submittal Date : 2004-01-21

Response Action Type : RAM Release Abatement Measure
Status : TSAUD Level I - Technical Screen Audit
Submittal Date : 2004-06-07

Chemicals
Chemical : UNKNOWN
Amount : N/R

SPILLS - MA

Facility Name : SHELL SERVICE STATION
Facility Address : 129 ASHLEY BLVD, NEW BEDFORD, 02740

Incident Summary
Release Tracking Number : 4-0001079
Notification Date : 1991-07-16
Category : NONE
OFC Town : NEW BEDFORD

Map Id: R87
Direction: N
Distance: 0.699 mi., 3690 ft.
Elevation: 37 ft.
Relative: Lower

Site Name : MOTIVA ENTERPRISES LLC | SHELL SERVICE STATION | NO LOCATION AID
129 ASHLEY BLVD
NEW BEDFORD, MA

Database(s) : [ECHO, ENF - MA, EPA LUST, EPA UST, FRS, HIST RELEASE - MA, LUST - MA, RCRA NONGEN, RELEASE - MA, SHWS - MA, SPILLS - MA, UST - MA] ***(cont.)***

Envirosite ID: 2669514
EPA ID: N/R

SPILLS - MA ***(cont.)***

Current Status :	Response Action Outcome - A site/release where a Permanent or Temporary Solution Statement (formerly RAO Statement) was submitted. This statement asserts that response actions were sufficient to achieve a level of no significant risk or at least ensure that all substantial hazards were eliminated.
Current Date :	2007-01-19
Phase :	Phase V: Operation, Maintenance, and/or Monitoring. During Phase V, long-term treatment processes are implemented and monitored to track cleanup progress.
OHM :	N/R
Agency Link :	Click here for hyperlink provided by the agency.
Last Date in Agency List :	2024-11-18

Source Details

Source :	TANK
Source :	UST
Source :	PIPE

Location Details

Location :	RIGHTOFWAY

Chemicals

Chemical :	UNKNOWN
Amount :	N/R

UST - MA

Facility Name :	YAHYA GAS CORP DBA STOP & SAVE
Facility Address :	129 ASHLEY BLVD, NEW BEDFORD, MA 02740

Site Details

Facility ID :	3471
Region :	Southeast Regional Office
FMF Number :	427782
Type :	Retail Motor Vehicle Fuel Dispensing
Owner Type :	Limited Liability Company
Phone :	(508) 990-0189

Map Id: R87
Direction: N
Distance: 0.699 mi., 3690 ft.
Elevation: 37 ft.
Relative: Lower

Site Name : MOTIVA ENTERPRISES LLC | SHELL SERVICE STATION | NO LOCATION AID
129 ASHLEY BLVD
NEW BEDFORD, MA

Database(s) : [ECHO, ENF - MA, EPA LUST, EPA UST, FRS, HIST RELEASE - MA, LUST - MA, RCRA NONGEN, RELEASE - MA, SHWS - MA, SPILLS - MA, UST - MA] ***(cont.)***

Envirosite ID: 2669514
EPA ID: N/R

UST - MA ***(cont.)***

Last Date in Agency List : 2024-12-19

Owner Information
- Date of Ownership : 2006-05-30
- Owner Name : HATEM ENT LLC
- Owner Address : 129 ASHLEY BLVD NEW BEDFORD, MA 02745
- Contact Name : Georges Ghazal
- Contact Address : 4 Tow road Wareham, MA 02571
- Contact Phone : (508) 273-0051
- Contact for Correspondence : N/R

Operator Information
- Operator Name : HATEM ENT LLC
- Operator Address : 129 ASHLEY BLVD NEW BEDFORD, MA 02745
- Authorized Contact Name : Georges Ghazal
- Authorized Contact Address : 4 Tow road Wareham, MA 02571
- Authorized Contact Phone : (508) 273-0051
- Authorized Signatory : N/R
- Contact for Correspondence : N/R

Tank Information
- Date Installed : 2006-01-22
- Status Date : N/R
- Status : In Use
- Tank Number : 6
- Compartments : 2
- Capacity : 4,000/4,000
- Contents : Diesel/Gasoline
- Use : Motor Vehicle/Motor Vehicle

- Date Installed : 2006-01-22
- Status Date : N/R
- Status : In Use
- Tank Number : 5
- Compartments : 1
- Capacity : 15,000
- Contents : Gasoline
- Use : Motor Vehicle

- Date Installed : 1982-05-01
- Status Date : 2005-12-20
- Status : Tank Removed
- Tank Number : 4
- Compartments : 1

Map Id: R87
Direction: N
Distance: 0.699 mi., 3690 ft.
Elevation: 37 ft.
Relative: Lower

Site Name : MOTIVA ENTERPRISES LLC | SHELL SERVICE STATION | NO LOCATION AID
129 ASHLEY BLVD
NEW BEDFORD, MA

Database(s) : [ECHO, ENF - MA, EPA LUST, EPA UST, FRS, HIST RELEASE - MA, LUST - MA, RCRA NONGEN, RELEASE - MA, SHWS - MA, SPILLS - MA, UST - MA] ***(cont.)***

Envirosite ID: 2669514
EPA ID: N/R

UST - MA ***(cont.)***

Capacity :	6,000
Contents :	Gasoline
Use :	Motor Vehicle

Date Installed :	1982-05-01
Status Date :	2005-12-20
Status :	Tank Removed
Tank Number :	1
Compartments :	1
Capacity :	6,000
Contents :	Gasoline
Use :	Motor Vehicle

Date Installed :	1982-05-01
Status Date :	2005-12-20
Status :	Tank Removed
Tank Number :	3
Compartments :	1
Capacity :	6,000
Contents :	Gasoline
Use :	Motor Vehicle

Date Installed :	1982-05-01
Status Date :	2005-12-20
Status :	Tank Removed
Tank Number :	2
Compartments :	1
Capacity :	6,000
Contents :	Gasoline
Use :	Motor Vehicle

21J Information

COC Number :	3471
Expiration Date :	2025-03-09
Per-Occurrence Coverage :	1,500,000
Aggregate Coverage :	2,000,000

Due Dates

Due Date :	2026-12-28
Type :	Compliance Certification

Due Date :	2025-06-28
Type :	Third Party Inspection Report (TPIR) inspection pending

Map Id: R87
Direction: N
Distance: 0.699 mi., 3690 ft.
Elevation: 37 ft.
Relative: Lower

Site Name : MOTIVA ENTERPRISES LLC | SHELL SERVICE STATION | NO LOCATION AID
129 ASHLEY BLVD
NEW BEDFORD, MA

Database(s) : [ECHO, ENF - MA, EPA LUST, EPA UST, FRS, HIST RELEASE - MA, LUST - MA, RCRA NONGEN, RELEASE - MA, SHWS - MA, SPILLS - MA, UST - MA] ***(cont.)***

Envirosite ID: 2669514
EPA ID: N/R

UST - MA ***(cont.)***

Enforcement Actions

Date Issued :	2022-09-26
Due Date :	2022-11-10
Date Resolved :	2022-10-12
Status :	Closed (Resolved)
Doc Number :	NON-BO-22-U-502
Type :	N/R
Form Type :	TPIR RTC Completion Report

Date Issued :	2022-07-18
Due Date :	2022-09-01
Date Resolved :	2022-07-27
Status :	Closed (Resolved)
Doc Number :	NON-BO-22-U-252
Type :	N/R
Form Type :	Third Party Inspection Report (TPIR)

Dispensers

Owner Number :	7-8
Sump :	Yes
Sump Sensor Continuously Monitored? :	Yes

Owner Number :	5-6
Sump :	Yes
Sump Sensor Continuously Monitored? :	Yes

Owner Number :	3-4
Sump :	Yes
Sump Sensor Continuously Monitored? :	Yes

Owner Number :	1-2
Sump :	Yes
Sump Sensor Continuously Monitored? :	Yes

Map Id: P88
Direction: NNW
Distance: 0.706 mi., 3726 ft.
Elevation: 61 ft.
Relative: Higher

Site Name : NO LOCATION AID
435 SAWYER ST
NEW BEDFORD, MA 02740

Database(s) : [RELEASE - MA, SHWS - MA]

Envirosite ID: 2691879
EPA ID: N/R

RELEASE - MA

Facility Name : NO LOCATION AID
Facility Address : 435 SAWYER ST, NEW BEDFORD, 027400000

Incident Summary
Release Tracking Number : 4-0013123
Notification Date : 1997-06-18
Category : 120 DY
OFC Town : NEW BEDFORD

Current Status : Response Action Outcome - A site/release where a Permanent or Temporary Solution Statement (formerly RAO Statement) was submitted. This statement asserts that response actions were sufficient to achieve a level of no significant risk or at least ensure that all substantial hazards were eliminated.

Current Date : 1998-06-25
Phase : Phase report not required or not submitted.
OHM : Hazardous Material
Agency Link : Click here for hyperlink provided by the agency.
Last Date in Agency List : 2024-11-18

Source Details
Source : N/R

Location Details
Location : N/R

Chemicals
Chemical : PCB
Amount : 4.03 PPM

Chemical : LEAD
Amount : 1630 PPM

SHWS - MA

Facility Name : NO LOCATION AID
Facility Address : 435 SAWYER ST, NEW BEDFORD, 027400000

Incident Summary
Release Tracking Number : 4-0013123
Notification Date : 1997-06-18
Category : 120 DY
OFC Town : NEW BEDFORD

Map Id: P88
Direction: NNW
Distance: 0.706 mi., 3726 ft.
Elevation: 61 ft.
Relative: Higher

Site Name : NO LOCATION AID
435 SAWYER ST
NEW BEDFORD, MA 02740

Database(s) : [RELEASE - MA, SHWS - MA] ***(cont.)***

Envirosite ID: 2691879
EPA ID: N/R

SHWS - MA ***(cont.)***

Current Status :	Response Action Outcome - A site/release where a Permanent or Temporary Solution Statement (formerly RAO Statement) was submitted. This statement asserts that response actions were sufficient to achieve a level of no significant risk or at least ensure that all substantial hazards were eliminated.
Current Date :	1998-06-25
Phase :	Phase report not required or not submitted.
OHM :	Hazardous Material
Agency Link :	Click here for hyperlink provided by the agency.
Last Date in Agency List :	2024-11-18

Response Action Information

Response Action Type :	RAO Response Action Outcome - RAO
Status :	RAORCD RAO Statement Received
Submittal Date :	1998-06-25
Response Action Type :	RNF Release Notification Form Received
Status :	REPORT Reportable Release or Threat of Release
Submittal Date :	1997-06-18
Response Action Type :	RAO Response Action Outcome - RAO
Status :	FEEREC Fee Received - TFS Use Only
Submittal Date :	1998-06-30
Response Action Type :	NOR
Status :	ISSUED
Submittal Date :	1997-09-22

Chemicals

Chemical :	PCB
Amount :	4.03 PPM
Chemical :	LEAD
Amount :	1630 PPM

Map Id: S89
Direction: SW
Distance: 0.711 mi., 3753 ft.
Elevation: 94 ft.
Relative: Higher

Site Name : CITY OF NEW BEDFORD | NO LOCATION AID | TRINITY DAY ACADEMY
181 HILLMAN STREET
NEW BEDFORD | New Bedford, MA

Database(s) : [ASBESTOS - MA, EJ SCHOOLS, FRS, HIST RELEASE - MA, LEAD - MA, RELEASE - MA, SCHOOLS PUBLIC, SHWS - MA]

Envirosite ID: 2676826
EPA ID: N/R

ASBESTOS - MA

Facility Name :	AMBULANCE GARAGE
Facility Address :	181 HILLMAN STREET, NEW BEDFORD
Project Start Date :	2018-10-30
Project End Date :	2018-10-30
Project ID :	N/R
Form Type :	ANF-001
Project Type :	Renv
Owner Name :	CITY OF NEW BEDFORD
Owner Address :	294 LIBERTY STREET
DLS Contractor ID :	AC000412
DLS Contractor :	ENVIRONMENTAL RESPONSE SERVICES INC
Site Supervisor ID :	AS002290
Site Supervisor :	FRANCISCO J., JR DELGADO
Last Date in Agency List :	2021-11-09

Facility Name :	ANDRE MCCOY GYMNASIUM
Facility Address :	181 HILLMAN STREET, NEW BEDFORD
Project Start Date :	2009-08-03
Project End Date :	2009-08-07
Project ID :	N/R
Form Type :	ANF-001
Project Type :	Renv
Owner Name :	CITY OF NEW BEDFORD
Owner Address :	608 PLEASANT STREET
DLS Contractor ID :	AC000412
DLS Contractor :	ENVIRONMENTAL RESPONSE SERVICES INC
Site Supervisor ID :	AS040170
Site Supervisor :	DENNIS E. CHAPLIN SR.
Last Date in Agency List :	2021-11-09

Facility Name :	ANDRE MCCOY MEMORIAL GYM
Facility Address :	181 HILLMAN STREET, NEW BEDFORD
Project Start Date :	2003-05-05
Project End Date :	2003-06-30
Project ID :	N/R
Form Type :	ANF-001
Project Type :	Renovation
Owner Name :	CITY OF NEW BEDFORD
Owner Address :	133 WILLIAM STREET
DLS Contractor ID :	AC000356
DLS Contractor :	FRANKLIN ANALYTICAL SERVICES
Site Supervisor ID :	AS041340
Site Supervisor :	THOMAS J. MCCOOG JR.
Last Date in Agency List :	2021-11-09

Map Id: S89
Direction: SW
Distance: 0.711 mi., 3753 ft.
Elevation: 94 ft.
Relative: Higher

Site Name : CITY OF NEW BEDFORD | NO LOCATION AID | TRINITY DAY ACADEMY
181 HILLMAN STREET
NEW BEDFORD | New Bedford, MA

Database(s) : [ASBESTOS - MA, EJ SCHOOLS, FRS, HIST RELEASE - MA, LEAD - MA, RELEASE - MA, SCHOOLS PUBLIC, SHWS - MA] ***(cont.)***

Envirosite ID: 2676826
EPA ID: N/R

ASBESTOS - MA ***(cont.)***

Facility Name :	CITY OF NEW BEDFORD
Facility Address :	181 HILLMAN ST, NEW BEDFORD
Project Start Date :	2017-04-07
Project End Date :	2017-04-07
Project ID :	N/R
Form Type :	ANF-001
Project Type :	Repr
Owner Name :	CITY OF NEW BEDFORD
Owner Address :	294 LIBERTY ST
DLS Contractor ID :	AC000746
DLS Contractor :	WHALING CITY ENVIRONMENTAL
Site Supervisor ID :	AS040658
Site Supervisor :	FRANK DELGADO
Last Date in Agency List :	2021-11-09
Project Start Date :	2014-04-11
Project End Date :	2014-04-30
Project ID :	N/R
Form Type :	ANF-001
Project Type :	Renv
Owner Name :	CITY OF NEW BEDFORD
Owner Address :	N/R
DLS Contractor ID :	AC000356
DLS Contractor :	FRANKLIN ANALYTICAL SERVICES
Site Supervisor ID :	AS040141
Site Supervisor :	THOMAS J. MCCOOG SR.
Last Date in Agency List :	2021-11-09
Facility Name :	CITY OF NEW BEDFORD
Facility Address :	181 HILLMAN STREET, NEW BEDFORD
Project Start Date :	2009-10-15
Project End Date :	2009-10-15
Project ID :	N/R
Form Type :	ANF-001
Project Type :	Rpr,Renv
Owner Name :	CITY OF NEW BEDFORD
Owner Address :	608 PLEASANT STREET
DLS Contractor ID :	AC000412
DLS Contractor :	ENVIRONMENTAL RESPONSE SERVICES INC
Site Supervisor ID :	AS040170
Site Supervisor :	DENNIS E. CHAPLIN SR.
Last Date in Agency List :	2021-11-09
Project Start Date :	2021-09-07
Project End Date :	2021-09-07
Project ID :	N/R
Form Type :	ANF-001

Map Id: S89
Direction: SW
Distance: 0.711 mi., 3753 ft.
Elevation: 94 ft.
Relative: Higher

Site Name : CITY OF NEW BEDFORD | NO LOCATION AID | TRINITY DAY ACADEMY
181 HILLMAN STREET
NEW BEDFORD | New Bedford, MA

Database(s) : [ASBESTOS - MA, EJ SCHOOLS, FRS, HIST RELEASE - MA, LEAD - MA, RELEASE - MA, SCHOOLS PUBLIC, SHWS - MA] ***(cont.)***

Envirosite ID: 2676826
EPA ID: N/R

ASBESTOS - MA ***(cont.)***

Project Type :	Repr,Renv
Owner Name :	CITY OF NEW BEDFORD FACILITIES & FLEET MGMT
Owner Address :	294 LIBERTY STREET
DLS Contractor ID :	AC000412
DLS Contractor :	ENVIRONMENTAL RESPONSE SERVICES INC
Site Supervisor ID :	AS002290
Site Supervisor :	FRANCISCO J., JR DELGADO
Last Date in Agency List :	2021-11-09
Facility Name :	DEPT OF FACILITIES & FLEET MGT #4
Facility Address :	181 HILLMAN ST, NEW BEDFORD
Project Start Date :	2014-01-23
Project End Date :	2014-01-30
Project ID :	N/R
Form Type :	ANF-001
Project Type :	Rpr
Owner Name :	CITY OF NEW BEDFORD
Owner Address :	N/R
DLS Contractor ID :	AC000356
DLS Contractor :	FRANKLIN ANALYTICAL SERVICES
Site Supervisor ID :	AS040141
Site Supervisor :	THOMAS J. MCCOOG SR.
Last Date in Agency List :	2021-11-09
Facility Name :	HILLMAN STREET COMPLEX
Facility Address :	181 HILLMAN STREET, NEW BEDFORD
Project Start Date :	2015-05-28
Project End Date :	2015-07-30
Project ID :	N/R
Form Type :	ANF-001
Project Type :	Renv
Owner Name :	CITY OF NEW BEDFORD
Owner Address :	133 WILLIAM STREET
DLS Contractor ID :	AC000631
DLS Contractor :	NG ENVIRONMENTAL CONTRACTORS LLC
Site Supervisor ID :	AS052665
Site Supervisor :	NOLBERTO GALICIA
Last Date in Agency List :	2021-11-09
Project Start Date :	2015-08-19
Project End Date :	2015-09-30
Project ID :	N/R
Form Type :	ANF-001
Project Type :	Renv
Owner Name :	CITY OF NEW BEDFORD
Owner Address :	113 WILLIAM STREET
DLS Contractor ID :	AC000631

Map Id: S89
Direction: SW
Distance: 0.711 mi., 3753 ft.
Elevation: 94 ft.
Relative: Higher

Site Name : CITY OF NEW BEDFORD | NO LOCATION AID | TRINITY DAY ACADEMY
181 HILLMAN STREET
NEW BEDFORD | New Bedford, MA

Database(s) : [ASBESTOS - MA, EJ SCHOOLS, FRS, HIST RELEASE - MA, LEAD - MA, RELEASE - MA, SCHOOLS PUBLIC, SHWS - MA] ***(cont.)***

Envirosite ID: 2676826
EPA ID: N/R

ASBESTOS - MA ***(cont.)***

DLS Contractor :	NG ENVIRONMENTAL CONTRACTORS LLC
Site Supervisor ID :	AS052665
Site Supervisor :	NOLBERTO GALICIA
Last Date in Agency List :	2021-11-09

Project Start Date :	2015-08-19
Project End Date :	2015-09-07
Project ID :	N/R
Form Type :	ANF-001
Project Type :	Renv
Owner Name :	CITY OF NEW BEDFORD
Owner Address :	113 WILLIAM STREET
DLS Contractor ID :	AC000631
DLS Contractor :	NG ENVIRONMENTAL CONTRACTORS LLC
Site Supervisor ID :	AS052665
Site Supervisor :	NOLBERTO GALICIA
Last Date in Agency List :	2021-11-09

Project Start Date :	2015-05-18
Project End Date :	2015-06-18
Project ID :	N/R
Form Type :	ANF-001
Project Type :	Renv
Owner Name :	CITY OF NEW BEDFORD
Owner Address :	133 WILLIAM STREET
DLS Contractor ID :	AC000631
DLS Contractor :	NG ENVIRONMENTAL CONTRACTORS LLC
Site Supervisor ID :	AS052665
Site Supervisor :	NOLBERTO GALICIA
Last Date in Agency List :	2021-11-09

Project Start Date :	2015-05-25
Project End Date :	2015-06-25
Project ID :	N/R
Form Type :	ANF-001
Project Type :	Renv
Owner Name :	CITY OF NEW BEDFORD
Owner Address :	133 WILLIAM STREET
DLS Contractor ID :	AC000631
DLS Contractor :	NG ENVIRONMENTAL CONTRACTORS LLC
Site Supervisor ID :	AS052665
Site Supervisor :	NOLBERTO GALICIA
Last Date in Agency List :	2021-11-09

Project Start Date :	2015-05-28
Project End Date :	2015-06-30
Project ID :	N/R
Form Type :	ANF-001
Project Type :	Renv
Owner Name :	CITY OF NEW BEDFORD

Map Id: S89
Direction: SW
Distance: 0.711 mi., 3753 ft.
Elevation: 94 ft.
Relative: Higher

Site Name : CITY OF NEW BEDFORD | NO LOCATION AID | TRINITY DAY ACADEMY
181 HILLMAN STREET
NEW BEDFORD | New Bedford, MA

Database(s) : [ASBESTOS - MA, EJ SCHOOLS, FRS, HIST RELEASE - MA, LEAD - MA, RELEASE - MA, SCHOOLS PUBLIC, SHWS - MA] ***(cont.)***

Envirosite ID: 2676826
EPA ID: N/R

ASBESTOS - MA ***(cont.)***

Owner Address :	133 WILLIAM STREET
DLS Contractor ID :	AC000631
DLS Contractor :	NG ENVIRONMENTAL CONTRACTORS LLC
Site Supervisor ID :	AS052665
Site Supervisor :	NOLBERTO GALICIA
Last Date in Agency List :	2021-11-09
Facility Name :	MUNICIPAL BUILDING
Facility Address :	181 HILLMAN ST, NEW BEDFORD
Project Start Date :	2023-05-09
Project End Date :	2023-05-19
Project ID :	N/R
Form Type :	ANF-001
Project Type :	Repr
Owner Name :	CITY OF NEW BEDFORD
Owner Address :	294 LIBERTY ST
DLS Contractor ID :	AC000356
DLS Contractor :	FRANKLIN ANALYTICAL SERVICES
Site Supervisor ID :	AS040141
Site Supervisor :	THOMAS J. MCCOOG SR.
Last Date in Agency List :	2023-08-17
Facility Name :	NEW BEDFORD HILLMAN ST 1 ST FLE RENO
Facility Address :	181 HILLMAN STREET, NEW BEDFORD
Project Start Date :	2020-09-11
Project End Date :	2020-10-11
Project ID :	N/R
Form Type :	ANF-001
Project Type :	Renv
Owner Name :	CITY OF NEW BEDFORD
Owner Address :	133 WILLIAM STREET
DLS Contractor ID :	AC000733
DLS Contractor :	INFINITY ABATEMENT SERVICES INC
Site Supervisor ID :	AS001078
Site Supervisor :	MAURICIO FERREIRA
Last Date in Agency List :	2021-11-09
Project Start Date :	2020-12-28
Project End Date :	2020-12-28
Project ID :	N/R
Form Type :	ANF-001
Project Type :	Renv
Owner Name :	CITY OF NEW BEDFORD
Owner Address :	133 WILLIAM STREET
DLS Contractor ID :	AC000733
DLS Contractor :	INFINITY ABATEMENT SERVICES INC
Site Supervisor ID :	AS001078

Map Id: S89
Direction: SW
Distance: 0.711 mi., 3753 ft.
Elevation: 94 ft.
Relative: Higher

Site Name : CITY OF NEW BEDFORD | NO LOCATION AID | TRINITY DAY ACADEMY
181 HILLMAN STREET
NEW BEDFORD | New Bedford, MA

Database(s) : [ASBESTOS - MA, EJ SCHOOLS, FRS, HIST RELEASE - MA, LEAD - MA, RELEASE - MA, SCHOOLS PUBLIC, SHWS - MA] ***(cont.)***

Envirosite ID: 2676826
EPA ID: N/R

ASBESTOS - MA ***(cont.)***

Site Supervisor :	MAURICIO FERREIRA
Last Date in Agency List :	2021-11-09
Project Start Date :	2020-12-28
Project End Date :	2020-12-30
Project ID :	N/R
Form Type :	ANF-001
Project Type :	Renv
Owner Name :	CITY OF NEW BEDFORD
Owner Address :	133 WILLIAM STREET
DLS Contractor ID :	AC000733
DLS Contractor :	INFINITY ABATEMENT SERVICES INC
Site Supervisor ID :	AS001078
Site Supervisor :	MAURICIO FERREIRA
Last Date in Agency List :	2021-11-09
Facility Name :	PARENTING TEENS PROG. BLDG.
Facility Address :	181 HILLMAN STREET, NEW BEDFORD
Project Start Date :	2008-08-27
Project End Date :	2008-08-29
Project ID :	N/R
Form Type :	ANF-001
Project Type :	Rpr
Owner Name :	NEW BEDFORD PUBLIC SCHOOLS
Owner Address :	455 COUNTY STREET
DLS Contractor ID :	AC000412
DLS Contractor :	ENVIRONMENTAL RESPONSE SERVICES INC
Site Supervisor ID :	AS040170
Site Supervisor :	DENNIS E. CHAPLIN SR.
Last Date in Agency List :	2021-11-09

EJ SCHOOLS

Facility Name :	Trinity Day Academy
Facility Address :	181 Hillman Street, New Bedford, MA 02740
NCES School ID :	250843002590
LEA ID :	2508430
School Year :	2021-2022
Latitude :	41.638928
Longitude :	-70.937009

FRS

Facility Name :	WEST SIDE JR./SR. HIGH SCHOOL
Facility Address :	181 HILLMAN STREET, NEW BEDFORD, MA 02740-4346
County :	BRISTOL

Map Id: S89
Direction: SW
Distance: 0.711 mi., 3753 ft.
Elevation: 94 ft.
Relative: Higher

Site Name : CITY OF NEW BEDFORD | NO LOCATION AID | TRINITY DAY ACADEMY
181 HILLMAN STREET
NEW BEDFORD | New Bedford, MA

Database(s) : [ASBESTOS - MA, EJ SCHOOLS, FRS, HIST RELEASE - MA, LEAD - MA, RELEASE - MA, SCHOOLS PUBLIC, SHWS - MA] ***(cont.)***

Envirosite ID: 2676826
EPA ID: N/R

FRS ***(cont.)***

Site Details

Registry ID :	110038957894
FRS Facility URL :	Click here for hyperlink provided by the agency.
Last Date in Agency List :	2024-12-16

Source Description

Source Description :

The MA-EPICS is the central repository for all environmental protection data for the State of Massachusetts.

FRS Environmental Interest

Source and System ID :	MA-EPICS - 54627

HIST RELEASE - MA

Facility Address :	181 HILLMAN ST, NEW BEDFORD
Notification Date :	2005-11-21
RTN Number :	4-19478
Assoc ID :	N/R
Source :	PIPE
Category :	TWO HR
Location Aid :	NO LOCATION AID
Location :	MUNICIPAL
Municipality :	NEW BEDFORD
Last Date in Agency List :	2015-04-09

Chemical Information

Chemical :	#4 FUEL OIL 10.0 GAL

LEAD - MA

Facility Address :	181 HILLMAN ST, NEW BEDFORD
Activity Date :	1999-02-22
Activity Type :	N/R
Activity Description :	Comprehensive Initial Inspection
Outcome Description :	Hazards Found
Unit :	2
Community :	NEW BEDFORD
Start Work Date :	N/R
Last Date in Agency List :	2022-08-22

Map Id: S89
Direction: SW
Distance: 0.711 mi., 3753 ft.
Elevation: 94 ft.
Relative: Higher

Site Name : CITY OF NEW BEDFORD | NO LOCATION AID | TRINITY DAY ACADEMY
181 HILLMAN STREET
NEW BEDFORD | New Bedford, MA

Database(s) : [ASBESTOS - MA, EJ SCHOOLS, FRS, HIST RELEASE - MA, LEAD - MA, RELEASE - MA, SCHOOLS PUBLIC, SHWS - MA] ***(cont.)***

Envirosite ID: 2676826
EPA ID: N/R

LEAD - MA ***(cont.)***

Activity Date :	1991-06-15
Activity Type :	N/R
Activity Description :	Comprehensive Initial Inspection
Outcome Description :	Hazards Found
Unit :	2B
Community :	NEW BEDFORD
Start Work Date :	N/R
Last Date in Agency List :	2022-08-22

Activity Date :	1991-06-15
Activity Type :	N/R
Activity Description :	Comprehensive Initial Inspection
Outcome Description :	Hazards Found
Unit :	3B
Community :	NEW BEDFORD
Start Work Date :	N/R
Last Date in Agency List :	2022-08-22

Activity Date :	1991-06-15
Activity Type :	N/R
Activity Description :	Comprehensive Initial Inspection
Outcome Description :	Hazards Found
Unit :	1B
Community :	NEW BEDFORD
Start Work Date :	N/R
Last Date in Agency List :	2022-08-22

Facility Address :	181 HILLMAN ST, NEW BEDFORD, 02740

Activity Date :	2006-02-21
Activity Type :	N/R
Activity Description :	Letter of Full Initial Insp Compliance
Outcome Description :	Issued
Unit :	DAYCARE
Community :	NEW BEDFORD
Start Work Date :	N/R
Last Date in Agency List :	2022-08-22

Activity Date :	2006-02-21
Activity Type :	N/R
Activity Description :	Comprehensive Initial Inspection
Outcome Description :	No Hazards Found
Unit :	DAYCARE
Community :	NEW BEDFORD
Start Work Date :	N/R
Last Date in Agency List :	2022-08-22

Map Id: S89
Direction: SW
Distance: 0.711 mi., 3753 ft.
Elevation: 94 ft.
Relative: Higher

Site Name : CITY OF NEW BEDFORD | NO LOCATION AID | TRINITY DAY ACADEMY
181 HILLMAN STREET
NEW BEDFORD | New Bedford, MA

Database(s) : [ASBESTOS - MA, EJ SCHOOLS, FRS, HIST RELEASE - MA, LEAD - MA, RELEASE - MA, SCHOOLS PUBLIC, SHWS - MA] ***(cont.)***

Envirosite ID: 2676826
EPA ID: N/R

RELEASE - MA

Facility Name :	NO LOCATION AID
Facility Address :	181 HILLMAN ST, NEW BEDFORD, 027400000

Incident Summary

Release Tracking Number :	4-0019478
Notification Date :	2005-11-21
Category :	TWO HR
OFC Town :	NEW BEDFORD
Current Status :	Response Action Outcome - A site/release where a Permanent or Temporary Solution Statement (formerly RAO Statement) was submitted. This statement asserts that response actions were sufficient to achieve a level of no significant risk or at least ensure that all substantial hazards were eliminated.
Current Date :	2009-04-17
Phase :	Phase II: Comprehensive Site Assessment. During Phase II, the risks posed to public health, welfare, and the environment are determined.
OHM :	Oil
Agency Link :	Click here for hyperlink provided by the agency.
Last Date in Agency List :	2024-11-18

Source Details

Source :	PIPE

Location Details

Location :	MUNICIPAL

Chemicals

Chemical :	#4 FUEL OIL
Amount :	10 GAL

SCHOOLS PUBLIC

Facility Name :	TRINITY DAY ACADEMY
Facility Address :	181 HILLMAN STREET, NEW BEDFORD, MA 02740
County :	BRISTOL
NCES ID :	250843002590
TYPE ID :	1
Status :	1
Population :	97

Map Id: S89
Direction: SW
Distance: 0.711 mi., 3753 ft.
Elevation: 94 ft.
Relative: Higher

Site Name : CITY OF NEW BEDFORD | NO LOCATION AID | TRINITY DAY ACADEMY
181 HILLMAN STREET
NEW BEDFORD | New Bedford, MA

Database(s) : [ASBESTOS - MA, EJ SCHOOLS, FRS, HIST RELEASE - MA, LEAD - MA, RELEASE - MA, SCHOOLS PUBLIC, SHWS - MA] ***(cont.)***

Envirosite ID: 2676826
EPA ID: N/R

SCHOOLS PUBLIC ***(cont.)***

NAICS Code :	611110
NAICS Desc :	ELEMENTARY AND SECONDARY SCHOOLS
Level :	HIGH
Enrollment :	83
ST Grade :	05
End Grade :	12
FT Teacher :	14
Telephone :	(508) 997-4511
County Fips :	25005
Country :	USA
District ID :	2508430
Shelter ID :	NOT AVAILABLE
Souce Date :	2024-01-31
Val Date :	2016-04-18
Source :	Click here for hyperlink provided by the agency.
Latitude :	41.638902
Longitude :	-70.937058
Last Date in Agency List :	2024-06-24

SHWS - MA

Facility Name :	NO LOCATION AID
Facility Address :	181 HILLMAN ST, NEW BEDFORD, 027400000

Incident Summary

Release Tracking Number :	4-0019478
Notification Date :	2005-11-21
Category :	TWO HR
OFC Town :	NEW BEDFORD
Current Status :	Response Action Outcome - A site/release where a Permanent or Temporary Solution Statement (formerly RAO Statement) was submitted. This statement asserts that response actions were sufficient to achieve a level of no significant risk or at least ensure that all substantial hazards were eliminated.
Current Date :	2009-04-17
Phase :	Phase II: Comprehensive Site Assessment. During Phase II, the risks posed to public health, welfare, and the environment are determined.
OHM :	Oil
Agency Link :	Click here for hyperlink provided by the agency.
Last Date in Agency List :	2024-11-18

Source Details

Source :	PIPE

Map Id: S89
Direction: SW
Distance: 0.711 mi., 3753 ft.
Elevation: 94 ft.
Relative: Higher

Site Name : CITY OF NEW BEDFORD | NO LOCATION AID | TRINITY DAY ACADEMY
181 HILLMAN STREET
NEW BEDFORD | New Bedford, MA

Database(s) : [ASBESTOS - MA, EJ SCHOOLS, FRS, HIST RELEASE - MA, LEAD - MA, RELEASE - MA, SCHOOLS PUBLIC, SHWS - MA] ***(cont.)***

Envirosite ID: 2676826
EPA ID: N/R

SHWS - MA ***(cont.)***

Location Details
Location : MUNICIPAL

Response Action Information
Response Action Type : TCLASS Tier Classification
Status : TIERII Tier 2 Classification
Submittal Date : 2007-03-12

Response Action Type : NOR
Status : ISSUED
Submittal Date : 2005-11-29

Response Action Type : RNF Release Notification Form Received
Status : REPORT Reportable Release or Threat of Release
Submittal Date : 2007-03-19

Response Action Type : RLFA
Status : FLDD1A
Submittal Date : 2005-11-25

Response Action Type : RLFA
Status : FLDRAN
Submittal Date : 2005-11-28

Response Action Type : RLFA
Status : FOLOFF
Submittal Date : 2005-11-22

Response Action Type : RAO Response Action Outcome - RAO
Status : TSAUD Level I - Technical Screen Audit
Submittal Date : 2009-05-15

Response Action Type : RAO Response Action Outcome - RAO
Status : RAORCD RAO Statement Received
Submittal Date : 2009-04-17

Response Action Type : TCLASS Tier Classification
Status : RECPT Transmittal or Notification Received
Submittal Date : 2007-03-12

Response Action Type : C&E
Status : NON

Map Id: S89
Direction: SW
Distance: 0.711 mi., 3753 ft.
Elevation: 94 ft.
Relative: Higher

Site Name : CITY OF NEW BEDFORD | NO LOCATION AID | TRINITY DAY ACADEMY
181 HILLMAN STREET
NEW BEDFORD | New Bedford, MA

Database(s) : [ASBESTOS - MA, EJ SCHOOLS, FRS, HIST RELEASE - MA, LEAD - MA, RELEASE - MA, SCHOOLS PUBLIC, SHWS - MA] ***(cont.)***

Envirosite ID: 2676826
EPA ID: N/R

SHWS - MA ***(cont.)***

Submittal Date : 2007-03-08

Response Action Type : PHASEI Phase 1
Status : TSAUD Level I - Technical Screen Audit
Submittal Date : 2007-10-15

Response Action Type : PHASEI Phase 1
Status : CSRCVD Completion Statement Received
Submittal Date : 2007-03-12

Response Action Type : RLFA
Status : FOLOFF
Submittal Date : 2005-12-06

Chemicals
Chemical : #4 FUEL OIL
Amount : 10 GAL

Map Id: T90
Direction: S
Distance: 0.716 mi., 3784 ft.
Elevation: 105 ft.
Relative: Higher

Site Name : TEDDYS SERVICE STATION FMR | SAMS MOBIL | COUNTY STREET MOBIL INC
490 COUNTY ST
NEW BEDFORD, MA

Database(s) : [ECHO, ENF - MA, EPA LUST, EPA UST, FRS, HIST RELEASE - MA, HIST UST - MA, HWG - MA, LUST - MA, MANIFEST EPA, RELEASE - MA, SHWS - MA, SPILLS - MA, UST - MA]

Envirosite ID: 2691077
EPA ID: N/R

ECHO

Facility Name : SAMS MOBIL
Facility Address : 490 COUNTY ST, NEW BEDFORD, MA 02740
County : BRISTOL

Last Inspection Date : N/R
Registry ID : 110024839031
FIPS Code : 25005
EPA Region : 01
Inspection Count : 0
Last Inspection Days : N/R

Map Id: T90
Direction: S
Distance: 0.716 mi., 3784 ft.
Elevation: 105 ft.
Relative: Higher

Site Name : TEDDYS SERVICE STATION FMR | SAMS MOBIL | COUNTY STREET MOBIL INC
490 COUNTY ST
NEW BEDFORD, MA

Database(s) : [ECHO, ENF - MA, EPA LUST, EPA UST, FRS, HIST RELEASE - MA, HIST UST - MA, HWG - MA, LUST - MA, MANIFEST EPA, RELEASE - MA, SHWS - MA, SPILLS - MA, UST - MA] ***(cont.)***

Envirosite ID: 2691077
EPA ID: N/R

ECHO ***(cont.)***

Informal Count :	0
Last Informal Action Date :	N/R
Formal Action Count :	0
Last Formal Action Date :	N/R
Total Penalties :	0
Penalty Count :	N/R
Last Penalty Date :	N/R
Last Penalty Amount :	N/R
QTRS IN NC :	0
Programs IN SNC :	0
Current Compliance Status :	No Violation Identified
Three-Year Compliance Status :	_____
Collection Method :	ADDRESS MATCHING-HOUSE NUMBER
Reference Point :	CENTER OF A FACILITY OR STATION
Accuracy Meters :	30
Derived Tribes :	Mashpee Wampanoag Tribe - 18 mile(s), Wampanoag Tribe of Gay Head (Aquinnah) - 21 mile(s)
Derived HUC :	01090002
Derived WBD :	010900020401
Derived STCTY FIPS :	25005
Derived Zip :	02740
Derived CD113 :	09
Derived CB2010 :	250056518001021
MYRTK Universe :	NNN
NPDES IDs :	N/R
CWA Permit Types :	N/R
CWA Compliance Tracking :	N/R
CWA NAICS :	N/R
CWA SICS :	N/R
CWA Inspection Count :	N/R
CWA Last Inspection Days :	N/R
CWA Informal Count :	N/R
CWA Formal Action Count :	N/R
CWA Last Formal Action Date :	N/R
CWA Penalties :	N/R
CWA Last Penalty Date :	N/R
CWA Last Penalty Amount :	N/R
CWA Quarters IN NC :	N/R
CWA Current Compliance Status :	N/R
CWA Current SNC Flag :	N
CWA 13 Quarters Compliance Status :	N/R
CWA 13 Quarters Effluent Exceedances:	N/R
CWA Three-Year QNCR Codes :	N/R
DFR URL :	Click here for hyperlink provided by the agency.
Facility SIC :	N/R
Facility NAICS :	N/R
Facility Last Inspection EPA Date :	N/R
Facility Last Inspection State Date :	N/R
Facility Last Formal Act EPA Date :	N/R
Facility Last Formal Act State Date :	N/R

Map Id: T90
Direction: S
Distance: 0.716 mi., 3784 ft.
Elevation: 105 ft.
Relative: Higher

Site Name : TEDDYS SERVICE STATION FMR | SAMS MOBIL | COUNTY STREET MOBIL INC
490 COUNTY ST
NEW BEDFORD, MA

Database(s) : [ECHO, ENF - MA, EPA LUST, EPA UST, FRS, HIST RELEASE - MA, HIST UST - MA, HWG - MA, LUST - MA, MANIFEST EPA, RELEASE - MA, SHWS - MA, SPILLS - MA, UST - MA] ***(cont.)***

Envirosite ID: 2691077
EPA ID: N/R

ECHO ***(cont.)***

Facility Last Informal Act EPA Date :	N/R
Facility Last Informal Act State Date:	N/R
Facility Federal Agency :	N/R
TRI Reporter :	N/R
Facility Imp Water Flag :	N/R
Current SNC Flag :	N
Indian County Flag :	N
Federal Flag :	N/R
US Mexico Border Flag :	N/R
Chesapeak Bay Flag :	N/R
AIR Flag :	N
NPDES Flag :	N
SDWIS Flag :	N
RCRA Flag :	Y
TRI Flag :	N
GHG Flag :	N
Major Flag :	N/R
Active Flag :	Y
NAA Flag :	Y
Latitude :	41.6367
Longitude :	-70.93075
Last Date in Agency List :	2025-02-19

ENF - MA

Facility Name :	COUNTY STREET MOBIL INC
Facility Address :	490 COUNTY ST, NEW BEDFORD
Issued Date :	2019-10-21
Program :	REGULATED ACTIVITY(S)
Penalty Assessed :	N/R
Type of Enforcement :	Notice Of Non-Compliance
Last Date in Agency List :	2024-10-07
Issued Date :	2017-08-31
Program :	REGULATED ACTIVITY(S)
Penalty Assessed :	N/R
Type of Enforcement :	Reporting Penalty Assessment Notice
Last Date in Agency List :	2024-10-07
Issued Date :	2016-08-29
Program :	REGULATED ACTIVITY(S)
Penalty Assessed :	N/R
Type of Enforcement :	Notice Of Non-Compliance
Last Date in Agency List :	2024-10-07

Map Id: T90
Direction: S
Distance: 0.716 mi., 3784 ft.
Elevation: 105 ft.
Relative: Higher

Site Name : TEDDYS SERVICE STATION FMR | SAMS MOBIL | COUNTY STREET MOBIL INC
490 COUNTY ST
NEW BEDFORD, MA

Database(s) : [ECHO, ENF - MA, EPA LUST, EPA UST, FRS, HIST RELEASE - MA, HIST UST - MA, HWG - MA, LUST - MA, MANIFEST EPA, RELEASE - MA, SHWS - MA, SPILLS - MA, UST - MA] ***(cont.)***

Envirosite ID: 2691077
EPA ID: N/R

ENF - MA ***(cont.)***

Issued Date :	2011-06-14
Program :	REGULATED ACTIVITY(S)
Penalty Assessed :	N/R
Type of Enforcement :	Notice Of Non-Compliance
Last Date in Agency List :	2024-10-07

EPA LUST

Facility Name :	TEDDYS SERVICE STATION FMR
Facility Address :	490 COUNTY ST, NEW BEDFORD, Massachusetts 27405115
County :	N/R
Facility ID :	N/R
LUST ID :	MA4-0018056
Reported Date :	2003-10-03
Status :	No Further Action
Substance :	N/R
Closed With Residual Contamination (Tribal Only):	N/R
NFA_Letter (Tribal Only) :	N/R
Tribe (Tribal Only) :	N/R
EPA Region :	1
Estimated Population within 1500ft :	2771
Estimated Private Domestic Wells within 1500ft:	0
Within Source Water Protection Area (SPA):	No
SPA Public Water System and Facility ID:	N/R
SPA Water Type :	N/R
SPA Facility Type :	N/R
SPA HUC12 :	N/R
Within Groundwater Wellhead Protection Area (WHPA):	No
WHPA Public Water System and Facility ID:	N/R
WHPA Water Type :	N/R
WHPA Facility Type :	N/R
WHPA HUC12 :	N/R
Within Estimated 100-year Floodplain:	No
Latitude :	41.63670271
Longitude :	-70.9307140199999
Last Date in Agency List :	2024-05-23

EPA UST

Facility Name :	SAMS MOBIL
Facility Address :	490 COUNTY ST, NEW BEDFORD, Massachusetts 2740
County :	N/R

Map Id: T90
Direction: S
Distance: 0.716 mi., 3784 ft.
Elevation: 105 ft.
Relative: Higher

Site Name : TEDDYS SERVICE STATION FMR | SAMS MOBIL | COUNTY STREET MOBIL INC
490 COUNTY ST
NEW BEDFORD, MA

Database(s) : [ECHO, ENF - MA, EPA LUST, EPA UST, FRS, HIST RELEASE - MA, HIST UST - MA, HWG - MA, LUST - MA, MANIFEST EPA, RELEASE - MA, SHWS - MA, SPILLS - MA, UST - MA] ***(cont.)***

Envirosite ID: 2691077
EPA ID: N/R

EPA UST ***(cont.)***

Facility ID :	MA3404
Facility Status :	Open UST(s)
Open USTs :	3
Closed USTs :	12
Temporarily Out of Service USTs :	0
Date of Last Inspection :	N/R
EPA Region :	1
Tribe :	N/R
Facility ID 2 :	N/R
Latitude :	41.63688
Longitude :	-70.9304
Last Date in Agency List :	2024-05-22

Tank Details

Tank ID :	MA3404_1
Tank Status :	Closed
Installation Date :	1951-04-29
Removal Date :	1988-03-28
Capacity :	2000
Substances :	Gasoline
Tank Wall Type :	N/R

Tank ID :	MA3404_10
Tank Status :	Closed
Installation Date :	1988-04-01
Removal Date :	2016-04-25
Capacity :	6280
Substances :	Gasoline
Tank Wall Type :	Single

Tank ID :	MA3404_11
Tank Status :	Closed
Installation Date :	1981-05-01
Removal Date :	2016-04-25
Capacity :	4000
Substances :	Gasoline
Tank Wall Type :	Single

Tank ID :	MA3404_12
Tank Status :	Closed
Installation Date :	1988-04-01
Removal Date :	2016-04-25
Capacity :	1000
Substances :	Diesel
Tank Wall Type :	Single

Map Id: T90
Direction: S
Distance: 0.716 mi., 3784 ft.
Elevation: 105 ft.
Relative: Higher

Site Name : TEDDYS SERVICE STATION FMR | SAMS MOBIL | COUNTY STREET MOBIL INC
490 COUNTY ST
NEW BEDFORD, MA

Database(s) : [ECHO, ENF - MA, EPA LUST, EPA UST, FRS, HIST RELEASE - MA, HIST UST - MA, HWG - MA, LUST - MA, MANIFEST EPA, RELEASE - MA, SHWS - MA, SPILLS - MA, UST - MA] ***(cont.)***

Envirosite ID: 2691077
EPA ID: N/R

EPA UST ***(cont.)***

Tank ID :	MA3404_13
Tank Status :	Closed
Installation Date :	1988-04-01
Removal Date :	2016-04-25
Capacity :	12000
Substances :	Waste Oil
Tank Wall Type :	Single

Tank ID :	MA3404_14
Tank Status :	Open
Installation Date :	2016-05-01
Removal Date :	N/R
Capacity :	4000
Substances :	Gasoline
Tank Wall Type :	Double

Tank ID :	MA3404_15
Tank Status :	Open
Installation Date :	2016-05-01
Removal Date :	N/R
Capacity :	8000
Substances :	Gasoline
Tank Wall Type :	Double

Tank ID :	MA3404_16
Tank Status :	Open
Installation Date :	2016-05-01
Removal Date :	N/R
Capacity :	9000
Substances :	Diesel
Tank Wall Type :	Double

Tank ID :	MA3404_2
Tank Status :	Closed
Installation Date :	1951-04-29
Removal Date :	1988-03-28
Capacity :	3000
Substances :	Gasoline
Tank Wall Type :	N/R

Tank ID :	MA3404_3
Tank Status :	Closed
Installation Date :	1956-04-28
Removal Date :	1988-03-28
Capacity :	3000
Substances :	Gasoline

Map Id: T90
Direction: S
Distance: 0.716 mi., 3784 ft.
Elevation: 105 ft.
Relative: Higher

Site Name : TEDDYS SERVICE STATION FMR | SAMS MOBIL | COUNTY STREET MOBIL INC
490 COUNTY ST
NEW BEDFORD, MA

Database(s) : [ECHO, ENF - MA, EPA LUST, EPA UST, FRS, HIST RELEASE - MA, HIST UST - MA, HWG - MA, LUST - MA, MANIFEST EPA, RELEASE - MA, SHWS - MA, SPILLS - MA, UST - MA] ***(cont.)***

Envirosite ID: 2691077
EPA ID: N/R

EPA UST ***(cont.)***

Tank Wall Type :	N/R

Tank ID :	MA3404_4
Tank Status :	Closed
Installation Date :	1956-04-28
Removal Date :	1988-03-28
Capacity :	6000
Substances :	Gasoline
Tank Wall Type :	N/R

Tank ID :	MA3404_5
Tank Status :	Closed
Installation Date :	1982-04-28
Removal Date :	1988-03-28
Capacity :	4000
Substances :	Gasoline
Tank Wall Type :	N/R

Tank ID :	MA3404_6
Tank Status :	Closed
Installation Date :	1971-04-29
Removal Date :	1988-03-28
Capacity :	275
Substances :	Diesel
Tank Wall Type :	N/R

Tank ID :	MA3404_7
Tank Status :	Closed
Installation Date :	1956-04-28
Removal Date :	1988-03-28
Capacity :	8050
Substances :	Waste Oil
Tank Wall Type :	N/R

Tank ID :	MA3404_9
Tank Status :	Closed
Installation Date :	1988-04-01
Removal Date :	2016-04-25
Capacity :	8050
Substances :	Gasoline
Tank Wall Type :	Single

FRS

Facility Name :	SAMS MOBIL
Facility Address :	490 COUNTY ST, NEW BEDFORD, MA 027400000

Map Id: T90
Direction: S
Distance: 0.716 mi., 3784 ft.
Elevation: 105 ft.
Relative: Higher

Site Name : TEDDYS SERVICE STATION FMR | SAMS MOBIL | COUNTY STREET MOBIL INC
490 COUNTY ST
NEW BEDFORD, MA

Database(s) : [ECHO, ENF - MA, EPA LUST, EPA UST, FRS, HIST RELEASE - MA, HIST UST - MA, HWG - MA, LUST - MA, MANIFEST EPA, RELEASE - MA, SHWS - MA, SPILLS - MA, UST - MA] ***(cont.)***

Envirosite ID: 2691077
EPA ID: N/R

FRS ***(cont.)***

County : BRISTOL

Site Details
Registry ID : 110024839031
FRS Facility URL : Click here for hyperlink provided by the agency.
Last Date in Agency List : 2024-12-16

Source Description

Source Description :

The MA-EPICS is the central repository for all environmental protection data for the State of Massachusetts.

Source Description :

RCRAInfo is EPA's comprehensive information system that supports the Resource Conservation and Recovery Act (RCRA) of 1976 and the Hazardous and Solid Waste Amendments (HSWA) of 1984 through the tracking of events and activities related to facilities that generate, transport, and treat, store, or dispose of hazardous waste. RCRAInfo allows RCRA program staff to track the notification, permit, compliance, and corrective action activities required under RCRA. RCRAInfo also supports generation of the National Hazardous Waste Biennial Report. All generators and treatment, storage, and disposal facilities who handle hazardous waste are required to report to the EPA Administrator at least once every two years to support creation of the Biennial Report.

FRS Environmental Interest
Source and System ID : MA-EPICS - 391897
RCRAINFO - MAV000007661

HIST RELEASE - MA

Facility Address : 490 COUNTY ST, NEW BEDFORD

Notification Date : 2003-10-03
RTN Number : 4-18056
Assoc ID : N/R
Source : UST
Category : 72 HR
Location Aid : TEDDYS SERVICE STATION FMR
Location : COMMERCIAL
Municipality : NEW BEDFORD
Last Date in Agency List : 2015-04-09

Map Id: T90
Direction: S
Distance: 0.716 mi., 3784 ft.
Elevation: 105 ft.
Relative: Higher

Site Name : TEDDYS SERVICE STATION FMR | SAMS MOBIL | COUNTY STREET MOBIL INC
490 COUNTY ST
NEW BEDFORD, MA

Database(s) : [ECHO, ENF - MA, EPA LUST, EPA UST, FRS, HIST RELEASE - MA, HIST UST - MA, HWG - MA, LUST - MA, MANIFEST EPA, RELEASE - MA, SHWS - MA, SPILLS - MA, UST - MA] ***(cont.)***

Envirosite ID: 2691077
EPA ID: N/R

HIST RELEASE - MA ***(cont.)***

Chemical Information

Chemical :	GASOLINE 1.3 INCH

HIST UST - MA

Facility Name :	COUNTY ST MOBIL INC
Facility Address :	490 COUNTY ST, NEW BEDFORD, MA 02740
County :	BRISTOL
Facility ID :	3404
Owner ID :	9570
Last Update Date :	2004-09-23
Inspection Date :	2012-04-24
COC Exp Date :	2015-05-26
COC Status :	N/R
Description :	Gas Station
Fire Department :	5201
UST Overfill Prevention :	Yes
UST Spills Prevention :	Yes
Workphone :	(508) 993-6534
Contact Name :	BASSAM YOUNES
Contact Address :	49 HIGHLAND ST, MILFORD, MA 01757
OPERTRAIN :	N/R
Last Date in Agency List :	2014-03-05

Owner Details

Owner ID :	9570
Owner Name :	N/R
Owner Address :	N/R

Tank Details

Date Installed :	N/R
Status Date :	N/R
Tank ID :	N/R
Facility ID :	3404
Status :	N/R
Serial Number :	N/R
Aboveground :	N/R
Capacity :	N/R
Contents :	N/R
Use :	N/R
Tank Material :	N/R
Tank Type :	N/R
Tank Leak Detect :	N/R
Pipe Leak Detect :	N/R
Pipe Material :	N/R

Map Id: T90
Direction: S
Distance: 0.716 mi., 3784 ft.
Elevation: 105 ft.
Relative: Higher

Site Name : TEDDYS SERVICE STATION FMR | SAMS MOBIL | COUNTY STREET MOBIL INC
490 COUNTY ST
NEW BEDFORD, MA

Database(s) : [ECHO, ENF - MA, EPA LUST, EPA UST, FRS, HIST RELEASE - MA, HIST UST - MA, HWG - MA, LUST - MA, MANIFEST EPA, RELEASE - MA, SHWS - MA, SPILLS - MA, UST - MA] ***(cont.)***

Envirosite ID: 2691077
EPA ID: N/R

HIST UST - MA ***(cont.)***

Pipe Type : N/R

HWG - MA

Facility Name : SAMS MOBIL
Facility Address : 490 COUNTY ST, NEW BEDFORD, MA 02740

EPA ID : MAV000007661
2nd Name : N/R
Phone : N/R
RCRA Generator Status : VSQG
State Generator Status : SQG-MA
Last Date in Agency List : 2025-03-18

LUST - MA

Facility Name : TEDDYS SERVICE STATION FMR
Facility Address : 490 COUNTY ST, NEW BEDFORD, 027405115

Incident Information

Notification Date : 2003-10-03
Release Tracking Number : 4-0018056
Category : 72 HR
OFC Town : NEW BEDFORD

Current Status : Response Action Outcome - A site/release where a Permanent or Temporary Solution Statement (formerly RAO Statement) was submitted. This statement asserts that response actions were sufficient to achieve a level of no significant risk or at least ensure that all substantial hazards were eliminated.

Current Date : 2010-12-06

Phase : Phase V: Operation, Maintenance, and/or Monitoring. During Phase V, long-term treatment processes are implemented and monitored to track cleanup progress.

OHM : Oil
Agency Link : Click here for hyperlink provided by the agency.
Last Date in Agency List : 2024-11-18

Source Details

Source : UST

Map Id: T90
Direction: S
Distance: 0.716 mi., 3784 ft.
Elevation: 105 ft.
Relative: Higher

Site Name : TEDDYS SERVICE STATION FMR | SAMS MOBIL | COUNTY STREET MOBIL INC
490 COUNTY ST
NEW BEDFORD, MA

Database(s) : [ECHO, ENF - MA, EPA LUST, EPA UST, FRS, HIST RELEASE - MA, HIST UST - MA, HWG - MA, LUST - MA, MANIFEST EPA, RELEASE - MA, SHWS - MA, SPILLS - MA, UST - MA] ***(cont.)***

Envirosite ID: 2691077
EPA ID: N/R

LUST - MA ***(cont.)***

Location Details
Location : COMMERCIAL

Chemicals
Chemical : GASOLINE
Amount : 1.25 INCH

MANIFEST EPA

Manifest Details

Manifest Number :	021094343JJK
Shipped Date :	2019-08-16
Updated Date :	2019-08-23
Received Date :	2019-08-16
Status :	Signed
Generator ID :	MAV000007661
Generator Name :	SAM'S MOBIL
Generator Address :	490 COUNTY ST, NEW BEDFORD, MA 02740
Generator Mailing :	490 COUNTY ST, NEW BEDFORD, MA 02740
Generator Contact :	N/R
Destination ID :	RIR000500025
Destination Name :	WESTERN OIL INC
Destination Mailing :	PO BOX 518, LINCOLN, RI 02865
Destination Address :	1 1 DUCHESS WAY, LINCOLN, RI 02865
Destination Contact :	N/R
Submission Type :	DataImage5Copy
Origin Type :	Service
Manifest Residue :	N
Rejection :	N
Last Date in Agency List :	2024-12-03

Waste Details

Waste Line Number :	1
Is DOT Hazardous :	Y
DOT ID Number :	NA1993
DOT Information :	NA1993, COMBUSTIBLE LIQUID, N.O.S. (PETROLEUM OILS) COMB LIQ., PGIII
Non Waste Description :	N/R
Quantity :	400 Gallons
Quantity Tons, Acute, Non-Acute :	1.6680567, 0, 1.6680567
Quantity Kg, Acute, Non-Acute :	0, 1512.9775
Quantity Tons, Haz, Non-Haz :	0, 1.6680567
Quantity Kg, Haz, Non-Haz :	0, 1512.9775
Management Method :	-
Is EPA Waste :	N
Federal Code :	N/R
State Code :	MA - MA98, RI - R014

Map Id: T90
Direction: S
Distance: 0.716 mi., 3784 ft.
Elevation: 105 ft.
Relative: Higher

Site Name : TEDDYS SERVICE STATION FMR | SAMS MOBIL | COUNTY STREET MOBIL INC
490 COUNTY ST
NEW BEDFORD, MA

Database(s) : [ECHO, ENF - MA, EPA LUST, EPA UST, FRS, HIST RELEASE - MA, HIST UST - MA, HWG - MA, LUST - MA, MANIFEST EPA, RELEASE - MA, SHWS - MA, SPILLS - MA, UST - MA] ***(cont.)***

Envirosite ID: 2691077
EPA ID: N/R

RELEASE - MA

Facility Name : TEDDYS SERVICE STATION FMR
Facility Address : 490 COUNTY ST, NEW BEDFORD, 027405115

Incident Summary
Release Tracking Number : 4-0018056
Notification Date : 2003-10-03
Category : 72 HR
OFC Town : NEW BEDFORD

Current Status : Response Action Outcome - A site/release where a Permanent or Temporary Solution Statement (formerly RAO Statement) was submitted. This statement asserts that response actions were sufficient to achieve a level of no significant risk or at least ensure that all substantial hazards were eliminated.

Current Date : 2010-12-06

Phase : Phase V: Operation, Maintenance, and/or Monitoring. During Phase V, long-term treatment processes are implemented and monitored to track cleanup progress.

OHM : Oil
Agency Link : Click here for hyperlink provided by the agency.
Last Date in Agency List : 2024-11-18

Source Details
Source : UST

Location Details
Location : COMMERCIAL

Chemicals
Chemical : GASOLINE
Amount : 1.25 INCH

SHWS - MA

Facility Name : TEDDYS SERVICE STATION FMR
Facility Address : 490 COUNTY ST, NEW BEDFORD, 027405115

Map Id: T90
Direction: S
Distance: 0.716 mi., 3784 ft.
Elevation: 105 ft.
Relative: Higher

Site Name : TEDDYS SERVICE STATION FMR | SAMS MOBIL | COUNTY STREET MOBIL INC
490 COUNTY ST
NEW BEDFORD, MA

Database(s) : [ECHO, ENF - MA, EPA LUST, EPA UST, FRS, HIST RELEASE - MA, HIST UST - MA, HWG - MA, LUST - MA, MANIFEST EPA, RELEASE - MA, SHWS - MA, SPILLS - MA, UST - MA] ***(cont.)***

Envirosite ID: 2691077
EPA ID: N/R

SHWS - MA ***(cont.)***

Incident Summary

Release Tracking Number :	4-0018056
Notification Date :	2003-10-03
Category :	72 HR
OFC Town :	NEW BEDFORD
Current Status :	Response Action Outcome - A site/release where a Permanent or Temporary Solution Statement (formerly RAO Statement) was submitted. This statement asserts that response actions were sufficient to achieve a level of no significant risk or at least ensure that all substantial hazards were eliminated.
Current Date :	2010-12-06
Phase :	Phase V: Operation, Maintenance, and/or Monitoring. During Phase V, long-term treatment processes are implemented and monitored to track cleanup progress.
OHM :	Oil
Agency Link :	Click here for hyperlink provided by the agency.
Last Date in Agency List :	2024-11-18

Source Details

Source :	UST

Location Details

Location :	COMMERCIAL

Response Action Information

Details for this site have been truncated due to the large number of available details for this site within this dataset. For the complete details for this site, contact your Envirosite account representative for a complimentary site report containing all of the details available.

Response Action Type :	PHASEV Phase 5
Status :	REMOPS Remedy Operation Status Submittal Received
Submittal Date :	2008-10-01
Response Action Type :	PHASIV Phase 4
Status :	STRCVD Status or Interim Report Received
Submittal Date :	2007-09-10

Map Id: T90
Direction: S
Distance: 0.716 mi., 3784 ft.
Elevation: 105 ft.
Relative: Higher

Site Name : TEDDYS SERVICE STATION FMR | SAMS MOBIL | COUNTY STREET MOBIL INC
490 COUNTY ST
NEW BEDFORD, MA

Database(s) : [ECHO, ENF - MA, EPA LUST, EPA UST, FRS, HIST RELEASE - MA, HIST UST - MA, HWG - MA, LUST - MA, MANIFEST EPA, RELEASE - MA, SHWS - MA, SPILLS - MA, UST - MA] ***(cont.)***

Envirosite ID: 2691077
EPA ID: N/R

SHWS - MA ***(cont.)***

Response Action Type : RNF Release Notification Form Received
Status : REPORT Reportable Release or Threat of Release
Submittal Date : 2003-11-25

Response Action Type : RLFA
Status : FLDRUN
Submittal Date : 2008-06-11

Response Action Type : RLFA
Status : FLDRUN
Submittal Date : 2010-07-08

Response Action Type : RAO Response Action Outcome - RAO
Status : TSAUD Level I - Technical Screen Audit
Submittal Date : 2010-12-22

Response Action Type : PHSIII Phase 3
Status : REVRCD Revised Statement or Transmittal Received
Submittal Date : 2007-01-22

Response Action Type : PHASEV Phase 5
Status : RMRINT RMR Interim Report Received
Submittal Date : 2008-03-14

Response Action Type : PHASIV Phase 4
Status : RMRINT RMR Interim Report Received
Submittal Date : 2007-09-10

Response Action Type : PHASIV Phase 4
Status : CSRCVD Completion Statement Received
Submittal Date : 2008-10-01

Response Action Type : PHASEV Phase 5
Status : ROSSTR Remedy Operation Status Report Received
Submittal Date : 2009-04-01

Response Action Type : PHASEI Phase 1
Status : TSAUD Level I - Technical Screen Audit
Submittal Date : 2004-10-06

Map Id: T90
Direction: S
Distance: 0.716 mi., 3784 ft.
Elevation: 105 ft.
Relative: Higher

Site Name : TEDDYS SERVICE STATION FMR | SAMS MOBIL | COUNTY STREET MOBIL INC
490 COUNTY ST
NEW BEDFORD, MA

Database(s) : [ECHO, ENF - MA, EPA LUST, EPA UST, FRS, HIST RELEASE - MA, HIST UST - MA, HWG - MA, LUST - MA, MANIFEST EPA, RELEASE - MA, SHWS - MA, SPILLS - MA, UST - MA] ***(cont.)***

Envirosite ID: 2691077
EPA ID: N/R

SHWS - MA ***(cont.)***

Response Action Type : PHASII Phase 2
Status : SOW Scope of Work Received
Submittal Date : 2004-10-04

Response Action Type : PHASEV Phase 5
Status : RMRINT RMR Interim Report Received
Submittal Date : 2009-04-01

Response Action Type : PHASEV Phase 5
Status : WORKST Work Started
Submittal Date : 2008-10-01

Chemicals
Chemical : GASOLINE
Amount : 1.25 INCH

Facility Name : TEDDYS SUNOCO STATION
Facility Address : 490 COUNTY ST, NEW BEDFORD, 02740

Incident Summary
Release Tracking Number : 4-0000543
Notification Date : 1988-10-15
Category : NONE
OFC Town : NEW BEDFORD

Current Status : Response Action Outcome - A site/release where a Permanent or Temporary Solution Statement (formerly RAO Statement) was submitted. This statement asserts that response actions were sufficient to achieve a level of no significant risk or at least ensure that all substantial hazards were eliminated.

Current Date : 2000-02-02
Phase : Phase report not required or not submitted.
OHM : N/R
Agency Link : Click here for hyperlink provided by the agency.
Last Date in Agency List : 2024-11-18

Response Action Information
Response Action Type : RAM Release Abatement Measure
Status : STRCVD Status or Interim Report Received
Submittal Date : 1998-04-02

Map Id: T90
Direction: S
Distance: 0.716 mi., 3784 ft.
Elevation: 105 ft.
Relative: Higher

Site Name : TEDDYS SERVICE STATION FMR | SAMS MOBIL | COUNTY STREET MOBIL INC
490 COUNTY ST
NEW BEDFORD, MA

Database(s) : [ECHO, ENF - MA, EPA LUST, EPA UST, FRS, HIST RELEASE - MA, HIST UST - MA, HWG - MA, LUST - MA, MANIFEST EPA, RELEASE - MA, SHWS - MA, SPILLS - MA, UST - MA] ***(cont.)***

Envirosite ID: 2691077
EPA ID: N/R

SHWS - MA ***(cont.)***

Response Action Type :	RAO Response Action Outcome - RAO
Status :	TSAUD Level I - Technical Screen Audit
Submittal Date :	2004-06-16
Response Action Type :	RAM Release Abatement Measure
Status :	CSRCVD Completion Statement Received
Submittal Date :	2000-02-02
Response Action Type :	PHSIII Phase 3
Status :	CSRCVD Completion Statement Received
Submittal Date :	2000-02-02
Response Action Type :	RAO Response Action Outcome - RAO
Status :	RAORCD RAO Statement Received
Submittal Date :	2000-02-02
Response Action Type :	PHASII Phase 2
Status :	CSRCVD Completion Statement Received
Submittal Date :	2000-02-02
Response Action Type :	AUDCOM
Status :	FOLCD
Submittal Date :	1999-04-16
Response Action Type :	C&E
Status :	NON
Submittal Date :	1999-03-16
Response Action Type :	RAM Release Abatement Measure
Status :	STRCVD Status or Interim Report Received
Submittal Date :	1997-06-19
Response Action Type :	RAM Release Abatement Measure
Status :	PLANWR Written Plan Received
Submittal Date :	1996-04-08
Response Action Type :	TCLASS Tier Classification
Status :	RECPT Transmittal or Notification Received
Submittal Date :	1995-07-31

Map Id: T90
Direction: S
Distance: 0.716 mi., 3784 ft.
Elevation: 105 ft.
Relative: Higher

Site Name : TEDDYS SERVICE STATION FMR | SAMS MOBIL | COUNTY STREET MOBIL INC
490 COUNTY ST
NEW BEDFORD, MA

Database(s) : [ECHO, ENF - MA, EPA LUST, EPA UST, FRS, HIST RELEASE - MA, HIST UST - MA, HWG - MA, LUST - MA, MANIFEST EPA, RELEASE - MA, SHWS - MA, SPILLS - MA, UST - MA] ***(cont.)***

Envirosite ID: 2691077
EPA ID: N/R

SHWS - MA ***(cont.)***

Response Action Type : RAM Release Abatement Measure
Status : STRCVD Status or Interim Report Received
Submittal Date : 1996-10-29

Response Action Type : TCLASS Tier Classification
Status : TIERII Tier 2 Classification
Submittal Date : 1995-07-31

Response Action Type : TREGS
Status : LSPFA
Submittal Date : 1995-07-30

Chemicals
Chemical : UNKNOWN
Amount : N/R

SPILLS - MA

Facility Name : TEDDYS SUNOCO STATION
Facility Address : 490 COUNTY ST, NEW BEDFORD, 02740

Incident Summary
Release Tracking Number : 4-0000543
Notification Date : 1988-10-15
Category : NONE
OFC Town : NEW BEDFORD

Current Status : Response Action Outcome - A site/release where a Permanent or Temporary Solution Statement (formerly RAO Statement) was submitted. This statement asserts that response actions were sufficient to achieve a level of no significant risk or at least ensure that all substantial hazards were eliminated.

Current Date : 2000-02-02
Phase : Phase report not required or not submitted.
OHM : N/R
Agency Link : Click here for hyperlink provided by the agency.
Last Date in Agency List : 2024-11-18

Source Details
Source : N/R

Map Id: T90
Direction: S
Distance: 0.716 mi., 3784 ft.
Elevation: 105 ft.
Relative: Higher

Site Name : TEDDYS SERVICE STATION FMR | SAMS MOBIL | COUNTY STREET MOBIL INC
490 COUNTY ST
NEW BEDFORD, MA

Database(s) : [ECHO, ENF - MA, EPA LUST, EPA UST, FRS, HIST RELEASE - MA, HIST UST - MA, HWG - MA, LUST - MA, MANIFEST EPA, RELEASE - MA, SHWS - MA, SPILLS - MA, UST - MA] ***(cont.)***

Envirosite ID: 2691077
EPA ID: N/R

SPILLS - MA ***(cont.)***

Location Details
Location : N/R

Chemicals
Chemical : UNKNOWN
Amount : N/R

UST - MA

Facility Name : SAMS MOBIL
Facility Address : 490 COUNTY ST, NEW BEDFORD, MA 02740

Site Details
Facility ID : 3404
Region : Southeast Regional Office
FMF Number : 391897
Type : Retail Motor Vehicle Fuel Dispensing
Owner Type : Corporation or non-profit corporation
Phone : (508) 993-6534
Last Date in Agency List : 2020-06-04

Owner Information
Date of Ownership : 2004-12-10
Owner Name : COUNTY ST MOBIL INC
Owner Address : 490 COUNTY ST NEW BEDFORD, MA 02740
Contact Name : Bassam Younes
Contact Address : 490 County St. New Bedford, MA 02740
Contact Phone : (508) 954-5770
Contact for Correspondence : N/R

Operator Information
Operator Name : COUNTY ST MOBIL INC
Operator Address : 490 COUNTY ST NEW BEDFORD, MA 02740
Authorized Contact Name : Bassam Younes
Authorized Contact Address : 490 County St. New Bedford, MA 02740
Authorized Contact Phone : (508) 954-5770
Authorized Signatory : N/R
Contact for Correspondence : N/R

Map Id: T90
Direction: S
Distance: 0.716 mi., 3784 ft.
Elevation: 105 ft.
Relative: Higher

Site Name : TEDDYS SERVICE STATION FMR | SAMS MOBIL | COUNTY STREET MOBIL INC
490 COUNTY ST
NEW BEDFORD, MA

Database(s) : [ECHO, ENF - MA, EPA LUST, EPA UST, FRS, HIST RELEASE - MA, HIST UST - MA, HWG - MA, LUST - MA, MANIFEST EPA, RELEASE - MA, SHWS - MA, SPILLS - MA, UST - MA] ***(cont.)***

Envirosite ID: 2691077
EPA ID: N/R

UST - MA ***(cont.)***

Tank Information

Date Installed :	N/R
Status Date :	N/R
Status :	N/R
Tank Number :	N/R
Compartments :	N/R
Capacity :	N/R
Contents :	N/R
Use :	N/R

21J Information

COC Number :	3404
Expiration Date :	2020-06-04
Per-Occurrence Coverage :	1,500,000
Aggregate Coverage :	1,000,000

Due Dates

Due Date :	2022-09-27
Type :	Third Party Inspection Report (TPIR) inspection pending
Due Date :	2021-03-27
Type :	Compliance Certification

Enforcement Actions

Date Issued :	2019-10-21
Due Date :	2019-12-05
Date Resolved :	2019-10-21
Status :	Closed (Resolved)
Doc Number :	NON-BO-19-U-517
Type :	N/R
Form Type :	Third Party Inspection Report (TPIR)

Dispensers

Owner Number :	9-10
Sump :	Yes
Sump Sensor Continuously Monitored? :	Yes
Owner Number :	7-8 Diesel
Sump :	Yes
Sump Sensor Continuously Monitored? :	Yes

Map Id: T90
Direction: S
Distance: 0.716 mi., 3784 ft.
Elevation: 105 ft.
Relative: Higher

Site Name : TEDDYS SERVICE STATION FMR | SAMS MOBIL | COUNTY STREET MOBIL INC
490 COUNTY ST
NEW BEDFORD, MA

Database(s) : [ECHO, ENF - MA, EPA LUST, EPA UST, FRS, HIST RELEASE - MA, HIST UST - MA, HWG - MA, LUST - MA, MANIFEST EPA, RELEASE - MA, SHWS - MA, SPILLS - MA, UST - MA] ***(cont.)***

Envirosite ID: 2691077
EPA ID: N/R

UST - MA ***(cont.)***

Owner Number :	5-6
Sump :	Yes
Sump Sensor Continuously Monitored? :	Yes
Owner Number :	3-4
Sump :	Yes
Sump Sensor Continuously Monitored? :	Yes
Owner Number :	1-2
Sump :	Yes
Sump Sensor Continuously Monitored? :	Yes
Facility Name :	SAMS SERVICE
Facility Address :	490 COUNTY ST, NEW BEDFORD, MA 02740

Site Details

Facility ID :	3404
Region :	Southeast Regional Office
FMF Number :	391897
Type :	Retail Motor Vehicle Fuel Dispensing
Owner Type :	Corporation or non-profit corporation
Phone :	(508) 993-6534
Last Date in Agency List :	2024-12-19

Owner Information

Date of Ownership :	2004-12-10
Owner Name :	COUNTY ST MOBIL INC
Owner Address :	490 COUNTY ST NEW BEDFORD, MA 02740
Contact Name :	Bassam Younes
Contact Address :	490 County St. New Bedford, MA 02740
Contact Phone :	(508) 954-5770
Contact for Correspondence :	N/R

Operator Information

Operator Name :	COUNTY ST MOBIL INC
Operator Address :	490 COUNTY ST NEW BEDFORD, MA 02740
Authorized Contact Name :	Bassam Younes
Authorized Contact Address :	490 County St. New Bedford, MA 02740
Authorized Contact Phone :	(508) 954-5770
Authorized Signatory :	N/R
Contact for Correspondence :	N/R

Map Id: T90
Direction: S
Distance: 0.716 mi., 3784 ft.
Elevation: 105 ft.
Relative: Higher

Site Name : TEDDYS SERVICE STATION FMR | SAMS MOBIL | COUNTY STREET MOBIL INC
490 COUNTY ST
NEW BEDFORD, MA

Database(s) : [ECHO, ENF - MA, EPA LUST, EPA UST, FRS, HIST RELEASE - MA, HIST UST - MA, HWG - MA, LUST - MA, MANIFEST EPA, RELEASE - MA, SHWS - MA, SPILLS - MA, UST - MA] ***(cont.)***

Envirosite ID: 2691077
EPA ID: N/R

UST - MA ***(cont.)***

Tank Information

Date Installed :	N/R
Status Date :	N/R
Status :	N/R
Tank Number :	N/R
Compartments :	N/R
Capacity :	N/R
Contents :	N/R
Use :	N/R

21J Information

COC Number :	3404
Expiration Date :	2026-06-13
Per-Occurrence Coverage :	1,500,000
Aggregate Coverage :	1,000,000

Due Dates

Due Date :	2027-03-27
Type :	Compliance Certification
Due Date :	2025-09-27
Type :	Third Party Inspection Report (TPIR) inspection pending

Enforcement Actions

Date Issued :	N/R
Due Date :	N/R
Date Resolved :	N/R
Status :	N/R
Doc Number :	N/R
Type :	N/R
Form Type :	N/R

Dispensers

Owner Number :	9-10
Sump :	Yes
Sump Sensor Continuously Monitored? :	Yes
Owner Number :	7-8 Diesel
Sump :	Yes
Sump Sensor Continuously Monitored? :	Yes

Map Id: T90
Direction: S
Distance: 0.716 mi., 3784 ft.
Elevation: 105 ft.
Relative: Higher

Site Name : TEDDYS SERVICE STATION FMR | SAMS MOBIL | COUNTY STREET MOBIL INC
490 COUNTY ST
NEW BEDFORD, MA

Database(s) : [ECHO, ENF - MA, EPA LUST, EPA UST, FRS, HIST RELEASE - MA, HIST UST - MA, HWG - MA, LUST - MA, MANIFEST EPA, RELEASE - MA, SHWS - MA, SPILLS - MA, UST - MA] ***(cont.)***

Envirosite ID: 2691077
EPA ID: N/R

UST - MA ***(cont.)***

Owner Number :	5-6
Sump :	Yes
Sump Sensor Continuously Monitored? :	Yes
Owner Number :	3-4
Sump :	Yes
Sump Sensor Continuously Monitored? :	Yes
Owner Number :	1-2
Sump :	Yes
Sump Sensor Continuously Monitored? :	Yes

Map Id: U91
Direction: SE
Distance: 0.726 mi., 3833 ft.
Elevation: 7 ft.
Relative: Lower

Site Name : FISH ISLAND
NEW BEDFORD HARBOR (RTE 6) | NEW BEDFORD HBR RTE 6
NEW BEDFORD, MA 02740

Database(s) : [CERCLIS NFRAP, SEMS_8R_ARCHIVED SITES, SHWS - MA, SPILLS - MA]

Envirosite ID: 2674150
EPA ID: MAD980914808

CERCLIS NFRAP

Facility Name :	FISH ISLAND
Facility Address :	NEW BEDFORD HARBOR (RTE 6), NEW BEDFORD, MA 02740
County :	BRISTOL
Site ID :	0100828
Epa ID :	MAD980914808
Short Name :	FISH ISLAND
Congressional District :	10
IFMS ID :	N/R
SMSA Number :	5400
USGC Hydro Unit :	01090002
Federal Facility :	N
DMNSN Number :	N/R
Site Orphan Flag :	N
RCRA ID :	N/R
USGS Quadrangle :	N/R
Site Init by Prog :	N/R
NFRAP Flag :	NFA
Parent ID :	N/R
RST Code :	N/R

Map Id: U91
Direction: SE
Distance: 0.726 mi., 3833 ft.
Elevation: 7 ft.
Relative: Lower

Site Name : FISH ISLAND
NEW BEDFORD HARBOR (RTE 6) | NEW BEDFORD HBR RTE 6
NEW BEDFORD, MA 02740

Database(s) : [CERCLIS NFRAP, SEMS_8R_ARCHIVED SITES, SHWS - MA, SPILLS - MA] ***(cont.)***

Envirosite ID: 2674150
EPA ID: MAD980914808

CERCLIS NFRAP ***(cont.)***

EPA Region :	01
Classification :	N/R
Site Settings Code :	N/R
NPL Status :	Not on the NPL
DMNSN Unit Code :	N/R
RBRAC Code :	N/R
RResp Fed Agency Code :	N/R
Non NPL Status :	NFRAP-Site does not qualify for the NPL based on existing information
Non NPL Status Date :	1986-03-05
Site Fips Code :	25005
CC Concurrence Date :	N/R
CC Concurrence FY :	N/R
Alias EPA ID :	N/R
Site FUDS Flag :	N/R

CERCLIS Site Contact Name(s)

Contact ID :	1270187
Contact Title :	Site Assessment Manager (SAM)
Alias Comments :	N/R
Site Description :	N/R

CERCLIS Assessment History

Action Code :	001
Action :	PRELIMINARY ASSESSMENT
Date Started :	N/R
Date Completed :	1986-03-05
Priority Level :	1
Operational Unit :	00
Primary Responsibility :	EPA Fund-Financed
Planning Status :	N/R
Urgency Indicator :	N/R
Action Anomaly :	N/R
Action Code :	001
Action :	DISCOVERY
Date Started :	N/R
Date Completed :	1986-02-12
Priority Level :	1
Operational Unit :	00
Primary Responsibility :	State, Fund Financed
Planning Status :	N/R
Urgency Indicator :	N/R
Action Anomaly :	N/R
Action Code :	001
Action :	ARCHIVE SITE
Date Started :	N/R

Map Id: U91
Direction: SE
Distance: 0.726 mi., 3833 ft.
Elevation: 7 ft.
Relative: Lower

Site Name : FISH ISLAND
NEW BEDFORD HARBOR (RTE 6) | NEW BEDFORD HBR RTE 6
NEW BEDFORD, MA 02740

Database(s) : [CERCLIS NFRAP, SEMS_8R_ARCHIVED SITES, SHWS - MA, SPILLS - MA] ***(cont.)***

Envirosite ID: 2674150
EPA ID: MAD980914808

CERCLIS NFRAP ***(cont.)***

Date Completed :	1986-03-05
Priority Level :	1
Operational Unit :	00
Primary Responsibility :	EPA In-House
Planning Status :	N/R
Urgency Indicator :	N/R
Action Anomaly :	N/R

SEMS_8R_ARCHIVED SITES

Facility Name :	FISH ISLAND
Facility Address :	NEW BEDFORD HARBOR (RTE 6), NEW BEDFORD, MA 02740
County :	BRISTOL

Site Details

Site ID :	0100828
EPA ID :	MAD980914808
Region :	01
Congressional District :	10
Federal Facility :	N
Federal Facility Docket :	N
NPL Status :	Not on the NPL
Non NPL Status :	NFRAP-Site does not qualify for the NPL based on existing information
FIPS Code :	25005
Superfund Alternative Agreement :	N
Last Date in Agency List :	2024-10-02

Additional Information

Start Date :	1986-02-12
Finish Date :	1986-02-12
OU :	00
Action Code :	DS
Action Name :	DISCVRY
Sequence :	1
Quality :	N/R
Current Action Lead :	St Perf

Start Date :	N/R
Finish Date :	1986-03-05
OU :	00
Action Code :	VS
Action Name :	ARCH SITE
Sequence :	1
Quality :	N/R
Current Action Lead :	EPA Perf In-Hse

Start Date :	N/R
Finish Date :	1986-03-05
OU :	00

Map Id: U91
Direction: SE
Distance: 0.726 mi., 3833 ft.
Elevation: 7 ft.
Relative: Lower

Site Name : FISH ISLAND
NEW BEDFORD HARBOR (RTE 6) | NEW BEDFORD HBR RTE 6
NEW BEDFORD, MA 02740

Database(s) : [CERCLIS NFRAP, SEMS_8R_ARCHIVED SITES, SHWS - MA, SPILLS - MA] ***(cont.)***

Envirosite ID: 2674150
EPA ID: MAD980914808

SEMS_8R_ARCHIVED SITES ***(cont.)***

Action Code :	PA
Action Name :	PA
Sequence :	1
Quality :	N
Current Action Lead :	EPA Perf

SHWS - MA

Facility Name :	FISH ISLAND
Facility Address :	NEW BEDFORD HBR RTE 6, NEW BEDFORD, 02740

Incident Summary

Release Tracking Number :	4-0000854
Notification Date :	1990-07-15
Category :	NONE
OFC Town :	NEW BEDFORD
Current Status :	DEP Not a Disposal Site means that DEP has determined that these locations did not need to be reported and are not disposal sites.
Current Date :	1993-07-23
Phase :	Phase report not required or not submitted.
OHM :	Oil
Agency Link :	Click here for hyperlink provided by the agency.
Last Date in Agency List :	2024-11-18

Source Details

Source :	DRUMS

Location Details

Location :	WATERBODY COMMERCIAL

Response Action Information

Response Action Type :	TREGS
Status :	DEPNDS Not a Disposal Site - DEP
Submittal Date :	1993-07-23
Response Action Type :	C&E
Status :	RFI
Submittal Date :	1993-07-30

Map Id: U91
Direction: SE
Distance: 0.726 mi., 3833 ft.
Elevation: 7 ft.
Relative: Lower

Site Name : FISH ISLAND
NEW BEDFORD HARBOR (RTE 6) | NEW BEDFORD HBR RTE 6
NEW BEDFORD, MA 02740

Database(s) : [CERCLIS NFRAP, SEMS_8R_ARCHIVED SITES, SHWS - MA, SPILLS - MA] ***(cont.)***

Envirosite ID: 2674150
EPA ID: MAD980914808

SHWS - MA ***(cont.)***

Chemicals
Chemical : PETROLEUM
Amount : N/R

SPILLS - MA

Facility Name : FISH ISLAND
Facility Address : NEW BEDFORD HBR RTE 6, NEW BEDFORD, 02740

Incident Summary
Release Tracking Number : 4-0000854
Notification Date : 1990-07-15
Category : NONE
OFC Town : NEW BEDFORD

Current Status : DEP Not a Disposal Site means that DEP has determined that these locations did not need to be reported and are not disposal sites.

Current Date : 1993-07-23
Phase : Phase report not required or not submitted.
OHM : Oil
Agency Link : Click here for hyperlink provided by the agency.
Last Date in Agency List : 2024-11-18

Source Details
Source : DRUMS

Location Details
Location : WATERBODY

Location : COMMERCIAL

Chemicals
Chemical : PETROLEUM
Amount : N/R

Map Id: S92
Direction: SW
Distance: 0.736 mi., 3888 ft.
Elevation: 93 ft.
Relative: Higher

Site Name : Parker Street Waste Site
RUGGLES STREET
NEW BEDFORD | New Bedford, MA 02740

Database(s) : [EPA OSC, RELEASE - MA, SHWS - MA]

Envirosite ID: 15537128
EPA ID: N/R

EPA OSC

Facility Name :	Parker Street Waste Site
Facility Address :	New Bedford, MA 02740
Updated :	2013-07-11
Field Activity :	Yes
Response Type :	Time-Critical
Response Authority :	CERCLA
Incident Category :	Removal Action
Site Contact Name :	Marcus Holmes
Site Contact Title :	On-Scene Coordinator
Site Contact Email :	(holmes.marcus@epa.gov)
Direct URL :	response.epa.gov/ParkerStreet
NRC Number :	N/R
Region :	New Bedford, MA 02740
Latitude :	N/R
Longitude :	N/R

Additional Information :

The Parker Street Waste Site is a previously estimated 104-acre area located in an urban area of New Bedford, Bristol County, Massachusetts. The estimated extent of the Parker Street Waste Site, based upon data generated to date, is believed to be bounded to the north by Durfee Street, to the east by Liberty Street and the Oak Grove Cemetery, to the south by Hillman Street, and to the west by Summit Street. Centered around a former city-owned landfill, the Parker Street Waste Site includes the New Bedford High School campus, the recently constructed Keith Middle School (KMS), the Hetland Memorial Skating Rink property, Walsh Field, the new Andre McCoy Field, residential properties, New Bedford Housing Authority properties, Carabiner's Indoor Climbing Facility, and two private apartment complexes. For the past several years, the City of New Bedford has been addressing contamination at the Parker Street Waste Site pursuant to the Massachusetts Contingency Plan (MCP), the State's privatized cleanup program, and under a PCB cleanup approval issued by EPA Region 1 under the Toxic Substance Control Act (TSCA). On April 15, 2009, the EPA Administrator, Lisa Jackson, visited the City of New Bedford to announce funding from the American Recovery and Reinvestment Act of 2009 being made available for the cleanup of New Bedford Harbor. During this visit, various stakeholders raised concerns regarding the Parker Street Waste Site. In response to these concerns, EPA and the Massachusetts Department of Environmental Protection (MassDEP) conducted a public meeting on September 30, 2009, during which concerns regarding the scope and pace of the environmental assessment and clean up of the Site were voiced by residents and community leaders. One of their concerns included the unknown extent of contamination which could possibly extend into the largely residential neighborhoods surrounding the school campuses. At the meeting, EPA and the MassDEP committed to work with the City of New Bedford and community members to expedite further investigation of the boundaries of the Parker Street Waste Site, and to determine whether there is any immediate threat to human health and/or the environment related to contamination from the Site. EPA and MassDEP mobilized to the Site on April 19, 2010 to establish the command post and work areas. Field sampling activities for the preliminary assessment/site investigation (PA/SI) began on April 26, 2010 and concluded in early June 2010. The site investigation identified several residential and commercial properties with elevated levels of polychlorinated biphenyls (PCBs), polycyclic aromatic hydrocarbons (PAHs), and/ or heavy metals in soils at or near the surface, which pose an imminent and substantial endangerment to public health. The PA/SI was concluded and a time-critical removal action was recommended in the Site Investigation Closure Memorandum dated August 19, 2010. Although this phase of the PA/SI has concluded, an additional 24 residential and commercial properties were also sampled in September 2010 to determine whether there is an immediate threat present to human health and/or the environment, and to also further define the extent of the Site boundaries.

Last Date in Agency List : 2023-01-02

RELEASE - MA

Facility Name : PARKER STREET WASTE SITE

Map Id: S92
Direction: SW
Distance: 0.736 mi., 3888 ft.
Elevation: 93 ft.
Relative: Higher

Site Name : Parker Street Waste Site
RUGGLES STREET
NEW BEDFORD | New Bedford, MA 02740

Database(s) : [EPA OSC, RELEASE - MA, SHWS - MA] ***(cont.)***

Envirosite ID: 15537128
EPA ID: N/R

RELEASE - MA ***(cont.)***

Facility Address : RUGGLES STREET, NEW BEDFORD, 027400000

Incident Summary
Release Tracking Number : 4-0023223
Notification Date : 2011-04-14
Category : TWO HR
OFC Town : NEW BEDFORD
Current Status : RAONR
Current Date : 2012-04-14
Phase : Phase report not required or not submitted.
OHM : Hazardous Material
Agency Link : Click here for hyperlink provided by the agency.
Last Date in Agency List : 2024-11-18

Source Details
Source : N/R

Location Details
Location : RIGHTOFWAY
MUNICIPAL

Chemicals
Chemical : PCB
Amount : 11.61 MG/KG

SHWS - MA

Facility Name : PARKER STREET WASTE SITE
Facility Address : RUGGLES STREET, NEW BEDFORD, 027400000

Incident Summary
Release Tracking Number : 4-0023223
Notification Date : 2011-04-14
Category : TWO HR
OFC Town : NEW BEDFORD
Current Status : RAONR
Current Date : 2012-04-14
Phase : Phase report not required or not submitted.
OHM : Hazardous Material
Agency Link : Click here for hyperlink provided by the agency.
Last Date in Agency List : 2024-11-18

Map Id: S92
Direction: SW
Distance: 0.736 mi., 3888 ft.
Elevation: 93 ft.
Relative: Higher

Site Name : Parker Street Waste Site
RUGGLES STREET
NEW BEDFORD | New Bedford, MA 02740

Database(s) : [EPA OSC, RELEASE - MA, SHWS - MA] ***(cont.)***

Envirosite ID: 15537128
EPA ID: N/R

SHWS - MA ***(cont.)***

Location Details
Location : RIGHTOFWAY
MUNICIPAL

Response Action Information

Response Action Type :	TCLASS Tier Classification
Status :	LNKVTC RTN Linked to TCLASS Via Tier Classification Submittal
Submittal Date :	2009-07-20
Response Action Type :	TCLASS Tier Classification
Status :	RECPT Transmittal or Notification Received
Submittal Date :	2007-06-27
Response Action Type :	RAONR RAO Not Required
Status :	RTCLSS Linked to a Tier Classified Site
Submittal Date :	2012-04-14
Response Action Type :	TCLASS Tier Classification
Status :	LNKVTC RTN Linked to TCLASS Via Tier Classification Submittal
Submittal Date :	2009-07-26
Response Action Type :	TCLASS Tier Classification
Status :	LNKVTC RTN Linked to TCLASS Via Tier Classification Submittal
Submittal Date :	2009-08-18
Response Action Type :	TCLASS Tier Classification
Status :	LNKVTC RTN Linked to TCLASS Via Tier Classification Submittal
Submittal Date :	2011-01-29
Response Action Type :	TCLASS Tier Classification
Status :	LNKVTC RTN Linked to TCLASS Via Tier Classification Submittal
Submittal Date :	2009-06-08
Response Action Type :	TCLASS Tier Classification
Status :	LNKVTC RTN Linked to TCLASS Via Tier Classification Submittal
Submittal Date :	2009-06-02
Response Action Type :	TCLASS Tier Classification
Status :	LNKVTC RTN Linked to TCLASS Via Tier Classification Submittal
Submittal Date :	2012-04-14
Response Action Type :	TCLASS Tier Classification
Status :	LNKVTC RTN Linked to TCLASS Via Tier Classification Submittal
Submittal Date :	2011-09-06

Map Id: S92
Direction: SW
Distance: 0.736 mi., 3888 ft.
Elevation: 93 ft.
Relative: Higher

Site Name : Parker Street Waste Site
RUGGLES STREET
NEW BEDFORD | New Bedford, MA 02740

Database(s) : [EPA OSC, RELEASE - MA, SHWS - MA] ***(cont.)***

Envirosite ID: 15537128
EPA ID: N/R

SHWS - MA ***(cont.)***

Chemicals
Chemical : PCB
Amount : 11.61 MG/KG

Map Id: T93
Direction: S
Distance: 0.737 mi., 3894 ft.
Elevation: 104 ft.
Relative: Higher

Site Name : GULF STATION | CUMBERLAND FARMS |
CUMBERLAND FARMS GULF #2429
486 COUNTY ST
NEW BEDFORD, MA 02740

Database(s) : [EPA LUST, EPA UST, HIST RELEASE - MA, LUST - MA, RELEASE - MA, SHWS - MA, UST - MA]

Envirosite ID: 43005464
EPA ID: N/R

EPA LUST

Facility Name :	GULF STATION
Facility Address :	486 COUNTY ST, NEW BEDFORD, Massachusetts
County :	N/R
Facility ID :	N/R
LUST ID :	MA4-0010483
Reported Date :	1994-05-19
Status :	No Further Action
Substance :	N/R
Closed With Residual Contamination (Tribal Only):	N/R
NFA_Letter (Tribal Only) :	N/R
Tribe (Tribal Only) :	N/R
EPA Region :	1
Estimated Population within 1500ft :	2629
Estimated Private Domestic Wells within 1500ft:	0
Within Source Water Protection Area (SPA):	No
SPA Public Water System and Facility ID:	N/R
SPA Water Type :	N/R
SPA Facility Type :	N/R
SPA HUC12 :	N/R
Within Groundwater Wellhead Protection Area (WHPA):	No
WHPA Public Water System and Facility ID:	N/R
WHPA Water Type :	N/R
WHPA Facility Type :	N/R
WHPA HUC12 :	N/R
Within Estimated 100-year Floodplain:	No
Latitude :	41.6362993899999
Longitude :	-70.9306462699999
Last Date in Agency List :	2024-05-23

Map Id: T93
Direction: S
Distance: 0.737 mi., 3894 ft.
Elevation: 104 ft.
Relative: Higher

Site Name : GULF STATION | CUMBERLAND FARMS | CUMBERLAND FARMS GULF #2429
486 COUNTY ST
NEW BEDFORD, MA 02740

Database(s) : [EPA LUST, EPA UST, HIST RELEASE - MA, LUST - MA, RELEASE - MA, SHWS - MA, UST - MA] ***(cont.)***

Envirosite ID: 43005464
EPA ID: N/R

EPA UST

Facility Name :	CUMBERLAND FARMS GULF #2429
Facility Address :	486 COUNTY ST, NEW BEDFORD, Massachusetts 2740
County :	N/R
Facility ID :	MA3413
Facility Status :	Closed UST(s)
Open USTs :	0
Closed USTs :	3
Temporarily Out of Service USTs :	0
Date of Last Inspection :	N/R
EPA Region :	1
Tribe :	N/R
Facility ID 2 :	N/R
Latitude :	41.63625
Longitude :	-70.93064
Last Date in Agency List :	2024-05-22

Tank Details

Tank ID :	MA3413_1
Tank Status :	Closed
Installation Date :	1975-09-01
Removal Date :	1994-11-01
Capacity :	9520
Substances :	Gasoline
Tank Wall Type :	N/R
Tank ID :	MA3413_2
Tank Status :	Closed
Installation Date :	1975-09-01
Removal Date :	1994-11-01
Capacity :	9520
Substances :	Gasoline
Tank Wall Type :	N/R
Tank ID :	MA3413_3
Tank Status :	Closed
Installation Date :	1975-09-01
Removal Date :	1994-11-01
Capacity :	10000
Substances :	Gasoline
Tank Wall Type :	N/R

HIST RELEASE - MA

Facility Address :	486 COUNTY ST, NEW BEDFORD

Map Id: T93
Direction: S
Distance: 0.737 mi., 3894 ft.
Elevation: 104 ft.
Relative: Higher

Site Name : GULF STATION | CUMBERLAND FARMS | CUMBERLAND FARMS GULF #2429
486 COUNTY ST
NEW BEDFORD, MA 02740

Database(s) : [EPA LUST, EPA UST, HIST RELEASE - MA, LUST - MA, RELEASE - MA, SHWS - MA, UST - MA] ***(cont.)***

Envirosite ID: 43005464
EPA ID: N/R

HIST RELEASE - MA ***(cont.)***

Notification Date :	1994-05-19
RTN Number :	4-10483
Assoc ID :	N/R
Source :	UST
Category :	72 HR
Location Aid :	GULF STATION
Location :	COMMERCIAL
Municipality :	NEW BEDFORD
Last Date in Agency List :	2015-04-09

Chemical Information

Chemical :	GASOLINE 50.0 PPM
Chemical :	GASOLINE 190.0 PPM

LUST - MA

Facility Name :	CUMBERLAND FARMS
Facility Address :	486 COUNTY ST, NEW BEDFORD

Incident Information

Notification Date :	2000-10-06
Release Tracking Number :	4-0015802
Category :	72 HR
OFC Town :	NEW BEDFORD
Current Status :	Downgradient Property Status - A site where a DPS Submittal to DEP has stated that contamination on the property is coming from an upgradient property.
Current Date :	2001-10-15
Phase :	Phase report not required or not submitted.
OHM :	Oil
Agency Link :	Click here for hyperlink provided by the agency.
Last Date in Agency List :	2024-11-18

Source Details

Source :	UST

Location Details

Location :	COMMERCIAL

Map Id: T93
Direction: S
Distance: 0.737 mi., 3894 ft.
Elevation: 104 ft.
Relative: Higher

Site Name : GULF STATION | CUMBERLAND FARMS | CUMBERLAND FARMS GULF #2429
486 COUNTY ST
NEW BEDFORD, MA 02740

Database(s) : [EPA LUST, EPA UST, HIST RELEASE - MA, LUST - MA, RELEASE - MA, SHWS - MA, UST - MA] ***(cont.)***

Envirosite ID: 43005464
EPA ID: N/R

LUST - MA ***(cont.)***

Chemicals
Chemical : GASOLINE
Amount : 1 INCH

Facility Name : GULF STATION
Facility Address : 486 COUNTY ST, NEW BEDFORD

Incident Information
Notification Date : 1994-05-19
Release Tracking Number : 4-0010483
Category : 72 HR
OFC Town : NEW BEDFORD

Current Status : Response Action Outcome - A site/release where a Permanent or Temporary Solution Statement (formerly RAO Statement) was submitted. This statement asserts that response actions were sufficient to achieve a level of no significant risk or at least ensure that all substantial hazards were eliminated.

Current Date : 2007-04-09

Phase : Phase V: Operation, Maintenance, and/or Monitoring. During Phase V, long-term treatment processes are implemented and monitored to track cleanup progress.

OHM : Oil
Agency Link : Click here for hyperlink provided by the agency.
Last Date in Agency List : 2024-11-18

Source Details
Source : UST

Location Details
Location : COMMERCIAL

Chemicals
Chemical : GASOLINE
Amount : 50 PPM

Chemical : GASOLINE
Amount : 190 PPM

Map Id: T93
Direction: S
Distance: 0.737 mi., 3894 ft.
Elevation: 104 ft.
Relative: Higher

Site Name : GULF STATION | CUMBERLAND FARMS | CUMBERLAND FARMS GULF #2429
486 COUNTY ST
NEW BEDFORD, MA 02740

Database(s) : [EPA LUST, EPA UST, HIST RELEASE - MA, LUST - MA, RELEASE - MA, SHWS - MA, UST - MA] ***(cont.)***

Envirosite ID: 43005464
EPA ID: N/R

RELEASE - MA

Facility Name :	CUMBERLAND FARMS
Facility Address :	486 COUNTY ST, NEW BEDFORD

Incident Summary

Release Tracking Number :	4-0015802
Notification Date :	2000-10-06
Category :	72 HR
OFC Town :	NEW BEDFORD
Current Status :	Downgradient Property Status - A site where a DPS Submittal to DEP has stated that contamination on the property is coming from an upgradient property.
Current Date :	2001-10-15
Phase :	Phase report not required or not submitted.
OHM :	Oil
Agency Link :	Click here for hyperlink provided by the agency.
Last Date in Agency List :	2024-11-18

Source Details

Source :	UST

Location Details

Location :	COMMERCIAL

Chemicals

Chemical :	GASOLINE
Amount :	1 INCH

Facility Name :	GULF STATION
Facility Address :	486 COUNTY ST, NEW BEDFORD

Incident Summary

Release Tracking Number :	4-0010483
Notification Date :	1994-05-19
Category :	72 HR
OFC Town :	NEW BEDFORD

Map Id: T93
Direction: S
Distance: 0.737 mi., 3894 ft.
Elevation: 104 ft.
Relative: Higher

Site Name : GULF STATION | CUMBERLAND FARMS | CUMBERLAND FARMS GULF #2429
486 COUNTY ST
NEW BEDFORD, MA 02740

Database(s) : [EPA LUST, EPA UST, HIST RELEASE - MA, LUST - MA, RELEASE - MA, SHWS - MA, UST - MA] ***(cont.)***

Envirosite ID: 43005464
EPA ID: N/R

RELEASE - MA ***(cont.)***

Current Status : Response Action Outcome - A site/release where a Permanent or Temporary Solution Statement (formerly RAO Statement) was submitted. This statement asserts that response actions were sufficient to achieve a level of no significant risk or at least ensure that all substantial hazards were eliminated.

Current Date : 2007-04-09

Phase : Phase V: Operation, Maintenance, and/or Monitoring. During Phase V, long-term treatment processes are implemented and monitored to track cleanup progress.

OHM : Oil
Agency Link : Click here for hyperlink provided by the agency.
Last Date in Agency List : 2024-11-18

Source Details
Source : UST

Location Details
Location : COMMERCIAL

Chemicals
Chemical : GASOLINE
Amount : 50 PPM

Chemical : GASOLINE
Amount : 190 PPM

SHWS - MA

Facility Name : CUMBERLAND FARMS
Facility Address : 486 COUNTY ST, NEW BEDFORD

Incident Summary
Release Tracking Number : 4-0015802
Notification Date : 2000-10-06
Category : 72 HR
OFC Town : NEW BEDFORD

Current Status : Downgradient Property Status - A site where a DPS Submittal to DEP has stated that contamination on the property is coming from an upgradient property.

Map Id: T93
Direction: S
Distance: 0.737 mi., 3894 ft.
Elevation: 104 ft.
Relative: Higher

Site Name : GULF STATION | CUMBERLAND FARMS | CUMBERLAND FARMS GULF #2429
486 COUNTY ST
NEW BEDFORD, MA 02740

Database(s) : [EPA LUST, EPA UST, HIST RELEASE - MA, LUST - MA, RELEASE - MA, SHWS - MA, UST - MA] ***(cont.)***

Envirosite ID: 43005464
EPA ID: N/R

SHWS - MA ***(cont.)***

Current Date :	2001-10-15
Phase :	Phase report not required or not submitted.
OHM :	Oil
Agency Link :	Click here for hyperlink provided by the agency.
Last Date in Agency List :	2024-11-18

Source Details

Source :	UST

Location Details

Location :	COMMERCIAL

Response Action Information

Response Action Type :	RNF Release Notification Form Received
Status :	REPORT Reportable Release or Threat of Release
Submittal Date :	2000-12-04
Response Action Type :	RLFA
Status :	FLDRAN
Submittal Date :	2008-06-11
Response Action Type :	DPS Downgradient Property Status
Status :	FEEREC Fee Received - TFS Use Only
Submittal Date :	2001-10-19
Response Action Type :	RLFA
Status :	FOLOFF
Submittal Date :	2000-10-06
Response Action Type :	PHASEI Phase 1
Status :	CSRCVD Completion Statement Received
Submittal Date :	2001-10-15
Response Action Type :	DPS Downgradient Property Status
Status :	RECPT Transmittal or Notification Received
Submittal Date :	2001-10-15
Response Action Type :	NOR
Status :	ISSUED
Submittal Date :	2000-11-10

Map Id: T93
Direction: S
Distance: 0.737 mi., 3894 ft.
Elevation: 104 ft.
Relative: Higher

Site Name : GULF STATION | CUMBERLAND FARMS | CUMBERLAND FARMS GULF #2429
486 COUNTY ST
NEW BEDFORD, MA 02740

Database(s) : [EPA LUST, EPA UST, HIST RELEASE - MA, LUST - MA, RELEASE - MA, SHWS - MA, UST - MA] ***(cont.)***

Envirosite ID: 43005464
EPA ID: N/R

SHWS - MA ***(cont.)***

Chemicals
Chemical : GASOLINE
Amount : 1 INCH

Facility Name : GULF STATION
Facility Address : 486 COUNTY ST, NEW BEDFORD

Incident Summary
Release Tracking Number : 4-0010483
Notification Date : 1994-05-19
Category : 72 HR
OFC Town : NEW BEDFORD

Current Status : Response Action Outcome - A site/release where a Permanent or Temporary Solution Statement (formerly RAO Statement) was submitted. This statement asserts that response actions were sufficient to achieve a level of no significant risk or at least ensure that all substantial hazards were eliminated.

Current Date : 2007-04-09

Phase : Phase V: Operation, Maintenance, and/or Monitoring. During Phase V, long-term treatment processes are implemented and monitored to track cleanup progress.

OHM : Oil
Agency Link : Click here for hyperlink provided by the agency.
Last Date in Agency List : 2024-11-18

Source Details
Source : UST

Location Details
Location : COMMERCIAL

Response Action Information

Details for this site have been truncated due to the large number of available details for this site within this dataset. For the complete details for this site, contact your Envirosite account representative for a complimentary site report containing all of the details available.

Response Action Type : PHASEV Phase 5
Status : REMOPS Remedy Operation Status Submittal Received
Submittal Date : 2004-03-08

Map Id: T93
Direction: S
Distance: 0.737 mi., 3894 ft.
Elevation: 104 ft.
Relative: Higher

Site Name : GULF STATION | CUMBERLAND FARMS | CUMBERLAND FARMS GULF #2429
486 COUNTY ST
NEW BEDFORD, MA 02740

Database(s) : [EPA LUST, EPA UST, HIST RELEASE - MA, LUST - MA, RELEASE - MA, SHWS - MA, UST - MA] ***(cont.)***

Envirosite ID: 43005464
EPA ID: N/R

SHWS - MA ***(cont.)***

Response Action Type : PHASII Phase 2
Status : REVRCD Revised Statement or Transmittal Received
Submittal Date : 2004-06-14

Response Action Type : RAM Release Abatement Measure
Status : PLANWR Written Plan Received
Submittal Date : 1995-04-13

Response Action Type : RAO Response Action Outcome - RAO
Status : RAORCD RAO Statement Received
Submittal Date : 2007-04-09

Response Action Type : PHASEV Phase 5
Status : REMOPS Remedy Operation Status Submittal Received
Submittal Date : 2003-03-10

Response Action Type : RAM Release Abatement Measure
Status : CSRCVD Completion Statement Received
Submittal Date : 1999-04-15

Response Action Type : TCLASS Tier Classification
Status : TIERII Tier 2 Classification
Submittal Date : 1995-08-28

Response Action Type : RAM Release Abatement Measure
Status : STRCVD Status or Interim Report Received
Submittal Date : 1998-04-07

Response Action Type : RAM Release Abatement Measure
Status : FEEREC Fee Received - TFS Use Only
Submittal Date : 1995-04-28

Response Action Type : RNF Release Notification Form Received
Status : REPORT Reportable Release or Threat of Release
Submittal Date : 1994-07-19

Response Action Type : RAM Release Abatement Measure
Status : STRCVD Status or Interim Report Received
Submittal Date : 1997-05-02

Response Action Type : NOR
Status : ISSUED
Submittal Date : 1994-05-25

Map Id: T93
Direction: S
Distance: 0.737 mi., 3894 ft.
Elevation: 104 ft.
Relative: Higher

Site Name : GULF STATION | CUMBERLAND FARMS | CUMBERLAND FARMS GULF #2429
486 COUNTY ST
NEW BEDFORD, MA 02740

Database(s) : [EPA LUST, EPA UST, HIST RELEASE - MA, LUST - MA, RELEASE - MA, SHWS - MA, UST - MA] ***(cont.)***

Envirosite ID: 43005464
EPA ID: N/R

SHWS - MA ***(cont.)***

Response Action Type :	RAM Release Abatement Measure
Status :	STRCVD Status or Interim Report Received
Submittal Date :	1998-01-08
Response Action Type :	AUDCOM
Status :	NOA
Submittal Date :	2008-05-29
Response Action Type :	PHASEV Phase 5
Status :	IMRCD Post-RAO C Status Report Received (Ph V-prior to 05 only)
Submittal Date :	2005-12-30

Chemicals

Chemical :	GASOLINE
Amount :	50 PPM
Chemical :	GASOLINE
Amount :	190 PPM

UST - MA

Facility Name :	CUMBERLAND FARMS GULF #2429
Facility Address :	486 COUNTY ST, NEW BEDFORD, MA 02740

Site Details

Facility ID :	3413
Region :	Southeast Regional Office
FMF Number :	N/R
Type :	Retail Motor Vehicle Fuel Dispensing
Owner Type :	Corporation or non-profit corporation
Phone :	N/R
Last Date in Agency List :	2024-12-19

Owner Information

Date of Ownership :	1995-03-09
Owner Name :	CUMBERLAND FARMS INC
Owner Address :	165 Flanders Road Westborough, MA 01581
Contact Name :	Martin Hilfinger
Contact Address :	165 Flanders Road Westborough, MA 01581
Contact Phone :	(508) 270-4444
Contact for Correspondence :	N/R

Map Id: T93
Direction: S
Distance: 0.737 mi., 3894 ft.
Elevation: 104 ft.
Relative: Higher

Site Name : GULF STATION | CUMBERLAND FARMS | CUMBERLAND FARMS GULF #2429
486 COUNTY ST
NEW BEDFORD, MA 02740

Database(s) : [EPA LUST, EPA UST, HIST RELEASE - MA, LUST - MA, RELEASE - MA, SHWS - MA, UST - MA] ***(cont.)***

Envirosite ID: 43005464
EPA ID: N/R

UST - MA ***(cont.)***

Operator Information

Operator Name :	CUMBERLAND FARMS INC
Operator Address :	165 Flanders Road Westborough, MA 01581
Authorized Contact Name :	Martin Hilfinger
Authorized Contact Address :	165 Flanders Road Westborough, MA 01581
Authorized Contact Phone :	(508) 270-4444
Authorized Signatory :	N/R
Contact for Correspondence :	N/R

Tank Information

Date Installed :	1975-09-01
Status Date :	1994-11-01
Status :	Tank Removed
Tank Number :	3
Compartments :	1
Capacity :	9,520
Contents :	Gasoline
Use :	N/R

Date Installed :	1975-09-01
Status Date :	1994-11-01
Status :	Tank Removed
Tank Number :	2
Compartments :	1
Capacity :	9,520
Contents :	Gasoline
Use :	N/R

Date Installed :	1975-09-01
Status Date :	1994-11-01
Status :	Tank Removed
Tank Number :	1
Compartments :	1
Capacity :	9,520
Contents :	Gasoline
Use :	N/R

21J Information

COC Number :	N/R
Expiration Date :	N/R
Per-Occurrence Coverage :	N/R
Aggregate Coverage :	N/R

Map Id: T93
Direction: S
Distance: 0.737 mi., 3894 ft.
Elevation: 104 ft.
Relative: Higher

Site Name : GULF STATION | CUMBERLAND FARMS | CUMBERLAND FARMS GULF #2429
486 COUNTY ST
NEW BEDFORD, MA 02740

Database(s) : [EPA LUST, EPA UST, HIST RELEASE - MA, LUST - MA, RELEASE - MA, SHWS - MA, UST - MA] ***(cont.)***

Envirosite ID: 43005464
EPA ID: N/R

UST - MA ***(cont.)***

Due Dates

Due Date :	N/R
Type :	N/R

Enforcement Actions

Date Issued :	N/R
Due Date :	N/R
Date Resolved :	N/R
Status :	N/R
Doc Number :	N/R
Type :	N/R
Form Type :	N/R

Dispensers

Owner Number :	N/R
Sump :	N/R
Sump Sensor Continuously Monitored? :	N/R

Map Id: T94
Direction: SSW
Distance: 0.741 mi., 3915 ft.
Elevation: 108 ft.
Relative: Higher

Site Name : BEDFORD TOWERS | MARIAN COOKE LYNCH MISSIONS FOR CHRIST INC
231 MIDDLE STREET | 231 MIDDLE ST APT 308
NEW BEDFORD, MA 02740

Database(s) : [AUL - MA, CHURCHES, FRS, HIST RELEASE - MA, LEAD - MA, RELEASE - MA, SHWS - MA]

Envirosite ID: 2675231
EPA ID: N/R

AUL - MA

Facility Name :	BEDFORD TOWERS
Facility Address :	231 MIDDLE STREET, NEW BEDFORD, 027400000

Incident Summary

Release Tracking Number :	4-0024828
Notification Date :	2013-10-31
Category :	120 DY
OFC Town :	NEW BEDFORD
Current Status :	Permanent Solution with Conditions
Current Date :	2018-09-05

Map Id: T94
Direction: SSW
Distance: 0.741 mi., 3915 ft.
Elevation: 108 ft.
Relative: Higher

Site Name : BEDFORD TOWERS | MARIAN COOKE LYNCH MISSIONS FOR CHRIST INC
231 MIDDLE STREET | 231 MIDDLE ST APT 308
NEW BEDFORD, MA 02740

Database(s) : [AUL - MA, CHURCHES, FRS, HIST RELEASE - MA, LEAD - MA, RELEASE - MA, SHWS - MA] ***(cont.)***

Envirosite ID: 2675231
EPA ID: N/R

AUL - MA ***(cont.)***

Phase : Phase II: Comprehensive Site Assessment. During Phase II, the risks posed to public health, welfare, and the environment are determined.

OHM : Oil
Agency Link : Click here for hyperlink provided by the agency.
Last Date in Agency List : 2024-11-18

Source Details
Source : UNKNOWN

Location Details
Location : N/R

Response Action Information
Response Action Type : AUL Activity and Use Limitation
Status : RECPT Transmittal or Notification Received
Submittal Date : 2016-11-16
Response Action Outcome Class : Permanent Solution with Conditions and AUL

Response Action Type : AUL Activity and Use Limitation
Status : LEGNOT Legal Notice Published
Submittal Date : 2016-11-15
Response Action Outcome Class : Permanent Solution with Conditions and AUL

Response Action Type : AUL Activity and Use Limitation
Status : FEEREC Fee Received - TFS Use Only
Submittal Date : 2016-10-17
Response Action Outcome Class : Permanent Solution with Conditions and AUL

CHURCHES

Facility Name : MARIAN COOKE LYNCH MISSIONS FOR CHRIST INC
Facility Address : 231 MIDDLE ST APT 308, NEW BEDFORD, MA 2740

EIN : 521981667

Affliation : Independent - This code is used if the organization is an independent organization or an independent auxiliary (i.e., not affiliated with a National, Regional, or Geographic grouping of organizations).

Ruling : 200003
Foundation : Private non-operating foundation
Activity : 0

Map Id: T94
Direction: SSW
Distance: 0.741 mi., 3915 ft.
Elevation: 108 ft.
Relative: Higher

Site Name : BEDFORD TOWERS | MARIAN COOKE LYNCH MISSIONS FOR CHRIST INC
231 MIDDLE STREET | 231 MIDDLE ST APT 308
NEW BEDFORD, MA 02740

Database(s) : [AUL - MA, CHURCHES, FRS, HIST RELEASE - MA, LEAD - MA, RELEASE - MA, SHWS - MA] ***(cont.)***

Envirosite ID: 2675231
EPA ID: N/R

CHURCHES ***(cont.)***

Organization :	Corporation
NTEE Code :	X20
Latitude :	41.636408
Longitude :	-70.931295
Last Date in Agency List :	2024-04-30

FRS

Facility Name :	BEDFORD TOWERS
Facility Address :	231 MIDDLE ST, NEW BEDFORD, MA 02740
County :	BRISTOL

Site Details

Registry ID :	110015767222
FRS Facility URL :	Click here for hyperlink provided by the agency.
Last Date in Agency List :	2024-12-16

Source Description

Source Description :

ICIS provides a database that, when complete, will contain enforcement and compliance information across most of EPA's programs. The vision for ICIS is to replace EPA's independent databases that contain enforcement data with a single repository for that information. Currently, ICIS contains all Federal Administrative and Judicial enforcement actions and a subset of the Permit Compliance System (PCS), which supports the National Pollutant Discharge Elimination System (NPDES). This information is maintained in ICIS by EPA in the Regional offices and at Headquarters. A future release of ICIS will completely replace PCS and will integrate that information with Federal actions already in the system. ICIS also has the capability to track other activities that support compliance and enforcement programs, including incident tracking, compliance assistance, and compliance monitoring.

FRS Environmental Interest

Source and System ID :	ICIS - 5415981

HIST RELEASE - MA

Facility Address :	231 MIDDLE STREET, NEW BEDFORD
Notification Date :	2013-10-31
RTN Number :	4-24828
Assoc ID :	N/R
Source :	UNKNOWN
Category :	120 DY
Location Aid :	BEDFORD TOWERS
Location :	N/R
Municipality :	NEW BEDFORD

Map Id: T94
Direction: SSW
Distance: 0.741 mi., 3915 ft.
Elevation: 108 ft.
Relative: Higher

Site Name : BEDFORD TOWERS | MARIAN COOKE LYNCH MISSIONS FOR CHRIST INC
231 MIDDLE STREET | 231 MIDDLE ST APT 308
NEW BEDFORD, MA 02740

Database(s) : [AUL - MA, CHURCHES, FRS, HIST RELEASE - MA, LEAD - MA, RELEASE - MA, SHWS - MA] ***(cont.)***

Envirosite ID: 2675231
EPA ID: N/R

HIST RELEASE - MA ***(cont.)***

Last Date in Agency List : 2015-04-09

Chemical Information
Chemical : C5 THRU C8 ALIPHATIC HYDROCARBONS 4,020.0 MG/KG

LEAD - MA

Facility Address : 231 MIDDLE ST, NEW BEDFORD, 02740

Details for this site have been truncated due to the large number of available details for this site within this dataset. For the complete details for this site, contact your Envirosite account representative for a complimentary site report containing all of the details available.

Activity Date : 2011-04-08
Activity Type : N/R
Activity Description : Comprehensive Initial Inspection
Outcome Description : No Hazards Found
Unit : 407
Community : NEW BEDFORD
Start Work Date : N/R
Last Date in Agency List : 2022-08-22

Activity Date : 2011-04-08
Activity Type : N/R
Activity Description : Comprehensive Initial Inspection
Outcome Description : No Hazards Found
Unit : 405
Community : NEW BEDFORD
Start Work Date : N/R
Last Date in Agency List : 2022-08-22

Activity Date : 2011-04-08
Activity Type : N/R
Activity Description : Letter of Full Initial Insp Compliance
Outcome Description : Issued
Unit : 705
Community : NEW BEDFORD
Start Work Date : N/R
Last Date in Agency List : 2022-08-22

Activity Date : 2011-04-08
Activity Type : N/R
Activity Description : Letter of Full Initial Insp Compliance
Outcome Description : Issued
Unit : 305

Map Id: T94
Direction: SSW
Distance: 0.741 mi., 3915 ft.
Elevation: 108 ft.
Relative: Higher

Site Name : BEDFORD TOWERS | MARIAN COOKE LYNCH MISSIONS FOR CHRIST INC
231 MIDDLE STREET | 231 MIDDLE ST APT 308
NEW BEDFORD, MA 02740

Database(s) : [AUL - MA, CHURCHES, FRS, HIST RELEASE - MA, LEAD - MA, RELEASE - MA, SHWS - MA] ***(cont.)***

Envirosite ID: 2675231
EPA ID: N/R

LEAD - MA ***(cont.)***

Community :	NEW BEDFORD
Start Work Date :	N/R
Last Date in Agency List :	2022-08-22

Activity Date :	2011-04-08
Activity Type :	N/R
Activity Description :	Comprehensive Initial Inspection
Outcome Description :	No Hazards Found
Unit :	109
Community :	NEW BEDFORD
Start Work Date :	N/R
Last Date in Agency List :	2022-08-22

Activity Date :	2011-04-08
Activity Type :	N/R
Activity Description :	Comprehensive Initial Inspection
Outcome Description :	No Hazards Found
Unit :	310
Community :	NEW BEDFORD
Start Work Date :	N/R
Last Date in Agency List :	2022-08-22

Activity Date :	2011-04-08
Activity Type :	N/R
Activity Description :	Letter of Full Initial Insp Compliance
Outcome Description :	Issued
Unit :	209
Community :	NEW BEDFORD
Start Work Date :	N/R
Last Date in Agency List :	2022-08-22

Activity Date :	2011-04-08
Activity Type :	N/R
Activity Description :	Comprehensive Initial Inspection
Outcome Description :	No Hazards Found
Unit :	715
Community :	NEW BEDFORD
Start Work Date :	N/R
Last Date in Agency List :	2022-08-22

Activity Date :	2011-04-08
Activity Type :	N/R
Activity Description :	Letter of Full Initial Insp Compliance
Outcome Description :	Issued
Unit :	211
Community :	NEW BEDFORD
Start Work Date :	N/R
Last Date in Agency List :	2022-08-22

Map Id: T94
Direction: SSW
Distance: 0.741 mi., 3915 ft.
Elevation: 108 ft.
Relative: Higher

Site Name : BEDFORD TOWERS | MARIAN COOKE LYNCH MISSIONS FOR CHRIST INC
231 MIDDLE STREET | 231 MIDDLE ST APT 308
NEW BEDFORD, MA 02740

Database(s) : [AUL - MA, CHURCHES, FRS, HIST RELEASE - MA, LEAD - MA, RELEASE - MA, SHWS - MA] ***(cont.)***

Envirosite ID: 2675231
EPA ID: N/R

LEAD - MA ***(cont.)***

Activity Date :	2011-04-08
Activity Type :	N/R
Activity Description :	Comprehensive Initial Inspection
Outcome Description :	No Hazards Found
Unit :	705
Community :	NEW BEDFORD
Start Work Date :	N/R
Last Date in Agency List :	2022-08-22

Activity Date :	2011-04-08
Activity Type :	N/R
Activity Description :	Letter of Full Initial Insp Compliance
Outcome Description :	Issued
Unit :	711
Community :	NEW BEDFORD
Start Work Date :	N/R
Last Date in Agency List :	2022-08-22

Activity Date :	2011-04-08
Activity Type :	N/R
Activity Description :	Comprehensive Initial Inspection
Outcome Description :	No Hazards Found
Unit :	606
Community :	NEW BEDFORD
Start Work Date :	N/R
Last Date in Agency List :	2022-08-22

Activity Date :	2011-04-08
Activity Type :	N/R
Activity Description :	Comprehensive Initial Inspection
Outcome Description :	No Hazards Found
Unit :	209
Community :	NEW BEDFORD
Start Work Date :	N/R
Last Date in Agency List :	2022-08-22

Activity Date :	2011-04-08
Activity Type :	N/R
Activity Description :	Comprehensive Initial Inspection
Outcome Description :	No Hazards Found
Unit :	701
Community :	NEW BEDFORD
Start Work Date :	N/R
Last Date in Agency List :	2022-08-22

Activity Date :	2011-04-08
Activity Type :	N/R
Activity Description :	Letter of Full Initial Insp Compliance

Map Id: T94
Direction: SSW
Distance: 0.741 mi., 3915 ft.
Elevation: 108 ft.
Relative: Higher

Site Name : BEDFORD TOWERS | MARIAN COOKE LYNCH MISSIONS FOR CHRIST INC
231 MIDDLE STREET | 231 MIDDLE ST APT 308
NEW BEDFORD, MA 02740

Database(s) : [AUL - MA, CHURCHES, FRS, HIST RELEASE - MA, LEAD - MA, RELEASE - MA, SHWS - MA] ***(cont.)***

Envirosite ID: 2675231
EPA ID: N/R

LEAD - MA ***(cont.)***

Outcome Description : Issued
Unit : 601
Community : NEW BEDFORD
Start Work Date : N/R
Last Date in Agency List : 2022-08-22

Activity Date : 2011-04-08
Activity Type : N/R
Activity Description : Comprehensive Initial Inspection
Outcome Description : No Hazards Found
Unit : 316
Community : NEW BEDFORD
Start Work Date : N/R
Last Date in Agency List : 2022-08-22

Activity Date : 2011-04-08
Activity Type : N/R
Activity Description : Letter of Full Initial Insp Compliance
Outcome Description : Issued
Unit : 612
Community : NEW BEDFORD
Start Work Date : N/R
Last Date in Agency List : 2022-08-22

Activity Date : 2011-04-08
Activity Type : N/R
Activity Description : Letter of Full Initial Insp Compliance
Outcome Description : Issued
Unit : 407
Community : NEW BEDFORD
Start Work Date : N/R
Last Date in Agency List : 2022-08-22

Activity Date : 2011-04-08
Activity Type : N/R
Activity Description : Comprehensive Initial Inspection
Outcome Description : No Hazards Found
Unit : 102
Community : NEW BEDFORD
Start Work Date : N/R
Last Date in Agency List : 2022-08-22

Activity Date : 2011-04-08
Activity Type : N/R
Activity Description : Letter of Full Initial Insp Compliance
Outcome Description : Issued
Unit : 109
Community : NEW BEDFORD

Map Id: T94
Direction: SSW
Distance: 0.741 mi., 3915 ft.
Elevation: 108 ft.
Relative: Higher

Site Name : BEDFORD TOWERS | MARIAN COOKE LYNCH MISSIONS FOR CHRIST INC
231 MIDDLE STREET | 231 MIDDLE ST APT 308
NEW BEDFORD, MA 02740

Database(s) : [AUL - MA, CHURCHES, FRS, HIST RELEASE - MA, LEAD - MA, RELEASE - MA, SHWS - MA] ***(cont.)***

Envirosite ID: 2675231
EPA ID: N/R

LEAD - MA ***(cont.)***

Start Work Date : N/R
Last Date in Agency List : 2022-08-22

Activity Date : 2011-04-08
Activity Type : N/R
Activity Description : Letter of Full Initial Insp Compliance
Outcome Description : Issued
Unit : 310
Community : NEW BEDFORD
Start Work Date : N/R
Last Date in Agency List : 2022-08-22

Activity Date : 2011-04-08
Activity Type : N/R
Activity Description : Letter of Full Initial Insp Compliance
Outcome Description : Issued
Unit : 316
Community : NEW BEDFORD
Start Work Date : N/R
Last Date in Agency List : 2022-08-22

Activity Date : 2011-04-08
Activity Type : N/R
Activity Description : Comprehensive Initial Inspection
Outcome Description : No Hazards Found
Unit : 416
Community : NEW BEDFORD
Start Work Date : N/R
Last Date in Agency List : 2022-08-22

Activity Date : 2011-04-08
Activity Type : N/R
Activity Description : Comprehensive Initial Inspection
Outcome Description : No Hazards Found
Unit : 305
Community : NEW BEDFORD
Start Work Date : N/R
Last Date in Agency List : 2022-08-22

Activity Date : 2011-04-08
Activity Type : N/R
Activity Description : Comprehensive Initial Inspection
Outcome Description : No Hazards Found
Unit : 514
Community : NEW BEDFORD
Start Work Date : N/R
Last Date in Agency List : 2022-08-22

Map Id: T94
Direction: SSW
Distance: 0.741 mi., 3915 ft.
Elevation: 108 ft.
Relative: Higher

Site Name : BEDFORD TOWERS | MARIAN COOKE
LYNCH MISSIONS FOR CHRIST INC
231 MIDDLE STREET | 231 MIDDLE ST
APT 308
NEW BEDFORD, MA 02740

Database(s) : [AUL - MA, CHURCHES, FRS, HIST RELEASE - MA, LEAD - MA, RELEASE - MA, SHWS - MA] ***(cont.)***

Envirosite ID: 2675231
EPA ID: N/R

LEAD - MA ***(cont.)***

Activity Date :	2011-04-08
Activity Type :	N/R
Activity Description :	Letter of Full Initial Insp Compliance
Outcome Description :	Issued
Unit :	616
Community :	NEW BEDFORD
Start Work Date :	N/R
Last Date in Agency List :	2022-08-22

Activity Date :	2011-04-08
Activity Type :	N/R
Activity Description :	Comprehensive Initial Inspection
Outcome Description :	No Hazards Found
Unit :	616
Community :	NEW BEDFORD
Start Work Date :	N/R
Last Date in Agency List :	2022-08-22

Activity Date :	2011-04-08
Activity Type :	N/R
Activity Description :	Comprehensive Initial Inspection
Outcome Description :	No Hazards Found
Unit :	711
Community :	NEW BEDFORD
Start Work Date :	N/R
Last Date in Agency List :	2022-08-22

Activity Date :	2011-04-08
Activity Type :	N/R
Activity Description :	Letter of Full Initial Insp Compliance
Outcome Description :	Issued
Unit :	405
Community :	NEW BEDFORD
Start Work Date :	N/R
Last Date in Agency List :	2022-08-22

Activity Date :	2011-04-08
Activity Type :	N/R
Activity Description :	Letter of Full Initial Insp Compliance
Outcome Description :	Issued
Unit :	717
Community :	NEW BEDFORD
Start Work Date :	N/R
Last Date in Agency List :	2022-08-22

RELEASE - MA

Facility Name :	BEDFORD TOWERS

Map Id: T94
Direction: SSW
Distance: 0.741 mi., 3915 ft.
Elevation: 108 ft.
Relative: Higher

Site Name : BEDFORD TOWERS | MARIAN COOKE LYNCH MISSIONS FOR CHRIST INC
231 MIDDLE STREET | 231 MIDDLE ST APT 308
NEW BEDFORD, MA 02740

Database(s) : [AUL - MA, CHURCHES, FRS, HIST RELEASE - MA, LEAD - MA, RELEASE - MA, SHWS - MA] ***(cont.)***

Envirosite ID: 2675231
EPA ID: N/R

RELEASE - MA ***(cont.)***

Facility Address : 231 MIDDLE STREET, NEW BEDFORD, 027400000

Incident Summary
Release Tracking Number : 4-0024828
Notification Date : 2013-10-31
Category : 120 DY
OFC Town : NEW BEDFORD
Current Status : Permanent Solution with Conditions
Current Date : 2018-09-05

Phase : Phase II: Comprehensive Site Assessment. During Phase II, the risks posed to public health, welfare, and the environment are determined.

OHM : Oil
Agency Link : Click here for hyperlink provided by the agency.
Last Date in Agency List : 2024-11-18

Source Details
Source : UNKNOWN

Location Details
Location : N/R

Chemicals
Chemical : C5 THRU C8 ALIPHATIC HYDROCARBONS
Amount : 4020 MG/KG

SHWS - MA

Facility Name : BEDFORD TOWERS
Facility Address : 231 MIDDLE STREET, NEW BEDFORD, 027400000

Incident Summary
Release Tracking Number : 4-0024828
Notification Date : 2013-10-31
Category : 120 DY
OFC Town : NEW BEDFORD
Current Status : Permanent Solution with Conditions
Current Date : 2018-09-05

Map Id: T94
Direction: SSW
Distance: 0.741 mi., 3915 ft.
Elevation: 108 ft.
Relative: Higher

Site Name : BEDFORD TOWERS | MARIAN COOKE
LYNCH MISSIONS FOR CHRIST INC
231 MIDDLE STREET | 231 MIDDLE ST
APT 308
NEW BEDFORD, MA 02740

Database(s) : [AUL - MA, CHURCHES, FRS, HIST RELEASE - MA, LEAD - MA, RELEASE - MA, SHWS - MA] ***(cont.)***

Envirosite ID: 2675231
EPA ID: N/R

SHWS - MA ***(cont.)***

Phase : Phase II: Comprehensive Site Assessment. During Phase II, the risks posed to public health, welfare, and the environment are determined.

OHM : Oil
Agency Link : Click here for hyperlink provided by the agency.
Last Date in Agency List : 2024-11-18

Source Details
Source : UNKNOWN

Response Action Information

Details for this site have been truncated due to the large number of available details for this site within this dataset. For the complete details for this site, contact your Envirosite account representative for a complimentary site report containing all of the details available.

Response Action Type : RLFA
Status : FLDRUN
Submittal Date : 2014-04-11

Response Action Type : RAM Release Abatement Measure
Status : CSRCVD Completion Statement Received
Submittal Date : 2016-03-18

Response Action Type : TCLASS Tier Classification
Status : RECPT Transmittal or Notification Received
Submittal Date : 2014-10-31

Response Action Type : AUL Activity and Use Limitation
Status : RECPT Transmittal or Notification Received
Submittal Date : 2016-11-16

Response Action Type : RAM Release Abatement Measure
Status : STRCVD Status or Interim Report Received
Submittal Date : 2015-09-16

Response Action Type : C&E
Status : NON
Submittal Date : 2018-06-29

Response Action Type : RAM Release Abatement Measure
Status : PLANWR Written Plan Received

Map Id: T94
Direction: SSW
Distance: 0.741 mi., 3915 ft.
Elevation: 108 ft.
Relative: Higher

Site Name : BEDFORD TOWERS | MARIAN COOKE
LYNCH MISSIONS FOR CHRIST INC
231 MIDDLE STREET | 231 MIDDLE ST
APT 308
NEW BEDFORD, MA 02740

Database(s) : [AUL - MA, CHURCHES, FRS, HIST RELEASE - MA, LEAD - MA, RELEASE - MA, SHWS - MA] ***(cont.)***

Envirosite ID: 2675231
EPA ID: N/R

SHWS - MA ***(cont.)***

Submittal Date : 2014-03-19

Response Action Type : RAM Release Abatement Measure
Status : FEEREC Fee Received - TFS Use Only
Submittal Date : 2014-05-22

Response Action Type : RAM Release Abatement Measure
Status : RMRINI RMR Initial Report Received
Submittal Date : 2014-07-15

Response Action Type : RAM Release Abatement Measure
Status : RMRINT RMR Interim Report Received
Submittal Date : 2015-03-17

Response Action Type : RNFE
Status : RECPT Transmittal or Notification Received
Submittal Date : 2013-10-31

Response Action Type : TCLASS Tier Classification
Status : TIERII Tier 2 Classification
Submittal Date : 2014-10-31

Response Action Type : AUL Activity and Use Limitation
Status : LEGNOT Legal Notice Published
Submittal Date : 2016-11-15

Response Action Type : TCLASS Tier Classification
Status : LEGNOT Legal Notice Published
Submittal Date : 2014-11-21

Response Action Type : PHASII Phase 2
Status : SOW Scope of Work Received
Submittal Date : 2014-10-31

Chemicals
Chemical : C5 THRU C8 ALIPHATIC HYDROCARBONS
Amount : 4020 MG/KG

Map Id: U95
Direction: SE
Distance: 0.754 mi., 3982 ft.
Elevation: -2 ft.
Relative: Lower

Site Name : NO LOCATION AID | NORDIC INC | IRVING GAS
1 FISH ISLAND RD | 1 FISH IS
NEW BEDFORD, MA 02740

Database(s) : [ENF - MA, EPA LUST, FRS, HIST RELEASE - MA, RELEASE - MA, SHWS - MA]

Envirosite ID: 43052183
EPA ID: N/R

ENF - MA

Facility Name :	IRVING GAS
Facility Address :	1 FISH ISLAND RD, NEW BEDFORD
Issued Date :	2011-12-07
Program :	REGULATED ACTIVITY(S)
Penalty Assessed :	N/R
Type of Enforcement :	Notice Of Non-Compliance
Last Date in Agency List :	2024-10-07
Issued Date :	2007-03-29
Program :	REGULATED ACTIVITY(S)
Penalty Assessed :	N/R
Type of Enforcement :	Notice Of Non-Compliance
Last Date in Agency List :	2024-10-07

EPA LUST

Facility Name :	NO LOCATION AID
Facility Address :	1 FISH ISLAND RD, NEW BEDFORD, Massachusetts
County :	N/R
Facility ID :	N/R
LUST ID :	MA4-0014200
Reported Date :	1998-10-16
Status :	No Further Action
Substance :	N/R
Closed With Residual Contamination (Tribal Only):	N/R
NFA_Letter (Tribal Only) :	N/R
Tribe (Tribal Only) :	N/R
EPA Region :	1
Estimated Population within 1500ft :	11
Estimated Private Domestic Wells within 1500ft:	0
Within Source Water Protection Area (SPA):	No
SPA Public Water System and Facility ID:	N/R
SPA Water Type :	N/R
SPA Facility Type :	N/R
SPA HUC12 :	N/R
Within Groundwater Wellhead Protection Area (WHPA):	No
WHPA Public Water System and Facility ID:	N/R
WHPA Water Type :	N/R
WHPA Facility Type :	N/R
WHPA HUC12 :	N/R
Within Estimated 100-year Floodplain:	N/R
Latitude :	41.63893128
Longitude :	-70.91866722
Last Date in Agency List :	2024-05-23

Map Id: U95
Direction: SE
Distance: 0.754 mi., 3982 ft.
Elevation: -2 ft.
Relative: Lower

Site Name : NO LOCATION AID | NORDIC INC | IRVING GAS
1 FISH ISLAND RD | 1 FISH IS
NEW BEDFORD, MA 02740

Database(s) : [ENF - MA, EPA LUST, FRS, HIST RELEASE - MA, RELEASE - MA, SHWS - MA] ***(cont.)***

Envirosite ID: 43052183
EPA ID: N/R

FRS

Facility Name : NORDIC INC
Facility Address : 1 FISH IS, NEW BEDFORD, MA 027400000
County : BRISTOL

Site Details

Registry ID : 110070716978
FRS Facility URL : Click here for hyperlink provided by the agency.
Last Date in Agency List : 2024-12-16

Source Description

Source Description :

The MA-EPICS is the central repository for all environmental protection data for the State of Massachusetts.

Source Description :

RCRAInfo is EPA's comprehensive information system that supports the Resource Conservation and Recovery Act (RCRA) of 1976 and the Hazardous and Solid Waste Amendments (HSWA) of 1984 through the tracking of events and activities related to facilities that generate, transport, and treat, store, or dispose of hazardous waste. RCRAInfo allows RCRA program staff to track the notification, permit, compliance, and corrective action activities required under RCRA. RCRAInfo also supports generation of the National Hazardous Waste Biennial Report. All generators and treatment, storage, and disposal facilities who handle hazardous waste are required to report to the EPA Administrator at least once every two years to support creation of the Biennial Report.

FRS Environmental Interest

Source and System ID : MA-EPICS - 609271
RCRAINFO - MAR000577783

HIST RELEASE - MA

Facility Address : 1 FISH ISLAND RD, NEW BEDFORD

Notification Date : 1998-10-16
RTN Number : 4-14200
Assoc ID : N/R
Source : N/R
Category : 72 HR
Location Aid : NO LOCATION AID
Location : COMMERCIAL
Municipality : NEW BEDFORD
Last Date in Agency List : 2015-04-09

Map Id: U95
Direction: SE
Distance: 0.754 mi., 3982 ft.
Elevation: -2 ft.
Relative: Lower

Site Name : NO LOCATION AID | NORDIC INC | IRVING GAS
1 FISH ISLAND RD | 1 FISH IS
NEW BEDFORD, MA 02740

Database(s) : [ENF - MA, EPA LUST, FRS, HIST RELEASE - MA, RELEASE - MA, SHWS - MA] ***(cont.)***

Envirosite ID: 43052183
EPA ID: N/R

HIST RELEASE - MA ***(cont.)***

Chemical Information
Chemical : OIL 100.0 PPM

RELEASE - MA

Facility Name : NO LOCATION AID
Facility Address : 1 FISH ISLAND RD, NEW BEDFORD

Incident Summary
Release Tracking Number : 4-0014200
Notification Date : 1998-10-16
Category : 72 HR
OFC Town : NEW BEDFORD

Current Status : Response Action Outcome - A site/release where a Permanent or Temporary Solution Statement (formerly RAO Statement) was submitted. This statement asserts that response actions were sufficient to achieve a level of no significant risk or at least ensure that all substantial hazards were eliminated.

Current Date : 2008-10-16
Phase : Phase report not required or not submitted.
OHM : Oil
Agency Link : Click here for hyperlink provided by the agency.
Last Date in Agency List : 2024-11-18

Source Details
Source : N/R

Location Details
Location : COMMERCIAL

Chemicals
Chemical : OIL
Amount : 100 PPM

SHWS - MA

Facility Name : NO LOCATION AID
Facility Address : 1 FISH ISLAND RD, NEW BEDFORD

Incident Summary
Release Tracking Number : 4-0014200
Notification Date : 1998-10-16

Map Id: U95
Direction: SE
Distance: 0.754 mi., 3982 ft.
Elevation: -2 ft.
Relative: Lower

Site Name : NO LOCATION AID | NORDIC INC | IRVING GAS
1 FISH ISLAND RD | 1 FISH IS
NEW BEDFORD, MA 02740

Database(s) : [ENF - MA, EPA LUST, FRS, HIST RELEASE - MA, RELEASE - MA, SHWS - MA] ***(cont.)***

Envirosite ID: 43052183
EPA ID: N/R

SHWS - MA ***(cont.)***

Category :	72 HR
OFC Town :	NEW BEDFORD
Current Status :	Response Action Outcome - A site/release where a Permanent or Temporary Solution Statement (formerly RAO Statement) was submitted. This statement asserts that response actions were sufficient to achieve a level of no significant risk or at least ensure that all substantial hazards were eliminated.
Current Date :	2008-10-16
Phase :	Phase report not required or not submitted.
OHM :	Oil
Agency Link :	Click here for hyperlink provided by the agency.
Last Date in Agency List :	2024-11-18

Location Details

Location :	COMMERCIAL

Response Action Information

Details for this site have been truncated due to the large number of available details for this site within this dataset. For the complete details for this site, contact your Envirosite account representative for a complimentary site report containing all of the details available.

Response Action Type :	TCLASS Tier Classification
Status :	T2EXT Tier 2 Extension
Submittal Date :	2008-01-18
Response Action Type :	NOR
Status :	ISSUED
Submittal Date :	1998-10-23
Response Action Type :	C&E
Status :	NON
Submittal Date :	2006-02-21
Response Action Type :	RLFA
Status :	FOLOFF
Submittal Date :	1998-10-16
Response Action Type :	C&E
Status :	NON
Submittal Date :	2004-12-17

Map Id: U95
Direction: SE
Distance: 0.754 mi., 3982 ft.
Elevation: -2 ft.
Relative: Lower

Site Name : NO LOCATION AID | NORDIC INC | IRVING GAS
1 FISH ISLAND RD | 1 FISH IS
NEW BEDFORD, MA 02740

Database(s) : [ENF - MA, EPA LUST, FRS, HIST RELEASE - MA, RELEASE - MA, SHWS - MA] ***(cont.)***

Envirosite ID: 43052183
EPA ID: N/R

SHWS - MA ***(cont.)***

Response Action Type : TCLASS Tier Classification
Status : T2EXT Tier 2 Extension
Submittal Date : 2004-08-27

Response Action Type : PHASII Phase 2
Status : NDMDRC Notice of Delay in Meeting RA Dealine Received
Submittal Date : 2003-03-03

Response Action Type : RNF Release Notification Form Received
Status : REPORT Reportable Release or Threat of Release
Submittal Date : 1998-11-27

Response Action Type : PHASIV Phase 4
Status : NDMDRC Notice of Delay in Meeting RA Dealine Received
Submittal Date : 2003-03-03

Response Action Type : TCLASS Tier Classification
Status : TIERII Tier 2 Classification
Submittal Date : 1999-10-22

Response Action Type : C&E
Status : NOEC
Submittal Date : 2006-08-09

Response Action Type : C&E
Status : INTLET Interim Deadline Letter Issued
Submittal Date : 2006-11-15

Response Action Type : PHASII Phase 2
Status : SOW Scope of Work Received
Submittal Date : 2003-02-07

Response Action Type : RAO Response Action Outcome - RAO
Status : RAORCD RAO Statement Received
Submittal Date : 2008-10-16

Response Action Type : PHSIII Phase 3
Status : NDMDRC Notice of Delay in Meeting RA Dealine Received
Submittal Date : 2003-03-03

Chemicals
Chemical : OIL
Amount : 100 PPM

Map Id: 96
Direction: NNW
Distance: 0.758 mi., 4003 ft.
Elevation: 42 ft.
Relative: Lower

Site Name : DAWSON BREWERY | FORMER DAWSON BREWERY SITE | Former Dawson Brewery
29 BROOK STREET
NEW BEDFORD | New Bedford, MA 02746

Database(s) : [AUL - MA, BROWNFIELDS - MA, BROWNFIELDS-ACRES, EJ BROWNFIELDS, FED BROWNFIELDS, FRS, HIST FED BROWNFIELDS, HIST RELEASE - MA, RELEASE - MA, SHWS - MA]

Envirosite ID: 2674589
EPA ID: N/R

AUL - MA

Facility Name :	FORMER DAWSON BREWERY SITE
Facility Address :	29 BROOK STREET, NEW BEDFORD, 027460000

Incident Summary

Release Tracking Number :	4-0023056
Notification Date :	2011-01-11
Category :	120 DY
OFC Town :	NEW BEDFORD
Current Status :	Response Action Outcome - A site/release where a Permanent or Temporary Solution Statement (formerly RAO Statement) was submitted. This statement asserts that response actions were sufficient to achieve a level of no significant risk or at least ensure that all substantial hazards were eliminated.
Current Date :	2012-11-19
Phase :	Phase report not required or not submitted.
OHM :	Oil
Agency Link :	Click here for hyperlink provided by the agency.
Last Date in Agency List :	2024-11-18

Source Details

Source :	N/R

Location Details

Location :	N/R

Response Action Information

Response Action Type :	AUL Activity and Use Limitation
Status :	TSAUD Level I - Technical Screen Audit
Submittal Date :	2014-04-15
Response Action Outcome Class :	Remedial actions have not been conducted because a level of No Significant Risk exists, but that level is contingent upon one or more Activity and use Limitations (AULs) that have been implemented.
Response Action Type :	AUL Activity and Use Limitation
Status :	LEGNOT Legal Notice Published
Submittal Date :	2012-10-31

Map Id: 96
Direction: NNW
Distance: 0.758 mi., 4003 ft.
Elevation: 42 ft.
Relative: Lower

Site Name : DAWSON BREWERY | FORMER DAWSON BREWERY SITE | Former Dawson Brewery
29 BROOK STREET
NEW BEDFORD | New Bedford, MA 02746

Database(s) : [AUL - MA, BROWNFIELDS - MA, BROWNFIELDS-ACRES, EJ BROWNFIELDS, FED BROWNFIELDS, FRS, HIST FED BROWNFIELDS, HIST RELEASE - MA, RELEASE - MA, SHWS - MA] ***(cont.)***

Envirosite ID: 2674589
EPA ID: N/R

AUL - MA ***(cont.)***

Response Action Outcome Class : Remedial actions have not been conducted because a level of No Significant Risk exists, but that level is contingent upon one or more Activity and use Limitations (AULs) that have been implemented.

Response Action Type : AUL Activity and Use Limitation
Status : RECPT Transmittal or Notification Received
Submittal Date : 2012-10-26

Response Action Outcome Class : Remedial actions have not been conducted because a level of No Significant Risk exists, but that level is contingent upon one or more Activity and use Limitations (AULs) that have been implemented.

BROWNFIELDS - MA

Facility Name : Former Dawson Brewery
Facility Address : 29 Brook Street, New Bedford

Primary RTN : 4-0023056
Other RTNs : N/R
Current Owner : City of New Bedford (Assessors' Database On 11/12/2013)
MCP Status : RAO
RAO : B2
AUL : Yes

COCs : Petroleum, PAHs, VOCs in soil; lead in groundwater; Asbestos in former building

Former Use : Former Brewery (1900S-1975); Auto Body Shop In 1979; Coal Company In 1930S
Current Use : Vacant - Commercial/
Total Acreage : 0.79
Last Date in Agency List : 2024-09-11

BROWNFIELDS-ACRES

Facility Name : Dawson Brewery
Facility Address : 29 Brook Street, New Bedford, MA 02746
County : BRISTOL

Site Details
Property ID : 15244
EPA FRS ID : N/R
EPA FRS Site Name : N/R
Alias Name : N/R
Current Use : Vacant
Future Use : N/R

Map Id: 96
Direction: NNW
Distance: 0.758 mi., 4003 ft.
Elevation: 42 ft.
Relative: Lower

Site Name : DAWSON BREWERY | FORMER DAWSON BREWERY SITE | Former Dawson Brewery
29 BROOK STREET
NEW BEDFORD | New Bedford, MA 02746

Database(s) : [AUL - MA, BROWNFIELDS - MA, BROWNFIELDS-ACRES, EJ BROWNFIELDS, FED BROWNFIELDS, FRS, HIST FED BROWNFIELDS, HIST RELEASE - MA, RELEASE - MA, SHWS - MA] ***(cont.)***

Envirosite ID: 2674589
EPA ID: N/R

BROWNFIELDS-ACRES ***(cont.)***

GP Funding Type ID :	Hazardous
Property Size :	0.79
Local Parcel Number :	New Bedford Assessor's Map 92 Lot 148
Former Use :	Brewery, tire storage, auto body shop
Ownership Entity ID :	Private
Current Owner :	BROOK STREET REALTY CO INC
Photo Available :	N/R
Video Available :	N/R
Ownership Change :	Y
Ownership Liability Factor :	N
Cleanup Required Flag :	N
Cleanup Required Date :	N/R
State Tribal Enroll ID Number :	4-0023056
State Tribal Enroll Date :	2011-01-11
Property Not Enrolled Flag :	N
NFA Issue Date :	N/R
Info Devices :	Y
Check Pilot Flag :	N/R
CERCLIS WasteLAN Indicator :	N/R
RCRA Indicator :	N/R
BF Proj Number :	N/R
Mun Owned :	N/R
Approx Value :	N/R
Build Sqft :	N/R
Date of Form :	N/R
Add Date :	2005-05-20
Mod Date :	2021-12-21
Mod User :	xmpaul
CERCLIS Flag :	N/R
RFR Flag :	Y
RFR Date :	2022-01-12
RFR Grant ID :	69597431.0
Multi Story Flag :	N/R
Institutional Control In Place Flag :	N
Institutional Control In Place Date :	N/R
Institutional Control Additional Info:	An AUL is being drafted for this site that will require no unregulated off-site removal of on-site soil. Future development will be permissible provided that an impervious barrier building foundation, asphalt is maintained, or a minimum of three feet of clean material is installed in landscaped areas.
Institutional Control Required Flag :	Y
Institutional Control Required Date :	N/R
Institutional Control Data Address :	N/R
Property Controls :	N/R
Govt Controls :	N/R
Permit Tools :	N/R
Eng. Control in Place :	N
Eng. Control in Place Date :	N/R

Map Id: 96
Direction: NNW
Distance: 0.758 mi., 4003 ft.
Elevation: 42 ft.
Relative: Lower

Site Name : DAWSON BREWERY | FORMER DAWSON BREWERY SITE | Former Dawson Brewery
29 BROOK STREET
NEW BEDFORD | New Bedford, MA 02746

Database(s) : [AUL - MA, BROWNFIELDS - MA, BROWNFIELDS-ACRES, EJ BROWNFIELDS, FED BROWNFIELDS, FRS, HIST FED BROWNFIELDS, HIST RELEASE - MA, RELEASE - MA, SHWS - MA] ***(cont.)***

Envirosite ID: 2674589
EPA ID: N/R

BROWNFIELDS-ACRES ***(cont.)***

Eng. Control Additional Info :	Should future development occur, a cap building foundation, asphalt, or a minimum of three feet of clean soil will be required.
Eng. Control Required Flag :	Y
Eng. Control Flag Cover Tech :	Y
Eng. Control Flag Immobilization :	N/R
Eng. Control Flag Barriers :	N/R
Eng. Control Flag Security :	N/R
Eng. Control Flag Other :	N/R
Eng. Control Other :	N/R
Eng. Control Data Address :	N/R
Cleanup Req Ukn Comment :	N/R
AWP Catalyst Y/N :	N
Lat/Long Override Flag :	N
Latitude Measure :	41.657981
Longitude Measure :	-70.93209200000001
Src Map Scale Num :	N/R
Ref Point ID :	103.0
Hcm Id :	28.0
Datum Code ID :	3.0
Horiz Accuracy Measure :	N/R
Last Date in Agency List :	2025-01-23

Contaminants Summary

Contaminant :	PAHs
Contaminant Found :	Y
Contaminant Cleaned Up :	Y
Other Description :	N/R
Other Cleaned Up :	N/R

Affected Media

Media Affected :	Ground Water Soil

EJ BROWNFIELDS

Facility Name :	DAWSON BREWERY
Facility Address :	29 BROOK STREET, NEW BEDFORD, MA 02746
County :	BRISTOL

Site Details

Registry ID :	110038698371
Program System :	ACRES
Program System ID :	15244
EPA Region :	Region 1

Map Id: 96
Direction: NNW
Distance: 0.758 mi., 4003 ft.
Elevation: 42 ft.
Relative: Lower

Site Name : DAWSON BREWERY | FORMER DAWSON BREWERY SITE | Former Dawson Brewery
29 BROOK STREET
NEW BEDFORD | New Bedford, MA 02746

Database(s) : [AUL - MA, BROWNFIELDS - MA, BROWNFIELDS-ACRES, EJ BROWNFIELDS, FED BROWNFIELDS, FRS, HIST FED BROWNFIELDS, HIST RELEASE - MA, RELEASE - MA, SHWS - MA] ***(cont.)***

Envirosite ID: 2674589
EPA ID: N/R

EJ BROWNFIELDS ***(cont.)***

Latitude :	41.65819
Longitude :	-70.93172
Facility URL :	Click here for hyperlink provided by the agency.
Last Date in Agency List :	2025-01-15

FED BROWNFIELDS

Facility Name :	Dawson Brewery
Facility Address :	29 Brook Street, New Bedford, MA 2746
County :	BRISTOL

Site Details

Details for this site have been truncated due to the large number of available details for this site within this dataset. For the complete details for this site, contact your Envirosite account representative for a complimentary site report containing all of the details available.

ACRES Property ID :	15244
EPA ID :	N/R
Acreage and Greenspace Created :	N/R
Amount of Funding Expended on This Activity:	N/R
Assessment Phase :	N/R
Awp Catalyst Yn :	N/R
Cf State Code :	N/R
Cleanup Doc :	N/R
Congressional District :	N/R
Current Owner :	N/R
Date ICs in Place :	N/R
Description/History :	N/R
EPA Region :	1
Entity Providing Assessment Funds :	N/R
Fca Fy :	N/R
Flag EC In Place :	N/R
Flag EC Required :	N/R
Future Use: Multistory (arces) :	N/R
GPA Type Description :	N/R
GPA Type ID :	N/R
Grant ID :	N/R
Ind Name :	N/R
Indicate Whether Institutional Controls are in Place:	N/R
Other Media Ind :	N/R
Past Use: Multistory (arces) :	N/R
Primary Name :	N/R
Program Code :	BF
ReDev Name of Entity Providing Funds:	N/R
Registry ID :	N/R
Rfr Notation :	N/R

Map Id: 96
Direction: NNW
Distance: 0.758 mi., 4003 ft.
Elevation: 42 ft.
Relative: Lower

Site Name : DAWSON BREWERY | FORMER DAWSON BREWERY SITE | Former Dawson Brewery
29 BROOK STREET
NEW BEDFORD | New Bedford, MA 02746

Database(s) : [AUL - MA, BROWNFIELDS - MA, BROWNFIELDS-ACRES, EJ BROWNFIELDS, FED BROWNFIELDS, FRS, HIST FED BROWNFIELDS, HIST RELEASE - MA, RELEASE - MA, SHWS - MA] ***(cont.)***

Envirosite ID: 2674589
EPA ID: N/R

FED BROWNFIELDS ***(cont.)***

Stcntrbg :	N/R
Sub Name :	N/R
Cooperative Agreement Recipient Name:	City of New Bedford
Cooperative Agreement Number :	00A00081
Type of CA Funding Used :	Hazardous
For Assessment, Cleanup, Multipurpose and RLF CAs, Type of Funding:	N/R
Property Alias :	N/R
Property Owner :	Private
Size (in acres) :	0.79
Parcel Number(s) :	New Bedford Assessor's Map 92 Lot 148
Is this property enrolled in a State or Tribal Voluntary Response Program?:	N
Date of Enrollment :	N/R
AA Activity Funded :	Phase III Update
Assessment Start Date :	2017-05-25
Assessment Completion Date :	2017-11-14
AA Name of Entity Providing Funds :	EPA
AA Source of Funding :	N/R
Indicate Whether Cleanup is Necessary:	N
Contaminants Found :	N/R
Contaminants Cleaned Up :	N/R
Contaminants REC :	N/R
Media Affected :	Ground Water Soil
Media Cleaned Up :	N/R
Cleanup Activity Start Date :	N/R
Cleanup Activity Completion Date :	N/R
Indicate whether Cleanup/Treatment Technology(ies) Were Implemented:	N/R
Excavation and Disposal of Soils :	N/R
Extraction of Contaminants (soil vapor, free product, groundwater, etc.):	N/R
Removal of Materials (tanks and piping, etc.):	N/R
Reduction of Contaminants through Bioremediation/Phytoremediation:	N/R
Cleanup of Structures (removal/abatement of asbestos/lead, PCB caulk, other contaminated building materials, etc.):	N/R
Additional Cleanup/Treatment Technology(ies) Information:	N/R
Address of Data Source (URL if available):	N/R
Indicate Whether Engineering Controls are Required:	Y
Cover Technologies (e.g., Capping) :	Y
Security (e.g., Guard, Fence) :	N/R
Immobilization Process (e.g., Encapsulaton, In-Situ Solidification):	N/R
Engineering Barriers (e.g., Slurry Walls, Sheet):	N/R

Map Id: 96
Direction: NNW
Distance: 0.758 mi., 4003 ft.
Elevation: 42 ft.
Relative: Lower

Site Name : DAWSON BREWERY | FORMER DAWSON BREWERY SITE | Former Dawson Brewery
29 BROOK STREET
NEW BEDFORD | New Bedford, MA 02746

Database(s) : [AUL - MA, BROWNFIELDS - MA, BROWNFIELDS-ACRES, EJ BROWNFIELDS, FED BROWNFIELDS, FRS, HIST FED BROWNFIELDS, HIST RELEASE - MA, RELEASE - MA, SHWS - MA] ***(cont.)***

Envirosite ID: 2674589
EPA ID: N/R

FED BROWNFIELDS ***(cont.)***

Other :	N/R
Additional Engineering Controls Information:	Should future development occur, a cap building foundation, asphalt, or a minimum of three feet of clean soil will be required.
Indicate Whether Engineering Controls are in Place:	N
ACRES Cleaned Up :	N/R
Number of Cleanup Jobs Leveraged :	N/R
Section 128(a) State/Tribal :	N/R
Multipurpose - Cost Share Amount :	N/R
Cleanup - Cost Share Amount :	N/R
RLF Loan - RLF Loan Amount :	N/R
RLF Loan - Cost Share Amount :	N/R
RLF Loan - Program income Amount :	N/R
Date RLF Loan Signed :	N/R
RLF Loan - Repayment Period :	N/R
RLF Loan - Interest Rate :	N/R
RLF Subgrant - RLF Subgrant Amount :	N/R
RLF Subgrant - Cost Share Amount :	N/R
RLF Subgrant - Program Income Amount:	N/R
Date RLF Subgrant Signed :	N/R
Cleanup Source of Funding :	N/R
Cleanup Name of Entity Providing Funds:	N/R
Cleanup Activity Funded :	N/R
Indicate whether Institutional Controls are Required:	Y
Proprietary Controls (e.g., easements, covenants):	N/R
Informational Devices (e.g., state registries, deed notices):	Y
Governmental Controls (e.g., zoning, building codes, land use restrictions):	N/R
Enforcement/Permit Tools (e.g., permits, consent decrees):	N/R
Additional Institutional Controls Information:	An AUL is being drafted for this site that will require no unregulated off-site removal of on-site soil. Future development will be permissible provided that an impervious barrier building foundation, asphalt is maintained, or a minimum of three feet of clean material is installed in landscaped areas.
Address of Data Sources (URL if available):	N/R
Indicate Whether Institutional Controls in Place:	N
Redevelopment Start Date :	N/R
Redevelopment Completion Date :	N/R
ReDev Source of Funding :	N/R
ReDev Activity Funded :	N/R

Map Id: 96
Direction: NNW
Distance: 0.758 mi., 4003 ft.
Elevation: 42 ft.
Relative: Lower

Site Name : DAWSON BREWERY | FORMER DAWSON BREWERY SITE | Former Dawson Brewery
29 BROOK STREET
NEW BEDFORD | New Bedford, MA 02746

Database(s) : [AUL - MA, BROWNFIELDS - MA, BROWNFIELDS-ACRES, EJ BROWNFIELDS, FED BROWNFIELDS, FRS, HIST FED BROWNFIELDS, HIST RELEASE - MA, RELEASE - MA, SHWS - MA] ***(cont.)***

Envirosite ID: 2674589
EPA ID: N/R

FED BROWNFIELDS ***(cont.)***

Number of Redevelopment Jobs Leveraged:	N/R
Redevelopment Land Use: Residential :	N/R
Redevelopment Land Use: Greenspace :	N/R
Redevelopment Land Use: Industrial :	N/R
Redevelopment Land Use: Commercial :	N/R
Predominant Past Use(s) Residential :	N/R
Predominant Past Use(s) Greenspace :	N/R
Predominant Past Use(s) Industrial :	0.79
Predominant Past Use(s) Commercial :	N/R
Latitude :	41.657981
Longitude :	-70.932092

ACRES Property ID :	15244
EPA ID :	N/R
Acreage and Greenspace Created :	N/R
Amount of Funding Expended on This Activity:	N/R
Assessment Phase :	N/R
Awp Catalyst Yn :	N/R
Cf State Code :	N/R
Cleanup Doc :	N/R
Congressional District :	N/R
Current Owner :	N/R
Date ICs in Place :	N/R
Description/History :	N/R
EPA Region :	1
Entity Providing Assessment Funds :	N/R
Fca Fy :	N/R
Flag EC In Place :	N/R
Flag EC Required :	N/R
Future Use: Multistory (arces) :	N/R
GPA Type Description :	N/R
GPA Type ID :	N/R
Grant ID :	N/R
Ind Name :	N/R
Indicate Whether Institutional Controls are in Place:	N/R
Other Media Ind :	N/R
Past Use: Multistory (arces) :	N/R
Primary Name :	N/R
Program Code :	BF
ReDev Name of Entity Providing Funds:	N/R
Registry ID :	N/R
Rfr Notation :	N/R
Stcntrbg :	N/R
Sub Name :	N/R
Cooperative Agreement Recipient Name:	City of New Bedford
Cooperative Agreement Number :	00A00081
Type of CA Funding Used :	Hazardous

Map Id: 96
Direction: NNW
Distance: 0.758 mi., 4003 ft.
Elevation: 42 ft.
Relative: Lower

Site Name : DAWSON BREWERY | FORMER DAWSON BREWERY SITE | Former Dawson Brewery
29 BROOK STREET
NEW BEDFORD | New Bedford, MA 02746

Database(s) : [AUL - MA, BROWNFIELDS - MA, BROWNFIELDS-ACRES, EJ BROWNFIELDS, FED BROWNFIELDS, FRS, HIST FED BROWNFIELDS, HIST RELEASE - MA, RELEASE - MA, SHWS - MA] ***(cont.)***

Envirosite ID: 2674589
EPA ID: N/R

FED BROWNFIELDS ***(cont.)***

For Assessment, Cleanup, Multipurpose and RLF CAs, Type of Funding:	N/R
Property Alias :	N/R
Property Owner :	Private
Size (in acres) :	0.79
Parcel Number(s) :	New Bedford Assessor's Map 92 Lot 148
Is this property enrolled in a State or Tribal Voluntary Response Program?:	N
Date of Enrollment :	N/R
AA Activity Funded :	N/R
Assessment Start Date :	N/R
Assessment Completion Date :	N/R
AA Name of Entity Providing Funds :	N/R
AA Source of Funding :	N/R
Indicate Whether Cleanup is Necessary:	N
Contaminants Found :	N/R
Contaminants Cleaned Up :	N/R
Contaminants REC :	N/R
Media Affected :	Ground Water Soil
Media Cleaned Up :	N/R
Cleanup Activity Start Date :	N/R
Cleanup Activity Completion Date :	N/R
Indicate whether Cleanup/Treatment Technology(ies) Were Implemented:	N/R
Excavation and Disposal of Soils :	N/R
Extraction of Contaminants (soil vapor, free product, groundwater, etc.):	N/R
Removal of Materials (tanks and piping, etc.):	N/R
Reduction of Contaminants through Bioremediation/Phytoremediation:	N/R
Cleanup of Structures (removal/abatement of asbestos/lead, PCB caulk, other contaminated building materials, etc.):	N/R
Additional Cleanup/Treatment Technology(ies) Information:	N/R
Address of Data Source (URL if available):	N/R
Indicate Whether Engineering Controls are Required:	Y
Cover Technologies (e.g., Capping) :	Y
Security (e.g., Guard, Fence) :	N/R
Immobilization Process (e.g., Encapsulaton, In-Situ Solidification):	N/R
Engineering Barriers (e.g., Slurry Walls, Sheet):	N/R
Other :	N/R

Map Id: 96
Direction: NNW
Distance: 0.758 mi., 4003 ft.
Elevation: 42 ft.
Relative: Lower

Site Name : DAWSON BREWERY | FORMER DAWSON BREWERY SITE | Former Dawson Brewery
29 BROOK STREET
NEW BEDFORD | New Bedford, MA 02746

Database(s) : [AUL - MA, BROWNFIELDS - MA, BROWNFIELDS-ACRES, EJ BROWNFIELDS, FED BROWNFIELDS, FRS, HIST FED BROWNFIELDS, HIST RELEASE - MA, RELEASE - MA, SHWS - MA] ***(cont.)***

Envirosite ID: 2674589
EPA ID: N/R

FED BROWNFIELDS ***(cont.)***

Additional Engineering Controls Information:	Should future development occur, a cap building foundation, asphalt, or a minimum of three feet of clean soil will be required.
Indicate Whether Engineering Controls are in Place:	N
ACRES Cleaned Up :	N/R
Number of Cleanup Jobs Leveraged :	N/R
Section 128(a) State/Tribal :	N/R
Multipurpose - Cost Share Amount :	N/R
Cleanup - Cost Share Amount :	N/R
RLF Loan - RLF Loan Amount :	N/R
RLF Loan - Cost Share Amount :	N/R
RLF Loan - Program income Amount :	N/R
Date RLF Loan Signed :	N/R
RLF Loan - Repayment Period :	N/R
RLF Loan - Interest Rate :	N/R
RLF Subgrant - RLF Subgrant Amount :	N/R
RLF Subgrant - Cost Share Amount :	N/R
RLF Subgrant - Program Income Amount:	N/R
Date RLF Subgrant Signed :	N/R
Cleanup Source of Funding :	N/R
Cleanup Name of Entity Providing Funds:	N/R
Cleanup Activity Funded :	N/R
Indicate whether Institutional Controls are Required:	Y
Proprietary Controls (e.g., easements, covenants):	N/R
Informational Devices (e.g., state registries, deed notices):	Y
Governmental Controls (e.g., zoning, building codes, land use restrictions):	N/R
Enforcement/Permit Tools (e.g., permits, consent decrees):	N/R
Additional Institutional Controls Information:	An AUL is being drafted for this site that will require no unregulated off-site removal of on-site soil. Future development will be permissible provided that an impervious barrier building foundation, asphalt is maintained, or a minimum of three feet of clean material is installed in landscaped areas.
Address of Data Sources (URL if available):	N/R
Indicate Whether Institutional Controls in Place:	N
Redevelopment Start Date :	N/R
Redevelopment Completion Date :	N/R
ReDev Source of Funding :	N/R
ReDev Activity Funded :	N/R
Number of Redevelopment Jobs Leveraged:	N/R
Redevelopment Land Use: Residential :	N/R

Map Id: 96
Direction: NNW
Distance: 0.758 mi., 4003 ft.
Elevation: 42 ft.
Relative: Lower

Site Name : DAWSON BREWERY | FORMER DAWSON BREWERY SITE | Former Dawson Brewery
29 BROOK STREET
NEW BEDFORD | New Bedford, MA 02746

Database(s) : [AUL - MA, BROWNFIELDS - MA, BROWNFIELDS-ACRES, EJ BROWNFIELDS, FED BROWNFIELDS, FRS, HIST FED BROWNFIELDS, HIST RELEASE - MA, RELEASE - MA, SHWS - MA] ***(cont.)***

Envirosite ID: 2674589
EPA ID: N/R

FED BROWNFIELDS ***(cont.)***

Redevelopment Land Use: Greenspace :	N/R
Redevelopment Land Use: Industrial :	N/R
Redevelopment Land Use: Commercial :	N/R
Predominant Past Use(s) Residential :	N/R
Predominant Past Use(s) Greenspace :	N/R
Predominant Past Use(s) Industrial :	0.79
Predominant Past Use(s) Commercial :	N/R
Latitude :	41.657981
Longitude :	-70.932092

ACRES Property ID :	15244
EPA ID :	N/R
Acreage and Greenspace Created :	N/R
Amount of Funding Expended on This Activity:	N/R
Assessment Phase :	N/R
Awp Catalyst Yn :	N/R
Cf State Code :	N/R
Cleanup Doc :	N/R
Congressional District :	N/R
Current Owner :	N/R
Date ICs in Place :	N/R
Description/History :	N/R
EPA Region :	1
Entity Providing Assessment Funds :	N/R
Fca Fy :	N/R
Flag EC In Place :	N/R
Flag EC Required :	N/R
Future Use: Multistory (arces) :	N/R
GPA Type Description :	N/R
GPA Type ID :	N/R
Grant ID :	N/R
Ind Name :	N/R
Indicate Whether Institutional Controls are in Place:	N/R
Other Media Ind :	N/R
Past Use: Multistory (arces) :	N/R
Primary Name :	N/R
Program Code :	BF
ReDev Name of Entity Providing Funds:	N/R
Registry ID :	N/R
Rfr Notation :	N/R
Stcntrbg :	N/R
Sub Name :	N/R
Cooperative Agreement Recipient Name:	City of New Bedford
Cooperative Agreement Number :	00A00081
Type of CA Funding Used :	Hazardous
For Assessment, Cleanup, Multipurpose and RLF CAs, Type of Funding:	N/R
Property Alias :	N/R
Property Owner :	Private

Map Id: 96
Direction: NNW
Distance: 0.758 mi., 4003 ft.
Elevation: 42 ft.
Relative: Lower

Site Name : DAWSON BREWERY | FORMER DAWSON BREWERY SITE | Former Dawson Brewery
29 BROOK STREET
NEW BEDFORD | New Bedford, MA 02746

Database(s) : [AUL - MA, BROWNFIELDS - MA, BROWNFIELDS-ACRES, EJ BROWNFIELDS, FED BROWNFIELDS, FRS, HIST FED BROWNFIELDS, HIST RELEASE - MA, RELEASE - MA, SHWS - MA] ***(cont.)***

Envirosite ID: 2674589
EPA ID: N/R

FED BROWNFIELDS ***(cont.)***

Size (in acres) :	0.79
Parcel Number(s) :	New Bedford Assessor's Map 92 Lot 148
Is this property enrolled in a State or Tribal Voluntary Response Program?:	N
Date of Enrollment :	N/R
AA Activity Funded :	Phase I-III
Assessment Start Date :	2010-09-27
Assessment Completion Date :	N/R
AA Name of Entity Providing Funds :	EPA
AA Source of Funding :	N/R
Indicate Whether Cleanup is Necessary:	N
Contaminants Found :	N/R
Contaminants Cleaned Up :	N/R
Contaminants REC :	N/R
Media Affected :	Ground Water Soil
Media Cleaned Up :	N/R
Cleanup Activity Start Date :	N/R
Cleanup Activity Completion Date :	N/R
Indicate whether Cleanup/Treatment Technology(ies) Were Implemented:	N/R
Excavation and Disposal of Soils :	N/R
Extraction of Contaminants (soil vapor, free product, groundwater, etc.):	N/R
Removal of Materials (tanks and piping, etc.):	N/R
Reduction of Contaminants through Bioremediation/Phytoremediation:	N/R
Cleanup of Structures (removal/abatement of asbestos/lead, PCB caulk, other contaminated building materials, etc.):	N/R
Additional Cleanup/Treatment Technology(ies) Information:	N/R
Address of Data Source (URL if available):	N/R
Indicate Whether Engineering Controls are Required:	Y
Cover Technologies (e.g., Capping) :	Y
Security (e.g., Guard, Fence) :	N/R
Immobilization Process (e.g., Encapsulaton, In-Situ Solidification):	N/R
Engineering Barriers (e.g., Slurry Walls, Sheet):	N/R
Other :	N/R
Additional Engineering Controls Information:	Should future development occur, a cap building foundation, asphalt, or a minimum of three feet of clean soil will be required.
Indicate Whether Engineering Controls are in Place:	N
ACRES Cleaned Up :	N/R

Map Id: 96
Direction: NNW
Distance: 0.758 mi., 4003 ft.
Elevation: 42 ft.
Relative: Lower

Site Name : DAWSON BREWERY | FORMER DAWSON BREWERY SITE | Former Dawson Brewery
29 BROOK STREET
NEW BEDFORD | New Bedford, MA 02746

Database(s) : [AUL - MA, BROWNFIELDS - MA, BROWNFIELDS-ACRES, EJ BROWNFIELDS, FED BROWNFIELDS, FRS, HIST FED BROWNFIELDS, HIST RELEASE - MA, RELEASE - MA, SHWS - MA] ***(cont.)***

Envirosite ID: 2674589
EPA ID: N/R

FED BROWNFIELDS ***(cont.)***

Number of Cleanup Jobs Leveraged :	N/R
Section 128(a) State/Tribal :	N/R
Multipurpose - Cost Share Amount :	N/R
Cleanup - Cost Share Amount :	N/R
RLF Loan - RLF Loan Amount :	N/R
RLF Loan - Cost Share Amount :	N/R
RLF Loan - Program income Amount :	N/R
Date RLF Loan Signed :	N/R
RLF Loan - Repayment Period :	N/R
RLF Loan - Interest Rate :	N/R
RLF Subgrant - RLF Subgrant Amount :	N/R
RLF Subgrant - Cost Share Amount :	N/R
RLF Subgrant - Program Income Amount:	N/R
Date RLF Subgrant Signed :	N/R
Cleanup Source of Funding :	N/R
Cleanup Name of Entity Providing Funds:	N/R
Cleanup Activity Funded :	N/R
Indicate whether Institutional Controls are Required:	Y
Proprietary Controls (e.g., easements, covenants):	N/R
Informational Devices (e.g., state registries, deed notices):	Y
Governmental Controls (e.g., zoning, building codes, land use restrictions):	N/R
Enforcement/Permit Tools (e.g., permits, consent decrees):	N/R
Additional Institutional Controls Information:	An AUL is being drafted for this site that will require no unregulated off-site removal of on-site soil. Future development will be permissible provided that an impervious barrier building foundation, asphalt is maintained, or a minimum of three feet of clean material is installed in landscaped areas.
Address of Data Sources (URL if available):	N/R
Indicate Whether Institutional Controls in Place:	N
Redevelopment Start Date :	N/R
Redevelopment Completion Date :	N/R
ReDev Source of Funding :	N/R
ReDev Activity Funded :	N/R
Number of Redevelopment Jobs Leveraged:	N/R
Redevelopment Land Use: Residential :	N/R
Redevelopment Land Use: Greenspace :	N/R
Redevelopment Land Use: Industrial :	N/R
Redevelopment Land Use: Commercial :	N/R
Predominant Past Use(s) Residential :	N/R
Predominant Past Use(s) Greenspace :	N/R
Predominant Past Use(s) Industrial :	0.79

Map Id: 96
Direction: NNW
Distance: 0.758 mi., 4003 ft.
Elevation: 42 ft.
Relative: Lower

Site Name : DAWSON BREWERY | FORMER DAWSON BREWERY SITE | Former Dawson Brewery
29 BROOK STREET
NEW BEDFORD | New Bedford, MA 02746

Database(s) : [AUL - MA, BROWNFIELDS - MA, BROWNFIELDS-ACRES, EJ BROWNFIELDS, FED BROWNFIELDS, FRS, HIST FED BROWNFIELDS, HIST RELEASE - MA, RELEASE - MA, SHWS - MA] ***(cont.)***

Envirosite ID: 2674589
EPA ID: N/R

FED BROWNFIELDS ***(cont.)***

Predominant Past Use(s) Commercial :	N/R
Latitude :	41.657981
Longitude :	-70.932092
ACRES Property ID :	15244
EPA ID :	N/R
Acreage and Greenspace Created :	N/R
Amount of Funding Expended on This Activity:	N/R
Assessment Phase :	N/R
Awp Catalyst Yn :	N/R
Cf State Code :	N/R
Cleanup Doc :	N/R
Congressional District :	N/R
Current Owner :	N/R
Date ICs in Place :	N/R
Description/History :	N/R
EPA Region :	1
Entity Providing Assessment Funds :	N/R
Fca Fy :	N/R
Flag EC In Place :	N/R
Flag EC Required :	N/R
Future Use: Multistory (arces) :	N/R
GPA Type Description :	N/R
GPA Type ID :	N/R
Grant ID :	N/R
Ind Name :	N/R
Indicate Whether Institutional Controls are in Place:	N/R
Other Media Ind :	N/R
Past Use: Multistory (arces) :	N/R
Primary Name :	N/R
Program Code :	2B
ReDev Name of Entity Providing Funds:	N/R
Registry ID :	N/R
Rfr Notation :	N/R
Stcntrbg :	N/R
Sub Name :	N/R
Cooperative Agreement Recipient Name:	New Bedford, City of
Cooperative Agreement Number :	96113401
Type of CA Funding Used :	Hazardous
For Assessment, Cleanup, Multipurpose and RLF CAs, Type of Funding:	N/R
Property Alias :	N/R
Property Owner :	Private
Size (in acres) :	0.79
Parcel Number(s) :	New Bedford Assessor's Map 92 Lot 148
Is this property enrolled in a State or Tribal Voluntary Response Program?:	N
Date of Enrollment :	N/R
AA Activity Funded :	N/R

Map Id: 96
Direction: NNW
Distance: 0.758 mi., 4003 ft.
Elevation: 42 ft.
Relative: Lower

Site Name : DAWSON BREWERY | FORMER DAWSON BREWERY SITE | Former Dawson Brewery
29 BROOK STREET
NEW BEDFORD | New Bedford, MA 02746

Database(s) : [AUL - MA, BROWNFIELDS - MA, BROWNFIELDS-ACRES, EJ BROWNFIELDS, FED BROWNFIELDS, FRS, HIST FED BROWNFIELDS, HIST RELEASE - MA, RELEASE - MA, SHWS - MA] ***(cont.)***

Envirosite ID: 2674589
EPA ID: N/R

FED BROWNFIELDS ***(cont.)***

Assessment Start Date :	2010-09-23
Assessment Completion Date :	2011-03-18
AA Name of Entity Providing Funds :	EPA
AA Source of Funding :	N/R
Indicate Whether Cleanup is Necessary:	N
Contaminants Found :	N/R
Contaminants Cleaned Up :	N/R
Contaminants REC :	N/R
Media Affected :	Ground Water Soil
Media Cleaned Up :	N/R
Cleanup Activity Start Date :	N/R
Cleanup Activity Completion Date :	N/R
Indicate whether Cleanup/Treatment Technology(ies) Were Implemented:	N/R
Excavation and Disposal of Soils :	N/R
Extraction of Contaminants (soil vapor, free product, groundwater, etc.):	N/R
Removal of Materials (tanks and piping, etc.):	N/R
Reduction of Contaminants through Bioremediation/Phytoremediation:	N/R
Cleanup of Structures (removal/abatement of asbestos/lead, PCB caulk, other contaminated building materials, etc.):	N/R
Additional Cleanup/Treatment Technology(ies) Information:	N/R
Address of Data Source (URL if available):	N/R
Indicate Whether Engineering Controls are Required:	Y
Cover Technologies (e.g., Capping) :	Y
Security (e.g., Guard, Fence) :	N/R
Immobilization Process (e.g., Encapsulaton, In-Situ Solidification):	N/R
Engineering Barriers (e.g., Slurry Walls, Sheet):	N/R
Other :	N/R
Additional Engineering Controls Information:	Should future development occur, a cap building foundation, asphalt, or a minimum of three feet of clean soil will be required.
Indicate Whether Engineering Controls are in Place:	N
ACRES Cleaned Up :	N/R
Number of Cleanup Jobs Leveraged :	N/R
Section 128(a) State/Tribal :	N/R
Multipurpose - Cost Share Amount :	N/R
Cleanup - Cost Share Amount :	N/R
RLF Loan - RLF Loan Amount :	N/R
RLF Loan - Cost Share Amount :	N/R

Map Id: 96
Direction: NNW
Distance: 0.758 mi., 4003 ft.
Elevation: 42 ft.
Relative: Lower

Site Name : DAWSON BREWERY | FORMER DAWSON BREWERY SITE | Former Dawson Brewery
29 BROOK STREET
NEW BEDFORD | New Bedford, MA 02746

Database(s) : [AUL - MA, BROWNFIELDS - MA, BROWNFIELDS-ACRES, EJ BROWNFIELDS, FED BROWNFIELDS, FRS, HIST FED BROWNFIELDS, HIST RELEASE - MA, RELEASE - MA, SHWS - MA] ***(cont.)***

Envirosite ID: 2674589
EPA ID: N/R

FED BROWNFIELDS ***(cont.)***

RLF Loan - Program income Amount :	N/R
Date RLF Loan Signed :	N/R
RLF Loan - Repayment Period :	N/R
RLF Loan - Interest Rate :	N/R
RLF Subgrant - RLF Subgrant Amount :	N/R
RLF Subgrant - Cost Share Amount :	N/R
RLF Subgrant - Program Income Amount:	N/R
Date RLF Subgrant Signed :	N/R
Cleanup Source of Funding :	N/R
Cleanup Name of Entity Providing Funds:	N/R
Cleanup Activity Funded :	N/R
Indicate whether Institutional Controls are Required:	Y
Proprietary Controls (e.g., easements, covenants):	N/R
Informational Devices (e.g., state registries, deed notices):	Y
Governmental Controls (e.g., zoning, building codes, land use restrictions):	N/R
Enforcement/Permit Tools (e.g., permits, consent decrees):	N/R
Additional Institutional Controls Information:	An AUL is being drafted for this site that will require no unregulated off-site removal of on-site soil. Future development will be permissible provided that an impervious barrier building foundation, asphalt is maintained, or a minimum of three feet of clean material is installed in landscaped areas.
Address of Data Sources (URL if available):	N/R
Indicate Whether Institutional Controls in Place:	N
Redevelopment Start Date :	N/R
Redevelopment Completion Date :	N/R
ReDev Source of Funding :	N/R
ReDev Activity Funded :	N/R
Number of Redevelopment Jobs Leveraged:	N/R
Redevelopment Land Use: Residential :	N/R
Redevelopment Land Use: Greenspace :	N/R
Redevelopment Land Use: Industrial :	N/R
Redevelopment Land Use: Commercial :	N/R
Predominant Past Use(s) Residential :	N/R
Predominant Past Use(s) Greenspace :	N/R
Predominant Past Use(s) Industrial :	0.79
Predominant Past Use(s) Commercial :	N/R
Latitude :	41.657981
Longitude :	-70.932092

Map Id: 96
Direction: NNW
Distance: 0.758 mi., 4003 ft.
Elevation: 42 ft.
Relative: Lower

Site Name : DAWSON BREWERY | FORMER DAWSON BREWERY SITE | Former Dawson Brewery
29 BROOK STREET
NEW BEDFORD | New Bedford, MA 02746

Database(s) : [AUL - MA, BROWNFIELDS - MA, BROWNFIELDS-ACRES, EJ BROWNFIELDS, FED BROWNFIELDS, FRS, HIST FED BROWNFIELDS, HIST RELEASE - MA, RELEASE - MA, SHWS - MA] ***(cont.)***

Envirosite ID: 2674589
EPA ID: N/R

FED BROWNFIELDS ***(cont.)***

ACRES Property ID :	15244
EPA ID :	N/R
Acreage and Greenspace Created :	N/R
Amount of Funding Expended on This Activity:	N/R
Assessment Phase :	N/R
Awp Catalyst Yn :	N/R
Cf State Code :	N/R
Cleanup Doc :	N/R
Congressional District :	N/R
Current Owner :	N/R
Date ICs in Place :	N/R
Description/History :	N/R
EPA Region :	1
Entity Providing Assessment Funds :	N/R
Fca Fy :	N/R
Flag EC In Place :	N/R
Flag EC Required :	N/R
Future Use: Multistory (arces) :	N/R
GPA Type Description :	N/R
GPA Type ID :	N/R
Grant ID :	N/R
Ind Name :	N/R
Indicate Whether Institutional Controls are in Place:	N/R
Other Media Ind :	N/R
Past Use: Multistory (arces) :	N/R
Primary Name :	N/R
Program Code :	2B
ReDev Name of Entity Providing Funds:	N/R
Registry ID :	N/R
Rfr Notation :	N/R
Stcntrbg :	N/R
Sub Name :	N/R
Cooperative Agreement Recipient Name:	New Bedford, City of
Cooperative Agreement Number :	96113401
Type of CA Funding Used :	Hazardous
For Assessment, Cleanup, Multipurpose and RLF CAs, Type of Funding:	N/R
Property Alias :	N/R
Property Owner :	Private
Size (in acres) :	0.79
Parcel Number(s) :	New Bedford Assessor's Map 92 Lot 148
Is this property enrolled in a State or Tribal Voluntary Response Program?:	N
Date of Enrollment :	N/R
AA Activity Funded :	N/R
Assessment Start Date :	2011-09-05
Assessment Completion Date :	2011-09-30
AA Name of Entity Providing Funds :	EPA
AA Source of Funding :	N/R
Indicate Whether Cleanup is Necessary:	N

Map Id: 96
Direction: NNW
Distance: 0.758 mi., 4003 ft.
Elevation: 42 ft.
Relative: Lower

Site Name : DAWSON BREWERY | FORMER DAWSON BREWERY SITE | Former Dawson Brewery
29 BROOK STREET
NEW BEDFORD | New Bedford, MA 02746

Database(s) : [AUL - MA, BROWNFIELDS - MA, BROWNFIELDS-ACRES, EJ BROWNFIELDS, FED BROWNFIELDS, FRS, HIST FED BROWNFIELDS, HIST RELEASE - MA, RELEASE - MA, SHWS - MA] ***(cont.)***

Envirosite ID: 2674589
EPA ID: N/R

FED BROWNFIELDS ***(cont.)***

Contaminants Found :	N/R
Contaminants Cleaned Up :	N/R
Contaminants REC :	N/R
Media Affected :	Ground Water Soil
Media Cleaned Up :	N/R
Cleanup Activity Start Date :	N/R
Cleanup Activity Completion Date :	N/R
Indicate whether Cleanup/Treatment Technology(ies) Were Implemented:	N/R
Excavation and Disposal of Soils :	N/R
Extraction of Contaminants (soil vapor, free product, groundwater, etc.):	N/R
Removal of Materials (tanks and piping, etc.):	N/R
Reduction of Contaminants through Bioremediation/Phytoremediation:	N/R
Cleanup of Structures (removal/abatement of asbestos/lead, PCB caulk, other contaminated building materials, etc.):	N/R
Additional Cleanup/Treatment Technology(ies) Information:	N/R
Address of Data Source (URL if available):	N/R
Indicate Whether Engineering Controls are Required:	Y
Cover Technologies (e.g., Capping) :	Y
Security (e.g., Guard, Fence) :	N/R
Immobilization Process (e.g., Encapsulaton, In-Situ Solidification):	N/R
Engineering Barriers (e.g., Slurry Walls, Sheet):	N/R
Other :	N/R
Additional Engineering Controls Information:	Should future development occur, a cap building foundation, asphalt, or a minimum of three feet of clean soil will be required.
Indicate Whether Engineering Controls are in Place:	N
ACRES Cleaned Up :	N/R
Number of Cleanup Jobs Leveraged :	N/R
Section 128(a) State/Tribal :	N/R
Multipurpose - Cost Share Amount :	N/R
Cleanup - Cost Share Amount :	N/R
RLF Loan - RLF Loan Amount :	N/R
RLF Loan - Cost Share Amount :	N/R
RLF Loan - Program income Amount :	N/R
Date RLF Loan Signed :	N/R
RLF Loan - Repayment Period :	N/R
RLF Loan - Interest Rate :	N/R
RLF Subgrant - RLF Subgrant Amount :	N/R

Map Id: 96
Direction: NNW
Distance: 0.758 mi., 4003 ft.
Elevation: 42 ft.
Relative: Lower

Site Name : DAWSON BREWERY | FORMER DAWSON BREWERY SITE | Former Dawson Brewery
29 BROOK STREET
NEW BEDFORD | New Bedford, MA 02746

Database(s) : [AUL - MA, BROWNFIELDS - MA, BROWNFIELDS-ACRES, EJ BROWNFIELDS, FED BROWNFIELDS, FRS, HIST FED BROWNFIELDS, HIST RELEASE - MA, RELEASE - MA, SHWS - MA] ***(cont.)***

Envirosite ID: 2674589
EPA ID: N/R

FED BROWNFIELDS ***(cont.)***

RLF Subgrant - Cost Share Amount :	N/R
RLF Subgrant - Program Income Amount:	N/R
Date RLF Subgrant Signed :	N/R
Cleanup Source of Funding :	N/R
Cleanup Name of Entity Providing Funds:	N/R
Cleanup Activity Funded :	N/R
Indicate whether Institutional Controls are Required:	Y
Proprietary Controls (e.g., easements, covenants):	N/R
Informational Devices (e.g., state registries, deed notices):	Y
Governmental Controls (e.g., zoning, building codes, land use restrictions):	N/R
Enforcement/Permit Tools (e.g., permits, consent decrees):	N/R
Additional Institutional Controls Information:	An AUL is being drafted for this site that will require no unregulated off-site removal of on-site soil. Future development will be permissible provided that an impervious barrier building foundation, asphalt is maintained, or a minimum of three feet of clean material is installed in landscaped areas.
Address of Data Sources (URL if available):	N/R
Indicate Whether Institutional Controls in Place:	N
Redevelopment Start Date :	N/R
Redevelopment Completion Date :	N/R
ReDev Source of Funding :	N/R
ReDev Activity Funded :	N/R
Number of Redevelopment Jobs Leveraged:	N/R
Redevelopment Land Use: Residential :	N/R
Redevelopment Land Use: Greenspace :	N/R
Redevelopment Land Use: Industrial :	N/R
Redevelopment Land Use: Commercial :	N/R
Predominant Past Use(s) Residential :	N/R
Predominant Past Use(s) Greenspace :	N/R
Predominant Past Use(s) Industrial :	0.79
Predominant Past Use(s) Commercial :	N/R
Latitude :	41.657981
Longitude :	-70.932092

FRS

Facility Name :	DAWSON BREWERY
Facility Address :	29 BROOK STREET, NEW BEDFORD, MA 02746
County :	BRISTOL

Map Id: 96
Direction: NNW
Distance: 0.758 mi., 4003 ft.
Elevation: 42 ft.
Relative: Lower

Site Name : DAWSON BREWERY | FORMER DAWSON BREWERY SITE | Former Dawson Brewery
29 BROOK STREET
NEW BEDFORD | New Bedford, MA 02746

Database(s) : [AUL - MA, BROWNFIELDS - MA, BROWNFIELDS-ACRES, EJ BROWNFIELDS, FED BROWNFIELDS, FRS, HIST FED BROWNFIELDS, HIST RELEASE - MA, RELEASE - MA, SHWS - MA] ***(cont.)***

Envirosite ID: 2674589
EPA ID: N/R

FRS ***(cont.)***

Site Details

Registry ID :	110038698371
FRS Facility URL :	Click here for hyperlink provided by the agency.
Last Date in Agency List :	2024-12-16

Source Description

Source Description :

ACRES stores information reported by EPA Brownfields grant recipients on brownfields properties assessed or cleaned up with grant funding as well as information on Targeted Brownfields Assessments performed by EPA Regions.

FRS Environmental Interest

Source and System ID :	ACRES - 15244

HIST FED BROWNFIELDS

Facility Name :	Dawson Brewery
Facility Address :	29 Brook Street, New Bedford, MA 02746

Site Details

ACRES Property ID :	15244
Property Size (acres) :	.79
Local Property Number(s) :	New Bedford Assessor's Map 92 Lot 148
Ownership Entity :	Private
Current Owner :	BROOK STREET REALTY CO INC
Did Ownership Change :	Y
SFLLP fact into the ownership :	N
Latitude :	41.657981
Longitude :	-70.932092
Horizontal Collection Method :	Global Positioning Method-Unspecified Parameters
Source Map Scale :	N/R
Reference Point :	Facility/Monitoring Site Boundary Point
Horizontal Reference Datum :	World Geodetic System of 1984
Description/History :	Brewery, tire storage, auto body shop
Last Date in Agency List :	2023-10-03

Additional Details

Past Use: Greenspace (acres) :	N/R
Past Use: Residential (acres) :	N/R
Past Use: Commercial (acres) :	N/R
Past Use: Industrial (acres) :	.79

Map Id: 96
Direction: NNW
Distance: 0.758 mi., 4003 ft.
Elevation: 42 ft.
Relative: Lower

Site Name : DAWSON BREWERY | FORMER DAWSON BREWERY SITE | Former Dawson Brewery
29 BROOK STREET
NEW BEDFORD | New Bedford, MA 02746

Database(s) : [AUL - MA, BROWNFIELDS - MA, BROWNFIELDS-ACRES, EJ BROWNFIELDS, FED BROWNFIELDS, FRS, HIST FED BROWNFIELDS, HIST RELEASE - MA, RELEASE - MA, SHWS - MA] ***(cont.)***

Envirosite ID: 2674589
EPA ID: N/R

HIST FED BROWNFIELDS ***(cont.)***

Past Use: Multistory (acres) :	N/R
Cleanup Required :	N
Contaminants Found: Controlled Substances:	N/R
Contaminants Found: Petroleum :	Y
Contaminants Found: Asbestos :	N/R
Contaminants Found: Lead :	Y
Contaminants Found: PAHs :	Y
Contaminants Found: PCBs :	N/R
Contaminants Found: VOCs :	N/R
Contaminants Found: Selenium :	N/R
Contaminants Found: Iron :	N/R
Contaminants Found: Arsenic :	N/R
Contaminants Found: Cadmium :	N/R
Contaminants Found: Chromium :	N/R
Contaminants Found: Copper :	N/R
Contaminants Found: Mercury :	N/R
Contaminants Found: Nickel :	N/R
Contaminants Found: Pesticides :	N/R
Contaminants Found: SVOCs :	N/R
Contaminants Found: Other Metals :	Y
Contaminants Found: Other :	Y
Contaminants Found: Other (Descr) :	extractable petroleum hydrocarbons
Contaminants Found: Unknown :	N/R
Contaminants Found: None :	N/R
Contaminants Cleaned Up: Controlled Substances:	N/R
Contaminants Cleaned Up: Petroleum :	N/R
Contaminants Cleaned Up: Asbestos :	N/R
Contaminants Cleaned Up: Lead :	N/R
Contaminants Cleaned Up: PAHs :	Y
Contaminants Cleaned Up: PCBs :	N/R
Contaminants Cleaned Up: VOCs :	N/R
Contaminants Cleaned Up: Selenium :	N/R
Contaminants Cleaned Up: Iron :	N/R
Contaminants Cleaned Up: Arsenic :	N/R
Contaminants Cleaned Up: Cadmium :	N/R
Contaminants Cleaned Up: Chromium :	N/R
Contaminants Cleaned Up: Copper :	N/R
Contaminants Cleaned Up: Mercury :	N/R
Contaminants Cleaned Up: Nickel :	N/R
Contaminants Cleaned Up: Pesticides :	N/R
Contaminants Cleaned Up: SVOCs :	N/R
Contaminants Cleaned Up: Other Metals:	N/R
Contaminants Cleaned Up: Other :	N/R
Contaminants Cleaned Up: Other (Descr):	N/R
Contaminants Cleaned Up: Unknown :	N/R
Contaminants Cleaned Up: None :	N/R
Media Affected: Air :	N/R
Media Affected: Sediments :	N/R
Media Affected: Soil :	Y

Map Id: 96
Direction: NNW
Distance: 0.758 mi., 4003 ft.
Elevation: 42 ft.
Relative: Lower

Site Name : DAWSON BREWERY | FORMER DAWSON BREWERY SITE | Former Dawson Brewery
29 BROOK STREET
NEW BEDFORD | New Bedford, MA 02746

Database(s) : [AUL - MA, BROWNFIELDS - MA, BROWNFIELDS-ACRES, EJ BROWNFIELDS, FED BROWNFIELDS, FRS, HIST FED BROWNFIELDS, HIST RELEASE - MA, RELEASE - MA, SHWS - MA] ***(cont.)***

Envirosite ID: 2674589
EPA ID: N/R

HIST FED BROWNFIELDS ***(cont.)***

Media Affected: Drinking Water :	N/R
Media Affected: Ground Water :	Y
Media Affected: Surface Water :	N/R
Media Affected: Bldg Materials :	N/R
Media Affected: Indoor Air :	N/R
Media Affected: Unknown :	N/R
Media Cleaned Up: Air :	N/R
Media Cleaned Up: Sediments :	N/R
Media Cleaned Up: Soil :	N/R
Media Cleaned Up: Drinking Water :	N/R
Media Cleaned Up: Ground Water :	N/R
Media Cleaned Up: Surface Water :	N/R
Media Cleaned Up: Bldg Materials :	N/R
Media Cleaned Up: Indoor Air :	N/R
Media Cleaned Up: Unknown :	N/R
ST/Tribal Prg ID Number :	N/R
Further Action/Cleanup :	N/R
Enrollment ST/Tribal Prg :	N/R
Institutional Ctrl (ICs) Req? :	Y
IC Category: Proprietary Controls :	N/R
IC Category: Informational Devices :	Y
IC Category: Governmental Controls :	N/R
IC Category: Enforcement/Permit Tools:	N/R
ICs in Place? :	N
Date ICs in Place :	N/R
Future Use: Greenspace :	N/R
Future Use: Residential :	N/R
Future Use: Commercial :	N/R
Future Use: Industrial :	N/R
Future Use: Multistory (acres) :	N/R

Assessment Details

Cooperative Agreement Number :	00A00081
Type of Brownfields Grant :	Assessment
Type of Funding :	Hazardous
Grant Recipient Name :	City of New Bedford
IC Data Address :	N/R
Redevelopment Completion Date :	N/R
Cleanup Start Date :	N/R
Cleanup Completion Date :	N/R
Redevelopment Start Date :	N/R
Number of Cleanup and Redev Jobs :	N/R
Acreage and Greenspace Created :	N/R
Photographs are Available :	N/R
Video is Available :	N/R
Accomplishment Counted :	N/R
Assessment Phase :	N/R
Assessment Start Date :	N/R
Assessment Completion Date :	N/R
Amount of Assessment Funding :	N/R

Map Id: 96
Direction: NNW
Distance: 0.758 mi., 4003 ft.
Elevation: 42 ft.
Relative: Lower

Site Name : DAWSON BREWERY | FORMER DAWSON BREWERY SITE | Former Dawson Brewery
29 BROOK STREET
NEW BEDFORD | New Bedford, MA 02746

Database(s) : [AUL - MA, BROWNFIELDS - MA, BROWNFIELDS-ACRES, EJ BROWNFIELDS, FED BROWNFIELDS, FRS, HIST FED BROWNFIELDS, HIST RELEASE - MA, RELEASE - MA, SHWS - MA] ***(cont.)***

Envirosite ID: 2674589
EPA ID: N/R

HIST FED BROWNFIELDS ***(cont.)***

Source of Assessment Funding :	N/R
Entity Providing Assessment Funds :	N/R
Source of Cleanup Funding :	N/R
Entity Providing Cleanup Funds :	N/R
Amount of Cleanup Funding :	N/R
Source of Redevelopment Funding :	N/R
Entity Prvding Redevelopment Funds :	N/R
Amount of Redevelopment Funding :	N/R

Cooperative Agreement Number :	00A00081
Type of Brownfields Grant :	Assessment
Type of Funding :	Hazardous
Grant Recipient Name :	City of New Bedford
IC Data Address :	N/R
Redevelopment Completion Date :	N/R
Cleanup Start Date :	N/R
Cleanup Completion Date :	N/R
Redevelopment Start Date :	N/R
Number of Cleanup and Redev Jobs :	N/R
Acreage and Greenspace Created :	N/R
Photographs are Available :	N/R
Video is Available :	N/R
Accomplishment Counted :	N
Assessment Phase :	N/R
Assessment Start Date :	2010-09-27
Assessment Completion Date :	N/R
Amount of Assessment Funding :	N/R
Source of Assessment Funding :	N/R
Entity Providing Assessment Funds :	N/R
Source of Cleanup Funding :	N/R
Entity Providing Cleanup Funds :	N/R
Amount of Cleanup Funding :	N/R
Source of Redevelopment Funding :	N/R
Entity Prvding Redevelopment Funds :	N/R
Amount of Redevelopment Funding :	N/R

Cooperative Agreement Number :	00A00081
Type of Brownfields Grant :	Assessment
Type of Funding :	Hazardous
Grant Recipient Name :	City of New Bedford
IC Data Address :	N/R
Redevelopment Completion Date :	N/R
Cleanup Start Date :	N/R
Cleanup Completion Date :	N/R
Redevelopment Start Date :	N/R
Number of Cleanup and Redev Jobs :	N/R
Acreage and Greenspace Created :	N/R
Photographs are Available :	N/R
Video is Available :	N/R
Accomplishment Counted :	N

Map Id: 96
Direction: NNW
Distance: 0.758 mi., 4003 ft.
Elevation: 42 ft.
Relative: Lower

Site Name : DAWSON BREWERY | FORMER DAWSON BREWERY SITE | Former Dawson Brewery
29 BROOK STREET
NEW BEDFORD | New Bedford, MA 02746

Database(s) : [AUL - MA, BROWNFIELDS - MA, BROWNFIELDS-ACRES, EJ BROWNFIELDS, FED BROWNFIELDS, FRS, HIST FED BROWNFIELDS, HIST RELEASE - MA, RELEASE - MA, SHWS - MA] ***(cont.)***

Envirosite ID: 2674589
EPA ID: N/R

HIST FED BROWNFIELDS ***(cont.)***

Assessment Phase :	N/R
Assessment Start Date :	2010-09-27
Assessment Completion Date :	N/R
Amount of Assessment Funding :	78564
Source of Assessment Funding :	N/R
Entity Providing Assessment Funds :	EPA
Source of Cleanup Funding :	N/R
Entity Providing Cleanup Funds :	N/R
Amount of Cleanup Funding :	N/R
Source of Redevelopment Funding :	N/R
Entity Prvding Redevelopment Funds :	N/R
Amount of Redevelopment Funding :	N/R

Cooperative Agreement Number :	96113401
Type of Brownfields Grant :	Assessment
Type of Funding :	Hazardous
Grant Recipient Name :	New Bedford, City of
IC Data Address :	N/R
Redevelopment Completion Date :	N/R
Cleanup Start Date :	N/R
Cleanup Completion Date :	N/R
Redevelopment Start Date :	N/R
Number of Cleanup and Redev Jobs :	N/R
Acreage and Greenspace Created :	N/R
Photographs are Available :	N/R
Video is Available :	N/R
Accomplishment Counted :	N
Assessment Phase :	N/R
Assessment Start Date :	2010-06-22
Assessment Completion Date :	2010-09-17
Amount of Assessment Funding :	2984
Source of Assessment Funding :	N/R
Entity Providing Assessment Funds :	EPA
Source of Cleanup Funding :	N/R
Entity Providing Cleanup Funds :	N/R
Amount of Cleanup Funding :	N/R
Source of Redevelopment Funding :	N/R
Entity Prvding Redevelopment Funds :	N/R
Amount of Redevelopment Funding :	N/R

Cooperative Agreement Number :	96113401
Type of Brownfields Grant :	Assessment
Type of Funding :	Hazardous
Grant Recipient Name :	New Bedford, City of
IC Data Address :	N/R
Redevelopment Completion Date :	N/R
Cleanup Start Date :	N/R
Cleanup Completion Date :	N/R
Redevelopment Start Date :	N/R
Number of Cleanup and Redev Jobs :	N/R

Map Id: 96
Direction: NNW
Distance: 0.758 mi., 4003 ft.
Elevation: 42 ft.
Relative: Lower

Site Name : DAWSON BREWERY | FORMER DAWSON BREWERY SITE | Former Dawson Brewery
29 BROOK STREET
NEW BEDFORD | New Bedford, MA 02746

Database(s) : [AUL - MA, BROWNFIELDS - MA, BROWNFIELDS-ACRES, EJ BROWNFIELDS, FED BROWNFIELDS, FRS, HIST FED BROWNFIELDS, HIST RELEASE - MA, RELEASE - MA, SHWS - MA] ***(cont.)***

Envirosite ID: 2674589
EPA ID: N/R

HIST FED BROWNFIELDS ***(cont.)***

Acreage and Greenspace Created :	N/R
Photographs are Available :	N/R
Video is Available :	N/R
Accomplishment Counted :	N
Assessment Phase :	N/R
Assessment Start Date :	2010-09-23
Assessment Completion Date :	2011-03-18
Amount of Assessment Funding :	58364
Source of Assessment Funding :	N/R
Entity Providing Assessment Funds :	EPA
Source of Cleanup Funding :	N/R
Entity Providing Cleanup Funds :	N/R
Amount of Cleanup Funding :	N/R
Source of Redevelopment Funding :	N/R
Entity Prvding Redevelopment Funds :	N/R
Amount of Redevelopment Funding :	N/R

Cooperative Agreement Number :	98196001
Type of Brownfields Grant :	Assessment
Type of Funding :	Hazardous
Grant Recipient Name :	New Bedford, City of
IC Data Address :	N/R
Redevelopment Completion Date :	N/R
Cleanup Start Date :	N/R
Cleanup Completion Date :	N/R
Redevelopment Start Date :	N/R
Number of Cleanup and Redev Jobs :	N/R
Acreage and Greenspace Created :	N/R
Photographs are Available :	N/R
Video is Available :	N/R
Accomplishment Counted :	N/R
Assessment Phase :	N/R
Assessment Start Date :	N/R
Assessment Completion Date :	N/R
Amount of Assessment Funding :	N/R
Source of Assessment Funding :	N/R
Entity Providing Assessment Funds :	N/R
Source of Cleanup Funding :	N/R
Entity Providing Cleanup Funds :	N/R
Amount of Cleanup Funding :	N/R
Source of Redevelopment Funding :	N/R
Entity Prvding Redevelopment Funds :	N/R
Amount of Redevelopment Funding :	N/R

Cooperative Agreement Number :	98196001
Type of Brownfields Grant :	Assessment
Type of Funding :	Hazardous
Grant Recipient Name :	New Bedford, City of
IC Data Address :	N/R
Redevelopment Completion Date :	N/R

Map Id: 96
Direction: NNW
Distance: 0.758 mi., 4003 ft.
Elevation: 42 ft.
Relative: Lower

Site Name : DAWSON BREWERY | FORMER DAWSON BREWERY SITE | Former Dawson Brewery
29 BROOK STREET
NEW BEDFORD | New Bedford, MA 02746

Database(s) : [AUL - MA, BROWNFIELDS - MA, BROWNFIELDS-ACRES, EJ BROWNFIELDS, FED BROWNFIELDS, FRS, HIST FED BROWNFIELDS, HIST RELEASE - MA, RELEASE - MA, SHWS - MA] ***(cont.)***

Envirosite ID: 2674589
EPA ID: N/R

HIST FED BROWNFIELDS ***(cont.)***

Cleanup Start Date :	N/R
Cleanup Completion Date :	N/R
Redevelopment Start Date :	N/R
Number of Cleanup and Redev Jobs :	N/R
Acreage and Greenspace Created :	N/R
Photographs are Available :	N/R
Video is Available :	N/R
Accomplishment Counted :	Y
Assessment Phase :	N/R
Assessment Start Date :	2005-01-01
Assessment Completion Date :	2006-01-31
Amount of Assessment Funding :	21618.4
Source of Assessment Funding :	N/R
Entity Providing Assessment Funds :	N/R
Source of Cleanup Funding :	N/R
Entity Providing Cleanup Funds :	N/R
Amount of Cleanup Funding :	N/R
Source of Redevelopment Funding :	N/R
Entity Prvding Redevelopment Funds :	N/R
Amount of Redevelopment Funding :	N/R

HIST RELEASE - MA

Facility Address :	29 BROOK STREET, NEW BEDFORD
Notification Date :	2011-01-11
RTN Number :	4-23056
Assoc ID :	N/R
Source :	N/R
Category :	120 DY
Location Aid :	FORMER DAWSON BREWERY SITE
Location :	N/R
Municipality :	NEW BEDFORD
Last Date in Agency List :	2015-04-09

Chemical Information

Chemical :	C11 THRU C22 AROMATIC HYDROCARBONS 3,500.0 MG/KG
Chemical :	NAPTHALENE 1,080.0 MG/KG
Chemical :	TETRACHLORETHENE (PCE) 46.0 MG/KG

RELEASE - MA

Facility Name :	FORMER DAWSON BREWERY SITE
Facility Address :	29 BROOK STREET, NEW BEDFORD, 027460000

Map Id: 96
Direction: NNW
Distance: 0.758 mi., 4003 ft.
Elevation: 42 ft.
Relative: Lower

Site Name : DAWSON BREWERY | FORMER DAWSON BREWERY SITE | Former Dawson Brewery
29 BROOK STREET
NEW BEDFORD | New Bedford, MA 02746

Database(s) : [AUL - MA, BROWNFIELDS - MA, BROWNFIELDS-ACRES, EJ BROWNFIELDS, FED BROWNFIELDS, FRS, HIST FED BROWNFIELDS, HIST RELEASE - MA, RELEASE - MA, SHWS - MA] ***(cont.)***

Envirosite ID: 2674589
EPA ID: N/R

RELEASE - MA ***(cont.)***

Incident Summary

Release Tracking Number :	4-0023056
Notification Date :	2011-01-11
Category :	120 DY
OFC Town :	NEW BEDFORD
Current Status :	Response Action Outcome - A site/release where a Permanent or Temporary Solution Statement (formerly RAO Statement) was submitted. This statement asserts that response actions were sufficient to achieve a level of no significant risk or at least ensure that all substantial hazards were eliminated.
Current Date :	2012-11-19
Phase :	Phase report not required or not submitted.
OHM :	Oil
Agency Link :	Click here for hyperlink provided by the agency.
Last Date in Agency List :	2024-11-18

Source Details

Source :	N/R

Location Details

Location :	N/R

Chemicals

Chemical :	C11 THRU C22 AROMATIC HYDROCARBONS
Amount :	3500 MG/KG
Chemical :	TETRACHLORETHENE (PCE)
Amount :	46 MG/KG
Chemical :	NAPTHALENE
Amount :	1080 MG/KG

SHWS - MA

Facility Name :	FORMER DAWSON BREWERY SITE
Facility Address :	29 BROOK STREET, NEW BEDFORD, 027460000

Map Id: 96
Direction: NNW
Distance: 0.758 mi., 4003 ft.
Elevation: 42 ft.
Relative: Lower

Site Name : DAWSON BREWERY | FORMER DAWSON BREWERY SITE | Former Dawson Brewery
29 BROOK STREET
NEW BEDFORD | New Bedford, MA 02746

Database(s) : [AUL - MA, BROWNFIELDS - MA, BROWNFIELDS-ACRES, EJ BROWNFIELDS, FED BROWNFIELDS, FRS, HIST FED BROWNFIELDS, HIST RELEASE - MA, RELEASE - MA, SHWS - MA] ***(cont.)***

Envirosite ID: 2674589
EPA ID: N/R

SHWS - MA ***(cont.)***

Incident Summary

Release Tracking Number :	4-0023056
Notification Date :	2011-01-11
Category :	120 DY
OFC Town :	NEW BEDFORD
Current Status :	Response Action Outcome - A site/release where a Permanent or Temporary Solution Statement (formerly RAO Statement) was submitted. This statement asserts that response actions were sufficient to achieve a level of no significant risk or at least ensure that all substantial hazards were eliminated.
Current Date :	2012-11-19
Phase :	Phase report not required or not submitted.
OHM :	Oil
Agency Link :	Click here for hyperlink provided by the agency.
Last Date in Agency List :	2024-11-18

Response Action Information

Response Action Type :	RNFE
Status :	RECPT Transmittal or Notification Received
Submittal Date :	2011-01-11
Response Action Type :	PHASEI Phase 1
Status :	CSRCVD Completion Statement Received
Submittal Date :	2012-11-19
Response Action Type :	AUL Activity and Use Limitation
Status :	TSAUD Level I - Technical Screen Audit
Submittal Date :	2014-04-15
Response Action Type :	AUL Activity and Use Limitation
Status :	LEGNOT Legal Notice Published
Submittal Date :	2012-10-31
Response Action Type :	NOR
Status :	ISSUED
Submittal Date :	2011-04-22
Response Action Type :	RLFA
Status :	FLDRUN
Submittal Date :	2016-02-16

Map Id: 96
Direction: NNW
Distance: 0.758 mi., 4003 ft.
Elevation: 42 ft.
Relative: Lower

Site Name : DAWSON BREWERY | FORMER DAWSON BREWERY SITE | Former Dawson Brewery
29 BROOK STREET
NEW BEDFORD | New Bedford, MA 02746

Database(s) : [AUL - MA, BROWNFIELDS - MA, BROWNFIELDS-ACRES, EJ BROWNFIELDS, FED BROWNFIELDS, FRS, HIST FED BROWNFIELDS, HIST RELEASE - MA, RELEASE - MA, SHWS - MA] ***(cont.)***

Envirosite ID: 2674589
EPA ID: N/R

SHWS - MA ***(cont.)***

Response Action Type : RAO Response Action Outcome - RAO
Status : RAORCD RAO Statement Received
Submittal Date : 2012-11-19

Response Action Type : AUL Activity and Use Limitation
Status : RECPT Transmittal or Notification Received
Submittal Date : 2012-10-26

Chemicals
Chemical : C11 THRU C22 AROMATIC HYDROCARBONS
Amount : 3500 MG/KG

Chemical : TETRACHLORETHENE (PCE)
Amount : 46 MG/KG

Chemical : NAPTHALENE
Amount : 1080 MG/KG

Map Id: 97
Direction: SE
Distance: 0.759 mi., 4010 ft.
Elevation: 6 ft.
Relative: Lower

Site Name : UST RELEASE | FRONT STREET PUMPING STATION | FRONT STREET PUMP STATION
249 MACARTHUR DRIVE
NEW BEDFORD, MA 02740

Database(s) : [ASBESTOS - MA, EPA UST, ICIS, INACTIVE PCS, LUST - MA, PCS FACILITY, RELEASE - MA, SHWS - MA, UST - MA]

Envirosite ID: 2721124
EPA ID: N/R

ASBESTOS - MA

Facility Name : PUMPING STATION
Facility Address : 249 MACARTHUR DRIVE, NEW BEDFORD

Project Start Date : 2019-07-30
Project End Date : 2019-12-31
Project ID : N/R
Form Type : ANF-001
Project Type : Renv
Owner Name : CITY OF NEW BEDFORD
Owner Address : 1105 SHAWMUT AVE

Map Id: 97
Direction: SE
Distance: 0.759 mi., 4010 ft.
Elevation: 6 ft.
Relative: Lower

Site Name : UST RELEASE | FRONT STREET PUMPING STATION | FRONT STREET PUMP STATION
249 MACARTHUR DRIVE
NEW BEDFORD, MA 02740

Database(s) : [ASBESTOS - MA, EPA UST, ICIS, INACTIVE PCS, LUST - MA, PCS FACILITY, RELEASE - MA, SHWS - MA, UST - MA] ***(cont.)***

Envirosite ID: 2721124
EPA ID: N/R

ASBESTOS - MA ***(cont.)***

DLS Contractor ID :	AC000568
DLS Contractor :	MILL CITY ENVIRONMENTAL CORPORATION
Site Supervisor ID :	AS035860
Site Supervisor :	DAVID GRAHAM
Last Date in Agency List :	2021-11-09

Project Start Date :	2019-07-30
Project End Date :	2019-09-27
Project ID :	N/R
Form Type :	ANF-001
Project Type :	Renv
Owner Name :	CITY OF NEW BEDFORD
Owner Address :	1105 SHAWMUT AVE
DLS Contractor ID :	AC000568
DLS Contractor :	MILL CITY ENVIRONMENTAL CORPORATION
Site Supervisor ID :	AS035860
Site Supervisor :	DAVID GRAHAM
Last Date in Agency List :	2021-11-09

Project Start Date :	2020-03-27
Project End Date :	2020-05-31
Project ID :	N/R
Form Type :	ANF-001
Project Type :	Renv
Owner Name :	CITY OF NEW BEDFORD
Owner Address :	1105 SHAWMUT AVE
DLS Contractor ID :	AC000568
DLS Contractor :	MILL CITY ENVIRONMENTAL CORPORATION
Site Supervisor ID :	AS035860
Site Supervisor :	DAVID GRAHAM
Last Date in Agency List :	2021-11-09

Project Start Date :	2020-03-27
Project End Date :	2020-04-30
Project ID :	N/R
Form Type :	ANF-001
Project Type :	Renv
Owner Name :	CITY OF NEW BEDFORD
Owner Address :	1105 SHAWMUT AVE
DLS Contractor ID :	AC000568
DLS Contractor :	MILL CITY ENVIRONMENTAL CORPORATION
Site Supervisor ID :	AS035860
Site Supervisor :	DAVID GRAHAM
Last Date in Agency List :	2021-11-09

Project Start Date :	2019-07-30
Project End Date :	2019-08-23
Project ID :	N/R
Form Type :	ANF-001
Project Type :	Renv

Map Id: 97
Direction: SE
Distance: 0.759 mi., 4010 ft.
Elevation: 6 ft.
Relative: Lower

Site Name : UST RELEASE | FRONT STREET PUMPING STATION | FRONT STREET PUMP STATION
249 MACARTHUR DRIVE
NEW BEDFORD, MA 02740

Database(s) : [ASBESTOS - MA, EPA UST, ICIS, INACTIVE PCS, LUST - MA, PCS FACILITY, RELEASE - MA, SHWS - MA, UST - MA] ***(cont.)***

Envirosite ID: 2721124
EPA ID: N/R

ASBESTOS - MA ***(cont.)***

Owner Name :	CITY OF NEW BEDFORD
Owner Address :	1105 SHAWMUT AVE
DLS Contractor ID :	AC000568
DLS Contractor :	MILL CITY ENVIRONMENTAL CORPORATION
Site Supervisor ID :	AS035860
Site Supervisor :	DAVID GRAHAM
Last Date in Agency List :	2021-11-09

EPA UST

Facility Name :	FRONT STREET PUMP STATION
Facility Address :	249 MACARTHUR DR, NEW BEDFORD, Massachusetts 2740
County :	N/R
Facility ID :	MA3371
Facility Status :	Closed UST(s)
Open USTs :	0
Closed USTs :	1
Temporarily Out of Service USTs :	0
Date of Last Inspection :	N/R
EPA Region :	1
Tribe :	N/R
Facility ID 2 :	N/R
Latitude :	41.63753
Longitude :	-70.92202
Last Date in Agency List :	2024-05-22

Tank Details

Tank ID :	MA3371_1
Tank Status :	Closed
Installation Date :	1951-01-01
Removal Date :	1999-05-15
Capacity :	1000
Substances :	Bulk Heating or Fuel Oil (#2,#4,#6)
Tank Wall Type :	Single

ICIS

Facility Name :	FRONT STREET PUMPING STATION
Facility Address :	249 MACARTHUR DRIVE, NEW BEDFORD, MA 02740

Site Details

NPDES ID :	MAR1001OK
ICIS Facility Interest ID :	3600987834
Facility UIN :	110070382316
Facility Type Code :	N/R
Impaired Waters :	N/R
Latitude :	41.6372

Map Id: 97
Direction: SE
Distance: 0.759 mi., 4010 ft.
Elevation: 6 ft.
Relative: Lower

Site Name : UST RELEASE | FRONT STREET PUMPING STATION | FRONT STREET PUMP STATION
249 MACARTHUR DRIVE
NEW BEDFORD, MA 02740

Database(s) : [ASBESTOS - MA, EPA UST, ICIS, INACTIVE PCS, LUST - MA, PCS FACILITY, RELEASE - MA, SHWS - MA, UST - MA] ***(cont.)***

Envirosite ID: 2721124
EPA ID: N/R

ICIS ***(cont.)***

Longitude :	-70.9224
Last Date in Agency List :	2025-03-06

INACTIVE PCS

Issue Date :	2018-11-01
Original Issue Date :	2018-11-01
Effective Date :	2018-11-01
Expiration Date :	2022-02-15
Retirement Date :	N/R
Termination Date :	2022-01-31
Issuing Agency :	U.S. EPA
Agency Type :	U.S.EPA
Activity ID :	3601627139
External Permit Number :	MAR1001OK
Facility Type Indicator :	NON-POTW
Permit Type :	General Permit Covered Facility-NPDES)
Major Minor Status :	N
Permit Status :	Terminated
Total Design Flow Number :	N/R
Actual Average Flow Number :	N/R
State Water Body :	N/R
State Water Body Name :	N/R
Permit Name :	WES Construction Corp.
Permit Comp Status :	Y
RNC Tracking :	Y
Master External Permit Number :	MAR100000
TMDL Interface :	N/R
EDMR Authorization :	N
Pretreatment Indicator :	N/R
Last Date in Agency List :	2025-03-10

LUST - MA

Facility Name :	UST RELEASE
Facility Address :	249 MACARTHUR DRIVE, NEW BEDFORD

Incident Information

Notification Date :	2019-07-02
Release Tracking Number :	4-0027855
Category :	72 HR
OFC Town :	NEW BEDFORD
Current Status :	Permanent Solution with No Conditions
Current Date :	2021-09-10
Phase :	Phase II: Comprehensive Site Assessment. During Phase II, the risks posed to public health, welfare, and the environment are determined.
OHM :	N/R
Agency Link :	Click here for hyperlink provided by the agency.
Last Date in Agency List :	2024-11-18

Map Id: 97
Direction: SE
Distance: 0.759 mi., 4010 ft.
Elevation: 6 ft.
Relative: Lower

Site Name : UST RELEASE | FRONT STREET PUMPING STATION | FRONT STREET PUMP STATION
249 MACARTHUR DRIVE
NEW BEDFORD, MA 02740

Database(s) : [ASBESTOS - MA, EPA UST, ICIS, INACTIVE PCS, LUST - MA, PCS FACILITY, RELEASE - MA, SHWS - MA, UST - MA] ***(cont.)***

Envirosite ID: 2721124
EPA ID: N/R

LUST - MA ***(cont.)***

Source Details
Source : USTOTHER
UST

Location Details
Location : MUNICIPAL

Chemicals
Chemical : N/R
Amount : N/R

PCS FACILITY

Issue Date :	2018-11-01
Original Issue Date :	2018-11-01
Effective Date :	2018-11-01
Expiration Date :	2022-02-15
Retirement Date :	N/R
Termination Date :	N/R
Issuing Agency :	U.S. EPA
Agency Type :	U.S.EPA
Activity ID :	3601627139
External Permit Number :	N/R
Facility Type Indicator :	NON-POTW
Permit Type :	General Permit Covered Facility-NPDES)
Major Minor Status :	N
Permit Status :	Effective
Total Design Flow Number :	N/R
Actual Average Flow Number :	N/R
State Water Body :	N/R
State Water Body Name :	N/R
Permit Name :	WES Construction Corp.
Permit Comp Status :	Y
RNC Tracking :	Y
Master External Permit Number :	MAR100000
TMDL Interface :	N/R
EDMR Authorization :	N
Pretreatment Indicator :	N/R
Last Date in Agency List :	2022-01-14

RELEASE - MA

Facility Name :	UST RELEASE
Facility Address :	249 MACARTHUR DRIVE, NEW BEDFORD

Map Id: 97
Direction: SE
Distance: 0.759 mi., 4010 ft.
Elevation: 6 ft.
Relative: Lower

Site Name : UST RELEASE | FRONT STREET PUMPING STATION | FRONT STREET PUMP STATION
249 MACARTHUR DRIVE
NEW BEDFORD, MA 02740

Database(s) : [ASBESTOS - MA, EPA UST, ICIS, INACTIVE PCS, LUST - MA, PCS FACILITY, RELEASE - MA, SHWS - MA, UST - MA] ***(cont.)***

Envirosite ID: 2721124
EPA ID: N/R

RELEASE - MA ***(cont.)***

Incident Summary

Release Tracking Number :	4-0027855
Notification Date :	2019-07-02
Category :	72 HR
OFC Town :	NEW BEDFORD
Current Status :	Permanent Solution with No Conditions
Current Date :	2021-09-10
Phase :	Phase II: Comprehensive Site Assessment. During Phase II, the risks posed to public health, welfare, and the environment are determined.
OHM :	N/R
Agency Link :	Click here for hyperlink provided by the agency.
Last Date in Agency List :	2024-11-18

Source Details

Source :	FUELTANK USTOTHER UST

Location Details

Location :	MUNICIPAL

Chemicals

Chemical :	N/R
Amount :	N/R

SHWS - MA

Facility Name :	UST RELEASE
Facility Address :	249 MACARTHUR DRIVE, NEW BEDFORD

Incident Summary

Release Tracking Number :	4-0027855
Notification Date :	2019-07-02
Category :	72 HR
OFC Town :	NEW BEDFORD
Current Status :	Permanent Solution with No Conditions
Current Date :	2021-09-10
Phase :	Phase II: Comprehensive Site Assessment. During Phase II, the risks posed to public health, welfare, and the environment are determined.
OHM :	N/R
Agency Link :	Click here for hyperlink provided by the agency.

Map Id: 97
Direction: SE
Distance: 0.759 mi., 4010 ft.
Elevation: 6 ft.
Relative: Lower

Site Name : UST RELEASE | FRONT STREET PUMPING STATION | FRONT STREET PUMP STATION
249 MACARTHUR DRIVE
NEW BEDFORD, MA 02740

Database(s) : [ASBESTOS - MA, EPA UST, ICIS, INACTIVE PCS, LUST - MA, PCS FACILITY, RELEASE - MA, SHWS - MA, UST - MA] ***(cont.)***

Envirosite ID: 2721124
EPA ID: N/R

SHWS - MA ***(cont.)***

Last Date in Agency List : 2024-11-18

Source Details
Source : FUELTANK
USTOTHER
UST

Location Details
Location : MUNICIPAL

Response Action Information
Response Action Type : RAO Response Action Outcome - RAO
Status : PSNRCD
Submittal Date : 2021-09-10

Response Action Type : RLFA
Status : FLDRAN
Submittal Date : 2019-07-22

Response Action Type : RLFA
Status : PRPMTG
Submittal Date : 2019-07-22

Response Action Type : NOR
Status : ISSUED
Submittal Date : 2019-07-02

Response Action Type : TCLASS Tier Classification
Status : TIERII Tier 2 Classification
Submittal Date : 2020-07-09

Response Action Type : RAO Response Action Outcome - RAO
Status : TSAUD Level I - Technical Screen Audit
Submittal Date : 2022-10-04

Response Action Type : BOL
Status : RECPT Transmittal or Notification Received
Submittal Date : 2019-07-10

Map Id: 97
Direction: SE
Distance: 0.759 mi., 4010 ft.
Elevation: 6 ft.
Relative: Lower

Site Name : UST RELEASE | FRONT STREET PUMPING STATION | FRONT STREET PUMP STATION
249 MACARTHUR DRIVE
NEW BEDFORD, MA 02740

Database(s) : [ASBESTOS - MA, EPA UST, ICIS, INACTIVE PCS, LUST - MA, PCS FACILITY, RELEASE - MA, SHWS - MA, UST - MA] ***(cont.)***

Envirosite ID: 2721124
EPA ID: N/R

SHWS - MA ***(cont.)***

Response Action Type : TCLASS Tier Classification
Status : RECPT Transmittal or Notification Received
Submittal Date : 2020-07-09

Response Action Type : RLFA
Status : FOLOFF
Submittal Date : 2019-07-08

Response Action Type : PHASEI Phase 1
Status : CSRCVD Completion Statement Received
Submittal Date : 2020-07-09

Response Action Type : BOL
Status : SHPFAC
Submittal Date : 2019-08-26

Chemicals
Chemical : N/R
Amount : N/R

UST - MA

Facility Name : FRONT STREET PUMP STATION
Facility Address : 249 MACARTHUR DR, NEW BEDFORD, MA 02740

Site Details
Facility ID : 3371
Region : Southeast Regional Office
FMF Number : N/R
Type : N/R
Owner Type : Public agency
Phone : N/R
Last Date in Agency List : 2024-12-19

Owner Information
Date of Ownership : 1991-05-23
Owner Name : CITY OF NEW BEDFORD
Owner Address : 294 Liberty St. NEW BEDFORD, MA 02740
Contact Name : Michele Paul
Contact Address : 133 William Street New Bedford, MA 02777
Contact Phone : (508) 979-1487
Contact for Correspondence : N/R

Map Id: 97
Direction: SE
Distance: 0.759 mi., 4010 ft.
Elevation: 6 ft.
Relative: Lower

Site Name : UST RELEASE | FRONT STREET PUMPING STATION | FRONT STREET PUMP STATION
249 MACARTHUR DRIVE
NEW BEDFORD, MA 02740

Database(s) : [ASBESTOS - MA, EPA UST, ICIS, INACTIVE PCS, LUST - MA, PCS FACILITY, RELEASE - MA, SHWS - MA, UST - MA] ***(cont.)***

Envirosite ID: 2721124
EPA ID: N/R

UST - MA ***(cont.)***

Operator Information

Operator Name :	CITY OF NEW BEDFORD
Operator Address :	294 Liberty St. NEW BEDFORD, MA 02740
Authorized Contact Name :	Michele Paul
Authorized Contact Address :	133 William Street New Bedford, MA 02777
Authorized Contact Phone :	(508) 979-1487
Authorized Signatory :	N/R
Contact for Correspondence :	N/R

Tank Information

Date Installed :	1951-01-01
Status Date :	1999-05-15
Status :	Tank Removed
Tank Number :	1
Compartments :	1
Capacity :	550
Contents :	Bulk Heating or Fuel Oil (#2,#4,#6)
Use :	N/R

21J Information

COC Number :	N/R
Expiration Date :	N/R
Per-Occurrence Coverage :	N/R
Aggregate Coverage :	N/R

Due Dates

Due Date :	N/R
Type :	N/R

Enforcement Actions

Date Issued :	N/R
Due Date :	N/R
Date Resolved :	N/R
Status :	N/R
Doc Number :	N/R
Type :	N/R
Form Type :	N/R

Dispensers

Owner Number :	N/R
Sump :	N/R
Sump Sensor Continuously Monitored? :	N/R

Map Id: U98
Direction: SE
Distance: 0.759 mi., 4010 ft.
Elevation: 15 ft.
Relative: Lower

Site Name : MASS CONTRACTING | TUCKER ROY MARINE TOWING | MASS FABRICATING & WELDING
7 FISH ISLAND | 7 FISH IS
NEW BEDFORD | New Bedford, MA

Database(s) : [ECHO, ERNS, FRS, HWG - MA, MANIFEST EPA, RCRA NONGEN, RCRA VSQG, RELEASE - MA, SHWS - MA]

Envirosite ID: 2757566
EPA ID: MAR000546341

ECHO

Facility Name :	MASS CONTRACTING
Facility Address :	7 FISH IS, NEW BEDFORD, MA 02740
County :	BRISTOL
Last Inspection Date :	N/R
Registry ID :	110070692360
FIPS Code :	25005
EPA Region :	01
Inspection Count :	0
Last Inspection Days :	N/R
Informal Count :	0
Last Informal Action Date :	N/R
Formal Action Count :	0
Last Formal Action Date :	N/R
Total Penalties :	0
Penalty Count :	N/R
Last Penalty Date :	N/R
Last Penalty Amount :	N/R
QTRS IN NC :	0
Programs IN SNC :	0
Current Compliance Status :	No Violation Identified
Three-Year Compliance Status :	_____
Collection Method :	ADDRESS MATCHING-HOUSE NUMBER
Reference Point :	ENTRANCE POINT OF A FACILITY OR STATION
Accuracy Meters :	50
Derived Tribes :	Mashpee Wampanoag Tribe - 18 mile(s), Wampanoag Tribe of Gay Head (Aquinnah) - 21 mile(s)
Derived HUC :	01090002
Derived WBD :	N/R
Derived STCTY FIPS :	25005
Derived Zip :	02740
Derived CD113 :	N/R
Derived CB2010 :	250056518002025
MYRTK Universe :	NNN
NPDES IDs :	N/R
CWA Permit Types :	N/R
CWA Compliance Tracking :	N/R
CWA NAICS :	N/R
CWA SICS :	N/R
CWA Inspection Count :	N/R
CWA Last Inspection Days :	N/R
CWA Informal Count :	N/R
CWA Formal Action Count :	N/R
CWA Last Formal Action Date :	N/R
CWA Penalties :	N/R
CWA Last Penalty Date :	N/R
CWA Last Penalty Amount :	N/R
CWA Quarters IN NC :	N/R
CWA Current Compliance Status :	N/R
CWA Current SNC Flag :	N

Map Id: U98
Direction: SE
Distance: 0.759 mi., 4010 ft.
Elevation: 15 ft.
Relative: Lower

Site Name : MASS CONTRACTING | TUCKER ROY MARINE TOWING | MASS FABRICATING & WELDING
7 FISH ISLAND | 7 FISH IS
NEW BEDFORD | New Bedford, MA

Database(s) : [ECHO, ERNS, FRS, HWG - MA, MANIFEST EPA, RCRA NONGEN, RCRA VSQG, RELEASE - MA, SHWS - MA] ***(cont.)***

Envirosite ID: 2757566
EPA ID: MAR000546341

ECHO ***(cont.)***

CWA 13 Quarters Compliance Status :	N/R
CWA 13 Quarters Effluent Exceedances:	N/R
CWA Three-Year QNCR Codes :	N/R
DFR URL :	Click here for hyperlink provided by the agency.
Facility SIC :	N/R
Facility NAICS :	336611 - Ship Building and Repairing
Facility Last Inspection EPA Date :	N/R
Facility Last Inspection State Date :	N/R
Facility Last Formal Act EPA Date :	N/R
Facility Last Formal Act State Date :	N/R
Facility Last Informal Act EPA Date :	N/R
Facility Last Informal Act State Date:	N/R
Facility Federal Agency :	N/R
TRI Reporter :	N/R
Facility Imp Water Flag :	N/R
Current SNC Flag :	N
Indian County Flag :	N
Federal Flag :	N/R
US Mexico Border Flag :	N/R
Chesapeak Bay Flag :	N/R
AIR Flag :	N
NPDES Flag :	N
SDWIS Flag :	N
RCRA Flag :	Y
TRI Flag :	N
GHG Flag :	N
Major Flag :	N/R
Active Flag :	Y
NAA Flag :	Y
Latitude :	41.638864
Longitude :	-70.91867
Last Date in Agency List :	2025-02-19

Facility Name :	MASS CONTRACTING
Facility Address :	7 FISH ISLAND, NEW BEDFORD, MA 02740
County :	BRISTOL

Last Inspection Date :	N/R
Registry ID :	N/R
FIPS Code :	N/R
EPA Region :	01
Inspection Count :	0
Last Inspection Days :	N/R
Informal Count :	0
Last Informal Action Date :	N/R
Formal Action Count :	0
Last Formal Action Date :	N/R
Total Penalties :	0
Penalty Count :	N/R
Last Penalty Date :	N/R
Last Penalty Amount :	N/R

Map Id: U98
Direction: SE
Distance: 0.759 mi., 4010 ft.
Elevation: 15 ft.
Relative: Lower

Site Name : MASS CONTRACTING | TUCKER ROY MARINE TOWING | MASS FABRICATING & WELDING
7 FISH ISLAND | 7 FISH IS
NEW BEDFORD | New Bedford, MA

Database(s) : [ECHO, ERNS, FRS, HWG - MA, MANIFEST EPA, RCRA NONGEN, RCRA VSQG, RELEASE - MA, SHWS - MA] ***(cont.)***

Envirosite ID: 2757566
EPA ID: MAR000546341

ECHO ***(cont.)***

QTRS IN NC :	0
Programs IN SNC :	0
Current Compliance Status :	No Violation Identified
Three-Year Compliance Status :	_____
Collection Method :	Zip Code Centroid
Reference Point :	N/R
Accuracy Meters :	10000
Derived Tribes :	N/R
Derived HUC :	N/R
Derived WBD :	N/R
Derived STCTY FIPS :	N/R
Derived Zip :	N/R
Derived CD113 :	N/R
Derived CB2010 :	N/R
MYRTK Universe :	NNN
NPDES IDs :	N/R
CWA Permit Types :	N/R
CWA Compliance Tracking :	N/R
CWA NAICS :	N/R
CWA SICS :	N/R
CWA Inspection Count :	N/R
CWA Last Inspection Days :	N/R
CWA Informal Count :	N/R
CWA Formal Action Count :	N/R
CWA Last Formal Action Date :	N/R
CWA Penalties :	N/R
CWA Last Penalty Date :	N/R
CWA Last Penalty Amount :	N/R
CWA Quarters IN NC :	N/R
CWA Current Compliance Status :	N/R
CWA Current SNC Flag :	N
CWA 13 Quarters Compliance Status :	N/R
CWA 13 Quarters Effluent Exceedances:	N/R
CWA Three-Year QNCR Codes :	N/R
DFR URL :	Click here for hyperlink provided by the agency.
Facility SIC :	N/R
Facility NAICS :	336611 - Ship Building and Repairing
Facility Last Inspection EPA Date :	N/R
Facility Last Inspection State Date :	N/R
Facility Last Formal Act EPA Date :	N/R
Facility Last Formal Act State Date :	N/R
Facility Last Informal Act EPA Date :	N/R
Facility Last Informal Act State Date:	N/R
Facility Federal Agency :	N/R
TRI Reporter :	N/R
Facility Imp Water Flag :	N/R
Current SNC Flag :	N
Indian County Flag :	N
Federal Flag :	N/R
US Mexico Border Flag :	N/R
Chesapeak Bay Flag :	N/R
AIR Flag :	N
NPDES Flag :	N

Map Id: U98
Direction: SE
Distance: 0.759 mi., 4010 ft.
Elevation: 15 ft.
Relative: Lower

Site Name : MASS CONTRACTING | TUCKER ROY MARINE TOWING | MASS FABRICATING & WELDING
7 FISH ISLAND | 7 FISH IS
NEW BEDFORD | New Bedford, MA

Database(s) : [ECHO, ERNS, FRS, HWG - MA, MANIFEST EPA, RCRA NONGEN, RCRA VSQG, RELEASE - MA, SHWS - MA] ***(cont.)***

Envirosite ID: 2757566
EPA ID: MAR000546341

ECHO ***(cont.)***

SDWIS Flag :	N
RCRA Flag :	Y
TRI Flag :	N
GHG Flag :	N
Major Flag :	N/R
Active Flag :	Y
NAA Flag :	N/R
Latitude :	41.632284
Longitude :	-70.935929
Last Date in Agency List :	2020-02-10
Facility Name :	MASS CONTRACTING INC
Facility Address :	7 FISH IS, NEW BEDFORD, MA 02740
County :	BRISTOL
Last Inspection Date :	N/R
Registry ID :	110070692360
FIPS Code :	25005
EPA Region :	01
Inspection Count :	0
Last Inspection Days :	N/R
Informal Count :	0
Last Informal Action Date :	N/R
Formal Action Count :	0
Last Formal Action Date :	N/R
Total Penalties :	0
Penalty Count :	N/R
Last Penalty Date :	N/R
Last Penalty Amount :	N/R
QTRS IN NC :	0
Programs IN SNC :	0
Current Compliance Status :	No Violation Identified
Three-Year Compliance Status :	_____
Collection Method :	ADDRESS MATCHING-HOUSE NUMBER
Reference Point :	ENTRANCE POINT OF A FACILITY OR STATION
Accuracy Meters :	50
Derived Tribes :	Mashpee Wampanoag Tribe - 17.2 mile(s), Wampanoag Tribe of Gay Head (Aquinnah) - 20.2 mile(s)
Derived HUC :	01090002
Derived WBD :	N/R
Derived STCTY FIPS :	25005
Derived Zip :	02740
Derived CD113 :	N/R
Derived CB2010 :	250056518002025
MYRTK Universe :	NNN
NPDES IDs :	N/R
CWA Permit Types :	N/R
CWA Compliance Tracking :	N/R
CWA NAICS :	N/R

Map Id: U98
Direction: SE
Distance: 0.759 mi., 4010 ft.
Elevation: 15 ft.
Relative: Lower

Site Name : MASS CONTRACTING | TUCKER ROY MARINE TOWING | MASS FABRICATING & WELDING
7 FISH ISLAND | 7 FISH IS
NEW BEDFORD | New Bedford, MA

Database(s) : [ECHO, ERNS, FRS, HWG - MA, MANIFEST EPA, RCRA NONGEN, RCRA VSQG, RELEASE - MA, SHWS - MA] ***(cont.)***

Envirosite ID: 2757566
EPA ID: MAR000546341

ECHO ***(cont.)***

CWA SICS :	N/R
CWA Inspection Count :	N/R
CWA Last Inspection Days :	N/R
CWA Informal Count :	N/R
CWA Formal Action Count :	N/R
CWA Last Formal Action Date :	N/R
CWA Penalties :	N/R
CWA Last Penalty Date :	N/R
CWA Last Penalty Amount :	N/R
CWA Quarters IN NC :	N/R
CWA Current Compliance Status :	N/R
CWA Current SNC Flag :	N
CWA 13 Quarters Compliance Status :	N/R
CWA 13 Quarters Effluent Exceedances:	N/R
CWA Three-Year QNCR Codes :	N/R
DFR URL :	Click here for hyperlink provided by the agency.
Facility SIC :	N/R
Facility NAICS :	336611 - Ship Building and Repairing
Facility Last Inspection EPA Date :	N/R
Facility Last Inspection State Date :	N/R
Facility Last Formal Act EPA Date :	N/R
Facility Last Formal Act State Date :	N/R
Facility Last Informal Act EPA Date :	N/R
Facility Last Informal Act State Date:	N/R
Facility Federal Agency :	N/R
TRI Reporter :	N/R
Facility Imp Water Flag :	N/R
Current SNC Flag :	N
Indian County Flag :	N
Federal Flag :	N/R
US Mexico Border Flag :	N/R
Chesapeak Bay Flag :	N/R
AIR Flag :	N
NPDES Flag :	N
SDWIS Flag :	N
RCRA Flag :	Y
TRI Flag :	N
GHG Flag :	N
Major Flag :	N/R
Active Flag :	Y
NAA Flag :	Y
Latitude :	41.638864
Longitude :	-70.91867
Last Date in Agency List :	2021-02-17
Facility Name :	MASS FABRICATING & WELDING
Facility Address :	7 FISH IS, NEW BEDFORD, MA 02740
County :	BRISTOL
Last Inspection Date :	N/R
Registry ID :	110070550755

Map Id: U98
Direction: SE
Distance: 0.759 mi., 4010 ft.
Elevation: 15 ft.
Relative: Lower

Site Name : MASS CONTRACTING | TUCKER ROY MARINE TOWING | MASS FABRICATING & WELDING
7 FISH ISLAND | 7 FISH IS
NEW BEDFORD | New Bedford, MA

Database(s) : [ECHO, ERNS, FRS, HWG - MA, MANIFEST EPA, RCRA NONGEN, RCRA VSQG, RELEASE - MA, SHWS - MA] ***(cont.)***

Envirosite ID: 2757566
EPA ID: MAR000546341

ECHO ***(cont.)***

FIPS Code :	25005
EPA Region :	01
Inspection Count :	0
Last Inspection Days :	N/R
Informal Count :	0
Last Informal Action Date :	N/R
Formal Action Count :	0
Last Formal Action Date :	N/R
Total Penalties :	0
Penalty Count :	N/R
Last Penalty Date :	N/R
Last Penalty Amount :	N/R
QTRS IN NC :	0
Programs IN SNC :	0
Current Compliance Status :	No Violation Identified
Three-Year Compliance Status :	_____
Collection Method :	ADDRESS MATCHING-HOUSE NUMBER
Reference Point :	ENTRANCE POINT OF A FACILITY OR STATION
Accuracy Meters :	50
Derived Tribes :	Mashpee Wampanoag Tribe - 18 mile(s), Wampanoag Tribe of Gay Head (Aquinnah) - 21 mile(s)
Derived HUC :	01090002
Derived WBD :	N/R
Derived STCTY FIPS :	25005
Derived Zip :	02740
Derived CD113 :	N/R
Derived CB2010 :	250056518002025
MYRTK Universe :	NNN
NPDES IDs :	N/R
CWA Permit Types :	N/R
CWA Compliance Tracking :	N/R
CWA NAICS :	N/R
CWA SICS :	N/R
CWA Inspection Count :	N/R
CWA Last Inspection Days :	N/R
CWA Informal Count :	N/R
CWA Formal Action Count :	N/R
CWA Last Formal Action Date :	N/R
CWA Penalties :	N/R
CWA Last Penalty Date :	N/R
CWA Last Penalty Amount :	N/R
CWA Quarters IN NC :	N/R
CWA Current Compliance Status :	N/R
CWA Current SNC Flag :	N
CWA 13 Quarters Compliance Status :	N/R
CWA 13 Quarters Effluent Exceedances:	N/R
CWA Three-Year QNCR Codes :	N/R
DFR URL :	Click here for hyperlink provided by the agency.
Facility SIC :	N/R
Facility NAICS :	11411 - Fishing
Facility Last Inspection EPA Date :	N/R

Map Id: U98
Direction: SE
Distance: 0.759 mi., 4010 ft.
Elevation: 15 ft.
Relative: Lower

Site Name : MASS CONTRACTING | TUCKER ROY MARINE TOWING | MASS FABRICATING & WELDING
7 FISH ISLAND | 7 FISH IS
NEW BEDFORD | New Bedford, MA

Database(s) : [ECHO, ERNS, FRS, HWG - MA, MANIFEST EPA, RCRA NONGEN, RCRA VSQG, RELEASE - MA, SHWS - MA] ***(cont.)***

Envirosite ID: 2757566
EPA ID: MAR000546341

ECHO ***(cont.)***

Facility Last Inspection State Date :	N/R
Facility Last Formal Act EPA Date :	N/R
Facility Last Formal Act State Date :	N/R
Facility Last Informal Act EPA Date :	N/R
Facility Last Informal Act State Date:	N/R
Facility Federal Agency :	N/R
TRI Reporter :	N/R
Facility Imp Water Flag :	N/R
Current SNC Flag :	N
Indian County Flag :	N
Federal Flag :	N/R
US Mexico Border Flag :	N/R
Chesapeak Bay Flag :	N/R
AIR Flag :	N
NPDES Flag :	N
SDWIS Flag :	N
RCRA Flag :	Y
TRI Flag :	N
GHG Flag :	N
Major Flag :	N/R
Active Flag :	Y
NAA Flag :	Y
Latitude :	41.638864
Longitude :	-70.91867
Last Date in Agency List :	2025-02-19

Facility Name :	TUCKER ROY MARINE TOWING
Facility Address :	7 FISH IS, NEW BEDFORD, MA 02740
County :	BRISTOL

Last Inspection Date :	N/R
Registry ID :	110070615980
FIPS Code :	25005
EPA Region :	01
Inspection Count :	0
Last Inspection Days :	N/R
Informal Count :	0
Last Informal Action Date :	N/R
Formal Action Count :	0
Last Formal Action Date :	N/R
Total Penalties :	0
Penalty Count :	N/R
Last Penalty Date :	N/R
Last Penalty Amount :	N/R
QTRS IN NC :	0
Programs IN SNC :	0
Current Compliance Status :	No Violation Identified
Three-Year Compliance Status :	_____
Collection Method :	ADDRESS MATCHING-HOUSE NUMBER
Reference Point :	ENTRANCE POINT OF A FACILITY OR STATION
Accuracy Meters :	50

Map Id: U98
Direction: SE
Distance: 0.759 mi., 4010 ft.
Elevation: 15 ft.
Relative: Lower

Site Name : MASS CONTRACTING | TUCKER ROY MARINE TOWING | MASS FABRICATING & WELDING
7 FISH ISLAND | 7 FISH IS
NEW BEDFORD | New Bedford, MA

Database(s) : [ECHO, ERNS, FRS, HWG - MA, MANIFEST EPA, RCRA NONGEN, RCRA VSQG, RELEASE - MA, SHWS - MA] ***(cont.)***

Envirosite ID: 2757566
EPA ID: MAR000546341

ECHO ***(cont.)***

Derived Tribes :	Mashpee Wampanoag Tribe - 18 mile(s), Wampanoag Tribe of Gay Head (Aquinnah) - 21 mile(s)
Derived HUC :	01090002
Derived WBD :	N/R
Derived STCTY FIPS :	25005
Derived Zip :	02740
Derived CD113 :	N/R
Derived CB2010 :	250056518002025
MYRTK Universe :	NNN
NPDES IDs :	N/R
CWA Permit Types :	N/R
CWA Compliance Tracking :	N/R
CWA NAICS :	N/R
CWA SICS :	N/R
CWA Inspection Count :	N/R
CWA Last Inspection Days :	N/R
CWA Informal Count :	N/R
CWA Formal Action Count :	N/R
CWA Last Formal Action Date :	N/R
CWA Penalties :	N/R
CWA Last Penalty Date :	N/R
CWA Last Penalty Amount :	N/R
CWA Quarters IN NC :	N/R
CWA Current Compliance Status :	N/R
CWA Current SNC Flag :	N
CWA 13 Quarters Compliance Status :	N/R
CWA 13 Quarters Effluent Exceedances:	N/R
CWA Three-Year QNCR Codes :	N/R
DFR URL :	Click here for hyperlink provided by the agency.
Facility SIC :	N/R
Facility NAICS :	488330 - Navigational Services to Shipping
Facility Last Inspection EPA Date :	N/R
Facility Last Inspection State Date :	N/R
Facility Last Formal Act EPA Date :	N/R
Facility Last Formal Act State Date :	N/R
Facility Last Informal Act EPA Date :	N/R
Facility Last Informal Act State Date:	N/R
Facility Federal Agency :	N/R
TRI Reporter :	N/R
Facility Imp Water Flag :	N/R
Current SNC Flag :	N
Indian County Flag :	N
Federal Flag :	N/R
US Mexico Border Flag :	N/R
Chesapeak Bay Flag :	N/R
AIR Flag :	N
NPDES Flag :	N
SDWIS Flag :	N
RCRA Flag :	Y
TRI Flag :	N
GHG Flag :	N
Major Flag :	N/R

Map Id: U98
Direction: SE
Distance: 0.759 mi., 4010 ft.
Elevation: 15 ft.
Relative: Lower

Site Name : MASS CONTRACTING | TUCKER ROY MARINE TOWING | MASS FABRICATING & WELDING
7 FISH ISLAND | 7 FISH IS
NEW BEDFORD | New Bedford, MA

Database(s) : [ECHO, ERNS, FRS, HWG - MA, MANIFEST EPA, RCRA NONGEN, RCRA VSQG, RELEASE - MA, SHWS - MA] ***(cont.)***

Envirosite ID: 2757566
EPA ID: MAR000546341

ECHO ***(cont.)***

Active Flag :	Y
NAA Flag :	Y
Latitude :	41.638864
Longitude :	-70.91867
Last Date in Agency List :	2025-02-19
Facility Name :	TUCKER ROY MARINE TOWING
Facility Address :	7 FISH ISLAND, NEW BEDFORD, MA 02740
County :	BRISTOL
Last Inspection Date :	N/R
Registry ID :	N/R
FIPS Code :	N/R
EPA Region :	01
Inspection Count :	0
Last Inspection Days :	N/R
Informal Count :	0
Last Informal Action Date :	N/R
Formal Action Count :	0
Last Formal Action Date :	N/R
Total Penalties :	0
Penalty Count :	N/R
Last Penalty Date :	N/R
Last Penalty Amount :	N/R
QTRS IN NC :	0
Programs IN SNC :	0
Current Compliance Status :	No Violation Identified
Three-Year Compliance Status :	_____
Collection Method :	Zip Code Centroid
Reference Point :	N/R
Accuracy Meters :	10000
Derived Tribes :	N/R
Derived HUC :	N/R
Derived WBD :	N/R
Derived STCTY FIPS :	N/R
Derived Zip :	N/R
Derived CD113 :	N/R
Derived CB2010 :	N/R
MYRTK Universe :	NNN
NPDES IDs :	N/R
CWA Permit Types :	N/R
CWA Compliance Tracking :	N/R
CWA NAICS :	N/R
CWA SICS :	N/R
CWA Inspection Count :	N/R
CWA Last Inspection Days :	N/R
CWA Informal Count :	N/R
CWA Formal Action Count :	N/R
CWA Last Formal Action Date :	N/R
CWA Penalties :	N/R
CWA Last Penalty Date :	N/R

Map Id: U98
Direction: SE
Distance: 0.759 mi., 4010 ft.
Elevation: 15 ft.
Relative: Lower

Site Name : MASS CONTRACTING | TUCKER ROY MARINE TOWING | MASS FABRICATING & WELDING
7 FISH ISLAND | 7 FISH IS
NEW BEDFORD | New Bedford, MA

Database(s) : [ECHO, ERNS, FRS, HWG - MA, MANIFEST EPA, RCRA NONGEN, RCRA VSQG, RELEASE - MA, SHWS - MA] ***(cont.)***

Envirosite ID: 2757566
EPA ID: MAR000546341

ECHO ***(cont.)***

CWA Last Penalty Amount :	N/R
CWA Quarters IN NC :	N/R
CWA Current Compliance Status :	N/R
CWA Current SNC Flag :	N
CWA 13 Quarters Compliance Status :	N/R
CWA 13 Quarters Effluent Exceedances:	N/R
CWA Three-Year QNCR Codes :	N/R
DFR URL :	Click here for hyperlink provided by the agency.
Facility SIC :	N/R
Facility NAICS :	488330 - Navigational Services to Shipping
Facility Last Inspection EPA Date :	N/R
Facility Last Inspection State Date :	N/R
Facility Last Formal Act EPA Date :	N/R
Facility Last Formal Act State Date :	N/R
Facility Last Informal Act EPA Date :	N/R
Facility Last Informal Act State Date:	N/R
Facility Federal Agency :	N/R
TRI Reporter :	N/R
Facility Imp Water Flag :	N/R
Current SNC Flag :	N
Indian County Flag :	N
Federal Flag :	N/R
US Mexico Border Flag :	N/R
Chesapeak Bay Flag :	N/R
AIR Flag :	N
NPDES Flag :	N
SDWIS Flag :	N
RCRA Flag :	Y
TRI Flag :	N
GHG Flag :	N
Major Flag :	N/R
Active Flag :	Y
NAA Flag :	N/R
Latitude :	41.632284
Longitude :	-70.935929
Last Date in Agency List :	2019-09-23

ERNS

Facility Address :	7 FISH ISLAND, NEW BEDFORD, MA
County :	BRISTOL

Incident Information

Incident Date Time :	2022-08-10 07:30:00
Type of Incident :	VESSEL
Incident Cause :	VESSEL SINKING
Incident DTG :	DISCOVERED
Incident Location :	NEW BEDFORD HARBOR - FISH ISLAND
Sequence Number :	1344021
Potential Flag :	N

Map Id: U98
Direction: SE
Distance: 0.759 mi., 4010 ft.
Elevation: 15 ft.
Relative: Lower

Site Name : MASS CONTRACTING | TUCKER ROY MARINE TOWING | MASS FABRICATING & WELDING
7 FISH ISLAND | 7 FISH IS
NEW BEDFORD | New Bedford, MA

Database(s) : [ECHO, ERNS, FRS, HWG - MA, MANIFEST EPA, RCRA NONGEN, RCRA VSQG, RELEASE - MA, SHWS - MA] ***(cont.)***

Envirosite ID: 2757566
EPA ID: MAR000546341

ERNS ***(cont.)***

Description of Incident :	///POTENTIAL RELEASE REPORT/// CALLER REPORTS A FLAT DECK BARGE HAS SANK ON NEW BEDFORD HARBOR AT THE INCIDENT LOCATION DUE TO UNDETERMINED CAUSE. THIS BARGE HAD 5 GALLONS OF DIESEL FUEL ONBOARD AS PART OF A PORTABLE GENERATOR. A SHEEN OR ACTIVE RELEASE HAS NOT YET BEEN OBSERVED.
Last Date in Agency List :	2023-01-17

Incident Response Summary

Date Time Received :	2022-08-10 08:09:00
Date Time Completed :	2022-08-10 08:18:00
Call Type :	Incident
Source :	TELEPHONE
Responsible Company :	TUCKER-ROY MARINE TOWING
Responsible Org Type :	PRIVATE ENTERPRISE
Responsible City :	MATTAPOISETT
Responsible State :	MA
Responsible Zip :	N/R

Incident Details Summary

Remedial Action :	DEWATERING THE BARGE; AN ENVIRONMENTAL CONTRACTOR HAS BEEN HIRED AND IS ENROUTE.
Medium :	NEW BEDFORD HARBOR
Medium Description :	WATER
Body of Water :	N/R
Weather Conditions :	PARTLY CLOUDY
Water Temperature :	N/R
Water Supply Contaminated :	U
Waterway Closed :	N
Waterway Description :	N/R

Additional Incident Details Summary

Actual Amount :	N/R
Actual Amount Units :	N/R
Capacity of Tank :	N/R
Capacity of Tank Units :	N/R
Continuous Release Begin Date :	N/R
Continuous Release End Date :	N/R
Continuous Release Change Date :	N/R
Continuous Release Permit :	N/R
Continuous Release Type :	N/R
Description of Tank :	N/R
Device Operational :	U
DOT Crossing Number :	N/R

Map Id: U98
Direction: SE
Distance: 0.759 mi., 4010 ft.
Elevation: 15 ft.
Relative: Lower

Site Name : MASS CONTRACTING | TUCKER ROY MARINE TOWING | MASS FABRICATING & WELDING
7 FISH ISLAND | 7 FISH IS
NEW BEDFORD | New Bedford, MA

Database(s) : [ECHO, ERNS, FRS, HWG - MA, MANIFEST EPA, RCRA NONGEN, RCRA VSQG, RELEASE - MA, SHWS - MA] ***(cont.)***

Envirosite ID: 2757566
EPA ID: MAR000546341

ERNS ***(cont.)***

DOT Regulated :	U
NPDES :	N/R
NPDES Compliance :	U
Pipeline Aboveground :	ABOVE
Pipeline Covered :	U
Pipeline Type :	N/R
Tank ID :	N/R
Tank Regulated :	U
Tank Regulated by :	N/R

Materials Involved Summary

Name of Material :	OIL: DIESEL
CAS Number :	000000-00-0
Amount of Material :	0
Unit of Measure :	UNKNOWN AMOUNT
UN Number :	N/R
CHRIS Code :	ODS
Reached Water :	UNKNOWN
Amount in Water :	0
Unit of Measure (Reach Water) :	UNKNOWN AMOUNT

Vessels Details

Vessel Name :	JMC-137
Vessel Type :	BARGE
Vessel Length :	120
Hull Construction :	N/R
Fuel Capacity :	N/R
Fuel on Board :	N/R
Cargo Capacity :	N/R
Cargo on Board :	N/R
Is Vessel Aground :	N
Flag :	UNITED STATES OF AMERICA
Breadth :	40
Draught :	N/R
Fuel Capacity Units :	N/R
Fuel on Board Units :	N/R
Cargo Capacity Units :	N/R
Cargo on Board Units :	N/R

Incident Information

Incident Date Time :	2021-03-01 09:00:00
Type of Incident :	FIXED
Incident Cause :	OTHER
Incident DTG :	DISCOVERED
Incident Location :	N/R
Sequence Number :	1299303

Map Id: U98
Direction: SE
Distance: 0.759 mi., 4010 ft.
Elevation: 15 ft.
Relative: Lower

Site Name : MASS CONTRACTING | TUCKER ROY MARINE TOWING | MASS FABRICATING & WELDING
7 FISH ISLAND | 7 FISH IS
NEW BEDFORD | New Bedford, MA

Database(s) : [ECHO, ERNS, FRS, HWG - MA, MANIFEST EPA, RCRA NONGEN, RCRA VSQG, RELEASE - MA, SHWS - MA] ***(cont.)***

Envirosite ID: 2757566
EPA ID: MAR000546341

ERNS ***(cont.)***

Potential Flag :	N
Description of Incident :	CALLER REPORTED A SPILL OF MATERIALS DISCOVERED ON THE GROUND AFTER A RECENT RAIN RUNOFF.
Last Date in Agency List :	2022-04-27

Incident Response Summary

Date Time Received :	2021-03-01 11:25:00
Date Time Completed :	2021-03-01 11:28:00
Call Type :	Incident
Source :	TELEPHONE
Responsible Company :	N/R
Responsible Org Type :	UNKNOWN
Responsible City :	N/R
Responsible State :	XX
Responsible Zip :	N/R

Incident Details Summary

Remedial Action :	NONE
Medium :	NEW BEDFORD HARBOR
Medium Description :	WATER
Body of Water :	NEW BEDFORD HARBOR
Weather Conditions :	PARTLY CLOUDY
Water Temperature :	N/R
Water Supply Contaminated :	U
Waterway Closed :	N
Waterway Description :	N/R

Additional Incident Details Summary

Actual Amount :	N/R
Actual Amount Units :	N/R
Capacity of Tank :	N/R
Capacity of Tank Units :	N/R
Continuous Release Begin Date :	N/R
Continuous Release End Date :	N/R
Continuous Release Change Date :	N/R
Continuous Release Permit :	N/R
Continuous Release Type :	N/R
Description of Tank :	N/R
Device Operational :	U
DOT Crossing Number :	N/R
DOT Regulated :	U
NPDES :	N/R
NPDES Compliance :	U
Pipeline Aboveground :	ABOVE

Map Id: U98
Direction: SE
Distance: 0.759 mi., 4010 ft.
Elevation: 15 ft.
Relative: Lower

Site Name : MASS CONTRACTING | TUCKER ROY MARINE TOWING | MASS FABRICATING & WELDING
7 FISH ISLAND | 7 FISH IS
NEW BEDFORD | New Bedford, MA

Database(s) : [ECHO, ERNS, FRS, HWG - MA, MANIFEST EPA, RCRA NONGEN, RCRA VSQG, RELEASE - MA, SHWS - MA] ***(cont.)***

Envirosite ID: 2757566
EPA ID: MAR000546341

ERNS ***(cont.)***

Pipeline Covered :	U
Pipeline Type :	N/R
Tank ID :	N/R
Tank Regulated :	U
Tank Regulated by :	N/R

Materials Involved Summary

Name of Material :	UNKNOWN OIL
CAS Number :	000000-00-0
Amount of Material :	0
Unit of Measure :	UNKNOWN AMOUNT
UN Number :	N/R
CHRIS Code :	OUN
Reached Water :	YES
Amount in Water :	0
Unit of Measure (Reach Water) :	UNKNOWN AMOUNT

Incident Information

Incident Date Time :	2019-02-13 09:20:00
Type of Incident :	UNKNOWN SHEEN
Incident Cause :	UNKNOWN
Incident DTG :	DISCOVERED
Incident Location :	UNKNOWN SHEEN INCIDENT
Sequence Number :	1237530
Potential Flag :	N
Description of Incident :	CALLER IS REPORTING AN UNKNOWN SHEEN IN THE NEW BEDFORD HARBOR.
Last Date in Agency List :	2019-10-30

Incident Response Summary

Date Time Received :	2019-02-13 09:31:00
Date Time Completed :	2019-02-13 09:35:00
Call Type :	Incident
Source :	TELEPHONE
Responsible Company :	N/R
Responsible Org Type :	UNKNOWN
Responsible City :	N/R
Responsible State :	XX
Responsible Zip :	N/R

Incident Details Summary

Remedial Action :	NOTIFICATIONS
Medium :	NEW BEDFORD HARBOR
Medium Description :	WATER

Map Id: U98
Direction: SE
Distance: 0.759 mi., 4010 ft.
Elevation: 15 ft.
Relative: Lower

Site Name : MASS CONTRACTING | TUCKER ROY MARINE TOWING | MASS FABRICATING & WELDING
7 FISH ISLAND | 7 FISH IS
NEW BEDFORD | New Bedford, MA

Database(s) : [ECHO, ERNS, FRS, HWG - MA, MANIFEST EPA, RCRA NONGEN, RCRA VSQG, RELEASE - MA, SHWS - MA] ***(cont.)***

Envirosite ID: 2757566
EPA ID: MAR000546341

ERNS ***(cont.)***

Body of Water :	NEW BEDFORD HARBOR
Weather Conditions :	N/R
Water Temperature :	N/R
Water Supply Contaminated :	U
Waterway Closed :	N
Waterway Description :	N/R

Additional Incident Details Summary

Actual Amount :	N/R
Actual Amount Units :	N/R
Capacity of Tank :	N/R
Capacity of Tank Units :	N/R
Continuous Release Begin Date :	N/R
Continuous Release End Date :	N/R
Continuous Release Change Date :	N/R
Continuous Release Permit :	N/R
Continuous Release Type :	N/R
Description of Tank :	N/R
Device Operational :	U
DOT Crossing Number :	N/R
DOT Regulated :	U
NPDES :	N/R
NPDES Compliance :	U
Pipeline Aboveground :	ABOVE
Pipeline Covered :	U
Pipeline Type :	N/R
Tank ID :	N/R
Tank Regulated :	U
Tank Regulated by :	N/R

Materials Involved Summary

Name of Material :	UNKNOWN OIL
CAS Number :	000000-00-0
Amount of Material :	0
Unit of Measure :	UNKNOWN AMOUNT
UN Number :	N/R
CHRIS Code :	OUN
Reached Water :	YES
Amount in Water :	0
Unit of Measure (Reach Water) :	UNKNOWN AMOUNT

FRS

Facility Name :	MASS CONTRACTING
Facility Address :	7 FISH IS, NEW BEDFORD, MA 027400000
County :	BRISTOL

Map Id: U98
Direction: SE
Distance: 0.759 mi., 4010 ft.
Elevation: 15 ft.
Relative: Lower

Site Name : MASS CONTRACTING | TUCKER ROY MARINE TOWING | MASS FABRICATING & WELDING
7 FISH ISLAND | 7 FISH IS
NEW BEDFORD | New Bedford, MA

Database(s) : [ECHO, ERNS, FRS, HWG - MA, MANIFEST EPA, RCRA NONGEN, RCRA VSQG, RELEASE - MA, SHWS - MA] ***(cont.)***

Envirosite ID: 2757566
EPA ID: MAR000546341

FRS ***(cont.)***

Site Details
Registry ID : 110070692360
FRS Facility URL : Click here for hyperlink provided by the agency.
Last Date in Agency List : 2024-12-16

Source Description

Source Description :

The MA-EPICS is the central repository for all environmental protection data for the State of Massachusetts.

Source Description :

RCRAInfo is EPA's comprehensive information system that supports the Resource Conservation and Recovery Act (RCRA) of 1976 and the Hazardous and Solid Waste Amendments (HSWA) of 1984 through the tracking of events and activities related to facilities that generate, transport, and treat, store, or dispose of hazardous waste. RCRAInfo allows RCRA program staff to track the notification, permit, compliance, and corrective action activities required under RCRA. RCRAInfo also supports generation of the National Hazardous Waste Biennial Report. All generators and treatment, storage, and disposal facilities who handle hazardous waste are required to report to the EPA Administrator at least once every two years to support creation of the Biennial Report.

FRS Environmental Interest
Source and System ID : MA-EPICS - 608153
RCRAINFO - MAR000575167

Facility Name : MASS CONTRACTING INC
Facility Address : 7 FISH IS, NEW BEDFORD, MA 027400000
County : BRISTOL

Site Details
Registry ID : 110070692360
FRS Facility URL : Click here for hyperlink provided by the agency.
Last Date in Agency List : 2021-05-03

Source Description

Source Description :

The MA-EPICS is the central repository for all environmental protection data for the State of Massachusetts.

Map Id: U98
Direction: SE
Distance: 0.759 mi., 4010 ft.
Elevation: 15 ft.
Relative: Lower

Site Name : MASS CONTRACTING | TUCKER ROY MARINE TOWING | MASS FABRICATING & WELDING
7 FISH ISLAND | 7 FISH IS
NEW BEDFORD | New Bedford, MA

Database(s) : [ECHO, ERNS, FRS, HWG - MA, MANIFEST EPA, RCRA NONGEN, RCRA VSQG, RELEASE - MA, SHWS - MA] ***(cont.)***

Envirosite ID: 2757566
EPA ID: MAR000546341

FRS ***(cont.)***

Source Description :

RCRAInfo is EPA's comprehensive information system that supports the Resource Conservation and Recovery Act (RCRA) of 1976 and the Hazardous and Solid Waste Amendments (HSWA) of 1984 through the tracking of events and activities related to facilities that generate, transport, and treat, store, or dispose of hazardous waste. RCRAInfo allows RCRA program staff to track the notification, permit, compliance, and corrective action activities required under RCRA. RCRAInfo also supports generation of the National Hazardous Waste Biennial Report. All generators and treatment, storage, and disposal facilities who handle hazardous waste are required to report to the EPA Administrator at least once every two years to support creation of the Biennial Report.

FRS Environmental Interest

Source and System ID :	MA-EPICS - 608153 RCRAINFO - MAR000575167
Facility Name :	MASS FABRICATING & WELDING
Facility Address :	7 FISH IS, NEW BEDFORD, MA 027400000
County :	BRISTOL

Site Details

Registry ID :	110070550755
FRS Facility URL :	Click here for hyperlink provided by the agency.
Last Date in Agency List :	2024-12-16

Source Description

Source Description :

The MA-EPICS is the central repository for all environmental protection data for the State of Massachusetts.

Source Description :

RCRAInfo is EPA's comprehensive information system that supports the Resource Conservation and Recovery Act (RCRA) of 1976 and the Hazardous and Solid Waste Amendments (HSWA) of 1984 through the tracking of events and activities related to facilities that generate, transport, and treat, store, or dispose of hazardous waste. RCRAInfo allows RCRA program staff to track the notification, permit, compliance, and corrective action activities required under RCRA. RCRAInfo also supports generation of the National Hazardous Waste Biennial Report. All generators and treatment, storage, and disposal facilities who handle hazardous waste are required to report to the EPA Administrator at least once every two years to support creation of the Biennial Report.

FRS Environmental Interest

Source and System ID :	MA-EPICS - 601228 RCRAINFO - MAR000555243

Map Id: U98
Direction: SE
Distance: 0.759 mi., 4010 ft.
Elevation: 15 ft.
Relative: Lower

Site Name : MASS CONTRACTING | TUCKER ROY MARINE TOWING | MASS FABRICATING & WELDING
7 FISH ISLAND | 7 FISH IS
NEW BEDFORD | New Bedford, MA

Database(s) : [ECHO, ERNS, FRS, HWG - MA, MANIFEST EPA, RCRA NONGEN, RCRA VSQG, RELEASE - MA, SHWS - MA] ***(cont.)***

Envirosite ID: 2757566
EPA ID: MAR000546341

FRS ***(cont.)***

Facility Name : TUCKER ROY MARINE TOWING
Facility Address : 7 FISH IS, NEW BEDFORD, MA 027400000
County : BRISTOL

Site Details
Registry ID : 110070615980
FRS Facility URL : Click here for hyperlink provided by the agency.
Last Date in Agency List : 2024-12-16

Source Description

Source Description :

The MA-EPICS is the central repository for all environmental protection data for the State of Massachusetts.

Source Description :

RCRAInfo is EPA's comprehensive information system that supports the Resource Conservation and Recovery Act (RCRA) of 1976 and the Hazardous and Solid Waste Amendments (HSWA) of 1984 through the tracking of events and activities related to facilities that generate, transport, and treat, store, or dispose of hazardous waste. RCRAInfo allows RCRA program staff to track the notification, permit, compliance, and corrective action activities required under RCRA. RCRAInfo also supports generation of the National Hazardous Waste Biennial Report. All generators and treatment, storage, and disposal facilities who handle hazardous waste are required to report to the EPA Administrator at least once every two years to support creation of the Biennial Report.

FRS Environmental Interest
Source and System ID : MA-EPICS - 604780
RCRAINFO - MAR000565911

HWG - MA

Facility Name : MASS CONTRACTING
Facility Address : 7 FISH IS, NEW BEDFORD, MA 02740

EPA ID : MAR000575167
2nd Name : N/R
Phone : 508-993-9505
RCRA Generator Status : N/R
State Generator Status : LQG-MA
Last Date in Agency List : 2025-03-18

Facility Name : MASS FABRICATING & WELDING
Facility Address : 7 FISH IS, NEW BEDFORD, MA 02740

Map Id: U98
Direction: SE
Distance: 0.759 mi., 4010 ft.
Elevation: 15 ft.
Relative: Lower

Site Name : MASS CONTRACTING | TUCKER ROY MARINE TOWING | MASS FABRICATING & WELDING
7 FISH ISLAND | 7 FISH IS
NEW BEDFORD | New Bedford, MA

Database(s) : [ECHO, ERNS, FRS, HWG - MA, MANIFEST EPA, RCRA NONGEN, RCRA VSQG, RELEASE - MA, SHWS - MA] ***(cont.)***

Envirosite ID: 2757566
EPA ID: MAR000546341

HWG - MA ***(cont.)***

EPA ID :	MAR000555243
2nd Name :	N/R
Phone :	508-993-9505
RCRA Generator Status :	N/R
State Generator Status :	SQG-MA
Last Date in Agency List :	2025-03-18

Facility Name :	TUCKER ROY MARINE TOWING
Facility Address :	7 FISH IS, NEW BEDFORD, MA 02740

EPA ID :	MAR000565911
2nd Name :	N/R
Phone :	508-992-2229
RCRA Generator Status :	VSQG
State Generator Status :	VQG-MA
Last Date in Agency List :	2025-03-18

MANIFEST EPA

Manifest Details

Details for this site have been truncated due to the large number of available details for this site within this dataset. For the complete details for this site, contact your Envirosite account representative for a complimentary site report containing all of the details available.

Manifest Number :	025620865JJK
Shipped Date :	2024-02-02
Updated Date :	2024-02-12
Received Date :	2024-02-02
Status :	Signed
Generator ID :	MAR000575167
Generator Name :	MASS FABRICATING
Generator Address :	7 FISH ISLAND, NEW BEDFORD, MA 02740
Generator Mailing :	1 CAPE STREET, NEW BEDFORD, MA 02740
Generator Contact :	N/R
Destination ID :	RIR000500025
Destination Name :	WESTERN OIL INC
Destination Mailing :	PO BOX 518, LINCOLN, RI 02865
Destination Address :	1 DUCHESS WAY, LINCOLN, RI 02865
Destination Contact :	N/R
Submission Type :	DataImage5Copy
Origin Type :	Service
Manifest Residue :	N
Rejection :	N
Last Date in Agency List :	2024-12-03

Map Id: U98
Direction: SE
Distance: 0.759 mi., 4010 ft.
Elevation: 15 ft.
Relative: Lower

Site Name : MASS CONTRACTING | TUCKER ROY MARINE TOWING | MASS FABRICATING & WELDING
7 FISH ISLAND | 7 FISH IS
NEW BEDFORD | New Bedford, MA

Database(s) : [ECHO, ERNS, FRS, HWG - MA, MANIFEST EPA, RCRA NONGEN, RCRA VSQG, RELEASE - MA, SHWS - MA] ***(cont.)***

Envirosite ID: 2757566
EPA ID: MAR000546341

MANIFEST EPA ***(cont.)***

Waste Details

Waste Line Number :	1
Is DOT Hazardous :	Y
DOT ID Number :	NA1993
DOT Information :	NA1993, COMBUSTIBLE LIQUID, N.O.S. (PETROLEUM OILS) COMB LIQ., PGIII
Non Waste Description :	N/R
Quantity :	75 Gallons
Quantity Tons, Acute, Non-Acute :	0.31276062, 0, 0.31276062
Quantity Kg, Acute, Non-Acute :	0, 283.6833
Quantity Tons, Haz, Non-Haz :	, 0.31276062
Quantity Kg, Haz, Non-Haz :	, 283.6833
Management Method :	-
Is EPA Waste :	N
Federal Code :	N/R
State Code :	MA - MA98, RI - R014

Manifest Details

Manifest Number :	024703946JJK
Shipped Date :	2023-11-01
Updated Date :	2023-11-08
Received Date :	2023-11-03
Status :	Signed
Generator ID :	MAR000565911
Generator Name :	TUCKER-ROY MARINE TOWING &
Generator Address :	7 FISH ISLAND, NEW BEDFORD, MA 02740
Generator Mailing :	56 7 FISH ISLAND, NEW BEDFORD, MA 02740
Generator Contact :	N/R
Destination ID :	RID040098352
Destination Name :	Northland Environmental, LLC
Destination Mailing :	275 Allens Avenue, Providence, RI 02905
Destination Address :	275 Allens Avenue, Providence, RI 02905
Destination Contact :	N/R
Submission Type :	DataImage5Copy
Origin Type :	Service
Manifest Residue :	N
Rejection :	N
Last Date in Agency List :	2024-12-03

Waste Details

Waste Line Number :	1
Is DOT Hazardous :	N
DOT ID Number :	N/R
DOT Information :	N/R
Non Waste Description :	NON-RCRA, NON-DOT REGULATED MATERIAL
Quantity :	13000 Pounds
Quantity Tons, Acute, Non-Acute :	6.5, 0, 6.5
Quantity Kg, Acute, Non-Acute :	0, 5895.6953
Quantity Tons, Haz, Non-Haz :	, 6.5

Map Id: U98
Direction: SE
Distance: 0.759 mi., 4010 ft.
Elevation: 15 ft.
Relative: Lower

Site Name : MASS CONTRACTING | TUCKER ROY MARINE TOWING | MASS FABRICATING & WELDING
7 FISH ISLAND | 7 FISH IS
NEW BEDFORD | New Bedford, MA

Database(s) : [ECHO, ERNS, FRS, HWG - MA, MANIFEST EPA, RCRA NONGEN, RCRA VSQG, RELEASE - MA, SHWS - MA] ***(cont.)***

Envirosite ID: 2757566
EPA ID: MAR000546341

MANIFEST EPA ***(cont.)***

Quantity Kg, Haz, Non-Haz :	, 5895.6953
Management Method :	H141 - STORAGE, BULKING AND/OR TRANSFER OFF SITE
Is EPA Waste :	N
Federal Code :	N/R
State Code :	MA - MA01, RI - R015

Manifest Details

Manifest Number :	024703935JJK
Shipped Date :	2023-10-16
Updated Date :	2023-11-02
Received Date :	2023-10-27
Status :	Signed
Generator ID :	MAR000565911
Generator Name :	TUCKER-ROY MARINE TOWING &
Generator Address :	7 FISH ISLAND, NEW BEDFORD, MA 02740
Generator Mailing :	56 7 FISH ISLAND, NEW BEDFORD, MA 02740
Generator Contact :	N/R
Destination ID :	RID040098352
Destination Name :	Northland Environmental, LLC
Destination Mailing :	275 Allens Avenue, Providence, RI 02905
Destination Address :	275 Allens Avenue, Providence, RI 02905
Destination Contact :	N/R
Submission Type :	DataImage5Copy
Origin Type :	Service
Manifest Residue :	N
Rejection :	N
Last Date in Agency List :	2024-12-03

Waste Details

Waste Line Number :	1
Is DOT Hazardous :	N
DOT ID Number :	N/R
DOT Information :	N/R
Non Waste Description :	NON-RCRA, NON-DOT REGULATED MATERIAL
Quantity :	1100 Pounds
Quantity Tons, Acute, Non-Acute :	0.55, 0, 0.55
Quantity Kg, Acute, Non-Acute :	0, 498.86652
Quantity Tons, Haz, Non-Haz :	, 0.55
Quantity Kg, Haz, Non-Haz :	, 498.86652
Management Method :	H141 - STORAGE, BULKING AND/OR TRANSFER OFF SITE
Is EPA Waste :	N
Federal Code :	N/R
State Code :	MA - MA01, RI - R015

Map Id: U98
Direction: SE
Distance: 0.759 mi., 4010 ft.
Elevation: 15 ft.
Relative: Lower

Site Name : MASS CONTRACTING | TUCKER ROY MARINE TOWING | MASS FABRICATING & WELDING
7 FISH ISLAND | 7 FISH IS
NEW BEDFORD | New Bedford, MA

Database(s) : [ECHO, ERNS, FRS, HWG - MA, MANIFEST EPA, RCRA NONGEN, RCRA VSQG, RELEASE - MA, SHWS - MA] ***(cont.)***

Envirosite ID: 2757566
EPA ID: MAR000546341

MANIFEST EPA ***(cont.)***

Manifest Details

Manifest Number :	024586137JJK
Shipped Date :	2023-06-22
Updated Date :	2023-06-23
Received Date :	2023-06-22
Status :	Signed
Generator ID :	MAR000575167
Generator Name :	MASS FABRICATING
Generator Address :	7 FISH ISLAND, NEW BEDFORD, MA 02740
Generator Mailing :	1 CAPE STREET, NEW BEDFORD, MA 02740
Generator Contact :	N/R
Destination ID :	RIR000500025
Destination Name :	WESTERN OIL INC
Destination Mailing :	PO BOX 518, LINCOLN, RI 02865
Destination Address :	1 DUCHESS WAY, LINCOLN, RI 02865
Destination Contact :	N/R
Submission Type :	DataImage5Copy
Origin Type :	Service
Manifest Residue :	N
Rejection :	N
Last Date in Agency List :	2024-12-03

Waste Details

Waste Line Number :	1
Is DOT Hazardous :	Y
DOT ID Number :	NA1993
DOT Information :	NA1993, COMBUSTIBLE LIQUID, N.O.S. (PETROLEUM OILS) COMB LIQ., PGIII
Non Waste Description :	N/R
Quantity :	125 Gallons
Quantity Tons, Acute, Non-Acute :	0.5212677, 0, 0.5212677
Quantity Kg, Acute, Non-Acute :	0, 472.80548
Quantity Tons, Haz, Non-Haz :	, 0.5212677
Quantity Kg, Haz, Non-Haz :	, 472.80548
Management Method :	-
Is EPA Waste :	N
Federal Code :	N/R
State Code :	MA - MA98, RI - R014

Manifest Details

Manifest Number :	024703666JJK
Shipped Date :	2023-05-24
Updated Date :	2023-06-07
Received Date :	2023-05-26
Status :	Signed
Generator ID :	MAR000565911
Generator Name :	TUCKER-ROY MARINE TOWING &
Generator Address :	7 FISH ISLAND, NEW BEDFORD, MA 02740
Generator Mailing :	7 FISH ISLAND, NEW BEDFORD, MA 02740

Map Id: U98
Direction: SE
Distance: 0.759 mi., 4010 ft.
Elevation: 15 ft.
Relative: Lower

Site Name : MASS CONTRACTING | TUCKER ROY MARINE TOWING | MASS FABRICATING & WELDING
7 FISH ISLAND | 7 FISH IS
NEW BEDFORD | New Bedford, MA

Database(s) : [ECHO, ERNS, FRS, HWG - MA, MANIFEST EPA, RCRA NONGEN, RCRA VSQG, RELEASE - MA, SHWS - MA] ***(cont.)***

Envirosite ID: 2757566
EPA ID: MAR000546341

MANIFEST EPA ***(cont.)***

Generator Contact :	N/R
Destination ID :	RID040098352
Destination Name :	Northland Environmental, LLC
Destination Mailing :	275 Allens Avenue, Providence, RI 02905
Destination Address :	275 Allens Avenue, Providence, RI 02905
Destination Contact :	N/R
Submission Type :	DataImage5Copy
Origin Type :	Service
Manifest Residue :	N
Rejection :	N
Last Date in Agency List :	2024-12-03

Waste Details

Waste Line Number :	1
Is DOT Hazardous :	N
DOT ID Number :	N/R
DOT Information :	N/R
Non Waste Description :	NON-RCRA, NON-DOT REGULATED MATERIAL
Quantity :	110 Gallons
Quantity Tons, Acute, Non-Acute :	0.4587156, 0, 0.4587156
Quantity Kg, Acute, Non-Acute :	0, 416.06882
Quantity Tons, Haz, Non-Haz :	, 0.4587156
Quantity Kg, Haz, Non-Haz :	, 416.06882
Management Method :	H141 - STORAGE, BULKING AND/OR TRANSFER OFF SITE
Is EPA Waste :	N
Federal Code :	N/R
State Code :	MA - MA98, RI - R014

Waste Line Number :	2
Is DOT Hazardous :	N
DOT ID Number :	N/R
DOT Information :	N/R
Non Waste Description :	NON-RCRA, NON-DOT REGULATED MATERIAL
Quantity :	200 Pounds
Quantity Tons, Acute, Non-Acute :	0.1, 0, 0.1
Quantity Kg, Acute, Non-Acute :	0, 90.703
Quantity Tons, Haz, Non-Haz :	, 0.1
Quantity Kg, Haz, Non-Haz :	, 90.703
Management Method :	H141 - STORAGE, BULKING AND/OR TRANSFER OFF SITE
Is EPA Waste :	N
Federal Code :	N/R
State Code :	MA - MA01, RI - R015

RCRA NONGEN

Facility Name :	MASS CONTRACTING
Facility Address :	7 FISH ISLAND, NEW BEDFORD, MA 02740
County :	BRISTOL

Map Id: U98
Direction: SE
Distance: 0.759 mi., 4010 ft.
Elevation: 15 ft.
Relative: Lower

Site Name : MASS CONTRACTING | TUCKER ROY MARINE TOWING | MASS FABRICATING & WELDING
7 FISH ISLAND | 7 FISH IS
NEW BEDFORD | New Bedford, MA

Database(s) : [ECHO, ERNS, FRS, HWG - MA, MANIFEST EPA, RCRA NONGEN, RCRA VSQG, RELEASE - MA, SHWS - MA] ***(cont.)***

Envirosite ID: 2757566
EPA ID: MAR000546341

RCRA NONGEN ***(cont.)***

Date Form Received by Agency :	2020-01-27
EPA ID :	MAR000575167
Mailing Address :	1 CAPE ST, NEW BEDFORD, MA 02740
Contact :	PAUL WECKESSER
Contact Address :	N/R
Contact Country :	N/R
Contact Telephone :	508-993-9505
Contact Email :	N/R
EPA Region :	01
Land Type :	Private
Source Type :	Notification
Classification :	Not a generator, verified
Description :	Not a generator, verified
Last Date in Agency List :	2024-12-17

Owner/Operator Summary

Owner/Operator Name :	PAUL WECKESSER
Owner/Operator Address :	1 CAPE ST, NEW BEDFORD, MA 02740
Owner/Operator Country :	US
Owner/Operator Telephone :	N/R
Owner/Operator Email :	N/R
Owner/Operator Fax :	N/R
Legal Status :	Private
Owner/Operator Type :	Owner
Owner/Operator Start Date :	2020-01-16
Owner/Operator End Date :	N/R

Owner/Operator Name :	PAUL WECKESSER
Owner/Operator Address :	1 CAPE ST, NEW BEDFORD, MA 02740
Owner/Operator Country :	US
Owner/Operator Telephone :	N/R
Owner/Operator Email :	N/R
Owner/Operator Fax :	N/R
Legal Status :	Private
Owner/Operator Type :	Operator
Owner/Operator Start Date :	2020-01-16
Owner/Operator End Date :	N/R

Handler Activities Summary

U.S. Importer of Hazardous Waste :	N
Mixed Waste (Haz. and Radioactive) :	N/R
Recycler of Hazardous Waste :	N
Transporter of Hazardous Waste :	N
Treater, Storer or Disposer of HW :	N
Underground Injection Activity :	N
On-site Burner Exemption :	N
Furnace Exemption :	N
Used Oil Fuel Burner :	N

Map Id: U98
Direction: SE
Distance: 0.759 mi., 4010 ft.
Elevation: 15 ft.
Relative: Lower

Site Name : MASS CONTRACTING | TUCKER ROY MARINE TOWING | MASS FABRICATING & WELDING
7 FISH ISLAND | 7 FISH IS
NEW BEDFORD | New Bedford, MA

Database(s) : [ECHO, ERNS, FRS, HWG - MA, MANIFEST EPA, RCRA NONGEN, RCRA VSQG, RELEASE - MA, SHWS - MA] ***(cont.)***

Envirosite ID: 2757566
EPA ID: MAR000546341

RCRA NONGEN ***(cont.)***

Used Oil Processor :	N
Used Oil Refiner :	N
Used Oil Fuel Marketer to Burner :	N
Used Oil Specification Marketer :	N
Used Oil Transfer Facility :	N
Used Oil Transporter :	N

Hazardous Waste Summary

Waste Code / Name :	MA98 - OFF SPECIFICATION USED OIL FUEL THAT IS SHIPPED USING A HW MANIFEST

Notices of Violations Summary

Regulation Violated :	N

Facility Name :	MASS FABRICATING & WELDING
Facility Address :	7 FISH ISLAND, NEW BEDFORD, MA 02740
County :	BRISTOL
Date Form Received by Agency :	2019-04-23
EPA ID :	MAR000555243
Mailing Address :	1 CAPE ST, NEW BEDFORD, MA 02740
Contact :	JAY ELSNER
Contact Address :	1 CAPE ST, NEW BEDFORD, MA 02740
Contact Country :	US
Contact Telephone :	508-993-9505
Contact Email :	JAYMASSFAB@VERIZON.NET
EPA Region :	01
Land Type :	Private
Source Type :	Notification
Classification :	Not a generator, verified
Description :	Not a generator, verified
Last Date in Agency List :	2024-12-17

Owner/Operator Summary

Owner/Operator Name :	PAUL
Owner/Operator Address :	1 CAPE, NEW BEDFORDN, MA 02740
Owner/Operator Country :	US
Owner/Operator Telephone :	508-993-9505
Owner/Operator Email :	JAYMASSFAB@VERIZON.NET
Owner/Operator Fax :	N/R
Legal Status :	Private
Owner/Operator Type :	Owner
Owner/Operator Start Date :	2019-01-08
Owner/Operator End Date :	N/R

Map Id: U98
Direction: SE
Distance: 0.759 mi., 4010 ft.
Elevation: 15 ft.
Relative: Lower

Site Name : MASS CONTRACTING | TUCKER ROY MARINE TOWING | MASS FABRICATING & WELDING
7 FISH ISLAND | 7 FISH IS
NEW BEDFORD | New Bedford, MA

Database(s) : [ECHO, ERNS, FRS, HWG - MA, MANIFEST EPA, RCRA NONGEN, RCRA VSQG, RELEASE - MA, SHWS - MA] ***(cont.)***

Envirosite ID: 2757566
EPA ID: MAR000546341

RCRA NONGEN ***(cont.)***

Owner/Operator Name :	PAUL WECKESSER
Owner/Operator Address :	1 CAPE, NEW BEDFORD, MA 02740
Owner/Operator Country :	US
Owner/Operator Telephone :	508-993-9505
Owner/Operator Email :	JAYMASSFAB@VERIZON.NET
Owner/Operator Fax :	N/R
Legal Status :	Private
Owner/Operator Type :	Operator
Owner/Operator Start Date :	2019-01-08
Owner/Operator End Date :	N/R

Handler Activities Summary

U.S. Importer of Hazardous Waste :	N
Mixed Waste (Haz. and Radioactive) :	N
Recycler of Hazardous Waste :	N
Transporter of Hazardous Waste :	N
Treater, Storer or Disposer of HW :	N
Underground Injection Activity :	N
On-site Burner Exemption :	N
Furnace Exemption :	N
Used Oil Fuel Burner :	N
Used Oil Processor :	N
Used Oil Refiner :	N
Used Oil Fuel Marketer to Burner :	N
Used Oil Specification Marketer :	N
Used Oil Transfer Facility :	N
Used Oil Transporter :	N

Hazardous Waste Summary

Waste Code / Name :	MA98 - OFF SPECIFICATION USED OIL FUEL THAT IS SHIPPED USING A HW MANIFEST

Notices of Violations Summary

Regulation Violated :	N

RCRA VSQG

Facility Name :	TUCKER ROY MARINE TOWING
Facility Address :	7 FISH ISLAND, NEW BEDFORD, MA 02740
County :	BRISTOL
Date Form Received by Agency :	2019-09-06
EPA ID :	MAR000565911
Mailing Address :	56 OCEAN DRIVE, MATTAPOISETT, MA 02739
Contact :	CONRAD ROY, JR.

Map Id: U98
Direction: SE
Distance: 0.759 mi., 4010 ft.
Elevation: 15 ft.
Relative: Lower

Site Name : MASS CONTRACTING | TUCKER ROY MARINE TOWING | MASS FABRICATING & WELDING
7 FISH ISLAND | 7 FISH IS
NEW BEDFORD | New Bedford, MA

Database(s) : [ECHO, ERNS, FRS, HWG - MA, MANIFEST EPA, RCRA NONGEN, RCRA VSQG, RELEASE - MA, SHWS - MA] ***(cont.)***

Envirosite ID: 2757566
EPA ID: MAR000546341

RCRA VSQG ***(cont.)***

Contact Address :	56 OCEAN DRIVE, MATTAPOISETT, MA 02739
Contact Country :	US
Contact Telephone :	508-992-2229
Contact Email :	N/R
EPA Region :	01
Land Type :	Private
Source Type :	Notification
Classification :	Very Small Quantity Generator

Description :

Handlers that generate 100 kilograms or less of hazardous waste per calendar month, and accumulate 1000 kg or less of hazardous waste at any time; or generate one kilogram or less of acutely hazardous waste per calendar month, and accumulate at any time: 1 kg or less of acutely hazardous waste; or 100 kg or less of any residue or contaminated soil, waste or other debris resulting from the cleanup of a spill, into or on any land or water, of acutely hazardous waste;or generate 100 kg or less of any residue or contaminated soil, waste or other debris resulting from the cleanup of a spill, into or on any land or water, of acutely hazardous waste during any calendar month, and accumulate at any time: 1 kg or less of acutely hazardous waste; or 100 kg or less of any residue or contaminated soil, waste or other debris resulting from the cleanup of a spill, into or on any land or water, of acutely hazardous waste.

Last Date in Agency List :	2024-12-17

Owner/Operator Summary

Owner/Operator Name :	AGM MARINE CONTRACTORS
Owner/Operator Address :	7 FISH ISLAND, NEW BEDFORD, MA 02740
Owner/Operator Country :	US
Owner/Operator Telephone :	N/R
Owner/Operator Email :	N/R
Owner/Operator Fax :	N/R
Legal Status :	Private
Owner/Operator Type :	Owner
Owner/Operator Start Date :	2019-09-06
Owner/Operator End Date :	N/R

Owner/Operator Name :	TUCKER ROY MARINE TOWING
Owner/Operator Address :	7 FISH ISLAND, NEW BEDFORD, MA 02740
Owner/Operator Country :	US
Owner/Operator Telephone :	N/R
Owner/Operator Email :	N/R
Owner/Operator Fax :	N/R
Legal Status :	Private
Owner/Operator Type :	Operator
Owner/Operator Start Date :	2019-09-06
Owner/Operator End Date :	N/R

Map Id: U98
Direction: SE
Distance: 0.759 mi., 4010 ft.
Elevation: 15 ft.
Relative: Lower

Site Name : MASS CONTRACTING | TUCKER ROY MARINE TOWING | MASS FABRICATING & WELDING
7 FISH ISLAND | 7 FISH IS
NEW BEDFORD | New Bedford, MA

Database(s) : [ECHO, ERNS, FRS, HWG - MA, MANIFEST EPA, RCRA NONGEN, RCRA VSQG, RELEASE - MA, SHWS - MA] ***(cont.)***

Envirosite ID: 2757566
EPA ID: MAR000546341

RCRA VSQG ***(cont.)***

Handler Activities Summary

U.S. Importer of Hazardous Waste :	N
Mixed Waste (Haz. and Radioactive) :	N/R
Recycler of Hazardous Waste :	N
Transporter of Hazardous Waste :	N
Treater, Storer or Disposer of HW :	N
Underground Injection Activity :	N
On-site Burner Exemption :	N
Furnace Exemption :	N
Used Oil Fuel Burner :	N
Used Oil Processor :	N
Used Oil Refiner :	N
Used Oil Fuel Marketer to Burner :	N
Used Oil Specification Marketer :	N
Used Oil Transfer Facility :	N
Used Oil Transporter :	N

Hazardous Waste Summary

Waste Code / Name :
D001 - IGNITABLE WASTE
MA01 - WASTE OIL
MA98 - OFF SPECIFICATION USED OIL FUEL THAT IS SHIPPED USING A HW MANIFEST

Notices of Violations Summary

Regulation Violated : N

RELEASE - MA

Facility Name :	TUCKER ROY BARGE
Facility Address :	7 FISH ISLAND, NEW BEDFORD

Incident Summary

Release Tracking Number :	4-0029476
Notification Date :	2022-08-10
Category :	TWO HR
OFC Town :	NEW BEDFORD
Current Status :	ADQREG
Current Date :	2022-08-10
Phase :	Phase report not required or not submitted.
OHM :	N/R
Agency Link :	Click here for hyperlink provided by the agency.
Last Date in Agency List :	2024-11-18

Map Id: U98
Direction: SE
Distance: 0.759 mi., 4010 ft.
Elevation: 15 ft.
Relative: Lower

Site Name : MASS CONTRACTING | TUCKER ROY MARINE TOWING | MASS FABRICATING & WELDING
7 FISH ISLAND | 7 FISH IS
NEW BEDFORD | New Bedford, MA

Database(s) : [ECHO, ERNS, FRS, HWG - MA, MANIFEST EPA, RCRA NONGEN, RCRA VSQG, RELEASE - MA, SHWS - MA] ***(cont.)***

Envirosite ID: 2757566
EPA ID: MAR000546341

RELEASE - MA ***(cont.)***

Source Details
Source : BOAT

Location Details
Location : WATERBODY

Chemicals
Chemical : N/R
Amount : N/R

SHWS - MA

Facility Name : TUCKER ROY BARGE
Facility Address : 7 FISH ISLAND, NEW BEDFORD

Incident Summary
Release Tracking Number : 4-0029476
Notification Date : 2022-08-10
Category : TWO HR
OFC Town : NEW BEDFORD
Current Status : ADQREG
Current Date : 2022-08-10
Phase : Phase report not required or not submitted.
OHM : N/R
Agency Link : Click here for hyperlink provided by the agency.
Last Date in Agency List : 2024-11-18

Source Details
Source : BOAT

Location Details
Location : WATERBODY

Response Action Information
Response Action Type : RLFA
Status : FLDD1U
Submittal Date : 2022-08-10

Map Id: U98
Direction: SE
Distance: 0.759 mi., 4010 ft.
Elevation: 15 ft.
Relative: Lower

Site Name : MASS CONTRACTING | TUCKER ROY MARINE TOWING | MASS FABRICATING & WELDING
7 FISH ISLAND | 7 FISH IS
NEW BEDFORD | New Bedford, MA

Database(s) : [ECHO, ERNS, FRS, HWG - MA, MANIFEST EPA, RCRA NONGEN, RCRA VSQG, RELEASE - MA, SHWS - MA] ***(cont.)***

Envirosite ID: 2757566
EPA ID: MAR000546341

SHWS - MA ***(cont.)***

Response Action Type :	RAONR RAO Not Required
Status :	USCG Release Overseen by US Coast Guard
Submittal Date :	2022-08-10

Chemicals

Chemical :	N/R
Amount :	N/R

Map Id: 99
Direction: NNW
Distance: 0.762 mi., 4022 ft.
Elevation: 45 ft.
Relative: Lower

Site Name : BOILER ROOM AREA
1129 COUNTY ST
NEW BEDFORD, MA

Database(s) : [HIST RELEASE - MA, RELEASE - MA, SHWS - MA]

Envirosite ID: 2669338
EPA ID: N/R

HIST RELEASE - MA

Facility Address :	1129 COUNTY ST, NEW BEDFORD
Notification Date :	2001-07-12
RTN Number :	4-16367
Assoc ID :	N/R
Source :	DRUMS
Category :	TWO HR
Location Aid :	BOILER ROOM AREA
Location :	COMMERCIAL
Municipality :	NEW BEDFORD
Last Date in Agency List :	2015-04-09

Chemical Information

Chemical :	#6 FUEL OIL

RELEASE - MA

Facility Name :	BOILER ROOM AREA
Facility Address :	1129 COUNTY ST, NEW BEDFORD

Map Id: 99
Direction: NNW
Distance: 0.762 mi., 4022 ft.
Elevation: 45 ft.
Relative: Lower

Site Name : BOILER ROOM AREA
1129 COUNTY ST
NEW BEDFORD, MA

Database(s) : [HIST RELEASE - MA, RELEASE - MA, SHWS - MA] ***(cont.)***

Envirosite ID: 2669338
EPA ID: N/R

RELEASE - MA ***(cont.)***

Incident Summary

Release Tracking Number :	4-0016367
Notification Date :	2001-07-12
Category :	TWO HR
OFC Town :	NEW BEDFORD
Current Status :	Response Action Outcome - A site/release where a Permanent or Temporary Solution Statement (formerly RAO Statement) was submitted. This statement asserts that response actions were sufficient to achieve a level of no significant risk or at least ensure that all substantial hazards were eliminated.
Current Date :	2001-11-16
Phase :	Phase report not required or not submitted.
OHM :	Oil
Agency Link :	Click here for hyperlink provided by the agency.
Last Date in Agency List :	2024-11-18

Source Details

Source :	DRUMS

Location Details

Location :	COMMERCIAL

Chemicals

Chemical :	#6 FUEL OIL
Amount :	N/R

SHWS - MA

Facility Name :	BOILER ROOM AREA
Facility Address :	1129 COUNTY ST, NEW BEDFORD

Incident Summary

Release Tracking Number :	4-0016367
Notification Date :	2001-07-12
Category :	TWO HR
OFC Town :	NEW BEDFORD
Current Status :	Response Action Outcome - A site/release where a Permanent or Temporary Solution Statement (formerly RAO Statement) was submitted. This statement asserts that response actions were sufficient to achieve a level of no significant risk or at least ensure that all substantial hazards were eliminated.
Current Date :	2001-11-16
Phase :	Phase report not required or not submitted.
OHM :	Oil

Map Id: 99
Direction: NNW
Distance: 0.762 mi., 4022 ft.
Elevation: 45 ft.
Relative: Lower

Site Name : BOILER ROOM AREA
1129 COUNTY ST
NEW BEDFORD, MA

Database(s) : [HIST RELEASE - MA, RELEASE - MA, SHWS - MA] ***(cont.)***

Envirosite ID: 2669338
EPA ID: N/R

SHWS - MA ***(cont.)***

Agency Link : Click here for hyperlink provided by the agency.
Last Date in Agency List : 2024-11-18

Source Details
Source : DRUMS

Location Details
Location : COMMERCIAL

Response Action Information
Response Action Type : AUDCOM
Status : NOA
Submittal Date : 2005-07-12

Response Action Type : RLFA
Status : FLDD1A
Submittal Date : 2005-07-26

Response Action Type : NOR
Status : ISSUED
Submittal Date : 2001-08-08

Response Action Type : RAO Response Action Outcome - RAO
Status : ACTAUD Level III-Comprehensive Audit
Submittal Date : 2005-10-21

Response Action Type : AUDCOM
Status : AFUCS Audit Follow-up Completion Statement Received
Submittal Date : 2005-12-19

Response Action Type : RAO Response Action Outcome - RAO
Status : TSAUD Level I - Technical Screen Audit
Submittal Date : 2004-06-15

Response Action Type : RNF Release Notification Form Received
Status : REPORT Reportable Release or Threat of Release
Submittal Date : 2001-09-10

Response Action Type : AUDCOM
Status : NAFNON
Submittal Date : 2005-10-21

Map Id: 99
Direction: NNW
Distance: 0.762 mi., 4022 ft.
Elevation: 45 ft.
Relative: Lower

Site Name : BOILER ROOM AREA
1129 COUNTY ST
NEW BEDFORD, MA

Database(s) : [HIST RELEASE - MA, RELEASE - MA, SHWS - MA] ***(cont.)***

Envirosite ID: 2669338
EPA ID: N/R

SHWS - MA ***(cont.)***

Response Action Type :	RLFA
Status :	FLDD1U
Submittal Date :	2001-07-13
Response Action Type :	RAO Response Action Outcome - RAO
Status :	TSAUD Level I - Technical Screen Audit
Submittal Date :	2006-01-13
Response Action Type :	RAO Response Action Outcome - RAO
Status :	RAORCD RAO Statement Received
Submittal Date :	2001-11-16
Response Action Type :	RLFA
Status :	FOLOFF
Submittal Date :	2001-07-18

Chemicals

Chemical :	#6 FUEL OIL
Amount :	N/R

Map Id: U100
Direction: SE
Distance: 0.762 mi., 4024 ft.
Elevation: 15 ft.
Relative: Lower

Site Name : BRIDGE TERMINAL, INC. | MARITIME BRIDGE TERMINAL COLD STORAGE | F/V MCDARA
12 FISH ISLAND
NEW BEDFORD | New Bedford, MA

Database(s) : [DOCKET, ERNS, FRS, MANIFEST EPA, OSHA, RELEASE - MA, SHWS - MA]

Envirosite ID: 2684074
EPA ID: N/R

DOCKET

Facility Name :	BRIDGE TERMINAL INC (MARITIME INT'L)
Facility Address :	12 FISH ISLAND, NEW BEDFORD, MA 02742

Site Activity Details

Enforcement Action Case Number :	01-1999-0061
Activity ID :	1050
Enforcement Action Name :	BRIDGE TERMINAL INC (MARITIME INT'L)
Last Date in Agency List :	2025-02-06

Map Id: U100
Direction: SE
Distance: 0.762 mi., 4024 ft.
Elevation: 15 ft.
Relative: Lower

Site Name : BRIDGE TERMINAL, INC. | MARITIME BRIDGE TERMINAL COLD STORAGE | F/V MCDARA
12 FISH ISLAND
NEW BEDFORD | New Bedford, MA

Database(s) : [DOCKET, ERNS, FRS, MANIFEST EPA, OSHA, RELEASE - MA, SHWS - MA] ***(cont.)***

Envirosite ID: 2684074
EPA ID: N/R

DOCKET ***(cont.)***

Final Ordr Iss/Final Order Enter Date:	1999-07-13
Complaint/Proposed Order Actual Date:	1999-03-30
Final Order Issued Actual Date :	1999-07-13
Final Order Name :	BRIDGE TERMINAL INC

Complaint Summary

Respondent/Defendant Name :	BRIDGE TERMINAL INC
Named in Complaint :	Y
Named in Final Order :	Y
SEP Category :	N/R
SEP Description :	N/R
Regional Docket Number :	1-99-0020

Standard Industrial Classification (SIC) Summary

Registry ID :	110045585522
Primary SIC :	4222 - REFRIGERATED WAREHOUSING AND STORAGE
Primary NAICS :	N/R
Settlement FRS ICIS Facility :	3905 - BRIDGE TERMINAL INC (MARITIME INT'L)
Pollutants (SRS) :	Ammonia
Admin EA Closed Actual Date :	1999-07-13
Enforcement Action Name :	BRIDGE TERMINAL INC
Enforcement Action Resolution :	Final Order With Penalty
Violation Types :	Violation Of Storage Facility Requirements Violations Of Reporting Requirements
Case Law Sections :	EPCRA 303D - Emerg. Plan. & Commun. Right To Know Act

Violation Penalties and Compliance Summary

Compliance Action Cost :	0
EPA Penalty Assessed Amount :	13867
Cost Recovery Required :	N/R
Cost of SEP :	0
Cost of Complying Actions :	N/R

Map Id: U100
Direction: SE
Distance: 0.762 mi., 4024 ft.
Elevation: 15 ft.
Relative: Lower

Site Name : BRIDGE TERMINAL, INC. | MARITIME BRIDGE TERMINAL COLD STORAGE | F/V MCDARA
12 FISH ISLAND
NEW BEDFORD | New Bedford, MA

Database(s) : [DOCKET, ERNS, FRS, MANIFEST EPA, OSHA, RELEASE - MA, SHWS - MA] ***(cont.)***

Envirosite ID: 2684074
EPA ID: N/R

DOCKET ***(cont.)***

Site Activity Details

Enforcement Action Case Number :	01-2012-1729
Activity ID :	3000038196
Enforcement Action Name :	BRIDGE TERMINAL INC (MARITIME INT'L)
Last Date in Agency List :	2025-02-06
Final Ordr Iss/Final Order Enter Date:	2012-08-23
Complaint/Proposed Order Actual Date:	N/R
Final Order Issued Actual Date :	2012-08-23
Final Order Name :	MARITIME INTERNATIONAL INC

Complaint Summary

Respondent/Defendant Name :	MARITIME INTERNATIONAL INC
Named in Complaint :	N
Named in Final Order :	Y
SEP Category :	N/R
SEP Description :	N/R
Regional Docket Number :	N/R

Standard Industrial Classification (SIC) Summary

Registry ID :	110045585522
Primary SIC :	4222 - REFRIGERATED WAREHOUSING AND STORAGE
Primary NAICS :	N/R
Settlement FRS ICIS Facility :	3000030513 - HARTFORD FREEZERS 3000030514 - HARTFORD FREEZERS 3905 - BRIDGE TERMINAL INC (MARITIME INT'L)
Pollutants (SRS) :	Ammonia
Admin EA Closed Actual Date :	2012-08-23
Enforcement Action Name :	MARITIME INTERNATIONAL INC
Enforcement Action Resolution :	Final Order No Penalty
Violation Types :	Other/Miscellaneous

Map Id: U100
Direction: SE
Distance: 0.762 mi., 4024 ft.
Elevation: 15 ft.
Relative: Lower

Site Name : BRIDGE TERMINAL, INC. | MARITIME BRIDGE TERMINAL COLD STORAGE | F/V MCDARA
12 FISH ISLAND
NEW BEDFORD | New Bedford, MA

Database(s) : [DOCKET, ERNS, FRS, MANIFEST EPA, OSHA, RELEASE - MA, SHWS - MA] ***(cont.)***

Envirosite ID: 2684074
EPA ID: N/R

DOCKET ***(cont.)***

Case Law Sections : CAA 112[R][7] - Prevention of Accidental Release/Risk Management Plans (RMPs)

Violation Penalties and Compliance Summary
- Compliance Action Cost : 160000
- EPA Penalty Assessed Amount : 0
- Cost Recovery Required : N/R
- Cost of SEP : 0
- Cost of Complying Actions : N/R

Site Activity Details
- Enforcement Action Case Number : 01-2019-1009
- Activity ID : 3601972157
- Enforcement Action Name : BRIDGE TERMINAL INC (MARITIME INT'L)
- Last Date in Agency List : 2025-02-06

- Final Ordr Iss/Final Order Enter Date: 2019-09-11
- Complaint/Proposed Order Actual Date: N/R
- Final Order Issued Actual Date : 2019-09-11
- Final Order Name : BRIDGE TERMINAL INC (MARITIME INTERNATIONAL)

Complaint Summary
- Respondent/Defendant Name : Bridge Terminal (Maritime International)
- Named in Complaint : Y
- Named in Final Order : Y

- SEP Category : N/R
- SEP Description : N/R

- Regional Docket Number : N/R

Standard Industrial Classification (SIC) Summary
- Registry ID : 110045585522
- Primary SIC : 4222 - REFRIGERATED WAREHOUSING AND STORAGE
- Primary NAICS : N/R

- Settlement FRS ICIS Facility : 3905 - BRIDGE TERMINAL INC (MARITIME INT'L)

- Pollutants (SRS) : N/R

Map Id: U100
Direction: SE
Distance: 0.762 mi., 4024 ft.
Elevation: 15 ft.
Relative: Lower

Site Name : BRIDGE TERMINAL, INC. | MARITIME BRIDGE TERMINAL COLD STORAGE | F/V MCDARA
12 FISH ISLAND
NEW BEDFORD | New Bedford, MA

Database(s) : [DOCKET, ERNS, FRS, MANIFEST EPA, OSHA, RELEASE - MA, SHWS - MA] ***(cont.)***

Envirosite ID: 2684074
EPA ID: N/R

DOCKET ***(cont.)***

Admin EA Closed Actual Date :	2019-09-11
Enforcement Action Name :	BRIDGE TERMINAL INC (MARITIME INTERNATIONAL)
Enforcement Action Resolution :	Final Order No Penalty
Violation Types :	N/R
Case Law Sections :	CAA 112[R][1] - Prevention of Accidental Release/General Duty Clause

Violation Penalties and Compliance Summary

Compliance Action Cost :	64665
EPA Penalty Assessed Amount :	0
Cost Recovery Required :	N/R
Cost of SEP :	0
Cost of Complying Actions :	N/R

Site Activity Details

Enforcement Action Case Number :	01-2023-1001
Activity ID :	3603441069
Enforcement Action Name :	BRIDGE TERMINAL INC (MARITIME INT'L)
Last Date in Agency List :	2025-02-06
Final Ordr Iss/Final Order Enter Date:	2022-12-01
Complaint/Proposed Order Actual Date:	N/R
Final Order Issued Actual Date :	2022-12-01
Final Order Name :	BRIDGE TERMINAL INC.

Complaint Summary

Respondent/Defendant Name :	Bridge Terminal, Inc.
Named in Complaint :	Y
Named in Final Order :	Y
Respondent/Defendant Name :	Maritime International, Inc.
Named in Complaint :	Y
Named in Final Order :	Y
SEP Category :	Emergency Planning and Preparedness

Map Id: U100
Direction: SE
Distance: 0.762 mi., 4024 ft.
Elevation: 15 ft.
Relative: Lower

Site Name : BRIDGE TERMINAL, INC. | MARITIME BRIDGE TERMINAL COLD STORAGE | F/V MCDARA
12 FISH ISLAND
NEW BEDFORD | New Bedford, MA

Database(s) : [DOCKET, ERNS, FRS, MANIFEST EPA, OSHA, RELEASE - MA, SHWS - MA] ***(cont.)***

Envirosite ID: 2684074
EPA ID: N/R

DOCKET ***(cont.)***

SEP Description :

Respondents shall provide to the New Bedford Fire Department, which Respondents have selected to be the SEP Recipient, six (6) hand-held Multi Gas Meters (including sensors for ammonia, carbon monoxide, oxygen, hydrogen sulfide, lower explosive limit, and photoionization detection), a year s supply of calibration gases for the meters, and a three-year maintenance and service contract for the detectors, according to the requirements, specifications, and deadlines described in Appendix B. The purpose of this SEP is to enhance the chemical spill response capabilities, including those for an ammonia release, for local first responders. The New Bedford Fire Department SEP is expected to cost approximately $42,000.

SEP Category : Pollution Prevention/Equipment-Technology Modification

SEP Description :

Respondents shall make safety improvements at the Facility and the West Facility in accordance with the requirements and deadlines described in Appendix B. Respondents shall (a) install an Emergency Pressure Control System at the Facility, at an estimated cost of $40,000; (b) install an Emergency Pressure Control System at the West Facility, at an estimated cost of $40,000; and (c) install two (2) extra ammonia detectors in the ammonia machinery room at the West Facility, including a 2% detector for high range detection, a second 0-250 parts per million (ppm) detector, and installation of an emergency shut down switch to the king solenoid valve, to supplement and enhance current detection safety systems, at an estimated cost of approximately $30,000.

Regional Docket Number : CAA-01-2023-0005, EPCRA-01-2023-0006

Standard Industrial Classification (SIC) Summary
Registry ID : 110045585522
Primary SIC : 4222 - REFRIGERATED WAREHOUSING AND STORAGE
Primary NAICS : N/R

Settlement FRS ICIS Facility : 3905 - BRIDGE TERMINAL INC (MARITIME INT'L)

Pollutants (SRS) : N/R

Admin EA Closed Actual Date : 2023-06-16
Enforcement Action Name : BRIDGE TERMINAL INC. (MARITIME INT'L)
Enforcement Action Resolution : Final Order With Penalty

Violation Types : General Facility Requirements
Failure To Report Information As Required

Case Law Sections : CAA 112[R][1] - Prevention of Accidental Release/General Duty Clause
EPCRA 312 - Emergency and Hazardous Chemical Inventory Forms

Map Id: U100
Direction: SE
Distance: 0.762 mi., 4024 ft.
Elevation: 15 ft.
Relative: Lower

Site Name : BRIDGE TERMINAL, INC. | MARITIME BRIDGE TERMINAL COLD STORAGE | F/V MCDARA
12 FISH ISLAND
NEW BEDFORD | New Bedford, MA

Database(s) : [DOCKET, ERNS, FRS, MANIFEST EPA, OSHA, RELEASE - MA, SHWS - MA] ***(cont.)***

Envirosite ID: 2684074
EPA ID: N/R

DOCKET ***(cont.)***

Violation Penalties and Compliance Summary

Compliance Action Cost :	0
EPA Penalty Assessed Amount :	46775
Cost Recovery Required :	N/R
Cost of SEP :	152000
Cost of Complying Actions :	N/R

ERNS

Facility Address :	12 FISH ISLAND, NEW BEDFORD, MA
County :	BRISTOL

Incident Information

Incident Date Time :	2018-07-17 07:00:00
Type of Incident :	FIXED
Incident Cause :	EQUIPMENT FAILURE
Incident DTG :	OCCURRED
Incident Location :	N/R
Sequence Number :	1219433
Potential Flag :	N
Description of Incident :	CALLER STATED ANHYDROUS AMMONIA LEAK IN A REFRIGERATION ROOM AT THE FACILITY DUE TO A LIQUID PUMP THAT CRACKED.
Last Date in Agency List :	2018-09-05

Incident Response Summary

Date Time Received :	2018-07-25 09:30:02
Date Time Completed :	2018-07-25 09:34:37
Call Type :	Incident
Source :	TELEPHONE
Responsible Company :	MARITIME INTERNATIONAL
Responsible Org Type :	PRIVATE ENTERPRISE
Responsible City :	NEW BEDFORD
Responsible State :	MA
Responsible Zip :	N/R

Incident Details Summary

Remedial Action :	FIRE DEPT RESPONDED AND VALVED OFF THE RELEASE, REPAIRS WERE MADE.
Medium :	ATMOSPHERE - NO OFF SITE IMPACT
Medium Description :	AIR
Body of Water :	N/R
Weather Conditions :	N/R
Water Temperature :	N/R
Water Supply Contaminated :	U
Waterway Closed :	N

Map Id: U100
Direction: SE
Distance: 0.762 mi., 4024 ft.
Elevation: 15 ft.
Relative: Lower

Site Name : BRIDGE TERMINAL, INC. | MARITIME BRIDGE TERMINAL COLD STORAGE | F/V MCDARA
12 FISH ISLAND
NEW BEDFORD | New Bedford, MA

Database(s) : [DOCKET, ERNS, FRS, MANIFEST EPA, OSHA, RELEASE - MA, SHWS - MA] ***(cont.)***

Envirosite ID: 2684074
EPA ID: N/R

ERNS ***(cont.)***

Waterway Description :	N/R

Additional Incident Details Summary

Actual Amount :	N/R
Actual Amount Units :	N/R
Capacity of Tank :	N/R
Capacity of Tank Units :	N/R
Continuous Release Begin Date :	N/R
Continuous Release End Date :	N/R
Continuous Release Change Date :	N/R
Continuous Release Permit :	N/R
Continuous Release Type :	N/R
Description of Tank :	N/R
Device Operational :	U
DOT Crossing Number :	N/R
DOT Regulated :	U
NPDES :	N/R
NPDES Compliance :	U
Pipeline Aboveground :	ABOVE
Pipeline Covered :	U
Pipeline Type :	N/R
Tank ID :	N/R
Tank Regulated :	U
Tank Regulated by :	N/R

Materials Involved Summary

Name of Material :	AMMONIA, ANHYDROUS
CAS Number :	007664-41-7
Amount of Material :	3200
Unit of Measure :	POUND(S)
UN Number :	N/R
CHRIS Code :	AMA
Reached Water :	NO
Amount in Water :	N/R
Unit of Measure (Reach Water) :	N/R

Incident Information

Incident Date Time :	2018-07-17 07:00:00
Type of Incident :	FIXED
Incident Cause :	UNKNOWN
Incident DTG :	OCCURRED
Incident Location :	N/R
Sequence Number :	1218592
Potential Flag :	N

Map Id: U100
Direction: SE
Distance: 0.762 mi., 4024 ft.
Elevation: 15 ft.
Relative: Lower

Site Name : BRIDGE TERMINAL, INC. | MARITIME BRIDGE TERMINAL COLD STORAGE | F/V MCDARA
12 FISH ISLAND
NEW BEDFORD | New Bedford, MA

Database(s) : [DOCKET, ERNS, FRS, MANIFEST EPA, OSHA, RELEASE - MA, SHWS - MA] ***(cont.)***

Envirosite ID: 2684074
EPA ID: N/R

ERNS ***(cont.)***

Description of Incident :	AN UNCONFIRMED AMOUNT OF ANHYDROUS AMMONIA RELEASED FROM WITHIN THE COLD STORAGE TERMINAL. SIX (06) EMPLOYEES WERE EVACUATED; WITHOUT INJURY.
Last Date in Agency List :	2018-09-05

Incident Response Summary

Date Time Received :	2018-07-17 07:13:39
Date Time Completed :	2018-07-17 07:22:55
Call Type :	Incident
Source :	TELEPHONE
Responsible Company :	BRIDGE TERMINAL
Responsible Org Type :	PRIVATE ENTERPRISE
Responsible City :	NEW BEDFORD
Responsible State :	MA
Responsible Zip :	N/R

Incident Details Summary

Remedial Action :	* THE RELEASE WAS SHUT-DOWN FROM THE OUTSIDE OF THE BUILDING. * HAZMAT TEAM ENROUTE
Medium :	/ ATMOSPHERE
Medium Description :	AIR
Body of Water :	N/R
Weather Conditions :	N/R
Water Temperature :	N/R
Water Supply Contaminated :	U
Waterway Closed :	N
Waterway Description :	N/R

Additional Incident Details Summary

Actual Amount :	N/R
Actual Amount Units :	N/R
Capacity of Tank :	N/R
Capacity of Tank Units :	N/R
Continuous Release Begin Date :	N/R
Continuous Release End Date :	N/R
Continuous Release Change Date :	N/R
Continuous Release Permit :	N/R
Continuous Release Type :	N/R
Description of Tank :	N/R
Device Operational :	U
DOT Crossing Number :	N/R
DOT Regulated :	U
NPDES :	N/R
NPDES Compliance :	U

Map Id: U100
Direction: SE
Distance: 0.762 mi., 4024 ft.
Elevation: 15 ft.
Relative: Lower

Site Name : BRIDGE TERMINAL, INC. | MARITIME BRIDGE TERMINAL COLD STORAGE | F/V MCDARA
12 FISH ISLAND
NEW BEDFORD | New Bedford, MA

Database(s) : [DOCKET, ERNS, FRS, MANIFEST EPA, OSHA, RELEASE - MA, SHWS - MA] ***(cont.)***

Envirosite ID: 2684074
EPA ID: N/R

ERNS ***(cont.)***

Pipeline Aboveground :	ABOVE
Pipeline Covered :	U
Pipeline Type :	N/R
Tank ID :	N/R
Tank Regulated :	U
Tank Regulated by :	N/R

Materials Involved Summary

Name of Material :	AMMONIA, ANHYDROUS
CAS Number :	007664-41-7
Amount of Material :	0
Unit of Measure :	UNKNOWN AMOUNT
UN Number :	N/R
CHRIS Code :	AMA
Reached Water :	NO
Amount in Water :	N/R
Unit of Measure (Reach Water) :	N/R

Incident Information

Incident Date Time :	2014-06-24 08:40:00
Type of Incident :	FIXED
Incident Cause :	EQUIPMENT FAILURE
Incident DTG :	OCCURRED
Incident Location :	N/R
Sequence Number :	1086887
Potential Flag :	N
Description of Incident :	CALLER STATED THAT THERE WAS A RELEASE OF AMMONIA TO THE ATMOSPHERE FROM A PUNCTURED LINE ON THE FACILITY.
Last Date in Agency List :	2015-12-23

Incident Response Summary

Date Time Received :	2014-06-24 08:52:39
Date Time Completed :	2014-06-24 08:56:11
Call Type :	Incident
Source :	TELEPHONE
Responsible Company :	NORPEL FISH PLANT
Responsible Org Type :	PRIVATE ENTERPRISE
Responsible City :	NEW BEDFORD
Responsible State :	MA
Responsible Zip :	N/R

Map Id: U100
Direction: SE
Distance: 0.762 mi., 4024 ft.
Elevation: 15 ft.
Relative: Lower

Site Name : BRIDGE TERMINAL, INC. | MARITIME BRIDGE TERMINAL COLD STORAGE | F/V MCDARA
12 FISH ISLAND
NEW BEDFORD | New Bedford, MA

Database(s) : [DOCKET, ERNS, FRS, MANIFEST EPA, OSHA, RELEASE - MA, SHWS - MA] ***(cont.)***

Envirosite ID: 2684074
EPA ID: N/R

ERNS ***(cont.)***

Incident Details Summary

Remedial Action :	N/R
Medium :	ATMOSPHERE
Medium Description :	AIR
Body of Water :	N/R
Weather Conditions :	UNKNOWN
Water Temperature :	N/R
Water Supply Contaminated :	U
Waterway Closed :	N
Waterway Description :	N/R

Additional Incident Details Summary

Actual Amount :	N/R
Actual Amount Units :	N/R
Capacity of Tank :	N/R
Capacity of Tank Units :	N/R
Continuous Release Begin Date :	N/R
Continuous Release End Date :	N/R
Continuous Release Change Date :	N/R
Continuous Release Permit :	N/R
Continuous Release Type :	N/R
Description of Tank :	N/R
Device Operational :	U
DOT Crossing Number :	N/R
DOT Regulated :	U
NPDES :	N/R
NPDES Compliance :	U
Pipeline Aboveground :	ABOVE
Pipeline Covered :	U
Pipeline Type :	N/R
Tank ID :	N/R
Tank Regulated :	U
Tank Regulated by :	N/R

Materials Involved Summary

Name of Material :	AMMONIA, ANHYDROUS
CAS Number :	007664-41-7
Amount of Material :	0
Unit of Measure :	UNKNOWN AMOUNT
UN Number :	N/R
CHRIS Code :	AMA
Reached Water :	NO
Amount in Water :	N/R
Unit of Measure (Reach Water) :	N/R

FRS

Facility Name :	BRIDGE TERM INC
Facility Address :	12 FISH ISLAND, NEW BEDFORD, MA 02740
County :	BRISTOL

Map Id: U100
Direction: SE
Distance: 0.762 mi., 4024 ft.
Elevation: 15 ft.
Relative: Lower

Site Name : BRIDGE TERMINAL, INC. | MARITIME BRIDGE TERMINAL COLD STORAGE | F/V MCDARA
12 FISH ISLAND
NEW BEDFORD | New Bedford, MA

Database(s) : [DOCKET, ERNS, FRS, MANIFEST EPA, OSHA, RELEASE - MA, SHWS - MA] ***(cont.)***

Envirosite ID: 2684074
EPA ID: N/R

FRS ***(cont.)***

Site Details
Registry ID : 110010707878
FRS Facility URL : Click here for hyperlink provided by the agency.
Last Date in Agency List : 2014-03-25

Source Description
Source Description : N/R

FRS Environmental Interest
Source and System ID : N/R - N/R

Facility Name : MARITIME INTERNATIONAL COLD STORAGE WAREHOUSE
Facility Address : 12 FISH ISLAND, NEW BEDFORD, MA 02740
County : BRISTOL

Site Details
Registry ID : 110045585522
FRS Facility URL : Click here for hyperlink provided by the agency.
Last Date in Agency List : 2024-12-16

Source Description

Source Description :

ICIS provides a database that, when complete, will contain enforcement and compliance information across most of EPA's programs. The vision for ICIS is to replace EPA's independent databases that contain enforcement data with a single repository for that information. Currently, ICIS contains all Federal Administrative and Judicial enforcement actions and a subset of the Permit Compliance System (PCS), which supports the National Pollutant Discharge Elimination System (NPDES). This information is maintained in ICIS by EPA in the Regional offices and at Headquarters. A future release of ICIS will completely replace PCS and will integrate that information with Federal actions already in the system. ICIS also has the capability to track other activities that support compliance and enforcement programs, including incident tracking, compliance assistance, and compliance monitoring.

FRS Environmental Interest
Source and System ID : ICIS - 3600919168
ICIS - 3600919169
ICIS - 3905

MANIFEST EPA

Manifest Details
Manifest Number : 021094382JJK

Map Id: U100
Direction: SE
Distance: 0.762 mi., 4024 ft.
Elevation: 15 ft.
Relative: Lower

Site Name : BRIDGE TERMINAL, INC. | MARITIME BRIDGE TERMINAL COLD STORAGE | F/V MCDARA
12 FISH ISLAND
NEW BEDFORD | New Bedford, MA

Database(s) : [DOCKET, ERNS, FRS, MANIFEST EPA, OSHA, RELEASE - MA, SHWS - MA] ***(cont.)***

Envirosite ID: 2684074
EPA ID: N/R

MANIFEST EPA ***(cont.)***

Shipped Date :	2019-08-30
Updated Date :	2019-09-06
Received Date :	2019-08-30
Status :	Signed
Generator ID :	MV5089304289
Generator Name :	MARITIME INTERNATIONAL
Generator Address :	12 FISH ISLAND, NEW BEDFORD, MA 02740
Generator Mailing :	12 FISH ISLAND, NEW BEDFORD, MA 02740
Generator Contact :	N/R
Destination ID :	RIR000500025
Destination Name :	WESTERN OIL INC
Destination Mailing :	PO BOX 518, LINCOLN, RI 02865
Destination Address :	1 1 DUCHESS WAY, LINCOLN, RI 02865
Destination Contact :	N/R
Submission Type :	DataImage5Copy
Origin Type :	Service
Manifest Residue :	N
Rejection :	N
Last Date in Agency List :	2024-12-03

Waste Details

Waste Line Number :	1
Is DOT Hazardous :	Y
DOT ID Number :	NA1993
DOT Information :	NA1993, COMBUSTIBLE LIQUID, N.O.S. (PETROLEUM OILS) COMB LIQ., PGIII
Non Waste Description :	N/R
Quantity :	110 Gallons
Quantity Tons, Acute, Non-Acute :	0.4587156, 0, 0.4587156
Quantity Kg, Acute, Non-Acute :	0, 416.06882
Quantity Tons, Haz, Non-Haz :	0, 0.4587156
Quantity Kg, Haz, Non-Haz :	0, 416.06882
Management Method :	-
Is EPA Waste :	N
Federal Code :	N/R
State Code :	MA - MA98, RI - R014

Manifest Details

Manifest Number :	018092574JJK
Shipped Date :	2019-03-05
Updated Date :	2019-04-01
Received Date :	2019-03-08
Status :	Signed
Generator ID :	MAD089353023
Generator Name :	F/V MCDARA
Generator Address :	12 FISH ISLAND, NEW BEDFORD, MA 02740
Generator Mailing :	P.O. BOX 975, NEW BEDFORD, MA 02741
Generator Contact :	N/R
Destination ID :	RID040098352
Destination Name :	Northland Environmental, LLC

Map Id: U100
Direction: SE
Distance: 0.762 mi., 4024 ft.
Elevation: 15 ft.
Relative: Lower

Site Name : BRIDGE TERMINAL, INC. | MARITIME BRIDGE TERMINAL COLD STORAGE | F/V MCDARA
12 FISH ISLAND
NEW BEDFORD | New Bedford, MA

Database(s) : [DOCKET, ERNS, FRS, MANIFEST EPA, OSHA, RELEASE - MA, SHWS - MA] ***(cont.)***

Envirosite ID: 2684074
EPA ID: N/R

MANIFEST EPA ***(cont.)***

Destination Mailing :	275 Allens Avenue, Providence, RI 02905
Destination Address :	275 Allens Avenue, Providence, RI 02905
Destination Contact :	N/R
Submission Type :	DataImage5Copy
Origin Type :	Service
Manifest Residue :	N
Rejection :	N
Last Date in Agency List :	2024-12-03

Waste Details

Waste Line Number :	1
Is DOT Hazardous :	N
DOT ID Number :	N/R
DOT Information :	N/R
Non Waste Description :	NON DOT/NON RCRA REGULATED SOLID
Quantity :	800 Pounds
Quantity Tons, Acute, Non-Acute :	0.4, 0, 0.4
Quantity Kg, Acute, Non-Acute :	0, 362.812
Quantity Tons, Haz, Non-Haz :	0, 0.4
Quantity Kg, Haz, Non-Haz :	0, 362.812
Management Method :	H141 - STORAGE, BULKING AND/OR TRANSFER OFF SITE
Is EPA Waste :	N
Federal Code :	N/R
State Code :	MA - MA01, RI - R015

Manifest Details

Manifest Number :	018829301JJK
Shipped Date :	2018-08-10
Updated Date :	2018-08-27
Received Date :	2018-08-10
Status :	Signed
Generator ID :	N/R
Generator Name :	F/V MARIETTE
Generator Address :	12 FISH ISLAND, New Bedford, MA 02740
Generator Mailing :	12 FISH ISLAND, New Bedford, MA 02740
Generator Contact :	N/R
Destination ID :	RIR000500025
Destination Name :	WESTERN OIL INC
Destination Mailing :	PO BOX 518, LINCOLN, RI 02865
Destination Address :	1 DUCHESS WAY, LINCOLN, RI 02865
Destination Contact :	N/R
Submission Type :	DataImage5Copy
Origin Type :	Web
Manifest Residue :	N
Rejection :	N
Last Date in Agency List :	2024-12-03

Map Id: U100
Direction: SE
Distance: 0.762 mi., 4024 ft.
Elevation: 15 ft.
Relative: Lower

Site Name : BRIDGE TERMINAL, INC. | MARITIME BRIDGE TERMINAL COLD STORAGE | F/V MCDARA
12 FISH ISLAND
NEW BEDFORD | New Bedford, MA

Database(s) : [DOCKET, ERNS, FRS, MANIFEST EPA, OSHA, RELEASE - MA, SHWS - MA] ***(cont.)***

Envirosite ID: 2684074
EPA ID: N/R

MANIFEST EPA ***(cont.)***

Waste Details

Waste Line Number :	1
Is DOT Hazardous :	Y
DOT ID Number :	NA1993
DOT Information :	NA1993, Combustible liquid n.o.s., (OIL/WATER), Comb liq, III
Non Waste Description :	N/R
Quantity :	361 Gallons
Quantity Tons, Acute, Non-Acute :	1.5054212, 0, 1.5054212
Quantity Kg, Acute, Non-Acute :	0, 1365.4622
Quantity Tons, Haz, Non-Haz :	1.5054212, 0
Quantity Kg, Haz, Non-Haz :	1365.4622, 0
Management Method :	H061 - FUEL BLENDING
Is EPA Waste :	Y
Federal Code :	N/R
State Code :	MA - MA98, RI - R014

OSHA

Facility Name :	BRIDGE TERMINAL, INC.
Facility Address :	12 FISH ISLAND, NEW BEDFORD, MA 02740

Site Details

Activity Number :	343315990
Reporting ID :	0111400
Open Date :	2018-07-18
Conference Closed :	2018-10-29
Case Closed :	2020-01-16
Case Mod Date :	2022-10-16
Owner Type :	Private
Advance Notice :	N
Safety/Health :	Health
Number in Establishment :	40
SIC :	N/R
NAICS :	493120 - Refrigerated Warehousing and Storage
Inspection Type :	Referral
Inspection Scope :	Partial
Why No Inspection :	No Insp/Other
Union :	Yes
Mailing Address :	12 FISH ISLAND, NEW BEDFORD, MA 02740
Agency Hyperlink :	Click here for hyperlink provided by the agency.
Last Date in Agency List :	2024-06-07

Violations

Activity Number :	343315990
Citation ID :	01001
Delete Flag :	N/R
Standard Ref :	5A0001
Violation Type :	Serious
Issuance Date :	2019-01-03
Abate Date :	2019-12-31

Map Id: U100
Direction: SE
Distance: 0.762 mi., 4024 ft.
Elevation: 15 ft.
Relative: Lower

Site Name : BRIDGE TERMINAL, INC. | MARITIME BRIDGE TERMINAL COLD STORAGE | F/V MCDARA
12 FISH ISLAND
NEW BEDFORD | New Bedford, MA

Database(s) : [DOCKET, ERNS, FRS, MANIFEST EPA, OSHA, RELEASE - MA, SHWS - MA] ***(cont.)***

Envirosite ID: 2684074
EPA ID: N/R

OSHA ***(cont.)***

Abate Complete :	N/R
Current Penalty :	4527.0
Initial Penalty :	9054.0
Contest Date :	2019-01-28
Final Order Date :	2019-05-02
Number Instances :	20
Number Exposed :	10
Record :	Referral
Gravity :	10
Emphasis :	N/R
Hazcat :	N/R
FTA Insp Number :	N/R
FTA Issuance Date :	N/R
FTA Penalty :	N/R
FTA Contest Date :	N/R
FTA Final Order Date :	N/R
HAZ Subtances :	AMMONIA

RELEASE - MA

Facility Name :	BRIDGE TERMINAL
Facility Address :	12 FISH ISLAND, NEW BEDFORD, 027400000

Incident Summary

Release Tracking Number :	4-0029987
Notification Date :	2023-09-10
Category :	TWO HR
OFC Town :	NEW BEDFORD
Current Status :	Permanent Solution with No Conditions
Current Date :	2023-11-07
Phase :	Phase report not required or not submitted.
OHM :	N/R
Agency Link :	Click here for hyperlink provided by the agency.
Last Date in Agency List :	2024-11-18

Source Details

Source :	UNKNOWN

Location Details

Location :	PRIVPROP COMMERCIAL

Chemicals

Chemical :	N/R
Amount :	N/R

Map Id: U100
Direction: SE
Distance: 0.762 mi., 4024 ft.
Elevation: 15 ft.
Relative: Lower

Site Name : BRIDGE TERMINAL, INC. | MARITIME BRIDGE TERMINAL COLD STORAGE | F/V MCDARA
12 FISH ISLAND
NEW BEDFORD | New Bedford, MA

Database(s) : [DOCKET, ERNS, FRS, MANIFEST EPA, OSHA, RELEASE - MA, SHWS - MA] ***(cont.)***

Envirosite ID: 2684074
EPA ID: N/R

RELEASE - MA ***(cont.)***

Facility Name : BRIDGE TERMINAL, INC.
Facility Address : 12 FISH ISLAND, NEW BEDFORD, 027420000

Incident Summary
Release Tracking Number : 4-0025681
Notification Date : 2015-07-07
Category : TWO HR
OFC Town : NEW BEDFORD
Current Status : Permanent Solution with No Conditions
Current Date : 2015-08-31
Phase : Phase report not required or not submitted.
OHM : N/R
Agency Link : Click here for hyperlink provided by the agency.
Last Date in Agency List : 2024-11-18

Source Details
Source : REFRIGERAT

Location Details
Location : COMMERCIAL

Chemicals
Chemical : N/R
Amount : N/R

Facility Name : MARITIME BRIDGE TERMINAL COLD STORAGE
Facility Address : 12 FISH ISLAND, NEW BEDFORD, 027400000

Incident Summary
Release Tracking Number : 4-0027341
Notification Date : 2018-07-17
Category : TWO HR
OFC Town : NEW BEDFORD
Current Status : Permanent Solution with No Conditions
Current Date : 2018-08-09
Phase : Phase report not required or not submitted.
OHM : N/R
Agency Link : Click here for hyperlink provided by the agency.
Last Date in Agency List : 2024-11-18

Map Id: U100
Direction: SE
Distance: 0.762 mi., 4024 ft.
Elevation: 15 ft.
Relative: Lower

Site Name : BRIDGE TERMINAL, INC. | MARITIME BRIDGE TERMINAL COLD STORAGE | F/V MCDARA
12 FISH ISLAND
NEW BEDFORD | New Bedford, MA

Database(s) : [DOCKET, ERNS, FRS, MANIFEST EPA, OSHA, RELEASE - MA, SHWS - MA] ***(cont.)***

Envirosite ID: 2684074
EPA ID: N/R

RELEASE - MA ***(cont.)***

Source Details
Source : REFRIGERAT

Location Details
Location : INDUSTRIAL
COLD STORA

Chemicals
Chemical : N/R
Amount : N/R

SHWS - MA

Facility Name : BRIDGE TERMINAL
Facility Address : 12 FISH ISLAND, NEW BEDFORD, 027400000

Incident Summary
Release Tracking Number : 4-0029987
Notification Date : 2023-09-10
Category : TWO HR
OFC Town : NEW BEDFORD
Current Status : Permanent Solution with No Conditions
Current Date : 2023-11-07
Phase : Phase report not required or not submitted.
OHM : N/R
Agency Link : Click here for hyperlink provided by the agency.
Last Date in Agency List : 2024-11-18

Source Details
Source : UNKNOWN

Location Details
Location : PRIVPROP
COMMERCIAL

Response Action Information
Response Action Type : NOR
Status : ISSUED
Submittal Date : 2023-09-14

Map Id: U100
Direction: SE
Distance: 0.762 mi., 4024 ft.
Elevation: 15 ft.
Relative: Lower

Site Name : BRIDGE TERMINAL, INC. | MARITIME BRIDGE TERMINAL COLD STORAGE | F/V MCDARA
12 FISH ISLAND
NEW BEDFORD | New Bedford, MA

Database(s) : [DOCKET, ERNS, FRS, MANIFEST EPA, OSHA, RELEASE - MA, SHWS - MA] ***(cont.)***

Envirosite ID: 2684074
EPA ID: N/R

SHWS - MA ***(cont.)***

Response Action Type : RNFE
Status : RECPT Transmittal or Notification Received
Submittal Date : 2023-11-07

Response Action Type : RAO Response Action Outcome - RAO
Status : PSNRCD
Submittal Date : 2023-11-07

Chemicals
Chemical : N/R
Amount : N/R

Facility Name : BRIDGE TERMINAL, INC.
Facility Address : 12 FISH ISLAND, NEW BEDFORD, 027420000

Incident Summary
Release Tracking Number : 4-0025681
Notification Date : 2015-07-07
Category : TWO HR
OFC Town : NEW BEDFORD
Current Status : Permanent Solution with No Conditions
Current Date : 2015-08-31
Phase : Phase report not required or not submitted.
OHM : N/R
Agency Link : Click here for hyperlink provided by the agency.
Last Date in Agency List : 2024-11-18

Source Details
Source : REFRIGERAT

Location Details
Location : COMMERCIAL

Response Action Information
Response Action Type : RAO Response Action Outcome - RAO
Status : PSNRCD
Submittal Date : 2015-08-31

Response Action Type : RAO Response Action Outcome - RAO
Status : TSAUD Level I - Technical Screen Audit

Map Id: U100
Direction: SE
Distance: 0.762 mi., 4024 ft.
Elevation: 15 ft.
Relative: Lower

Site Name : BRIDGE TERMINAL, INC. | MARITIME BRIDGE TERMINAL COLD STORAGE | F/V MCDARA
12 FISH ISLAND
NEW BEDFORD | New Bedford, MA

Database(s) : [DOCKET, ERNS, FRS, MANIFEST EPA, OSHA, RELEASE - MA, SHWS - MA] ***(cont.)***

Envirosite ID: 2684074
EPA ID: N/R

SHWS - MA ***(cont.)***

Submittal Date : 2015-09-17

Response Action Type : RNFE
Status : RECPT Transmittal or Notification Received
Submittal Date : 2015-08-31

Response Action Type : NOR
Status : ISSUED
Submittal Date : 2015-07-14

Chemicals
Chemical : N/R
Amount : N/R

Facility Name : MARITIME BRIDGE TERMINAL COLD STORAGE
Facility Address : 12 FISH ISLAND, NEW BEDFORD, 027400000

Incident Summary
Release Tracking Number : 4-0027341
Notification Date : 2018-07-17
Category : TWO HR
OFC Town : NEW BEDFORD
Current Status : Permanent Solution with No Conditions
Current Date : 2018-08-09
Phase : Phase report not required or not submitted.
OHM : N/R
Agency Link : Click here for hyperlink provided by the agency.
Last Date in Agency List : 2024-11-18

Source Details
Source : REFRIGERAT

Location Details
Location : INDUSTRIAL
COLD STORA

Response Action Information
Response Action Type : RAO Response Action Outcome - RAO
Status : PSNRCD
Submittal Date : 2018-08-09

Map Id: U100
Direction: SE
Distance: 0.762 mi., 4024 ft.
Elevation: 15 ft.
Relative: Lower

Site Name : BRIDGE TERMINAL, INC. | MARITIME BRIDGE TERMINAL COLD STORAGE | F/V MCDARA
12 FISH ISLAND
NEW BEDFORD | New Bedford, MA

Database(s) : [DOCKET, ERNS, FRS, MANIFEST EPA, OSHA, RELEASE - MA, SHWS - MA] ***(cont.)***

Envirosite ID: 2684074
EPA ID: N/R

SHWS - MA ***(cont.)***

Response Action Type : NOR
Status : ISSUED
Submittal Date : 2018-07-25

Response Action Type : RAO Response Action Outcome - RAO
Status : TSAUD Level I - Technical Screen Audit
Submittal Date : 2020-04-16

Response Action Type : RLFA
Status : FLDD1U
Submittal Date : 2018-07-18

Response Action Type : RNFE
Status : RECPT Transmittal or Notification Received
Submittal Date : 2018-08-09

Chemicals
Chemical : N/R
Amount : N/R

Map Id: U101
Direction: SE
Distance: 0.764 mi., 4035 ft.
Elevation: 6 ft.
Relative: Lower

Site Name : NORTHERN PELAGIC SEAFOOD GROUP | NORTHERN PELAGIC GROUP LLC | NORPEL
4 FISH ISLAND | 4 FISH IS | IVO 4 FISH ISLAND
NEW BEDFORD | New Bedford, MA 02740

Database(s) : [AG LICENSES - MN, DOCKET, ECHO, ENF - MA, ERNS, FRS, MANIFEST EPA, MDA LIC - MN, PCS FACILITY, RELEASE - MA, RMP, SHWS - MA]

Envirosite ID: 2738927
EPA ID: MAD089353023

AG LICENSES - MN

Facility Name : NORTHERN PELAGIC GROUP LLC
Facility Address : 4 FISH IS, NEW BEDFORD, MA 02740
County : N/R

Expiration Date : 2024-12-31
License Number : 20247846
License Type : COMMERCIAL FEED

Map Id: U101
Direction: SE
Distance: 0.764 mi., 4035 ft.
Elevation: 6 ft.
Relative: Lower

Site Name : NORTHERN PELAGIC SEAFOOD GROUP | NORTHERN PELAGIC GROUP LLC | NORPEL
4 FISH ISLAND | 4 FISH IS | IVO 4 FISH ISLAND
NEW BEDFORD | New Bedford, MA 02740

Database(s) : [AG LICENSES - MN, DOCKET, ECHO, ENF - MA, ERNS, FRS, MANIFEST EPA, MDA LIC - MN, PCS FACILITY, RELEASE - MA, RMP, SHWS - MA] ***(cont.)***

Envirosite ID: 2738927
EPA ID: MAD089353023

AG LICENSES - MN ***(cont.)***

Relationship :	LICENSE HOLDER
Phone Number :	N/R
Last Date in Agency List :	2025-02-21

DOCKET

Facility Name :	NORTHERN PELAGIC SEAFOOD GROUP
Facility Address :	4 FISH ISLAND, NEW BEDFORD, MA 02740

Site Activity Details

Enforcement Action Case Number :	01-2018-1018
Activity ID :	3601562296
Enforcement Action Name :	NORTHERN PELAGIC SEAFOOD GROUP
Last Date in Agency List :	2025-02-06
Final Ordr Iss/Final Order Enter Date:	2018-08-07
Complaint/Proposed Order Actual Date:	N/R
Final Order Issued Actual Date :	2018-08-07
Final Order Name :	NORTHERN PELAGIC GROUP

Complaint Summary

Respondent/Defendant Name :	Northern Pelagic Group
Named in Complaint :	N
Named in Final Order :	Y
SEP Category :	N/R
SEP Description :	N/R
Regional Docket Number :	N/R

Standard Industrial Classification (SIC) Summary

Registry ID :	110059116834
Primary SIC :	N/R
Primary NAICS :	N/R
Settlement FRS ICIS Facility :	600037716 - NORTHERN PELAGIC SEAFOOD GROUP
Pollutants (SRS) :	N/R

Map Id: U101
Direction: SE
Distance: 0.764 mi., 4035 ft.
Elevation: 6 ft.
Relative: Lower

Site Name : NORTHERN PELAGIC SEAFOOD GROUP | NORTHERN PELAGIC GROUP LLC | NORPEL
4 FISH ISLAND | 4 FISH IS | IVO 4 FISH ISLAND
NEW BEDFORD | New Bedford, MA 02740

Database(s) : [AG LICENSES - MN, DOCKET, ECHO, ENF - MA, ERNS, FRS, MANIFEST EPA, MDA LIC - MN, PCS FACILITY, RELEASE - MA, RMP, SHWS - MA] ***(cont.)***

Envirosite ID: 2738927
EPA ID: MAD089353023

DOCKET ***(cont.)***

Admin EA Closed Actual Date :	2018-08-07
Enforcement Action Name :	NORTHERN PELAGIC GROUP
Enforcement Action Resolution :	Final Order No Penalty
Violation Types :	Risk Management Plan (112(r)(7)) - CAA
Case Law Sections :	CAA 112[R][7] - Prevention of Accidental Release/Risk Management Plans (RMPs)

Violation Penalties and Compliance Summary

Compliance Action Cost :	300000
EPA Penalty Assessed Amount :	0
Cost Recovery Required :	N/R
Cost of SEP :	0
Cost of Complying Actions :	N/R

Site Activity Details

Enforcement Action Case Number :	01-2021-1013
Activity ID :	3602473081
Enforcement Action Name :	NORTHERN PELAGIC SEAFOOD GROUP
Last Date in Agency List :	2025-02-06
Final Ordr Iss/Final Order Enter Date:	2021-02-17
Complaint/Proposed Order Actual Date:	N/R
Final Order Issued Actual Date :	2021-02-17
Final Order Name :	NORTHERN PELAGIC GROUP

Complaint Summary

Respondent/Defendant Name :	Northern Pelagic Group, LLC
Named in Complaint :	Y
Named in Final Order :	Y
SEP Category :	N/R
SEP Description :	N/R
Regional Docket Number :	CAA-01-2021-0038;EPCRA-01-2021-0037

Map Id: U101
Direction: SE
Distance: 0.764 mi., 4035 ft.
Elevation: 6 ft.
Relative: Lower

Site Name : NORTHERN PELAGIC SEAFOOD GROUP | NORTHERN PELAGIC GROUP LLC | NORPEL
4 FISH ISLAND | 4 FISH IS | IVO 4 FISH ISLAND
NEW BEDFORD | New Bedford, MA 02740

Database(s) : [AG LICENSES - MN, DOCKET, ECHO, ENF - MA, ERNS, FRS, MANIFEST EPA, MDA LIC - MN, PCS FACILITY, RELEASE - MA, RMP, SHWS - MA] ***(cont.)***

Envirosite ID: 2738927
EPA ID: MAD089353023

DOCKET ***(cont.)***

Standard Industrial Classification (SIC) Summary

Registry ID :	110059116834
Primary SIC :	N/R
Primary NAICS :	N/R
Settlement FRS ICIS Facility :	600037716 - NORTHERN PELAGIC SEAFOOD GROUP
Pollutants (SRS) :	N/R
Admin EA Closed Actual Date :	2021-02-17
Enforcement Action Name :	NORTHERN PELAGIC GROUP
Enforcement Action Resolution :	N/R
Violation Types :	N/R
Case Law Sections :	CAA 112[R][7] - Prevention of Accidental Release/Risk Management Plans (RMPs) EPCRA 312 - Emergency and Hazardous Chemical Inventory Forms

Violation Penalties and Compliance Summary

Compliance Action Cost :	82890
EPA Penalty Assessed Amount :	220000
Cost Recovery Required :	N/R
Cost of SEP :	0
Cost of Complying Actions :	N/R

ECHO

Facility Name :	NORTHERN PELAGIC SEAFOOD GROUP
Facility Address :	4 FISH ISLAND, NEW BEDFORD, MA 02740
County :	BRISTOL
Last Inspection Date :	N/R
Registry ID :	110059116834
FIPS Code :	25005
EPA Region :	01
Inspection Count :	0
Last Inspection Days :	N/R
Informal Count :	0
Last Informal Action Date :	N/R
Formal Action Count :	1
Last Formal Action Date :	2021-02-17

Map Id: U101
Direction: SE
Distance: 0.764 mi., 4035 ft.
Elevation: 6 ft.
Relative: Lower

Site Name : NORTHERN PELAGIC SEAFOOD GROUP | NORTHERN PELAGIC GROUP LLC | NORPEL
4 FISH ISLAND | 4 FISH IS | IVO 4 FISH ISLAND
NEW BEDFORD | New Bedford, MA 02740

Database(s) : [AG LICENSES - MN, DOCKET, ECHO, ENF - MA, ERNS, FRS, MANIFEST EPA, MDA LIC - MN, PCS FACILITY, RELEASE - MA, RMP, SHWS - MA] ***(cont.)***

Envirosite ID: 2738927
EPA ID: MAD089353023

ECHO ***(cont.)***

Total Penalties :	220000
Penalty Count :	1
Last Penalty Date :	2021-02-17
Last Penalty Amount :	220000
QTRS IN NC :	0
Programs IN SNC :	0
Current Compliance Status :	N/R
Three-Year Compliance Status :	N/R
Collection Method :	ADDRESS MATCHING-HOUSE NUMBER
Reference Point :	ENTRANCE POINT OF A FACILITY OR STATION
Accuracy Meters :	50
Derived Tribes :	Mashpee Wampanoag Tribe - 18 mile(s), Wampanoag Tribe of Gay Head (Aquinnah) - 21 mile(s)
Derived HUC :	01090002
Derived WBD :	N/R
Derived STCTY FIPS :	25005
Derived Zip :	02740
Derived CD113 :	N/R
Derived CB2010 :	250056513001006
MYRTK Universe :	NNN
NPDES IDs :	MA0040274
CWA Permit Types :	Non-M
CWA Compliance Tracking :	N/R
CWA NAICS :	N/R
CWA SICS :	N/R
CWA Inspection Count :	N/R
CWA Last Inspection Days :	N/R
CWA Informal Count :	N/R
CWA Formal Action Count :	N/R
CWA Last Formal Action Date :	N/R
CWA Penalties :	N/R
CWA Last Penalty Date :	N/R
CWA Last Penalty Amount :	N/R
CWA Quarters IN NC :	0
CWA Current Compliance Status :	Not Applicable
CWA Current SNC Flag :	N
CWA 13 Quarters Compliance Status :	N/R
CWA 13 Quarters Effluent Exceedances:	N/R
CWA Three-Year QNCR Codes :	N/R
DFR URL :	Click here for hyperlink provided by the agency.
Facility SIC :	N/R
Facility NAICS :	N/R
Facility Last Inspection EPA Date :	N/R
Facility Last Inspection State Date :	N/R
Facility Last Formal Act EPA Date :	2021-02-17
Facility Last Formal Act State Date :	N/R
Facility Last Informal Act EPA Date :	N/R
Facility Last Informal Act State Date:	N/R

Map Id: U101
Direction: SE
Distance: 0.764 mi., 4035 ft.
Elevation: 6 ft.
Relative: Lower

Site Name : NORTHERN PELAGIC SEAFOOD GROUP | NORTHERN PELAGIC GROUP LLC | NORPEL
4 FISH ISLAND | 4 FISH IS | IVO 4 FISH ISLAND
NEW BEDFORD | New Bedford, MA 02740

Database(s) : [AG LICENSES - MN, DOCKET, ECHO, ENF - MA, ERNS, FRS, MANIFEST EPA, MDA LIC - MN, PCS FACILITY, RELEASE - MA, RMP, SHWS - MA] ***(cont.)***

Envirosite ID: 2738927
EPA ID: MAD089353023

ECHO ***(cont.)***

Facility Federal Agency :	N/R
TRI Reporter :	N/R
Facility Imp Water Flag :	Y
Current SNC Flag :	N
Indian County Flag :	N
Federal Flag :	N/R
US Mexico Border Flag :	N/R
Chesapeak Bay Flag :	N/R
AIR Flag :	N
NPDES Flag :	Y
SDWIS Flag :	N
RCRA Flag :	N
TRI Flag :	N
GHG Flag :	N
Major Flag :	N/R
Active Flag :	Y
NAA Flag :	N
Latitude :	41.638888
Longitude :	-70.918604
Last Date in Agency List :	2025-02-19

ENF - MA

Facility Name :	NORTHERN PELAGIC GROUP LLC
Facility Address :	4 FISH IS, NEW BEDFORD
Issued Date :	2007-06-28
Program :	REGULATED ACTIVITY(S)
Penalty Assessed :	8625
Type of Enforcement :	Administrative Consent Order With Penalty
Last Date in Agency List :	2024-10-07
Issued Date :	2006-06-08
Program :	REGULATED ACTIVITY(S)
Penalty Assessed :	N/R
Type of Enforcement :	Unilateral Administrative Order
Last Date in Agency List :	2024-10-07

ERNS

Facility Address :	4 FISH ISLAND, NEW BEDFORD, MA
County :	BRISTOL

Incident Information

Incident Date Time :	2019-03-05 11:15:00
Type of Incident :	VESSEL

Map Id: U101
Direction: SE
Distance: 0.764 mi., 4035 ft.
Elevation: 6 ft.
Relative: Lower

Site Name : NORTHERN PELAGIC SEAFOOD GROUP | NORTHERN PELAGIC GROUP LLC | NORPEL
4 FISH ISLAND | 4 FISH IS | IVO 4 FISH ISLAND
NEW BEDFORD | New Bedford, MA 02740

Database(s) : [AG LICENSES - MN, DOCKET, ECHO, ENF - MA, ERNS, FRS, MANIFEST EPA, MDA LIC - MN, PCS FACILITY, RELEASE - MA, RMP, SHWS - MA] ***(cont.)***

Envirosite ID: 2738927
EPA ID: MAD089353023

ERNS ***(cont.)***

Incident Cause :	OPERATOR ERROR
Incident DTG :	OCCURRED
Incident Location :	N/R
Sequence Number :	1239274
Potential Flag :	N
Description of Incident :	CALLER IS REPORTING THE 5 GALLON DISCHARGE OF DIESEL FUEL DUE TO OPERATOR ERROR WHEN THE FUEL TANK BURPED WHEN THE VESSEL LISTED.
Last Date in Agency List :	2019-10-30

Incident Response Summary

Date Time Received :	2019-03-05 11:19:00
Date Time Completed :	2019-03-05 11:31:00
Call Type :	Incident
Source :	TELEPHONE
Responsible Company :	F/V MCDARA
Responsible Org Type :	PRIVATE ENTERPRISE
Responsible City :	NEW BEDFORD
Responsible State :	MA
Responsible Zip :	2741

Incident Details Summary

Remedial Action :	VACUUMING THE DECK.
Medium :	ACUSHNET RIVER
Medium Description :	WATER
Body of Water :	ACUSHNET RIVER
Weather Conditions :	N/R
Water Temperature :	N/R
Water Supply Contaminated :	U
Waterway Closed :	N
Waterway Description :	N/R

Additional Incident Details Summary

Actual Amount :	N/R
Actual Amount Units :	N/R
Capacity of Tank :	N/R
Capacity of Tank Units :	N/R
Continuous Release Begin Date :	N/R
Continuous Release End Date :	N/R
Continuous Release Change Date :	N/R
Continuous Release Permit :	N/R
Continuous Release Type :	N/R

Map Id: U101
Direction: SE
Distance: 0.764 mi., 4035 ft.
Elevation: 6 ft.
Relative: Lower

Site Name : NORTHERN PELAGIC SEAFOOD GROUP | NORTHERN PELAGIC GROUP LLC | NORPEL
4 FISH ISLAND | 4 FISH IS | IVO 4 FISH ISLAND
NEW BEDFORD | New Bedford, MA 02740

Database(s) : [AG LICENSES - MN, DOCKET, ECHO, ENF - MA, ERNS, FRS, MANIFEST EPA, MDA LIC - MN, PCS FACILITY, RELEASE - MA, RMP, SHWS - MA] ***(cont.)***

Envirosite ID: 2738927
EPA ID: MAD089353023

ERNS ***(cont.)***

Description of Tank :	N/R
Device Operational :	U
DOT Crossing Number :	N/R
DOT Regulated :	U
NPDES :	N/R
NPDES Compliance :	U
Pipeline Aboveground :	ABOVE
Pipeline Covered :	U
Pipeline Type :	N/R
Tank ID :	N/R
Tank Regulated :	U
Tank Regulated by :	N/R

Materials Involved Summary

Name of Material :	OIL: DIESEL
CAS Number :	000000-00-0
Amount of Material :	5
Unit of Measure :	GALLON(S)
UN Number :	N/R
CHRIS Code :	ODS
Reached Water :	YES
Amount in Water :	0
Unit of Measure (Reach Water) :	UNKNOWN AMOUNT

Vessels Details

Vessel Name :	F/V MCDARA
Vessel Type :	FISHING
Vessel Length :	N/R
Hull Construction :	N/R
Fuel Capacity :	N/R
Fuel on Board :	N/R
Cargo Capacity :	N/R
Cargo on Board :	N/R
Is Vessel Aground :	N
Flag :	UNITED STATES OF AMERICA
Breadth :	N/R
Draught :	N/R
Fuel Capacity Units :	N/R
Fuel on Board Units :	N/R
Cargo Capacity Units :	N/R
Cargo on Board Units :	N/R

FRS

Facility Name :	NORTHERN PELAGIC SEAFOOD GROUP
Facility Address :	4 FISH ISLAND, NEW BEDFORD, MA 02740

Map Id: U101
Direction: SE
Distance: 0.764 mi., 4035 ft.
Elevation: 6 ft.
Relative: Lower

Site Name : NORTHERN PELAGIC SEAFOOD GROUP | NORTHERN PELAGIC GROUP LLC | NORPEL
4 FISH ISLAND | 4 FISH IS | IVO 4 FISH ISLAND
NEW BEDFORD | New Bedford, MA 02740

Database(s) : [AG LICENSES - MN, DOCKET, ECHO, ENF - MA, ERNS, FRS, MANIFEST EPA, MDA LIC - MN, PCS FACILITY, RELEASE - MA, RMP, SHWS - MA] ***(cont.)***

Envirosite ID: 2738927
EPA ID: MAD089353023

FRS ***(cont.)***

County : BRISTOL

Site Details
Registry ID : 110059116834
FRS Facility URL : Click here for hyperlink provided by the agency.
Last Date in Agency List : 2024-12-16

Source Description
Source Description :

ICIS provides a database that, when complete, will contain enforcement and compliance information across most of EPA's programs. The vision for ICIS is to replace EPA's independent databases that contain enforcement data with a single repository for that information. Currently, ICIS contains all Federal Administrative and Judicial enforcement actions and a subset of the Permit Compliance System (PCS), which supports the National Pollutant Discharge Elimination System (NPDES). This information is maintained in ICIS by EPA in the Regional offices and at Headquarters. A future release of ICIS will completely replace PCS and will integrate that information with Federal actions already in the system. ICIS also has the capability to track other activities that support compliance and enforcement programs, including incident tracking, compliance assistance, and compliance monitoring. The NPDES module of the Compliance Information System (ICIS) tracks surface water permits issued under the Clean Water Act. Under NPDES, all facilities that discharge pollutants from any point source into waters of the United States are required to obtain a permit. The permit will likely contain limits on what can be discharged, impose monitoring and reporting requirements, and include other provisions to ensure that the discharge does not adversely affect water quality.

FRS Environmental Interest
Source and System ID :
ICIS - 3600196426
ICIS - 3601072572
ICIS - 600037716
ICIS - MA0040274

MANIFEST EPA

Manifest Details

Details for this site have been truncated due to the large number of available details for this site within this dataset. For the complete details for this site, contact your Envirosite account representative for a complimentary site report containing all of the details available.

Map Id: U101
Direction: SE
Distance: 0.764 mi., 4035 ft.
Elevation: 6 ft.
Relative: Lower

Site Name : NORTHERN PELAGIC SEAFOOD GROUP | NORTHERN PELAGIC GROUP LLC | NORPEL
4 FISH ISLAND | 4 FISH IS | IVO 4 FISH ISLAND
NEW BEDFORD | New Bedford, MA 02740

Database(s) : [AG LICENSES - MN, DOCKET, ECHO, ENF - MA, ERNS, FRS, MANIFEST EPA, MDA LIC - MN, PCS FACILITY, RELEASE - MA, RMP, SHWS - MA] ***(cont.)***

Envirosite ID: 2738927
EPA ID: MAD089353023

MANIFEST EPA ***(cont.)***

Manifest Number :	024587537JJK
Shipped Date :	2023-06-06
Updated Date :	2023-06-12
Received Date :	2023-06-06
Status :	Signed
Generator ID :	MV5089929524
Generator Name :	WARRIOR FUEL "MORGAN #7"
Generator Address :	4 FISH ISLAND, NEW BEDFORD, MA 02740
Generator Mailing :	113 MACARTHUR DRIVE, NEW BEDFORD, MA 02740
Generator Contact :	N/R
Destination ID :	RIR000500025
Destination Name :	WESTERN OIL INC
Destination Mailing :	PO BOX 518, LINCOLN, RI 02865
Destination Address :	1 DUCHESS WAY, LINCOLN, RI 02865
Destination Contact :	N/R
Submission Type :	DataImage5Copy
Origin Type :	Service
Manifest Residue :	N
Rejection :	N
Last Date in Agency List :	2024-12-03

Waste Details

Waste Line Number :	1
Is DOT Hazardous :	Y
DOT ID Number :	NA1993
DOT Information :	NA1993, COMBUSTIBLE LIQUID, N.O.S. (PETROLEUM OILS) COMB LIQ., PGIII
Non Waste Description :	N/R
Quantity :	1125 Gallons
Quantity Tons, Acute, Non-Acute :	4.6914096, 0, 4.6914096
Quantity Kg, Acute, Non-Acute :	0, 4255.2495
Quantity Tons, Haz, Non-Haz :	, 4.6914096
Quantity Kg, Haz, Non-Haz :	, 4255.2495
Management Method :	-
Is EPA Waste :	N
Federal Code :	N/R
State Code :	MA - MA98, RI - R014

Manifest Details

Manifest Number :	024587499JJK
Shipped Date :	2023-05-19
Updated Date :	2023-05-23
Received Date :	2023-05-19
Status :	Signed
Generator ID :	MV5089929524
Generator Name :	WARRIOR FUEL "MORGAN #7"

Map Id: U101
Direction: SE
Distance: 0.764 mi., 4035 ft.
Elevation: 6 ft.
Relative: Lower

Site Name : NORTHERN PELAGIC SEAFOOD GROUP | NORTHERN PELAGIC GROUP LLC | NORPEL
4 FISH ISLAND | 4 FISH IS | IVO 4 FISH ISLAND
NEW BEDFORD | New Bedford, MA 02740

Database(s) : [AG LICENSES - MN, DOCKET, ECHO, ENF - MA, ERNS, FRS, MANIFEST EPA, MDA LIC - MN, PCS FACILITY, RELEASE - MA, RMP, SHWS - MA] ***(cont.)***

Envirosite ID: 2738927
EPA ID: MAD089353023

MANIFEST EPA ***(cont.)***

Generator Address :	4 FISH ISLAND, NEW BEDFORD, MA 02740
Generator Mailing :	113 MACARTHUR DRIVE, NEW BEDFORD, MA 02740
Generator Contact :	N/R
Destination ID :	RIR000500025
Destination Name :	WESTERN OIL INC
Destination Mailing :	PO BOX 518, LINCOLN, RI 02865
Destination Address :	1 DUCHESS WAY, LINCOLN, RI 02865
Destination Contact :	N/R
Submission Type :	DataImage5Copy
Origin Type :	Service
Manifest Residue :	N
Rejection :	N
Last Date in Agency List :	2024-12-03

Waste Details

Waste Line Number :	1
Is DOT Hazardous :	Y
DOT ID Number :	NA1993
DOT Information :	NA1993, COMBUSTIBLE LIQUID, N.O.S. (PETROLEUM OILS) COMB LIQ., PGIII
Non Waste Description :	N/R
Quantity :	800 Gallons
Quantity Tons, Acute, Non-Acute :	3.3361135, 0, 3.3361135
Quantity Kg, Acute, Non-Acute :	0, 3025.955
Quantity Tons, Haz, Non-Haz :	, 3.3361135
Quantity Kg, Haz, Non-Haz :	, 3025.955
Management Method :	-
Is EPA Waste :	N
Federal Code :	N/R
State Code :	MA - MA98, RI - R014

Manifest Details

Manifest Number :	024585868JJK
Shipped Date :	2023-05-10
Updated Date :	2023-05-12
Received Date :	2023-05-10
Status :	Signed
Generator ID :	MV5089929524
Generator Name :	WARRIOR FUEL (FUEL MAN)
Generator Address :	4 FISH ISLAND, NEW BEDFORD, MA 02740
Generator Mailing :	4 FISH ISLAND, NEW BEDFORD, MA 02740
Generator Contact :	N/R
Destination ID :	RIR000500025
Destination Name :	WESTERN OIL INC
Destination Mailing :	PO BOX 518, LINCOLN, RI 02865
Destination Address :	1 DUCHESS WAY, LINCOLN, RI 02865

Map Id: U101
Direction: SE
Distance: 0.764 mi., 4035 ft.
Elevation: 6 ft.
Relative: Lower

Site Name : NORTHERN PELAGIC SEAFOOD GROUP | NORTHERN PELAGIC GROUP LLC | NORPEL
4 FISH ISLAND | 4 FISH IS | IVO 4 FISH ISLAND
NEW BEDFORD | New Bedford, MA 02740

Database(s) : [AG LICENSES - MN, DOCKET, ECHO, ENF - MA, ERNS, FRS, MANIFEST EPA, MDA LIC - MN, PCS FACILITY, RELEASE - MA, RMP, SHWS - MA] ***(cont.)***

Envirosite ID: 2738927
EPA ID: MAD089353023

MANIFEST EPA ***(cont.)***

Destination Contact :	N/R
Submission Type :	DataImage5Copy
Origin Type :	Service
Manifest Residue :	N
Rejection :	N
Last Date in Agency List :	2024-12-03

Waste Details

Waste Line Number :	1
Is DOT Hazardous :	Y
DOT ID Number :	NA1993
DOT Information :	NA1993, COMBUSTIBLE LIQUID, N.O.S. (PETROLEUM OILS) COMB LIQ., PGIII
Non Waste Description :	N/R
Quantity :	100 Gallons
Quantity Tons, Acute, Non-Acute :	0.41701418, 0, 0.41701418
Quantity Kg, Acute, Non-Acute :	0, 378.2444
Quantity Tons, Haz, Non-Haz :	, 0.41701418
Quantity Kg, Haz, Non-Haz :	, 378.2444
Management Method :	-
Is EPA Waste :	N
Federal Code :	N/R
State Code :	MA - MA98, RI - R014

Manifest Details

Manifest Number :	024586988JJK
Shipped Date :	2023-03-07
Updated Date :	2023-03-08
Received Date :	2023-03-07
Status :	Signed
Generator ID :	MV5089929524
Generator Name :	WARRIOR FUEL (FUEL MAN)
Generator Address :	4 FISH ISLAND, NEW BEDFORD, MA 02740
Generator Mailing :	4 FISH ISLAND, NEW BEDFORD, MA 02740
Generator Contact :	N/R
Destination ID :	RIR000500025
Destination Name :	WESTERN OIL INC
Destination Mailing :	PO BOX 518, LINCOLN, RI 02865
Destination Address :	1 DUCHESS WAY, LINCOLN, RI 02865
Destination Contact :	N/R
Submission Type :	DataImage5Copy
Origin Type :	Service
Manifest Residue :	N
Rejection :	N
Last Date in Agency List :	2024-12-03

Map Id: U101
Direction: SE
Distance: 0.764 mi., 4035 ft.
Elevation: 6 ft.
Relative: Lower

Site Name : NORTHERN PELAGIC SEAFOOD GROUP | NORTHERN PELAGIC GROUP LLC | NORPEL
4 FISH ISLAND | 4 FISH IS | IVO 4 FISH ISLAND
NEW BEDFORD | New Bedford, MA 02740

Database(s) : [AG LICENSES - MN, DOCKET, ECHO, ENF - MA, ERNS, FRS, MANIFEST EPA, MDA LIC - MN, PCS FACILITY, RELEASE - MA, RMP, SHWS - MA] ***(cont.)***

Envirosite ID: 2738927
EPA ID: MAD089353023

MANIFEST EPA ***(cont.)***

Waste Details

Waste Line Number :	1
Is DOT Hazardous :	Y
DOT ID Number :	NA1993
DOT Information :	NA1993, COMBUSTIBLE LIQUID, N.O.S. (PETROLEUM OILS) COMB LIQ., PGIII
Non Waste Description :	N/R
Quantity :	100 Gallons
Quantity Tons, Acute, Non-Acute :	0.41701418, 0, 0.41701418
Quantity Kg, Acute, Non-Acute :	0, 378.2444
Quantity Tons, Haz, Non-Haz :	0, 0.41701418
Quantity Kg, Haz, Non-Haz :	0, 378.2444
Management Method :	-
Is EPA Waste :	N
Federal Code :	N/R
State Code :	MA - MA98, RI - R014

Manifest Details

Manifest Number :	024586919JJK
Shipped Date :	2023-02-24
Updated Date :	2023-02-27
Received Date :	2023-02-24
Status :	Signed
Generator ID :	MV5089929524
Generator Name :	WARRIOR FUEL (FUEL MAN)
Generator Address :	4 FISH ISLAND, NEW BEDFORD, MA 02740
Generator Mailing :	4 FISH ISLAND, NEW BEDFORD, MA 02740
Generator Contact :	N/R
Destination ID :	RIR000500025
Destination Name :	WESTERN OIL INC
Destination Mailing :	PO BOX 518, LINCOLN, RI 02865
Destination Address :	1 DUCHESS WAY, LINCOLN, RI 02865
Destination Contact :	N/R
Submission Type :	DataImage5Copy
Origin Type :	Service
Manifest Residue :	N
Rejection :	N
Last Date in Agency List :	2024-12-03

Waste Details

Waste Line Number :	1
Is DOT Hazardous :	Y
DOT ID Number :	NA1993
DOT Information :	NA1993, COMBUSTIBLE LIQUID, N.O.S. (PETROLEUM OILS) COMB LIQ., PGIII
Non Waste Description :	N/R

Map Id: U101
Direction: SE
Distance: 0.764 mi., 4035 ft.
Elevation: 6 ft.
Relative: Lower

Site Name : NORTHERN PELAGIC SEAFOOD GROUP | NORTHERN PELAGIC GROUP LLC | NORPEL
4 FISH ISLAND | 4 FISH IS | IVO 4 FISH ISLAND
NEW BEDFORD | New Bedford, MA 02740

Database(s) : [AG LICENSES - MN, DOCKET, ECHO, ENF - MA, ERNS, FRS, MANIFEST EPA, MDA LIC - MN, PCS FACILITY, RELEASE - MA, RMP, SHWS - MA] ***(cont.)***

Envirosite ID: 2738927
EPA ID: MAD089353023

MANIFEST EPA ***(cont.)***

Quantity :	50 Gallons
Quantity Tons, Acute, Non-Acute :	0.20850709, 0, 0.20850709
Quantity Kg, Acute, Non-Acute :	0, 189.1222
Quantity Tons, Haz, Non-Haz :	0, 0.20850709
Quantity Kg, Haz, Non-Haz :	0, 189.1222
Management Method :	-
Is EPA Waste :	N
Federal Code :	N/R
State Code :	MA - MA98, RI - R014

MDA LIC - MN

Facility Name :	NORTHERN PELAGIC GROUP LLC
Facility Address :	4 FISH IS, NEW BEDFORD, MA 02740
County :	N/R
Expiration Date :	2024-12-31
License :	20247846
License Type :	COMMERCIAL FEED
Relationship :	LICENSE HOLDER
County Code :	N/R
Phone Number :	N/R
Last Date in Agency List :	2024-12-03

PCS FACILITY

Issue Date :	N/R
Original Issue Date :	N/R
Effective Date :	N/R
Expiration Date :	N/R
Retirement Date :	N/R
Termination Date :	N/R
Issuing Agency :	N/R
Agency Type :	U.S.EPA
Activity ID :	600072292
External Permit Number :	N/R
Facility Type Indicator :	NON-POTW
Permit Type :	NPDES Individual Permit
Major Minor Status :	N/R
Permit Status :	Not Needed
Total Design Flow Number :	N/R
Actual Average Flow Number :	N/R
State Water Body :	N/R
State Water Body Name :	N/R
Permit Name :	Northern Pelagic Seafood Corp.
Permit Comp Status :	N/R
RNC Tracking :	Y
Master External Permit Number :	N/R
TMDL Interface :	N/R

Map Id: U101
Direction: SE
Distance: 0.764 mi., 4035 ft.
Elevation: 6 ft.
Relative: Lower

Site Name : NORTHERN PELAGIC SEAFOOD GROUP | NORTHERN PELAGIC GROUP LLC | NORPEL
4 FISH ISLAND | 4 FISH IS | IVO 4 FISH ISLAND
NEW BEDFORD | New Bedford, MA 02740

Database(s) : [AG LICENSES - MN, DOCKET, ECHO, ENF - MA, ERNS, FRS, MANIFEST EPA, MDA LIC - MN, PCS FACILITY, RELEASE - MA, RMP, SHWS - MA] ***(cont.)***

Envirosite ID: 2738927
EPA ID: MAD089353023

PCS FACILITY ***(cont.)***

EDMR Authorization :	N
Pretreatment Indicator :	N/R
Last Date in Agency List :	2025-03-10

RELEASE - MA

Facility Name :	ACUSHNET RIVER
Facility Address :	IVO 4 FISH ISLAND, NEW BEDFORD

Incident Summary

Release Tracking Number :	4-0027694
Notification Date :	2019-03-05
Category :	TWO HR
OFC Town :	NEW BEDFORD
Current Status :	Permanent Solution with No Conditions
Current Date :	2019-03-25
Phase :	Phase report not required or not submitted.
OHM :	N/R
Agency Link :	Click here for hyperlink provided by the agency.
Last Date in Agency List :	2024-11-18

Source Details

Source :	BOAT

Location Details

Location :	WATERBODY

Chemicals

Chemical :	N/R
Amount :	N/R

RMP

Facility Name :	Norpel
Facility Address :	4 Fish Island, New Bedford, MA 02740

Site Details

Facility ID :	1000067344
Facility County FIPS :	25005
LEPC :	SouthCoast REPC

Map Id: U101
Direction: SE
Distance: 0.764 mi., 4035 ft.
Elevation: 6 ft.
Relative: Lower

Site Name : NORTHERN PELAGIC SEAFOOD GROUP | NORTHERN PELAGIC GROUP LLC | NORPEL
4 FISH ISLAND | 4 FISH IS | IVO 4 FISH ISLAND
NEW BEDFORD | New Bedford, MA 02740

Database(s) : [AG LICENSES - MN, DOCKET, ECHO, ENF - MA, ERNS, FRS, MANIFEST EPA, MDA LIC - MN, PCS FACILITY, RELEASE - MA, RMP, SHWS - MA] ***(cont.)***

Envirosite ID: 2738927
EPA ID: MAD089353023

RMP ***(cont.)***

Facility URL :	norpel.com
Facility Phone Number :	5089791171
Facility Email Address :	N/R
Facility DUNS :	123383593
Parent Company Name :	Northern Pelagic Group, LLC
Company 2 Name :	N/R
Company DUNS :	0
Company 2 DUNS :	0
Operator Name :	Eoin Rochford
Operator Address :	4 Fish Island, New Bedford, MA 02740
Operator Address 2 :	N/R
Operator Phone :	5089791171
Emergency Contact Name :	Eoin Rochford
Emergency Contact Title :	Plant Manager
Emergency Contact Phone :	5089791171
Phone 24 :	7744511077
Emergency Contact Ext PIN :	N/R
Emergency Contact Email :	eoin@norpel.com
No Accidents :	False
Foreign State Prov :	N/R
Foreign Zip Code :	N/R
Foreign Country :	N/R
FTE :	20
Other EPA Facility ID :	N/R
EPA Facility ID :	100000237567
OSHA PSM :	True
EPCRA 302 :	True
CAA Title V :	False
Clear Air Op Permit ID :	N/R
Safety Inspection Date :	2016-08-08
Safety Inspection by :	EPA
OSHA Ranking :	False
Predictive Filing Flag :	False
Submission Type :	F
CBI Flag :	False
Completion Check Date :	2017-12-29
Receipt Date :	2017-12-29
Graphics Indicator :	False
Attachments Indicator :	False
Certification Received Flag :	False
Submission Method :	RMP*eSubmit
CBI Substantiation Flag :	False
Electronic Waiver Received Flag :	False
Postmark Date :	2017-12-29
De Registration Date :	N/R
De Registration Effective Date :	N/R
Anniversary Date :	2022-12-29
Error Report Date :	N/R
CBI Unsanitized Version Flag :	False
Version Number :	N/R

Map Id: U101
Direction: SE
Distance: 0.764 mi., 4035 ft.
Elevation: 6 ft.
Relative: Lower

Site Name : NORTHERN PELAGIC SEAFOOD GROUP | NORTHERN PELAGIC GROUP LLC | NORPEL
4 FISH ISLAND | 4 FISH IS | IVO 4 FISH ISLAND
NEW BEDFORD | New Bedford, MA 02740

Database(s) : [AG LICENSES - MN, DOCKET, ECHO, ENF - MA, ERNS, FRS, MANIFEST EPA, MDA LIC - MN, PCS FACILITY, RELEASE - MA, RMP, SHWS - MA] ***(cont.)***

Envirosite ID: 2738927
EPA ID: MAD089353023

RMP ***(cont.)***

Facility Latitude :	41.638772
Facility Longitude :	-70.919527
Valid Latitude Longitude Flag :	False
FRS Description :	N/R
FRS Method :	N/R
Horizontal Accuracy Measure :	5
Horizontal Reference Datum Code :	001
Source Map Scale Number :	N/R
Last Date in Agency List :	2022-05-17

Process Details

Process ID :	1000084504
Process Facility ID :	1000067344
Process Description :	Seafood Processing

Chemical Details

Chemical Name :	Ammonia (anhydrous)
Chemical ID :	56
Quantity :	28000

Chemical Name :	Public OCA Chemical
Chemical ID :	0
Quantity :	0

RMP Summary

RMP Contact Name :	Eoin Rochford
RMP Title :	Plant Manager
RMP Description :	N/R
RMP Complete Flag :	True

Accident History

Facility ID :	1000067344
Accident Date :	N/R
Accident Time :	N/R
Accident Release Duration :	N/R
Release Event :	N/R
Release Source :	N/R
Other Release Source :	N/R
Onsite Property Damage :	N/R
Offsite Property Damage :	N/R
Envir Damage :	N/R

Map Id: U101
Direction: SE
Distance: 0.764 mi., 4035 ft.
Elevation: 6 ft.
Relative: Lower

Site Name : NORTHERN PELAGIC SEAFOOD GROUP | NORTHERN PELAGIC GROUP LLC | NORPEL
4 FISH ISLAND | 4 FISH IS | IVO 4 FISH ISLAND
NEW BEDFORD | New Bedford, MA 02740

Database(s) : [AG LICENSES - MN, DOCKET, ECHO, ENF - MA, ERNS, FRS, MANIFEST EPA, MDA LIC - MN, PCS FACILITY, RELEASE - MA, RMP, SHWS - MA] ***(cont.)***

Envirosite ID: 2738927
EPA ID: MAD089353023

RMP ***(cont.)***

Envir Damage-Other :	N/R
Initiating Event :	N/R
Cause Equipment Failure :	N/R
Cause-Other :	N/R
Offsite Responders Notify :	N/R
CBI Flag :	N/R
Accident History ID :	N/R

Site Details

Facility ID :	1000098464
Facility County FIPS :	25005
LEPC :	SouthCoast REPC
Facility URL :	norpel.com
Facility Phone Number :	5089791171
Facility Email Address :	N/R
Facility DUNS :	123383593
Parent Company Name :	Northern Pelagic Group, LLC
Company 2 Name :	N/R
Company DUNS :	0
Company 2 DUNS :	0
Operator Name :	Eoin Rochford
Operator Address :	4 Fish Island, New Bedford, MA 02740
Operator Address 2 :	N/R
Operator Phone :	5089791171
Emergency Contact Name :	Eoin Rochford
Emergency Contact Title :	Plant Manager
Emergency Contact Phone :	5089791171
Phone 24 :	7744511077
Emergency Contact Ext PIN :	N/R
Emergency Contact Email :	eoin@norpel.com
No Accidents :	False
Foreign State Prov :	N/R
Foreign Zip Code :	N/R
Foreign Country :	N/R
FTE :	20
Other EPA Facility ID :	N/R
EPA Facility ID :	100000237567
OSHA PSM :	True
EPCRA 302 :	True
CAA Title V :	False
Clear Air Op Permit ID :	N/R
Safety Inspection Date :	2016-08-08
Safety Inspection by :	EPA
OSHA Ranking :	False
Predictive Filing Flag :	False
Submission Type :	R
CBI Flag :	False
Completion Check Date :	2021-12-24

Map Id: U101
Direction: SE
Distance: 0.764 mi., 4035 ft.
Elevation: 6 ft.
Relative: Lower

Site Name : NORTHERN PELAGIC SEAFOOD GROUP | NORTHERN PELAGIC GROUP LLC | NORPEL
4 FISH ISLAND | 4 FISH IS | IVO 4 FISH ISLAND
NEW BEDFORD | New Bedford, MA 02740

Database(s) : [AG LICENSES - MN, DOCKET, ECHO, ENF - MA, ERNS, FRS, MANIFEST EPA, MDA LIC - MN, PCS FACILITY, RELEASE - MA, RMP, SHWS - MA] ***(cont.)***

Envirosite ID: 2738927
EPA ID: MAD089353023

RMP ***(cont.)***

Receipt Date :	2021-12-24
Graphics Indicator :	False
Attachments Indicator :	False
Certification Received Flag :	False
Submission Method :	RMP*eSubmit
CBI Substantiation Flag :	False
Electronic Waiver Received Flag :	False
Postmark Date :	2021-12-24
De Registration Date :	N/R
De Registration Effective Date :	N/R
Anniversary Date :	2026-12-24
Error Report Date :	N/R
CBI Unsanitized Version Flag :	False
Version Number :	N/R
Facility Latitude :	41.638772
Facility Longitude :	-70.919527
Valid Latitude Longitude Flag :	False
FRS Description :	N/R
FRS Method :	N/R
Horizontal Accuracy Measure :	5
Horizontal Reference Datum Code :	001
Source Map Scale Number :	N/R
Last Date in Agency List :	2022-05-17

Process Details

Process ID :	1000121971
Process Facility ID :	1000098464
Process Description :	Seafood Processing

Chemical Details

Chemical Name :	Ammonia (anhydrous)
Chemical ID :	56
Quantity :	28000

Chemical Name :	Public OCA Chemical
Chemical ID :	0
Quantity :	0

RMP Summary

RMP Contact Name :	Eoin Rochford
RMP Title :	Plant Manager
RMP Description :	N/R
RMP Complete Flag :	True

Map Id: U101
Direction: SE
Distance: 0.764 mi., 4035 ft.
Elevation: 6 ft.
Relative: Lower

Site Name : NORTHERN PELAGIC SEAFOOD GROUP | NORTHERN PELAGIC GROUP LLC | NORPEL
4 FISH ISLAND | 4 FISH IS | IVO 4 FISH ISLAND
NEW BEDFORD | New Bedford, MA 02740

Database(s) : [AG LICENSES - MN, DOCKET, ECHO, ENF - MA, ERNS, FRS, MANIFEST EPA, MDA LIC - MN, PCS FACILITY, RELEASE - MA, RMP, SHWS - MA] ***(cont.)***

Envirosite ID: 2738927
EPA ID: MAD089353023

RMP ***(cont.)***

Accident History

Facility ID :	1000098464
Accident Date :	N/R
Accident Time :	N/R
Accident Release Duration :	N/R
Release Event :	N/R
Release Source :	N/R
Other Release Source :	N/R
Onsite Property Damage :	N/R
Offsite Property Damage :	N/R
Envir Damage :	N/R
Envir Damage-Other :	N/R
Initiating Event :	N/R
Cause Equipment Failure :	N/R
Cause-Other :	N/R
Offsite Responders Notify :	N/R
CBI Flag :	N/R
Accident History ID :	N/R

SHWS - MA

Facility Name :	ACUSHNET RIVER
Facility Address :	IVO 4 FISH ISLAND, NEW BEDFORD

Incident Summary

Release Tracking Number :	4-0027694
Notification Date :	2019-03-05
Category :	TWO HR
OFC Town :	NEW BEDFORD
Current Status :	Permanent Solution with No Conditions
Current Date :	2019-03-25
Phase :	Phase report not required or not submitted.
OHM :	N/R
Agency Link :	Click here for hyperlink provided by the agency.
Last Date in Agency List :	2024-11-18

Source Details

Source :	BOAT

Location Details

Location :	WATERBODY

Map Id: U101
Direction: SE
Distance: 0.764 mi., 4035 ft.
Elevation: 6 ft.
Relative: Lower

Site Name : NORTHERN PELAGIC SEAFOOD GROUP | NORTHERN PELAGIC GROUP LLC | NORPEL
4 FISH ISLAND | 4 FISH IS | IVO 4 FISH ISLAND
NEW BEDFORD | New Bedford, MA 02740

Database(s) : [AG LICENSES - MN, DOCKET, ECHO, ENF - MA, ERNS, FRS, MANIFEST EPA, MDA LIC - MN, PCS FACILITY, RELEASE - MA, RMP, SHWS - MA] ***(cont.)***

Envirosite ID: 2738927
EPA ID: MAD089353023

SHWS - MA ***(cont.)***

Response Action Information

Response Action Type :	RLFA
Status :	FLDRUN
Submittal Date :	2019-03-05
Response Action Type :	RLFA
Status :	FLDRUN
Submittal Date :	2019-03-06
Response Action Type :	NOR
Status :	ISSUED
Submittal Date :	2019-03-06
Response Action Type :	RNFE
Status :	RECPT Transmittal or Notification Received
Submittal Date :	2019-03-25
Response Action Type :	RAO Response Action Outcome - RAO
Status :	PSNRCD
Submittal Date :	2019-03-25
Response Action Type :	RLFA
Status :	PRPMTG
Submittal Date :	2019-03-05

Chemicals

Chemical :	N/R
Amount :	N/R

Map Id: 102
Direction: NNE
Distance: 0.772 mi., 4074 ft.
Elevation: 10 ft.
Relative: Lower

Site Name : NO LOCATION AID
206-378 BELLEVILLE AVE
NEW BEDFORD | New Bedford, MA

Database(s) : [BROWNFIELDS - MA, HIST RELEASE - MA, LAST - MA, LUST - MA, RELEASE - MA, SHWS - MA]

Envirosite ID: 2665619
EPA ID: N/R

BROWNFIELDS - MA

Facility Name :	No Location Aid
Facility Address :	206-378 Belleville Ave, New Bedford
Primary RTN :	4-0011675
Other RTNs :	N/R
Current Owner :	City of New Bedford
MCP Status :	RAO
RAO :	B1
AUL :	No
COCs :	#4 Fuel Oil, #6 Fuel Oil, Solvent
Former Use :	Industrial
Current Use :	Park
Total Acreage :	10.82
Last Date in Agency List :	2024-09-11

HIST RELEASE - MA

Facility Address :	206-378 BELLEVILLE AVE, NEW BEDFORD
Notification Date :	1995-09-19
RTN Number :	4-11675
Assoc ID :	N/R
Source :	AST, DRUMS, DUMPING, UST
Category :	TWO HR
Location Aid :	NO LOCATION AID
Location :	INDUSTRIAL
Municipality :	NEW BEDFORD
Last Date in Agency List :	2015-04-09

Chemical Information

Chemical :	#4 FUEL OIL
Chemical :	#6 FUEL OIL
Chemical :	SOLVENT

LAST - MA

Facility Name :	NO LOCATION AID
Facility Address :	206-378 BELLEVILLE AVE, NEW BEDFORD

Incident Information

Notification Date :	1995-09-19
Release Tracking Number :	4-0011675
Category :	TWO HR
OFC Town :	NEW BEDFORD

Map Id: 102
Direction: NNE
Distance: 0.772 mi., 4074 ft.
Elevation: 10 ft.
Relative: Lower

Site Name : NO LOCATION AID
206-378 BELLEVILLE AVE
NEW BEDFORD | New Bedford, MA

Database(s) : [BROWNFIELDS - MA, HIST RELEASE - MA, LAST - MA, LUST - MA, RELEASE - MA, SHWS - MA] ***(cont.)***

Envirosite ID: 2665619
EPA ID: N/R

LAST - MA ***(cont.)***

Current Status : Response Action Outcome - A site/release where a Permanent or Temporary Solution Statement (formerly RAO Statement) was submitted. This statement asserts that response actions were sufficient to achieve a level of no significant risk or at least ensure that all substantial hazards were eliminated.

Current Date : 2001-12-05
Phase : Phase report not required or not submitted.
OHM : Oil
Agency Link : Click here for hyperlink provided by the agency.
Last Date in Agency List : 2024-11-18

Source Details
Source : AST

Location Details
Location : INDUSTRIAL

Chemicals
Chemical : #6 FUEL OIL
Amount : N/R

Chemical : SOLVENT
Amount : N/R

Chemical : #4 FUEL OIL
Amount : N/R

LUST - MA

Facility Name : NO LOCATION AID
Facility Address : 206-378 BELLEVILLE AVE, NEW BEDFORD

Incident Information
Notification Date : 1995-09-19
Release Tracking Number : 4-0011675
Category : TWO HR
OFC Town : NEW BEDFORD

Map Id: 102
Direction: NNE
Distance: 0.772 mi., 4074 ft.
Elevation: 10 ft.
Relative: Lower

Site Name : NO LOCATION AID
206-378 BELLEVILLE AVE
NEW BEDFORD | New Bedford, MA

Database(s) : [BROWNFIELDS - MA, HIST RELEASE - MA, LAST - MA, LUST - MA, RELEASE - MA, SHWS - MA] ***(cont.)***

Envirosite ID: 2665619
EPA ID: N/R

LUST - MA ***(cont.)***

Current Status :	Response Action Outcome - A site/release where a Permanent or Temporary Solution Statement (formerly RAO Statement) was submitted. This statement asserts that response actions were sufficient to achieve a level of no significant risk or at least ensure that all substantial hazards were eliminated.
Current Date :	2001-12-05
Phase :	Phase report not required or not submitted.
OHM :	Oil
Agency Link :	Click here for hyperlink provided by the agency.
Last Date in Agency List :	2024-11-18

Source Details

Source :	UST

Location Details

Location :	INDUSTRIAL

Chemicals

Chemical :	#6 FUEL OIL
Amount :	N/R
Chemical :	SOLVENT
Amount :	N/R
Chemical :	#4 FUEL OIL
Amount :	N/R

RELEASE - MA

Facility Name :	NO LOCATION AID
Facility Address :	206-378 BELLEVILLE AVE, NEW BEDFORD

Incident Summary

Release Tracking Number :	4-0011675
Notification Date :	1995-09-19
Category :	TWO HR
OFC Town :	NEW BEDFORD

Map Id: 102
Direction: NNE
Distance: 0.772 mi., 4074 ft.
Elevation: 10 ft.
Relative: Lower

Site Name : NO LOCATION AID
206-378 BELLEVILLE AVE
NEW BEDFORD | New Bedford, MA

Database(s) : [BROWNFIELDS - MA, HIST RELEASE - MA, LAST - MA, LUST - MA, RELEASE - MA, SHWS - MA] ***(cont.)***

Envirosite ID: 2665619
EPA ID: N/R

RELEASE - MA ***(cont.)***

Current Status : Response Action Outcome - A site/release where a Permanent or Temporary Solution Statement (formerly RAO Statement) was submitted. This statement asserts that response actions were sufficient to achieve a level of no significant risk or at least ensure that all substantial hazards were eliminated.

Current Date : 2001-12-05
Phase : Phase report not required or not submitted.
OHM : Oil
Agency Link : Click here for hyperlink provided by the agency.
Last Date in Agency List : 2024-11-18

Source Details
Source : DUMPING
AST
DRUMS
UST

Location Details
Location : INDUSTRIAL

Chemicals
Chemical : #6 FUEL OIL
Amount : N/R

Chemical : SOLVENT
Amount : N/R

Chemical : #4 FUEL OIL
Amount : N/R

SHWS - MA

Facility Name : NO LOCATION AID
Facility Address : 206-378 BELLEVILLE AVE, NEW BEDFORD

Incident Summary
Release Tracking Number : 4-0011675
Notification Date : 1995-09-19
Category : TWO HR
OFC Town : NEW BEDFORD

Map Id: 102
Direction: NNE
Distance: 0.772 mi., 4074 ft.
Elevation: 10 ft.
Relative: Lower

Site Name : NO LOCATION AID
206-378 BELLEVILLE AVE
NEW BEDFORD | New Bedford, MA

Database(s) : [BROWNFIELDS - MA, HIST RELEASE - MA, LAST - MA, LUST - MA, RELEASE - MA, SHWS - MA] ***(cont.)***

Envirosite ID: 2665619
EPA ID: N/R

SHWS - MA ***(cont.)***

Current Status :	Response Action Outcome - A site/release where a Permanent or Temporary Solution Statement (formerly RAO Statement) was submitted. This statement asserts that response actions were sufficient to achieve a level of no significant risk or at least ensure that all substantial hazards were eliminated.
Current Date :	2001-12-05
Phase :	Phase report not required or not submitted.
OHM :	Oil
Agency Link :	Click here for hyperlink provided by the agency.
Last Date in Agency List :	2024-11-18

Source Details

Source :	DUMPING AST DRUMS UST

Location Details

Location :	INDUSTRIAL

Response Action Information

Response Action Type :	PHASII Phase 2
Status :	SOW Scope of Work Received
Submittal Date :	2001-09-12
Response Action Type :	RLFA
Status :	FOLOFF
Submittal Date :	1995-09-28
Response Action Type :	AUDCOM
Status :	DEPRET DEP Correspondence Retracted
Submittal Date :	2005-06-22
Response Action Type :	RAO Response Action Outcome - RAO
Status :	RAORCD RAO Statement Received
Submittal Date :	2001-12-05
Response Action Type :	RAO Response Action Outcome - RAO
Status :	TSAUD Level I - Technical Screen Audit
Submittal Date :	2002-10-21

Map Id: 102
Direction: NNE
Distance: 0.772 mi., 4074 ft.
Elevation: 10 ft.
Relative: Lower

Site Name : NO LOCATION AID
206-378 BELLEVILLE AVE
NEW BEDFORD | New Bedford, MA

Database(s) : [BROWNFIELDS - MA, HIST RELEASE - MA, LAST - MA, LUST - MA, RELEASE - MA, SHWS - MA] ***(cont.)***

Envirosite ID: 2665619
EPA ID: N/R

SHWS - MA ***(cont.)***

Response Action Type : RLFA
Status : FOLFLD
Submittal Date : 1995-10-12

Response Action Type : PHASII Phase 2
Status : CSRCVD Completion Statement Received
Submittal Date : 2001-11-06

Response Action Type : AUDCOM
Status : NOA
Submittal Date : 2005-06-22

Response Action Type : RLFA
Status : FOLFLD
Submittal Date : 1995-09-19

Response Action Type : TCLASS Tier Classification
Status : RECPT Transmittal or Notification Received
Submittal Date : 2001-10-10

Response Action Type : TCLASS Tier Classification
Status : TIERII Tier 2 Classification
Submittal Date : 2001-10-10

Chemicals

Chemical : #6 FUEL OIL
Amount : N/R

Chemical : SOLVENT
Amount : N/R

Chemical : #4 FUEL OIL
Amount : N/R

Map Id: V103
Direction: SSE
Distance: 0.785 mi., 4147 ft.
Elevation: 42 ft.
Relative: Lower

Site Name : BELL ATLANTIC CENTRAL OFFICE
390 ACHUSNET AVE
NEW BEDFORD, MA 02740

Database(s) : [HIST RELEASE - MA, RELEASE - MA, SHWS - MA]

Envirosite ID: 2691988
EPA ID: N/R

HIST RELEASE - MA

Facility Address :	390 ACHUSNET AVE, NEW BEDFORD
Notification Date :	1998-05-20
RTN Number :	4-13912
Assoc ID :	N/R
Source :	N/R
Category :	120 DY
Location Aid :	BELL ATLANTIC CENTRAL OFFICE
Location :	N/R
Municipality :	NEW BEDFORD
Last Date in Agency List :	2015-04-09

Chemical Information

Chemical :	TPH 240.0 PPM

RELEASE - MA

Facility Name :	BELL ATLANTIC CENTRAL OFFICE
Facility Address :	390 ACHUSNET AVE, NEW BEDFORD, 027400000

Incident Summary

Release Tracking Number :	4-0013912
Notification Date :	1998-05-20
Category :	120 DY
OFC Town :	NEW BEDFORD
Current Status :	Response Action Outcome - A site/release where a Permanent or Temporary Solution Statement (formerly RAO Statement) was submitted. This statement asserts that response actions were sufficient to achieve a level of no significant risk or at least ensure that all substantial hazards were eliminated.
Current Date :	1999-02-26
Phase :	Phase report not required or not submitted.
OHM :	Oil
Agency Link :	Click here for hyperlink provided by the agency.
Last Date in Agency List :	2024-11-18

Source Details

Source :	N/R

Location Details

Location :	N/R

Map Id: V103
Direction: SSE
Distance: 0.785 mi., 4147 ft.
Elevation: 42 ft.
Relative: Lower

Site Name : BELL ATLANTIC CENTRAL OFFICE
390 ACHUSNET AVE
NEW BEDFORD, MA 02740

Database(s) : [HIST RELEASE - MA, RELEASE - MA, SHWS - MA] ***(cont.)***

Envirosite ID: 2691988
EPA ID: N/R

RELEASE - MA ***(cont.)***

Chemicals
Chemical : TPH
Amount : 240 PPM

SHWS - MA

Facility Name : BELL ATLANTIC CENTRAL OFFICE
Facility Address : 390 ACHUSNET AVE, NEW BEDFORD, 027400000

Incident Summary
Release Tracking Number : 4-0013912
Notification Date : 1998-05-20
Category : 120 DY
OFC Town : NEW BEDFORD

Current Status : Response Action Outcome - A site/release where a Permanent or Temporary Solution Statement (formerly RAO Statement) was submitted. This statement asserts that response actions were sufficient to achieve a level of no significant risk or at least ensure that all substantial hazards were eliminated.

Current Date : 1999-02-26
Phase : Phase report not required or not submitted.
OHM : Oil
Agency Link : Click here for hyperlink provided by the agency.
Last Date in Agency List : 2024-11-18

Response Action Information
Response Action Type : RAM Release Abatement Measure
Status : PLANWR Written Plan Received
Submittal Date : 1998-06-23

Response Action Type : RAO Response Action Outcome - RAO
Status : TSAUD Level I - Technical Screen Audit
Submittal Date : 2005-01-04

Response Action Type : RAO Response Action Outcome - RAO
Status : RAORCD RAO Statement Received
Submittal Date : 1999-02-26

Response Action Type : RAM Release Abatement Measure
Status : FEEREC Fee Received - TFS Use Only
Submittal Date : 1998-06-26

Response Action Type : RNF Release Notification Form Received
Status : REPORT Reportable Release or Threat of Release
Submittal Date : 1998-05-20

Map Id: V103
Direction: SSE
Distance: 0.785 mi., 4147 ft.
Elevation: 42 ft.
Relative: Lower

Site Name : BELL ATLANTIC CENTRAL OFFICE
390 ACHUSNET AVE
NEW BEDFORD, MA 02740

Database(s) : [HIST RELEASE - MA, RELEASE - MA, SHWS - MA] ***(cont.)***

Envirosite ID: 2691988
EPA ID: N/R

SHWS - MA ***(cont.)***

Response Action Type :	RAM Release Abatement Measure
Status :	STRCVD Status or Interim Report Received
Submittal Date :	1999-01-20
Response Action Type :	RAM Release Abatement Measure
Status :	CSRCVD Completion Statement Received
Submittal Date :	1999-02-26
Response Action Type :	RAO Response Action Outcome - RAO
Status :	FEEREC Fee Received - TFS Use Only
Submittal Date :	1999-03-11
Response Action Type :	NOR
Status :	ISSUED
Submittal Date :	1998-07-31

Chemicals

Chemical :	TPH
Amount :	240 PPM

Map Id: W104
Direction: NE
Distance: 0.790 mi., 4169 ft.
Elevation: 8 ft.
Relative: Lower

Site Name : FAIRHAVEN MILLS | FAIRHAVEN MILLS REALTY TRUST | RIVERSIDE LANDING
85 COGGESHALL ST
NEW BEDFORD, MA

Database(s) : [ENOI, FRS, SHWS - MA, SPILLS - MA]

Envirosite ID: 2677227
EPA ID: N/R

ENOI

Facility Name :	RIVERSIDE LANDING
Facility Address :	85 COGGESHALL ST, NEW BEDFORD, MA 02744
County :	Bristol
IRS EIN :	N/R
Date of Coverage :	N/R
Date Submitted :	2009-05-05
Certified Date :	N/R
Current Status :	Expired
Permit Number :	N/R
MS4 Operator :	N/R
Operator Name :	N/R
Operator Address :	N/R
Reservation Name :	N/R

Map Id: W104
Direction: NE
Distance: 0.790 mi., 4169 ft.
Elevation: 8 ft.
Relative: Lower

Site Name : FAIRHAVEN MILLS | FAIRHAVEN MILLS REALTY TRUST | RIVERSIDE LANDING
85 COGGESHALL ST
NEW BEDFORD, MA

Database(s) : [ENOI, FRS, SHWS - MA, SPILLS - MA] ***(cont.)***

Envirosite ID: 2677227
EPA ID: N/R

ENOI ***(cont.)***

Located Indian Land :	N/R
Discharge into MS4 1 :	N/R
Discharge into MS4 2 :	N/R
Pollutants in Discharge :	N/R
Pollutant Present in Discharge :	N/R
TMDL Complete :	N/R
Length of Time :	N/R
Species in Action Area :	N/R
Forty CFR Subpart :	N/R
Distance BTW Point :	0
Is Pollutant Present for ESA :	N/R
Receiving Waters :	N/R
Impaired Waters :	N/R
Tier 2 :	N/R
Tier 3 :	N/R
Effluent Limitation Guidelines :	N/R
Sector S Use of Chemicals :	N/R
Activity Code :	N/R
Primary SIC :	N/R
Sector :	N/R
Inactive and Unstaffed :	N/R
Entire Permit :	N/R
ESA Criterion :	A
NPDES Existing :	N/R
ESA Pollutant :	N/R
Benchmark :	N/R
Is Benchmark :	N/R
Is Exceed Benchmark :	N/R
Is Exceed Limit :	N/R
No Benchmark Other :	N/R
C033 flag :	N/R
Latitude :	41,6561
Longitude :	70,9210
Last Date in Agency List :	2014-03-05

FRS

Facility Name :	FAIRHAVEN MILLS REALTY TRUST
Facility Address :	85 COGGESHALL ST, NEW BEDFORD, MA 02740
County :	BRISTOL

Site Details

Registry ID :	110043913316
FRS Facility URL :	Click here for hyperlink provided by the agency.
Last Date in Agency List :	2024-12-16

Source Description

Map Id: W104
Direction: NE
Distance: 0.790 mi., 4169 ft.
Elevation: 8 ft.
Relative: Lower

Site Name : FAIRHAVEN MILLS | FAIRHAVEN MILLS REALTY TRUST | RIVERSIDE LANDING
85 COGGESHALL ST
NEW BEDFORD, MA

Database(s) : [ENOI, FRS, SHWS - MA, SPILLS - MA] ***(cont.)***

Envirosite ID: 2677227
EPA ID: N/R

FRS ***(cont.)***

Source Description :

The MA-EPICS is the central repository for all environmental protection data for the State of Massachusetts.

FRS Environmental Interest

Source and System ID :	MA-EPICS - 10065

SHWS - MA

Facility Name :	FAIRHAVEN MILLS
Facility Address :	85 COGGESHALL ST, NEW BEDFORD, 02740

Incident Summary

Release Tracking Number :	4-0000245
Notification Date :	1988-04-15
Category :	NONE
OFC Town :	NEW BEDFORD
Current Status :	RAONR
Current Date :	1993-10-01
Phase :	Phase report not required or not submitted.
OHM :	N/R
Agency Link :	Click here for hyperlink provided by the agency.
Last Date in Agency List :	2024-11-18

Response Action Information

Response Action Type :	RLFA
Status :	FLDRUN
Submittal Date :	2016-06-02
Response Action Type :	TCLASS Tier Classification
Status :	TIER1A Tier 1A Classification
Submittal Date :	1993-10-01
Response Action Type :	NOR
Status :	ISSUED
Submittal Date :	1999-12-13
Response Action Type :	TCLASS Tier Classification
Status :	LNKVTC RTN Linked to TCLASS Via Tier Classification Submittal
Submittal Date :	1993-10-01
Response Action Type :	C&E
Status :	NON
Submittal Date :	2007-08-15

Map Id: W104
Direction: NE
Distance: 0.790 mi., 4169 ft.
Elevation: 8 ft.
Relative: Lower

Site Name : FAIRHAVEN MILLS | FAIRHAVEN MILLS REALTY TRUST | RIVERSIDE LANDING
85 COGGESHALL ST
NEW BEDFORD, MA

Database(s) : [ENOI, FRS, SHWS - MA, SPILLS - MA] ***(cont.)***

Envirosite ID: 2677227
EPA ID: N/R

SHWS - MA ***(cont.)***

Response Action Type : TCLASS Tier Classification
Status : RECPT Transmittal or Notification Received
Submittal Date : 1993-10-01

Response Action Type : RAONR RAO Not Required
Status : RTCLSS Linked to a Tier Classified Site
Submittal Date : 1993-10-01

Chemicals
Chemical : UNKNOWN
Amount : N/R

SPILLS - MA

Facility Name : FAIRHAVEN MILLS
Facility Address : 85 COGGESHALL ST, NEW BEDFORD, 02740

Incident Summary
Release Tracking Number : 4-0000245
Notification Date : 1988-04-15
Category : NONE
OFC Town : NEW BEDFORD
Current Status : RAONR
Current Date : 1993-10-01
Phase : Phase report not required or not submitted.
OHM : N/R
Agency Link : Click here for hyperlink provided by the agency.
Last Date in Agency List : 2024-11-18

Source Details
Source : N/R

Location Details
Location : N/R

Chemicals
Chemical : UNKNOWN
Amount : N/R

Map Id: 105
Direction: N
Distance: 0.792 mi., 4185 ft.
Elevation: 41 ft.
Relative: Lower

Site Name : MULTI-FAMILY RESIDENCE
130 TALLMAN ST
NEW BEDFORD, MA 02746

Database(s) : [HIST RELEASE - MA, LAST - MA, RELEASE - MA, SHWS - MA]

Envirosite ID: 2693187
EPA ID: N/R

HIST RELEASE - MA

Facility Address :	130 TALLMAN ST, NEW BEDFORD
Notification Date :	2012-11-28
RTN Number :	4-24323
Assoc ID :	N/R
Source :	LINE
Category :	TWO HR
Location Aid :	MULTI-FAMILY RESIDENCE
Location :	RESIDNTIAL
Municipality :	NEW BEDFORD
Last Date in Agency List :	2015-04-09

Chemical Information

Chemical :	#2 FUEL OIL 10.0 GAL

LAST - MA

Facility Name :	MULTI-FAMILY RESIDENCE
Facility Address :	130 TALLMAN ST, NEW BEDFORD, 027460000

Incident Information

Notification Date :	2012-11-28
Release Tracking Number :	4-0024323
Category :	TWO HR
OFC Town :	NEW BEDFORD
Current Status :	Permanent Solution with No Conditions
Current Date :	2017-07-07
Phase :	Phase report not required or not submitted.
OHM :	Oil
Agency Link :	Click here for hyperlink provided by the agency.
Last Date in Agency List :	2024-11-18

Source Details

Source :	AST

Location Details

Location :	RESIDNTIAL

Chemicals

Chemical :	#2 FUEL OIL
Amount :	10 GAL

Map Id: 105
Direction: N
Distance: 0.792 mi., 4185 ft.
Elevation: 41 ft.
Relative: Lower

Site Name : MULTI-FAMILY RESIDENCE
130 TALLMAN ST
NEW BEDFORD, MA 02746

Database(s) : [HIST RELEASE - MA, LAST - MA, RELEASE - MA, SHWS - MA] ***(cont.)***

Envirosite ID: 2693187
EPA ID: N/R

RELEASE - MA

Facility Name : MULTI-FAMILY RESIDENCE
Facility Address : 130 TALLMAN ST, NEW BEDFORD, 027460000

Incident Summary
Release Tracking Number : 4-0024323
Notification Date : 2012-11-28
Category : TWO HR
OFC Town : NEW BEDFORD
Current Status : Permanent Solution with No Conditions
Current Date : 2017-07-07
Phase : Phase report not required or not submitted.
OHM : Oil
Agency Link : Click here for hyperlink provided by the agency.
Last Date in Agency List : 2024-11-18

Source Details
Source : AST
LINE

Location Details
Location : RESIDNTIAL

Chemicals
Chemical : #2 FUEL OIL
Amount : 10 GAL

SHWS - MA

Facility Name : MULTI-FAMILY RESIDENCE
Facility Address : 130 TALLMAN ST, NEW BEDFORD, 027460000

Incident Summary
Release Tracking Number : 4-0024323
Notification Date : 2012-11-28
Category : TWO HR
OFC Town : NEW BEDFORD
Current Status : Permanent Solution with No Conditions
Current Date : 2017-07-07
Phase : Phase report not required or not submitted.
OHM : Oil
Agency Link : Click here for hyperlink provided by the agency.
Last Date in Agency List : 2024-11-18

Map Id: 105
Direction: N
Distance: 0.792 mi., 4185 ft.
Elevation: 41 ft.
Relative: Lower

Site Name : MULTI-FAMILY RESIDENCE
130 TALLMAN ST
NEW BEDFORD, MA 02746

Database(s) : [HIST RELEASE - MA, LAST - MA, RELEASE - MA, SHWS - MA] ***(cont.)***

Envirosite ID: 2693187
EPA ID: N/R

SHWS - MA ***(cont.)***

Source Details
Source : AST
LINE

Location Details
Location : RESIDNTIAL

Response Action Information
Response Action Type : RAO Response Action Outcome - RAO
Status : TSAUD Level I - Technical Screen Audit
Submittal Date : 2017-07-28

Response Action Type : NOR
Status : ISSUED
Submittal Date : 2017-02-28

Response Action Type : RAO Response Action Outcome - RAO
Status : PSNRCD
Submittal Date : 2017-07-07

Response Action Type : BOL
Status : RECPT Transmittal or Notification Received
Submittal Date : 2017-05-15

Response Action Type : C&E
Status : INTLET Interim Deadline Letter Issued
Submittal Date : 2017-02-28

Response Action Type : RNFE
Status : RECPT Transmittal or Notification Received
Submittal Date : 2017-04-28

Chemicals
Chemical : #2 FUEL OIL
Amount : 10 GAL

Map Id: X106
Direction: S
Distance: 0.793 mi., 4185 ft.
Elevation: 94 ft.
Relative: Higher

Site Name : APT HSE UNIT | HOPWOOD REALTY
147 EIGHTH ST
NEW BEDFORD, MA 02740

Database(s) : [FRS, HIST RELEASE - MA, RELEASE - MA, SHWS - MA]

Envirosite ID: 2669517
EPA ID: N/R

FRS

Facility Name : HOPWOOD REALTY
Facility Address : 147 EIGHTH ST, NEW BEDFORD, MA 02740
County : BRISTOL

Site Details

Registry ID : 110018911178
FRS Facility URL : Click here for hyperlink provided by the agency.
Last Date in Agency List : 2024-12-16

Source Description

Source Description :

ICIS provides a database that, when complete, will contain enforcement and compliance information across most of EPA's programs. The vision for ICIS is to replace EPA's independent databases that contain enforcement data with a single repository for that information. Currently, ICIS contains all Federal Administrative and Judicial enforcement actions and a subset of the Permit Compliance System (PCS), which supports the National Pollutant Discharge Elimination System (NPDES). This information is maintained in ICIS by EPA in the Regional offices and at Headquarters. A future release of ICIS will completely replace PCS and will integrate that information with Federal actions already in the system. ICIS also has the capability to track other activities that support compliance and enforcement programs, including incident tracking, compliance assistance, and compliance monitoring.

FRS Environmental Interest

Source and System ID : ICIS - 6682242

HIST RELEASE - MA

Facility Address : 147 EIGHTH ST, NEW BEDFORD

Notification Date : 2005-07-27
RTN Number : 4-19229
Assoc ID : N/R
Source : N/R
Category : 72 HR
Location Aid : APT HSE UNIT
Location : RESIDNTIAL
Municipality : NEW BEDFORD
Last Date in Agency List : 2015-04-09

Chemical Information

Chemical : #2 FUEL OIL 100.0 PPM

RELEASE - MA

Facility Name : APT HSE UNIT
Facility Address : 147 EIGHTH ST, NEW BEDFORD

Map Id: X106
Direction: S
Distance: 0.793 mi., 4185 ft.
Elevation: 94 ft.
Relative: Higher

Site Name : APT HSE UNIT | HOPWOOD REALTY
147 EIGHTH ST
NEW BEDFORD, MA 02740

Database(s) : [FRS, HIST RELEASE - MA, RELEASE - MA, SHWS - MA] ***(cont.)***

Envirosite ID: 2669517
EPA ID: N/R

RELEASE - MA ***(cont.)***

Incident Summary

Release Tracking Number :	4-0019229
Notification Date :	2005-07-27
Category :	72 HR
OFC Town :	NEW BEDFORD
Current Status :	Remedy Operation Status - A site where a remedial system which relies upon Active Operation and Maintenance is being operated for the purpose of achieving a Permanent Solution.
Current Date :	2024-02-27
Phase :	Phase V: Operation, Maintenance, and/or Monitoring. During Phase V, long-term treatment processes are implemented and monitored to track cleanup progress.
OHM :	Oil
Agency Link :	Click here for hyperlink provided by the agency.
Last Date in Agency List :	2024-11-18

Source Details

Source :	N/R

Location Details

Location :	RESIDNTIAL

Chemicals

Chemical :	#2 FUEL OIL
Amount :	100 PPM

SHWS - MA

Facility Name :	APT HSE UNIT
Facility Address :	147 EIGHTH ST, NEW BEDFORD

Incident Summary

Release Tracking Number :	4-0019229
Notification Date :	2005-07-27
Category :	72 HR
OFC Town :	NEW BEDFORD
Current Status :	Remedy Operation Status - A site where a remedial system which relies upon Active Operation and Maintenance is being operated for the purpose of achieving a Permanent Solution.
Current Date :	2024-02-27

Map Id: X106
Direction: S
Distance: 0.793 mi., 4185 ft.
Elevation: 94 ft.
Relative: Higher

Site Name : APT HSE UNIT | HOPWOOD REALTY
147 EIGHTH ST
NEW BEDFORD, MA 02740

Database(s) : [FRS, HIST RELEASE - MA, RELEASE - MA, SHWS - MA] ***(cont.)***

Envirosite ID: 2669517
EPA ID: N/R

SHWS - MA ***(cont.)***

Phase :	Phase V: Operation, Maintenance, and/or Monitoring. During Phase V, long-term treatment processes are implemented and monitored to track cleanup progress.
OHM :	Oil
Agency Link :	Click here for hyperlink provided by the agency.
Last Date in Agency List :	2024-11-18

Location Details

Location :	RESIDNTIAL

Response Action Information

Details for this site have been truncated due to the large number of available details for this site within this dataset. For the complete details for this site, contact your Envirosite account representative for a complimentary site report containing all of the details available.

Response Action Type :	PHASEV Phase 5
Status :	REMOPS Remedy Operation Status Submittal Received
Submittal Date :	2012-02-07
Response Action Type :	PHASEV Phase 5
Status :	RMRINT RMR Interim Report Received
Submittal Date :	2015-08-10
Response Action Type :	PHASEV Phase 5
Status :	REMOPS Remedy Operation Status Submittal Received
Submittal Date :	2018-08-08
Response Action Type :	PHASEV Phase 5
Status :	STRCVD Status or Interim Report Received
Submittal Date :	2018-02-08
Response Action Type :	PHASEV Phase 5
Status :	RMRINT RMR Interim Report Received
Submittal Date :	2023-08-22
Response Action Type :	PHASEV Phase 5
Status :	STRCVD Status or Interim Report Received
Submittal Date :	2020-01-31
Response Action Type :	PHASEV Phase 5
Status :	STRCVD Status or Interim Report Received
Submittal Date :	2023-02-09

Map Id: X106
Direction: S
Distance: 0.793 mi., 4185 ft.
Elevation: 94 ft.
Relative: Higher

Site Name : APT HSE UNIT | HOPWOOD REALTY
147 EIGHTH ST
NEW BEDFORD, MA 02740

Database(s) : [FRS, HIST RELEASE - MA, RELEASE - MA, SHWS - MA] ***(cont.)***

Envirosite ID: 2669517
EPA ID: N/R

SHWS - MA ***(cont.)***

Response Action Type : PHASEV Phase 5
Status : REMOPS Remedy Operation Status Submittal Received
Submittal Date : 2015-02-10

Response Action Type : PHASEV Phase 5
Status : RMRINT RMR Interim Report Received
Submittal Date : 2019-02-15

Response Action Type : PHASEV Phase 5
Status : REMOPS Remedy Operation Status Submittal Received
Submittal Date : 2019-08-08

Response Action Type : PHASEI Phase 1
Status : TSAUD Level I - Technical Screen Audit
Submittal Date : 2006-10-06

Response Action Type : RLFA
Status : FOLOFF
Submittal Date : 2005-07-27

Response Action Type : PHASEV Phase 5
Status : REMOPS Remedy Operation Status Submittal Received
Submittal Date : 2021-08-09

Response Action Type : PHASEV Phase 5
Status : TSAUD Level I - Technical Screen Audit
Submittal Date : 2016-09-28

Response Action Type : RLFA
Status : FLDRUN
Submittal Date : 2007-06-15

Chemicals
Chemical : #2 FUEL OIL
Amount : 100 PPM

Map Id: X107
Direction: S
Distance: 0.793 mi., 4189 ft.
Elevation: 90 ft.
Relative: Higher

Site Name : NO LOCATION AID
71 MECHANICS LN
NEW BEDFORD, MA

Database(s) : [HIST RELEASE - MA, RELEASE - MA, SHWS - MA]

Envirosite ID: 2669496
EPA ID: N/R

HIST RELEASE - MA

Facility Address :	71 MECHANICS LN, NEW BEDFORD
Notification Date :	2005-04-01
RTN Number :	4-19002
Assoc ID :	N/R
Source :	UNKNOWN
Category :	120 DY
Location Aid :	NO LOCATION AID
Location :	COMMERCIAL, RESIDNTIAL
Municipality :	NEW BEDFORD
Last Date in Agency List :	2015-04-09

Chemical Information

Chemical :	OIL

RELEASE - MA

Facility Name :	NO LOCATION AID
Facility Address :	71 MECHANICS LN, NEW BEDFORD

Incident Summary

Release Tracking Number :	4-0019002
Notification Date :	2005-04-01
Category :	72 HR
OFC Town :	NEW BEDFORD
Current Status :	Downgradient Property Status - A site where a DPS Submittal to DEP has stated that contamination on the property is coming from an upgradient property.
Current Date :	2006-03-31
Phase :	Phase report not required or not submitted.
OHM :	Oil
Agency Link :	Click here for hyperlink provided by the agency.
Last Date in Agency List :	2024-11-18

Source Details

Source :	UNKNOWN

Location Details

Location :	COMMERCIAL RESIDNTIAL

Map Id: X107
Direction: S
Distance: 0.793 mi., 4189 ft.
Elevation: 90 ft.
Relative: Higher

Site Name : NO LOCATION AID
71 MECHANICS LN
NEW BEDFORD, MA

Database(s) : [HIST RELEASE - MA, RELEASE - MA, SHWS - MA] ***(cont.)***

Envirosite ID: 2669496
EPA ID: N/R

RELEASE - MA ***(cont.)***

Chemicals
Chemical : OIL
Amount : N/R

SHWS - MA

Facility Name : NO LOCATION AID
Facility Address : 71 MECHANICS LN, NEW BEDFORD

Incident Summary
Release Tracking Number : 4-0019002
Notification Date : 2005-04-01
Category : 72 HR
OFC Town : NEW BEDFORD

Current Status : Downgradient Property Status - A site where a DPS Submittal to DEP has stated that contamination on the property is coming from an upgradient property.

Current Date : 2006-03-31
Phase : Phase report not required or not submitted.
OHM : Oil
Agency Link : Click here for hyperlink provided by the agency.
Last Date in Agency List : 2024-11-18

Source Details
Source : UNKNOWN

Location Details
Location : COMMERCIAL
RESIDNTIAL

Response Action Information
Response Action Type : RNF Release Notification Form Received
Status : REPORT Reportable Release or Threat of Release
Submittal Date : 2005-09-21

Response Action Type : RLFA
Status : FOLOFF
Submittal Date : 2007-11-19

Response Action Type : DPS Downgradient Property Status
Status : FEEREC Fee Received - TFS Use Only
Submittal Date : 2006-03-31

Map Id: X107
Direction: S
Distance: 0.793 mi., 4189 ft.
Elevation: 90 ft.
Relative: Higher

Site Name : NO LOCATION AID
71 MECHANICS LN
NEW BEDFORD, MA

Database(s) : [HIST RELEASE - MA, RELEASE - MA, SHWS - MA] ***(cont.)***

Envirosite ID: 2669496
EPA ID: N/R

SHWS - MA ***(cont.)***

Response Action Type :	NOR
Status :	ISSUED
Submittal Date :	2005-04-26
Response Action Type :	RLFA
Status :	FOLOFF
Submittal Date :	2005-04-12
Response Action Type :	RLFA
Status :	FOLOFF
Submittal Date :	2006-01-27
Response Action Type :	DPS Downgradient Property Status
Status :	RECPT Transmittal or Notification Received
Submittal Date :	2006-03-31

Chemicals

Chemical :	OIL
Amount :	N/R

Map Id: 108
Direction: WSW
Distance: 0.797 mi., 4209 ft.
Elevation: 88 ft.
Relative: Higher

Site Name : NEW BEDFORD DPW | CITY OF NEW BEDFORD DPW | CITY PROPERTY
281 LIBERTY ST | 281 LIBERTY ST BLDG 2
NEW BEDFORD | New Bedford, MA 02740

Database(s) : [BRS, ECHO, ENF - MA, EPA UST, FRS, HWG - MA, LUST - MA, MANIFEST EPA, RCRA VSQG, RELEASE - MA, SHWS - MA, UST - MA]

Envirosite ID: 2701199
EPA ID: MAR000501155

BRS

Facility Name :	CITY OF NEW BEDFORD DPW
Facility Address :	281 LIBERTY ST, NEW BEDFORD, MA 02740
County :	BRISTOL

Site Details

Date Form Received by Agency :	2004-04-14
EPA ID :	MAR000501155
Mailing Address :	281 LIBERTY ST, NEW BEDFORD, MA 02740
Contact :	LAWRENCE D WORDEN
Contact Address :	N/R

Map Id: 108
Direction: WSW
Distance: 0.797 mi., 4209 ft.
Elevation: 88 ft.
Relative: Higher

Site Name : NEW BEDFORD DPW | CITY OF NEW BEDFORD DPW | CITY PROPERTY
281 LIBERTY ST | 281 LIBERTY ST BLDG 2
NEW BEDFORD | New Bedford, MA 02740

Database(s) : [BRS, ECHO, ENF - MA, EPA UST, FRS, HWG - MA, LUST - MA, MANIFEST EPA, RCRA VSQG, RELEASE - MA, SHWS - MA, UST - MA] ***(cont.)***

Envirosite ID: 2701199
EPA ID: MAR000501155

BRS ***(cont.)***

Contact Country :	US
Contact Telephone :	508-979-1524
Contact Email :	N/R
EPA Region :	01
Land Type :	Municipal
Source Type :	Annual/Biennial Report
Classification :	Small Quantity Generator
Description :	Handlers that generate more than 100 and less than 1000 kilograms of hazardous waste during any calendar month and accumulate less than 6000 kg of hazardous waste at any time; or generate 100 kg or less of hazardous waste during any calendar month, and accumulate more than 1000 kg of hazardous waste at any time.
Last Date in Agency List :	2024-12-17

Owner/Operator Summary

Owner/Operator Name :	CITY OF NEW BEDFORD
Owner/Operator Address :	281 LIBERTY ST, NEW BEDFORD, MA 02740
Owner/Operator Country :	US
Owner/Operator Telephone :	N/R
Owner/Operator Email :	N/R
Owner/Operator Fax :	N/R
Legal Status :	Municipal
Owner/Operator Type :	Owner
Owner/Operator Start Date :	1787-01-01
Owner/Operator End Date :	N/R

Owner/Operator Name :	CITY OF NEW BEDFORD
Owner/Operator Address :	281 LIBERTY ST, NEW BEDFORD, MA 02740
Owner/Operator Country :	US
Owner/Operator Telephone :	N/R
Owner/Operator Email :	N/R
Owner/Operator Fax :	N/R
Legal Status :	Municipal
Owner/Operator Type :	Operator
Owner/Operator Start Date :	1787-01-01
Owner/Operator End Date :	N/R

Waste Activity Monitoring

Report Cycle :	2003
Hazardous Waste Page Number :	1
Hazardous Waste Sub-Page Number :	1
BR Form :	GM

Map Id: 108
Direction: WSW
Distance: 0.797 mi., 4209 ft.
Elevation: 88 ft.
Relative: Higher

Site Name : NEW BEDFORD DPW | CITY OF NEW BEDFORD DPW | CITY PROPERTY
281 LIBERTY ST | 281 LIBERTY ST BLDG 2
NEW BEDFORD | New Bedford, MA 02740

Database(s) : [BRS, ECHO, ENF - MA, EPA UST, FRS, HWG - MA, LUST - MA, MANIFEST EPA, RCRA VSQG, RELEASE - MA, SHWS - MA, UST - MA] ***(cont.)***

Envirosite ID: 2701199
EPA ID: MAR000501155

BRS ***(cont.)***

Waste Description :	WASTE SOLIDS CONTAINING FLAMMABLE LIQUIDS, N.O.S (GASOLINE, BENZENE) 4.1, UN1375, PGII, (ERG 133)
Primary NAICS :	92119 - Other General Government Support
Source Code :	G16 - Oil changes and filter or battery replacement (automotive, machinery, etc)
Form Code :	W211 - Paint thinner or petroleum distillates
Management Method :	H040 - Incineration - thermal destruction other than use as a fuel (includes any preparation prior to burning)
Generation Tons :	1.3703266
Managed Tons :	0
Shipped Tons :	1.3703266
Received Tons :	0
Receiver ID :	MAD000846006
Receiver State :	MA
Shipper ID :	MAR000501155
Shipper State :	MA
Waste Minimization :	N/R
Waste Code List :	D001
Waste Code Group :	D001 - IGNITABLE WASTE
Waste Generation Type :	N/R
Report Cycle :	2003
Hazardous Waste Page Number :	2
Hazardous Waste Sub-Page Number :	1
BR Form :	GM
Waste Description :	OIL AND WATER MIXTURE (MA DEP MA01) (NOT US DOT HAZARDOUS MATERIAL)
Primary NAICS :	92119 - Other General Government Support
Source Code :	G16 - Oil changes and filter or battery replacement (automotive, machinery, etc)
Form Code :	W206 - Waste oil managed as hazardous waste
Management Method :	H050 - Energy recovery at this site - used as fuel (includes on-site fuel blending before energy recovery; report only this code)
Generation Tons :	0.1905065
Managed Tons :	0
Shipped Tons :	0.1905065
Received Tons :	0
Receiver ID :	MAD088978143
Receiver State :	MA
Shipper ID :	MAR000501155
Shipper State :	MA
Waste Minimization :	N/R

Map Id: 108
Direction: WSW
Distance: 0.797 mi., 4209 ft.
Elevation: 88 ft.
Relative: Higher

Site Name : NEW BEDFORD DPW | CITY OF NEW BEDFORD DPW | CITY PROPERTY
281 LIBERTY ST | 281 LIBERTY ST BLDG 2
NEW BEDFORD | New Bedford, MA 02740

Database(s) : [BRS, ECHO, ENF - MA, EPA UST, FRS, HWG - MA, LUST - MA, MANIFEST EPA, RCRA VSQG, RELEASE - MA, SHWS - MA, UST - MA] ***(cont.)***

Envirosite ID: 2701199
EPA ID: MAR000501155

BRS ***(cont.)***

Waste Code List :	D001
Waste Code Group :	D001 - IGNITABLE WASTE
Waste Generation Type :	N/R
Report Cycle :	2003
Hazardous Waste Page Number :	3
Hazardous Waste Sub-Page Number :	1
BR Form :	GM
Waste Description :	USED OIL (MA DEP MA98 - OFF SPEC) (NOT US DOT HAZARDOUS WASTE)
Primary NAICS :	92119 - Other General Government Support
Source Code :	G16 - Oil changes and filter or battery replacement (automotive, machinery, etc)
Form Code :	W206 - Waste oil managed as hazardous waste
Management Method :	H050 - Energy recovery at this site - used as fuel (includes on-site fuel blending before energy recovery; report only this code)
Generation Tons :	10.9541224
Managed Tons :	0
Shipped Tons :	10.9541224
Received Tons :	0
Receiver ID :	MAD088978143
Receiver State :	MA
Shipper ID :	MAR000501155
Shipper State :	MA
Waste Minimization :	N/R
Waste Code List :	D001
Waste Code Group :	D001 - IGNITABLE WASTE
Waste Generation Type :	N/R
Report Cycle :	2003
Hazardous Waste Page Number :	4
Hazardous Waste Sub-Page Number :	1
BR Form :	GM
Waste Description :	WASTE COMBUSTIBLE LIQUID N.O.S., PETROLEUM NAPTHA, NA1993, PGIIII
Primary NAICS :	92119 - Other General Government Support
Source Code :	G01 - Dip, flush or spray rinsing (using solvents to clean or prepare parts or assemblies for further processing - i.e. painting or assembly)
Form Code :	W211 - Paint thinner or petroleum distillates
Management Method :	H020 - Solvents recovery (distillation, extraction, etc)
Generation Tons :	0.1742959
Managed Tons :	0
Shipped Tons :	0.1742959
Received Tons :	0
Receiver ID :	MAD000846006

Map Id: 108
Direction: WSW
Distance: 0.797 mi., 4209 ft.
Elevation: 88 ft.
Relative: Higher

Site Name : NEW BEDFORD DPW | CITY OF NEW BEDFORD DPW | CITY PROPERTY
281 LIBERTY ST | 281 LIBERTY ST BLDG 2
NEW BEDFORD | New Bedford, MA 02740

Database(s) : [BRS, ECHO, ENF - MA, EPA UST, FRS, HWG - MA, LUST - MA, MANIFEST EPA, RCRA VSQG, RELEASE - MA, SHWS - MA, UST - MA] ***(cont.)***

Envirosite ID: 2701199
EPA ID: MAR000501155

BRS ***(cont.)***

Receiver State :	MA
Shipper ID :	MAR000501155
Shipper State :	MA
Waste Minimization :	N/R
Waste Code List :	D001, D018, D039, D040
Waste Code Group :	TCORICR - One or more D018-D043 code
Waste Generation Type :	N/R
Report Cycle :	2003
Hazardous Waste Page Number :	5
Hazardous Waste Sub-Page Number :	1
BR Form :	GM
Waste Description :	WASTE PAINT RELATED MATERIALS, 3, UN1263, PGII, RQ (D001, D018) (ERG 128) 7.21 GAL (F003, F005, D035, D036, D038, D039, D040)
Primary NAICS :	92119 - Other General Government Support
Source Code :	G06 - Painting and coating (manufacturing, building, or maintenance)
Form Code :	W209 - Paint, ink, lacquer, or varnish (fluid - not dried out or sludge)
Management Method :	H040 - Incineration - thermal destruction other than use as a fuel (includes any preparation prior to burning)
Generation Tons :	3.9836604
Managed Tons :	0
Shipped Tons :	3.9836604
Received Tons :	0
Receiver ID :	MAD000846006
Receiver State :	MA
Shipper ID :	MAR000501155
Shipper State :	MA
Waste Minimization :	N/R
Waste Code List :	D001, D018, D035, D036, D038, D039, D040, F003, F005
Waste Code Group :	F1_5 - F001-F005 combinations
Waste Generation Type :	N/R

ECHO

Facility Name :	NEW BEDFORD DPW
Facility Address :	281 LIBERTY ST, NEW BEDFORD, MA 02740
County :	BRISTOL
Last Inspection Date :	2006-05-19
Registry ID :	110003502184
FIPS Code :	25005
EPA Region :	01
Inspection Count :	0
Last Inspection Days :	6743
Informal Count :	0
Last Informal Action Date :	2006-06-08

Map Id: 108
Direction: WSW
Distance: 0.797 mi., 4209 ft.
Elevation: 88 ft.
Relative: Higher

Site Name : NEW BEDFORD DPW | CITY OF NEW BEDFORD DPW | CITY PROPERTY
281 LIBERTY ST | 281 LIBERTY ST BLDG 2
NEW BEDFORD | New Bedford, MA 02740

Database(s) : [BRS, ECHO, ENF - MA, EPA UST, FRS, HWG - MA, LUST - MA, MANIFEST EPA, RCRA VSQG, RELEASE - MA, SHWS - MA, UST - MA] ***(cont.)***

Envirosite ID: 2701199
EPA ID: MAR000501155

ECHO ***(cont.)***

Formal Action Count :	0
Last Formal Action Date :	N/R
Total Penalties :	0
Penalty Count :	N/R
Last Penalty Date :	N/R
Last Penalty Amount :	N/R
QTRS IN NC :	0
Programs IN SNC :	0
Current Compliance Status :	No Violation Identified
Three-Year Compliance Status :	_____
Collection Method :	ADDRESS MATCHING-HOUSE NUMBER
Reference Point :	ENTRANCE POINT OF A FACILITY OR STATION
Accuracy Meters :	50
Derived Tribes :	Mashpee Wampanoag Tribe - 17 mile(s), Wampanoag Tribe of Gay Head (Aquinnah) - 21 mile(s)
Derived HUC :	01090002
Derived WBD :	010900020402
Derived STCTY FIPS :	25005
Derived Zip :	02740
Derived CD113 :	09
Derived CB2010 :	250056515004000
MYRTK Universe :	NNN
NPDES IDs :	N/R
CWA Permit Types :	N/R
CWA Compliance Tracking :	N/R
CWA NAICS :	N/R
CWA SICS :	N/R
CWA Inspection Count :	N/R
CWA Last Inspection Days :	N/R
CWA Informal Count :	N/R
CWA Formal Action Count :	N/R
CWA Last Formal Action Date :	N/R
CWA Penalties :	N/R
CWA Last Penalty Date :	N/R
CWA Last Penalty Amount :	N/R
CWA Quarters IN NC :	N/R
CWA Current Compliance Status :	N/R
CWA Current SNC Flag :	N
CWA 13 Quarters Compliance Status :	N/R
CWA 13 Quarters Effluent Exceedances:	N/R
CWA Three-Year QNCR Codes :	N/R
DFR URL :	Click here for hyperlink provided by the agency.
Facility SIC :	N/R
Facility NAICS :	92219 - Other Justice, Public Order, and Safety Activities
Facility Last Inspection EPA Date :	N/R
Facility Last Inspection State Date :	2006-05-19
Facility Last Formal Act EPA Date :	N/R
Facility Last Formal Act State Date :	N/R
Facility Last Informal Act EPA Date :	N/R
Facility Last Informal Act State Date:	2006-06-08
Facility Federal Agency :	N/R

Map Id: 108
Direction: WSW
Distance: 0.797 mi., 4209 ft.
Elevation: 88 ft.
Relative: Higher

Site Name : NEW BEDFORD DPW | CITY OF NEW BEDFORD DPW | CITY PROPERTY
281 LIBERTY ST | 281 LIBERTY ST BLDG 2
NEW BEDFORD | New Bedford, MA 02740

Database(s) : [BRS, ECHO, ENF - MA, EPA UST, FRS, HWG - MA, LUST - MA, MANIFEST EPA, RCRA VSQG, RELEASE - MA, SHWS - MA, UST - MA] ***(cont.)***

Envirosite ID: 2701199
EPA ID: MAR000501155

ECHO ***(cont.)***

TRI Reporter :	N/R
Facility Imp Water Flag :	N/R
Current SNC Flag :	N
Indian County Flag :	N
Federal Flag :	N/R
US Mexico Border Flag :	N/R
Chesapeak Bay Flag :	N/R
AIR Flag :	N
NPDES Flag :	N
SDWIS Flag :	N
RCRA Flag :	Y
TRI Flag :	N
GHG Flag :	N
Major Flag :	N/R
Active Flag :	Y
NAA Flag :	Y
Latitude :	41.641652
Longitude :	-70.942613
Last Date in Agency List :	2025-02-19

ENF - MA

Facility Name :	NEW BEDFORD DPW GARAGE
Facility Address :	281 LIBERTY ST, NEW BEDFORD
Issued Date :	2019-09-26
Program :	REGULATED ACTIVITY(S)
Penalty Assessed :	N/R
Type of Enforcement :	Notice Of Non-Compliance
Last Date in Agency List :	2024-10-07
Issued Date :	2018-05-15
Program :	REGULATED ACTIVITY(S)
Penalty Assessed :	N/R
Type of Enforcement :	Administrative Consent Order No Penalty
Last Date in Agency List :	2024-10-07
Issued Date :	2017-10-20
Program :	REGULATED ACTIVITY(S)
Penalty Assessed :	N/R
Type of Enforcement :	Notice Of Non-Compliance
Last Date in Agency List :	2024-10-07
Issued Date :	2016-11-25
Program :	REGULATED ACTIVITY(S)
Penalty Assessed :	N/R
Type of Enforcement :	Notice Of Non-Compliance
Last Date in Agency List :	2024-10-07

Map Id: 108
Direction: WSW
Distance: 0.797 mi., 4209 ft.
Elevation: 88 ft.
Relative: Higher

Site Name : NEW BEDFORD DPW | CITY OF NEW BEDFORD DPW | CITY PROPERTY
281 LIBERTY ST | 281 LIBERTY ST BLDG 2
NEW BEDFORD | New Bedford, MA 02740

Database(s) : [BRS, ECHO, ENF - MA, EPA UST, FRS, HWG - MA, LUST - MA, MANIFEST EPA, RCRA VSQG, RELEASE - MA, SHWS - MA, UST - MA] ***(cont.)***

Envirosite ID: 2701199
EPA ID: MAR000501155

ENF - MA ***(cont.)***

Issued Date :	2016-07-27
Program :	REGULATED ACTIVITY(S)
Penalty Assessed :	N/R
Type of Enforcement :	Notice Of Non-Compliance
Last Date in Agency List :	2024-10-07

Issued Date :	2006-06-08
Program :	REGULATED ACTIVITY(S)
Penalty Assessed :	N/R
Type of Enforcement :	Notice Of Non-Compliance
Last Date in Agency List :	2024-10-07

Issued Date :	2006-03-15
Program :	REGULATED ACTIVITY(S)
Penalty Assessed :	N/R
Type of Enforcement :	Notice Of Non-Compliance
Last Date in Agency List :	2024-10-07

Issued Date :	2000-12-08
Program :	REGULATED ACTIVITY(S)
Penalty Assessed :	N/R
Type of Enforcement :	Notice Of Non-Compliance
Last Date in Agency List :	2024-10-07

EPA UST

Facility Name :	CITY OF NEW BEDFORD DPW
Facility Address :	281 LIBERTY ST, NEW BEDFORD, Massachusetts 2740
County :	N/R

Facility ID :	MA3469
Facility Status :	Open UST(s)
Open USTs :	1
Closed USTs :	7
Temporarily Out of Service USTs :	0
Date of Last Inspection :	N/R
EPA Region :	1
Tribe :	N/R
Facility ID 2 :	N/R
Latitude :	41.64165
Longitude :	-70.94268
Last Date in Agency List :	2024-05-22

Tank Details

Tank ID :	MA3469_1
Tank Status :	Closed

Map Id: 108
Direction: WSW
Distance: 0.797 mi., 4209 ft.
Elevation: 88 ft.
Relative: Higher

Site Name : NEW BEDFORD DPW | CITY OF NEW BEDFORD DPW | CITY PROPERTY
281 LIBERTY ST | 281 LIBERTY ST BLDG 2
NEW BEDFORD | New Bedford, MA 02740

Database(s) : [BRS, ECHO, ENF - MA, EPA UST, FRS, HWG - MA, LUST - MA, MANIFEST EPA, RCRA VSQG, RELEASE - MA, SHWS - MA, UST - MA] ***(cont.)***

Envirosite ID: 2701199
EPA ID: MAR000501155

EPA UST ***(cont.)***

Installation Date :	1973-04-28
Removal Date :	N/R
Capacity :	8050
Substances :	Gasoline
Tank Wall Type :	Single

Tank ID :	MA3469_2
Tank Status :	Closed
Installation Date :	1973-04-28
Removal Date :	N/R
Capacity :	10000
Substances :	Gasoline
Tank Wall Type :	Single

Tank ID :	MA3469_3
Tank Status :	Closed
Installation Date :	1976-04-28
Removal Date :	1999-02-09
Capacity :	3000
Substances :	Diesel
Tank Wall Type :	Double

Tank ID :	MA3469_4
Tank Status :	Closed
Installation Date :	1946-04-28
Removal Date :	N/R
Capacity :	3000
Substances :	Bulk Heating or Fuel Oil (#2,#4,#6)
Tank Wall Type :	Single

Tank ID :	MA3469_5
Tank Status :	Closed
Installation Date :	1946-04-28
Removal Date :	N/R
Capacity :	8050
Substances :	Bulk Heating or Fuel Oil (#2,#4,#6)
Tank Wall Type :	Single

Tank ID :	MA3469_6
Tank Status :	Closed
Installation Date :	1988-05-10
Removal Date :	2018-06-21
Capacity :	8050
Substances :	Gasoline
Tank Wall Type :	Single

Map Id: 108
Direction: WSW
Distance: 0.797 mi., 4209 ft.
Elevation: 88 ft.
Relative: Higher

Site Name : NEW BEDFORD DPW | CITY OF NEW BEDFORD DPW | CITY PROPERTY
281 LIBERTY ST | 281 LIBERTY ST BLDG 2
NEW BEDFORD | New Bedford, MA 02740

Database(s) : [BRS, ECHO, ENF - MA, EPA UST, FRS, HWG - MA, LUST - MA, MANIFEST EPA, RCRA VSQG, RELEASE - MA, SHWS - MA, UST - MA] ***(cont.)***

Envirosite ID: 2701199
EPA ID: MAR000501155

EPA UST ***(cont.)***

Tank ID :	MA3469_7
Tank Status :	Closed
Installation Date :	1988-05-10
Removal Date :	2018-06-21
Capacity :	10000
Substances :	Gasoline
Tank Wall Type :	Single

Tank ID :	MA3469_8
Tank Status :	Open
Installation Date :	1998-12-16
Removal Date :	N/R
Capacity :	4000
Substances :	Diesel
Tank Wall Type :	Double

FRS

Facility Name :	NEW BEDFORD DPW
Facility Address :	281 LIBERTY ST, NEW BEDFORD, MA 02740
County :	BRISTOL

Site Details

Registry ID :	110003502184
FRS Facility URL :	Click here for hyperlink provided by the agency.
Last Date in Agency List :	2024-12-16

Source Description

Source Description :

All generators and treatment, storage, and disposal (TSD) facilities who handle hazardous waste are required to report to the EPA Administrator at least once every two years. The data collected is used to create the National Biennial Resource Conservation and Recovery Act (RCRA) Hazardous Waste Report. This data is processed within the RCRA Information (RCRAInfo) database.
The MA-EPICS is the central repository for all environmental protection data for the State of Massachusetts.

Source Description :

RCRAInfo is EPA's comprehensive information system that supports the Resource Conservation and Recovery Act (RCRA) of 1976 and the Hazardous and Solid Waste Amendments (HSWA) of 1984 through the tracking of events and activities related to facilities that generate, transport, and treat, store, or dispose of hazardous waste. RCRAInfo allows RCRA program staff to track the notification, permit, compliance, and corrective action activities required under RCRA. RCRAInfo also supports generation of the National Hazardous Waste Biennial Report. All generators and treatment, storage, and disposal facilities who handle hazardous waste are required to report to the EPA Administrator at least once every two years to support creation of the Biennial Report.

Map Id: 108
Direction: WSW
Distance: 0.797 mi., 4209 ft.
Elevation: 88 ft.
Relative: Higher

Site Name : NEW BEDFORD DPW | CITY OF NEW BEDFORD DPW | CITY PROPERTY
281 LIBERTY ST | 281 LIBERTY ST BLDG 2
NEW BEDFORD | New Bedford, MA 02740

Database(s) : [BRS, ECHO, ENF - MA, EPA UST, FRS, HWG - MA, LUST - MA, MANIFEST EPA, RCRA VSQG, RELEASE - MA, SHWS - MA, UST - MA] ***(cont.)***

Envirosite ID: 2701199
EPA ID: MAR000501155

FRS ***(cont.)***

FRS Environmental Interest
Source and System ID : MA-EPICS - 127601
RCRAINFO - MAR000501155

HWG - MA

Facility Name : NEW BEDFORD DPW
Facility Address : 281 LIBERTY ST, NEW BEDFORD, MA 02740

EPA ID : MAR000501155
2nd Name : N/R
Phone : N/R
RCRA Generator Status : VSQG
State Generator Status : LQG-MA
Last Date in Agency List : 2025-03-18

LUST - MA

Facility Name : CITY PROPERTY
Facility Address : 281 LIBERTY STREET, NEW BEDFORD, 027400000

Incident Information
Notification Date : 2017-09-20
Release Tracking Number : 4-0026864
Category : 120 DY
OFC Town : NEW BEDFORD
Current Status : Permanent Solution with No Conditions
Current Date : 2023-09-20
Phase : Phase report not required or not submitted.
OHM : Hazardous Material
Agency Link : Click here for hyperlink provided by the agency.
Last Date in Agency List : 2024-11-18

Source Details
Source : UST
USTOTHER

Location Details
Location : N/R

Chemicals
Chemical : 2-METHYLNAPHTHALENE
Amount : 8.14 MG/KG

Map Id: 108
Direction: WSW
Distance: 0.797 mi., 4209 ft.
Elevation: 88 ft.
Relative: Higher

Site Name : NEW BEDFORD DPW | CITY OF NEW BEDFORD DPW | CITY PROPERTY
281 LIBERTY ST | 281 LIBERTY ST BLDG 2
NEW BEDFORD | New Bedford, MA 02740

Database(s) : [BRS, ECHO, ENF - MA, EPA UST, FRS, HWG - MA, LUST - MA, MANIFEST EPA, RCRA VSQG, RELEASE - MA, SHWS - MA, UST - MA] ***(cont.)***

Envirosite ID: 2701199
EPA ID: MAR000501155

LUST - MA ***(cont.)***

Chemical :	C9-C10 AROMATICS
Amount :	377 MG/KG
Chemical :	C5-C8 ALIPHATICS
Amount :	2560 MG/KG

MANIFEST EPA

Manifest Details

Details for this site have been truncated due to the large number of available details for this site within this dataset. For the complete details for this site, contact your Envirosite account representative for a complimentary site report containing all of the details available.

Manifest Number :	009232550SKS
Shipped Date :	2024-06-18
Updated Date :	2024-07-08
Received Date :	2024-06-18
Status :	Signed
Generator ID :	MAR000501155
Generator Name :	CITY OF NEW BEDFORD PUBLIC WKS
Generator Address :	281 LIBERTY ST, NEW BEDFORD, MA 02740
Generator Mailing :	281 LIBERTY STREET, NEW BEDFORD, MA 02740
Generator Contact :	CITY OF NEW BEDFORD PUBLIC WKS
Destination ID :	RID084802842
Destination Name :	SAFETY-KLEEN SYSTEMS, INC.
Destination Mailing :	167 MILL STREET, CRANSTON, RI 02905
Destination Address :	167 MILL STREET, CRANSTON, RI 02905
Destination Contact :	N/R
Submission Type :	DataImage5Copy
Origin Type :	Service
Manifest Residue :	N
Rejection :	N
Last Date in Agency List :	2024-12-03

Waste Details

Waste Line Number :	1
Is DOT Hazardous :	Y
DOT ID Number :	NA1993
DOT Information :	NA1993, WASTE NA1993 WASTE COMBUSTIBLE LIQUID, N.O.S. (PETROLEUM NAPHTHA) PGIII DOT-SP11606 (D039)(ERG#128), COMBUSTIBLE LIQUID, PG III
Non Waste Description :	N/R
Quantity :	5 Gallons
Quantity Tons, Acute, Non-Acute :	0.02085, 0, 0.02085
Quantity Kg, Acute, Non-Acute :	0, 18.9115755
Quantity Tons, Haz, Non-Haz :	0.02085, 0

Map Id: 108
Direction: WSW
Distance: 0.797 mi., 4209 ft.
Elevation: 88 ft.
Relative: Higher

Site Name : NEW BEDFORD DPW | CITY OF NEW BEDFORD DPW | CITY PROPERTY
281 LIBERTY ST | 281 LIBERTY ST BLDG 2
NEW BEDFORD | New Bedford, MA 02740

Database(s) : [BRS, ECHO, ENF - MA, EPA UST, FRS, HWG - MA, LUST - MA, MANIFEST EPA, RCRA VSQG, RELEASE - MA, SHWS - MA, UST - MA] ***(cont.)***

Envirosite ID: 2701199
EPA ID: MAR000501155

MANIFEST EPA ***(cont.)***

Quantity Kg, Haz, Non-Haz :	18.9115755, 0
Management Method :	H141 - STORAGE, BULKING AND/OR TRANSFER OFF SITE
Is EPA Waste :	Y
Federal Code :	D039
State Code :	N/R

Manifest Details

Manifest Number :	009232551SKS
Shipped Date :	2024-06-18
Updated Date :	2024-07-08
Received Date :	2024-06-18
Status :	Signed
Generator ID :	MAR000501155
Generator Name :	CITY OF NEW BEDFORD POLICE GARAGE
Generator Address :	281 LIBERTY ST BLDG 2, NEW BEDFORD, MA 02740
Generator Mailing :	281 LIBERTY ST BLDG 2, NEW BEDFORD, MA 02740
Generator Contact :	CITY OF NEW BEDFORD POLICE GARAGE
Destination ID :	RID084802842
Destination Name :	SAFETY-KLEEN SYSTEMS, INC.
Destination Mailing :	167 MILL STREET, CRANSTON, RI 02905
Destination Address :	167 MILL STREET, CRANSTON, RI 02905
Destination Contact :	N/R
Submission Type :	DataImage5Copy
Origin Type :	Service
Manifest Residue :	N
Rejection :	N
Last Date in Agency List :	2024-12-03

Waste Details

Waste Line Number :	1
Is DOT Hazardous :	Y
DOT ID Number :	NA1993
DOT Information :	NA1993, WASTE NA1993 WASTE COMBUSTIBLE LIQUID, N.O.S. (PETROLEUM NAPHTHA)PGIII DOT-SP11606 (D039)(ERG#128), COMBUSTIBLE LIQUID, PG III
Non Waste Description :	N/R
Quantity :	5 Gallons
Quantity Tons, Acute, Non-Acute :	0.02085, 0, 0.02085
Quantity Kg, Acute, Non-Acute :	0, 18.9115755
Quantity Tons, Haz, Non-Haz :	0.02085, 0
Quantity Kg, Haz, Non-Haz :	18.9115755, 0
Management Method :	H141 - STORAGE, BULKING AND/OR TRANSFER OFF SITE
Is EPA Waste :	Y
Federal Code :	D039
State Code :	N/R

Map Id: 108
Direction: WSW
Distance: 0.797 mi., 4209 ft.
Elevation: 88 ft.
Relative: Higher

Site Name : NEW BEDFORD DPW | CITY OF NEW BEDFORD DPW | CITY PROPERTY
281 LIBERTY ST | 281 LIBERTY ST BLDG 2
NEW BEDFORD | New Bedford, MA 02740

Database(s) : [BRS, ECHO, ENF - MA, EPA UST, FRS, HWG - MA, LUST - MA, MANIFEST EPA, RCRA VSQG, RELEASE - MA, SHWS - MA, UST - MA] ***(cont.)***

Envirosite ID: 2701199
EPA ID: MAR000501155

MANIFEST EPA ***(cont.)***

Manifest Details

Manifest Number :	009159991SKS
Shipped Date :	2024-05-23
Updated Date :	2024-06-13
Received Date :	2024-05-24
Status :	Signed
Generator ID :	MAR000501155
Generator Name :	NEW BEDFORD CITY OF
Generator Address :	281 LIBERTY STREET, NEW BEDFORD, MA 02740
Generator Mailing :	281 LIBERTY STREET, NEW BEDFORD, MA 02740
Generator Contact :	NEW BEDFORD CITY OF
Destination ID :	MAD082303777
Destination Name :	CYN OIL CORPORATION
Destination Mailing :	1771 WASHINGTON ST, STOUGHTON, MA 02072
Destination Address :	1771 WASHINGTON ST, STOUGHTON, MA 02072
Destination Contact :	N/R
Submission Type :	DataImage5Copy
Origin Type :	Service
Manifest Residue :	N
Rejection :	N
Last Date in Agency List :	2024-12-03

Waste Details

Waste Line Number :	N/R
Is DOT Hazardous :	N/R
DOT ID Number :	N/R
DOT Information :	N/R
Non Waste Description :	N/R
Quantity :	N/R N/R
Quantity Tons, Acute, Non-Acute :	N/R, N/R, N/R
Quantity Kg, Acute, Non-Acute :	N/R, N/R
Quantity Tons, Haz, Non-Haz :	N/R, N/R
Quantity Kg, Haz, Non-Haz :	N/R, N/R
Management Method :	N/R - N/R
Is EPA Waste :	N/R
Federal Code :	N/R
State Code :	N/R

Manifest Details

Manifest Number :	009174308SKS
Shipped Date :	2024-04-18
Updated Date :	2024-05-08
Received Date :	2024-04-19
Status :	Signed
Generator ID :	MAR000501155
Generator Name :	CITY OF NEW BEDFORD PUBLIC WKS
Generator Address :	281 LIBERTY ST, NEW BEDFORD, MA 02740
Generator Mailing :	281 LIBERTY STREET, NEW BEDFORD, MA 02740
Generator Contact :	CITY OF NEW BEDFORD PUBLIC WKS

Map Id: 108
Direction: WSW
Distance: 0.797 mi., 4209 ft.
Elevation: 88 ft.
Relative: Higher

Site Name : NEW BEDFORD DPW | CITY OF NEW BEDFORD DPW | CITY PROPERTY
281 LIBERTY ST | 281 LIBERTY ST BLDG 2
NEW BEDFORD | New Bedford, MA 02740

Database(s) : [BRS, ECHO, ENF - MA, EPA UST, FRS, HWG - MA, LUST - MA, MANIFEST EPA, RCRA VSQG, RELEASE - MA, SHWS - MA, UST - MA] ***(cont.)***

Envirosite ID: 2701199
EPA ID: MAR000501155

MANIFEST EPA ***(cont.)***

Destination ID :	MAD082303777
Destination Name :	CYN OIL CORPORATION
Destination Mailing :	1771 WASHINGTON ST, STOUGHTON, MA 02072
Destination Address :	1771 WASHINGTON ST, STOUGHTON, MA 02072
Destination Contact :	N/R
Submission Type :	DataImage5Copy
Origin Type :	Service
Manifest Residue :	N
Rejection :	N
Last Date in Agency List :	2024-12-03

Waste Details

Waste Line Number :	N/R
Is DOT Hazardous :	N/R
DOT ID Number :	N/R
DOT Information :	N/R
Non Waste Description :	N/R
Quantity :	N/R N/R
Quantity Tons, Acute, Non-Acute :	N/R, N/R, N/R
Quantity Kg, Acute, Non-Acute :	N/R, N/R
Quantity Tons, Haz, Non-Haz :	N/R, N/R
Quantity Kg, Haz, Non-Haz :	N/R, N/R
Management Method :	N/R - N/R
Is EPA Waste :	N/R
Federal Code :	N/R
State Code :	N/R

Manifest Details

Manifest Number :	008960947SKS
Shipped Date :	2024-04-09
Updated Date :	2024-05-01
Received Date :	2024-04-09
Status :	Signed
Generator ID :	MAR000501155
Generator Name :	City Of New Bedford Public Wks
Generator Address :	281 Liberty St, NEW BEDFORD, MA 02740
Generator Mailing :	281 Liberty Street, NEW Bedford, MA 02740
Generator Contact :	City Of New Bedford Public Wks
Destination ID :	RID084802842
Destination Name :	Safety-Kleen Systems, Inc.
Destination Mailing :	167 Mill Street, Cranston, RI 02905
Destination Address :	167 Mill Street, Cranston, RI 02905
Destination Contact :	N/R
Submission Type :	DataImage5Copy
Origin Type :	Service
Manifest Residue :	N
Rejection :	N
Last Date in Agency List :	2024-12-03

Map Id: 108
Direction: WSW
Distance: 0.797 mi., 4209 ft.
Elevation: 88 ft.
Relative: Higher

Site Name : NEW BEDFORD DPW | CITY OF NEW BEDFORD DPW | CITY PROPERTY
281 LIBERTY ST | 281 LIBERTY ST BLDG 2
NEW BEDFORD | New Bedford, MA 02740

Database(s) : [BRS, ECHO, ENF - MA, EPA UST, FRS, HWG - MA, LUST - MA, MANIFEST EPA, RCRA VSQG, RELEASE - MA, SHWS - MA, UST - MA] ***(cont.)***

Envirosite ID: 2701199
EPA ID: MAR000501155

MANIFEST EPA ***(cont.)***

Waste Details

Waste Line Number :	1
Is DOT Hazardous :	Y
DOT ID Number :	NA1993
DOT Information :	NA1993, WASTE NA1993 WASTE COMBUSTIBLE LIQUID, N.O.S. (PETROLEUM NAPHTHA) PGIII DOT-SP11606 (D039)(ERG#128), COMBUSTIBLE LIQUID, PG III
Non Waste Description :	N/R
Quantity :	5 Gallons
Quantity Tons, Acute, Non-Acute :	0.020850709, 0, 0.020850709
Quantity Kg, Acute, Non-Acute :	0, 18.912218
Quantity Tons, Haz, Non-Haz :	0.020850709,
Quantity Kg, Haz, Non-Haz :	18.912218,
Management Method :	H141 - STORAGE, BULKING AND/OR TRANSFER OFF SITE
Is EPA Waste :	Y
Federal Code :	D039
State Code :	N/R

RCRA VSQG

Facility Name :	NEW BEDFORD DPW
Facility Address :	281 LIBERTY ST, NEW BEDFORD, MA 02740
County :	BRISTOL
Date Form Received by Agency :	2006-07-05
EPA ID :	MAR000501155
Mailing Address :	294 LIBERTY ST, NEW BEDFORD, MA 02740-0000
Contact :	LAWRENCE WORDEN
Contact Address :	294 LIBERTY ST, NEW BEDFORD, MA 02740-0000
Contact Country :	US
Contact Telephone :	508-979-1520
Contact Email :	N/R
EPA Region :	01
Land Type :	Municipal
Source Type :	Notification
Classification :	Very Small Quantity Generator

Description :

Handlers that generate 100 kilograms or less of hazardous waste per calendar month, and accumulate 1000 kg or less of hazardous waste at any time; or generate one kilogram or less of acutely hazardous waste per calendar month, and accumulate at any time: 1 kg or less of acutely hazardous waste; or 100 kg or less of any residue or contaminated soil, waste or other debris resulting from the cleanup of a spill, into or on any land or water, of acutely hazardous waste;or generate 100 kg or less of any residue or contaminated soil, waste or other debris resulting from the cleanup of a spill, into or on any land or water, of acutely hazardous waste during any calendar month, and accumulate at any time: 1 kg or less of acutely hazardous waste; or 100 kg or less of any residue or contaminated soil, waste or other debris resulting from the cleanup of a spill, into or on any land or water, of acutely hazardous waste.

Map Id: 108
Direction: WSW
Distance: 0.797 mi., 4209 ft.
Elevation: 88 ft.
Relative: Higher

Site Name : NEW BEDFORD DPW | CITY OF NEW BEDFORD DPW | CITY PROPERTY
281 LIBERTY ST | 281 LIBERTY ST BLDG 2
NEW BEDFORD | New Bedford, MA 02740

Database(s) : [BRS, ECHO, ENF - MA, EPA UST, FRS, HWG - MA, LUST - MA, MANIFEST EPA, RCRA VSQG, RELEASE - MA, SHWS - MA, UST - MA] ***(cont.)***

Envirosite ID: 2701199
EPA ID: MAR000501155

RCRA VSQG ***(cont.)***

Last Date in Agency List : 2024-12-17

Owner/Operator Summary

Owner/Operator Name :	CITY OF NEW BEDFORD
Owner/Operator Address :	294 LIBERTY ST, NEW BEDFORD, MA 02740-0000
Owner/Operator Country :	US
Owner/Operator Telephone :	N/R
Owner/Operator Email :	N/R
Owner/Operator Fax :	N/R
Legal Status :	Municipal
Owner/Operator Type :	Owner
Owner/Operator Start Date :	1990-10-20
Owner/Operator End Date :	N/R

Owner/Operator Name :	CITY OF NEW BEDFORD
Owner/Operator Address :	294 LIBERTY ST, NEW BEDFORD, MA 02740-0000
Owner/Operator Country :	US
Owner/Operator Telephone :	N/R
Owner/Operator Email :	N/R
Owner/Operator Fax :	N/R
Legal Status :	Municipal
Owner/Operator Type :	Operator
Owner/Operator Start Date :	1990-10-20
Owner/Operator End Date :	N/R

Handler Activities Summary

U.S. Importer of Hazardous Waste :	N
Mixed Waste (Haz. and Radioactive) :	N
Recycler of Hazardous Waste :	N
Transporter of Hazardous Waste :	N
Treater, Storer or Disposer of HW :	N
Underground Injection Activity :	N
On-site Burner Exemption :	N
Furnace Exemption :	N
Used Oil Fuel Burner :	N
Used Oil Processor :	N
Used Oil Refiner :	N
Used Oil Fuel Marketer to Burner :	N
Used Oil Specification Marketer :	N
Used Oil Transfer Facility :	N
Used Oil Transporter :	N

Historical Generators

Date Form Received by Agency :	2004-04-15
Facility Name :	NEW BEDFORD DPW

Map Id: 108
Direction: WSW
Distance: 0.797 mi., 4209 ft.
Elevation: 88 ft.
Relative: Higher

Site Name : NEW BEDFORD DPW | CITY OF NEW BEDFORD DPW | CITY PROPERTY
281 LIBERTY ST | 281 LIBERTY ST BLDG 2
NEW BEDFORD | New Bedford, MA 02740

Database(s) : [BRS, ECHO, ENF - MA, EPA UST, FRS, HWG - MA, LUST - MA, MANIFEST EPA, RCRA VSQG, RELEASE - MA, SHWS - MA, UST - MA] ***(cont.)***

Envirosite ID: 2701199
EPA ID: MAR000501155

RCRA VSQG ***(cont.)***

Classification : Large Quantity Generator

Date Form Received by Agency : 2004-04-14
Facility Name : CITY OF NEW BEDFORD DPW
Classification : Small Quantity Generator

Date Form Received by Agency : 2000-12-15
Facility Name : NEW BEDFORD DPW
Classification : Large Quantity Generator

Hazardous Waste Summary
Waste Code / Name : D001 - IGNITABLE WASTE
D018 - BENZENE
Waste Code / Name : F003 - THE FOLLOWING SPENT NONHALOGENATED SOLVENTS: XYLENE, ACETONE, ETHYL ACETATE, ETHYL BENZENE, ETHYL ETHER, METHYL ISOBUTYL KETONE, N-BUTYL ALCOHOL, CYCLOHEXANONE, AND METHANOL; ALL SPENT SOLVENT MIXTURES/BLENDS CONTAINING, BEFORE USE, ONLY THE ABOVE SPENT NONHALOGENATED SOLVENTS; AND ALL SPENT SOLVENT MIXTURES/BLENDS CONTAINING, BEFORE USE, ONE OR MORE OF THE ABOVE NONHALOGENATED SOLVENTS, AND A TOTAL OF TEN PERCENT OR MORE (BY VOLUME) OF ONE OR MORE OF THOSE SOLVENTS LISTED IN F001, F002, F004, AND F005; AND STILL BOTTOMS FROM THE RECOVERY OF THESE SPENT SOLVENTS AND SPENT SOLVENT MIXTURES.
F005 - THE FOLLOWING SPENT NONHALOGENATED SOLVENTS: TOLUENE, METHYL ETHYL KETONE, CARBON DISULFIDE, ISOBUTANOL, PYRIDINE, BENZENE, 2-ETHOXYETHANOL, AND 2-NITROPROPANE; ALL SPENT SOLVENT MIXTURES/BLENDS CONTAINING, BEFORE USE, A TOTAL OF TEN PERCENT OR MORE (BY VOLUME) OF ONE OR MORE OF THE ABOVE NONHALOGENATED SOLVENTS OR THOSE SOLVENTS LISTED IN F001, F002, OR F004; AND STILL BOTTOMS FROM THE RECOVERY OF THESE SPENT SOLVENTS AND SPENT SOLVENT MIXTURES.
MA01 - WASTE OIL
MA95 - UNIVERSAL WASTE

Notices of Violations Summary
Date of Violation : 2006-05-19
Date Achieved Compliance : 2006-05-19
Regulation Violated : Y
Area of Violation : Generators - Pre-transport
Enforcement Action : WRITTEN INFORMAL
Enforcement Action Date : 2006-03-15
Enf. Disposition Status : N/R
Enf. Disp. Status Date : N/R
Violation Lead Agency : State
Enforcement Lead Agency : State

Map Id: 108
Direction: WSW
Distance: 0.797 mi., 4209 ft.
Elevation: 88 ft.
Relative: Higher

Site Name : NEW BEDFORD DPW | CITY OF NEW BEDFORD DPW | CITY PROPERTY
281 LIBERTY ST | 281 LIBERTY ST BLDG 2
NEW BEDFORD | New Bedford, MA 02740

Database(s) : [BRS, ECHO, ENF - MA, EPA UST, FRS, HWG - MA, LUST - MA, MANIFEST EPA, RCRA VSQG, RELEASE - MA, SHWS - MA, UST - MA] ***(cont.)***

Envirosite ID: 2701199
EPA ID: MAR000501155

RCRA VSQG ***(cont.)***

Proposed Penalty Amount :	N/R
Final Penalty Amount :	N/R
Paid Penalty Amount :	N/R

Date of Violation :	2006-05-19
Date Achieved Compliance :	2006-05-19
Regulation Violated :	Y
Area of Violation :	Generators - Manifest
Enforcement Action :	WRITTEN INFORMAL
Enforcement Action Date :	2006-03-15
Enf. Disposition Status :	N/R
Enf. Disp. Status Date :	N/R
Violation Lead Agency :	State
Enforcement Lead Agency :	State
Proposed Penalty Amount :	N/R
Final Penalty Amount :	N/R
Paid Penalty Amount :	N/R

Date of Violation :	2006-04-03
Date Achieved Compliance :	2006-08-02
Regulation Violated :	Y
Area of Violation :	Generators - Records/Reporting
Enforcement Action :	WRITTEN INFORMAL
Enforcement Action Date :	2006-06-08
Enf. Disposition Status :	N/R
Enf. Disp. Status Date :	N/R
Violation Lead Agency :	State
Enforcement Lead Agency :	State
Proposed Penalty Amount :	N/R
Final Penalty Amount :	N/R
Paid Penalty Amount :	N/R

Evaluation Action Summary

Evaluation Date :	2006-05-19
Evaluation :	COMPLIANCE EVALUATION INSPECTION
Area of Violation :	Generators - Pre-transport
Date Achieved Compliance :	2006-05-19
Evaluation Lead Agency :	State

Evaluation Date :	2006-05-19
Evaluation :	COMPLIANCE EVALUATION INSPECTION
Area of Violation :	Generators - Manifest
Date Achieved Compliance :	2006-05-19
Evaluation Lead Agency :	State

Map Id: 108
Direction: WSW
Distance: 0.797 mi., 4209 ft.
Elevation: 88 ft.
Relative: Higher

Site Name : NEW BEDFORD DPW | CITY OF NEW BEDFORD DPW | CITY PROPERTY
281 LIBERTY ST | 281 LIBERTY ST BLDG 2
NEW BEDFORD | New Bedford, MA 02740

Database(s) : [BRS, ECHO, ENF - MA, EPA UST, FRS, HWG - MA, LUST - MA, MANIFEST EPA, RCRA VSQG, RELEASE - MA, SHWS - MA, UST - MA] ***(cont.)***

Envirosite ID: 2701199
EPA ID: MAR000501155

RCRA VSQG ***(cont.)***

Evaluation Date :	2006-04-03
Evaluation :	NON-FINANCIAL RECORD REVIEW
Area of Violation :	Generators - Records/Reporting
Date Achieved Compliance :	2006-08-02
Evaluation Lead Agency :	State

RELEASE - MA

Facility Name :	CITY PROPERTY
Facility Address :	281 LIBERTY STREET, NEW BEDFORD, 027400000

Incident Summary

Release Tracking Number :	4-0026864
Notification Date :	2017-09-20
Category :	120 DY
OFC Town :	NEW BEDFORD
Current Status :	Permanent Solution with No Conditions
Current Date :	2023-09-20
Phase :	Phase report not required or not submitted.
OHM :	Hazardous Material
Agency Link :	Click here for hyperlink provided by the agency.
Last Date in Agency List :	2024-11-18

Source Details

Source :	UST USTOTHER UNKNOWN

Location Details

Location :	N/R

Chemicals

Chemical :	2-METHYLNAPHTHALENE
Amount :	8.14 MG/KG
Chemical :	C9-C10 AROMATICS
Amount :	377 MG/KG
Chemical :	C5-C8 ALIPHATICS
Amount :	2560 MG/KG

Map Id: 108
Direction: WSW
Distance: 0.797 mi., 4209 ft.
Elevation: 88 ft.
Relative: Higher

Site Name : NEW BEDFORD DPW | CITY OF NEW BEDFORD DPW | CITY PROPERTY
281 LIBERTY ST | 281 LIBERTY ST BLDG 2
NEW BEDFORD | New Bedford, MA 02740

Database(s) : [BRS, ECHO, ENF - MA, EPA UST, FRS, HWG - MA, LUST - MA, MANIFEST EPA, RCRA VSQG, RELEASE - MA, SHWS - MA, UST - MA] ***(cont.)***

Envirosite ID: 2701199
EPA ID: MAR000501155

SHWS - MA

Facility Name :	CITY PROPERTY
Facility Address :	281 LIBERTY STREET, NEW BEDFORD, 027400000

Incident Summary

Release Tracking Number :	4-0026864
Notification Date :	2017-09-20
Category :	120 DY
OFC Town :	NEW BEDFORD
Current Status :	Permanent Solution with No Conditions
Current Date :	2023-09-20
Phase :	Phase report not required or not submitted.
OHM :	Hazardous Material
Agency Link :	Click here for hyperlink provided by the agency.
Last Date in Agency List :	2024-11-18

Source Details

Source :	UST USTOTHER UNKNOWN

Response Action Information

Details for this site have been truncated due to the large number of available details for this site within this dataset. For the complete details for this site, contact your Envirosite account representative for a complimentary site report containing all of the details available.

Response Action Type :	RAM Release Abatement Measure
Status :	TSAUD Level I - Technical Screen Audit
Submittal Date :	2018-08-31

Response Action Type :	PHSIII Phase 3
Status :	CSRCVD Completion Statement Received
Submittal Date :	2022-10-25

Response Action Type :	RAO Response Action Outcome - RAO
Status :	TSAUD Level I - Technical Screen Audit
Submittal Date :	2023-11-17

Response Action Type :	RAM Release Abatement Measure
Status :	STRCVD Status or Interim Report Received
Submittal Date :	2018-10-26

Map Id: 108
Direction: WSW
Distance: 0.797 mi., 4209 ft.
Elevation: 88 ft.
Relative: Higher

Site Name : NEW BEDFORD DPW | CITY OF NEW BEDFORD DPW | CITY PROPERTY
281 LIBERTY ST | 281 LIBERTY ST BLDG 2
NEW BEDFORD | New Bedford, MA 02740

Database(s) : [BRS, ECHO, ENF - MA, EPA UST, FRS, HWG - MA, LUST - MA, MANIFEST EPA, RCRA VSQG, RELEASE - MA, SHWS - MA, UST - MA] ***(cont.)***

Envirosite ID: 2701199
EPA ID: MAR000501155

SHWS - MA ***(cont.)***

Response Action Type :	TCLASS Tier Classification
Status :	TSAUD Level I - Technical Screen Audit
Submittal Date :	2019-04-09
Response Action Type :	RAM Release Abatement Measure
Status :	CSRCVD Completion Statement Received
Submittal Date :	2019-03-18
Response Action Type :	TCLASS Tier Classification
Status :	TIERII Tier 2 Classification
Submittal Date :	2018-09-19
Response Action Type :	BOL
Status :	RECPT Transmittal or Notification Received
Submittal Date :	2018-12-05
Response Action Type :	RAO Response Action Outcome - RAO
Status :	PSNRCD
Submittal Date :	2023-09-20
Response Action Type :	TCLASS Tier Classification
Status :	RECPT Transmittal or Notification Received
Submittal Date :	2018-09-19
Response Action Type :	RNF Release Notification Form Received
Status :	REPORT Reportable Release or Threat of Release
Submittal Date :	2017-09-20
Response Action Type :	PHASII Phase 2
Status :	CSRCVD Completion Statement Received
Submittal Date :	2021-09-27
Response Action Type :	PHASEI Phase 1
Status :	CSRCVD Completion Statement Received
Submittal Date :	2018-09-19
Response Action Type :	PHASIV Phase 4
Status :	CSRCVD Completion Statement Received
Submittal Date :	2023-10-05
Response Action Type :	PHASIV Phase 4
Status :	PLANWR Written Plan Received

Map Id: 108
Direction: WSW
Distance: 0.797 mi., 4209 ft.
Elevation: 88 ft.
Relative: Higher

Site Name : NEW BEDFORD DPW | CITY OF NEW BEDFORD DPW | CITY PROPERTY
281 LIBERTY ST | 281 LIBERTY ST BLDG 2
NEW BEDFORD | New Bedford, MA 02740

Database(s) : [BRS, ECHO, ENF - MA, EPA UST, FRS, HWG - MA, LUST - MA, MANIFEST EPA, RCRA VSQG, RELEASE - MA, SHWS - MA, UST - MA] ***(cont.)***

Envirosite ID: 2701199
EPA ID: MAR000501155

SHWS - MA ***(cont.)***

Submittal Date : 2022-10-25

Chemicals
Chemical : 2-METHYLNAPHTHALENE
Amount : 8.14 MG/KG

Chemical : C9-C10 AROMATICS
Amount : 377 MG/KG

Chemical : C5-C8 ALIPHATICS
Amount : 2560 MG/KG

UST - MA

Facility Name : CITY OF NEW BEDFORD DPW
Facility Address : 281 LIBERTY ST, NEW BEDFORD, MA 02740

Site Details
Facility ID : 3469
Region : Southeast Regional Office
FMF Number : 127601
Type : Government Entity
Owner Type : Public agency
Phone : (508) 991-6128
Last Date in Agency List : 2024-12-19

Owner Information
Date of Ownership : 2015-05-14
Owner Name : CITY OF NEW BEDFORD
Owner Address : 294 Liberty St. NEW BEDFORD, MA 02740
Contact Name : Michele Paul
Contact Address : 133 William Street New Bedford, MA 02777
Contact Phone : (508) 979-1487
Contact for Correspondence : N/R

Operator Information
Operator Name : CITY OF NEW BEDFORD
Operator Address : 294 Liberty St. NEW BEDFORD, MA 02740
Authorized Contact Name : Michele Paul
Authorized Contact Address : 133 William Street New Bedford, MA 02777
Authorized Contact Phone : (508) 979-1487
Authorized Signatory : N/R

Map Id: 108
Direction: WSW
Distance: 0.797 mi., 4209 ft.
Elevation: 88 ft.
Relative: Higher

Site Name : NEW BEDFORD DPW | CITY OF NEW BEDFORD DPW | CITY PROPERTY
281 LIBERTY ST | 281 LIBERTY ST BLDG 2
NEW BEDFORD | New Bedford, MA 02740

Database(s) : [BRS, ECHO, ENF - MA, EPA UST, FRS, HWG - MA, LUST - MA, MANIFEST EPA, RCRA VSQG, RELEASE - MA, SHWS - MA, UST - MA] ***(cont.)***

Envirosite ID: 2701199
EPA ID: MAR000501155

UST - MA ***(cont.)***

Contact for Correspondence : N/R

Tank Information

Date Installed :	2018-08-22
Status Date :	2018-11-30
Status :	In Use
Tank Number :	9
Compartments :	1
Capacity :	8,000
Contents :	Gasoline
Use :	Motor Vehicle

Date Installed :	2018-08-22
Status Date :	2018-11-30
Status :	In Use
Tank Number :	10
Compartments :	1
Capacity :	8,000
Contents :	Gasoline
Use :	Motor Vehicle

Date Installed :	1998-12-16
Status Date :	N/R
Status :	In Use
Tank Number :	8
Compartments :	1
Capacity :	10,000
Contents :	Diesel
Use :	Motor Vehicle

Date Installed :	1988-05-10
Status Date :	2018-06-21
Status :	Tank Removed
Tank Number :	7
Compartments :	1
Capacity :	8,050
Contents :	Gasoline
Use :	Motor Vehicle

Date Installed :	1988-05-10
Status Date :	2018-06-21
Status :	Tank Removed
Tank Number :	6
Compartments :	1
Capacity :	8,050
Contents :	Gasoline

Map Id: 108
Direction: WSW
Distance: 0.797 mi., 4209 ft.
Elevation: 88 ft.
Relative: Higher

Site Name : NEW BEDFORD DPW | CITY OF NEW BEDFORD DPW | CITY PROPERTY
281 LIBERTY ST | 281 LIBERTY ST BLDG 2
NEW BEDFORD | New Bedford, MA 02740

Database(s) : [BRS, ECHO, ENF - MA, EPA UST, FRS, HWG - MA, LUST - MA, MANIFEST EPA, RCRA VSQG, RELEASE - MA, SHWS - MA, UST - MA] ***(cont.)***

Envirosite ID: 2701199
EPA ID: MAR000501155

UST - MA ***(cont.)***

Use :	Motor Vehicle
Date Installed :	1976-04-28
Status Date :	1999-02-09
Status :	Tank Removed
Tank Number :	3
Compartments :	1
Capacity :	10,000
Contents :	Diesel
Use :	N/R
Date Installed :	1973-04-28
Status Date :	N/R
Status :	Tank Removed
Tank Number :	1
Compartments :	1
Capacity :	8,050
Contents :	Gasoline
Use :	N/R
Date Installed :	1973-04-28
Status Date :	N/R
Status :	Tank Removed
Tank Number :	2
Compartments :	1
Capacity :	8,050
Contents :	Gasoline
Use :	N/R
Date Installed :	1946-04-28
Status Date :	N/R
Status :	Tank Removed
Tank Number :	5
Compartments :	1
Capacity :	3,000
Contents :	Bulk Heating or Fuel Oil (#2,#4,#6)
Use :	N/R
Date Installed :	1946-04-28
Status Date :	N/R
Status :	Tank Removed
Tank Number :	4
Compartments :	1
Capacity :	3,000
Contents :	Bulk Heating or Fuel Oil (#2,#4,#6)
Use :	N/R

Map Id: 108
Direction: WSW
Distance: 0.797 mi., 4209 ft.
Elevation: 88 ft.
Relative: Higher

Site Name : NEW BEDFORD DPW | CITY OF NEW BEDFORD DPW | CITY PROPERTY
281 LIBERTY ST | 281 LIBERTY ST BLDG 2
NEW BEDFORD | New Bedford, MA 02740

Database(s) : [BRS, ECHO, ENF - MA, EPA UST, FRS, HWG - MA, LUST - MA, MANIFEST EPA, RCRA VSQG, RELEASE - MA, SHWS - MA, UST - MA] ***(cont.)***

Envirosite ID: 2701199
EPA ID: MAR000501155

UST - MA ***(cont.)***

21J Information

COC Number :	N/R
Expiration Date :	N/R
Per-Occurrence Coverage :	N/R
Aggregate Coverage :	N/R

Due Dates

Due Date :	2026-10-06
Type :	Compliance Certification
Due Date :	2025-04-06
Type :	Third Party Inspection Report (TPIR) inspection pending

Enforcement Actions

Date Issued :	N/R
Due Date :	N/R
Date Resolved :	N/R
Status :	N/R
Doc Number :	N/R
Type :	N/R
Form Type :	N/R

Dispensers

Owner Number :	3-4
Sump :	Yes
Sump Sensor Continuously Monitored? :	Yes
Owner Number :	1-2
Sump :	Yes
Sump Sensor Continuously Monitored? :	Yes

Map Id: V109
Direction: SSE
Distance: 0.803 mi., 4242 ft.
Elevation: N/R
Relative: N/R

Site Name : New Bedford Whaling National Historical Park
41.635863, -70.923874
MA

Database(s) : [FEDLAND]

Envirosite ID: 43515483
EPA ID: N/R

FEDLAND

Facility Name :	New Bedford Whaling National Historical Park
Facility Address :	MA
Source Date :	2022-01-01
Category :	Fee
Loc Name :	NEBE
Owner Name :	NPS
Local Owner :	NPS
Owner Type :	FED
Manager Type :	FED
Manager Name :	NPS
Local Manager :	NPS
Designation Type :	HCA
Local Designation :	National Historical Park
GIS Acres :	0
Source Protected Area ID :	NEBE
WDPA Site :	0
Public Access :	RA
Access Source :	GAP - Default
GAP Status Date :	2024
GAP Status :	4
GAP Status Source :	GAP - Default
IUCN Category Date :	2024
IUCN Category :	Unassigned
IUCN Category Source :	GAP - Default
Date of Establishment :	1996
Access Date :	2024
Easement Holder :	N/R
Easement Holder Type :	N/R
Comments :	New Bedford Whaling National Historical Park
Last Date in Agency List :	2025-01-23

Map Id: V110
Direction: SSE
Distance: 0.803 mi., 4243 ft.
Elevation: 42 ft.
Relative: Lower

Site Name : COMMERCIAL BUILDING
384 ACUSHNET AVENUE
NEW BEDFORD, MA 02742

Database(s) : [LAST - MA, RELEASE - MA, SHWS - MA]

Envirosite ID: 2693079
EPA ID: N/R

LAST - MA

Facility Name :	COMMERCIAL BUILDING
Facility Address :	384 ACUSHNET AVENUE, NEW BEDFORD, 027420000

Incident Information

Notification Date :	2011-06-08
Release Tracking Number :	4-0023331

Map Id: V110
Direction: SSE
Distance: 0.803 mi., 4243 ft.
Elevation: 42 ft.
Relative: Lower

Site Name : COMMERCIAL BUILDING
384 ACUSHNET AVENUE
NEW BEDFORD, MA 02742

Database(s) : [LAST - MA, RELEASE - MA, SHWS - MA] ***(cont.)***

Envirosite ID: 2693079
EPA ID: N/R

LAST - MA ***(cont.)***

Category : TWO HR
OFC Town : NEW BEDFORD

Current Status : Response Action Outcome - A site/release where a Permanent or Temporary Solution Statement (formerly RAO Statement) was submitted. This statement asserts that response actions were sufficient to achieve a level of no significant risk or at least ensure that all substantial hazards were eliminated.

Current Date : 2013-03-13
Phase : Phase report not required or not submitted.
OHM : Oil
Agency Link : Click here for hyperlink provided by the agency.
Last Date in Agency List : 2024-11-18

Source Details
Source : AST

Location Details
Location : COMMERCIAL

Chemicals
Chemical : #2 FUEL OIL
Amount : 10 GAL

RELEASE - MA

Facility Name : COMMERCIAL BUILDING
Facility Address : 384 ACUSHNET AVENUE, NEW BEDFORD, 027420000

Incident Summary
Release Tracking Number : 4-0023331
Notification Date : 2011-06-08
Category : TWO HR
OFC Town : NEW BEDFORD

Current Status : Response Action Outcome - A site/release where a Permanent or Temporary Solution Statement (formerly RAO Statement) was submitted. This statement asserts that response actions were sufficient to achieve a level of no significant risk or at least ensure that all substantial hazards were eliminated.

Current Date : 2013-03-13
Phase : Phase report not required or not submitted.
OHM : Oil
Agency Link : Click here for hyperlink provided by the agency.
Last Date in Agency List : 2024-11-18

Map Id: V110
Direction: SSE
Distance: 0.803 mi., 4243 ft.
Elevation: 42 ft.
Relative: Lower

Site Name : COMMERCIAL BUILDING
384 ACUSHNET AVENUE
NEW BEDFORD, MA 02742

Database(s) : [LAST - MA, RELEASE - MA, SHWS - MA] ***(cont.)***

Envirosite ID: 2693079
EPA ID: N/R

RELEASE - MA ***(cont.)***

Source Details
Source : AST

Location Details
Location : COMMERCIAL

Chemicals
Chemical : #2 FUEL OIL
Amount : 10 GAL

SHWS - MA

Facility Name : COMMERCIAL BUILDING
Facility Address : 384 ACUSHNET AVENUE, NEW BEDFORD, 027420000

Incident Summary
Release Tracking Number : 4-0023331
Notification Date : 2011-06-08
Category : TWO HR
OFC Town : NEW BEDFORD

Current Status : Response Action Outcome - A site/release where a Permanent or Temporary Solution Statement (formerly RAO Statement) was submitted. This statement asserts that response actions were sufficient to achieve a level of no significant risk or at least ensure that all substantial hazards were eliminated.

Current Date : 2013-03-13
Phase : Phase report not required or not submitted.
OHM : Oil
Agency Link : Click here for hyperlink provided by the agency.
Last Date in Agency List : 2024-11-18

Source Details
Source : AST

Location Details
Location : COMMERCIAL

Response Action Information
Response Action Type : RLFA
Status : FLDD1A
Submittal Date : 2011-08-12

Map Id: V110
Direction: SSE
Distance: 0.803 mi., 4243 ft.
Elevation: 42 ft.
Relative: Lower

Site Name : COMMERCIAL BUILDING
384 ACUSHNET AVENUE
NEW BEDFORD, MA 02742

Database(s) : [LAST - MA, RELEASE - MA, SHWS - MA] ***(cont.)***

Envirosite ID: 2693079
EPA ID: N/R

SHWS - MA ***(cont.)***

Response Action Type : BOL
Status : RECPT Transmittal or Notification Received
Submittal Date : 2011-08-10

Response Action Type : RAO Response Action Outcome - RAO
Status : RAORCD RAO Statement Received
Submittal Date : 2013-03-13

Response Action Type : TCLASS Tier Classification
Status : TIERII Tier 2 Classification
Submittal Date : 2012-06-09

Response Action Type : RLFA
Status : FOLOFF
Submittal Date : 2011-06-24

Response Action Type : NOR
Status : ISSUED
Submittal Date : 2011-06-15

Response Action Type : TCLASS Tier Classification
Status : RECPT Transmittal or Notification Received
Submittal Date : 2012-06-09

Response Action Type : RLFA
Status : FLDRUN
Submittal Date : 2013-10-08

Response Action Type : BOL
Status : SHPFAC
Submittal Date : 2011-10-26

Response Action Type : TCLASS Tier Classification
Status : LEGNOT Legal Notice Published
Submittal Date : 2012-06-21

Response Action Type : RNFE
Status : RECPT Transmittal or Notification Received
Submittal Date : 2011-07-19

Response Action Type : PHASEI Phase 1
Status : CSRCVD Completion Statement Received
Submittal Date : 2012-06-09

Map Id: V110
Direction: SSE
Distance: 0.803 mi., 4243 ft.
Elevation: 42 ft.
Relative: Lower

Site Name : COMMERCIAL BUILDING
384 ACUSHNET AVENUE
NEW BEDFORD, MA 02742

Database(s) : [LAST - MA, RELEASE - MA, SHWS - MA] ***(cont.)***

Envirosite ID: 2693079
EPA ID: N/R

SHWS - MA ***(cont.)***

Response Action Type :	RAO Response Action Outcome - RAO
Status :	TSAUD Level I - Technical Screen Audit
Submittal Date :	2013-04-24

Chemicals

Chemical :	#2 FUEL OIL
Amount :	10 GAL

Map Id: 111
Direction: SW
Distance: 0.806 mi., 4255 ft.
Elevation: 90 ft.
Relative: Higher

Site Name : CAVES PROPERTY | Mr. Robert Chaves
214 NORTH STREET
NEW BEDFORD | New Bedford, MA 02740

Database(s) : [LAST - MA, MANIFEST EPA, RELEASE - MA, SHWS - MA]

Envirosite ID: 54231154
EPA ID: N/R

LAST - MA

Facility Name :	CAVES PROPERTY
Facility Address :	214 NORTH STREET, NEW BEDFORD, 027400000

Incident Information

Notification Date :	2021-11-29
Release Tracking Number :	4-0029107
Category :	TWO HR
OFC Town :	NEW BEDFORD
Current Status :	Permanent Solution with No Conditions
Current Date :	2022-02-22
Phase :	Phase report not required or not submitted.
OHM :	N/R
Agency Link :	Click here for hyperlink provided by the agency.
Last Date in Agency List :	2024-11-18

Source Details

Source :	AST

Location Details

Location :	RESIDNTIAL

Map Id: 111
Direction: SW
Distance: 0.806 mi., 4255 ft.
Elevation: 90 ft.
Relative: Higher

Site Name : CAVES PROPERTY | Mr. Robert Chaves
214 NORTH STREET
NEW BEDFORD | New Bedford, MA 02740

Database(s) : [LAST - MA, MANIFEST EPA, RELEASE - MA, SHWS - MA] ***(cont.)***

Envirosite ID: 54231154
EPA ID: N/R

LAST - MA ***(cont.)***

Chemicals
Chemical : N/R
Amount : N/R

MANIFEST EPA

Manifest Details

Manifest Number :	021043973JJK
Shipped Date :	2022-02-14
Updated Date :	2022-02-22
Received Date :	2022-02-17
Status :	Signed
Generator ID :	MAD089353023
Generator Name :	Mr. Robert Chaves
Generator Address :	214 North Street, New Bedford, MA 02740
Generator Mailing :	214 North Street, New Bedford, MA 02740
Generator Contact :	N/R
Destination ID :	RID040098352
Destination Name :	Northland Environmental, LLC
Destination Mailing :	275 Allens Avenue, Providence, RI 02905
Destination Address :	275 Allens Avenue, Providence, RI 02905
Destination Contact :	N/R
Submission Type :	DataImage5Copy
Origin Type :	Service
Manifest Residue :	N
Rejection :	N
Last Date in Agency List :	2024-12-03

Waste Details

Waste Line Number :	1
Is DOT Hazardous :	N
DOT ID Number :	N/R
DOT Information :	N/R
Non Waste Description :	NON DOT/NON RCRA REGULATED SOLID
Quantity :	400 Pounds
Quantity Tons, Acute, Non-Acute :	0.2, 0, 0.2
Quantity Kg, Acute, Non-Acute :	0, 181.406
Quantity Tons, Haz, Non-Haz :	0, 0.2
Quantity Kg, Haz, Non-Haz :	0, 181.406
Management Method :	H141 - STORAGE, BULKING AND/OR TRANSFER OFF SITE
Is EPA Waste :	N
Federal Code :	N/R
State Code :	MA - MA01, RI - R015

RELEASE - MA

Facility Name :	CAVES PROPERTY
Facility Address :	214 NORTH STREET, NEW BEDFORD, 027400000

Incident Summary

Release Tracking Number :	4-0029107
Notification Date :	2021-11-29

Map Id: 111
Direction: SW
Distance: 0.806 mi., 4255 ft.
Elevation: 90 ft.
Relative: Higher

Site Name : CAVES PROPERTY | Mr. Robert Chaves
214 NORTH STREET
NEW BEDFORD | New Bedford, MA 02740

Database(s) : [LAST - MA, MANIFEST EPA, RELEASE - MA, SHWS - MA] ***(cont.)***

Envirosite ID: 54231154
EPA ID: N/R

RELEASE - MA ***(cont.)***

Category :	TWO HR
OFC Town :	NEW BEDFORD
Current Status :	Permanent Solution with No Conditions
Current Date :	2022-02-22
Phase :	Phase report not required or not submitted.
OHM :	N/R
Agency Link :	Click here for hyperlink provided by the agency.
Last Date in Agency List :	2024-11-18

Source Details

Source :	LOOSE BOIL AST LINE

Location Details

Location :	RESIDNTIAL

Chemicals

Chemical :	N/R
Amount :	N/R

SHWS - MA

Facility Name :	CAVES PROPERTY
Facility Address :	214 NORTH STREET, NEW BEDFORD, 027400000

Incident Summary

Release Tracking Number :	4-0029107
Notification Date :	2021-11-29
Category :	TWO HR
OFC Town :	NEW BEDFORD
Current Status :	Permanent Solution with No Conditions
Current Date :	2022-02-22
Phase :	Phase report not required or not submitted.
OHM :	N/R
Agency Link :	Click here for hyperlink provided by the agency.
Last Date in Agency List :	2024-11-18

Source Details

Source :	LOOSE BOIL AST LINE

Map Id: 111
Direction: SW
Distance: 0.806 mi., 4255 ft.
Elevation: 90 ft.
Relative: Higher

Site Name : CAVES PROPERTY | Mr. Robert Chaves
214 NORTH STREET
NEW BEDFORD | New Bedford, MA 02740

Database(s) : [LAST - MA, MANIFEST EPA, RELEASE - MA, SHWS - MA] ***(cont.)***

Envirosite ID: 54231154
EPA ID: N/R

SHWS - MA ***(cont.)***

Location Details
Location : RESIDNTIAL

Response Action Information
Response Action Type : NOR
Status : FLDISS
Submittal Date : 2021-11-29

Response Action Type : BOL
Status : SHPFAC
Submittal Date : 2022-02-18

Response Action Type : NOR
Status : ISSUED
Submittal Date : 2022-01-14

Response Action Type : RNFE
Status : RECPT Transmittal or Notification Received
Submittal Date : 2022-01-25

Response Action Type : RAO Response Action Outcome - RAO
Status : TSAUD Level I - Technical Screen Audit
Submittal Date : 2022-03-07

Response Action Type : RAO Response Action Outcome - RAO
Status : PSNRCD
Submittal Date : 2022-02-22

Response Action Type : RLFA
Status : FLDD1U
Submittal Date : 2021-11-29

Response Action Type : BOL
Status : RECPT Transmittal or Notification Received
Submittal Date : 2021-12-20

Chemicals
Chemical : N/R
Amount : N/R

Map Id: W112
Direction: NE
Distance: 0.811 mi., 4283 ft.
Elevation: 11 ft.
Relative: Lower

Site Name : 7 ELEVEN 33232 | SHELL STATION | NO LOCATION AID
45 COGGESHALL ST
NEW BEDFORD, MA

Database(s) : [AUL - MA, ECHO, ENF - MA, EPA LUST, EPA UST, FRS, HIST RELEASE - MA, HIST SPILLS 2 - MA, HWG - MA, LUST - MA, RCRA VSQG, RELEASE - MA, SHWS - MA, UST - MA]

Envirosite ID: 2666917
EPA ID: N/R

AUL - MA

Facility Name :	NO LOCATION AID
Facility Address :	45 COGGESHALL ST, NEW BEDFORD

Incident Summary

Release Tracking Number :	4-0017478
Notification Date :	2002-11-13
Category :	120 DY
OFC Town :	NEW BEDFORD
Current Status :	TIERII
Current Date :	2003-11-21
Phase :	Phase report not required or not submitted.
OHM :	Hazardous Material
Agency Link :	Click here for hyperlink provided by the agency.
Last Date in Agency List :	2024-11-18

Source Details

Source :	N/R

Location Details

Location :	N/R

Response Action Information

Response Action Type :	AUL Activity and Use Limitation
Status :	LEGNOT Legal Notice Published
Submittal Date :	2017-12-22
Response Action Outcome Class :	N/R
Response Action Type :	AUL Activity and Use Limitation
Status :	SNAUDI Level II - Audit Inspection
Submittal Date :	2017-08-22
Response Action Outcome Class :	N/R
Response Action Type :	AUL Activity and Use Limitation
Status :	TSAUD Level I - Technical Screen Audit
Submittal Date :	2018-03-30
Response Action Outcome Class :	N/R
Response Action Type :	AUL Activity and Use Limitation
Status :	AMEND Amendment Received or Issued (NON)
Submittal Date :	2017-12-08

Map Id: W112
Direction: NE
Distance: 0.811 mi., 4283 ft.
Elevation: 11 ft.
Relative: Lower

Site Name : 7 ELEVEN 33232 | SHELL STATION | NO LOCATION AID
45 COGGESHALL ST
NEW BEDFORD, MA

Database(s) : [AUL - MA, ECHO, ENF - MA, EPA LUST, EPA UST, FRS, HIST RELEASE - MA, HIST SPILLS 2 - MA, HWG - MA, LUST - MA, RCRA VSQG, RELEASE - MA, SHWS - MA, UST - MA] ***(cont.)***

Envirosite ID: 2666917
EPA ID: N/R

AUL - MA ***(cont.)***

Response Action Outcome Class :	N/R
Response Action Type :	AUL Activity and Use Limitation
Status :	TSAUD Level I - Technical Screen Audit
Submittal Date :	2011-10-12
Response Action Outcome Class :	N/R
Response Action Type :	AUL Activity and Use Limitation
Status :	RECPT Transmittal or Notification Received
Submittal Date :	2011-01-12
Response Action Outcome Class :	N/R
Response Action Type :	AUL Activity and Use Limitation
Status :	LEGNOT Legal Notice Published
Submittal Date :	2011-01-24
Response Action Outcome Class :	N/R

ECHO

Facility Name :	7 ELEVEN
Facility Address :	45 COGGESHALL RD, NEW BEDFORD, MA 02746
County :	BRISTOL
Last Inspection Date :	2007-06-07
Registry ID :	110017619415
FIPS Code :	25005
EPA Region :	01
Inspection Count :	0
Last Inspection Days :	6359
Informal Count :	0
Last Informal Action Date :	N/R
Formal Action Count :	0
Last Formal Action Date :	N/R
Total Penalties :	0
Penalty Count :	N/R
Last Penalty Date :	N/R
Last Penalty Amount :	N/R
QTRS IN NC :	0
Programs IN SNC :	0
Current Compliance Status :	No Violation Identified
Three-Year Compliance Status :	_____
Collection Method :	ADDRESS MATCHING-HOUSE NUMBER
Reference Point :	ENTRANCE POINT OF A FACILITY OR STATION
Accuracy Meters :	50

Map Id: W112
Direction: NE
Distance: 0.811 mi., 4283 ft.
Elevation: 11 ft.
Relative: Lower

Site Name : 7 ELEVEN 33232 | SHELL STATION | NO LOCATION AID
45 COGGESHALL ST
NEW BEDFORD, MA

Database(s) : [AUL - MA, ECHO, ENF - MA, EPA LUST, EPA UST, FRS, HIST RELEASE - MA, HIST SPILLS 2 - MA, HWG - MA, LUST - MA, RCRA VSQG, RELEASE - MA, SHWS - MA, UST - MA] ***(cont.)***

Envirosite ID: 2666917
EPA ID: N/R

ECHO ***(cont.)***

Derived Tribes :	Mashpee Wampanoag Tribe - 17 mile(s), Wampanoag Tribe of Gay Head (Aquinnah) - 22 mile(s)
Derived HUC :	01090002
Derived WBD :	010900020401
Derived STCTY FIPS :	25005
Derived Zip :	02746
Derived CD113 :	N/R
Derived CB2010 :	250056512001001
MYRTK Universe :	NNN
NPDES IDs :	N/R
CWA Permit Types :	N/R
CWA Compliance Tracking :	N/R
CWA NAICS :	N/R
CWA SICS :	N/R
CWA Inspection Count :	N/R
CWA Last Inspection Days :	N/R
CWA Informal Count :	N/R
CWA Formal Action Count :	N/R
CWA Last Formal Action Date :	N/R
CWA Penalties :	N/R
CWA Last Penalty Date :	N/R
CWA Last Penalty Amount :	N/R
CWA Quarters IN NC :	N/R
CWA Current Compliance Status :	N/R
CWA Current SNC Flag :	N
CWA 13 Quarters Compliance Status :	N/R
CWA 13 Quarters Effluent Exceedances:	N/R
CWA Three-Year QNCR Codes :	N/R
DFR URL :	Click here for hyperlink provided by the agency.
Facility SIC :	N/R
Facility NAICS :	44711 - Gasoline Stations with Convenience Stores, 447110 - Gasoline Stations with Convenience Stores
Facility Last Inspection EPA Date :	N/R
Facility Last Inspection State Date :	2007-06-07
Facility Last Formal Act EPA Date :	N/R
Facility Last Formal Act State Date :	N/R
Facility Last Informal Act EPA Date :	N/R
Facility Last Informal Act State Date:	N/R
Facility Federal Agency :	N/R
TRI Reporter :	N/R
Facility Imp Water Flag :	N/R
Current SNC Flag :	N
Indian County Flag :	N
Federal Flag :	N/R
US Mexico Border Flag :	N/R
Chesapeak Bay Flag :	N/R
AIR Flag :	N
NPDES Flag :	N

Map Id: W112
Direction: NE
Distance: 0.811 mi., 4283 ft.
Elevation: 11 ft.
Relative: Lower

Site Name : 7 ELEVEN 33232 | SHELL STATION | NO LOCATION AID
45 COGGESHALL ST
NEW BEDFORD, MA

Database(s) : [AUL - MA, ECHO, ENF - MA, EPA LUST, EPA UST, FRS, HIST RELEASE - MA, HIST SPILLS 2 - MA, HWG - MA, LUST - MA, RCRA VSQG, RELEASE - MA, SHWS - MA, UST - MA] ***(cont.)***

Envirosite ID: 2666917
EPA ID: N/R

ECHO ***(cont.)***

SDWIS Flag :	N
RCRA Flag :	Y
TRI Flag :	N
GHG Flag :	N
Major Flag :	N/R
Active Flag :	Y
NAA Flag :	Y
Latitude :	41.656105
Longitude :	-70.91834
Last Date in Agency List :	2025-02-19

ENF - MA

Facility Name :	7 ELEVEN 33232
Facility Address :	45 COGGESHALL ST, NEW BEDFORD
Issued Date :	2007-06-19
Program :	REGULATED ACTIVITY(S)
Penalty Assessed :	N/R
Type of Enforcement :	Notice Of Non-Compliance
Last Date in Agency List :	2024-10-07

EPA LUST

Facility Name :	SHELL STATION
Facility Address :	45 COGGESHALL ST, NEW BEDFORD, Massachusetts
County :	N/R
Facility ID :	N/R
LUST ID :	MA4-0016364
Reported Date :	2001-07-11
Status :	No Further Action
Substance :	N/R
Closed With Residual Contamination (Tribal Only):	N/R
NFA_Letter (Tribal Only) :	N/R
Tribe (Tribal Only) :	N/R
EPA Region :	1
Estimated Population within 1500ft :	286
Estimated Private Domestic Wells within 1500ft:	0
Within Source Water Protection Area (SPA):	No
SPA Public Water System and Facility ID:	N/R
SPA Water Type :	N/R
SPA Facility Type :	N/R
SPA HUC12 :	N/R
Within Groundwater Wellhead Protection Area (WHPA):	No

Map Id: W112
Direction: NE
Distance: 0.811 mi., 4283 ft.
Elevation: 11 ft.
Relative: Lower

Site Name : 7 ELEVEN 33232 | SHELL STATION | NO LOCATION AID
45 COGGESHALL ST
NEW BEDFORD, MA

Database(s) : [AUL - MA, ECHO, ENF - MA, EPA LUST, EPA UST, FRS, HIST RELEASE - MA, HIST SPILLS 2 - MA, HWG - MA, LUST - MA, RCRA VSQG, RELEASE - MA, SHWS - MA, UST - MA] ***(cont.)***

Envirosite ID: 2666917
EPA ID: N/R

EPA LUST ***(cont.)***

WHPA Public Water System and Facility ID:	N/R
WHPA Water Type :	N/R
WHPA Facility Type :	N/R
WHPA HUC12 :	N/R
Within Estimated 100-year Floodplain:	Yes
Latitude :	41.65617598
Longitude :	-70.9183444199999
Last Date in Agency List :	2024-05-23

EPA UST

Facility Name :	7-ELEVEN #33232
Facility Address :	45 COGGESHALL ST, NEW BEDFORD, Massachusetts 2746
County :	N/R
Facility ID :	MA3446
Facility Status :	Open UST(s)
Open USTs :	2
Closed USTs :	3
Temporarily Out of Service USTs :	0
Date of Last Inspection :	N/R
EPA Region :	1
Tribe :	N/R
Facility ID 2 :	N/R
Latitude :	41.65615
Longitude :	-70.91817
Last Date in Agency List :	2024-05-22

Tank Details

Tank ID :	MA3446_1
Tank Status :	Closed
Installation Date :	1971-05-01
Removal Date :	2001-07-11
Capacity :	8000
Substances :	Gasoline
Tank Wall Type :	Single
Tank ID :	MA3446_2
Tank Status :	Closed
Installation Date :	1971-05-01
Removal Date :	2001-07-11
Capacity :	8000
Substances :	Gasoline
Tank Wall Type :	Single

Map Id: W112
Direction: NE
Distance: 0.811 mi., 4283 ft.
Elevation: 11 ft.
Relative: Lower

Site Name : 7 ELEVEN 33232 | SHELL STATION | NO LOCATION AID
45 COGGESHALL ST
NEW BEDFORD, MA

Database(s) : [AUL - MA, ECHO, ENF - MA, EPA LUST, EPA UST, FRS, HIST RELEASE - MA, HIST SPILLS 2 - MA, HWG - MA, LUST - MA, RCRA VSQG, RELEASE - MA, SHWS - MA, UST - MA] ***(cont.)***

Envirosite ID: 2666917
EPA ID: N/R

EPA UST ***(cont.)***

Tank ID :	MA3446_3
Tank Status :	Closed
Installation Date :	1971-05-01
Removal Date :	2001-07-11
Capacity :	12000
Substances :	Gasoline
Tank Wall Type :	Single

Tank ID :	MA3446_4
Tank Status :	Open
Installation Date :	2003-07-01
Removal Date :	N/R
Capacity :	10000
Substances :	Gasoline
Tank Wall Type :	Double

Tank ID :	MA3446_5
Tank Status :	Open
Installation Date :	2003-07-01
Removal Date :	N/R
Capacity :	6000
Substances :	Gasoline
Tank Wall Type :	Double

FRS

Facility Name :	7 ELEVEN
Facility Address :	45 COGGESHALL RD, NEW BEDFORD, MA 02746-2443
County :	BRISTOL

Site Details

Registry ID :	110017619415
FRS Facility URL :	Click here for hyperlink provided by the agency.
Last Date in Agency List :	2024-12-16

Source Description

Source Description :

The MA-EPICS is the central repository for all environmental protection data for the State of Massachusetts.

Map Id: W112
Direction: NE
Distance: 0.811 mi., 4283 ft.
Elevation: 11 ft.
Relative: Lower

Site Name : 7 ELEVEN 33232 | SHELL STATION | NO LOCATION AID
45 COGGESHALL ST
NEW BEDFORD, MA

Database(s) : [AUL - MA, ECHO, ENF - MA, EPA LUST, EPA UST, FRS, HIST RELEASE - MA, HIST SPILLS 2 - MA, HWG - MA, LUST - MA, RCRA VSQG, RELEASE - MA, SHWS - MA, UST - MA] ***(cont.)***

Envirosite ID: 2666917
EPA ID: N/R

FRS ***(cont.)***

Source Description :

RCRAInfo is EPA's comprehensive information system that supports the Resource Conservation and Recovery Act (RCRA) of 1976 and the Hazardous and Solid Waste Amendments (HSWA) of 1984 through the tracking of events and activities related to facilities that generate, transport, and treat, store, or dispose of hazardous waste. RCRAInfo allows RCRA program staff to track the notification, permit, compliance, and corrective action activities required under RCRA. RCRAInfo also supports generation of the National Hazardous Waste Biennial Report. All generators and treatment, storage, and disposal facilities who handle hazardous waste are required to report to the EPA Administrator at least once every two years to support creation of the Biennial Report.

FRS Environmental Interest
Source and System ID : MA-EPICS - 393622
RCRAINFO - MAR000511758
RCRAINFO - MAR000555367

Facility Name : 7 ELEVEN INC
Facility Address : 45 COGGESHALL ST, NEW BEDFORD, MA 27460
County : BRISTOL

Site Details
Registry ID : 110024306785
FRS Facility URL : Click here for hyperlink provided by the agency.
Last Date in Agency List : 2014-03-25

Source Description
Source Description : N/R

FRS Environmental Interest
Source and System ID : N/R - N/R

HIST RELEASE - MA

Facility Address : 45 COGGESHALL ST, NEW BEDFORD

Notification Date : 2000-12-13
RTN Number : 4-15919
Assoc ID : N/R
Source : OWS
Category : TWO HR
Location Aid : SHELL STATION
Location : COMMERCIAL

Map Id: W112
Direction: NE
Distance: 0.811 mi., 4283 ft.
Elevation: 11 ft.
Relative: Lower

Site Name : 7 ELEVEN 33232 | SHELL STATION | NO LOCATION AID
45 COGGESHALL ST
NEW BEDFORD, MA

Database(s) : [AUL - MA, ECHO, ENF - MA, EPA LUST, EPA UST, FRS, HIST RELEASE - MA, HIST SPILLS 2 - MA, HWG - MA, LUST - MA, RCRA VSQG, RELEASE - MA, SHWS - MA, UST - MA] ***(cont.)***

Envirosite ID: 2666917
EPA ID: N/R

HIST RELEASE - MA ***(cont.)***

Municipality :	NEW BEDFORD
Last Date in Agency List :	2015-04-09

Chemical Information

Chemical :	WASTE OIL

HIST SPILLS 2 - MA

Facility Name :	SHELL SERV STA
Facility Address :	45 COGGESHALL ST, NEW BEDFORD
County :	BRISTOL
Spill ID :	S90-0585
Site ID :	0000
Half Town :	N/R
Region :	N/R
Staff Lead :	MORAN, M
First Date :	N/R
Last Date :	1990-08-08
Top Date :	1990-08-07
Spill Date :	N/R
Report Date :	1990-08-07
Spill Time :	N/R
Report Time :	03:15PM
Fiscal Year :	N/R
Case Close :	YES
Pet Hazard :	PETROLEUM
VIRG Waste :	N/R
Soil Contamination :	N/R
Environment Impact :	SOIL
Other Environment Impact :	N/R
Material :	OTHER MATERIAL
CAS Number :	N/R
Other Material :	GAS CONTAMINATED SOIL
PCB Level :	N/R
Quantity Reported :	UNKNOWN
Quantity ACTL :	UNKNOWN
Units Reported :	N/R
Units ACTL :	N/R
Source :	OTHER SOURCE
Other Source :	REPLACING LINES
Incident :	OTHER RELEASE
Other Incident :	VAPOR RECOVERY
Type Clean :	SSC
Contractor :	NOT USED
SA Referal :	NO
Notifier :	RICH HUMMEL/SHELL OIL CO
Notifier Phone :	N/R

Map Id: W112
Direction: NE
Distance: 0.811 mi., 4283 ft.
Elevation: 11 ft.
Relative: Lower

Site Name : 7 ELEVEN 33232 | SHELL STATION | NO LOCATION AID
45 COGGESHALL ST
NEW BEDFORD, MA

Database(s) : [AUL - MA, ECHO, ENF - MA, EPA LUST, EPA UST, FRS, HIST RELEASE - MA, HIST SPILLS 2 - MA, HWG - MA, LUST - MA, RCRA VSQG, RELEASE - MA, SHWS - MA, UST - MA] ***(cont.)***

Envirosite ID: 2666917
EPA ID: N/R

HIST SPILLS 2 - MA ***(cont.)***

LUST :	NO
PREP REP :	N/R
LUST ED :	N/R
Category :	N/R
DYS to CLS :	1
Last Date in Agency List :	2012-09-18

HWG - MA

Facility Name :	7 ELEVEN 33232
Facility Address :	45 COGGESHALL ST, NEW BEDFORD, MA 02740
EPA ID :	MAR000511758
2nd Name :	N/R
Phone :	757-490-6338
RCRA Generator Status :	VSQG
State Generator Status :	N/R
Last Date in Agency List :	2025-03-18
Facility Name :	7 ELEVEN 33232
Facility Address :	45 COGGESHALL ST, NEW BEDFORD, MA 02746
EPA ID :	MAR000555367
2nd Name :	N/R
Phone :	972-828-6592
RCRA Generator Status :	VSQG
State Generator Status :	N/R
Last Date in Agency List :	2025-03-18

LUST - MA

Facility Name :	SHELL STATION
Facility Address :	45 COGGESHALL ST, NEW BEDFORD

Incident Information

Notification Date :	2001-07-11
Release Tracking Number :	4-0016364
Category :	72 HR
OFC Town :	NEW BEDFORD
Current Status :	Response Action Outcome - A site/release where a Permanent or Temporary Solution Statement (formerly RAO Statement) was submitted. This statement asserts that response actions were sufficient to achieve a level of no significant risk or at least ensure that all substantial hazards were eliminated.

Map Id: W112
Direction: NE
Distance: 0.811 mi., 4283 ft.
Elevation: 11 ft.
Relative: Lower

Site Name : 7 ELEVEN 33232 | SHELL STATION | NO LOCATION AID
45 COGGESHALL ST
NEW BEDFORD, MA

Database(s) : [AUL - MA, ECHO, ENF - MA, EPA LUST, EPA UST, FRS, HIST RELEASE - MA, HIST SPILLS 2 - MA, HWG - MA, LUST - MA, RCRA VSQG, RELEASE - MA, SHWS - MA, UST - MA] ***(cont.)***

Envirosite ID: 2666917
EPA ID: N/R

LUST - MA ***(cont.)***

Current Date :	2001-10-26
Phase :	Phase report not required or not submitted.
OHM :	Oil
Agency Link :	Click here for hyperlink provided by the agency.
Last Date in Agency List :	2024-11-18

Source Details

Source :	UST

Location Details

Location :	COMMERCIAL

Chemicals

Chemical :	GASOLINE
Amount :	147 PPM

RCRA VSQG

Facility Name :	7 ELEVEN 33232
Facility Address :	45 COGGESHALL ST, NEW BEDFORD, MA 02740
County :	BRISTOL
Date Form Received by Agency :	2021-07-14
EPA ID :	MAR000511758
Mailing Address :	PO BOX 711, DALLAS, TX 75221-0711
Contact :	JOSE RIOS
Contact Address :	PO BOX 711, DALLAS, TX 75221-0711
Contact Country :	US
Contact Telephone :	972-828-6592
Contact Email :	N/R
EPA Region :	01
Land Type :	Private
Source Type :	Implementer
Classification :	Very Small Quantity Generator

Map Id: W112
Direction: NE
Distance: 0.811 mi., 4283 ft.
Elevation: 11 ft.
Relative: Lower

Site Name : 7 ELEVEN 33232 | SHELL STATION | NO LOCATION AID
45 COGGESHALL ST
NEW BEDFORD, MA

Database(s) : [AUL - MA, ECHO, ENF - MA, EPA LUST, EPA UST, FRS, HIST RELEASE - MA, HIST SPILLS 2 - MA, HWG - MA, LUST - MA, RCRA VSQG, RELEASE - MA, SHWS - MA, UST - MA] ***(cont.)***

Envirosite ID: 2666917
EPA ID: N/R

RCRA VSQG ***(cont.)***

Description :

Handlers that generate 100 kilograms or less of hazardous waste per calendar month, and accumulate 1000 kg or less of hazardous waste at any time; or generate one kilogram or less of acutely hazardous waste per calendar month, and accumulate at any time: 1 kg or less of acutely hazardous waste; or 100 kg or less of any residue or contaminated soil, waste or other debris resulting from the cleanup of a spill, into or on any land or water, of acutely hazardous waste;or generate 100 kg or less of any residue or contaminated soil, waste or other debris resulting from the cleanup of a spill, into or on any land or water, of acutely hazardous waste during any calendar month, and accumulate at any time: 1 kg or less of acutely hazardous waste; or 100 kg or less of any residue or contaminated soil, waste or other debris resulting from the cleanup of a spill, into or on any land or water, of acutely hazardous waste.

Last Date in Agency List : 2024-12-17

Owner/Operator Summary

Owner/Operator Name :	7 ELEVEN INC
Owner/Operator Address :	PO BOX 711, DALLAS, TX 75221-0711
Owner/Operator Country :	US
Owner/Operator Telephone :	N/R
Owner/Operator Email :	N/R
Owner/Operator Fax :	N/R
Legal Status :	Private
Owner/Operator Type :	Operator
Owner/Operator Start Date :	2004-02-23
Owner/Operator End Date :	N/R

Owner/Operator Name :	ELAINE ELIAS TRUSTEE
Owner/Operator Address :	PO BOX 711, DALLAS, TX 75221-0711
Owner/Operator Country :	US
Owner/Operator Telephone :	N/R
Owner/Operator Email :	N/R
Owner/Operator Fax :	N/R
Legal Status :	Private
Owner/Operator Type :	Owner
Owner/Operator Start Date :	2004-02-23
Owner/Operator End Date :	N/R

Handler Activities Summary

U.S. Importer of Hazardous Waste :	N
Mixed Waste (Haz. and Radioactive) :	N/R
Recycler of Hazardous Waste :	N
Transporter of Hazardous Waste :	N
Treater, Storer or Disposer of HW :	N
Underground Injection Activity :	N
On-site Burner Exemption :	N
Furnace Exemption :	N

Map Id: W112
Direction: NE
Distance: 0.811 mi., 4283 ft.
Elevation: 11 ft.
Relative: Lower

Site Name : 7 ELEVEN 33232 | SHELL STATION | NO LOCATION AID
45 COGGESHALL ST
NEW BEDFORD, MA

Database(s) : [AUL - MA, ECHO, ENF - MA, EPA LUST, EPA UST, FRS, HIST RELEASE - MA, HIST SPILLS 2 - MA, HWG - MA, LUST - MA, RCRA VSQG, RELEASE - MA, SHWS - MA, UST - MA] ***(cont.)***

Envirosite ID: 2666917
EPA ID: N/R

RCRA VSQG ***(cont.)***

Used Oil Fuel Burner :	N
Used Oil Processor :	N
Used Oil Refiner :	N
Used Oil Fuel Marketer to Burner :	N
Used Oil Specification Marketer :	N
Used Oil Transfer Facility :	N
Used Oil Transporter :	N

Historical Generators

Date Form Received by Agency :	2014-06-30
Facility Name :	7 ELEVEN 33232
Classification :	Very Small Quantity Generator
Date Form Received by Agency :	2004-02-23
Facility Name :	7 ELEVEN 33232
Classification :	Small Quantity Generator

Hazardous Waste Summary

Waste Code / Name :	D001 - IGNITABLE WASTE D018 - BENZENE

Notices of Violations Summary

Regulation Violated :	N

Evaluation Action Summary

Evaluation Date :	2007-06-07
Evaluation :	COMPLIANCE EVALUATION INSPECTION
Area of Violation :	N/R
Date Achieved Compliance :	N/R
Evaluation Lead Agency :	State
Facility Name :	7 ELEVEN 33232
Facility Address :	45 COGGESHALL STREET, NEW BEDFORD, MA 02746
County :	BRISTOL
Date Form Received by Agency :	2019-04-24
EPA ID :	MAR000555367
Mailing Address :	45 COGGESHALL STREET, NEW BEDFORD, MA 02746
Contact :	JOSE RIOS
Contact Address :	3200 HACKBERRY ROAD, IRVING, TX 75063

Map Id: W112
Direction: NE
Distance: 0.811 mi., 4283 ft.
Elevation: 11 ft.
Relative: Lower

Site Name : 7 ELEVEN 33232 | SHELL STATION | NO LOCATION AID
45 COGGESHALL ST
NEW BEDFORD, MA

Database(s) : [AUL - MA, ECHO, ENF - MA, EPA LUST, EPA UST, FRS, HIST RELEASE - MA, HIST SPILLS 2 - MA, HWG - MA, LUST - MA, RCRA VSQG, RELEASE - MA, SHWS - MA, UST - MA] ***(cont.)***

Envirosite ID: 2666917
EPA ID: N/R

RCRA VSQG ***(cont.)***

Contact Country :	US
Contact Telephone :	972-828-6592
Contact Email :	JOSE.RIOS@7-11.COM
EPA Region :	01
Land Type :	Private
Source Type :	Notification
Classification :	Very Small Quantity Generator

Description :

Handlers that generate 100 kilograms or less of hazardous waste per calendar month, and accumulate 1000 kg or less of hazardous waste at any time; or generate one kilogram or less of acutely hazardous waste per calendar month, and accumulate at any time: 1 kg or less of acutely hazardous waste; or 100 kg or less of any residue or contaminated soil, waste or other debris resulting from the cleanup of a spill, into or on any land or water, of acutely hazardous waste;or generate 100 kg or less of any residue or contaminated soil, waste or other debris resulting from the cleanup of a spill, into or on any land or water, of acutely hazardous waste during any calendar month, and accumulate at any time: 1 kg or less of acutely hazardous waste; or 100 kg or less of any residue or contaminated soil, waste or other debris resulting from the cleanup of a spill, into or on any land or water, of acutely hazardous waste.

Last Date in Agency List : 2024-12-17

Owner/Operator Summary

Owner/Operator Name :	7-ELEVEN, INC.
Owner/Operator Address :	3200 HACKBERRY ROAD, IRVING, TX 75063
Owner/Operator Country :	US
Owner/Operator Telephone :	N/R
Owner/Operator Email :	N/R
Owner/Operator Fax :	N/R
Legal Status :	Private
Owner/Operator Type :	Operator
Owner/Operator Start Date :	N/R
Owner/Operator End Date :	N/R

Owner/Operator Name :	ELIAS ELAINE "TRUSTEE" C/O 7-11 INC TENANTS TAX DE
Owner/Operator Address :	PO BOX 711, DALLAS, TX 75221
Owner/Operator Country :	US
Owner/Operator Telephone :	N/R
Owner/Operator Email :	N/R
Owner/Operator Fax :	N/R
Legal Status :	Private
Owner/Operator Type :	Owner
Owner/Operator Start Date :	N/R
Owner/Operator End Date :	N/R

Map Id: W112
Direction: NE
Distance: 0.811 mi., 4283 ft.
Elevation: 11 ft.
Relative: Lower

Site Name : 7 ELEVEN 33232 | SHELL STATION | NO LOCATION AID
45 COGGESHALL ST
NEW BEDFORD, MA

Database(s) : [AUL - MA, ECHO, ENF - MA, EPA LUST, EPA UST, FRS, HIST RELEASE - MA, HIST SPILLS 2 - MA, HWG - MA, LUST - MA, RCRA VSQG, RELEASE - MA, SHWS - MA, UST - MA] ***(cont.)***

Envirosite ID: 2666917
EPA ID: N/R

RCRA VSQG ***(cont.)***

Handler Activities Summary

U.S. Importer of Hazardous Waste :	N
Mixed Waste (Haz. and Radioactive) :	N
Recycler of Hazardous Waste :	N
Transporter of Hazardous Waste :	N
Treater, Storer or Disposer of HW :	N
Underground Injection Activity :	N
On-site Burner Exemption :	N
Furnace Exemption :	N
Used Oil Fuel Burner :	N
Used Oil Processor :	N
Used Oil Refiner :	N
Used Oil Fuel Marketer to Burner :	N
Used Oil Specification Marketer :	N
Used Oil Transfer Facility :	N
Used Oil Transporter :	N

Hazardous Waste Summary

Waste Code / Name :	D001 - IGNITABLE WASTE

Notices of Violations Summary

Regulation Violated :	N

RELEASE - MA

Facility Name :	NO LOCATION AID
Facility Address :	45 COGGESHALL ST, NEW BEDFORD

Incident Summary

Release Tracking Number :	4-0017478
Notification Date :	2002-11-13
Category :	120 DY
OFC Town :	NEW BEDFORD
Current Status :	TIERII
Current Date :	2003-11-21
Phase :	Phase report not required or not submitted.
OHM :	Hazardous Material
Agency Link :	Click here for hyperlink provided by the agency.
Last Date in Agency List :	2024-11-18

Source Details

Source :	N/R

Map Id: W112
Direction: NE
Distance: 0.811 mi., 4283 ft.
Elevation: 11 ft.
Relative: Lower

Site Name : 7 ELEVEN 33232 | SHELL STATION | NO LOCATION AID
45 COGGESHALL ST
NEW BEDFORD, MA

Database(s) : [AUL - MA, ECHO, ENF - MA, EPA LUST, EPA UST, FRS, HIST RELEASE - MA, HIST SPILLS 2 - MA, HWG - MA, LUST - MA, RCRA VSQG, RELEASE - MA, SHWS - MA, UST - MA] ***(cont.)***

Envirosite ID: 2666917
EPA ID: N/R

RELEASE - MA ***(cont.)***

Location Details
Location : N/R

Chemicals
Chemical : BENZO[A]PYRENE
Amount : 3.2 PPM

Chemical : TRICHLOROETHENE
Amount : 32.5 PPM

Chemical : 1,1-DICHLOROETHENE
Amount : 1.6 PPB

Chemical : BENZO(B)FLUORANTHENE
Amount : 3.8 PPM

Chemical : BENZO(A)ANTHRACENE
Amount : 4.3 PPM

Chemical : INDENO(1,2,3-CD)PYRENE
Amount : 1.9 PPM

Facility Name : SHELL STATION
Facility Address : 45 COGGESHALL ST, NEW BEDFORD

Incident Summary
Release Tracking Number : 4-0016364
Notification Date : 2001-07-11
Category : 72 HR
OFC Town : NEW BEDFORD

Current Status : Response Action Outcome - A site/release where a Permanent or Temporary Solution Statement (formerly RAO Statement) was submitted. This statement asserts that response actions were sufficient to achieve a level of no significant risk or at least ensure that all substantial hazards were eliminated.

Current Date : 2001-10-26
Phase : Phase report not required or not submitted.
OHM : Oil
Agency Link : Click here for hyperlink provided by the agency.

Map Id: W112
Direction: NE
Distance: 0.811 mi., 4283 ft.
Elevation: 11 ft.
Relative: Lower

Site Name : 7 ELEVEN 33232 | SHELL STATION | NO LOCATION AID
45 COGGESHALL ST
NEW BEDFORD, MA

Database(s) : [AUL - MA, ECHO, ENF - MA, EPA LUST, EPA UST, FRS, HIST RELEASE - MA, HIST SPILLS 2 - MA, HWG - MA, LUST - MA, RCRA VSQG, RELEASE - MA, SHWS - MA, UST - MA] ***(cont.)***

Envirosite ID: 2666917
EPA ID: N/R

RELEASE - MA ***(cont.)***

Last Date in Agency List : 2024-11-18

Source Details
Source : UST

Location Details
Location : COMMERCIAL

Chemicals
Chemical : GASOLINE
Amount : 147 PPM

Incident Summary
Release Tracking Number : 4-0015919
Notification Date : 2000-12-13
Category : TWO HR
OFC Town : NEW BEDFORD

Current Status : Response Action Outcome - A site/release where a Permanent or Temporary Solution Statement (formerly RAO Statement) was submitted. This statement asserts that response actions were sufficient to achieve a level of no significant risk or at least ensure that all substantial hazards were eliminated.

Current Date : 2001-12-20
Phase : Phase report not required or not submitted.
OHM : Oil
Agency Link : Click here for hyperlink provided by the agency.
Last Date in Agency List : 2024-11-18

Source Details
Source : OWS

Location Details
Location : COMMERCIAL

Map Id: W112
Direction: NE
Distance: 0.811 mi., 4283 ft.
Elevation: 11 ft.
Relative: Lower

Site Name : 7 ELEVEN 33232 | SHELL STATION | NO LOCATION AID
45 COGGESHALL ST
NEW BEDFORD, MA

Database(s) : [AUL - MA, ECHO, ENF - MA, EPA LUST, EPA UST, FRS, HIST RELEASE - MA, HIST SPILLS 2 - MA, HWG - MA, LUST - MA, RCRA VSQG, RELEASE - MA, SHWS - MA, UST - MA] ***(cont.)***

Envirosite ID: 2666917
EPA ID: N/R

RELEASE - MA ***(cont.)***

Chemicals
Chemical : WASTE OIL
Amount : N/R

SHWS - MA

Facility Name : NO LOCATION AID
Facility Address : 45 COGGESHALL ST, NEW BEDFORD

Incident Summary
Release Tracking Number : 4-0017478
Notification Date : 2002-11-13
Category : 120 DY
OFC Town : NEW BEDFORD
Current Status : TIERII
Current Date : 2003-11-21
Phase : Phase report not required or not submitted.
OHM : Hazardous Material
Agency Link : Click here for hyperlink provided by the agency.
Last Date in Agency List : 2024-11-18

Response Action Information

Details for this site have been truncated due to the large number of available details for this site within this dataset. For the complete details for this site, contact your Envirosite account representative for a complimentary site report containing all of the details available.

Response Action Type : AUDCOM
Status : NAFNON
Submittal Date : 2006-06-27

Response Action Type : AUDCOM
Status : NAFNON
Submittal Date : 2017-08-22

Response Action Type : RAO Response Action Outcome - RAO
Status : TSAUD Level I - Technical Screen Audit
Submittal Date : 2011-10-12

Response Action Type : RLFA
Status : PRPMTG
Submittal Date : 2017-05-23

Map Id: W112
Direction: NE
Distance: 0.811 mi., 4283 ft.
Elevation: 11 ft.
Relative: Lower

Site Name : 7 ELEVEN 33232 | SHELL STATION | NO LOCATION AID
45 COGGESHALL ST
NEW BEDFORD, MA

Database(s) : [AUL - MA, ECHO, ENF - MA, EPA LUST, EPA UST, FRS, HIST RELEASE - MA, HIST SPILLS 2 - MA, HWG - MA, LUST - MA, RCRA VSQG, RELEASE - MA, SHWS - MA, UST - MA] ***(cont.)***

Envirosite ID: 2666917
EPA ID: N/R

SHWS - MA ***(cont.)***

Response Action Type : RAM Release Abatement Measure
Status : STRCVD Status or Interim Report Received
Submittal Date : 2003-04-07

Response Action Type : AUDCOM
Status : NOA
Submittal Date : 2006-01-30

Response Action Type : RAO Response Action Outcome - RAO
Status : REVRCD Revised Statement or Transmittal Received
Submittal Date : 2011-01-12

Response Action Type : RAM Release Abatement Measure
Status : FEEREC Fee Received - TFS Use Only
Submittal Date : 2002-11-14

Response Action Type : RLFA
Status : FLDRAN
Submittal Date : 2006-02-03

Response Action Type : AUL Activity and Use Limitation
Status : LEGNOT Legal Notice Published
Submittal Date : 2017-12-22

Response Action Type : RNF Release Notification Form Received
Status : REPORT Reportable Release or Threat of Release
Submittal Date : 2002-11-13

Response Action Type : AUL Activity and Use Limitation
Status : SNAUDI Level II - Audit Inspection
Submittal Date : 2017-08-22

Response Action Type : AUL Activity and Use Limitation
Status : TSAUD Level I - Technical Screen Audit
Submittal Date : 2018-03-30

Response Action Type : RAM Release Abatement Measure
Status : STRCVD Status or Interim Report Received
Submittal Date : 2003-10-06

Map Id: W112
Direction: NE
Distance: 0.811 mi., 4283 ft.
Elevation: 11 ft.
Relative: Lower

Site Name : 7 ELEVEN 33232 | SHELL STATION | NO LOCATION AID
45 COGGESHALL ST
NEW BEDFORD, MA

Database(s) : [AUL - MA, ECHO, ENF - MA, EPA LUST, EPA UST, FRS, HIST RELEASE - MA, HIST SPILLS 2 - MA, HWG - MA, LUST - MA, RCRA VSQG, RELEASE - MA, SHWS - MA, UST - MA] ***(cont.)***

Envirosite ID: 2666917
EPA ID: N/R

SHWS - MA ***(cont.)***

Response Action Type :	RAM Release Abatement Measure
Status :	CSRCVD Completion Statement Received
Submittal Date :	2003-12-05

Chemicals

Chemical :	BENZO[A]PYRENE
Amount :	3.2 PPM
Chemical :	TRICHLOROETHENE
Amount :	32.5 PPM
Chemical :	1,1-DICHLOROETHENE
Amount :	1.6 PPB
Chemical :	BENZO(B)FLUORANTHENE
Amount :	3.8 PPM
Chemical :	BENZO(A)ANTHRACENE
Amount :	4.3 PPM
Facility Name :	SHELL STATION
Facility Address :	45 COGGESHALL ST, NEW BEDFORD

Incident Summary

Release Tracking Number :	4-0016364
Notification Date :	2001-07-11
Category :	72 HR
OFC Town :	NEW BEDFORD
Current Status :	Response Action Outcome - A site/release where a Permanent or Temporary Solution Statement (formerly RAO Statement) was submitted. This statement asserts that response actions were sufficient to achieve a level of no significant risk or at least ensure that all substantial hazards were eliminated.
Current Date :	2001-10-26
Phase :	Phase report not required or not submitted.
OHM :	Oil
Agency Link :	Click here for hyperlink provided by the agency.
Last Date in Agency List :	2024-11-18

Map Id: W112
Direction: NE
Distance: 0.811 mi., 4283 ft.
Elevation: 11 ft.
Relative: Lower

Site Name : 7 ELEVEN 33232 | SHELL STATION | NO LOCATION AID
45 COGGESHALL ST
NEW BEDFORD, MA

Database(s) : [AUL - MA, ECHO, ENF - MA, EPA LUST, EPA UST, FRS, HIST RELEASE - MA, HIST SPILLS 2 - MA, HWG - MA, LUST - MA, RCRA VSQG, RELEASE - MA, SHWS - MA, UST - MA] ***(cont.)***

Envirosite ID: 2666917
EPA ID: N/R

SHWS - MA ***(cont.)***

Source Details
Source : UST

Location Details
Location : COMMERCIAL

Response Action Information
Response Action Type : RLFA
Status : FLDRUN
Submittal Date : 2016-08-11

Response Action Type : RAO Response Action Outcome - RAO
Status : TSAUD Level I - Technical Screen Audit
Submittal Date : 2004-06-01

Response Action Type : RAO Response Action Outcome - RAO
Status : RAORCD RAO Statement Received
Submittal Date : 2001-10-26

Response Action Type : RNF Release Notification Form Received
Status : REPORT Reportable Release or Threat of Release
Submittal Date : 2001-09-11

Response Action Type : NOR
Status : ISSUED
Submittal Date : 2001-08-01

Chemicals
Chemical : GASOLINE
Amount : 147 PPM

Incident Summary
Release Tracking Number : 4-0015919
Notification Date : 2000-12-13
Category : TWO HR
OFC Town : NEW BEDFORD

Map Id: W112
Direction: NE
Distance: 0.811 mi., 4283 ft.
Elevation: 11 ft.
Relative: Lower

Site Name : 7 ELEVEN 33232 | SHELL STATION | NO LOCATION AID
45 COGGESHALL ST
NEW BEDFORD, MA

Database(s) : [AUL - MA, ECHO, ENF - MA, EPA LUST, EPA UST, FRS, HIST RELEASE - MA, HIST SPILLS 2 - MA, HWG - MA, LUST - MA, RCRA VSQG, RELEASE - MA, SHWS - MA, UST - MA] ***(cont.)***

Envirosite ID: 2666917
EPA ID: N/R

SHWS - MA ***(cont.)***

Current Status :	Response Action Outcome - A site/release where a Permanent or Temporary Solution Statement (formerly RAO Statement) was submitted. This statement asserts that response actions were sufficient to achieve a level of no significant risk or at least ensure that all substantial hazards were eliminated.
Current Date :	2001-12-20
Phase :	Phase report not required or not submitted.
OHM :	Oil
Agency Link :	Click here for hyperlink provided by the agency.
Last Date in Agency List :	2024-11-18

Source Details

Source :	OWS

Location Details

Location :	COMMERCIAL

Response Action Information

Response Action Type :	RAO Response Action Outcome - RAO
Status :	RAORCD RAO Statement Received
Submittal Date :	2001-12-20
Response Action Type :	RLFA
Status :	FOLOFF
Submittal Date :	2000-12-13
Response Action Type :	NOR
Status :	ISSUED
Submittal Date :	2000-12-15
Response Action Type :	RLFA
Status :	FLDRUN
Submittal Date :	2016-08-11
Response Action Type :	RAO Response Action Outcome - RAO
Status :	FEEREC Fee Received - TFS Use Only
Submittal Date :	2001-12-21

Map Id: W112
Direction: NE
Distance: 0.811 mi., 4283 ft.
Elevation: 11 ft.
Relative: Lower

Site Name : 7 ELEVEN 33232 | SHELL STATION | NO LOCATION AID
45 COGGESHALL ST
NEW BEDFORD, MA

Database(s) : [AUL - MA, ECHO, ENF - MA, EPA LUST, EPA UST, FRS, HIST RELEASE - MA, HIST SPILLS 2 - MA, HWG - MA, LUST - MA, RCRA VSQG, RELEASE - MA, SHWS - MA, UST - MA] ***(cont.)***

Envirosite ID: 2666917
EPA ID: N/R

SHWS - MA ***(cont.)***

Response Action Type :	RLFA
Status :	FLDD1U
Submittal Date :	2000-12-13
Response Action Type :	NOR
Status :	FLDISS
Submittal Date :	2000-12-13
Response Action Type :	RAO Response Action Outcome - RAO
Status :	TSAUD Level I - Technical Screen Audit
Submittal Date :	2004-06-03

Chemicals

Chemical :	WASTE OIL
Amount :	N/R

UST - MA

Facility Name :	7-ELEVEN #33232
Facility Address :	45 COGGESHALL ST, NEW BEDFORD, MA 02746

Site Details

Facility ID :	3446
Region :	Southeast Regional Office
FMF Number :	393622
Type :	Retail Motor Vehicle Fuel Dispensing
Owner Type :	Corporation or non-profit corporation
Phone :	(508) 994-3472
Last Date in Agency List :	2024-12-19

Owner Information

Date of Ownership :	2004-01-22
Owner Name :	7-ELEVEN INC
Owner Address :	P.O. Box 711; Location #148 Attention: Gasoline Compliance DALLAS, TX 75221-0711
Contact Name :	Glenn D'Antuono
Contact Address :	105 Fieldcrest Ave. Suite 505 Edison, NJ 08337 Attn: Environmental Compliance Edison, NJ 08837
Contact Phone :	(609) 901-1757

Map Id: W112
Direction: NE
Distance: 0.811 mi., 4283 ft.
Elevation: 11 ft.
Relative: Lower

Site Name : 7 ELEVEN 33232 | SHELL STATION | NO LOCATION AID
45 COGGESHALL ST
NEW BEDFORD, MA

Database(s) : [AUL - MA, ECHO, ENF - MA, EPA LUST, EPA UST, FRS, HIST RELEASE - MA, HIST SPILLS 2 - MA, HWG - MA, LUST - MA, RCRA VSQG, RELEASE - MA, SHWS - MA, UST - MA] ***(cont.)***

Envirosite ID: 2666917
EPA ID: N/R

UST - MA ***(cont.)***

Contact for Correspondence : N/R

Operator Information
Operator Name : 7-ELEVEN INC
Operator Address : P.O. Box 711; Location #148 Attention: Gasoline Compliance DALLAS, TX 75221-0711
Authorized Contact Name : Glenn D'Antuono
Authorized Contact Address : 105 Fieldcrest Ave. Suite 505 Edison, NJ 08337 Attn: Environmental Compliance Edison, NJ 08837
Authorized Contact Phone : (609) 901-1757
Authorized Signatory : N/R
Contact for Correspondence : N/R

Tank Information
Date Installed : 2003-07-01
Status Date : N/R
Status : In Use
Tank Number : 4
Compartments : 1
Capacity : 12,000
Contents : Gasoline
Use : Motor Vehicle

Date Installed : 2003-07-01
Status Date : N/R
Status : In Use
Tank Number : 5
Compartments : 1
Capacity : 10,000
Contents : Gasoline
Use : Motor Vehicle

Date Installed : 1971-05-01
Status Date : 2001-07-11
Status : Tank Removed
Tank Number : 3
Compartments : 1
Capacity : 8,000
Contents : Gasoline
Use : Motor Vehicle

Map Id: W112
Direction: NE
Distance: 0.811 mi., 4283 ft.
Elevation: 11 ft.
Relative: Lower

Site Name : 7 ELEVEN 33232 | SHELL STATION | NO LOCATION AID
45 COGGESHALL ST
NEW BEDFORD, MA

Database(s) : [AUL - MA, ECHO, ENF - MA, EPA LUST, EPA UST, FRS, HIST RELEASE - MA, HIST SPILLS 2 - MA, HWG - MA, LUST - MA, RCRA VSQG, RELEASE - MA, SHWS - MA, UST - MA] ***(cont.)***

Envirosite ID: 2666917
EPA ID: N/R

UST - MA ***(cont.)***

Date Installed :	1971-05-01
Status Date :	2001-07-11
Status :	Tank Removed
Tank Number :	2
Compartments :	1
Capacity :	8,000
Contents :	Gasoline
Use :	Motor Vehicle

Date Installed :	1971-05-01
Status Date :	2001-07-11
Status :	Tank Removed
Tank Number :	1
Compartments :	1
Capacity :	6,000
Contents :	Gasoline
Use :	Motor Vehicle

21J Information

COC Number :	N/R
Expiration Date :	N/R
Per-Occurrence Coverage :	N/R
Aggregate Coverage :	N/R

Due Dates

Due Date :	2027-01-23
Type :	Compliance Certification

Due Date :	2025-07-23
Type :	Third Party Inspection Report (TPIR) inspection pending

Enforcement Actions

Date Issued :	N/R
Due Date :	N/R
Date Resolved :	N/R
Status :	N/R
Doc Number :	N/R
Type :	N/R
Form Type :	N/R

Map Id: W112
Direction: NE
Distance: 0.811 mi., 4283 ft.
Elevation: 11 ft.
Relative: Lower

Site Name : 7 ELEVEN 33232 | SHELL STATION | NO LOCATION AID
45 COGGESHALL ST
NEW BEDFORD, MA

Database(s) : [AUL - MA, ECHO, ENF - MA, EPA LUST, EPA UST, FRS, HIST RELEASE - MA, HIST SPILLS 2 - MA, HWG - MA, LUST - MA, RCRA VSQG, RELEASE - MA, SHWS - MA, UST - MA] ***(cont.)***

Envirosite ID: 2666917
EPA ID: N/R

UST - MA ***(cont.)***

Dispensers

Owner Number :	7-8
Sump :	Yes
Sump Sensor Continuously Monitored? :	Yes
Owner Number :	5-6
Sump :	Yes
Sump Sensor Continuously Monitored? :	Yes
Owner Number :	3-4
Sump :	Yes
Sump Sensor Continuously Monitored? :	Yes
Owner Number :	1-2
Sump :	Yes
Sump Sensor Continuously Monitored? :	Yes

Map Id: 113
Direction: WNW
Distance: 0.813 mi., 4291 ft.
Elevation: 126 ft.
Relative: Higher

Site Name : NEW BEDFORD ROOFING | VACANT BUILDING
169 MT VERNON ST | 169 MOUNT VERNON STREET
NEW BEDFORD, MA

Database(s) : [ASBESTOS - MA, EPA LUST, HIST RELEASE - MA, RELEASE - MA, SHWS - MA]

Envirosite ID: 43045864
EPA ID: N/R

ASBESTOS - MA

Facility Name :	VACANT BUILDING
Facility Address :	169 MOUNT VERNON STREET, NEW BEDFORD
Project Start Date :	2017-08-29
Project End Date :	2017-09-29
Project ID :	N/R
Form Type :	ANF-001
Project Type :	Dem
Owner Name :	SCOTT HALLMAN, SCOTTIES POTTIES
Owner Address :	161 WILLOW LANE
DLS Contractor ID :	AC000758
DLS Contractor :	FRANCESCO DEMOLITION INC

Map Id: 113
Direction: WNW
Distance: 0.813 mi., 4291 ft.
Elevation: 126 ft.
Relative: Higher

Site Name : NEW BEDFORD ROOFING | VACANT BUILDING
169 MT VERNON ST | 169 MOUNT VERNON STREET
NEW BEDFORD, MA

Database(s) : [ASBESTOS - MA, EPA LUST, HIST RELEASE - MA, RELEASE - MA, SHWS - MA] ***(cont.)***

Envirosite ID: 43045864
EPA ID: N/R

ASBESTOS - MA ***(cont.)***

Site Supervisor ID :	AS901175
Site Supervisor :	PATRICK CROWLEY
Last Date in Agency List :	2021-11-09

EPA LUST

Facility Name :	NEW BEDFORD ROOFING
Facility Address :	169 MT VERNON ST, NEW BEDFORD, Massachusetts
County :	N/R
Facility ID :	N/R
LUST ID :	MA4-0014524
Reported Date :	1999-02-11
Status :	No Further Action
Substance :	N/R
Closed With Residual Contamination (Tribal Only):	N/R
NFA_Letter (Tribal Only) :	N/R
Tribe (Tribal Only) :	N/R
EPA Region :	1
Estimated Population within 1500ft :	1868
Estimated Private Domestic Wells within 1500ft:	2
Within Source Water Protection Area (SPA):	No
SPA Public Water System and Facility ID:	N/R
SPA Water Type :	N/R
SPA Facility Type :	N/R
SPA HUC12 :	N/R
Within Groundwater Wellhead Protection Area (WHPA):	Yes
WHPA Public Water System and Facility ID:	MA4072000_12
WHPA Water Type :	GW
WHPA Facility Type :	WL
WHPA HUC12 :	10900020402
Within Estimated 100-year Floodplain:	No
Latitude :	41.65117362
Longitude :	-70.9437496
Last Date in Agency List :	2024-05-23

HIST RELEASE - MA

Facility Address :	169 MT VERNON ST, NEW BEDFORD
Notification Date :	1999-02-11
RTN Number :	4-14524
Assoc ID :	N/R
Source :	UNKNOWN
Category :	72 HR

Map Id: 113
Direction: WNW
Distance: 0.813 mi., 4291 ft.
Elevation: 126 ft.
Relative: Higher

Site Name : NEW BEDFORD ROOFING | VACANT BUILDING
169 MT VERNON ST | 169 MOUNT VERNON STREET
NEW BEDFORD, MA

Database(s) : [ASBESTOS - MA, EPA LUST, HIST RELEASE - MA, RELEASE - MA, SHWS - MA] ***(cont.)***

Envirosite ID: 43045864
EPA ID: N/R

HIST RELEASE - MA ***(cont.)***

Location Aid :	NEW BEDFORD ROOFING
Location :	COMMERCIAL
Municipality :	NEW BEDFORD
Last Date in Agency List :	2015-04-09

Chemical Information

Chemical :	DIESEL FUEL 250.0 PPM
Chemical :	GASOLINE 250.0 PPM

RELEASE - MA

Facility Name :	NEW BEDFORD ROOFING
Facility Address :	169 MT VERNON ST, NEW BEDFORD

Incident Summary

Release Tracking Number :	4-0014524
Notification Date :	1999-02-11
Category :	72 HR
OFC Town :	NEW BEDFORD
Current Status :	Response Action Outcome - A site/release where a Permanent or Temporary Solution Statement (formerly RAO Statement) was submitted. This statement asserts that response actions were sufficient to achieve a level of no significant risk or at least ensure that all substantial hazards were eliminated.
Current Date :	2002-04-08
Phase :	Phase report not required or not submitted.
OHM :	Oil
Agency Link :	Click here for hyperlink provided by the agency.
Last Date in Agency List :	2024-11-18

Source Details

Source :	UNKNOWN

Location Details

Location :	COMMERCIAL

Map Id: 113
Direction: WNW
Distance: 0.813 mi., 4291 ft.
Elevation: 126 ft.
Relative: Higher

Site Name : NEW BEDFORD ROOFING | VACANT BUILDING
169 MT VERNON ST | 169 MOUNT VERNON STREET
NEW BEDFORD, MA

Database(s) : [ASBESTOS - MA, EPA LUST, HIST RELEASE - MA, RELEASE - MA, SHWS - MA] ***(cont.)***

Envirosite ID: 43045864
EPA ID: N/R

RELEASE - MA ***(cont.)***

Chemicals
Chemical : GASOLINE
Amount : 250 PPM

Chemical : DIESEL FUEL
Amount : 250 PPM

SHWS - MA

Facility Name : NEW BEDFORD ROOFING
Facility Address : 169 MT VERNON ST, NEW BEDFORD

Incident Summary
Release Tracking Number : 4-0014524
Notification Date : 1999-02-11
Category : 72 HR
OFC Town : NEW BEDFORD

Current Status : Response Action Outcome - A site/release where a Permanent or Temporary Solution Statement (formerly RAO Statement) was submitted. This statement asserts that response actions were sufficient to achieve a level of no significant risk or at least ensure that all substantial hazards were eliminated.

Current Date : 2002-04-08
Phase : Phase report not required or not submitted.
OHM : Oil
Agency Link : Click here for hyperlink provided by the agency.
Last Date in Agency List : 2024-11-18

Source Details
Source : UNKNOWN

Location Details
Location : COMMERCIAL

Response Action Information
Response Action Type : RLFA
Status : FOLOFF
Submittal Date : 1999-02-24

Map Id: 113
Direction: WNW
Distance: 0.813 mi., 4291 ft.
Elevation: 126 ft.
Relative: Higher

Site Name : NEW BEDFORD ROOFING | VACANT BUILDING
169 MT VERNON ST | 169 MOUNT VERNON STREET
NEW BEDFORD, MA

Database(s) : [ASBESTOS - MA, EPA LUST, HIST RELEASE - MA, RELEASE - MA, SHWS - MA] ***(cont.)***

Envirosite ID: 43045864
EPA ID: N/R

SHWS - MA ***(cont.)***

Response Action Type : PHASEI Phase 1
Status : CSRCVD Completion Statement Received
Submittal Date : 2000-02-10

Response Action Type : RAO Response Action Outcome - RAO
Status : RAORCD RAO Statement Received
Submittal Date : 2002-04-08

Response Action Type : RLFA
Status : FLDRUN
Submittal Date : 2008-09-18

Response Action Type : TCLASS Tier Classification
Status : RECPT Transmittal or Notification Received
Submittal Date : 2000-02-10

Response Action Type : RAO Response Action Outcome - RAO
Status : TSAUD Level I - Technical Screen Audit
Submittal Date : 2002-05-03

Response Action Type : TCLASS Tier Classification
Status : TIERII Tier 2 Classification
Submittal Date : 2000-02-10

Response Action Type : RNF Release Notification Form Received
Status : REPORT Reportable Release or Threat of Release
Submittal Date : 1999-03-10

Response Action Type : PHASII Phase 2
Status : SOW Scope of Work Received
Submittal Date : 2000-02-10

Response Action Type : NOR
Status : ISSUED
Submittal Date : 1999-03-09

Chemicals
Chemical : GASOLINE
Amount : 250 PPM

Map Id: 113
Direction: WNW
Distance: 0.813 mi., 4291 ft.
Elevation: 126 ft.
Relative: Higher

Site Name : NEW BEDFORD ROOFING | VACANT BUILDING
169 MT VERNON ST | 169 MOUNT VERNON STREET
NEW BEDFORD, MA

Database(s) : [ASBESTOS - MA, EPA LUST, HIST RELEASE - MA, RELEASE - MA, SHWS - MA] ***(cont.)***

Envirosite ID: 43045864
EPA ID: N/R

SHWS - MA ***(cont.)***

Chemical :	DIESEL FUEL
Amount :	250 PPM

Map Id: Y114
Direction: ESE
Distance: 0.814 mi., 4296 ft.
Elevation: 12 ft.
Relative: Lower

Site Name : ASSESSORS MAP 60-1; LOT 13
137-143 POPES ISLAND
NEW BEDFORD, MA

Database(s) : [HIST RELEASE - MA, RELEASE - MA, SHWS - MA]

Envirosite ID: 2693270
EPA ID: N/R

HIST RELEASE - MA

Facility Address :	137-143 POPES ISLAND, NEW BEDFORD
Notification Date :	2013-12-19
RTN Number :	4-24917
Assoc ID :	N/R
Source :	UNKNOWN
Category :	120 DY
Location Aid :	ASSESSORS MAP 60-1; LOT 13
Location :	N/R
Municipality :	NEW BEDFORD
Last Date in Agency List :	2015-04-09

Chemical Information

Chemical :	PCB 3.8 MG/KG

RELEASE - MA

Facility Name :	ASSESSORS MAP 60-1; LOT 13
Facility Address :	137-143 POPES ISLAND, NEW BEDFORD, 027407252

Incident Summary

Release Tracking Number :	4-0024917
Notification Date :	2013-12-19
Category :	120 DY
OFC Town :	NEW BEDFORD

Map Id: Y114
Direction: ESE
Distance: 0.814 mi., 4296 ft.
Elevation: 12 ft.
Relative: Lower

Site Name : ASSESSORS MAP 60-1; LOT 13
137-143 POPES ISLAND
NEW BEDFORD, MA

Database(s) : [HIST RELEASE - MA, RELEASE - MA, SHWS - MA] ***(cont.)***

Envirosite ID: 2693270
EPA ID: N/R

RELEASE - MA ***(cont.)***

Current Status :	Response Action Outcome - A site/release where a Permanent or Temporary Solution Statement (formerly RAO Statement) was submitted. This statement asserts that response actions were sufficient to achieve a level of no significant risk or at least ensure that all substantial hazards were eliminated.
Current Date :	2014-01-10
Phase :	Phase report not required or not submitted.
OHM :	Hazardous Material
Agency Link :	Click here for hyperlink provided by the agency.
Last Date in Agency List :	2024-11-18

Source Details

Source :	UNKNOWN

Location Details

Location :	N/R

Chemicals

Chemical :	PCB
Amount :	3.77 MG/KG

SHWS - MA

Facility Name :	ASSESSORS MAP 60-1; LOT 13
Facility Address :	137-143 POPES ISLAND, NEW BEDFORD, 027407252

Incident Summary

Release Tracking Number :	4-0024917
Notification Date :	2013-12-19
Category :	120 DY
OFC Town :	NEW BEDFORD
Current Status :	Response Action Outcome - A site/release where a Permanent or Temporary Solution Statement (formerly RAO Statement) was submitted. This statement asserts that response actions were sufficient to achieve a level of no significant risk or at least ensure that all substantial hazards were eliminated.
Current Date :	2014-01-10
Phase :	Phase report not required or not submitted.
OHM :	Hazardous Material
Agency Link :	Click here for hyperlink provided by the agency.
Last Date in Agency List :	2024-11-18

Map Id: Y114
Direction: ESE
Distance: 0.814 mi., 4296 ft.
Elevation: 12 ft.
Relative: Lower

Site Name : ASSESSORS MAP 60-1; LOT 13
137-143 POPES ISLAND
NEW BEDFORD, MA

Database(s) : [HIST RELEASE - MA, RELEASE - MA, SHWS - MA] ***(cont.)***

Envirosite ID: 2693270
EPA ID: N/R

SHWS - MA ***(cont.)***

Source Details
Source : UNKNOWN

Response Action Information
Response Action Type : RAO Response Action Outcome - RAO
Status : RAORCD RAO Statement Received
Submittal Date : 2014-01-10

Response Action Type : RNFE
Status : RECPT Transmittal or Notification Received
Submittal Date : 2013-12-19

Chemicals
Chemical : PCB
Amount : 3.77 MG/KG

Map Id: 115
Direction: NNE
Distance: 0.817 mi., 4315 ft.
Elevation: 10 ft.
Relative: Lower

Site Name : NEW BEDFORD HARBOR SITE OU1 | NEW BEDFORD HARBOR UPPER & LOWER OPERABLE UNIT | NEW BEDFORD HARBOR NPL SITE
103 SAWYER ST | 103 SAWYER ST. ADJACENT TO THE ADDRESS
NEW BEDFORD, MA

Database(s) : [ASBESTOS - MA, BRS, DOCKET, ECHO, ERNS, FRS, HIST MANIFEST - NY, HIST RELEASE - MA, MANIFEST EPA, RCRA NONGEN, RELEASE - MA, SHWS - MA]

Envirosite ID: 32468048
EPA ID: MAD980731335

ASBESTOS - MA

Facility Name : herman melville marine boatyard
Facility Address : 103 sawyer street, NEW BEDFORD

Project Start Date : 2002-04-29
Project End Date : 2002-05-17
Project ID : N/R
Form Type : ANF-001
Project Type : Demolition
Owner Name : herman melville marine boatyard
Owner Address : 103 sawyer street
DLS Contractor ID : AC000432

Map Id: 115
Direction: NNE
Distance: 0.817 mi., 4315 ft.
Elevation: 10 ft.
Relative: Lower

Site Name : NEW BEDFORD HARBOR SITE OU1 | NEW BEDFORD HARBOR UPPER & LOWER OPERABLE UNIT | NEW BEDFORD HARBOR NPL SITE
103 SAWYER ST | 103 SAWYER ST.
ADJACENT TO THE ADDRESS
NEW BEDFORD, MA

Database(s) : [ASBESTOS - MA, BRS, DOCKET, ECHO, ERNS, FRS, HIST MANIFEST - NY, HIST RELEASE - MA, MANIFEST EPA, RCRA NONGEN, RELEASE - MA, SHWS - MA] ***(cont.)***

Envirosite ID: 32468048
EPA ID: MAD980731335

ASBESTOS - MA ***(cont.)***

DLS Contractor :	YANKEE ENVIRONMENTAL SERVICES INC
Site Supervisor ID :	AS032340
Site Supervisor :	AARON S HILL
Last Date in Agency List :	2021-11-09
Facility Name :	Herman Melville Marine Boat Yard
Facility Address :	103 Sawyer St., NEW BEDFORD
Project Start Date :	2002-04-29
Project End Date :	2002-06-04
Project ID :	N/R
Form Type :	ANF-001
Project Type :	Demolition
Owner Name :	US Army Corp. of Eng.
Owner Address :	c/o 103 Sawyer Street
DLS Contractor ID :	AC000035
DLS Contractor :	DEC-TAM CORPORATION
Site Supervisor ID :	AS051412
Site Supervisor :	HOWARD S STOCKBRIDGE
Last Date in Agency List :	2021-11-09

BRS

Facility Name :	NEW BEDFORD HARBOR SITE OU1
Facility Address :	103 SAWYER ST, NEW BEDFORD, MA 02746
County :	PLYMOUTH

Site Details

Date Form Received by Agency :	2012-02-22
EPA ID :	MAD980731335
Mailing Address :	103 SAWYER ST, NEW BEDFORD, MA 02746
Contact :	PAUL L'HEUREUX
Contact Address :	103 SAWYER ST, NEW BEDFORD, MA 02746
Contact Country :	US
Contact Telephone :	978-318-8242
Contact Email :	PAUL.G.L'HEUREUX@USACE.ARMY.MIL
EPA Region :	01
Land Type :	Federal
Source Type :	Annual/Biennial Report updated with Notification
Classification :	Not a generator, verified
Description :	Not a generator, verified
Last Date in Agency List :	2024-12-17

Map Id: 115
Direction: NNE
Distance: 0.817 mi., 4315 ft.
Elevation: 10 ft.
Relative: Lower

Site Name : NEW BEDFORD HARBOR SITE OU1 | NEW BEDFORD HARBOR UPPER & LOWER OPERABLE UNIT | NEW BEDFORD HARBOR NPL SITE
103 SAWYER ST | 103 SAWYER ST.
ADJACENT TO THE ADDRESS
NEW BEDFORD, MA

Database(s) : [ASBESTOS - MA, BRS, DOCKET, ECHO, ERNS, FRS, HIST MANIFEST - NY, HIST RELEASE - MA, MANIFEST EPA, RCRA NONGEN, RELEASE - MA, SHWS - MA] ***(cont.)***

Envirosite ID: 32468048
EPA ID: MAD980731335

BRS ***(cont.)***

Owner/Operator Summary

Owner/Operator Name :	CITY OF NEW BEDFORD
Owner/Operator Address :	133 WILLIAM ST, NEW BEDFORD, MA 02740
Owner/Operator Country :	N/R
Owner/Operator Telephone :	508-979-1400
Owner/Operator Email :	N/R
Owner/Operator Fax :	N/R
Legal Status :	Municipal
Owner/Operator Type :	Operator
Owner/Operator Start Date :	1946-01-01
Owner/Operator End Date :	N/R

Owner/Operator Name :	US ENVIRONMENTAL PROTECTION AGENCY
Owner/Operator Address :	103 SAWYER ST, NEW BEDFORD, MA 02746
Owner/Operator Country :	N/R
Owner/Operator Telephone :	978-318-8242
Owner/Operator Email :	N/R
Owner/Operator Fax :	N/R
Legal Status :	Federal
Owner/Operator Type :	Owner
Owner/Operator Start Date :	1988-01-01
Owner/Operator End Date :	N/R

Waste Activity Monitoring

Report Cycle :	2011
Hazardous Waste Page Number :	1
Hazardous Waste Sub-Page Number :	1
BR Form :	GM
Waste Description :	ACIDS AND ACIDIFIED POLYMERS FROM DECOMISSIONED SEDIMENT TREATMENT OPERATION AS PART OF ENVIRONMENTAL RESTORATION.
Primary NAICS :	56291 - Remediation Services
Source Code :	G11 - Discarding off-specification, out-of-date, and/or unused chemicals or products
Form Code :	W103 - Spent concentrated acid (5% or more)
Management Method :	H141 - The site receiving this waste stored/bulked and transferred the waste with no treatment or recovery (H010-H129), fuel blending (H061), or disposal (H131-H135) at that receiving site.
Generation Tons :	3.2256047
Managed Tons :	0

Map Id: 115
Direction: NNE
Distance: 0.817 mi., 4315 ft.
Elevation: 10 ft.
Relative: Lower

Site Name : NEW BEDFORD HARBOR SITE OU1 | NEW BEDFORD HARBOR UPPER & LOWER OPERABLE UNIT | NEW BEDFORD HARBOR NPL SITE
103 SAWYER ST | 103 SAWYER ST.
ADJACENT TO THE ADDRESS
NEW BEDFORD, MA

Database(s) : [ASBESTOS - MA, BRS, DOCKET, ECHO, ERNS, FRS, HIST MANIFEST - NY, HIST RELEASE - MA, MANIFEST EPA, RCRA NONGEN, RELEASE - MA, SHWS - MA] ***(cont.)***

Envirosite ID: 32468048
EPA ID: MAD980731335

BRS ***(cont.)***

Shipped Tons :	3.2256047
Received Tons :	0
Receiver ID :	MID980991566
Receiver State :	MI
Shipper ID :	MAD980731335
Shipper State :	MA
Waste Minimization :	X - No waste minimization efforts were implemented for this waste
Waste Code List :	D002
Waste Code Group :	D002 - CORROSIVE WASTE
Waste Generation Type :	N/R
Report Cycle :	2011
Hazardous Waste Page Number :	2
Hazardous Waste Sub-Page Number :	1
BR Form :	GM
Waste Description :	SODIUM HYDROXIDE SOLUTION FROM DECOMISSIONED SEDIMENT TREATMENT OPERATION AS PART OF ENVIRONMENTAL RESTORATION.
Primary NAICS :	56291 - Remediation Services
Source Code :	G11 - Discarding off-specification, out-of-date, and/or unused chemicals or products
Form Code :	W103 - Spent concentrated acid (5% or more)
Management Method :	H111 - Stabilization or chemical fixation prior to disposal at another site (as the major component of treatment; not H071-H075, H077, or H082)
Generation Tons :	0.4962469
Managed Tons :	0
Shipped Tons :	0.4962469
Received Tons :	0
Receiver ID :	MID980991566
Receiver State :	MI
Shipper ID :	MAD980731335
Shipper State :	MA
Waste Minimization :	X - No waste minimization efforts were implemented for this waste
Waste Code List :	D002
Waste Code Group :	D002 - CORROSIVE WASTE
Waste Generation Type :	N/R

DOCKET

Facility Name :	NEW BEDFORD HARBOR SITE OU1
Facility Address :	103 SAWYER ST, NEW BEDFORD, MA 02746

Map Id: 115
Direction: NNE
Distance: 0.817 mi., 4315 ft.
Elevation: 10 ft.
Relative: Lower

Site Name : NEW BEDFORD HARBOR SITE OU1 | NEW BEDFORD HARBOR UPPER & LOWER OPERABLE UNIT | NEW BEDFORD HARBOR NPL SITE
103 SAWYER ST | 103 SAWYER ST.
ADJACENT TO THE ADDRESS
NEW BEDFORD, MA

Database(s) : [ASBESTOS - MA, BRS, DOCKET, ECHO, ERNS, FRS, HIST MANIFEST - NY, HIST RELEASE - MA, MANIFEST EPA, RCRA NONGEN, RELEASE - MA, SHWS - MA] ***(cont.)***

Envirosite ID: 32468048
EPA ID: MAD980731335

DOCKET ***(cont.)***

Site Activity Details

Enforcement Action Case Number :	01-2018-0011
Activity ID :	3601530754
Enforcement Action Name :	NEW BEDFORD HARBOR SITE OU1
Last Date in Agency List :	2025-02-06
Final Ordr Iss/Final Order Enter Date:	2023-05-04
Complaint/Proposed Order Actual Date:	2022-05-31
Final Order Issued Actual Date :	2023-05-04
Final Order Name :	NEW BEDFORD HARBOR SITE (OU1)

Complaint Summary

Respondent/Defendant Name :	Cornell-Dubilier Electronics
Named in Complaint :	Y
Named in Final Order :	Y
SEP Category :	N/R
SEP Description :	N/R
Regional Docket Number :	83-3882-Y

Standard Industrial Classification (SIC) Summary

Registry ID :	110044972704
Primary SIC :	N/R
Primary NAICS :	N/R
Settlement FRS ICIS Facility :	3600553213 - NEW BEDFORD HARBOR SITE OU1
Pollutants (SRS) :	N/R
Admin EA Closed Actual Date :	2023-05-04
Enforcement Action Name :	NEW BEDFORD HARBOR SITE
Enforcement Action Resolution :	N/R
Violation Types :	N/R

Map Id: 115
Direction: NNE
Distance: 0.817 mi., 4315 ft.
Elevation: 10 ft.
Relative: Lower

Site Name : NEW BEDFORD HARBOR SITE OU1 | NEW BEDFORD HARBOR UPPER & LOWER OPERABLE UNIT | NEW BEDFORD HARBOR NPL SITE
103 SAWYER ST | 103 SAWYER ST.
ADJACENT TO THE ADDRESS
NEW BEDFORD, MA

Database(s) : [ASBESTOS - MA, BRS, DOCKET, ECHO, ERNS, FRS, HIST MANIFEST - NY, HIST RELEASE - MA, MANIFEST EPA, RCRA NONGEN, RELEASE - MA, SHWS - MA] ***(cont.)***

Envirosite ID: 32468048
EPA ID: MAD980731335

DOCKET ***(cont.)***

Case Law Sections : CERCLA 107A - Cost Recovery

Violation Penalties and Compliance Summary
Compliance Action Cost : 0
EPA Penalty Assessed Amount : 0
Cost Recovery Required : 3600000
Cost of SEP : 0
Cost of Complying Actions : 400000

Facility Name : NEW BEDFORD HARBOR UPPER & LOWER OPERABLE UNIT
Facility Address : 103 SAWYER STREET, NEW BEDFORD, MA 02746-2448

Site Activity Details
Enforcement Action Case Number : 01-2012-0510
Activity ID : 3000015431
Enforcement Action Name : NEW BEDFORD HARBOR UPPER & LOWER OPERABLE UNIT
Last Date in Agency List : 2025-02-06

Final Ordr Iss/Final Order Enter Date: 2013-08-29
Complaint/Proposed Order Actual Date: N/R
Final Order Issued Actual Date : 2013-08-29
Final Order Name : AVX CORPORATION / NEW BEDFORD HARBOR UPPER & LOWER OPERABLE UNIT

Final Ordr Iss/Final Order Enter Date: 2012-06-18
Complaint/Proposed Order Actual Date: N/R
Final Order Issued Actual Date : 2012-06-18
Final Order Name : AVX CORPORATION / NEW BEDFORD HARBOR UPPER & LOWER OPERABLE UNIT

Final Ordr Iss/Final Order Enter Date: 2012-04-18
Complaint/Proposed Order Actual Date: N/R
Final Order Issued Actual Date : 2012-04-18
Final Order Name : AVX CORPORATION / NEW BEDFORD HARBOR UPPER & LOWER OPERABLE UNIT

Map Id: 115
Direction: NNE
Distance: 0.817 mi., 4315 ft.
Elevation: 10 ft.
Relative: Lower

Site Name : NEW BEDFORD HARBOR SITE OU1 | NEW BEDFORD HARBOR UPPER & LOWER OPERABLE UNIT | NEW BEDFORD HARBOR NPL SITE
103 SAWYER ST | 103 SAWYER ST.
ADJACENT TO THE ADDRESS
NEW BEDFORD, MA

Database(s) : [ASBESTOS - MA, BRS, DOCKET, ECHO, ERNS, FRS, HIST MANIFEST - NY, HIST RELEASE - MA, MANIFEST EPA, RCRA NONGEN, RELEASE - MA, SHWS - MA] ***(cont.)***

Envirosite ID: 32468048
EPA ID: MAD980731335

DOCKET ***(cont.)***

Complaint Summary

Respondent/Defendant Name :	AVX CORPORATION
Named in Complaint :	Y
Named in Final Order :	Y
SEP Category :	N/R
SEP Description :	N/R
Regional Docket Number :	CERCLA 01-2012-0045

Standard Industrial Classification (SIC) Summary

Registry ID :	110045471823
Primary SIC :	N/R
Primary NAICS :	N/R
Settlement FRS ICIS Facility :	3000007807 - NEW BEDFORD HARBOR UPPER & LOWER OPERABLE UNIT
Pollutants (SRS) :	Polychlorinated biphenyls
Admin EA Closed Actual Date :	2013-08-29
Enforcement Action Name :	AVX CORPORATION / NEW BEDFORD HARBOR UPPER & LOWER OPERABLE UNIT
Enforcement Action Resolution :	Final Order No Penalty
Violation Types :	Other/Miscellaneous
Case Law Sections :	CERCLA 106A - Imminent & Substantial Endangerment Order

Violation Penalties and Compliance Summary

Compliance Action Cost :	0
EPA Penalty Assessed Amount :	0
Cost Recovery Required :	N/R
Cost of SEP :	0
Cost of Complying Actions :	N/R

Map Id: 115
Direction: NNE
Distance: 0.817 mi., 4315 ft.
Elevation: 10 ft.
Relative: Lower

Site Name : NEW BEDFORD HARBOR SITE OU1 | NEW BEDFORD HARBOR UPPER & LOWER OPERABLE UNIT | NEW BEDFORD HARBOR NPL SITE
103 SAWYER ST | 103 SAWYER ST.
ADJACENT TO THE ADDRESS
NEW BEDFORD, MA

Database(s) : [ASBESTOS - MA, BRS, DOCKET, ECHO, ERNS, FRS, HIST MANIFEST - NY, HIST RELEASE - MA, MANIFEST EPA, RCRA NONGEN, RELEASE - MA, SHWS - MA] ***(cont.)***

Envirosite ID: 32468048
EPA ID: MAD980731335

ECHO

Facility Name :	NEW BEDFORD HARBOR SITE OU1
Facility Address :	103 SAWYER ST, NEW BEDFORD, MA 02746
County :	BRISTOL
Last Inspection Date :	N/R
Registry ID :	110044972704
FIPS Code :	25005
EPA Region :	01
Inspection Count :	0
Last Inspection Days :	N/R
Informal Count :	0
Last Informal Action Date :	N/R
Formal Action Count :	1
Last Formal Action Date :	2023-05-04
Total Penalties :	0
Penalty Count :	N/R
Last Penalty Date :	N/R
Last Penalty Amount :	N/R
QTRS IN NC :	0
Programs IN SNC :	0
Current Compliance Status :	No Violation Identified
Three-Year Compliance Status :	_____
Collection Method :	ADDRESS MATCHING-HOUSE NUMBER
Reference Point :	CENTER OF A FACILITY OR STATION
Accuracy Meters :	30
Derived Tribes :	Mashpee Wampanoag Tribe - 16 mile(s), Wampanoag Tribe of Gay Head (Aquinnah) - 22 mile(s)
Derived HUC :	01090002
Derived WBD :	010900020401
Derived STCTY FIPS :	25005
Derived Zip :	02746
Derived CD113 :	09
Derived CB2010 :	250056507001001
MYRTK Universe :	NNN
NPDES IDs :	N/R
CWA Permit Types :	N/R
CWA Compliance Tracking :	N/R
CWA NAICS :	N/R
CWA SICS :	N/R
CWA Inspection Count :	N/R
CWA Last Inspection Days :	N/R
CWA Informal Count :	N/R
CWA Formal Action Count :	N/R
CWA Last Formal Action Date :	N/R
CWA Penalties :	N/R

Map Id: 115
Direction: NNE
Distance: 0.817 mi., 4315 ft.
Elevation: 10 ft.
Relative: Lower

Site Name :	NEW BEDFORD HARBOR SITE OU1 | NEW BEDFORD HARBOR UPPER & LOWER OPERABLE UNIT | NEW BEDFORD HARBOR NPL SITE 103 SAWYER ST | 103 SAWYER ST. ADJACENT TO THE ADDRESS NEW BEDFORD, MA
Database(s) :	[ASBESTOS - MA, BRS, DOCKET, ECHO, ERNS, FRS, HIST MANIFEST - NY, HIST RELEASE - MA, MANIFEST EPA, RCRA NONGEN, RELEASE - MA, SHWS - MA] ***(cont.)***

Envirosite ID: 32468048
EPA ID: MAD980731335

ECHO ***(cont.)***

CWA Last Penalty Date :	N/R
CWA Last Penalty Amount :	N/R
CWA Quarters IN NC :	N/R
CWA Current Compliance Status :	N/R
CWA Current SNC Flag :	N
CWA 13 Quarters Compliance Status :	N/R
CWA 13 Quarters Effluent Exceedances:	N/R
CWA Three-Year QNCR Codes :	N/R
DFR URL :	Click here for hyperlink provided by the agency.
Facility SIC :	N/R
Facility NAICS :	56291 - Remediation Services
Facility Last Inspection EPA Date :	N/R
Facility Last Inspection State Date :	N/R
Facility Last Formal Act EPA Date :	N/R
Facility Last Formal Act State Date :	N/R
Facility Last Informal Act EPA Date :	N/R
Facility Last Informal Act State Date:	N/R
Facility Federal Agency :	N/R
TRI Reporter :	N/R
Facility Imp Water Flag :	N/R
Current SNC Flag :	N
Indian County Flag :	N
Federal Flag :	N/R
US Mexico Border Flag :	N/R
Chesapeak Bay Flag :	N/R
AIR Flag :	N
NPDES Flag :	N
SDWIS Flag :	N
RCRA Flag :	Y
TRI Flag :	N
GHG Flag :	N
Major Flag :	N/R
Active Flag :	N/R
NAA Flag :	Y
Latitude :	41.65823
Longitude :	-70.92252
Last Date in Agency List :	2025-02-19

Facility Name :	NEW BEDFORD HARBOR UPPER & LOWER OPERABLE UNIT
Facility Address :	103 SAWYER STREET, NEW BEDFORD, MA 02746
County :	BRISTOL

Last Inspection Date :	N/R
Registry ID :	110045471823
FIPS Code :	25005
EPA Region :	01

Map Id: 115
Direction: NNE
Distance: 0.817 mi., 4315 ft.
Elevation: 10 ft.
Relative: Lower

Site Name : NEW BEDFORD HARBOR SITE OU1 | NEW BEDFORD HARBOR UPPER & LOWER OPERABLE UNIT | NEW BEDFORD HARBOR NPL SITE
103 SAWYER ST | 103 SAWYER ST.
ADJACENT TO THE ADDRESS
NEW BEDFORD, MA

Database(s) : [ASBESTOS - MA, BRS, DOCKET, ECHO, ERNS, FRS, HIST MANIFEST - NY, HIST RELEASE - MA, MANIFEST EPA, RCRA NONGEN, RELEASE - MA, SHWS - MA] ***(cont.)***

Envirosite ID: 32468048
EPA ID: MAD980731335

ECHO ***(cont.)***

Inspection Count :	0
Last Inspection Days :	N/R
Informal Count :	0
Last Informal Action Date :	N/R
Formal Action Count :	0
Last Formal Action Date :	2013-08-29
Total Penalties :	0
Penalty Count :	N/R
Last Penalty Date :	N/R
Last Penalty Amount :	N/R
QTRS IN NC :	N/R
Programs IN SNC :	0
Current Compliance Status :	N/R
Three-Year Compliance Status :	N/R
Collection Method :	ADDRESS MATCHING-HOUSE NUMBER
Reference Point :	CENTER OF A FACILITY OR STATION
Accuracy Meters :	30
Derived Tribes :	Mashpee Wampanoag Tribe - 16 mile(s), Wampanoag Tribe of Gay Head (Aquinnah) - 22 mile(s)
Derived HUC :	01090002
Derived WBD :	010900020401
Derived STCTY FIPS :	25005
Derived Zip :	02746
Derived CD113 :	09
Derived CB2010 :	250056507001001
MYRTK Universe :	NNN
NPDES IDs :	N/R
CWA Permit Types :	N/R
CWA Compliance Tracking :	N/R
CWA NAICS :	N/R
CWA SICS :	N/R
CWA Inspection Count :	N/R
CWA Last Inspection Days :	N/R
CWA Informal Count :	N/R
CWA Formal Action Count :	N/R
CWA Last Formal Action Date :	N/R
CWA Penalties :	N/R
CWA Last Penalty Date :	N/R
CWA Last Penalty Amount :	N/R
CWA Quarters IN NC :	N/R
CWA Current Compliance Status :	N/R
CWA Current SNC Flag :	N
CWA 13 Quarters Compliance Status :	N/R
CWA 13 Quarters Effluent Exceedances:	N/R
CWA Three-Year QNCR Codes :	N/R
DFR URL :	Click here for hyperlink provided by the agency.

Map Id: 115
Direction: NNE
Distance: 0.817 mi., 4315 ft.
Elevation: 10 ft.
Relative: Lower

Site Name : NEW BEDFORD HARBOR SITE OU1 | NEW BEDFORD HARBOR UPPER & LOWER OPERABLE UNIT | NEW BEDFORD HARBOR NPL SITE
103 SAWYER ST | 103 SAWYER ST. ADJACENT TO THE ADDRESS
NEW BEDFORD, MA

Database(s) : [ASBESTOS - MA, BRS, DOCKET, ECHO, ERNS, FRS, HIST MANIFEST - NY, HIST RELEASE - MA, MANIFEST EPA, RCRA NONGEN, RELEASE - MA, SHWS - MA] ***(cont.)***

Envirosite ID: 32468048
EPA ID: MAD980731335

ECHO ***(cont.)***

Facility SIC :	N/R
Facility NAICS :	N/R
Facility Last Inspection EPA Date :	N/R
Facility Last Inspection State Date :	N/R
Facility Last Formal Act EPA Date :	2013-08-29
Facility Last Formal Act State Date :	N/R
Facility Last Informal Act EPA Date :	N/R
Facility Last Informal Act State Date:	N/R
Facility Federal Agency :	N/R
TRI Reporter :	N/R
Facility Imp Water Flag :	N/R
Current SNC Flag :	N
Indian County Flag :	N
Federal Flag :	N/R
US Mexico Border Flag :	N/R
Chesapeak Bay Flag :	N/R
AIR Flag :	N
NPDES Flag :	N
SDWIS Flag :	N
RCRA Flag :	N
TRI Flag :	N
GHG Flag :	N
Major Flag :	N/R
Active Flag :	N/R
NAA Flag :	Y
Latitude :	41.65823
Longitude :	-70.92252
Last Date in Agency List :	2025-02-19

ERNS

Facility Address :	103 SAWYER ST. ADJACENT TO THE ADDRESS, NEW BEDFORD, MA
County :	BRISTOL

Incident Information

Incident Date Time :	2015-12-02 15:00:00
Type of Incident :	FIXED
Incident Cause :	DUMPING
Incident DTG :	OCCURRED
Incident Location :	N/R
Sequence Number :	1134816
Potential Flag :	N

Map Id: 115
Direction: NNE
Distance: 0.817 mi., 4315 ft.
Elevation: 10 ft.
Relative: Lower

Site Name : NEW BEDFORD HARBOR SITE OU1 | NEW BEDFORD HARBOR UPPER & LOWER OPERABLE UNIT | NEW BEDFORD HARBOR NPL SITE
103 SAWYER ST | 103 SAWYER ST.
ADJACENT TO THE ADDRESS
NEW BEDFORD, MA

Database(s) : [ASBESTOS - MA, BRS, DOCKET, ECHO, ERNS, FRS, HIST MANIFEST - NY, HIST RELEASE - MA, MANIFEST EPA, RCRA NONGEN, RELEASE - MA, SHWS - MA] ***(cont.)***

Envirosite ID: 32468048
EPA ID: MAD980731335

ERNS ***(cont.)***

Description of Incident :	THE CALLER IS REPORTING A DISCHARGE OF PCB AROCHOLOR (TRANSFORMER OIL) DUE TO IMPROPER WASTE DISPOSAL. CALLER STATED THIS IS A SUPER FUND SITE THAT IS CURRENTLY BEING REMEDIATED. THE IMPACT IS THE ACUSHNET RIVER.
Last Date in Agency List :	2015-12-23

Incident Response Summary

Date Time Received :	2015-12-02 16:49:28
Date Time Completed :	2015-12-02 16:59:07
Call Type :	Incident
Source :	TELEPHONE
Responsible Company :	JACOBS ENGINEERING
Responsible Org Type :	PRIVATE ENTERPRISE
Responsible City :	NEW BEDFORD
Responsible State :	MA
Responsible Zip :	N/R

Incident Details Summary

Remedial Action :	CLEAN UP CREW ON-SITE, CLEAN UP UNDERWAY.
Medium :	/ ACUSHENT RIVER
Medium Description :	WATER
Body of Water :	ACUSHENT RIVER
Weather Conditions :	OVERCAST
Water Temperature :	N/R
Water Supply Contaminated :	U
Waterway Closed :	N
Waterway Description :	N/R

Additional Incident Details Summary

Actual Amount :	N/R
Actual Amount Units :	N/R
Capacity of Tank :	N/R
Capacity of Tank Units :	N/R
Continuous Release Begin Date :	N/R
Continuous Release End Date :	N/R
Continuous Release Change Date :	N/R
Continuous Release Permit :	N/R
Continuous Release Type :	N/R
Description of Tank :	N/R
Device Operational :	U
DOT Crossing Number :	N/R

Map Id: 115
Direction: NNE
Distance: 0.817 mi., 4315 ft.
Elevation: 10 ft.
Relative: Lower

Site Name : NEW BEDFORD HARBOR SITE OU1 | NEW BEDFORD HARBOR UPPER & LOWER OPERABLE UNIT | NEW BEDFORD HARBOR NPL SITE
103 SAWYER ST | 103 SAWYER ST.
ADJACENT TO THE ADDRESS
NEW BEDFORD, MA

Database(s) : [ASBESTOS - MA, BRS, DOCKET, ECHO, ERNS, FRS, HIST MANIFEST - NY, HIST RELEASE - MA, MANIFEST EPA, RCRA NONGEN, RELEASE - MA, SHWS - MA] ***(cont.)***

Envirosite ID: 32468048
EPA ID: MAD980731335

ERNS ***(cont.)***

DOT Regulated :	U
NPDES :	N/R
NPDES Compliance :	U
Pipeline Aboveground :	ABOVE
Pipeline Covered :	U
Pipeline Type :	N/R
Tank ID :	N/R
Tank Regulated :	U
Tank Regulated by :	N/R

Materials Involved Summary

Name of Material :	OIL, MISC: TRANSFORMER
CAS Number :	000000-00-0
Amount of Material :	0
Unit of Measure :	UNKNOWN AMOUNT
UN Number :	N/R
CHRIS Code :	OTF
Reached Water :	YES
Amount in Water :	0
Unit of Measure (Reach Water) :	UNKNOWN AMOUNT

Name of Material :	POLYCHLORINATED BIPHENYLS
CAS Number :	000000-00-0
Amount of Material :	0
Unit of Measure :	UNKNOWN AMOUNT
UN Number :	N/R
CHRIS Code :	PCB
Reached Water :	YES
Amount in Water :	0
Unit of Measure (Reach Water) :	UNKNOWN AMOUNT

Facility Address :	103 SAWYER STREET, NEW BEDFORD, MA 02740
County :	BRISTOL

Incident Information

Incident Date Time :	2007-08-27 14:45:00
Type of Incident :	FIXED
Incident Cause :	EQUIPMENT FAILURE
Incident DTG :	OCCURRED
Incident Location :	ACUSHNET RIVER
Sequence Number :	847031
Potential Flag :	N

Map Id: 115
Direction: NNE
Distance: 0.817 mi., 4315 ft.
Elevation: 10 ft.
Relative: Lower

Site Name : NEW BEDFORD HARBOR SITE OU1 | NEW BEDFORD HARBOR UPPER & LOWER OPERABLE UNIT | NEW BEDFORD HARBOR NPL SITE
103 SAWYER ST | 103 SAWYER ST.
ADJACENT TO THE ADDRESS
NEW BEDFORD, MA

Database(s) : [ASBESTOS - MA, BRS, DOCKET, ECHO, ERNS, FRS, HIST MANIFEST - NY, HIST RELEASE - MA, MANIFEST EPA, RCRA NONGEN, RELEASE - MA, SHWS - MA] ***(cont.)***

Envirosite ID: 32468048
EPA ID: MAD980731335

ERNS ***(cont.)***

Description of Incident :	CALLER IS REPORTING A RELEASE OF HYDRAULIC FLUID FROM A DREDGE DUE TO A HYDRAULIC PUMP HEAD FAILURE WHICH RELEASED THE FLUID INTO THE ACUSHNET RIVER. THIS IS A NON PETROLEUM BASED PRODUCT.
Last Date in Agency List :	2015-12-23

Incident Response Summary

Date Time Received :	2007-08-27 16:31:00
Date Time Completed :	2007-08-27 16:40:00
Call Type :	Incident
Source :	TELEPHONE
Responsible Company :	SEVENSON ENVIRONMENTAL SERVICES
Responsible Org Type :	PRIVATE ENTERPRISE
Responsible City :	N/R
Responsible State :	NY
Responsible Zip :	N/R

Incident Details Summary

Remedial Action :	THE LEAK WAS STOPPED, USED BOOMS
Medium :	ACHUSHMET RIVER
Medium Description :	WATER
Body of Water :	ACUSHNET RIVER
Weather Conditions :	CLEAR
Water Temperature :	N/R
Water Supply Contaminated :	U
Waterway Closed :	N
Waterway Description :	N/R

Additional Incident Details Summary

Actual Amount :	N/R
Actual Amount Units :	N/R
Capacity of Tank :	N/R
Capacity of Tank Units :	N/R
Continuous Release Begin Date :	N/R
Continuous Release End Date :	N/R
Continuous Release Change Date :	N/R
Continuous Release Permit :	N/R
Continuous Release Type :	N/R
Description of Tank :	N/R
Device Operational :	Y
DOT Crossing Number :	N/R

Map Id: 115
Direction: NNE
Distance: 0.817 mi., 4315 ft.
Elevation: 10 ft.
Relative: Lower

Site Name : NEW BEDFORD HARBOR SITE OU1 | NEW BEDFORD HARBOR UPPER & LOWER OPERABLE UNIT | NEW BEDFORD HARBOR NPL SITE
103 SAWYER ST | 103 SAWYER ST.
ADJACENT TO THE ADDRESS
NEW BEDFORD, MA

Database(s) : [ASBESTOS - MA, BRS, DOCKET, ECHO, ERNS, FRS, HIST MANIFEST - NY, HIST RELEASE - MA, MANIFEST EPA, RCRA NONGEN, RELEASE - MA, SHWS - MA] ***(cont.)***

Envirosite ID: 32468048
EPA ID: MAD980731335

ERNS ***(cont.)***

DOT Regulated :	U
NPDES :	N/R
NPDES Compliance :	U
Pipeline Aboveground :	ABOVE
Pipeline Covered :	U
Pipeline Type :	N/R
Tank ID :	N/R
Tank Regulated :	U
Tank Regulated by :	N/R

Materials Involved Summary

Name of Material :	HYDRAULIC OIL
CAS Number :	000000-00-0
Amount of Material :	5
Unit of Measure :	GALLON(S)
UN Number :	N/R
CHRIS Code :	OHY
Reached Water :	YES
Amount in Water :	5
Unit of Measure (Reach Water) :	GALLON(S)

FRS

Facility Name :	NEW BEDFORD HARBOR SITE OU1
Facility Address :	103 SAWYER ST, NEW BEDFORD, MA 02746
County :	BRISTOL

Site Details

Registry ID :	110044972704
FRS Facility URL :	Click here for hyperlink provided by the agency.
Last Date in Agency List :	2024-12-16

Source Description

Map Id: 115
Direction: NNE
Distance: 0.817 mi., 4315 ft.
Elevation: 10 ft.
Relative: Lower

Site Name : NEW BEDFORD HARBOR SITE OU1 | NEW BEDFORD HARBOR UPPER & LOWER OPERABLE UNIT | NEW BEDFORD HARBOR NPL SITE
103 SAWYER ST | 103 SAWYER ST.
ADJACENT TO THE ADDRESS
NEW BEDFORD, MA

Database(s) : [ASBESTOS - MA, BRS, DOCKET, ECHO, ERNS, FRS, HIST MANIFEST - NY, HIST RELEASE - MA, MANIFEST EPA, RCRA NONGEN, RELEASE - MA, SHWS - MA] ***(cont.)***

Envirosite ID: 32468048
EPA ID: MAD980731335

FRS ***(cont.)***

Source Description :

ICIS provides a database that, when complete, will contain enforcement and compliance information across most of EPA's programs. The vision for ICIS is to replace EPA's independent databases that contain enforcement data with a single repository for that information. Currently, ICIS contains all Federal Administrative and Judicial enforcement actions and a subset of the Permit Compliance System (PCS), which supports the National Pollutant Discharge Elimination System (NPDES). This information is maintained in ICIS by EPA in the Regional offices and at Headquarters. A future release of ICIS will completely replace PCS and will integrate that information with Federal actions already in the system. ICIS also has the capability to track other activities that support compliance and enforcement programs, including incident tracking, compliance assistance, and compliance monitoring. The MA-EPICS is the central repository for all environmental protection data for the State of Massachusetts.

Source Description :

All generators and treatment, storage, and disposal (TSD) facilities who handle hazardous waste are required to report to the EPA Administrator at least once every two years. The data collected is used to create the National Biennial Resource Conservation and Recovery Act (RCRA) Hazardous Waste Report. This data is processed within the RCRA Information (RCRAInfo) database.

Source Description :

RCRAInfo is EPA's comprehensive information system that supports the Resource Conservation and Recovery Act (RCRA) of 1976 and the Hazardous and Solid Waste Amendments (HSWA) of 1984 through the tracking of events and activities related to facilities that generate, transport, and treat, store, or dispose of hazardous waste. RCRAInfo allows RCRA program staff to track the notification, permit, compliance, and corrective action activities required under RCRA. RCRAInfo also supports generation of the National Hazardous Waste Biennial Report. All generators and treatment, storage, and disposal facilities who handle hazardous waste are required to report to the EPA Administrator at least once every two years to support creation of the Biennial Report.

FRS Environmental Interest

Source and System ID : ICIS - 3600553213
MA-EPICS - 530930
RCRAINFO - MAD980731335

Facility Name : NEW BEDFORD HARBOR UPPER & LOWER OPERABLE UNIT
Facility Address : 103 SAWYER STREET, NEW BEDFORD, MA 02746-2448
County : BRISTOL

Map Id: 115
Direction: NNE
Distance: 0.817 mi., 4315 ft.
Elevation: 10 ft.
Relative: Lower

Site Name : NEW BEDFORD HARBOR SITE OU1 | NEW BEDFORD HARBOR UPPER & LOWER OPERABLE UNIT | NEW BEDFORD HARBOR NPL SITE
103 SAWYER ST | 103 SAWYER ST.
ADJACENT TO THE ADDRESS
NEW BEDFORD, MA

Database(s) : [ASBESTOS - MA, BRS, DOCKET, ECHO, ERNS, FRS, HIST MANIFEST - NY, HIST RELEASE - MA, MANIFEST EPA, RCRA NONGEN, RELEASE - MA, SHWS - MA] ***(cont.)***

Envirosite ID: 32468048
EPA ID: MAD980731335

FRS ***(cont.)***

Site Details

Registry ID :	110045471823
FRS Facility URL :	Click here for hyperlink provided by the agency.
Last Date in Agency List :	2024-12-16

Source Description

Source Description :

ICIS provides a database that, when complete, will contain enforcement and compliance information across most of EPA's programs. The vision for ICIS is to replace EPA's independent databases that contain enforcement data with a single repository for that information. Currently, ICIS contains all Federal Administrative and Judicial enforcement actions and a subset of the Permit Compliance System (PCS), which supports the National Pollutant Discharge Elimination System (NPDES). This information is maintained in ICIS by EPA in the Regional offices and at Headquarters. A future release of ICIS will completely replace PCS and will integrate that information with Federal actions already in the system. ICIS also has the capability to track other activities that support compliance and enforcement programs, including incident tracking, compliance assistance, and compliance monitoring.

FRS Environmental Interest

Source and System ID :	ICIS - 3000007807

HIST MANIFEST - NY

Facility Name :	USEPA REGION I
Facility Address :	103 SAWYER ST, NEW BEDFORD, MA 02746-2448
County :	N/R

Site Details

Handler Name :	USEPA REGION I
Contact Name :	USEPA REGION I
Business Phone Number :	5089902550
Mailing Street 1 :	103 SAWYER ST, NEW BEDFORD, MA 02746-2448
Mailing Country :	USA
Last Date in Agency List :	2017-03-18

Hazardous Waste Summary

Map Id: 115
Direction: NNE
Distance: 0.817 mi., 4315 ft.
Elevation: 10 ft.
Relative: Lower

Site Name : NEW BEDFORD HARBOR SITE OU1 | NEW BEDFORD HARBOR UPPER & LOWER OPERABLE UNIT | NEW BEDFORD HARBOR NPL SITE
103 SAWYER ST | 103 SAWYER ST.
ADJACENT TO THE ADDRESS
NEW BEDFORD, MA

Database(s) : [ASBESTOS - MA, BRS, DOCKET, ECHO, ERNS, FRS, HIST MANIFEST - NY, HIST RELEASE - MA, MANIFEST EPA, RCRA NONGEN, RELEASE - MA, SHWS - MA] ***(cont.)***

Envirosite ID: 32468048
EPA ID: MAD980731335

HIST MANIFEST - NY ***(cont.)***

Details for this site have been truncated due to the large number of available details for this site within this dataset. For the complete details for this site, contact your Envirosite account representative for a complimentary site report containing all of the details available.

Generator Shipped Date :	2003-02-21
Generator RCRA ID :	MAD980731335
Manifest Number :	NYB9690795
Manifest Status :	N/R
Transporter 1 RCRA ID :	PAD987347515
Transporter 1 State ID :	JENICENY
Transporter 1 Received Date :	2003-02-21
Transporter 2 RCRA ID :	N/R
Transporter 2 State ID :	N/R
Transporter 2 Received Date :	N/R
TSDF RCRA ID :	NYD049836679
TSDF Received Date :	2003-02-24
Part A Received Date :	N/R
Part B Received Date :	N/R

Hazardous Waste Details

Waste Code :	B007
Quantity of Waste :	31443
Units of Quantity :	Kilograms (2.2 pounds)
Number of Containers :	1
Type of Container :	Dump trucks
Handling Method :	Landfill
Specific Gravity :	01.00

Hazardous Waste Summary

Generator Shipped Date :	2003-02-21
Generator RCRA ID :	MAD980731335
Manifest Number :	NYB9690804
Manifest Status :	N/R
Transporter 1 RCRA ID :	PAD987347515
Transporter 1 State ID :	AF42132NY
Transporter 1 Received Date :	2003-02-21
Transporter 2 RCRA ID :	N/R
Transporter 2 State ID :	N/R
Transporter 2 Received Date :	N/R
TSDF RCRA ID :	NYD049836679
TSDF Received Date :	2003-02-24
Part A Received Date :	N/R
Part B Received Date :	N/R

Map Id: 115
Direction: NNE
Distance: 0.817 mi., 4315 ft.
Elevation: 10 ft.
Relative: Lower

Site Name : NEW BEDFORD HARBOR SITE OU1 | NEW BEDFORD HARBOR UPPER & LOWER OPERABLE UNIT | NEW BEDFORD HARBOR NPL SITE
103 SAWYER ST | 103 SAWYER ST.
ADJACENT TO THE ADDRESS
NEW BEDFORD, MA

Database(s) : [ASBESTOS - MA, BRS, DOCKET, ECHO, ERNS, FRS, HIST MANIFEST - NY, HIST RELEASE - MA, MANIFEST EPA, RCRA NONGEN, RELEASE - MA, SHWS - MA] ***(cont.)***

Envirosite ID: 32468048
EPA ID: MAD980731335

HIST MANIFEST - NY ***(cont.)***

Hazardous Waste Details

Waste Code :	B007
Quantity of Waste :	29901
Units of Quantity :	Kilograms (2.2 pounds)
Number of Containers :	1
Type of Container :	Dump trucks
Handling Method :	Landfill
Specific Gravity :	01.00

Hazardous Waste Summary

Generator Shipped Date :	2003-02-21
Generator RCRA ID :	MAD980731335
Manifest Number :	NYB9690786
Manifest Status :	N/R
Transporter 1 RCRA ID :	PAD987347515
Transporter 1 State ID :	AB88761NY
Transporter 1 Received Date :	2003-02-21
Transporter 2 RCRA ID :	N/R
Transporter 2 State ID :	N/R
Transporter 2 Received Date :	N/R
TSDF RCRA ID :	NYD049836679
TSDF Received Date :	2003-02-24
Part A Received Date :	N/R
Part B Received Date :	N/R

Hazardous Waste Details

Waste Code :	B007
Quantity of Waste :	35671
Units of Quantity :	Kilograms (2.2 pounds)
Number of Containers :	1
Type of Container :	Dump trucks
Handling Method :	Landfill
Specific Gravity :	01.00

Hazardous Waste Summary

Generator Shipped Date :	2003-02-21
Generator RCRA ID :	MAD980731335
Manifest Number :	NYB9690741
Manifest Status :	N/R
Transporter 1 RCRA ID :	PAD987347515
Transporter 1 State ID :	AD58336NY
Transporter 1 Received Date :	2003-02-21

Map Id: 115
Direction: NNE
Distance: 0.817 mi., 4315 ft.
Elevation: 10 ft.
Relative: Lower

Site Name : NEW BEDFORD HARBOR SITE OU1 | NEW BEDFORD HARBOR UPPER & LOWER OPERABLE UNIT | NEW BEDFORD HARBOR NPL SITE
103 SAWYER ST | 103 SAWYER ST.
ADJACENT TO THE ADDRESS
NEW BEDFORD, MA

Database(s) : [ASBESTOS - MA, BRS, DOCKET, ECHO, ERNS, FRS, HIST MANIFEST - NY, HIST RELEASE - MA, MANIFEST EPA, RCRA NONGEN, RELEASE - MA, SHWS - MA] ***(cont.)***

Envirosite ID: 32468048
EPA ID: MAD980731335

HIST MANIFEST - NY ***(cont.)***

Transporter 2 RCRA ID :	N/R
Transporter 2 State ID :	N/R
Transporter 2 Received Date :	N/R
TSDF RCRA ID :	NYD049836679
TSDF Received Date :	2003-02-24
Part A Received Date :	N/R
Part B Received Date :	N/R

Hazardous Waste Details

Waste Code :	B007
Quantity of Waste :	26980
Units of Quantity :	Kilograms (2.2 pounds)
Number of Containers :	1
Type of Container :	Dump trucks
Handling Method :	Landfill
Specific Gravity :	01.00

Hazardous Waste Summary

Generator Shipped Date :	2003-02-21
Generator RCRA ID :	MAD980731335
Manifest Number :	NYB9690048
Manifest Status :	N/R
Transporter 1 RCRA ID :	PAD987347515
Transporter 1 State ID :	XP09364PA
Transporter 1 Received Date :	2003-02-21
Transporter 2 RCRA ID :	N/R
Transporter 2 State ID :	N/R
Transporter 2 Received Date :	N/R
TSDF RCRA ID :	NYD049836679
TSDF Received Date :	2003-02-24
Part A Received Date :	N/R
Part B Received Date :	N/R

Hazardous Waste Details

Waste Code :	B007
Quantity of Waste :	22117
Units of Quantity :	Kilograms (2.2 pounds)
Number of Containers :	1
Type of Container :	Dump trucks
Handling Method :	Landfill
Specific Gravity :	01.00

Map Id: 115
Direction: NNE
Distance: 0.817 mi., 4315 ft.
Elevation: 10 ft.
Relative: Lower

Site Name : NEW BEDFORD HARBOR SITE OU1 | NEW BEDFORD HARBOR UPPER & LOWER OPERABLE UNIT | NEW BEDFORD HARBOR NPL SITE
103 SAWYER ST | 103 SAWYER ST. ADJACENT TO THE ADDRESS
NEW BEDFORD, MA

Database(s) : [ASBESTOS - MA, BRS, DOCKET, ECHO, ERNS, FRS, HIST MANIFEST - NY, HIST RELEASE - MA, MANIFEST EPA, RCRA NONGEN, RELEASE - MA, SHWS - MA] ***(cont.)***

Envirosite ID: 32468048
EPA ID: MAD980731335

HIST RELEASE - MA

Facility Address :	103 SAWYER ST, NEW BEDFORD
Notification Date :	1994-01-11
RTN Number :	4-10193
Assoc ID :	N/R
Source :	PIPE
Category :	TWO HR
Location Aid :	NEW BEDFORD HARBOR NPL SITE
Location :	INDUSTRIAL, RESIDNTIAL, WATERBODY
Municipality :	NEW BEDFORD
Last Date in Agency List :	2015-04-09

Chemical Information

Chemical :	HYDROGEN PEROXIDE (CONCENTRATION, GREATER THAN 25%) 600.0 GAL
Chemical :	HYDROGEN PEROXIDE (H2O2) 600.0 GAL

MANIFEST EPA

Manifest Details

Details for this site have been truncated due to the large number of available details for this site within this dataset. For the complete details for this site, contact your Envirosite account representative for a complimentary site report containing all of the details available.

Manifest Number :	025473244JJK
Shipped Date :	2024-06-04
Updated Date :	2024-07-18
Received Date :	2024-06-20
Status :	Corrected
Generator ID :	MAD980731335
Generator Name :	US EPA REGION 1 C/O USACE
Generator Address :	103 SAWYER STREET, NEW BEDFORD, MA 02746
Generator Mailing :	103 SAWYER STREET, NEW BEDFORD, MA 02746
Generator Contact :	N/R
Destination ID :	MID048090633
Destination Name :	WAYNE DISPOSAL, INC. SITE #2 LANDFILL
Destination Mailing :	49350 N I-94 SERVICE DRIVE, BELLEVILLE, MI 48111
Destination Address :	49350 N I-94 SERVICE DRIVE, BELLEVILLE, MI 48111
Destination Contact :	N/R
Submission Type :	DataImage5Copy
Origin Type :	Service
Manifest Residue :	N

Map Id: 115
Direction: NNE
Distance: 0.817 mi., 4315 ft.
Elevation: 10 ft.
Relative: Lower

Site Name : NEW BEDFORD HARBOR SITE OU1 | NEW BEDFORD HARBOR UPPER & LOWER OPERABLE UNIT | NEW BEDFORD HARBOR NPL SITE
103 SAWYER ST | 103 SAWYER ST.
ADJACENT TO THE ADDRESS
NEW BEDFORD, MA

Database(s) : [ASBESTOS - MA, BRS, DOCKET, ECHO, ERNS, FRS, HIST MANIFEST - NY, HIST RELEASE - MA, MANIFEST EPA, RCRA NONGEN, RELEASE - MA, SHWS - MA] ***(cont.)***

Envirosite ID: 32468048
EPA ID: MAD980731335

MANIFEST EPA ***(cont.)***

Rejection :	N
Last Date in Agency List :	2024-12-03

Waste Details

Waste Line Number :	N/R
Is DOT Hazardous :	N/R
DOT ID Number :	N/R
DOT Information :	N/R
Non Waste Description :	N/R
Quantity :	N/R N/R
Quantity Tons, Acute, Non-Acute :	N/R, N/R, N/R
Quantity Kg, Acute, Non-Acute :	N/R, N/R
Quantity Tons, Haz, Non-Haz :	N/R, N/R
Quantity Kg, Haz, Non-Haz :	N/R, N/R
Management Method :	N/R - N/R
Is EPA Waste :	N/R
Federal Code :	N/R
State Code :	N/R

Manifest Details

Manifest Number :	025473245JJK
Shipped Date :	2024-06-04
Updated Date :	2024-07-18
Received Date :	2024-06-20
Status :	Corrected
Generator ID :	MAD980731335
Generator Name :	US EPA REGION 1 C/O USACE
Generator Address :	103 SAWYER STREET, NEW BEDFORD, MA 02746
Generator Mailing :	103 SAWYER STREET, NEW BEDFORD, MA 02746
Generator Contact :	N/R
Destination ID :	MID048090633
Destination Name :	WAYNE DISPOSAL, INC. SITE #2 LANDFILL
Destination Mailing :	49350 N I-94 SERVICE DRIVE, BELLEVILLE, MI 48111
Destination Address :	49350 N I-94 SERVICE DRIVE, BELLEVILLE, MI 48111
Destination Contact :	N/R
Submission Type :	DataImage5Copy
Origin Type :	Service
Manifest Residue :	N
Rejection :	N
Last Date in Agency List :	2024-12-03

Map Id: 115
Direction: NNE
Distance: 0.817 mi., 4315 ft.
Elevation: 10 ft.
Relative: Lower

Site Name : NEW BEDFORD HARBOR SITE OU1 | NEW BEDFORD HARBOR UPPER & LOWER OPERABLE UNIT | NEW BEDFORD HARBOR NPL SITE
103 SAWYER ST | 103 SAWYER ST.
ADJACENT TO THE ADDRESS
NEW BEDFORD, MA

Database(s) : [ASBESTOS - MA, BRS, DOCKET, ECHO, ERNS, FRS, HIST MANIFEST - NY, HIST RELEASE - MA, MANIFEST EPA, RCRA NONGEN, RELEASE - MA, SHWS - MA] ***(cont.)***

Envirosite ID: 32468048
EPA ID: MAD980731335

MANIFEST EPA ***(cont.)***

Waste Details

Waste Line Number :	N/R
Is DOT Hazardous :	N/R
DOT ID Number :	N/R
DOT Information :	N/R
Non Waste Description :	N/R
Quantity :	N/R N/R
Quantity Tons, Acute, Non-Acute :	N/R, N/R, N/R
Quantity Kg, Acute, Non-Acute :	N/R, N/R
Quantity Tons, Haz, Non-Haz :	N/R, N/R
Quantity Kg, Haz, Non-Haz :	N/R, N/R
Management Method :	N/R - N/R
Is EPA Waste :	N/R
Federal Code :	N/R
State Code :	N/R

Manifest Details

Manifest Number :	025473246JJK
Shipped Date :	2024-06-04
Updated Date :	2024-07-22
Received Date :	2024-06-21
Status :	Corrected
Generator ID :	MAD980731335
Generator Name :	US EPA REGION 1 C/O USACE
Generator Address :	103 SAWYER STREET, NEW BEDFORD, MA 02746
Generator Mailing :	103 SAWYER STREET, NEW BEDFORD, MA 02746
Generator Contact :	N/R
Destination ID :	MID048090633
Destination Name :	WAYNE DISPOSAL, INC. SITE #2 LANDFILL
Destination Mailing :	49350 N I-94 SERVICE DRIVE, BELLEVILLE, MI 48111
Destination Address :	49350 N I-94 SERVICE DRIVE, BELLEVILLE, MI 48111
Destination Contact :	N/R
Submission Type :	DataImage5Copy
Origin Type :	Service
Manifest Residue :	N
Rejection :	N
Last Date in Agency List :	2024-12-03

Waste Details

Waste Line Number :	N/R
Is DOT Hazardous :	N/R
DOT ID Number :	N/R
DOT Information :	N/R
Non Waste Description :	N/R

Map Id: 115
Direction: NNE
Distance: 0.817 mi., 4315 ft.
Elevation: 10 ft.
Relative: Lower

Site Name : NEW BEDFORD HARBOR SITE OU1 | NEW BEDFORD HARBOR UPPER & LOWER OPERABLE UNIT | NEW BEDFORD HARBOR NPL SITE
103 SAWYER ST | 103 SAWYER ST.
ADJACENT TO THE ADDRESS
NEW BEDFORD, MA

Database(s) : [ASBESTOS - MA, BRS, DOCKET, ECHO, ERNS, FRS, HIST MANIFEST - NY, HIST RELEASE - MA, MANIFEST EPA, RCRA NONGEN, RELEASE - MA, SHWS - MA] ***(cont.)***

Envirosite ID: 32468048
EPA ID: MAD980731335

MANIFEST EPA ***(cont.)***

Quantity :	N/R N/R
Quantity Tons, Acute, Non-Acute :	N/R, N/R, N/R
Quantity Kg, Acute, Non-Acute :	N/R, N/R
Quantity Tons, Haz, Non-Haz :	N/R, N/R
Quantity Kg, Haz, Non-Haz :	N/R, N/R
Management Method :	N/R - N/R
Is EPA Waste :	N/R
Federal Code :	N/R
State Code :	N/R

Manifest Details

Manifest Number :	026181838JJK
Shipped Date :	2024-06-04
Updated Date :	2024-07-18
Received Date :	2024-06-20
Status :	Corrected
Generator ID :	MAD980731335
Generator Name :	US EPA REGION 1 C/O USACE
Generator Address :	103 SAWYER STREET, NEW BEDFORD, MA 02746
Generator Mailing :	103 SAWYER STREET, NEW BEDFORD, MA 02746
Generator Contact :	N/R
Destination ID :	MID048090633
Destination Name :	WAYNE DISPOSAL, INC. SITE #2 LANDFILL
Destination Mailing :	49350 N I-94 SERVICE DRIVE, BELLEVILLE, MI 48111
Destination Address :	49350 N I-94 SERVICE DRIVE, BELLEVILLE, MI 48111
Destination Contact :	N/R
Submission Type :	DataImage5Copy
Origin Type :	Service
Manifest Residue :	N
Rejection :	N
Last Date in Agency List :	2024-12-03

Waste Details

Waste Line Number :	N/R
Is DOT Hazardous :	N/R
DOT ID Number :	N/R
DOT Information :	N/R
Non Waste Description :	N/R
Quantity :	N/R N/R
Quantity Tons, Acute, Non-Acute :	N/R, N/R, N/R
Quantity Kg, Acute, Non-Acute :	N/R, N/R
Quantity Tons, Haz, Non-Haz :	N/R, N/R
Quantity Kg, Haz, Non-Haz :	N/R, N/R
Management Method :	N/R - N/R

Map Id: 115
Direction: NNE
Distance: 0.817 mi., 4315 ft.
Elevation: 10 ft.
Relative: Lower

Site Name : NEW BEDFORD HARBOR SITE OU1 | NEW BEDFORD HARBOR UPPER & LOWER OPERABLE UNIT | NEW BEDFORD HARBOR NPL SITE
103 SAWYER ST | 103 SAWYER ST.
ADJACENT TO THE ADDRESS
NEW BEDFORD, MA

Database(s) : [ASBESTOS - MA, BRS, DOCKET, ECHO, ERNS, FRS, HIST MANIFEST - NY, HIST RELEASE - MA, MANIFEST EPA, RCRA NONGEN, RELEASE - MA, SHWS - MA] ***(cont.)***

Envirosite ID: 32468048
EPA ID: MAD980731335

MANIFEST EPA ***(cont.)***

Is EPA Waste :	N/R
Federal Code :	N/R
State Code :	N/R

Manifest Details

Manifest Number :	026181839JJK
Shipped Date :	2024-06-04
Updated Date :	2024-07-18
Received Date :	2024-06-21
Status :	Corrected
Generator ID :	MAD980731335
Generator Name :	US EPA REGION 1 C/O USACE
Generator Address :	103 SAWYER STREET, NEW BEDFORD, MA 02746
Generator Mailing :	103 SAWYER STREET, NEW BEDFORD, MA 02746
Generator Contact :	N/R
Destination ID :	MID048090633
Destination Name :	WAYNE DISPOSAL, INC. SITE #2 LANDFILL
Destination Mailing :	49350 N I-94 SERVICE DRIVE, BELLEVILLE, MI 48111
Destination Address :	49350 N I-94 SERVICE DRIVE, BELLEVILLE, MI 48111
Destination Contact :	N/R
Submission Type :	DataImage5Copy
Origin Type :	Service
Manifest Residue :	N
Rejection :	N
Last Date in Agency List :	2024-12-03

Waste Details

Waste Line Number :	N/R
Is DOT Hazardous :	N/R
DOT ID Number :	N/R
DOT Information :	N/R
Non Waste Description :	N/R
Quantity :	N/R N/R
Quantity Tons, Acute, Non-Acute :	N/R, N/R, N/R
Quantity Kg, Acute, Non-Acute :	N/R, N/R
Quantity Tons, Haz, Non-Haz :	N/R, N/R
Quantity Kg, Haz, Non-Haz :	N/R, N/R
Management Method :	N/R - N/R
Is EPA Waste :	N/R
Federal Code :	N/R
State Code :	N/R

Map Id: 115
Direction: NNE
Distance: 0.817 mi., 4315 ft.
Elevation: 10 ft.
Relative: Lower

Site Name : NEW BEDFORD HARBOR SITE OU1 | NEW BEDFORD HARBOR UPPER & LOWER OPERABLE UNIT | NEW BEDFORD HARBOR NPL SITE
103 SAWYER ST | 103 SAWYER ST.
ADJACENT TO THE ADDRESS
NEW BEDFORD, MA

Database(s) : [ASBESTOS - MA, BRS, DOCKET, ECHO, ERNS, FRS, HIST MANIFEST - NY, HIST RELEASE - MA, MANIFEST EPA, RCRA NONGEN, RELEASE - MA, SHWS - MA] ***(cont.)***

Envirosite ID: 32468048
EPA ID: MAD980731335

RCRA NONGEN

Facility Name :	NEW BEDFORD HARBOR SITE OU1
Facility Address :	103 SAWYER ST, NEW BEDFORD, MA 02746
County :	BRISTOL
Date Form Received by Agency :	2024-02-28
EPA ID :	MAD980731335
Mailing Address :	103 SAWYER ST, NEW BEDFORD, MA 02746
Contact :	KERWIN R DONATO
Contact Address :	103 SAWYER ST, NEW BEDFORD, MA 02746
Contact Country :	US
Contact Telephone :	508-431-7928
Contact Email :	KERWIN.R.DONATO@USACE.ARMY.MIL
EPA Region :	01
Land Type :	Municipal
Source Type :	Annual/Biennial Report updated with Notification
Classification :	Not a generator, verified
Description :	Not a generator, verified
Last Date in Agency List :	2024-12-17

Owner/Operator Summary

Owner/Operator Name :	CITY OF NEW BEDFORD
Owner/Operator Address :	133 WILLIAM STREET, NEW BEDFORD, MA 02740
Owner/Operator Country :	US
Owner/Operator Telephone :	508-979-1410
Owner/Operator Email :	N/R
Owner/Operator Fax :	N/R
Legal Status :	Municipal
Owner/Operator Type :	Owner
Owner/Operator Start Date :	1988-01-19
Owner/Operator End Date :	N/R

Owner/Operator Name :	US ENVIRONMENTAL PROTECTION AGENCY
Owner/Operator Address :	103 SAWYER ST, NEW BEDFORD, MA 02746
Owner/Operator Country :	US
Owner/Operator Telephone :	508-431-7928
Owner/Operator Email :	KERWIN.R.DONATO@USACE.ARMY.MIL
Owner/Operator Fax :	N/R
Legal Status :	Federal
Owner/Operator Type :	Operator
Owner/Operator Start Date :	1988-01-19
Owner/Operator End Date :	N/R

Map Id: 115
Direction: NNE
Distance: 0.817 mi., 4315 ft.
Elevation: 10 ft.
Relative: Lower

Site Name : NEW BEDFORD HARBOR SITE OU1 | NEW BEDFORD HARBOR UPPER & LOWER OPERABLE UNIT | NEW BEDFORD HARBOR NPL SITE
103 SAWYER ST | 103 SAWYER ST.
ADJACENT TO THE ADDRESS
NEW BEDFORD, MA

Database(s) : [ASBESTOS - MA, BRS, DOCKET, ECHO, ERNS, FRS, HIST MANIFEST - NY, HIST RELEASE - MA, MANIFEST EPA, RCRA NONGEN, RELEASE - MA, SHWS - MA] ***(cont.)***

Envirosite ID: 32468048
EPA ID: MAD980731335

RCRA NONGEN ***(cont.)***

Handler Activities Summary

U.S. Importer of Hazardous Waste :	N
Mixed Waste (Haz. and Radioactive) :	N/R
Recycler of Hazardous Waste :	N
Transporter of Hazardous Waste :	N
Treater, Storer or Disposer of HW :	N
Underground Injection Activity :	N
On-site Burner Exemption :	N
Furnace Exemption :	N
Used Oil Fuel Burner :	N
Used Oil Processor :	N
Used Oil Refiner :	N
Used Oil Fuel Marketer to Burner :	N
Used Oil Specification Marketer :	N
Used Oil Transfer Facility :	N
Used Oil Transporter :	N

Historical Generators

Date Form Received by Agency :	2012-02-22
Facility Name :	NEW BEDFORD HARBOR SITE OU1
Classification :	Not a generator, verified

Notices of Violations Summary

Regulation Violated :	N

RELEASE - MA

Facility Name :	NEW BEDFORD HARBOR NPL SITE
Facility Address :	103 SAWYER ST, NEW BEDFORD

Incident Summary

Release Tracking Number :	4-0010193
Notification Date :	1994-01-11
Category :	TWO HR
OFC Town :	NEW BEDFORD
Current Status :	Response Action Outcome - A site/release where a Permanent or Temporary Solution Statement (formerly RAO Statement) was submitted. This statement asserts that response actions were sufficient to achieve a level of no significant risk or at least ensure that all substantial hazards were eliminated.

Map Id: 115
Direction: NNE
Distance: 0.817 mi., 4315 ft.
Elevation: 10 ft.
Relative: Lower

Site Name : NEW BEDFORD HARBOR SITE OU1 | NEW BEDFORD HARBOR UPPER & LOWER OPERABLE UNIT | NEW BEDFORD HARBOR NPL SITE
103 SAWYER ST | 103 SAWYER ST.
ADJACENT TO THE ADDRESS
NEW BEDFORD, MA

Database(s) : [ASBESTOS - MA, BRS, DOCKET, ECHO, ERNS, FRS, HIST MANIFEST - NY, HIST RELEASE - MA, MANIFEST EPA, RCRA NONGEN, RELEASE - MA, SHWS - MA] ***(cont.)***

Envirosite ID: 32468048
EPA ID: MAD980731335

RELEASE - MA ***(cont.)***

Current Date : 1994-03-09
Phase : Phase report not required or not submitted.
OHM : Hazardous Material
Agency Link : Click here for hyperlink provided by the agency.
Last Date in Agency List : 2024-11-18

Source Details
Source : PIPE

Location Details
Location : INDUSTRIAL
RESIDNTIAL
WATERBODY

Chemicals
Chemical : HYDROGEN PEROXIDE (CONCENTRATION GREATER THAN 25%)
Amount : 600 GAL

Chemical : HYDROGEN PEROXIDE (H2O2)
Amount : 600 GAL

SHWS - MA

Facility Name : NEW BEDFORD HARBOR NPL SITE
Facility Address : 103 SAWYER ST, NEW BEDFORD

Incident Summary
Release Tracking Number : 4-0010193
Notification Date : 1994-01-11
Category : TWO HR
OFC Town : NEW BEDFORD

Current Status : Response Action Outcome - A site/release where a Permanent or Temporary Solution Statement (formerly RAO Statement) was submitted. This statement asserts that response actions were sufficient to achieve a level of no significant risk or at least ensure that all substantial hazards were eliminated.

Current Date : 1994-03-09

Map Id: 115
Direction: NNE
Distance: 0.817 mi., 4315 ft.
Elevation: 10 ft.
Relative: Lower

Site Name : NEW BEDFORD HARBOR SITE OU1 | NEW BEDFORD HARBOR UPPER & LOWER OPERABLE UNIT | NEW BEDFORD HARBOR NPL SITE
103 SAWYER ST | 103 SAWYER ST.
ADJACENT TO THE ADDRESS
NEW BEDFORD, MA

Database(s) : [ASBESTOS - MA, BRS, DOCKET, ECHO, ERNS, FRS, HIST MANIFEST - NY, HIST RELEASE - MA, MANIFEST EPA, RCRA NONGEN, RELEASE - MA, SHWS - MA] ***(cont.)***

Envirosite ID: 32468048
EPA ID: MAD980731335

SHWS - MA ***(cont.)***

Phase :	Phase report not required or not submitted.
OHM :	Hazardous Material
Agency Link :	Click here for hyperlink provided by the agency.
Last Date in Agency List :	2024-11-18

Source Details

Source :	PIPE

Location Details

Location :	INDUSTRIAL RESIDNTIAL WATERBODY

Response Action Information

Response Action Type :	RNF Release Notification Form Received
Status :	REPORT Reportable Release or Threat of Release
Submittal Date :	1994-05-10
Response Action Type :	NOR
Status :	ISSUED
Submittal Date :	1994-01-13
Response Action Type :	RAO Response Action Outcome - RAO
Status :	RAORCD RAO Statement Received
Submittal Date :	1994-03-09
Response Action Type :	RAONR RAO Not Required
Status :	ADQREG Adequately Regulated
Submittal Date :	1994-07-22
Response Action Type :	RLFA
Status :	FOLOFF
Submittal Date :	1994-01-11

Map Id: 115
Direction: NNE
Distance: 0.817 mi., 4315 ft.
Elevation: 10 ft.
Relative: Lower

Site Name : NEW BEDFORD HARBOR SITE OU1 | NEW BEDFORD HARBOR UPPER & LOWER OPERABLE UNIT | NEW BEDFORD HARBOR NPL SITE
103 SAWYER ST | 103 SAWYER ST. ADJACENT TO THE ADDRESS
NEW BEDFORD, MA

Database(s) : [ASBESTOS - MA, BRS, DOCKET, ECHO, ERNS, FRS, HIST MANIFEST - NY, HIST RELEASE - MA, MANIFEST EPA, RCRA NONGEN, RELEASE - MA, SHWS - MA] ***(cont.)***

Envirosite ID: 32468048
EPA ID: MAD980731335

SHWS - MA ***(cont.)***

Chemicals

Chemical : HYDROGEN PEROXIDE (CONCENTRATION GREATER THAN 25%)
Amount : 600 GAL

Chemical : HYDROGEN PEROXIDE (H2O2)
Amount : 600 GAL

Map Id: Y116
Direction: ESE
Distance: 0.820 mi., 4330 ft.
Elevation: 10 ft.
Relative: Lower

Site Name : MARINA | FORMER GEAR LOCKER | GEAR LOCKER
255 POPES ISLAND | 255 POPE'S ISLAND ROAD
NEW BEDFORD, MA 02740

Database(s) : [ASBESTOS - MA, MANIFEST EPA, RELEASE - MA, SHWS - MA]

Envirosite ID: 41599280
EPA ID: N/R

ASBESTOS - MA

Facility Name : FORMER GEAR LOCKER
Facility Address : 255 POPES ISLAND, NEW BEDFORD

Project Start Date : 2009-07-08
Project End Date : 2009-09-30
Project ID : N/R
Form Type : AQ-06
Project Type : N/R
Owner Name : POPES ISLAND HARBOR DEVELOPMENT CORP.
Owner Address : 867 MIDDLE ROAD
DLS Contractor ID : N/R
DLS Contractor : N/R
Site Supervisor ID : N/R
Site Supervisor : N/R
Last Date in Agency List : 2021-11-09

Facility Name : GEAR LOCKER
Facility Address : 255 POPES ISLAND, NEW BEDFORD

Map Id: Y116
Direction: ESE
Distance: 0.820 mi., 4330 ft.
Elevation: 10 ft.
Relative: Lower

Site Name : MARINA | FORMER GEAR LOCKER | GEAR LOCKER
255 POPES ISLAND | 255 POPE'S ISLAND ROAD
NEW BEDFORD, MA 02740

Database(s) : [ASBESTOS - MA, MANIFEST EPA, RELEASE - MA, SHWS - MA] ***(cont.)***

Envirosite ID: 41599280
EPA ID: N/R

ASBESTOS - MA ***(cont.)***

Project Start Date :	2009-04-10
Project End Date :	2009-05-05
Project ID :	N/R
Form Type :	ANF-001
Project Type :	Dem
Owner Name :	DW WHITE
Owner Address :	N/R
DLS Contractor ID :	AC000356
DLS Contractor :	FRANKLIN ANALYTICAL SERVICES
Site Supervisor ID :	AS040141
Site Supervisor :	THOMAS J. MCCOOG SR.
Last Date in Agency List :	2021-11-09

Project Start Date :	2009-02-24
Project End Date :	2009-03-24
Project ID :	N/R
Form Type :	ANF-001
Project Type :	Dem
Owner Name :	DW WHITE
Owner Address :	N/R
DLS Contractor ID :	AC000356
DLS Contractor :	FRANKLIN ANALYTICAL SERVICES
Site Supervisor ID :	AS040141
Site Supervisor :	THOMAS J. MCCOOG SR.
Last Date in Agency List :	2021-11-09

MANIFEST EPA

Manifest Details

Manifest Number :	024586689JJK
Shipped Date :	2023-12-15
Updated Date :	2023-12-26
Received Date :	2023-12-15
Status :	Signed
Generator ID :	MV5089653775
Generator Name :	CMW FISHERIES, INC.
Generator Address :	255 POPES ISLAND, NEW BEDFORD, MA 02740
Generator Mailing :	113 MCCARTHUR DRIVE, NEW BEDFORD, MA 02740
Generator Contact :	N/R
Destination ID :	RIR000500025
Destination Name :	WESTERN OIL INC
Destination Mailing :	PO BOX 518, LINCOLN, RI 02865
Destination Address :	1 DUCHESS WAY, LINCOLN, RI 02865
Destination Contact :	N/R
Submission Type :	DataImage5Copy
Origin Type :	Service
Manifest Residue :	N
Rejection :	N
Last Date in Agency List :	2024-12-03

Map Id: Y116
Direction: ESE
Distance: 0.820 mi., 4330 ft.
Elevation: 10 ft.
Relative: Lower

Site Name : MARINA | FORMER GEAR LOCKER | GEAR LOCKER
255 POPES ISLAND | 255 POPE'S ISLAND ROAD
NEW BEDFORD, MA 02740

Database(s) : [ASBESTOS - MA, MANIFEST EPA, RELEASE - MA, SHWS - MA] ***(cont.)***

Envirosite ID: 41599280
EPA ID: N/R

MANIFEST EPA ***(cont.)***

Waste Details

Waste Line Number :	1
Is DOT Hazardous :	Y
DOT ID Number :	UN1993
DOT Information :	NA 1993, COMBUSTIBLE LIQUIDS, N.O.S. (OIL/WATER) COMB. LIQ. PG III
Non Waste Description :	N/R
Quantity :	212 Gallons
Quantity Tons, Acute, Non-Acute :	0.88407004, 0, 0.88407004
Quantity Kg, Acute, Non-Acute :	0, 801.87805
Quantity Tons, Haz, Non-Haz :	, 0.88407004
Quantity Kg, Haz, Non-Haz :	, 801.87805
Management Method :	-
Is EPA Waste :	N
Federal Code :	N/R
State Code :	MA - MA98, RI - R014

RELEASE - MA

Facility Name :	MARINA
Facility Address :	255 POPE'S ISLAND ROAD, NEW BEDFORD, 027400000

Incident Summary

Release Tracking Number :	4-0028669
Notification Date :	2021-01-30
Category :	TWO HR
OFC Town :	NEW BEDFORD
Current Status :	ADQREG
Current Date :	2021-01-30
Phase :	Phase report not required or not submitted.
OHM :	N/R
Agency Link :	Click here for hyperlink provided by the agency.
Last Date in Agency List :	2024-11-18

Source Details

Source :	BOAT

Location Details

Location :	WATERBODY

Chemicals

Chemical :	N/R
Amount :	N/R

Map Id: Y116
Direction: ESE
Distance: 0.820 mi., 4330 ft.
Elevation: 10 ft.
Relative: Lower

Site Name : MARINA | FORMER GEAR LOCKER | GEAR LOCKER
255 POPES ISLAND | 255 POPE'S ISLAND ROAD
NEW BEDFORD, MA 02740

Database(s) : [ASBESTOS - MA, MANIFEST EPA, RELEASE - MA, SHWS - MA] ***(cont.)***

Envirosite ID: 41599280
EPA ID: N/R

SHWS - MA

Facility Name :	MARINA
Facility Address :	255 POPE'S ISLAND ROAD, NEW BEDFORD, 027400000

Incident Summary

Release Tracking Number :	4-0028669
Notification Date :	2021-01-30
Category :	TWO HR
OFC Town :	NEW BEDFORD
Current Status :	ADQREG
Current Date :	2021-01-30
Phase :	Phase report not required or not submitted.
OHM :	N/R
Agency Link :	Click here for hyperlink provided by the agency.
Last Date in Agency List :	2024-11-18

Source Details

Source :	BOAT

Location Details

Location :	WATERBODY

Response Action Information

Response Action Type :	RAONR RAO Not Required
Status :	USCG Release Overseen by US Coast Guard
Submittal Date :	2021-01-30

Chemicals

Chemical :	N/R
Amount :	N/R

Map Id: Y117
Direction: ESE
Distance: 0.822 mi., 4342 ft.
Elevation: 11 ft.
Relative: Lower

Site Name : VESSEL FIRE
226 POPES ISLAND
NEW BEDFORD, MA

Database(s) : [HIST RELEASE - MA, RELEASE - MA, SHWS - MA]

Envirosite ID: 2751097
EPA ID: N/R

HIST RELEASE - MA

Facility Address :	226 POPES ISLAND, NEW BEDFORD
Notification Date :	2014-12-07
RTN Number :	4-25421
Assoc ID :	N/R
Source :	BOAT
Category :	TWO HR
Location Aid :	FV TRANSITION
Location :	WATERBODY
Municipality :	NEW BEDFORD
Last Date in Agency List :	2015-04-09

Chemical Information

Chemical :	OIL 1.0 GAL

RELEASE - MA

Facility Name :	VESSEL FIRE
Facility Address :	226 POPES ISLAND, NEW BEDFORD

Incident Summary

Release Tracking Number :	4-0028968
Notification Date :	2021-08-30
Category :	TWO HR
OFC Town :	NEW BEDFORD
Current Status :	Permanent Solution with No Conditions
Current Date :	2021-10-19
Phase :	Phase report not required or not submitted.
OHM :	N/R
Agency Link :	Click here for hyperlink provided by the agency.
Last Date in Agency List :	2024-11-18

Source Details

Source :	BOAT

Location Details

Location :	WATERBODY

Chemicals

Chemical :	N/R
Amount :	N/R

Map Id: Y117
Direction: ESE
Distance: 0.822 mi., 4342 ft.
Elevation: 11 ft.
Relative: Lower

Site Name : VESSEL FIRE
226 POPES ISLAND
NEW BEDFORD, MA

Database(s) : [HIST RELEASE - MA, RELEASE - MA, SHWS - MA] ***(cont.)***

Envirosite ID: 2751097
EPA ID: N/R

SHWS - MA

Facility Name : VESSEL FIRE
Facility Address : 226 POPES ISLAND, NEW BEDFORD

Incident Summary
Release Tracking Number : 4-0028968
Notification Date : 2021-08-30
Category : TWO HR
OFC Town : NEW BEDFORD
Current Status : Permanent Solution with No Conditions
Current Date : 2021-10-19
Phase : Phase report not required or not submitted.
OHM : N/R
Agency Link : Click here for hyperlink provided by the agency.
Last Date in Agency List : 2024-11-18

Source Details
Source : BOAT

Location Details
Location : WATERBODY

Response Action Information
Response Action Type : RAO Response Action Outcome - RAO
Status : PSNRCD
Submittal Date : 2021-10-19

Response Action Type : RLFA
Status : FLDRAN
Submittal Date : 2021-08-03

Response Action Type : NOR
Status : ISSUED
Submittal Date : 2021-09-21

Response Action Type : RLFA
Status : FLDRAN
Submittal Date : 2021-08-02

Response Action Type : RLFA
Status : FOLFLD
Submittal Date : 2021-09-01

Map Id: Y117
Direction: ESE
Distance: 0.822 mi., 4342 ft.
Elevation: 11 ft.
Relative: Lower

Site Name : VESSEL FIRE
226 POPES ISLAND
NEW BEDFORD, MA

Database(s) : [HIST RELEASE - MA, RELEASE - MA, SHWS - MA] ***(cont.)***

Envirosite ID: 2751097
EPA ID: N/R

SHWS - MA ***(cont.)***

Response Action Type : RLFA
Status : PRPMTG
Submittal Date : 2021-09-01

Response Action Type : RLFA
Status : FLDD1U
Submittal Date : 2021-08-30

Response Action Type : RNFE
Status : RECPT Transmittal or Notification Received
Submittal Date : 2021-10-19

Response Action Type : RLFA
Status : FLDRAN
Submittal Date : 2021-08-31

Response Action Type : RAO Response Action Outcome - RAO
Status : TSAUD Level I - Technical Screen Audit
Submittal Date : 2021-10-20

Response Action Type : RLFA
Status : FLDRAN
Submittal Date : 2021-09-01

Chemicals
Chemical : N/R
Amount : N/R

Map Id: Y118
Direction: ESE
Distance: 0.823 mi., 4344 ft.
Elevation: 11 ft.
Relative: Lower

Site Name : FV TRANSITION | M/V FINTRY
226 POPES ISLAND | 226 POPE'S ISLAND
NEW BEDFORD | NEW BEDFOR, MA 02740

Database(s) : [ERNS, MANIFEST EPA, RELEASE - MA, SHWS - MA]

Envirosite ID: 2707505
EPA ID: N/R

ERNS

Facility Address : 226 POPE'S ISLAND, NEW BEDFORD, MA
County : BRISTOL

Map Id: Y118
Direction: ESE
Distance: 0.823 mi., 4344 ft.
Elevation: 11 ft.
Relative: Lower

Site Name : FV TRANSITION | M/V FINTRY
226 POPES ISLAND | 226 POPE'S ISLAND
NEW BEDFORD | NEW BEDFOR, MA 02740

Database(s) : [ERNS, MANIFEST EPA, RELEASE - MA, SHWS - MA] ***(cont.)***

Envirosite ID: 2707505
EPA ID: N/R

ERNS ***(cont.)***

Incident Information

Incident Date Time :	2011-08-28 10:30:00
Type of Incident :	VESSEL
Incident Cause :	HURRICANE
Incident DTG :	OCCURRED
Incident Location :	CAPTAIN LEROY'S MARINA
Sequence Number :	987577
Potential Flag :	Y
Description of Incident :	CALLER REPORTED THAT DURING THE STORM A VESSEL BROKE ITS MOORING AND SUNK IN THE MARINA.
Last Date in Agency List :	2015-12-23

Incident Response Summary

Date Time Received :	2011-08-29 08:37:09
Date Time Completed :	2011-08-29 08:48:05
Call Type :	Incident
Source :	TELEPHONE
Responsible Company :	N/R
Responsible Org Type :	UNKNOWN
Responsible City :	N/R
Responsible State :	XX
Responsible Zip :	N/R

Incident Details Summary

Remedial Action :	STARTING OPERATIONS TO RAISE THE VESSEL.
Medium :	POTENTIAL RELEASE
Medium Description :	NON-RELEASE (N/A)
Body of Water :	N/R
Weather Conditions :	CLEAR
Water Temperature :	N/R
Water Supply Contaminated :	U
Waterway Closed :	N
Waterway Description :	N/R

Additional Incident Details Summary

Actual Amount :	N/R
Actual Amount Units :	N/R
Capacity of Tank :	N/R
Capacity of Tank Units :	N/R
Continuous Release Begin Date :	N/R
Continuous Release End Date :	N/R
Continuous Release Change Date :	N/R
Continuous Release Permit :	N/R
Continuous Release Type :	N/R
Description of Tank :	N/R
Device Operational :	U
DOT Crossing Number :	N/R
DOT Regulated :	U

Map Id: Y118
Direction: ESE
Distance: 0.823 mi., 4344 ft.
Elevation: 11 ft.
Relative: Lower

Site Name : FV TRANSITION | M/V FINTRY
226 POPES ISLAND | 226 POPE'S ISLAND
NEW BEDFORD | NEW BEDFOR, MA 02740

Database(s) : [ERNS, MANIFEST EPA, RELEASE - MA, SHWS - MA] ***(cont.)***

Envirosite ID: 2707505
EPA ID: N/R

ERNS ***(cont.)***

NPDES :	N/R
NPDES Compliance :	U
Pipeline Aboveground :	ABOVE
Pipeline Covered :	U
Pipeline Type :	N/R
Tank ID :	N/R
Tank Regulated :	U
Tank Regulated by :	N/R

Materials Involved Summary

Name of Material :	UNKNOWN MATERIAL
CAS Number :	000000-00-0
Amount of Material :	0
Unit of Measure :	UNKNOWN AMOUNT
UN Number :	N/R
CHRIS Code :	UNK
Reached Water :	UNKNOWN
Amount in Water :	0
Unit of Measure (Reach Water) :	UNKNOWN AMOUNT

Vessels Details

Vessel Name :	OBLIO
Vessel Type :	PLEASURE CRAFT
Vessel Length :	N/R
Hull Construction :	N/R
Fuel Capacity :	N/R
Fuel on Board :	N/R
Cargo Capacity :	N/R
Cargo on Board :	N/R
Is Vessel Aground :	N
Flag :	N/R
Breadth :	N/R
Draught :	N/R
Fuel Capacity Units :	N/R
Fuel on Board Units :	N/R
Cargo Capacity Units :	N/R
Cargo on Board Units :	N/R

Facility Address :	226 POPES ISLAND, NEW BEDFOR, MA 02740
County :	BRISTOL

Incident Information

Incident Date Time :	2021-08-30 17:18:00
Type of Incident :	VESSEL
Incident Cause :	VESSEL SINKING
Incident DTG :	OCCURRED
Incident Location :	FLEET MARINA
Sequence Number :	1315176
Potential Flag :	N

Map Id: Y118
Direction: ESE
Distance: 0.823 mi., 4344 ft.
Elevation: 11 ft.
Relative: Lower

Site Name : FV TRANSITION | M/V FINTRY
226 POPES ISLAND | 226 POPE'S ISLAND
NEW BEDFORD | NEW BEDFOR, MA 02740

Database(s) : [ERNS, MANIFEST EPA, RELEASE - MA, SHWS - MA] ***(cont.)***

Envirosite ID: 2707505
EPA ID: N/R

ERNS ***(cont.)***

Description of Incident :	THE CALLER IS REPORTING A DISCHARGE OF DIESEL FUEL INTO THE ACUSHNET RIVER THAT IS ONBOARD A VESSEL THAT IS CURRENTLY ON FIRE. THE CALLER STATED THAT THE VESSEL WILL BE SINKING SOON, AND THERE WILL BE A SHEEN ON THE WATER.
Last Date in Agency List :	2022-04-27

Incident Response Summary

Date Time Received :	2021-08-30 18:12:00
Date Time Completed :	2021-08-30 18:25:00
Call Type :	Incident
Source :	TELEPHONE
Responsible Company :	N/R
Responsible Org Type :	PRIVATE CITIZEN
Responsible City :	N/R
Responsible State :	XX
Responsible Zip :	N/R

Incident Details Summary

Remedial Action :	LOCAL FIRE DEPT IS ON SCENE TO EXTINGUISH THE FIRE AND ANY REMEDIAL ACTIONS.
Medium :	ACUSHNET RIVER
Medium Description :	WATER
Body of Water :	ACUSHNET RIVER
Weather Conditions :	N/R
Water Temperature :	N/R
Water Supply Contaminated :	U
Waterway Closed :	N
Waterway Description :	N/R

Additional Incident Details Summary

Actual Amount :	N/R
Actual Amount Units :	N/R
Capacity of Tank :	N/R
Capacity of Tank Units :	N/R
Continuous Release Begin Date :	N/R
Continuous Release End Date :	N/R
Continuous Release Change Date :	N/R
Continuous Release Permit :	N/R
Continuous Release Type :	N/R
Description of Tank :	N/R
Device Operational :	U
DOT Crossing Number :	N/R
DOT Regulated :	U
NPDES :	N/R
NPDES Compliance :	U
Pipeline Aboveground :	ABOVE
Pipeline Covered :	U
Pipeline Type :	N/R
Tank ID :	N/R

Map Id: Y118
Direction: ESE
Distance: 0.823 mi., 4344 ft.
Elevation: 11 ft.
Relative: Lower

Site Name : FV TRANSITION | M/V FINTRY
226 POPES ISLAND | 226 POPE'S ISLAND
NEW BEDFORD | NEW BEDFOR, MA 02740

Database(s) : [ERNS, MANIFEST EPA, RELEASE - MA, SHWS - MA] ***(cont.)***

Envirosite ID: 2707505
EPA ID: N/R

ERNS ***(cont.)***

Tank Regulated :	U
Tank Regulated by :	N/R

Materials Involved Summary

Name of Material :	OIL: DIESEL
CAS Number :	000000-00-0
Amount of Material :	2000
Unit of Measure :	GALLON(S)
UN Number :	N/R
CHRIS Code :	ODS
Reached Water :	YES
Amount in Water :	2000
Unit of Measure (Reach Water) :	GALLON(S)

Vessels Details

Vessel Name :	UNKNOWN
Vessel Type :	PLEASURE CRAFT
Vessel Length :	N/R
Hull Construction :	N/R
Fuel Capacity :	0
Fuel on Board :	2000
Cargo Capacity :	N/R
Cargo on Board :	N/R
Is Vessel Aground :	N
Flag :	N/R
Breadth :	N/R
Draught :	N/R
Fuel Capacity Units :	UNKNOWN AMOUNT
Fuel on Board Units :	GALLON(S)
Cargo Capacity Units :	N/R
Cargo on Board Units :	N/R

Facility Address :	226 POPES ISLAND, NEW BEDFORD, MA
County :	BRISTOL

Incident Information

Incident Date Time :	2018-01-13 16:50:00
Type of Incident :	VESSEL
Incident Cause :	VESSEL SINKING
Incident DTG :	OCCURRED
Incident Location :	CAPTAIN'S LEROY INC.
Sequence Number :	1201859
Potential Flag :	Y
Description of Incident :	POTENTIAL DISCHARGE OF DIESEL FUEL FROM A SUNKEN VESSEL. IT IS UNKNOWN WHAT CAUSED THE VESSEL TO SINK AT THIS TIME.
Last Date in Agency List :	2018-02-07

Map Id: Y118
Direction: ESE
Distance: 0.823 mi., 4344 ft.
Elevation: 11 ft.
Relative: Lower

Site Name : FV TRANSITION | M/V FINTRY
226 POPES ISLAND | 226 POPE'S ISLAND
NEW BEDFORD | NEW BEDFOR, MA 02740

Database(s) : [ERNS, MANIFEST EPA, RELEASE - MA, SHWS - MA] ***(cont.)***

Envirosite ID: 2707505
EPA ID: N/R

ERNS ***(cont.)***

Incident Response Summary

Date Time Received :	2018-01-13 17:47:04
Date Time Completed :	2018-01-13 17:50:14
Call Type :	Incident
Source :	TELEPHONE
Responsible Company :	N/R
Responsible Org Type :	PRIVATE CITIZEN
Responsible City :	N/R
Responsible State :	XX
Responsible Zip :	N/R

Incident Details Summary

Remedial Action :	COMMERCIAL SALVAGE WAS CONTACTED.
Medium :	ACUSHNET RIVER
Medium Description :	WATER
Body of Water :	N/R
Weather Conditions :	CLEAR
Water Temperature :	N/R
Water Supply Contaminated :	U
Waterway Closed :	N
Waterway Description :	N/R

Additional Incident Details Summary

Actual Amount :	N/R
Actual Amount Units :	N/R
Capacity of Tank :	N/R
Capacity of Tank Units :	N/R
Continuous Release Begin Date :	N/R
Continuous Release End Date :	N/R
Continuous Release Change Date :	N/R
Continuous Release Permit :	N/R
Continuous Release Type :	N/R
Description of Tank :	N/R
Device Operational :	U
DOT Crossing Number :	N/R
DOT Regulated :	U
NPDES :	N/R
NPDES Compliance :	U
Pipeline Aboveground :	ABOVE
Pipeline Covered :	U
Pipeline Type :	N/R
Tank ID :	N/R
Tank Regulated :	U
Tank Regulated by :	N/R

Materials Involved Summary

Name of Material :	OIL: DIESEL
CAS Number :	000000-00-0
Amount of Material :	0
Unit of Measure :	UNKNOWN AMOUNT

Map Id: Y118
Direction: ESE
Distance: 0.823 mi., 4344 ft.
Elevation: 11 ft.
Relative: Lower

Site Name : FV TRANSITION | M/V FINTRY
226 POPES ISLAND | 226 POPE'S ISLAND
NEW BEDFORD | NEW BEDFOR, MA 02740

Database(s) : [ERNS, MANIFEST EPA, RELEASE - MA, SHWS - MA] ***(cont.)***

Envirosite ID: 2707505
EPA ID: N/R

ERNS ***(cont.)***

UN Number :	N/R
CHRIS Code :	ODS
Reached Water :	NO
Amount in Water :	N/R
Unit of Measure (Reach Water) :	N/R

Vessels Details

Vessel Name :	ENTRAPMENT
Vessel Type :	FISHING
Vessel Length :	N/R
Hull Construction :	N/R
Fuel Capacity :	N/R
Fuel on Board :	5
Cargo Capacity :	N/R
Cargo on Board :	N/R
Is Vessel Aground :	N
Flag :	N/R
Breadth :	N/R
Draught :	N/R
Fuel Capacity Units :	N/R
Fuel on Board Units :	GALLON(S)
Cargo Capacity Units :	N/R
Cargo on Board Units :	N/R

Incident Information

Incident Date Time :	2016-03-15 09:00:00
Type of Incident :	VESSEL
Incident Cause :	VESSEL SINKING
Incident DTG :	OCCURRED
Incident Location :	N/R
Sequence Number :	1142858
Potential Flag :	N
Description of Incident :	CALLER STATED THAT A FISHING VESSEL SANK AT THE DOCK DUE TO UNKNOWN REASONS.
Last Date in Agency List :	2016-03-22

Incident Response Summary

Date Time Received :	2016-03-15 09:16:00
Date Time Completed :	2016-03-15 09:21:00
Call Type :	Incident
Source :	TELEPHONE
Responsible Company :	N/R
Responsible Org Type :	PRIVATE CITIZEN
Responsible City :	NEW BEDFORD
Responsible State :	MA
Responsible Zip :	N/R

Map Id: Y118
Direction: ESE
Distance: 0.823 mi., 4344 ft.
Elevation: 11 ft.
Relative: Lower

Site Name : FV TRANSITION | M/V FINTRY
226 POPES ISLAND | 226 POPE'S ISLAND
NEW BEDFORD | NEW BEDFOR, MA 02740

Database(s) : [ERNS, MANIFEST EPA, RELEASE - MA, SHWS - MA] ***(cont.)***

Envirosite ID: 2707505
EPA ID: N/R

ERNS ***(cont.)***

Incident Details Summary

Remedial Action :	SALVAGE COMPANY EN ROUTE.
Medium :	NEW BEDFORD HARBOR
Medium Description :	WATER
Body of Water :	N/R
Weather Conditions :	RAINY
Water Temperature :	N/R
Water Supply Contaminated :	U
Waterway Closed :	N
Waterway Description :	N/R

Additional Incident Details Summary

Actual Amount :	N/R
Actual Amount Units :	N/R
Capacity of Tank :	N/R
Capacity of Tank Units :	N/R
Continuous Release Begin Date :	N/R
Continuous Release End Date :	N/R
Continuous Release Change Date :	N/R
Continuous Release Permit :	N/R
Continuous Release Type :	N/R
Description of Tank :	N/R
Device Operational :	U
DOT Crossing Number :	N/R
DOT Regulated :	U
NPDES :	N/R
NPDES Compliance :	U
Pipeline Aboveground :	ABOVE
Pipeline Covered :	U
Pipeline Type :	N/R
Tank ID :	N/R
Tank Regulated :	U
Tank Regulated by :	N/R

Materials Involved Summary

Name of Material :	OIL: DIESEL
CAS Number :	000000-00-0
Amount of Material :	0
Unit of Measure :	UNKNOWN AMOUNT
UN Number :	N/R
CHRIS Code :	ODS
Reached Water :	UNKNOWN
Amount in Water :	0
Unit of Measure (Reach Water) :	UNKNOWN AMOUNT

Name of Material :	BOAT OILS
CAS Number :	000000-00-0
Amount of Material :	0
Unit of Measure :	UNKNOWN AMOUNT
UN Number :	N/R
CHRIS Code :	OTH

Map Id: Y118
Direction: ESE
Distance: 0.823 mi., 4344 ft.
Elevation: 11 ft.
Relative: Lower

Site Name : FV TRANSITION | M/V FINTRY
226 POPES ISLAND | 226 POPE'S ISLAND
NEW BEDFORD | NEW BEDFOR, MA 02740

Database(s) : [ERNS, MANIFEST EPA, RELEASE - MA, SHWS - MA] ***(cont.)***

Envirosite ID: 2707505
EPA ID: N/R

ERNS ***(cont.)***

Reached Water :	UNKNOWN
Amount in Water :	0
Unit of Measure (Reach Water) :	UNKNOWN AMOUNT

Vessels Details

Vessel Name :	ELIZABETH AND JESSICA
Vessel Type :	FISHING
Vessel Length :	37
Hull Construction :	FIBERGLASS HULL
Fuel Capacity :	N/R
Fuel on Board :	50
Cargo Capacity :	N/R
Cargo on Board :	N/R
Is Vessel Aground :	N
Flag :	N/R
Breadth :	13
Draught :	N/R
Fuel Capacity Units :	N/R
Fuel on Board Units :	GALLON(S)
Cargo Capacity Units :	N/R
Cargo on Board Units :	N/R

MANIFEST EPA

Manifest Details

Manifest Number :	024587196JJK
Shipped Date :	2023-04-14
Updated Date :	2023-04-24
Received Date :	2023-04-14
Status :	Signed
Generator ID :	MV7744734212
Generator Name :	M/V FINTRY
Generator Address :	226 POPES ISLAND, NEW BEDFORD, MA 02740
Generator Mailing :	226 POPES ISLAND, NEW BEDFORD, MA 02740
Generator Contact :	N/R
Destination ID :	RIR000500025
Destination Name :	WESTERN OIL INC
Destination Mailing :	PO BOX 518, LINCOLN, RI 02865
Destination Address :	1 DUCHESS WAY, LINCOLN, RI 02865
Destination Contact :	N/R
Submission Type :	DataImage5Copy
Origin Type :	Service
Manifest Residue :	N
Rejection :	N
Last Date in Agency List :	2024-12-03

Waste Details

Waste Line Number :	1
Is DOT Hazardous :	N
DOT ID Number :	N/R
DOT Information :	N/R
Non Waste Description :	NA 1993, COMBUSTIBLE LIQUIDS, N.O.S. (OIL/WATER) COMB. LIQ. PG III

Map Id: Y118
Direction: ESE
Distance: 0.823 mi., 4344 ft.
Elevation: 11 ft.
Relative: Lower

Site Name : FV TRANSITION | M/V FINTRY
226 POPES ISLAND | 226 POPE'S ISLAND
NEW BEDFORD | NEW BEDFOR, MA 02740

Database(s) : [ERNS, MANIFEST EPA, RELEASE - MA, SHWS - MA] ***(cont.)***

Envirosite ID: 2707505
EPA ID: N/R

MANIFEST EPA ***(cont.)***

Quantity :	524 Gallons
Quantity Tons, Acute, Non-Acute :	2.1851542, 0, 2.1851542
Quantity Kg, Acute, Non-Acute :	0, 1982.0005
Quantity Tons, Haz, Non-Haz :	, 2.1851542
Quantity Kg, Haz, Non-Haz :	, 1982.0005
Management Method :	-
Is EPA Waste :	N
Federal Code :	N/R
State Code :	MA - MA98, RI - R014

RELEASE - MA

Facility Name :	FV TRANSITION
Facility Address :	226 POPES ISLAND, NEW BEDFORD, 027400000

Incident Summary

Release Tracking Number :	4-0025421
Notification Date :	2014-12-07
Category :	TWO HR
OFC Town :	NEW BEDFORD
Current Status :	A site/release where the responsible party fails to provide a required submittal to DEP by a specified deadline. Formerly Default Tier 1B.
Current Date :	2014-12-07
Phase :	Phase report not required or not submitted.
OHM :	Oil
Agency Link :	Click here for hyperlink provided by the agency.
Last Date in Agency List :	2022-11-03

Source Details

Source :	BOAT

Location Details

Location :	WATERBODY

Chemicals

Chemical :	OIL
Amount :	1 GAL

SHWS - MA

Facility Name :	FV TRANSITION
Facility Address :	226 POPES ISLAND, NEW BEDFORD, 027400000

Map Id: Y118
Direction: ESE
Distance: 0.823 mi., 4344 ft.
Elevation: 11 ft.
Relative: Lower

Site Name : FV TRANSITION | M/V FINTRY
226 POPES ISLAND | 226 POPE'S ISLAND
NEW BEDFORD | NEW BEDFOR, MA 02740

Database(s) : [ERNS, MANIFEST EPA, RELEASE - MA, SHWS - MA] ***(cont.)***

Envirosite ID: 2707505
EPA ID: N/R

SHWS - MA ***(cont.)***

Incident Summary

Release Tracking Number :	4-0025421
Notification Date :	2014-12-07
Category :	TWO HR
OFC Town :	NEW BEDFORD
Current Status :	A site/release where the responsible party fails to provide a required submittal to DEP by a specified deadline. Formerly Default Tier 1B.
Current Date :	2014-12-07
Phase :	Phase report not required or not submitted.
OHM :	Oil
Agency Link :	Click here for hyperlink provided by the agency.
Last Date in Agency List :	2022-11-03

Source Details

Source :	BOAT

Location Details

Location :	WATERBODY

Response Action Information

Response Action Type :	RLFA
Status :	FLDD1U
Submittal Date :	2014-12-07
Response Action Type :	C&E
Status :	NON
Submittal Date :	2015-07-28
Response Action Type :	RLFA
Status :	FLDRUN
Submittal Date :	2014-12-08
Response Action Type :	NOR
Status :	ISSUED
Submittal Date :	2014-12-23

Chemicals

Chemical :	OIL
Amount :	1 GAL

Map Id: V119
Direction: SSE
Distance: 0.825 mi., 4355 ft.
Elevation: 35 ft.
Relative: Lower

Site Name : NEW BEDFORD WHALING NATIONAL HISTORICAL | VACANT LOT BETWEEN 27 AND 33 WILLIAM ST NEW BEDFORD, MA

Database(s) : [HIST RELEASE - MA, RELEASE - MA, SHWS - MA]

Envirosite ID: 2669526
EPA ID: N/R

HIST RELEASE - MA

Facility Address : BETWEEN 27 AND 33 WILLIAM ST, NEW BEDFORD

Notification Date : 2005-09-27
RTN Number : 4-19362
Assoc ID : N/R
Source : N/R
Category : 120 DY
Location Aid : VACANT LOT
Location : N/R
Municipality : NEW BEDFORD
Last Date in Agency List : 2015-04-09

Chemical Information
Chemical : TRICHLOROETHENE 960.0 PPB

RELEASE - MA

Facility Name : NEW BEDFORD WHALING NATIONAL HISTORICAL
Facility Address : BETWEEN 27 AND 33 WILLIAM ST, NEW BEDFORD

Incident Summary
Release Tracking Number : 4-0019710
Notification Date : 2006-04-07
Category : 120 DY
OFC Town : NEW BEDFORD

Current Status : Response Action Outcome - A site/release where a Permanent or Temporary Solution Statement (formerly RAO Statement) was submitted. This statement asserts that response actions were sufficient to achieve a level of no significant risk or at least ensure that all substantial hazards were eliminated.

Current Date : 2006-09-26
Phase : Phase report not required or not submitted.
OHM : Hazardous Material
Agency Link : Click here for hyperlink provided by the agency.
Last Date in Agency List : 2024-11-18

Source Details
Source : N/R

Location Details
Location : N/R

Map Id: V119
Direction: SSE
Distance: 0.825 mi., 4355 ft.
Elevation: 35 ft.
Relative: Lower

Site Name : NEW BEDFORD WHALING NATIONAL HISTORICAL | VACANT LOT BETWEEN 27 AND 33 WILLIAM ST NEW BEDFORD, MA

Database(s) : [HIST RELEASE - MA, RELEASE - MA, SHWS - MA] ***(cont.)***

Envirosite ID: 2669526
EPA ID: N/R

RELEASE - MA ***(cont.)***

Chemicals
Chemical : CHLOROFORM
Amount : 0.19 PPM

Facility Name : VACANT LOT
Facility Address : BETWEEN 27 AND 33 WILLIAM ST, NEW BEDFORD

Incident Summary
Release Tracking Number : 4-0019362
Notification Date : 2005-09-27
Category : 120 DY
OFC Town : NEW BEDFORD

Current Status : Response Action Outcome - A site/release where a Permanent or Temporary Solution Statement (formerly RAO Statement) was submitted. This statement asserts that response actions were sufficient to achieve a level of no significant risk or at least ensure that all substantial hazards were eliminated.

Current Date : 2006-09-26
Phase : Phase report not required or not submitted.
OHM : Hazardous Material
Agency Link : Click here for hyperlink provided by the agency.
Last Date in Agency List : 2024-11-18

Source Details
Source : N/R

Location Details
Location : N/R

Chemicals
Chemical : TRICHLOROETHENE
Amount : 960 PPB

SHWS - MA

Facility Name : NEW BEDFORD WHALING NATIONAL HISTORICAL
Facility Address : BETWEEN 27 AND 33 WILLIAM ST, NEW BEDFORD

Incident Summary
Release Tracking Number : 4-0019710
Notification Date : 2006-04-07

Map Id: V119
Direction: SSE
Distance: 0.825 mi., 4355 ft.
Elevation: 35 ft.
Relative: Lower

Site Name : NEW BEDFORD WHALING NATIONAL HISTORICAL | VACANT LOT BETWEEN 27 AND 33 WILLIAM ST NEW BEDFORD, MA

Database(s) : [HIST RELEASE - MA, RELEASE - MA, SHWS - MA] ***(cont.)***

Envirosite ID: 2669526
EPA ID: N/R

SHWS - MA ***(cont.)***

Category :	120 DY
OFC Town :	NEW BEDFORD
Current Status :	Response Action Outcome - A site/release where a Permanent or Temporary Solution Statement (formerly RAO Statement) was submitted. This statement asserts that response actions were sufficient to achieve a level of no significant risk or at least ensure that all substantial hazards were eliminated.
Current Date :	2006-09-26
Phase :	Phase report not required or not submitted.
OHM :	Hazardous Material
Agency Link :	Click here for hyperlink provided by the agency.
Last Date in Agency List :	2024-11-18

Response Action Information

Response Action Type :	RAM Release Abatement Measure
Status :	STRCVD Status or Interim Report Received
Submittal Date :	2006-08-14
Response Action Type :	RAM Release Abatement Measure
Status :	CSRCVD Completion Statement Received
Submittal Date :	2006-09-26
Response Action Type :	NOR
Status :	ISSUED
Submittal Date :	2006-05-24
Response Action Type :	RNF Release Notification Form Received
Status :	REPORT Reportable Release or Threat of Release
Submittal Date :	2006-04-07
Response Action Type :	RAO Response Action Outcome - RAO
Status :	RAORCD RAO Statement Received
Submittal Date :	2006-09-26

Chemicals

Chemical :	CHLOROFORM
Amount :	0.19 PPM
Facility Name :	VACANT LOT
Facility Address :	BETWEEN 27 AND 33 WILLIAM ST, NEW BEDFORD

Map Id: V119
Direction: SSE
Distance: 0.825 mi., 4355 ft.
Elevation: 35 ft.
Relative: Lower

Site Name : NEW BEDFORD WHALING NATIONAL HISTORICAL | VACANT LOT BETWEEN 27 AND 33 WILLIAM ST NEW BEDFORD, MA

Database(s) : [HIST RELEASE - MA, RELEASE - MA, SHWS - MA] ***(cont.)***

Envirosite ID: 2669526
EPA ID: N/R

SHWS - MA ***(cont.)***

Incident Summary

Release Tracking Number :	4-0019362
Notification Date :	2005-09-27
Category :	120 DY
OFC Town :	NEW BEDFORD
Current Status :	Response Action Outcome - A site/release where a Permanent or Temporary Solution Statement (formerly RAO Statement) was submitted. This statement asserts that response actions were sufficient to achieve a level of no significant risk or at least ensure that all substantial hazards were eliminated.
Current Date :	2006-09-26
Phase :	Phase report not required or not submitted.
OHM :	Hazardous Material
Agency Link :	Click here for hyperlink provided by the agency.
Last Date in Agency List :	2024-11-18

Response Action Information

Details for this site have been truncated due to the large number of available details for this site within this dataset. For the complete details for this site, contact your Envirosite account representative for a complimentary site report containing all of the details available.

Response Action Type :	C&E
Status :	INTLET Interim Deadline Letter Issued
Submittal Date :	2005-10-05
Response Action Type :	RAM Release Abatement Measure
Status :	CSRCVD Completion Statement Received
Submittal Date :	2006-09-26
Response Action Type :	RAM Release Abatement Measure
Status :	PLANWR Written Plan Received
Submittal Date :	2005-11-04
Response Action Type :	RAM Release Abatement Measure
Status :	STRCVD Status or Interim Report Received
Submittal Date :	2006-08-14
Response Action Type :	RAO Response Action Outcome - RAO
Status :	TSAUD Level I - Technical Screen Audit
Submittal Date :	2006-10-04
Response Action Type :	NOR
Status :	ISSUED
Submittal Date :	2005-10-05

Map Id: V119
Direction: SSE
Distance: 0.825 mi., 4355 ft.
Elevation: 35 ft.
Relative: Lower

Site Name : NEW BEDFORD WHALING NATIONAL HISTORICAL | VACANT LOT BETWEEN 27 AND 33 WILLIAM ST NEW BEDFORD, MA

Database(s) : [HIST RELEASE - MA, RELEASE - MA, SHWS - MA] ***(cont.)***

Envirosite ID: 2669526
EPA ID: N/R

SHWS - MA ***(cont.)***

Response Action Type : RAM Release Abatement Measure
Status : FEEREC Fee Received - TFS Use Only
Submittal Date : 2005-11-10

Response Action Type : C&E
Status : RFIRSP
Submittal Date : 2005-11-18

Response Action Type : RAM Release Abatement Measure
Status : TSAUD Level I - Technical Screen Audit
Submittal Date : 2006-08-08

Response Action Type : RAO Response Action Outcome - RAO
Status : RAORCD RAO Statement Received
Submittal Date : 2006-09-26

Response Action Type : RNF Release Notification Form Received
Status : REPORT Reportable Release or Threat of Release
Submittal Date : 2005-09-27

Response Action Type : RAM Release Abatement Measure
Status : PLANMD Modified Revised or Updated Plan Received
Submittal Date : 2006-07-25

Response Action Type : RAM Release Abatement Measure
Status : TSAUD Level I - Technical Screen Audit
Submittal Date : 2005-11-09

Response Action Type : RAO Response Action Outcome - RAO
Status : FEEREC Fee Received - TFS Use Only
Submittal Date : 2006-09-22

Response Action Type : RAM Release Abatement Measure
Status : TSAUD Level I - Technical Screen Audit
Submittal Date : 2006-03-10

Chemicals
Chemical : TRICHLOROETHENE
Amount : 960 PPB

Map Id: Y120
Direction: ESE
Distance: 0.827 mi., 4365 ft.
Elevation: 10 ft.
Relative: Lower

Site Name : NIEMIC MARINE | NIEMIEC MARINE | ROGER BRAYTON
173 POPES IS | 173 POPES ISLAND
NEW BEDFORD | New Bedford, MA

Database(s) : [ECHO, ERNS, FRS, HIST ENF - MA, HIST RELEASE - MA, HWG - MA, MANIFEST EPA, RCRA VSQG, RELEASE - MA, SHWS - MA]

Envirosite ID: 2692835
EPA ID: MAC300098589

ECHO

Facility Name :	NIEMIC MARINE
Facility Address :	173 POPES IS, NEW BEDFORD, MA 02744
County :	BRISTOL
Last Inspection Date :	N/R
Registry ID :	110063252055
FIPS Code :	25005
EPA Region :	01
Inspection Count :	0
Last Inspection Days :	N/R
Informal Count :	0
Last Informal Action Date :	N/R
Formal Action Count :	0
Last Formal Action Date :	N/R
Total Penalties :	0
Penalty Count :	N/R
Last Penalty Date :	N/R
Last Penalty Amount :	N/R
QTRS IN NC :	0
Programs IN SNC :	0
Current Compliance Status :	No Violation Identified
Three-Year Compliance Status :	_____
Collection Method :	ADDRESS MATCHING-HOUSE NUMBER
Reference Point :	CENTER OF A FACILITY OR STATION
Accuracy Meters :	30
Derived Tribes :	Mashpee Wampanoag Tribe - 18 mile(s), Wampanoag Tribe of Gay Head (Aquinnah) - 21 mile(s)
Derived HUC :	01090002
Derived WBD :	010900020401
Derived STCTY FIPS :	25005
Derived Zip :	02740
Derived CD113 :	N/R
Derived CB2010 :	250056518002024
MYRTK Universe :	NNN
NPDES IDs :	N/R
CWA Permit Types :	N/R
CWA Compliance Tracking :	N/R
CWA NAICS :	N/R
CWA SICS :	N/R
CWA Inspection Count :	N/R
CWA Last Inspection Days :	N/R
CWA Informal Count :	N/R
CWA Formal Action Count :	N/R
CWA Last Formal Action Date :	N/R
CWA Penalties :	N/R
CWA Last Penalty Date :	N/R
CWA Last Penalty Amount :	N/R
CWA Quarters IN NC :	N/R
CWA Current Compliance Status :	N/R
CWA Current SNC Flag :	N

Map Id: Y120
Direction: ESE
Distance: 0.827 mi., 4365 ft.
Elevation: 10 ft.
Relative: Lower

Site Name : NIEMIC MARINE | NIEMIEC MARINE | ROGER BRAYTON
173 POPES IS | 173 POPES ISLAND
NEW BEDFORD | New Bedford, MA

Database(s) : [ECHO, ERNS, FRS, HIST ENF - MA, HIST RELEASE - MA, HWG - MA, MANIFEST EPA, RCRA VSQG, RELEASE - MA, SHWS - MA] ***(cont.)***

Envirosite ID: 2692835
EPA ID: MAC300098589

ECHO ***(cont.)***

CWA 13 Quarters Compliance Status :	N/R
CWA 13 Quarters Effluent Exceedances:	N/R
CWA Three-Year QNCR Codes :	N/R
DFR URL :	Click here for hyperlink provided by the agency.
Facility SIC :	N/R
Facility NAICS :	441222 - Boat Dealers
Facility Last Inspection EPA Date :	N/R
Facility Last Inspection State Date :	N/R
Facility Last Formal Act EPA Date :	N/R
Facility Last Formal Act State Date :	N/R
Facility Last Informal Act EPA Date :	N/R
Facility Last Informal Act State Date:	N/R
Facility Federal Agency :	N/R
TRI Reporter :	N/R
Facility Imp Water Flag :	N/R
Current SNC Flag :	N
Indian County Flag :	N
Federal Flag :	N/R
US Mexico Border Flag :	N/R
Chesapeak Bay Flag :	N/R
AIR Flag :	N
NPDES Flag :	N
SDWIS Flag :	N
RCRA Flag :	Y
TRI Flag :	N
GHG Flag :	N
Major Flag :	N/R
Active Flag :	Y
NAA Flag :	Y
Latitude :	41.63996
Longitude :	-70.91561
Last Date in Agency List :	2025-02-19

Facility Name :	NIEMIC MARINE
Facility Address :	173 POPES ISLAND, NEW BEDFORD, MA 02740
County :	BRISTOL

Last Inspection Date :	N/R
Registry ID :	N/R
FIPS Code :	N/R
EPA Region :	01
Inspection Count :	0
Last Inspection Days :	N/R
Informal Count :	0
Last Informal Action Date :	N/R
Formal Action Count :	0
Last Formal Action Date :	N/R
Total Penalties :	0
Penalty Count :	N/R
Last Penalty Date :	N/R
Last Penalty Amount :	N/R

Map Id: Y120
Direction: ESE
Distance: 0.827 mi., 4365 ft.
Elevation: 10 ft.
Relative: Lower

Site Name : NIEMIC MARINE | NIEMIEC MARINE | ROGER BRAYTON
173 POPES IS | 173 POPES ISLAND
NEW BEDFORD | New Bedford, MA

Database(s) : [ECHO, ERNS, FRS, HIST ENF - MA, HIST RELEASE - MA, HWG - MA, MANIFEST EPA, RCRA VSQG, RELEASE - MA, SHWS - MA] ***(cont.)***

Envirosite ID: 2692835
EPA ID: MAC300098589

ECHO ***(cont.)***

QTRS IN NC :	0
Programs IN SNC :	0
Current Compliance Status :	No Violation Identified
Three-Year Compliance Status :	_____
Collection Method :	Zip Code Centroid
Reference Point :	N/R
Accuracy Meters :	10000
Derived Tribes :	N/R
Derived HUC :	N/R
Derived WBD :	N/R
Derived STCTY FIPS :	N/R
Derived Zip :	N/R
Derived CD113 :	N/R
Derived CB2010 :	N/R
MYRTK Universe :	NNN
NPDES IDs :	N/R
CWA Permit Types :	N/R
CWA Compliance Tracking :	N/R
CWA NAICS :	N/R
CWA SICS :	N/R
CWA Inspection Count :	N/R
CWA Last Inspection Days :	N/R
CWA Informal Count :	N/R
CWA Formal Action Count :	N/R
CWA Last Formal Action Date :	N/R
CWA Penalties :	N/R
CWA Last Penalty Date :	N/R
CWA Last Penalty Amount :	N/R
CWA Quarters IN NC :	N/R
CWA Current Compliance Status :	N/R
CWA Current SNC Flag :	N
CWA 13 Quarters Compliance Status :	N/R
CWA 13 Quarters Effluent Exceedances:	N/R
CWA Three-Year QNCR Codes :	N/R
DFR URL :	Click here for hyperlink provided by the agency.
Facility SIC :	N/R
Facility NAICS :	441222 - Boat Dealers
Facility Last Inspection EPA Date :	N/R
Facility Last Inspection State Date :	N/R
Facility Last Formal Act EPA Date :	N/R
Facility Last Formal Act State Date :	N/R
Facility Last Informal Act EPA Date :	N/R
Facility Last Informal Act State Date:	N/R
Facility Federal Agency :	N/R
TRI Reporter :	N/R
Facility Imp Water Flag :	N/R
Current SNC Flag :	N
Indian County Flag :	N
Federal Flag :	N/R
US Mexico Border Flag :	N/R
Chesapeak Bay Flag :	N/R
AIR Flag :	N
NPDES Flag :	N

Map Id: Y120
Direction: ESE
Distance: 0.827 mi., 4365 ft.
Elevation: 10 ft.
Relative: Lower

Site Name : NIEMIC MARINE | NIEMIEC MARINE | ROGER BRAYTON
173 POPES IS | 173 POPES ISLAND
NEW BEDFORD | New Bedford, MA

Database(s) : [ECHO, ERNS, FRS, HIST ENF - MA, HIST RELEASE - MA, HWG - MA, MANIFEST EPA, RCRA VSQG, RELEASE - MA, SHWS - MA] ***(cont.)***

Envirosite ID: 2692835
EPA ID: MAC300098589

ECHO ***(cont.)***

SDWIS Flag :	N
RCRA Flag :	Y
TRI Flag :	N
GHG Flag :	N
Major Flag :	N/R
Active Flag :	Y
NAA Flag :	N/R
Latitude :	41.632284
Longitude :	-70.935929
Last Date in Agency List :	2019-07-15

ERNS

Facility Address :	173 POPES ISLAND, NEW BEDFORD, MA 02740
County :	BRISTOL

Incident Information

Incident Date Time :	2017-08-16 05:32:00
Type of Incident :	UNKNOWN SHEEN
Incident Cause :	UNKNOWN
Incident DTG :	DISCOVERED
Incident Location :	UNKNOWN SHEEN INCIDENT
Sequence Number :	1187372
Potential Flag :	N
Description of Incident :	CALLER STATED THEY DISCOVERED AN UNKNOWN RAINBOW SHEEN (SIZE UNKNOWN), THAT SMELLS LIKE DIESEL, IN NEW BEDFORD HARBOR, DUE TO AN UNKNOWN CAUSE.
Last Date in Agency List :	2017-09-20

Incident Response Summary

Date Time Received :	2017-08-16 05:45:36
Date Time Completed :	2017-08-16 05:51:11
Call Type :	Incident
Source :	TELEPHONE
Responsible Company :	N/R
Responsible Org Type :	UNKNOWN
Responsible City :	N/R
Responsible State :	XX
Responsible Zip :	N/R

Incident Details Summary

Remedial Action :	MADE NOTIFICATIONS.
Medium :	N/R
Medium Description :	WATER

Map Id: Y120
Direction: ESE
Distance: 0.827 mi., 4365 ft.
Elevation: 10 ft.
Relative: Lower

Site Name : NIEMIC MARINE | NIEMIEC MARINE | ROGER BRAYTON
173 POPES IS | 173 POPES ISLAND
NEW BEDFORD | New Bedford, MA

Database(s) : [ECHO, ERNS, FRS, HIST ENF - MA, HIST RELEASE - MA, HWG - MA, MANIFEST EPA, RCRA VSQG, RELEASE - MA, SHWS - MA] ***(cont.)***

Envirosite ID: 2692835
EPA ID: MAC300098589

ERNS ***(cont.)***

Body of Water :	NEW BEDFORD HARBOR
Weather Conditions :	CLEAR
Water Temperature :	N/R
Water Supply Contaminated :	U
Waterway Closed :	N
Waterway Description :	N/R

Additional Incident Details Summary

Actual Amount :	N/R
Actual Amount Units :	N/R
Capacity of Tank :	N/R
Capacity of Tank Units :	N/R
Continuous Release Begin Date :	N/R
Continuous Release End Date :	N/R
Continuous Release Change Date :	N/R
Continuous Release Permit :	N/R
Continuous Release Type :	N/R
Description of Tank :	N/R
Device Operational :	U
DOT Crossing Number :	N/R
DOT Regulated :	U
NPDES :	N/R
NPDES Compliance :	U
Pipeline Aboveground :	ABOVE
Pipeline Covered :	U
Pipeline Type :	N/R
Tank ID :	N/R
Tank Regulated :	U
Tank Regulated by :	N/R

Materials Involved Summary

Name of Material :	UNKNOWN OIL
CAS Number :	000000-00-0
Amount of Material :	0
Unit of Measure :	UNKNOWN AMOUNT
UN Number :	N/R
CHRIS Code :	OUN
Reached Water :	YES
Amount in Water :	0
Unit of Measure (Reach Water) :	UNKNOWN AMOUNT

FRS

Facility Name :	NIEMIC MARINE
Facility Address :	173 POPES IS, NEW BEDFORD, MA 027440000
County :	BRISTOL

Map Id: Y120
Direction: ESE
Distance: 0.827 mi., 4365 ft.
Elevation: 10 ft.
Relative: Lower

Site Name : NIEMIC MARINE | NIEMIEC MARINE | ROGER BRAYTON
173 POPES IS | 173 POPES ISLAND
NEW BEDFORD | New Bedford, MA

Database(s) : [ECHO, ERNS, FRS, HIST ENF - MA, HIST RELEASE - MA, HWG - MA, MANIFEST EPA, RCRA VSQG, RELEASE - MA, SHWS - MA] ***(cont.)***

Envirosite ID: 2692835
EPA ID: MAC300098589

FRS ***(cont.)***

Site Details
Registry ID : 110063252055
FRS Facility URL : Click here for hyperlink provided by the agency.
Last Date in Agency List : 2024-12-16

Source Description

Source Description :

The MA-EPICS is the central repository for all environmental protection data for the State of Massachusetts.

Source Description :

RCRAInfo is EPA's comprehensive information system that supports the Resource Conservation and Recovery Act (RCRA) of 1976 and the Hazardous and Solid Waste Amendments (HSWA) of 1984 through the tracking of events and activities related to facilities that generate, transport, and treat, store, or dispose of hazardous waste. RCRAInfo allows RCRA program staff to track the notification, permit, compliance, and corrective action activities required under RCRA. RCRAInfo also supports generation of the National Hazardous Waste Biennial Report. All generators and treatment, storage, and disposal facilities who handle hazardous waste are required to report to the EPA Administrator at least once every two years to support creation of the Biennial Report.

FRS Environmental Interest
Source and System ID : MA-EPICS - 541117
MA-EPICS - 602650
RCRAINFO - MAR000560052

HIST ENF - MA

Facility Name : ROGER BRAYTON
Facility Address : 173 POPES ISLAND, NEW BEDFORD, MA

Site Details
Issued Date : 2010-05-12

Details : Today's Penalty and Order requires Brayton to initiate response actions and the Penalty references the respondent's failure to respond to MassDEP's earlier NON.

Violation : WASTE SITE CLEANUP VIOLATIONS

HIST RELEASE - MA

Facility Address : 173 POPES IS, NEW BEDFORD

Map Id: Y120
Direction: ESE
Distance: 0.827 mi., 4365 ft.
Elevation: 10 ft.
Relative: Lower

Site Name : NIEMIC MARINE | NIEMIEC MARINE | ROGER BRAYTON
173 POPES IS | 173 POPES ISLAND
NEW BEDFORD | New Bedford, MA

Database(s) : [ECHO, ERNS, FRS, HIST ENF - MA, HIST RELEASE - MA, HWG - MA, MANIFEST EPA, RCRA VSQG, RELEASE - MA, SHWS - MA] ***(cont.)***

Envirosite ID: 2692835
EPA ID: MAC300098589

HIST RELEASE - MA ***(cont.)***

Notification Date :	2007-05-10
RTN Number :	4-20495
Assoc ID :	N/R
Source :	BOAT
Category :	TWO HR
Location Aid :	NIEMIEC MARINE
Location :	COMMERCIAL
Municipality :	NEW BEDFORD
Last Date in Agency List :	2015-04-09

Chemical Information

Chemical :	DIESEL FUEL 30.0 GAL

HWG - MA

Facility Name :	NIEMIC MARINE
Facility Address :	173 POPES IS, NEW BEDFORD, MA 02740
EPA ID :	MAR000560052
2nd Name :	N/R
Phone :	508-997-7390
RCRA Generator Status :	VSQG
State Generator Status :	VQG-MA
Last Date in Agency List :	2022-01-17
Facility Name :	NIEMIC MARINE
Facility Address :	173 POPES ISLAND, NEW BEDFORD, MA 02740
EPA ID :	MAR000560052
2nd Name :	N/R
Phone :	508-997-7390
RCRA Generator Status :	VSQG
State Generator Status :	VQG-MA
Last Date in Agency List :	2025-03-18

MANIFEST EPA

Manifest Details

Details for this site have been truncated due to the large number of available details for this site within this dataset. For the complete details for this site, contact your Envirosite account representative for a complimentary site report containing all of the details available.

Manifest Number :	009232563SKS
Shipped Date :	2024-06-13
Updated Date :	2024-07-05
Received Date :	2024-06-13

Map Id: Y120
Direction: ESE
Distance: 0.827 mi., 4365 ft.
Elevation: 10 ft.
Relative: Lower

Site Name : NIEMIC MARINE | NIEMIEC MARINE | ROGER BRAYTON
173 POPES IS | 173 POPES ISLAND
NEW BEDFORD | New Bedford, MA

Database(s) : [ECHO, ERNS, FRS, HIST ENF - MA, HIST RELEASE - MA, HWG - MA, MANIFEST EPA, RCRA VSQG, RELEASE - MA, SHWS - MA] ***(cont.)***

Envirosite ID: 2692835
EPA ID: MAC300098589

MANIFEST EPA ***(cont.)***

Status :	Signed
Generator ID :	MAR000560052
Generator Name :	NIEMIC MARINE
Generator Address :	173 POPES IS, NEW BEDFORD, MA 02740
Generator Mailing :	173 POPES ISLAND, NEW BEDFORD, MA 02740
Generator Contact :	NIEMIC MARINE
Destination ID :	RID084802842
Destination Name :	SAFETY-KLEEN SYSTEMS, INC.
Destination Mailing :	167 MILL STREET, CRANSTON, RI 02905
Destination Address :	167 MILL STREET, CRANSTON, RI 02905
Destination Contact :	N/R
Submission Type :	DataImage5Copy
Origin Type :	Service
Manifest Residue :	N
Rejection :	N
Last Date in Agency List :	2024-12-03

Waste Details

Waste Line Number :	1
Is DOT Hazardous :	Y
DOT ID Number :	NA1993
DOT Information :	NA1993, WASTE NA1993 WASTE COMBUSTIBLE LIQUID, N.O.S. (PETROLEUM NAPHTHA) PGIII DOT-SP11606 (D039)(ERG#128), COMBUSTIBLE LIQUID, PG III
Non Waste Description :	N/R
Quantity :	15 Gallons
Quantity Tons, Acute, Non-Acute :	0.06255, 0, 0.06255
Quantity Kg, Acute, Non-Acute :	0, 56.7347265
Quantity Tons, Haz, Non-Haz :	0.06255, 0
Quantity Kg, Haz, Non-Haz :	56.7347265, 0
Management Method :	H141 - STORAGE, BULKING AND/OR TRANSFER OFF SITE
Is EPA Waste :	Y
Federal Code :	D039
State Code :	N/R

Manifest Details

Manifest Number :	008960967SKS
Shipped Date :	2024-04-09
Updated Date :	2024-05-01
Received Date :	2024-04-09
Status :	Signed
Generator ID :	MAR000560052
Generator Name :	NIEMIC MARINE
Generator Address :	173 Popes Is, NEW BEDFORD, MA 02740
Generator Mailing :	173 Popes Island, NEW Bedford, MA 02740
Generator Contact :	NIEMIC MARINE

Map Id: Y120
Direction: ESE
Distance: 0.827 mi., 4365 ft.
Elevation: 10 ft.
Relative: Lower

Site Name : NIEMIC MARINE | NIEMIEC MARINE | ROGER BRAYTON
173 POPES IS | 173 POPES ISLAND
NEW BEDFORD | New Bedford, MA

Database(s) : [ECHO, ERNS, FRS, HIST ENF - MA, HIST RELEASE - MA, HWG - MA, MANIFEST EPA, RCRA VSQG, RELEASE - MA, SHWS - MA] ***(cont.)***

Envirosite ID: 2692835
EPA ID: MAC300098589

MANIFEST EPA ***(cont.)***

Destination ID :	RID084802842
Destination Name :	Safety-Kleen Systems, Inc.
Destination Mailing :	167 Mill Street, Cranston, RI 02905
Destination Address :	167 Mill Street, Cranston, RI 02905
Destination Contact :	N/R
Submission Type :	DataImage5Copy
Origin Type :	Service
Manifest Residue :	N
Rejection :	N
Last Date in Agency List :	2024-12-03

Waste Details

Waste Line Number :	1
Is DOT Hazardous :	Y
DOT ID Number :	NA1993
DOT Information :	NA1993, WASTE NA1993 WASTE COMBUSTIBLE LIQUID, N.O.S. (PETROLEUM NAPHTHA) PGIII DOT-SP11606 (D039)(ERG#128), COMBUSTIBLE LIQUID, PG III
Non Waste Description :	N/R
Quantity :	15 Gallons
Quantity Tons, Acute, Non-Acute :	0.062552124, 0, 0.062552124
Quantity Kg, Acute, Non-Acute :	0, 56.736656
Quantity Tons, Haz, Non-Haz :	0.062552124,
Quantity Kg, Haz, Non-Haz :	56.736656,
Management Method :	H141 - STORAGE, BULKING AND/OR TRANSFER OFF SITE
Is EPA Waste :	Y
Federal Code :	D039
State Code :	N/R

Manifest Details

Manifest Number :	008963820SKS
Shipped Date :	2024-02-16
Updated Date :	2024-03-11
Received Date :	2024-02-16
Status :	Signed
Generator ID :	MAR000560052
Generator Name :	NIEMIC MARINE
Generator Address :	173 Popes Is, NEW BEDFORD, MA 02740
Generator Mailing :	173 Popes Island, NEW Bedford, MA 02740
Generator Contact :	NIEMIC MARINE
Destination ID :	RID084802842
Destination Name :	Safety-Kleen Systems, Inc.
Destination Mailing :	167 Mill Street, Cranston, RI 02905
Destination Address :	167 Mill Street, Cranston, RI 02905
Destination Contact :	N/R
Submission Type :	DataImage5Copy

Map Id: Y120
Direction: ESE
Distance: 0.827 mi., 4365 ft.
Elevation: 10 ft.
Relative: Lower

Site Name : NIEMIC MARINE | NIEMIEC MARINE | ROGER BRAYTON
173 POPES IS | 173 POPES ISLAND
NEW BEDFORD | New Bedford, MA

Database(s) : [ECHO, ERNS, FRS, HIST ENF - MA, HIST RELEASE - MA, HWG - MA, MANIFEST EPA, RCRA VSQG, RELEASE - MA, SHWS - MA] ***(cont.)***

Envirosite ID: 2692835
EPA ID: MAC300098589

MANIFEST EPA ***(cont.)***

Origin Type :	Service
Manifest Residue :	N
Rejection :	N
Last Date in Agency List :	2024-12-03

Waste Details

Waste Line Number :	1
Is DOT Hazardous :	Y
DOT ID Number :	NA1993
DOT Information :	NA1993, WASTE NA1993 WASTE COMBUSTIBLE LIQUID, N.O.S. (PETROLEUM NAPHTHA) PGIII DOT-SP11606 (D039)(ERG#128), COMBUSTIBLE LIQUID, PG III
Non Waste Description :	N/R
Quantity :	30 Gallons
Quantity Tons, Acute, Non-Acute :	0.12510425, 0, 0.12510425
Quantity Kg, Acute, Non-Acute :	0, 113.47331
Quantity Tons, Haz, Non-Haz :	0.12510425,
Quantity Kg, Haz, Non-Haz :	113.47331,
Management Method :	H141 - STORAGE, BULKING AND/OR TRANSFER OFF SITE
Is EPA Waste :	Y
Federal Code :	D039
State Code :	N/R

Manifest Details

Manifest Number :	008924548SKS
Shipped Date :	2023-12-18
Updated Date :	2024-01-09
Received Date :	2023-12-19
Status :	Signed
Generator ID :	MAR000560052
Generator Name :	NIEMIC MARINE
Generator Address :	173 Popes Is, NEW BEDFORD, MA 02740
Generator Mailing :	173 Popes Island, NEW Bedford, MA 02740
Generator Contact :	NIEMIC MARINE
Destination ID :	RID084802842
Destination Name :	Safety-Kleen Systems, Inc.
Destination Mailing :	167 Mill Street, Cranston, RI 02905
Destination Address :	167 Mill Street, Cranston, RI 02905
Destination Contact :	N/R
Submission Type :	DataImage5Copy
Origin Type :	Service
Manifest Residue :	N
Rejection :	N
Last Date in Agency List :	2024-12-03

Map Id: Y120
Direction: ESE
Distance: 0.827 mi., 4365 ft.
Elevation: 10 ft.
Relative: Lower

Site Name : NIEMIC MARINE | NIEMIEC MARINE | ROGER BRAYTON
173 POPES IS | 173 POPES ISLAND
NEW BEDFORD | New Bedford, MA

Database(s) : [ECHO, ERNS, FRS, HIST ENF - MA, HIST RELEASE - MA, HWG - MA, MANIFEST EPA, RCRA VSQG, RELEASE - MA, SHWS - MA] ***(cont.)***

Envirosite ID: 2692835
EPA ID: MAC300098589

MANIFEST EPA ***(cont.)***

Waste Details

Waste Line Number :	1
Is DOT Hazardous :	Y
DOT ID Number :	NA1993
DOT Information :	NA1993, WASTE NA1993 WASTE COMBUSTIBLE LIQUID, N.O.S. (PETROLEUM NAPHTHA) PGIII DOT-SP11606 (D039)(ERG#128), COMBUSTIBLE LIQUID, PG III
Non Waste Description :	N/R
Quantity :	15 Gallons
Quantity Tons, Acute, Non-Acute :	0.062552124, 0, 0.062552124
Quantity Kg, Acute, Non-Acute :	0, 56.736656
Quantity Tons, Haz, Non-Haz :	0.062552124,
Quantity Kg, Haz, Non-Haz :	56.736656,
Management Method :	H141 - STORAGE, BULKING AND/OR TRANSFER OFF SITE
Is EPA Waste :	Y
Federal Code :	D039
State Code :	N/R

Manifest Details

Manifest Number :	009064593SKS
Shipped Date :	2023-10-31
Updated Date :	2023-11-21
Received Date :	2023-11-01
Status :	Signed
Generator ID :	MAR000560052
Generator Name :	NIEMIC MARINE
Generator Address :	173 Popes Is, NEW BEDFORD, MA 02740
Generator Mailing :	173 Popes Island, NEW Bedford, MA 02740
Generator Contact :	NIEMIC MARINE
Destination ID :	MAD082303777
Destination Name :	Cyn Oil Corporation
Destination Mailing :	1771 Washington St, Stoughton, MA 02072
Destination Address :	1771 Washington St, Stoughton, MA 02072
Destination Contact :	N/R
Submission Type :	DataImage5Copy
Origin Type :	Service
Manifest Residue :	N
Rejection :	N
Last Date in Agency List :	2024-12-03

Waste Details

Waste Line Number :	1
Is DOT Hazardous :	N
DOT ID Number :	N/R
DOT Information :	N/R

Map Id: Y120
Direction: ESE
Distance: 0.827 mi., 4365 ft.
Elevation: 10 ft.
Relative: Lower

Site Name : NIEMIC MARINE | NIEMIEC MARINE | ROGER BRAYTON
173 POPES IS | 173 POPES ISLAND
NEW BEDFORD | New Bedford, MA

Database(s) : [ECHO, ERNS, FRS, HIST ENF - MA, HIST RELEASE - MA, HWG - MA, MANIFEST EPA, RCRA VSQG, RELEASE - MA, SHWS - MA] ***(cont.)***

Envirosite ID: 2692835
EPA ID: MAC300098589

MANIFEST EPA ***(cont.)***

Non Waste Description :	NONE, USED OIL (MADEP MA98 - OFF SPEC.) (NOT USDOT HAZARDOUS MATERIAL), N/A, NONE
Quantity :	250 Gallons
Quantity Tons, Acute, Non-Acute :	1.0425354, 0, 1.0425354
Quantity Kg, Acute, Non-Acute :	0, 945.61096
Quantity Tons, Haz, Non-Haz :	, 1.0425354
Quantity Kg, Haz, Non-Haz :	, 945.61096
Management Method :	H141 - STORAGE, BULKING AND/OR TRANSFER OFF SITE
Is EPA Waste :	N
Federal Code :	N/R
State Code :	MA - MA98

RCRA VSQG

Facility Name :	NIEMIC MARINE
Facility Address :	173 POPES ISLAND, NEW BEDFORD, MA 02740
County :	BRISTOL
Date Form Received by Agency :	2019-06-13
EPA ID :	MAR000560052
Mailing Address :	173 POPES ISLAND, NEW BEDFORD, MA 02740
Contact :	MARTY NIEMIC
Contact Address :	173 POPES ISLAND, NEW BEDFORD, MA 02740
Contact Country :	US
Contact Telephone :	508-997-7390
Contact Email :	N/R
EPA Region :	01
Land Type :	Private
Source Type :	Notification
Classification :	Very Small Quantity Generator

Description :

Handlers that generate 100 kilograms or less of hazardous waste per calendar month, and accumulate 1000 kg or less of hazardous waste at any time; or generate one kilogram or less of acutely hazardous waste per calendar month, and accumulate at any time: 1 kg or less of acutely hazardous waste; or 100 kg or less of any residue or contaminated soil, waste or other debris resulting from the cleanup of a spill, into or on any land or water, of acutely hazardous waste;or generate 100 kg or less of any residue or contaminated soil, waste or other debris resulting from the cleanup of a spill, into or on any land or water, of acutely hazardous waste during any calendar month, and accumulate at any time: 1 kg or less of acutely hazardous waste; or 100 kg or less of any residue or contaminated soil, waste or other debris resulting from the cleanup of a spill, into or on any land or water, of acutely hazardous waste.

Last Date in Agency List : 2024-12-17

Owner/Operator Summary

Owner/Operator Name :	NIEMIC MARINE
Owner/Operator Address :	173 POPE'S ISLAND, NEW BEDFORD, MA 02740

Map Id: Y120
Direction: ESE
Distance: 0.827 mi., 4365 ft.
Elevation: 10 ft.
Relative: Lower

Site Name : NIEMIC MARINE | NIEMIEC MARINE | ROGER BRAYTON
173 POPES IS | 173 POPES ISLAND
NEW BEDFORD | New Bedford, MA

Database(s) : [ECHO, ERNS, FRS, HIST ENF - MA, HIST RELEASE - MA, HWG - MA, MANIFEST EPA, RCRA VSQG, RELEASE - MA, SHWS - MA] ***(cont.)***

Envirosite ID: 2692835
EPA ID: MAC300098589

RCRA VSQG ***(cont.)***

Owner/Operator Country :	US
Owner/Operator Telephone :	N/R
Owner/Operator Email :	N/R
Owner/Operator Fax :	N/R
Legal Status :	Private
Owner/Operator Type :	Operator
Owner/Operator Start Date :	2019-06-13
Owner/Operator End Date :	N/R

Owner/Operator Name :	NIEMIC MARINE
Owner/Operator Address :	173 POPE'S ISLAND, NEW BEDFORD, MA 02740
Owner/Operator Country :	US
Owner/Operator Telephone :	N/R
Owner/Operator Email :	N/R
Owner/Operator Fax :	N/R
Legal Status :	Private
Owner/Operator Type :	Owner
Owner/Operator Start Date :	2019-06-13
Owner/Operator End Date :	N/R

Handler Activities Summary

U.S. Importer of Hazardous Waste :	N
Mixed Waste (Haz. and Radioactive) :	N
Recycler of Hazardous Waste :	N
Transporter of Hazardous Waste :	N
Treater, Storer or Disposer of HW :	N
Underground Injection Activity :	N
On-site Burner Exemption :	N
Furnace Exemption :	N
Used Oil Fuel Burner :	N
Used Oil Processor :	N
Used Oil Refiner :	N
Used Oil Fuel Marketer to Burner :	N
Used Oil Specification Marketer :	N
Used Oil Transfer Facility :	N
Used Oil Transporter :	N

Hazardous Waste Summary

Waste Code / Name :	D001 - IGNITABLE WASTE MA01 - WASTE OIL

Notices of Violations Summary

Regulation Violated :	N

Map Id: Y120
Direction: ESE
Distance: 0.827 mi., 4365 ft.
Elevation: 10 ft.
Relative: Lower

Site Name : NIEMIC MARINE | NIEMIEC MARINE | ROGER BRAYTON
173 POPES IS | 173 POPES ISLAND
NEW BEDFORD | New Bedford, MA

Database(s) : [ECHO, ERNS, FRS, HIST ENF - MA, HIST RELEASE - MA, HWG - MA, MANIFEST EPA, RCRA VSQG, RELEASE - MA, SHWS - MA] ***(cont.)***

Envirosite ID: 2692835
EPA ID: MAC300098589

RELEASE - MA

Facility Name : NIEMIEC MARINE
Facility Address : 173 POPES IS, NEW BEDFORD, 027400000

Incident Summary
Release Tracking Number : 4-0020495
Notification Date : 2007-05-10
Category : TWO HR
OFC Town : NEW BEDFORD
Current Status : Permanent Solution with No Conditions
Current Date : 2024-02-26
Phase : Phase report not required or not submitted.
OHM : Oil
Agency Link : Click here for hyperlink provided by the agency.
Last Date in Agency List : 2024-11-18

Source Details
Source : BOAT

Location Details
Location : COMMERCIAL

Chemicals
Chemical : DIESEL FUEL
Amount : 30 GAL

SHWS - MA

Facility Name : NIEMIEC MARINE
Facility Address : 173 POPES IS, NEW BEDFORD, 027400000

Incident Summary
Release Tracking Number : 4-0020495
Notification Date : 2007-05-10
Category : TWO HR
OFC Town : NEW BEDFORD
Current Status : Permanent Solution with No Conditions
Current Date : 2024-02-26
Phase : Phase report not required or not submitted.
OHM : Oil
Agency Link : Click here for hyperlink provided by the agency.
Last Date in Agency List : 2024-11-18

Map Id: Y120
Direction: ESE
Distance: 0.827 mi., 4365 ft.
Elevation: 10 ft.
Relative: Lower

Site Name : NIEMIC MARINE | NIEMIEC MARINE | ROGER BRAYTON
173 POPES IS | 173 POPES ISLAND
NEW BEDFORD | New Bedford, MA

Database(s) : [ECHO, ERNS, FRS, HIST ENF - MA, HIST RELEASE - MA, HWG - MA, MANIFEST EPA, RCRA VSQG, RELEASE - MA, SHWS - MA] ***(cont.)***

Envirosite ID: 2692835
EPA ID: MAC300098589

SHWS - MA ***(cont.)***

Source Details
Source : BOAT

Location Details
Location : COMMERCIAL

Response Action Information
Response Action Type : NOR
Status : ISSUED
Submittal Date : 2007-05-18

Response Action Type : RNFE
Status : RECPT Transmittal or Notification Received
Submittal Date : 2024-01-18

Response Action Type : C&E
Status : NON
Submittal Date : 2023-12-12

Response Action Type : C&E
Status : NOEC
Submittal Date : 2010-04-01

Response Action Type : FTLI
Status : APPACC
Submittal Date : 2011-01-11

Response Action Type : RAO Response Action Outcome - RAO
Status : TSAUD Level I - Technical Screen Audit
Submittal Date : 2024-04-17

Response Action Type : C&E
Status : INTLET Interim Deadline Letter Issued
Submittal Date : 2011-03-30

Response Action Type : C&E
Status : UAO
Submittal Date : 2010-05-12

Map Id: Y120
Direction: ESE
Distance: 0.827 mi., 4365 ft.
Elevation: 10 ft.
Relative: Lower

Site Name : NIEMIC MARINE | NIEMIEC MARINE | ROGER BRAYTON
173 POPES IS | 173 POPES ISLAND
NEW BEDFORD | New Bedford, MA

Database(s) : [ECHO, ERNS, FRS, HIST ENF - MA, HIST RELEASE - MA, HWG - MA, MANIFEST EPA, RCRA VSQG, RELEASE - MA, SHWS - MA] ***(cont.)***

Envirosite ID: 2692835
EPA ID: MAC300098589

SHWS - MA ***(cont.)***

Response Action Type : C&E
Status : NON
Submittal Date : 2009-12-17

Response Action Type : FTLI
Status : APPREC
Submittal Date : 2010-10-30

Response Action Type : RAO Response Action Outcome - RAO
Status : PSNRCD
Submittal Date : 2024-02-26

Response Action Type : C&E
Status : PAN
Submittal Date : 2010-05-12

Response Action Type : NOR
Status : ISSUED
Submittal Date : 2011-03-30

Response Action Type : FTLI
Status : TERMIN Action Status or AUL Terminated
Submittal Date : 2012-11-28

Response Action Type : C&E
Status : NOEC
Submittal Date : 2010-03-26

Chemicals
Chemical : DIESEL FUEL
Amount : 30 GAL

Map Id: 121
Direction: N
Distance: 0.835 mi., 4410 ft.
Elevation: 40 ft.
Relative: Lower

Site Name : EMPIRE LOAN OF NEW BEDFORD | EMPIRE LOAN | DON ADAMS OIL CO., INC.
1304 ACUSHNET AVE
NEW BEDFORD | New Bedford, MA

Database(s) : [ECHO, FRS, HWG - MA, LUST - MA, MANIFEST EPA, RCRA VSQG, RELEASE - MA, SHWS - MA]

Envirosite ID: 2750323
EPA ID: MAD089353023

ECHO

Facility Name :	EMPIRE LOAN OF NEW BEDFORD
Facility Address :	1304 ACUSHNET AVE, NEW BEDFORD, MA 02746
County :	BRISTOL
Last Inspection Date :	N/R
Registry ID :	110070354914
FIPS Code :	25005
EPA Region :	01
Inspection Count :	0
Last Inspection Days :	N/R
Informal Count :	0
Last Informal Action Date :	N/R
Formal Action Count :	0
Last Formal Action Date :	N/R
Total Penalties :	0
Penalty Count :	N/R
Last Penalty Date :	N/R
Last Penalty Amount :	N/R
QTRS IN NC :	0
Programs IN SNC :	0
Current Compliance Status :	No Violation Identified
Three-Year Compliance Status :	_____
Collection Method :	ADDRESS MATCHING-HOUSE NUMBER
Reference Point :	CENTER OF A FACILITY OR STATION
Accuracy Meters :	30
Derived Tribes :	Mashpee Wampanoag Tribe - 16 mile(s), Wampanoag Tribe of Gay Head (Aquinnah) - 22 mile(s)
Derived HUC :	01090002
Derived WBD :	010900020401
Derived STCTY FIPS :	25005
Derived Zip :	02746
Derived CD113 :	09
Derived CB2010 :	250056507002007
MYRTK Universe :	NNN
NPDES IDs :	N/R
CWA Permit Types :	N/R
CWA Compliance Tracking :	N/R
CWA NAICS :	N/R
CWA SICS :	N/R
CWA Inspection Count :	N/R
CWA Last Inspection Days :	N/R
CWA Informal Count :	N/R
CWA Formal Action Count :	N/R
CWA Last Formal Action Date :	N/R
CWA Penalties :	N/R
CWA Last Penalty Date :	N/R
CWA Last Penalty Amount :	N/R
CWA Quarters IN NC :	N/R
CWA Current Compliance Status :	N/R
CWA Current SNC Flag :	N
CWA 13 Quarters Compliance Status :	N/R

Map Id: 121
Direction: N
Distance: 0.835 mi., 4410 ft.
Elevation: 40 ft.
Relative: Lower

Site Name : EMPIRE LOAN OF NEW BEDFORD | EMPIRE LOAN | DON ADAMS OIL CO., INC.
1304 ACUSHNET AVE
NEW BEDFORD | New Bedford, MA

Database(s) : [ECHO, FRS, HWG - MA, LUST - MA, MANIFEST EPA, RCRA VSQG, RELEASE - MA, SHWS - MA] ***(cont.)***

Envirosite ID: 2750323
EPA ID: MAD089353023

ECHO ***(cont.)***

CWA 13 Quarters Effluent Exceedances:	N/R
CWA Three-Year QNCR Codes :	N/R
DFR URL :	Click here for hyperlink provided by the agency.
Facility SIC :	N/R
Facility NAICS :	453310 - Used Merchandise Stores
Facility Last Inspection EPA Date :	N/R
Facility Last Inspection State Date :	N/R
Facility Last Formal Act EPA Date :	N/R
Facility Last Formal Act State Date :	N/R
Facility Last Informal Act EPA Date :	N/R
Facility Last Informal Act State Date:	N/R
Facility Federal Agency :	N/R
TRI Reporter :	N/R
Facility Imp Water Flag :	N/R
Current SNC Flag :	N
Indian County Flag :	N
Federal Flag :	N/R
US Mexico Border Flag :	N/R
Chesapeak Bay Flag :	N/R
AIR Flag :	N
NPDES Flag :	N
SDWIS Flag :	N
RCRA Flag :	Y
TRI Flag :	N
GHG Flag :	N
Major Flag :	N/R
Active Flag :	Y
NAA Flag :	Y
Latitude :	41.6592
Longitude :	-70.92734
Last Date in Agency List :	2025-02-19

FRS

Facility Name :	EMPIRE LOAN OF NEW BEDFORD
Facility Address :	1304 ACUSHNET AVE, NEW BEDFORD, MA 027460000
County :	BRISTOL

Site Details

Registry ID :	110070354914
FRS Facility URL :	Click here for hyperlink provided by the agency.
Last Date in Agency List :	2024-12-16

Source Description

Map Id: 121
Direction: N
Distance: 0.835 mi., 4410 ft.
Elevation: 40 ft.
Relative: Lower

Site Name : EMPIRE LOAN OF NEW BEDFORD | EMPIRE LOAN | DON ADAMS OIL CO., INC.
1304 ACUSHNET AVE
NEW BEDFORD | New Bedford, MA

Database(s) : [ECHO, FRS, HWG - MA, LUST - MA, MANIFEST EPA, RCRA VSQG, RELEASE - MA, SHWS - MA] ***(cont.)***

Envirosite ID: 2750323
EPA ID: MAD089353023

FRS ***(cont.)***

Source Description :

The MA-EPICS is the central repository for all environmental protection data for the State of Massachusetts.

Source Description :

RCRAInfo is EPA's comprehensive information system that supports the Resource Conservation and Recovery Act (RCRA) of 1976 and the Hazardous and Solid Waste Amendments (HSWA) of 1984 through the tracking of events and activities related to facilities that generate, transport, and treat, store, or dispose of hazardous waste. RCRAInfo allows RCRA program staff to track the notification, permit, compliance, and corrective action activities required under RCRA. RCRAInfo also supports generation of the National Hazardous Waste Biennial Report. All generators and treatment, storage, and disposal facilities who handle hazardous waste are required to report to the EPA Administrator at least once every two years to support creation of the Biennial Report.

FRS Environmental Interest

Source and System ID :	MA-EPICS - 593613 RCRAINFO - MAR000524702

HWG - MA

Facility Name :	EMPIRE LOAN OF NEW BEDFORD
Facility Address :	1304 ACUSHNET AVE, NEW BEDFORD, MA 02746
EPA ID :	MAR000524702
2nd Name :	N/R
Phone :	508-997-1307
RCRA Generator Status :	VSQG
State Generator Status :	N/R
Last Date in Agency List :	2025-03-18

LUST - MA

Facility Name :	EMPIRE LOAN
Facility Address :	1304 ACUSHNET AVE, NEW BEDFORD

Incident Information

Notification Date :	2018-04-23
Release Tracking Number :	4-0027208
Category :	TWO HR
OFC Town :	NEW BEDFORD
Current Status :	Permanent Solution with No Conditions
Current Date :	2018-08-17
Phase :	Phase report not required or not submitted.
OHM :	N/R
Agency Link :	Click here for hyperlink provided by the agency.
Last Date in Agency List :	2024-11-18

Map Id: 121
Direction: N
Distance: 0.835 mi., 4410 ft.
Elevation: 40 ft.
Relative: Lower

Site Name : EMPIRE LOAN OF NEW BEDFORD | EMPIRE LOAN | DON ADAMS OIL CO., INC.
1304 ACUSHNET AVE
NEW BEDFORD | New Bedford, MA

Database(s) : [ECHO, FRS, HWG - MA, LUST - MA, MANIFEST EPA, RCRA VSQG, RELEASE - MA, SHWS - MA] ***(cont.)***

Envirosite ID: 2750323
EPA ID: MAD089353023

LUST - MA ***(cont.)***

Source Details
Source : USTOTHER
UST

Location Details
Location : PRIVPROP
COMMERCIAL

Chemicals
Chemical : N/R
Amount : N/R

MANIFEST EPA

Manifest Details

Manifest Number :	018091232JJK
Shipped Date :	2018-08-08
Updated Date :	2018-08-23
Received Date :	2018-08-10
Status :	Signed
Generator ID :	MAR000524702
Generator Name :	Empire Loan of New Bedford
Generator Address :	1304 Acushnet Avenue, New Bedford, MA 02740
Generator Mailing :	PO BOX 51593, NEW BEDFORD, MA 02745
Generator Contact :	N/R
Destination ID :	RID040098352
Destination Name :	Northland Environmental, LLC
Destination Mailing :	275 Allens Avenue, Providence, RI 02905
Destination Address :	275 Allens Avenue, Providence, RI 02905
Destination Contact :	N/R
Submission Type :	DataImage5Copy
Origin Type :	Service
Manifest Residue :	N
Rejection :	N
Last Date in Agency List :	2024-12-03

Waste Details

Waste Line Number :	1
Is DOT Hazardous :	N
DOT ID Number :	N/R
DOT Information :	N/R
Non Waste Description :	NON DOT/NON RCRA REGULATED SOLID
Quantity :	1800 Pounds
Quantity Tons, Acute, Non-Acute :	0.9, 0, 0.9
Quantity Kg, Acute, Non-Acute :	0, 816.327
Quantity Tons, Haz, Non-Haz :	0, 0.9
Quantity Kg, Haz, Non-Haz :	0, 816.327
Management Method :	H141 - STORAGE, BULKING AND/OR TRANSFER OFF SITE

Map Id: 121
Direction: N
Distance: 0.835 mi., 4410 ft.
Elevation: 40 ft.
Relative: Lower

Site Name : EMPIRE LOAN OF NEW BEDFORD | EMPIRE LOAN | DON ADAMS OIL CO., INC.
1304 ACUSHNET AVE
NEW BEDFORD | New Bedford, MA

Database(s) : [ECHO, FRS, HWG - MA, LUST - MA, MANIFEST EPA, RCRA VSQG, RELEASE - MA, SHWS - MA] ***(cont.)***

Envirosite ID: 2750323
EPA ID: MAD089353023

MANIFEST EPA ***(cont.)***

Is EPA Waste :	N
Federal Code :	N/R
State Code :	MA - MA01, RI - R015

Manifest Details

Manifest Number :	018091219JJK
Shipped Date :	2018-08-02
Updated Date :	2018-08-23
Received Date :	2018-08-08
Status :	Signed
Generator ID :	MAD089353023
Generator Name :	DON ADAMS OIL CO., INC.
Generator Address :	1304 ACUSHNET AVENUE, NEW BEDFORD, MA 02746
Generator Mailing :	PO BOX 51593, NEW BEDFORD, MA 02745
Generator Contact :	N/R
Destination ID :	RID040098352
Destination Name :	Northland Environmental, LLC
Destination Mailing :	275 Allens Avenue, Providence, RI 02905
Destination Address :	275 Allens Avenue, Providence, RI 02905
Destination Contact :	N/R
Submission Type :	DataImage5Copy
Origin Type :	Service
Manifest Residue :	N
Rejection :	N
Last Date in Agency List :	2024-12-03

Waste Details

Waste Line Number :	1
Is DOT Hazardous :	N
DOT ID Number :	N/R
DOT Information :	N/R
Non Waste Description :	NON DOT/NON RCRA REGULATED SOLID
Quantity :	3300 Pounds
Quantity Tons, Acute, Non-Acute :	1.65, 0, 1.65
Quantity Kg, Acute, Non-Acute :	0, 1496.5995
Quantity Tons, Haz, Non-Haz :	0, 1.65
Quantity Kg, Haz, Non-Haz :	0, 1496.5995
Management Method :	H141 - STORAGE, BULKING AND/OR TRANSFER OFF SITE
Is EPA Waste :	N
Federal Code :	N/R
State Code :	MA - MA01, RI - R015

RCRA VSQG

Facility Name :	EMPIRE LOAN OF NEW BEDFORD
Facility Address :	1304 ACUSHNET AVE, NEW BEDFORD, MA 02746
County :	BRISTOL

Map Id: 121
Direction: N
Distance: 0.835 mi., 4410 ft.
Elevation: 40 ft.
Relative: Lower

Site Name : EMPIRE LOAN OF NEW BEDFORD | EMPIRE LOAN | DON ADAMS OIL CO., INC.
1304 ACUSHNET AVE
NEW BEDFORD | New Bedford, MA

Database(s) : [ECHO, FRS, HWG - MA, LUST - MA, MANIFEST EPA, RCRA VSQG, RELEASE - MA, SHWS - MA] ***(cont.)***

Envirosite ID: 2750323
EPA ID: MAD089353023

RCRA VSQG ***(cont.)***

Date Form Received by Agency :	2018-08-08
EPA ID :	MAR000524702
Mailing Address :	1304 ACUSHNET AVE, NEW BEDFORD, MA 02746
Contact :	MARK WEINER
Contact Address :	1304 ACUSHNET AVE, NEW BEDFORD, MA 02746
Contact Country :	US
Contact Telephone :	508-997-1307
Contact Email :	EMPIRENEWBEDFORD@YAHOO.COM
EPA Region :	01
Land Type :	Private
Source Type :	Notification
Classification :	Very Small Quantity Generator

Description :

Handlers that generate 100 kilograms or less of hazardous waste per calendar month, and accumulate 1000 kg or less of hazardous waste at any time; or generate one kilogram or less of acutely hazardous waste per calendar month, and accumulate at any time: 1 kg or less of acutely hazardous waste; or 100 kg or less of any residue or contaminated soil, waste or other debris resulting from the cleanup of a spill, into or on any land or water, of acutely hazardous waste;or generate 100 kg or less of any residue or contaminated soil, waste or other debris resulting from the cleanup of a spill, into or on any land or water, of acutely hazardous waste during any calendar month, and accumulate at any time: 1 kg or less of acutely hazardous waste; or 100 kg or less of any residue or contaminated soil, waste or other debris resulting from the cleanup of a spill, into or on any land or water, of acutely hazardous waste.

Last Date in Agency List : 2024-12-17

Owner/Operator Summary

Owner/Operator Name :	EMPIRE LOAN OF NEW BEDFORD
Owner/Operator Address :	1304 ACUSHNET AVENUE, NEW BEDFORD, MA 02746
Owner/Operator Country :	US
Owner/Operator Telephone :	N/R
Owner/Operator Email :	EMPIRENEWBEDFORD@YAHOO.COM
Owner/Operator Fax :	N/R
Legal Status :	Private
Owner/Operator Type :	Owner
Owner/Operator Start Date :	2018-08-02
Owner/Operator End Date :	N/R

Owner/Operator Name :	EMPIRE LOAN OF NEW BEDFORD
Owner/Operator Address :	1304 ACUSHNET AVENUE, NEW BEDFORD, MA 02746
Owner/Operator Country :	US
Owner/Operator Telephone :	N/R
Owner/Operator Email :	EMPIRENEWBEDFORD@YAHOO.COM
Owner/Operator Fax :	N/R
Legal Status :	Private
Owner/Operator Type :	Operator
Owner/Operator Start Date :	2018-08-02
Owner/Operator End Date :	N/R

Map Id: 121
Direction: N
Distance: 0.835 mi., 4410 ft.
Elevation: 40 ft.
Relative: Lower

Site Name : EMPIRE LOAN OF NEW BEDFORD | EMPIRE LOAN | DON ADAMS OIL CO., INC.
1304 ACUSHNET AVE
NEW BEDFORD | New Bedford, MA

Database(s) : [ECHO, FRS, HWG - MA, LUST - MA, MANIFEST EPA, RCRA VSQG, RELEASE - MA, SHWS - MA] ***(cont.)***

Envirosite ID: 2750323
EPA ID: MAD089353023

RCRA VSQG ***(cont.)***

Handler Activities Summary

U.S. Importer of Hazardous Waste :	N
Mixed Waste (Haz. and Radioactive) :	N
Recycler of Hazardous Waste :	N
Transporter of Hazardous Waste :	N
Treater, Storer or Disposer of HW :	N
Underground Injection Activity :	N
On-site Burner Exemption :	N
Furnace Exemption :	N
Used Oil Fuel Burner :	N
Used Oil Processor :	N
Used Oil Refiner :	N
Used Oil Fuel Marketer to Burner :	N
Used Oil Specification Marketer :	N
Used Oil Transfer Facility :	N
Used Oil Transporter :	N

Hazardous Waste Summary

Waste Code / Name :
D001 - IGNITABLE WASTE
D018 - BENZENE
MA01 - WASTE OIL
MA98 - OFF SPECIFICATION USED OIL FUEL THAT IS SHIPPED USING A HW MANIFEST

Notices of Violations Summary

Regulation Violated : N

RELEASE - MA

Facility Name :	EMPIRE LOAN
Facility Address :	1304 ACUSHNET AVE, NEW BEDFORD

Incident Summary

Release Tracking Number :	4-0027208
Notification Date :	2018-04-23
Category :	TWO HR
OFC Town :	NEW BEDFORD
Current Status :	Permanent Solution with No Conditions
Current Date :	2018-08-17
Phase :	Phase report not required or not submitted.
OHM :	N/R
Agency Link :	Click here for hyperlink provided by the agency.
Last Date in Agency List :	2024-11-18

Map Id: 121
Direction: N
Distance: 0.835 mi., 4410 ft.
Elevation: 40 ft.
Relative: Lower

Site Name : EMPIRE LOAN OF NEW BEDFORD | EMPIRE LOAN | DON ADAMS OIL CO., INC.
1304 ACUSHNET AVE
NEW BEDFORD | New Bedford, MA

Database(s) : [ECHO, FRS, HWG - MA, LUST - MA, MANIFEST EPA, RCRA VSQG, RELEASE - MA, SHWS - MA] ***(cont.)***

Envirosite ID: 2750323
EPA ID: MAD089353023

RELEASE - MA ***(cont.)***

Source Details
Source : USTOTHER
OHMDELIVER
UST

Location Details
Location : PRIVPROP
COMMERCIAL

Chemicals
Chemical : N/R
Amount : N/R

SHWS - MA

Facility Name : EMPIRE LOAN
Facility Address : 1304 ACUSHNET AVE, NEW BEDFORD

Incident Summary
Release Tracking Number : 4-0027208
Notification Date : 2018-04-23
Category : TWO HR
OFC Town : NEW BEDFORD
Current Status : Permanent Solution with No Conditions
Current Date : 2018-08-17
Phase : Phase report not required or not submitted.
OHM : N/R
Agency Link : Click here for hyperlink provided by the agency.
Last Date in Agency List : 2024-11-18

Source Details
Source : USTOTHER
OHMDELIVER
UST

Location Details
Location : PRIVPROP
COMMERCIAL

Map Id: 121
Direction: N
Distance: 0.835 mi., 4410 ft.
Elevation: 40 ft.
Relative: Lower

Site Name : EMPIRE LOAN OF NEW BEDFORD | EMPIRE LOAN | DON ADAMS OIL CO., INC.
1304 ACUSHNET AVE
NEW BEDFORD | New Bedford, MA

Database(s) : [ECHO, FRS, HWG - MA, LUST - MA, MANIFEST EPA, RCRA VSQG, RELEASE - MA, SHWS - MA] ***(cont.)***

Envirosite ID: 2750323
EPA ID: MAD089353023

SHWS - MA ***(cont.)***

Response Action Information

Details for this site have been truncated due to the large number of available details for this site within this dataset. For the complete details for this site, contact your Envirosite account representative for a complimentary site report containing all of the details available.

Response Action Type :	C&E
Status :	RFI
Submittal Date :	2018-05-03
Response Action Type :	RLFA
Status :	FLDRUN
Submittal Date :	2018-08-23
Response Action Type :	RLFA
Status :	FOLOFF
Submittal Date :	2018-04-27
Response Action Type :	RLFA
Status :	FLDRUN
Submittal Date :	2018-05-15
Response Action Type :	NOR
Status :	ISSUED
Submittal Date :	2018-04-25
Response Action Type :	RLFA
Status :	FLDRUN
Submittal Date :	2018-06-01
Response Action Type :	RLFA
Status :	FLDRUN
Submittal Date :	2018-06-08
Response Action Type :	RAO Response Action Outcome - RAO
Status :	PSNRCD
Submittal Date :	2018-08-17
Response Action Type :	RLFA
Status :	FLDD1A
Submittal Date :	2018-04-21
Response Action Type :	RLFA
Status :	FLDRUN

Map Id: 121
Direction: N
Distance: 0.835 mi., 4410 ft.
Elevation: 40 ft.
Relative: Lower

Site Name : EMPIRE LOAN OF NEW BEDFORD | EMPIRE LOAN | DON ADAMS OIL CO., INC.
1304 ACUSHNET AVE
NEW BEDFORD | New Bedford, MA

Database(s) : [ECHO, FRS, HWG - MA, LUST - MA, MANIFEST EPA, RCRA VSQG, RELEASE - MA, SHWS - MA] ***(cont.)***

Envirosite ID: 2750323
EPA ID: MAD089353023

SHWS - MA ***(cont.)***

Submittal Date : 2018-05-21

Response Action Type : RNFE
Status : RECPT Transmittal or Notification Received
Submittal Date : 2018-06-19

Response Action Type : NOR
Status : ISSUED
Submittal Date : 2018-04-27

Response Action Type : RLFA
Status : PRPMTG
Submittal Date : 2018-05-15

Response Action Type : C&E
Status : INTLET Interim Deadline Letter Issued
Submittal Date : 2018-05-03

Response Action Type : RLFA
Status : FLDRUN
Submittal Date : 2018-04-23

Chemicals
Chemical : N/R
Amount : N/R

Map Id: Z122
Direction: SSE
Distance: 0.842 mi., 4445 ft.
Elevation: 9 ft.
Relative: Lower

Site Name : NO LOCATION AID
122-132 FRONT ST
NEW BEDFORD, MA

Database(s) : [HIST RELEASE - MA, RELEASE - MA, SHWS - MA]

Envirosite ID: 2669334
EPA ID: N/R

HIST RELEASE - MA

Facility Address : 122-132 FRONT ST, NEW BEDFORD

Notification Date : 2001-06-12
RTN Number : 4-16301

Map Id: Z122
Direction: SSE
Distance: 0.842 mi., 4445 ft.
Elevation: 9 ft.
Relative: Lower

Site Name : NO LOCATION AID
122-132 FRONT ST
NEW BEDFORD, MA

Database(s) : [HIST RELEASE - MA, RELEASE - MA, SHWS - MA] ***(cont.)***

Envirosite ID: 2669334
EPA ID: N/R

HIST RELEASE - MA ***(cont.)***

Assoc ID :	N/R
Source :	UNKNOWN
Category :	120 DY
Location Aid :	NO LOCATION AID
Location :	ROADWAY
Municipality :	NEW BEDFORD
Last Date in Agency List :	2015-04-09

Chemical Information

Chemical :	PETROLEUM

RELEASE - MA

Facility Name :	NO LOCATION AID
Facility Address :	122-132 FRONT ST, NEW BEDFORD

Incident Summary

Release Tracking Number :	4-0016301
Notification Date :	2001-06-12
Category :	120 DY
OFC Town :	NEW BEDFORD
Current Status :	A Release Tracking Number has been assigned to a release where a Utility-abatement Measure is being or was performed.
Current Date :	2001-06-21
Phase :	Phase report not required or not submitted.
OHM :	Oil
Agency Link :	Click here for hyperlink provided by the agency.
Last Date in Agency List :	2024-11-18

Source Details

Source :	UNKNOWN

Location Details

Location :	ROADWAY

Chemicals

Chemical :	PETROLEUM
Amount :	N/R

SHWS - MA

Facility Name :	NO LOCATION AID
Facility Address :	122-132 FRONT ST, NEW BEDFORD

Map Id: Z122
Direction: SSE
Distance: 0.842 mi., 4445 ft.
Elevation: 9 ft.
Relative: Lower

Site Name : NO LOCATION AID
122-132 FRONT ST
NEW BEDFORD, MA

Database(s) : [HIST RELEASE - MA, RELEASE - MA, SHWS - MA] ***(cont.)***

Envirosite ID: 2669334
EPA ID: N/R

SHWS - MA ***(cont.)***

Incident Summary

Release Tracking Number :	4-0016301
Notification Date :	2001-06-12
Category :	120 DY
OFC Town :	NEW BEDFORD
Current Status :	A Release Tracking Number has been assigned to a release where a Utility-abatement Measure is being or was performed.
Current Date :	2001-06-21
Phase :	Phase report not required or not submitted.
OHM :	Oil
Agency Link :	Click here for hyperlink provided by the agency.
Last Date in Agency List :	2024-11-18

Source Details

Source :	UNKNOWN

Location Details

Location :	ROADWAY

Response Action Information

Response Action Type :	URAM Utility-related Abatement Measure
Status :	APORAL Oral Approval of Plan or Action
Submittal Date :	2001-06-12
Response Action Type :	URAM Utility-related Abatement Measure
Status :	URAMNT Notification of a URAM Received
Submittal Date :	2001-06-12
Response Action Type :	URAM Utility-related Abatement Measure
Status :	URAMNT Notification of a URAM Received
Submittal Date :	2001-06-21
Response Action Type :	URAM Utility-related Abatement Measure
Status :	CSRCVD Completion Statement Received
Submittal Date :	2001-09-28

Chemicals

Chemical :	PETROLEUM
Amount :	N/R

Map Id: 123
Direction: SSW
Distance: 0.843 mi., 4452 ft.
Elevation: 106 ft.
Relative: Higher

Site Name : RESIDENCE
37 MORGAN STREET
NEW BEDFORD, MA 02740

Database(s) : [ERNS, HIST RELEASE - MA, LAST - MA, LEAD - MA, RELEASE - MA, SHWS - MA]

Envirosite ID: 2713181
EPA ID: N/R

ERNS

Facility Address :	37 MORGAN ST., NEW BEDFORD, MA
County :	BRISTOL

Incident Information

Incident Date Time :	2011-10-05 21:15:00
Type of Incident :	FIXED
Incident Cause :	UNKNOWN
Incident DTG :	DISCOVERED
Incident Location :	N/R
Sequence Number :	991732
Potential Flag :	N
Description of Incident :	CALLER IS REPORTING A DISCHARGE OF AN UNKNOWN AMOUNT OF HOME HEATING OIL FROM A TANK IN A BASEMENT.
Last Date in Agency List :	2015-12-23

Incident Response Summary

Date Time Received :	2011-10-05 22:15:41
Date Time Completed :	2011-10-05 22:23:14
Call Type :	Incident
Source :	TELEPHONE
Responsible Company :	N/R
Responsible Org Type :	UNKNOWN
Responsible City :	N/R
Responsible State :	XX
Responsible Zip :	N/R

Incident Details Summary

Remedial Action :	NONE.
Medium :	CONCRETE
Medium Description :	LAND
Body of Water :	N/R
Weather Conditions :	N/R
Water Temperature :	N/R
Water Supply Contaminated :	U
Waterway Closed :	N
Waterway Description :	N/R

Additional Incident Details Summary

Actual Amount :	N/R
Actual Amount Units :	N/R
Capacity of Tank :	N/R
Capacity of Tank Units :	N/R
Continuous Release Begin Date :	N/R
Continuous Release End Date :	N/R
Continuous Release Change Date :	N/R

Map Id: 123
Direction: SSW
Distance: 0.843 mi., 4452 ft.
Elevation: 106 ft.
Relative: Higher

Site Name : RESIDENCE
37 MORGAN STREET
NEW BEDFORD, MA 02740

Database(s) : [ERNS, HIST RELEASE - MA, LAST - MA, LEAD - MA, RELEASE - MA, SHWS - MA] ***(cont.)***

Envirosite ID: 2713181
EPA ID: N/R

ERNS ***(cont.)***

Continuous Release Permit :	N/R
Continuous Release Type :	N/R
Description of Tank :	N/R
Device Operational :	U
DOT Crossing Number :	N/R
DOT Regulated :	U
NPDES :	N/R
NPDES Compliance :	U
Pipeline Aboveground :	ABOVE
Pipeline Covered :	U
Pipeline Type :	N/R
Tank ID :	N/R
Tank Regulated :	U
Tank Regulated by :	N/R

Materials Involved Summary

Name of Material :	OIL, FUEL: NO. 2
CAS Number :	000000-00-0
Amount of Material :	0
Unit of Measure :	UNKNOWN AMOUNT
UN Number :	N/R
CHRIS Code :	OTW
Reached Water :	UNKNOWN
Amount in Water :	0
Unit of Measure (Reach Water) :	UNKNOWN AMOUNT

HIST RELEASE - MA

Facility Address :	37 MORGAN STREET, NEW BEDFORD
Notification Date :	2011-10-14
RTN Number :	4-23602
Assoc ID :	N/R
Source :	AST
Category :	TWO HR
Location Aid :	RESIDENCE
Location :	RESIDNTIAL
Municipality :	NEW BEDFORD
Last Date in Agency List :	2015-04-09

Chemical Information

Chemical :	#2 FUEL OIL 0.0 GAL

LAST - MA

Facility Name :	RESIDENCE
Facility Address :	37 MORGAN STREET, NEW BEDFORD

Map Id: 123
Direction: SSW
Distance: 0.843 mi., 4452 ft.
Elevation: 106 ft.
Relative: Higher

Site Name : RESIDENCE
37 MORGAN STREET
NEW BEDFORD, MA 02740

Database(s) : [ERNS, HIST RELEASE - MA, LAST - MA, LEAD - MA, RELEASE - MA, SHWS - MA] ***(cont.)***

Envirosite ID: 2713181
EPA ID: N/R

LAST - MA ***(cont.)***

Incident Information

Notification Date :	2011-10-14
Release Tracking Number :	4-0023602
Category :	TWO HR
OFC Town :	NEW BEDFORD
Current Status :	Response Action Outcome - A site/release where a Permanent or Temporary Solution Statement (formerly RAO Statement) was submitted. This statement asserts that response actions were sufficient to achieve a level of no significant risk or at least ensure that all substantial hazards were eliminated.
Current Date :	2012-10-19
Phase :	Phase report not required or not submitted.
OHM :	Oil
Agency Link :	Click here for hyperlink provided by the agency.
Last Date in Agency List :	2024-11-18

Source Details

Source :	AST

Location Details

Location :	RESIDNTIAL

Chemicals

Chemical :	#2 FUEL OIL
Amount :	0 GAL

LEAD - MA

Facility Address :	37 MORGAN ST, NEW BEDFORD, 02740
Activity Date :	2012-03-29
Activity Type :	N/R
Activity Description :	Comprehensive Initial Inspection
Outcome Description :	Hazards Found
Unit :	4
Community :	NEW BEDFORD
Start Work Date :	N/R
Last Date in Agency List :	2022-08-22

RELEASE - MA

Facility Name :	RESIDENCE
Facility Address :	37 MORGAN STREET, NEW BEDFORD

Map Id: 123
Direction: SSW
Distance: 0.843 mi., 4452 ft.
Elevation: 106 ft.
Relative: Higher

Site Name : RESIDENCE
37 MORGAN STREET
NEW BEDFORD, MA 02740

Database(s) : [ERNS, HIST RELEASE - MA, LAST - MA, LEAD - MA, RELEASE - MA, SHWS - MA] ***(cont.)***

Envirosite ID: 2713181
EPA ID: N/R

RELEASE - MA ***(cont.)***

Incident Summary
Release Tracking Number : 4-0023602
Notification Date : 2011-10-14
Category : TWO HR
OFC Town : NEW BEDFORD

Current Status : Response Action Outcome - A site/release where a Permanent or Temporary Solution Statement (formerly RAO Statement) was submitted. This statement asserts that response actions were sufficient to achieve a level of no significant risk or at least ensure that all substantial hazards were eliminated.

Current Date : 2012-10-19
Phase : Phase report not required or not submitted.
OHM : Oil
Agency Link : Click here for hyperlink provided by the agency.
Last Date in Agency List : 2024-11-18

Source Details
Source : AST

Location Details
Location : RESIDNTIAL

Chemicals
Chemical : #2 FUEL OIL
Amount : 0 GAL

SHWS - MA

Facility Name : RESIDENCE
Facility Address : 37 MORGAN STREET, NEW BEDFORD

Incident Summary
Release Tracking Number : 4-0023602
Notification Date : 2011-10-14
Category : TWO HR
OFC Town : NEW BEDFORD

Current Status : Response Action Outcome - A site/release where a Permanent or Temporary Solution Statement (formerly RAO Statement) was submitted. This statement asserts that response actions were sufficient to achieve a level of no significant risk or at least ensure that all substantial hazards were eliminated.

Current Date : 2012-10-19

Map Id: 123
Direction: SSW
Distance: 0.843 mi., 4452 ft.
Elevation: 106 ft.
Relative: Higher

Site Name : RESIDENCE
37 MORGAN STREET
NEW BEDFORD, MA 02740

Database(s) : [ERNS, HIST RELEASE - MA, LAST - MA, LEAD - MA, RELEASE - MA, SHWS - MA] ***(cont.)***

Envirosite ID: 2713181
EPA ID: N/R

SHWS - MA ***(cont.)***

Phase :	Phase report not required or not submitted.
OHM :	Oil
Agency Link :	Click here for hyperlink provided by the agency.
Last Date in Agency List :	2024-11-18

Source Details

Source :	AST

Location Details

Location :	RESIDNTIAL

Response Action Information

Response Action Type :	BOL
Status :	RECPT Transmittal or Notification Received
Submittal Date :	2012-03-13
Response Action Type :	RLFA
Status :	FLDRUN
Submittal Date :	2013-01-14
Response Action Type :	RNFE
Status :	RECPT Transmittal or Notification Received
Submittal Date :	2012-01-19
Response Action Type :	BOL
Status :	SHPFAC
Submittal Date :	2012-10-13
Response Action Type :	RAO Response Action Outcome - RAO
Status :	RAORCD RAO Statement Received
Submittal Date :	2012-10-19
Response Action Type :	RLFA
Status :	FLDRAN
Submittal Date :	2011-10-17
Response Action Type :	RAO Response Action Outcome - RAO
Status :	FEEREC Fee Received - TFS Use Only
Submittal Date :	2012-10-22

Map Id: 123
Direction: SSW
Distance: 0.843 mi., 4452 ft.
Elevation: 106 ft.
Relative: Higher

Site Name : RESIDENCE
37 MORGAN STREET
NEW BEDFORD, MA 02740

Database(s) : [ERNS, HIST RELEASE - MA, LAST - MA, LEAD - MA, RELEASE - MA, SHWS - MA] ***(cont.)***

Envirosite ID: 2713181
EPA ID: N/R

SHWS - MA ***(cont.)***

Response Action Type : RAO Response Action Outcome - RAO
Status : TSAUD Level I - Technical Screen Audit
Submittal Date : 2013-01-10

Response Action Type : NOR
Status : ISSUED
Submittal Date : 2011-12-22

Chemicals
Chemical : #2 FUEL OIL
Amount : 0 GAL

Map Id: 124
Direction: W
Distance: 0.846 mi., 4468 ft.
Elevation: 119 ft.
Relative: Higher

Site Name : FMR GREENHOUSE
160 DURFEE ST
NEW BEDFORD, MA

Database(s) : [HIST RELEASE - MA, LUST - MA, RELEASE - MA, SHWS - MA]

Envirosite ID: 2669508
EPA ID: N/R

HIST RELEASE - MA

Facility Address : 160 DURFEE ST, NEW BEDFORD

Notification Date : 2005-05-31
RTN Number : 4-19134
Assoc ID : N/R
Source : UST
Category : TWO HR
Location Aid : FMR GREENHOUSE
Location : N/R
Municipality : NEW BEDFORD
Last Date in Agency List : 2015-04-09

Chemical Information
Chemical : #2 OIL

LUST - MA

Facility Name : FMR GREENHOUSE
Facility Address : 160 DURFEE ST, NEW BEDFORD

Map Id: 124
Direction: W
Distance: 0.846 mi., 4468 ft.
Elevation: 119 ft.
Relative: Higher

Site Name : FMR GREENHOUSE
160 DURFEE ST
NEW BEDFORD, MA

Database(s) : [HIST RELEASE - MA, LUST - MA, RELEASE - MA, SHWS - MA] ***(cont.)***

Envirosite ID: 2669508
EPA ID: N/R

LUST - MA ***(cont.)***

Incident Information

Notification Date :	2005-05-31
Release Tracking Number :	4-0019134
Category :	TWO HR
OFC Town :	NEW BEDFORD
Current Status :	Response Action Outcome - A site/release where a Permanent or Temporary Solution Statement (formerly RAO Statement) was submitted. This statement asserts that response actions were sufficient to achieve a level of no significant risk or at least ensure that all substantial hazards were eliminated.
Current Date :	2005-08-01
Phase :	Phase report not required or not submitted.
OHM :	N/R
Agency Link :	Click here for hyperlink provided by the agency.
Last Date in Agency List :	2024-11-18

Source Details

Source :	UST

Location Details

Location :	N/R

Chemicals

Chemical :	#2 OIL
Amount :	N/R

RELEASE - MA

Facility Name :	FMR GREENHOUSE
Facility Address :	160 DURFEE ST, NEW BEDFORD

Incident Summary

Release Tracking Number :	4-0019134
Notification Date :	2005-05-31
Category :	TWO HR
OFC Town :	NEW BEDFORD
Current Status :	Response Action Outcome - A site/release where a Permanent or Temporary Solution Statement (formerly RAO Statement) was submitted. This statement asserts that response actions were sufficient to achieve a level of no significant risk or at least ensure that all substantial hazards were eliminated.
Current Date :	2005-08-01
Phase :	Phase report not required or not submitted.
OHM :	N/R

Map Id: 124
Direction: W
Distance: 0.846 mi., 4468 ft.
Elevation: 119 ft.
Relative: Higher

Site Name : FMR GREENHOUSE
160 DURFEE ST
NEW BEDFORD, MA

Database(s) : [HIST RELEASE - MA, LUST - MA, RELEASE - MA, SHWS - MA] ***(cont.)***

Envirosite ID: 2669508
EPA ID: N/R

RELEASE - MA ***(cont.)***

Agency Link : Click here for hyperlink provided by the agency.
Last Date in Agency List : 2024-11-18

Source Details
Source : UST

Location Details
Location : N/R

Chemicals
Chemical : #2 OIL
Amount : N/R

SHWS - MA

Facility Name : FMR GREENHOUSE
Facility Address : 160 DURFEE ST, NEW BEDFORD

Incident Summary
Release Tracking Number : 4-0019134
Notification Date : 2005-05-31
Category : TWO HR
OFC Town : NEW BEDFORD

Current Status : Response Action Outcome - A site/release where a Permanent or Temporary Solution Statement (formerly RAO Statement) was submitted. This statement asserts that response actions were sufficient to achieve a level of no significant risk or at least ensure that all substantial hazards were eliminated.

Current Date : 2005-08-01
Phase : Phase report not required or not submitted.
OHM : N/R
Agency Link : Click here for hyperlink provided by the agency.
Last Date in Agency List : 2024-11-18

Source Details
Source : UST

Response Action Information
Response Action Type : RNF Release Notification Form Received
Status : REPORT Reportable Release or Threat of Release
Submittal Date : 2005-08-01

Map Id: 124
Direction: W
Distance: 0.846 mi., 4468 ft.
Elevation: 119 ft.
Relative: Higher

Site Name : FMR GREENHOUSE
160 DURFEE ST
NEW BEDFORD, MA

Database(s) : [HIST RELEASE - MA, LUST - MA, RELEASE - MA, SHWS - MA] ***(cont.)***

Envirosite ID: 2669508
EPA ID: N/R

SHWS - MA ***(cont.)***

Response Action Type :	RAO Response Action Outcome - RAO
Status :	TSAUD Level I - Technical Screen Audit
Submittal Date :	2005-08-12

Response Action Type :	RAO Response Action Outcome - RAO
Status :	RAORCD RAO Statement Received
Submittal Date :	2005-08-01

Response Action Type :	NOR
Status :	ISSUED
Submittal Date :	2005-06-27

Chemicals

Chemical :	#2 OIL
Amount :	N/R

Map Id: Z125
Direction: SSE
Distance: 0.847 mi., 4470 ft.
Elevation: 9 ft.
Relative: Lower

Site Name : CRYSTAL ICE | VEH FUEL TANK RUPTURE
155 FRONT STREET
NEW BEDFORD, MA

Database(s) : [HIST SPILLS 2 - MA, RELEASE - MA, SHWS - MA]

Envirosite ID: 2747714
EPA ID: N/R

HIST SPILLS 2 - MA

Facility Name :	VEH FUEL TANK RUPTURE
Facility Address :	155 FRONT ST, NEW BEDFORD
County :	BRISTOL

Spill ID :	S91-0453
Site ID :	0000
Half Town :	N/R
Region :	N/R
Staff Lead :	PACKARD, R
First Date :	1992-03-02
Last Date :	1992-03-02
Top Date :	1991-08-02
Spill Date :	1991-08-02
Report Date :	1991-08-02
Spill Time :	07:00AM
Report Time :	09:01AM
Fiscal Year :	N/R
Case Close :	YES
Pet Hazard :	PETROLEUM
VIRG Waste :	VIRGIN

Map Id: Z125
Direction: SSE
Distance: 0.847 mi., 4470 ft.
Elevation: 9 ft.
Relative: Lower

Site Name : CRYSTAL ICE | VEH FUEL TANK RUPTURE
155 FRONT STREET
NEW BEDFORD, MA

Database(s) : [HIST SPILLS 2 - MA, RELEASE - MA, SHWS - MA] ***(cont.)***

Envirosite ID: 2747714
EPA ID: N/R

HIST SPILLS 2 - MA ***(cont.)***

Soil Contamination :	N/R
Environment Impact :	SOIL
Other Environment Impact :	N/R
Material :	DIESEL FUEL
CAS Number :	N/R
Other Material :	N/R
PCB Level :	NONE
Quantity Reported :	101-250
Quantity ACTL :	N/R
Units Reported :	GALLONS
Units ACTL :	N/R
Source :	VEH. FUEL TANK
Other Source :	N/R
Incident :	RUPTURE
Other Incident :	N/R
Type Clean :	N/R
Contractor :	NOT USED
SA Referal :	NO
Notifier :	KIRK FRANKLIN
Notifier Phone :	N/R
LUST :	NO
PREP REP :	N/R
LUST ED :	N/R
Category :	N/R
DYS to CLS :	1
Last Date in Agency List :	2012-09-18

RELEASE - MA

Facility Name :	CRYSTAL ICE
Facility Address :	155 FRONT STREET, NEW BEDFORD

Incident Summary

Release Tracking Number :	4-0027186
Notification Date :	2018-04-03
Category :	TWO HR
OFC Town :	NEW BEDFORD
Current Status :	Permanent Solution with No Conditions
Current Date :	2018-05-31
Phase :	Phase report not required or not submitted.
OHM :	N/R
Agency Link :	Click here for hyperlink provided by the agency.
Last Date in Agency List :	2024-11-18

Source Details

Source :	AMMONIA CO

Location Details

Location :	INDUSTRIAL

Map Id: Z125
Direction: SSE
Distance: 0.847 mi., 4470 ft.
Elevation: 9 ft.
Relative: Lower

Site Name : CRYSTAL ICE | VEH FUEL TANK RUPTURE
155 FRONT STREET
NEW BEDFORD, MA

Database(s) : [HIST SPILLS 2 - MA, RELEASE - MA, SHWS - MA] ***(cont.)***

Envirosite ID: 2747714
EPA ID: N/R

RELEASE - MA ***(cont.)***

Chemicals
Chemical : N/R
Amount : N/R

SHWS - MA

Facility Name : CRYSTAL ICE
Facility Address : 155 FRONT STREET, NEW BEDFORD

Incident Summary
Release Tracking Number : 4-0027186
Notification Date : 2018-04-03
Category : TWO HR
OFC Town : NEW BEDFORD
Current Status : Permanent Solution with No Conditions
Current Date : 2018-05-31
Phase : Phase report not required or not submitted.
OHM : N/R
Agency Link : Click here for hyperlink provided by the agency.
Last Date in Agency List : 2024-11-18

Source Details
Source : AMMONIA CO

Location Details
Location : INDUSTRIAL

Response Action Information
Response Action Type : RLFA
Status : FLDRUN
Submittal Date : 2018-04-04

Response Action Type : RAO Response Action Outcome - RAO
Status : PSNRCD
Submittal Date : 2018-05-31

Response Action Type : RLFA
Status : FLDD1U
Submittal Date : 2018-04-03

Response Action Type : RNFE
Status : RECPT Transmittal or Notification Received
Submittal Date : 2018-05-23

Map Id: Z125
Direction: SSE
Distance: 0.847 mi., 4470 ft.
Elevation: 9 ft.
Relative: Lower

Site Name : CRYSTAL ICE | VEH FUEL TANK RUPTURE
155 FRONT STREET
NEW BEDFORD, MA

Database(s) : [HIST SPILLS 2 - MA, RELEASE - MA, SHWS - MA] ***(cont.)***

Envirosite ID: 2747714
EPA ID: N/R

SHWS - MA ***(cont.)***

Response Action Type : NOR
Status : ISSUED
Submittal Date : 2018-04-27

Response Action Type : RAO Response Action Outcome - RAO
Status : TSAUD Level I - Technical Screen Audit
Submittal Date : 2018-06-04

Chemicals
Chemical : N/R
Amount : N/R

Map Id: BA126
Direction: NNW
Distance: 0.854 mi., 4511 ft.
Elevation: 45 ft.
Relative: Lower

Site Name : FAIRHAVEN TEXTILE CORP | CLIFTEX CORPORATION PLANT A | PROPERTY
79 BROOK ST
NEW BEDFORD | NEW BEDFORD CITY OF | New Bedford, MA 02746

Database(s) : [AFS, AUL - MA, ECHO, FRS, HIST RELEASE - MA, HIST SPILLS 2 - MA, LUST - MA, OSHA, RELEASE - MA, SHWS - MA]

Envirosite ID: 2702846
EPA ID: N/R

AFS

Facility Name : CLIFTEX CORPORATION PLANT A
Facility Address : 79 BROOK STREET, NEW BEDFORD, CITY OF, MA 027460000
County : Bristol

Facility Summary
Program System ID : MA0000002512000318
Facility Registry ID : 110001950390
EPA Region : EPA Region 1 - CT, ME, MA, NH, RI, VT
SIC : 2257 - WEFT KNIT FABRIC MILLS

NAICS : 315222 - Men's and Boys' Cut and Sew Suit, Coat, and Overcoat Manufacturing

Facility Type : Privately Owned Facility
Air Pollutant Class : Minor Emissions
Air Operating Status : Permanently Closed
Current High Priority Violation (HPV): No Violation Identified
Local Control Region Name : N/R
Last Date in Agency List : 2024-09-24

Map Id: BA126
Direction: NNW
Distance: 0.854 mi., 4511 ft.
Elevation: 45 ft.
Relative: Lower

Site Name : FAIRHAVEN TEXTILE CORP | CLIFTEX CORPORATION PLANT A | PROPERTY
79 BROOK ST
NEW BEDFORD | NEW BEDFORD CITY OF
| New Bedford, MA 02746

Database(s) : [AFS, AUL - MA, ECHO, FRS, HIST RELEASE - MA, HIST SPILLS 2 - MA, LUST - MA, OSHA, RELEASE - MA, SHWS - MA] ***(cont.)***

Envirosite ID: 2702846
EPA ID: N/R

AFS ***(cont.)***

Air Pollutant Details

Program System ID :	MA0000002512000318
Pollutant :	Sulfur dioxide
Substance Registry Services ID (SRS):	150367
Chemical Abstract Service Number :	7446095
Air Pollutant Class :	Minor Emissions
Program System ID :	MA0000002512000318
Pollutant :	NITROGEN OXIDES NO2
Substance Registry Services ID (SRS):	167924
Chemical Abstract Service Number :	10102440
Air Pollutant Class :	Minor Emissions
Program System ID :	MA0000002512000318
Pollutant :	PARTICULATE MATTER < 10 UM
Substance Registry Services ID (SRS):	1647619
Chemical Abstract Service Number :	N/R
Air Pollutant Class :	Emissions classification unknown
Program System ID :	MA0000002512000318
Pollutant :	TOTAL PARTICULATE MATTER
Substance Registry Services ID (SRS):	1647643
Chemical Abstract Service Number :	N/R
Air Pollutant Class :	Minor Emissions
Program System ID :	MA0000002512000318
Pollutant :	Carbon monoxide
Substance Registry Services ID (SRS):	65052
Chemical Abstract Service Number :	630080
Air Pollutant Class :	Minor Emissions
Program System ID :	MA0000002512000318
Pollutant :	VOLATILE ORGANIC COMPOUNDS (VOCS)
Substance Registry Services ID (SRS):	761346
Chemical Abstract Service Number :	N/R
Air Pollutant Class :	Minor Emissions

Air Violation History Details

HPV Day Zero Date :	N/R
HPV Resolved Date :	N/R
Program System ID :	MA0000002512000318
Activity ID :	N/R
Agency Type :	N/R
State Code :	N/R

Map Id: BA126
Direction: NNW
Distance: 0.854 mi., 4511 ft.
Elevation: 45 ft.
Relative: Lower

Site Name : FAIRHAVEN TEXTILE CORP | CLIFTEX CORPORATION PLANT A | PROPERTY
79 BROOK ST
NEW BEDFORD | NEW BEDFORD CITY OF
| New Bedford, MA 02746

Database(s) : [AFS, AUL - MA, ECHO, FRS, HIST RELEASE - MA, HIST SPILLS 2 - MA, LUST - MA, OSHA, RELEASE - MA, SHWS - MA] ***(cont.)***

Envirosite ID: 2702846
EPA ID: N/R

AFS ***(cont.)***

Air Local Control Region Code (LCON):	N/R
Comp Determination UID :	N/R
Enforcement Response Policy :	N/R
Program :	N/R
Pollutant :	N/R
Earliest Determination Date of Federally Reportable Violation (FRV):	N/R

Facility Name :	FAIRHAVEN TEXTILE CO
Facility Address :	79 BROOK STREET, NEW BEDFORD, CITY OF, MA 027460000
County :	Bristol

Facility Summary

Program System ID :	MA0000002512000308
Facility Registry ID :	110002060279
EPA Region :	EPA Region 1 - CT, ME, MA, NH, RI, VT
SIC :	2335 - Women's, Misses', and Juniors' Dresses
NAICS :	315233 - Women's and Girls' Cut and Sew Dress Manufacturing
Facility Type :	Privately Owned Facility
Air Pollutant Class :	Minor Emissions
Air Operating Status :	Permanently Closed
Current High Priority Violation (HPV):	No Violation Identified
Local Control Region Name :	N/R
Last Date in Agency List :	2024-09-24

Air Pollutant Details

Program System ID :	MA0000002512000308
Pollutant :	Carbon monoxide
Substance Registry Services ID (SRS):	65052
Chemical Abstract Service Number :	630080
Air Pollutant Class :	Minor Emissions

Program System ID :	MA0000002512000308
Pollutant :	VOLATILE ORGANIC COMPOUNDS (VOCS)
Substance Registry Services ID (SRS):	761346
Chemical Abstract Service Number :	N/R
Air Pollutant Class :	Minor Emissions

Program System ID :	MA0000002512000308
Pollutant :	TOTAL PARTICULATE MATTER
Substance Registry Services ID (SRS):	1647643
Chemical Abstract Service Number :	N/R
Air Pollutant Class :	Minor Emissions

Map Id: BA126
Direction: NNW
Distance: 0.854 mi., 4511 ft.
Elevation: 45 ft.
Relative: Lower

Site Name : FAIRHAVEN TEXTILE CORP | CLIFTEX CORPORATION PLANT A | PROPERTY
79 BROOK ST
NEW BEDFORD | NEW BEDFORD CITY OF
| New Bedford, MA 02746

Database(s) : [AFS, AUL - MA, ECHO, FRS, HIST RELEASE - MA, HIST SPILLS 2 - MA, LUST - MA, OSHA, RELEASE - MA, SHWS - MA] ***(cont.)***

Envirosite ID: 2702846
EPA ID: N/R

AFS ***(cont.)***

Program System ID :	MA0000002512000308
Pollutant :	Sulfur dioxide
Substance Registry Services ID (SRS):	150367
Chemical Abstract Service Number :	7446095
Air Pollutant Class :	Minor Emissions

Program System ID :	MA0000002512000308
Pollutant :	NITROGEN OXIDES NO2
Substance Registry Services ID (SRS):	167924
Chemical Abstract Service Number :	10102440
Air Pollutant Class :	Minor Emissions

Air Violation History Details

HPV Day Zero Date :	N/R
HPV Resolved Date :	N/R
Program System ID :	MA0000002512000308
Activity ID :	N/R
Agency Type :	N/R
State Code :	N/R
Air Local Control Region Code (LCON):	N/R
Comp Determination UID :	N/R
Enforcement Response Policy :	N/R
Program :	N/R
Pollutant :	N/R
Earliest Determination Date of Federally Reportable Violation (FRV):	N/R

AUL - MA

Facility Name :	FAIRHAVEN TEXTILE CORP
Facility Address :	79 BROOK ST, NEW BEDFORD

Incident Summary

Release Tracking Number :	4-0010386
Notification Date :	1994-03-22
Category :	72 HR
OFC Town :	NEW BEDFORD
Current Status :	Response Action Outcome - A site/release where a Permanent or Temporary Solution Statement (formerly RAO Statement) was submitted. This statement asserts that response actions were sufficient to achieve a level of no significant risk or at least ensure that all substantial hazards were eliminated.
Current Date :	1995-04-03
Phase :	Phase report not required or not submitted.

Map Id: BA126
Direction: NNW
Distance: 0.854 mi., 4511 ft.
Elevation: 45 ft.
Relative: Lower

Site Name : FAIRHAVEN TEXTILE CORP | CLIFTEX CORPORATION PLANT A | PROPERTY
79 BROOK ST
NEW BEDFORD | NEW BEDFORD CITY OF
| New Bedford, MA 02746

Database(s) : [AFS, AUL - MA, ECHO, FRS, HIST RELEASE - MA, HIST SPILLS 2 - MA, LUST - MA, OSHA, RELEASE - MA, SHWS - MA] ***(cont.)***

Envirosite ID: 2702846
EPA ID: N/R

AUL - MA ***(cont.)***

OHM : Oil
Agency Link : Click here for hyperlink provided by the agency.
Last Date in Agency List : 2024-11-18

Source Details
Source : ABANDONED

Source : UST

Location Details
Location : INDUSTRIAL

Response Action Information
Response Action Type : AUL Activity and Use Limitation
Status : RECPT Transmittal or Notification Received
Submittal Date : 2001-05-25
Response Action Outcome Class : N/R

Response Action Type : AUL Activity and Use Limitation
Status : SNAUDI Level II - Audit Inspection
Submittal Date : 2011-07-20
Response Action Outcome Class : N/R

Response Action Type : AUL Activity and Use Limitation
Status : SNAUDI Level II - Audit Inspection
Submittal Date : 2002-09-13
Response Action Outcome Class : N/R

ECHO

Facility Name : CLIFTEX CORPORATION PLANT A
Facility Address : 79 BROOK STREET, NEW BEDFORD, CITY OF, MA 02746
County : SE MASSACHESETTS

Last Inspection Date : N/R
Registry ID : 110001950390
FIPS Code : 25027
EPA Region : 01
Inspection Count : 0
Last Inspection Days : N/R
Informal Count : 0

Map Id: BA126
Direction: NNW
Distance: 0.854 mi., 4511 ft.
Elevation: 45 ft.
Relative: Lower

Site Name : FAIRHAVEN TEXTILE CORP | CLIFTEX CORPORATION PLANT A | PROPERTY
79 BROOK ST
NEW BEDFORD | NEW BEDFORD CITY OF
| New Bedford, MA 02746

Database(s) : [AFS, AUL - MA, ECHO, FRS, HIST RELEASE - MA, HIST SPILLS 2 - MA, LUST - MA, OSHA, RELEASE - MA, SHWS - MA] ***(cont.)***

Envirosite ID: 2702846
EPA ID: N/R

ECHO ***(cont.)***

Last Informal Action Date :	N/R
Formal Action Count :	0
Last Formal Action Date :	N/R
Total Penalties :	0
Penalty Count :	N/R
Last Penalty Date :	N/R
Last Penalty Amount :	N/R
QTRS IN NC :	0
Programs IN SNC :	0
Current Compliance Status :	No Violation Identified
Three-Year Compliance Status :	_____
Collection Method :	N/R
Reference Point :	N/R
Accuracy Meters :	17477
Derived Tribes :	Mashpee Wampanoag Tribe - 16 mile(s), Wampanoag Tribe of Gay Head (Aquinnah) - 22 mile(s)
Derived HUC :	01090002
Derived WBD :	010900020401
Derived STCTY FIPS :	25005
Derived Zip :	02746
Derived CD113 :	09
Derived CB2010 :	250056508003003
MYRTK Universe :	NNN
NPDES IDs :	N/R
CWA Permit Types :	N/R
CWA Compliance Tracking :	N/R
CWA NAICS :	N/R
CWA SICS :	N/R
CWA Inspection Count :	N/R
CWA Last Inspection Days :	N/R
CWA Informal Count :	N/R
CWA Formal Action Count :	N/R
CWA Last Formal Action Date :	N/R
CWA Penalties :	N/R
CWA Last Penalty Date :	N/R
CWA Last Penalty Amount :	N/R
CWA Quarters IN NC :	N/R
CWA Current Compliance Status :	N/R
CWA Current SNC Flag :	N
CWA 13 Quarters Compliance Status :	N/R
CWA 13 Quarters Effluent Exceedances:	N/R
CWA Three-Year QNCR Codes :	N/R
DFR URL :	Click here for hyperlink provided by the agency.
Facility SIC :	2257
Facility NAICS :	315222 - Men's and Boys' Cut and Sew Suit, Coat, and Overcoat Manufacturing
Facility Last Inspection EPA Date :	N/R

Map Id: BA126
Direction: NNW
Distance: 0.854 mi., 4511 ft.
Elevation: 45 ft.
Relative: Lower

Site Name : FAIRHAVEN TEXTILE CORP | CLIFTEX CORPORATION PLANT A | PROPERTY
79 BROOK ST
NEW BEDFORD | NEW BEDFORD CITY OF
| New Bedford, MA 02746

Database(s) : [AFS, AUL - MA, ECHO, FRS, HIST RELEASE - MA, HIST SPILLS 2 - MA, LUST - MA, OSHA, RELEASE - MA, SHWS - MA] ***(cont.)***

Envirosite ID: 2702846
EPA ID: N/R

ECHO ***(cont.)***

Facility Last Inspection State Date :	N/R
Facility Last Formal Act EPA Date :	N/R
Facility Last Formal Act State Date :	N/R
Facility Last Informal Act EPA Date :	N/R
Facility Last Informal Act State Date:	N/R
Facility Federal Agency :	N/R
TRI Reporter :	N/R
Facility Imp Water Flag :	N/R
Current SNC Flag :	N
Indian County Flag :	N
Federal Flag :	N/R
US Mexico Border Flag :	N/R
Chesapeak Bay Flag :	N/R
AIR Flag :	Y
NPDES Flag :	N
SDWIS Flag :	N
RCRA Flag :	N
TRI Flag :	N
GHG Flag :	N
Major Flag :	N/R
Active Flag :	N/R
NAA Flag :	Y
Latitude :	41.65957
Longitude :	-70.93137
Last Date in Agency List :	2025-02-19

Facility Name :	FAIRHAVEN TEXTILE CO
Facility Address :	79 BROOK ST, NEW BEDFORD, MA 02746
County :	BRISTOL

Last Inspection Date :	N/R
Registry ID :	110002060279
FIPS Code :	25005
EPA Region :	01
Inspection Count :	0
Last Inspection Days :	N/R
Informal Count :	0
Last Informal Action Date :	N/R
Formal Action Count :	0
Last Formal Action Date :	N/R
Total Penalties :	0
Penalty Count :	N/R
Last Penalty Date :	N/R
Last Penalty Amount :	N/R
QTRS IN NC :	0
Programs IN SNC :	0
Current Compliance Status :	No Violation Identified
Three-Year Compliance Status :	_____
Collection Method :	ADDRESS MATCHING-HOUSE NUMBER
Reference Point :	CENTER OF A FACILITY OR STATION

Map Id: BA126
Direction: NNW
Distance: 0.854 mi., 4511 ft.
Elevation: 45 ft.
Relative: Lower

Site Name : FAIRHAVEN TEXTILE CORP | CLIFTEX CORPORATION PLANT A | PROPERTY
79 BROOK ST
NEW BEDFORD | NEW BEDFORD CITY OF
| New Bedford, MA 02746

Database(s) : [AFS, AUL - MA, ECHO, FRS, HIST RELEASE - MA, HIST SPILLS 2 - MA, LUST - MA, OSHA, RELEASE - MA, SHWS - MA] ***(cont.)***

Envirosite ID: 2702846
EPA ID: N/R

ECHO ***(cont.)***

Accuracy Meters :	30
Derived Tribes :	Mashpee Wampanoag Tribe - 16 mile(s), Wampanoag Tribe of Gay Head (Aquinnah) - 22 mile(s)
Derived HUC :	01090002
Derived WBD :	010900020401
Derived STCTY FIPS :	25005
Derived Zip :	02746
Derived CD113 :	09
Derived CB2010 :	250056508003003
MYRTK Universe :	NNN
NPDES IDs :	N/R
CWA Permit Types :	N/R
CWA Compliance Tracking :	N/R
CWA NAICS :	N/R
CWA SICS :	N/R
CWA Inspection Count :	N/R
CWA Last Inspection Days :	N/R
CWA Informal Count :	N/R
CWA Formal Action Count :	N/R
CWA Last Formal Action Date :	N/R
CWA Penalties :	N/R
CWA Last Penalty Date :	N/R
CWA Last Penalty Amount :	N/R
CWA Quarters IN NC :	N/R
CWA Current Compliance Status :	N/R
CWA Current SNC Flag :	N
CWA 13 Quarters Compliance Status :	N/R
CWA 13 Quarters Effluent Exceedances:	N/R
CWA Three-Year QNCR Codes :	N/R
DFR URL :	Click here for hyperlink provided by the agency.
Facility SIC :	2335
Facility NAICS :	315233 - Women's and Girls' Cut and Sew Dress Manufacturing
Facility Last Inspection EPA Date :	N/R
Facility Last Inspection State Date :	N/R
Facility Last Formal Act EPA Date :	N/R
Facility Last Formal Act State Date :	N/R
Facility Last Informal Act EPA Date :	N/R
Facility Last Informal Act State Date:	N/R
Facility Federal Agency :	N/R
TRI Reporter :	N/R
Facility Imp Water Flag :	N/R
Current SNC Flag :	N
Indian County Flag :	N
Federal Flag :	N/R
US Mexico Border Flag :	N/R
Chesapeak Bay Flag :	N/R
AIR Flag :	Y
NPDES Flag :	N
SDWIS Flag :	N
RCRA Flag :	N

Map Id: BA126
Direction: NNW
Distance: 0.854 mi., 4511 ft.
Elevation: 45 ft.
Relative: Lower

Site Name : FAIRHAVEN TEXTILE CORP | CLIFTEX CORPORATION PLANT A | PROPERTY
79 BROOK ST
NEW BEDFORD | NEW BEDFORD CITY OF
| New Bedford, MA 02746

Database(s) : [AFS, AUL - MA, ECHO, FRS, HIST RELEASE - MA, HIST SPILLS 2 - MA, LUST - MA, OSHA, RELEASE - MA, SHWS - MA] ***(cont.)***

Envirosite ID: 2702846
EPA ID: N/R

ECHO ***(cont.)***

TRI Flag :	N
GHG Flag :	N
Major Flag :	N/R
Active Flag :	N/R
NAA Flag :	Y
Latitude :	41.66002
Longitude :	-70.93143
Last Date in Agency List :	2025-02-19

FRS

Facility Name :	CLIFTEX CORPORATION PLANT A
Facility Address :	79 BROOK STREET, NEW BEDFORD, CITY OF, MA 027460000
County :	SE MASSACHESETTS

Site Details

Registry ID :	110001950390
FRS Facility URL :	Click here for hyperlink provided by the agency.
Last Date in Agency List :	2024-12-16

Source Description

Source Description : AIR contains compliance and permit data for stationary sources of air pollution regulated by the EPA, State, and Local air pollution agencies. AFS contains compliance and permit data for stationary sources of air pollution regulated by the EPA, State, and Local air pollution agencies.

FRS Environmental Interest

Source and System ID : AIRS/AFS - 2512000318
ICIS - MA0000002512000318

Facility Name :	FAIRHAVEN TEXTILE CO
Facility Address :	79 BROOK ST, NEW BEDFORD, MA 027460000
County :	BRISTOL

Site Details

Registry ID :	110002060279
FRS Facility URL :	Click here for hyperlink provided by the agency.
Last Date in Agency List :	2024-12-16

Map Id: BA126
Direction: NNW
Distance: 0.854 mi., 4511 ft.
Elevation: 45 ft.
Relative: Lower

Site Name : FAIRHAVEN TEXTILE CORP | CLIFTEX CORPORATION PLANT A | PROPERTY
79 BROOK ST
NEW BEDFORD | NEW BEDFORD CITY OF
| New Bedford, MA 02746

Database(s) : [AFS, AUL - MA, ECHO, FRS, HIST RELEASE - MA, HIST SPILLS 2 - MA, LUST - MA, OSHA, RELEASE - MA, SHWS - MA] ***(cont.)***

Envirosite ID: 2702846
EPA ID: N/R

FRS ***(cont.)***

Source Description
Source Description : AIR contains compliance and permit data for stationary sources of air pollution regulated by the EPA, State, and Local air pollution agencies. AFS contains compliance and permit data for stationary sources of air pollution regulated by the EPA, State, and Local air pollution agencies. The MA-EPICS is the central repository for all environmental protection data for the State of Massachusetts.

FRS Environmental Interest
Source and System ID : AIRS/AFS - 2512000308
ICIS - MA0000002512000308
MA-EPICS - 54449

Facility Name : RATTAN FURNITURE, INC.
Facility Address : 79 BROOK STREET, NEW BEDFORD, MA 02746
County : N/R

Site Details
Registry ID : 110070279930
FRS Facility URL : Click here for hyperlink provided by the agency.
Last Date in Agency List : 2024-12-16

Source Description
Source Description : OSHA-OIS

FRS Environmental Interest
Source and System ID : OSHA-OIS - 339227266

HIST RELEASE - MA

Facility Address : 79 BROOK ST, NEW BEDFORD

Notification Date : 1994-03-22
RTN Number : 4-10386
Assoc ID : N/R
Source : ABANDONED, UST
Category : 72 HR
Location Aid : FAIRHAVEN TEXTILE CORP
Location : INDUSTRIAL
Municipality : NEW BEDFORD
Last Date in Agency List : 2015-04-09

Map Id: BA126
Direction: NNW
Distance: 0.854 mi., 4511 ft.
Elevation: 45 ft.
Relative: Lower

Site Name : FAIRHAVEN TEXTILE CORP | CLIFTEX CORPORATION PLANT A | PROPERTY
79 BROOK ST
NEW BEDFORD | NEW BEDFORD CITY OF
| New Bedford, MA 02746

Database(s) : [AFS, AUL - MA, ECHO, FRS, HIST RELEASE - MA, HIST SPILLS 2 - MA, LUST - MA, OSHA, RELEASE - MA, SHWS - MA] ***(cont.)***

Envirosite ID: 2702846
EPA ID: N/R

HIST RELEASE - MA ***(cont.)***

Chemical Information

Chemical :	#6 FUEL OIL 12.0 INCH
Chemical :	#6 FUEL OIL

HIST SPILLS 2 - MA

Facility Name :	PROPERTY
Facility Address :	79 BROOK ST, NEW BEDFORD
County :	BRISTOL
Spill ID :	S90-0774
Site ID :	0000
Half Town :	N/R
Region :	N/R
Staff Lead :	MORAN, M
First Date :	N/R
Last Date :	1990-10-22
Top Date :	1990-10-15
Spill Date :	N/R
Report Date :	1990-10-11
Spill Time :	N/R
Report Time :	02:00PM
Fiscal Year :	N/R
Case Close :	YES
Pet Hazard :	PETROLEUM
VIRG Waste :	VIRGIN
Soil Contamination :	N/R
Environment Impact :	N/R
Other Environment Impact :	N/R
Material :	#2 FUEL OIL
CAS Number :	N/R
Other Material :	N/R
PCB Level :	NONE
Quantity Reported :	UNKNOWN
Quantity ACTL :	UNKNOWN
Units Reported :	N/R
Units ACTL :	N/R
Source :	U.S.T.
Other Source :	N/R
Incident :	LEAK
Other Incident :	N/R
Type Clean :	SSC
Contractor :	NOT USED
SA Referal :	NO
Notifier :	BOB ATWOOD/RESOURCE CONTR
Notifier Phone :	N/R
LUST :	N/R
PREP REP :	N/R

Map Id: BA126
Direction: NNW
Distance: 0.854 mi., 4511 ft.
Elevation: 45 ft.
Relative: Lower

Site Name : FAIRHAVEN TEXTILE CORP | CLIFTEX CORPORATION PLANT A | PROPERTY
79 BROOK ST
NEW BEDFORD | NEW BEDFORD CITY OF
| New Bedford, MA 02746

Database(s) : [AFS, AUL - MA, ECHO, FRS, HIST RELEASE - MA, HIST SPILLS 2 - MA, LUST - MA, OSHA, RELEASE - MA, SHWS - MA] ***(cont.)***

Envirosite ID: 2702846
EPA ID: N/R

HIST SPILLS 2 - MA ***(cont.)***

LUST ED :	N/R
Category :	N/R
DYS to CLS :	1
Last Date in Agency List :	2012-09-18

LUST - MA

Facility Name :	FAIRHAVEN TEXTILE CORP
Facility Address :	79 BROOK ST, NEW BEDFORD

Incident Information

Notification Date :	1994-03-22
Release Tracking Number :	4-0010386
Category :	72 HR
OFC Town :	NEW BEDFORD
Current Status :	Response Action Outcome - A site/release where a Permanent or Temporary Solution Statement (formerly RAO Statement) was submitted. This statement asserts that response actions were sufficient to achieve a level of no significant risk or at least ensure that all substantial hazards were eliminated.
Current Date :	1995-04-03
Phase :	Phase report not required or not submitted.
OHM :	Oil
Agency Link :	Click here for hyperlink provided by the agency.
Last Date in Agency List :	2024-11-18

Source Details

Source :	UST

Location Details

Location :	INDUSTRIAL

Chemicals

Chemical :	#6 FUEL OIL
Amount :	N/R
Chemical :	#6 FUEL OIL
Amount :	12 INCH

Map Id: BA126
Direction: NNW
Distance: 0.854 mi., 4511 ft.
Elevation: 45 ft.
Relative: Lower

Site Name : FAIRHAVEN TEXTILE CORP | CLIFTEX CORPORATION PLANT A | PROPERTY
79 BROOK ST
NEW BEDFORD | NEW BEDFORD CITY OF
| New Bedford, MA 02746

Database(s) : [AFS, AUL - MA, ECHO, FRS, HIST RELEASE - MA, HIST SPILLS 2 - MA, LUST - MA, OSHA, RELEASE - MA, SHWS - MA] ***(cont.)***

Envirosite ID: 2702846
EPA ID: N/R

OSHA

Facility Name :	GIET EDGE TEXTILE MILLS INC
Facility Address :	79 BROOK ST, New Bedford, MA 02746

Site Details

Activity Number :	10085785
Reporting ID :	0111400
Open Date :	1979-08-23
Conference Closed :	1979-08-29
Case Closed :	1981-08-10
Case Mod Date :	N/R
Owner Type :	N/R
Advance Notice :	N/R
Safety/Health :	Health
Number in Establishment :	67
SIC :	2221 - BROADWOVEN FABRIC MILLS, MANMADE FIBER AND SILK
NAICS :	000000
Inspection Type :	Planned
Inspection Scope :	Partial
Why No Inspection :	N/R
Union :	Yes
Mailing Address :	00000
Agency Hyperlink :	Click here for hyperlink provided by the agency.
Last Date in Agency List :	2024-06-07

Violations

Activity Number :	10085785
Citation ID :	01001
Delete Flag :	N/R
Standard Ref :	19100095 B03
Violation Type :	Serious
Issuance Date :	1979-10-26
Abate Date :	1980-02-25
Abate Complete :	Abatement Completed
Current Penalty :	60.0
Initial Penalty :	60.0
Contest Date :	N/R
Final Order Date :	N/R
Number Instances :	29
Number Exposed :	N/R
Record :	N/R
Gravity :	N/R
Emphasis :	N/R
Hazcat :	N/R
FTA Insp Number :	N/R
FTA Issuance Date :	N/R
FTA Penalty :	N/R
FTA Contest Date :	N/R

Map Id: BA126
Direction: NNW
Distance: 0.854 mi., 4511 ft.
Elevation: 45 ft.
Relative: Lower

Site Name : FAIRHAVEN TEXTILE CORP | CLIFTEX CORPORATION PLANT A | PROPERTY
79 BROOK ST
NEW BEDFORD | NEW BEDFORD CITY OF
| New Bedford, MA 02746

Database(s) : [AFS, AUL - MA, ECHO, FRS, HIST RELEASE - MA, HIST SPILLS 2 - MA, LUST - MA, OSHA, RELEASE - MA, SHWS - MA] ***(cont.)***

Envirosite ID: 2702846
EPA ID: N/R

OSHA ***(cont.)***

FTA Final Order Date :	N/R
HAZ Subtances :	8110
Facility Name :	HARWAYN MILLS INC
Facility Address :	79 BROOK STREET, New Bedford, MA 02746

Site Details

Activity Number :	10085793
Reporting ID :	0111400
Open Date :	1979-08-23
Conference Closed :	1979-08-29
Case Closed :	1981-08-10
Case Mod Date :	N/R
Owner Type :	N/R
Advance Notice :	N/R
Safety/Health :	Health
Number in Establishment :	30
SIC :	2221 - BROADWOVEN FABRIC MILLS, MANMADE FIBER AND SILK
NAICS :	000000
Inspection Type :	Planned
Inspection Scope :	Complete
Why No Inspection :	N/R
Union :	Yes
Mailing Address :	00000
Agency Hyperlink :	Click here for hyperlink provided by the agency.
Last Date in Agency List :	2024-06-07

Violations

Activity Number :	10085793
Citation ID :	01001
Delete Flag :	N/R
Standard Ref :	19100095 B03
Violation Type :	Serious
Issuance Date :	1979-10-26
Abate Date :	1980-02-25
Abate Complete :	Abatement Completed
Current Penalty :	60.0
Initial Penalty :	60.0
Contest Date :	N/R
Final Order Date :	N/R
Number Instances :	22
Number Exposed :	N/R
Record :	N/R
Gravity :	N/R
Emphasis :	N/R
Hazcat :	N/R

Map Id: BA126
Direction: NNW
Distance: 0.854 mi., 4511 ft.
Elevation: 45 ft.
Relative: Lower

Site Name : FAIRHAVEN TEXTILE CORP | CLIFTEX CORPORATION PLANT A | PROPERTY
79 BROOK ST
NEW BEDFORD | NEW BEDFORD CITY OF
| New Bedford, MA 02746

Database(s) : [AFS, AUL - MA, ECHO, FRS, HIST RELEASE - MA, HIST SPILLS 2 - MA, LUST - MA, OSHA, RELEASE - MA, SHWS - MA] ***(cont.)***

Envirosite ID: 2702846
EPA ID: N/R

OSHA ***(cont.)***

FTA Insp Number :	N/R
FTA Issuance Date :	N/R
FTA Penalty :	N/R
FTA Contest Date :	N/R
FTA Final Order Date :	N/R
HAZ Subtances :	8110

RELEASE - MA

Facility Name :	FAIRHAVEN TEXTILE CORP
Facility Address :	79 BROOK ST, NEW BEDFORD

Incident Summary

Release Tracking Number :	4-0010386
Notification Date :	1994-03-22
Category :	72 HR
OFC Town :	NEW BEDFORD
Current Status :	Response Action Outcome - A site/release where a Permanent or Temporary Solution Statement (formerly RAO Statement) was submitted. This statement asserts that response actions were sufficient to achieve a level of no significant risk or at least ensure that all substantial hazards were eliminated.
Current Date :	1995-04-03
Phase :	Phase report not required or not submitted.
OHM :	Oil
Agency Link :	Click here for hyperlink provided by the agency.
Last Date in Agency List :	2024-11-18

Source Details

Source :	ABANDONED UST

Location Details

Location :	INDUSTRIAL

Chemicals

Chemical :	#6 FUEL OIL
Amount :	N/R

Map Id: BA126
Direction: NNW
Distance: 0.854 mi., 4511 ft.
Elevation: 45 ft.
Relative: Lower

Site Name : FAIRHAVEN TEXTILE CORP | CLIFTEX CORPORATION PLANT A | PROPERTY
79 BROOK ST
NEW BEDFORD | NEW BEDFORD CITY OF
| New Bedford, MA 02746

Database(s) : [AFS, AUL - MA, ECHO, FRS, HIST RELEASE - MA, HIST SPILLS 2 - MA, LUST - MA, OSHA, RELEASE - MA, SHWS - MA] ***(cont.)***

Envirosite ID: 2702846
EPA ID: N/R

RELEASE - MA ***(cont.)***

Chemical : #6 FUEL OIL
Amount : 12 INCH

SHWS - MA

Facility Name : FAIRHAVEN TEXTILE CORP
Facility Address : 79 BROOK ST, NEW BEDFORD

Incident Summary

Release Tracking Number : 4-0010386
Notification Date : 1994-03-22
Category : 72 HR
OFC Town : NEW BEDFORD

Current Status : Response Action Outcome - A site/release where a Permanent or Temporary Solution Statement (formerly RAO Statement) was submitted. This statement asserts that response actions were sufficient to achieve a level of no significant risk or at least ensure that all substantial hazards were eliminated.

Current Date : 1995-04-03
Phase : Phase report not required or not submitted.
OHM : Oil
Agency Link : Click here for hyperlink provided by the agency.
Last Date in Agency List : 2024-11-18

Source Details

Source : ABANDONED
UST

Location Details

Location : INDUSTRIAL

Response Action Information

Details for this site have been truncated due to the large number of available details for this site within this dataset. For the complete details for this site, contact your Envirosite account representative for a complimentary site report containing all of the details available.

Response Action Type : AUDCOM
Status : NAFNVD
Submittal Date : 2002-10-01

Map Id: BA126
Direction: NNW
Distance: 0.854 mi., 4511 ft.
Elevation: 45 ft.
Relative: Lower

Site Name : FAIRHAVEN TEXTILE CORP | CLIFTEX CORPORATION PLANT A | PROPERTY
79 BROOK ST
NEW BEDFORD | NEW BEDFORD CITY OF
| New Bedford, MA 02746

Database(s) : [AFS, AUL - MA, ECHO, FRS, HIST RELEASE - MA, HIST SPILLS 2 - MA, LUST - MA, OSHA, RELEASE - MA, SHWS - MA] ***(cont.)***

Envirosite ID: 2702846
EPA ID: N/R

SHWS - MA ***(cont.)***

Response Action Type : RNF Release Notification Form Received
Status : REPORT Reportable Release or Threat of Release
Submittal Date : 1994-04-06

Response Action Type : AUDCOM
Status : NAFNVD
Submittal Date : 2001-01-03

Response Action Type : AUDCOM
Status : NAFNVD
Submittal Date : 2011-07-20

Response Action Type : AUDCOM
Status : NOA
Submittal Date : 2000-04-27

Response Action Type : AUDCOM
Status : AFUCS Audit Follow-up Completion Statement Received
Submittal Date : 2001-03-08

Response Action Type : C&E
Status : RTCLET
Submittal Date : 2001-06-19

Response Action Type : AUL Activity and Use Limitation
Status : RECPT Transmittal or Notification Received
Submittal Date : 2001-05-25

Response Action Type : RLFA
Status : FLDRAN
Submittal Date : 2000-08-11

Response Action Type : RLFA
Status : FOLOFF
Submittal Date : 1994-05-03

Response Action Type : RAO Response Action Outcome - RAO
Status : FEEREC Fee Received - TFS Use Only
Submittal Date : 1995-04-17

Map Id: BA126
Direction: NNW
Distance: 0.854 mi., 4511 ft.
Elevation: 45 ft.
Relative: Lower

Site Name : FAIRHAVEN TEXTILE CORP | CLIFTEX CORPORATION PLANT A | PROPERTY
79 BROOK ST
NEW BEDFORD | NEW BEDFORD CITY OF
| New Bedford, MA 02746

Database(s) : [AFS, AUL - MA, ECHO, FRS, HIST RELEASE - MA, HIST SPILLS 2 - MA, LUST - MA, OSHA, RELEASE - MA, SHWS - MA] ***(cont.)***

Envirosite ID: 2702846
EPA ID: N/R

SHWS - MA ***(cont.)***

Response Action Type : AUDCOM
Status : NOA
Submittal Date : 1999-08-12

Response Action Type : NOR
Status : ISSUED
Submittal Date : 1994-03-28

Response Action Type : RAO Response Action Outcome - RAO
Status : ACTAUD Level III-Comprehensive Audit
Submittal Date : 2001-01-03

Response Action Type : AUL Activity and Use Limitation
Status : SNAUDI Level II - Audit Inspection
Submittal Date : 2011-07-20

Chemicals
Chemical : #6 FUEL OIL
Amount : N/R

Chemical : #6 FUEL OIL
Amount : 12 INCH

Map Id: 127
Direction: N
Distance: 0.862 mi., 4552 ft.
Elevation: 47 ft.
Relative: Higher

Site Name : SAINT ANTHONY'S OF PADAUA | GLOBAL LEARNING CHARTER PUBLIC SCHOOL | GLOBAL LEARNING CHARTER SCHOOL
190 ASHLEY BLVD
NEW BEDFORD | New Bedford, MA 02746

Database(s) : [ASBESTOS - MA, EJ SCHOOLS, FRS, HIST RELEASE - MA, HWG - MA, LUST - MA, RELEASE - MA, SHWS - MA]

Envirosite ID: 2669457
EPA ID: N/R

ASBESTOS - MA

Facility Name : GLOBAL CHARTER SCHOOL
Facility Address : 190 ASHLEY BLVD., NEW BEDFORD

Map Id: 127
Direction: N
Distance: 0.862 mi., 4552 ft.
Elevation: 47 ft.
Relative: Higher

Site Name : SAINT ANTHONY'S OF PADAUA | GLOBAL LEARNING CHARTER PUBLIC SCHOOL | GLOBAL LEARNING CHARTER SCHOOL
190 ASHLEY BLVD
NEW BEDFORD | New Bedford, MA 02746

Database(s) : [ASBESTOS - MA, EJ SCHOOLS, FRS, HIST RELEASE - MA, HWG - MA, LUST - MA, RELEASE - MA, SHWS - MA] ***(cont.)***

Envirosite ID: 2669457
EPA ID: N/R

ASBESTOS - MA ***(cont.)***

Project Start Date :	2008-08-25
Project End Date :	2008-09-26
Project ID :	N/R
Form Type :	ANF-001
Project Type :	Renv
Owner Name :	GLOBAL CHARTER SCHOOL
Owner Address :	N/R
DLS Contractor ID :	AC000356
DLS Contractor :	FRANKLIN ANALYTICAL SERVICES
Site Supervisor ID :	AS040141
Site Supervisor :	THOMAS J. MCCOOG SR.
Last Date in Agency List :	2021-11-09
Facility Name :	GLOBAL LEARNING CHARTER SCHOOL
Facility Address :	190 ASHLEY BLVD, NEW BEDFORD
Project Start Date :	2014-11-12
Project End Date :	2014-11-14
Project ID :	N/R
Form Type :	ANF-001
Project Type :	Repr
Owner Name :	CATHOLIC EDUCATION CENTER
Owner Address :	423 HIGHLAND AVNEUE
DLS Contractor ID :	AC000627
DLS Contractor :	BANNER ENVIRONMENTAL SERVICES INC
Site Supervisor ID :	AS61476
Site Supervisor :	RUDOLPH NELSON
Last Date in Agency List :	2021-11-09
Facility Name :	GLOBAL SERVICE CHARTER SCHOOL
Facility Address :	190 ASHLEY BLVD, NEW BEDFORD
Project Start Date :	2013-07-29
Project End Date :	2013-08-02
Project ID :	N/R
Form Type :	ANF-001
Project Type :	Rpr
Owner Name :	ARCHDIOCESE OF FALL RIVER
Owner Address :	423 HIGHLAND AVE
DLS Contractor ID :	AC000627
DLS Contractor :	BANNER ENVIRONMENTAL SERVICES INC
Site Supervisor ID :	AS61476
Site Supervisor :	RUDOLPH NELSON
Last Date in Agency List :	2021-11-09
Facility Name :	ST. ANTHONY - PADUA ELEMENTARY
Facility Address :	190 ASHLEY BLVD., NEW BEDFORD

Map Id: 127
Direction: N
Distance: 0.862 mi., 4552 ft.
Elevation: 47 ft.
Relative: Higher

Site Name : SAINT ANTHONY'S OF PADAUA | GLOBAL LEARNING CHARTER PUBLIC SCHOOL | GLOBAL LEARNING CHARTER SCHOOL
190 ASHLEY BLVD
NEW BEDFORD | New Bedford, MA 02746

Database(s) : [ASBESTOS - MA, EJ SCHOOLS, FRS, HIST RELEASE - MA, HWG - MA, LUST - MA, RELEASE - MA, SHWS - MA] ***(cont.)***

Envirosite ID: 2669457
EPA ID: N/R

ASBESTOS - MA ***(cont.)***

Project Start Date :	2008-11-10
Project End Date :	2008-11-10
Project ID :	N/R
Form Type :	ANF-001
Project Type :	Renv
Owner Name :	GLOBAL CHARTER ST. ANTHONYS SCHOO
Owner Address :	190 ASHLEY BLVD.
DLS Contractor ID :	AC000412
DLS Contractor :	ENVIRONMENTAL RESPONSE SERVICES INC
Site Supervisor ID :	AS040170
Site Supervisor :	DENNIS E. CHAPLIN SR.
Last Date in Agency List :	2021-11-09

EJ SCHOOLS

Facility Name :	Global Learning Charter Public School
Facility Address :	190 Ashley Boulevard, New Bedford, MA 02746
NCES School ID :	250051902629
LEA ID :	2500519
School Year :	2021-2022
Latitude :	41.659983
Longitude :	-70.92943

FRS

Facility Name :	GLOBAL LEARNING CHARTER PUBLI
Facility Address :	190 ASHLEY BLVD, NEW BEDFORD, MA 027460000
County :	BRISTOL

Site Details

Registry ID :	110063255454
FRS Facility URL :	Click here for hyperlink provided by the agency.
Last Date in Agency List :	2024-12-16

Source Description

Source Description :

The MA-EPICS is the central repository for all environmental protection data for the State of Massachusetts.

FRS Environmental Interest

Source and System ID :	MA-EPICS - 548443

Map Id: 127
Direction: N
Distance: 0.862 mi., 4552 ft.
Elevation: 47 ft.
Relative: Higher

Site Name : SAINT ANTHONY'S OF PADAUA | GLOBAL LEARNING CHARTER PUBLIC SCHOOL | GLOBAL LEARNING CHARTER SCHOOL
190 ASHLEY BLVD
NEW BEDFORD | New Bedford, MA 02746

Database(s) : [ASBESTOS - MA, EJ SCHOOLS, FRS, HIST RELEASE - MA, HWG - MA, LUST - MA, RELEASE - MA, SHWS - MA] ***(cont.)***

Envirosite ID: 2669457
EPA ID: N/R

HIST RELEASE - MA

Facility Address :	190 ASHLEY BLVD, NEW BEDFORD
Notification Date :	2003-12-29
RTN Number :	4-18201
Assoc ID :	N/R
Source :	PIPE, UST
Category :	TWO HR
Location Aid :	SAINT ANTHONY'S OF PADAUA
Location :	SCHOOL
Municipality :	NEW BEDFORD
Last Date in Agency List :	2015-04-09

Chemical Information

Chemical :	#2 FUEL OIL

HWG - MA

Facility Name :	GLOBAL LEARNING CHARTER PUBLIC SCHOOL
Facility Address :	190 ASHLEY BLVD, NEW BEDFORD, MA 02746
EPA ID :	MV5089914105
2nd Name :	N/R
Phone :	N/R
RCRA Generator Status :	VSQG
State Generator Status :	N/R
Last Date in Agency List :	2025-03-18

LUST - MA

Facility Name :	SAINT ANTHONY'S OF PADAUA
Facility Address :	190 ASHLEY BLVD, NEW BEDFORD

Incident Information

Notification Date :	2003-12-29
Release Tracking Number :	4-0018201
Category :	TWO HR
OFC Town :	NEW BEDFORD
Current Status :	Response Action Outcome - A site/release where a Permanent or Temporary Solution Statement (formerly RAO Statement) was submitted. This statement asserts that response actions were sufficient to achieve a level of no significant risk or at least ensure that all substantial hazards were eliminated.
Current Date :	2009-12-14
Phase :	Phase report not required or not submitted.

Map Id: 127
Direction: N
Distance: 0.862 mi., 4552 ft.
Elevation: 47 ft.
Relative: Higher

Site Name : SAINT ANTHONY'S OF PADAUA | GLOBAL LEARNING CHARTER PUBLIC SCHOOL | GLOBAL LEARNING CHARTER SCHOOL
190 ASHLEY BLVD
NEW BEDFORD | New Bedford, MA 02746

Database(s) : [ASBESTOS - MA, EJ SCHOOLS, FRS, HIST RELEASE - MA, HWG - MA, LUST - MA, RELEASE - MA, SHWS - MA] ***(cont.)***

Envirosite ID: 2669457
EPA ID: N/R

LUST - MA ***(cont.)***

OHM : Oil
Agency Link : Click here for hyperlink provided by the agency.
Last Date in Agency List : 2024-11-18

Source Details
Source : UST

Location Details
Location : SCHOOL

Chemicals
Chemical : #2 FUEL OIL
Amount : N/R

RELEASE - MA

Facility Name : SAINT ANTHONY'S OF PADAUA
Facility Address : 190 ASHLEY BLVD, NEW BEDFORD

Incident Summary
Release Tracking Number : 4-0018201
Notification Date : 2003-12-29
Category : TWO HR
OFC Town : NEW BEDFORD

Current Status : Response Action Outcome - A site/release where a Permanent or Temporary Solution Statement (formerly RAO Statement) was submitted. This statement asserts that response actions were sufficient to achieve a level of no significant risk or at least ensure that all substantial hazards were eliminated.

Current Date : 2009-12-14
Phase : Phase report not required or not submitted.
OHM : Oil
Agency Link : Click here for hyperlink provided by the agency.
Last Date in Agency List : 2024-11-18

Source Details
Source : UST
PIPE

Map Id: 127
Direction: N
Distance: 0.862 mi., 4552 ft.
Elevation: 47 ft.
Relative: Higher

Site Name : SAINT ANTHONY'S OF PADAUA | GLOBAL LEARNING CHARTER PUBLIC SCHOOL | GLOBAL LEARNING CHARTER SCHOOL
190 ASHLEY BLVD
NEW BEDFORD | New Bedford, MA 02746

Database(s) : [ASBESTOS - MA, EJ SCHOOLS, FRS, HIST RELEASE - MA, HWG - MA, LUST - MA, RELEASE - MA, SHWS - MA] ***(cont.)***

Envirosite ID: 2669457
EPA ID: N/R

RELEASE - MA ***(cont.)***

Location Details
Location : SCHOOL

Chemicals
Chemical : #2 FUEL OIL
Amount : N/R

SHWS - MA

Facility Name : SAINT ANTHONY'S OF PADAUA
Facility Address : 190 ASHLEY BLVD, NEW BEDFORD

Incident Summary
Release Tracking Number : 4-0018201
Notification Date : 2003-12-29
Category : TWO HR
OFC Town : NEW BEDFORD

Current Status : Response Action Outcome - A site/release where a Permanent or Temporary Solution Statement (formerly RAO Statement) was submitted. This statement asserts that response actions were sufficient to achieve a level of no significant risk or at least ensure that all substantial hazards were eliminated.

Current Date : 2009-12-14
Phase : Phase report not required or not submitted.
OHM : Oil
Agency Link : Click here for hyperlink provided by the agency.
Last Date in Agency List : 2024-11-18

Source Details
Source : UST
PIPE

Location Details
Location : SCHOOL

Response Action Information

Map Id: 127
Direction: N
Distance: 0.862 mi., 4552 ft.
Elevation: 47 ft.
Relative: Higher

Site Name : SAINT ANTHONY'S OF PADAUA | GLOBAL LEARNING CHARTER PUBLIC SCHOOL | GLOBAL LEARNING CHARTER SCHOOL
190 ASHLEY BLVD
NEW BEDFORD | New Bedford, MA 02746

Database(s) : [ASBESTOS - MA, EJ SCHOOLS, FRS, HIST RELEASE - MA, HWG - MA, LUST - MA, RELEASE - MA, SHWS - MA] ***(cont.)***

Envirosite ID: 2669457
EPA ID: N/R

SHWS - MA ***(cont.)***

Details for this site have been truncated due to the large number of available details for this site within this dataset. For the complete details for this site, contact your Envirosite account representative for a complimentary site report containing all of the details available.

Response Action Type :	NOR
Status :	ISSUED
Submittal Date :	2004-01-20
Response Action Type :	RLFA
Status :	FOLOFF
Submittal Date :	2004-01-09
Response Action Type :	RAO Response Action Outcome - RAO
Status :	TSAUD Level I - Technical Screen Audit
Submittal Date :	2010-01-14
Response Action Type :	RAO Response Action Outcome - RAO
Status :	TSAUD Level I - Technical Screen Audit
Submittal Date :	2013-03-22
Response Action Type :	TCLASS Tier Classification
Status :	TIERII Tier 2 Classification
Submittal Date :	2004-12-22
Response Action Type :	NOR
Status :	FLDISS
Submittal Date :	2003-12-30
Response Action Type :	PHASII Phase 2
Status :	CSRCVD Completion Statement Received
Submittal Date :	2009-12-14
Response Action Type :	RAM Release Abatement Measure
Status :	PLANWR Written Plan Received
Submittal Date :	2004-10-19
Response Action Type :	AUDCOM
Status :	NAFNON
Submittal Date :	2012-12-07
Response Action Type :	RAO Response Action Outcome - RAO
Status :	RAORCD RAO Statement Received
Submittal Date :	2009-12-14

Map Id: 127
Direction: N
Distance: 0.862 mi., 4552 ft.
Elevation: 47 ft.
Relative: Higher

Site Name : SAINT ANTHONY'S OF PADAUA | GLOBAL LEARNING CHARTER PUBLIC SCHOOL | GLOBAL LEARNING CHARTER SCHOOL
190 ASHLEY BLVD
NEW BEDFORD | New Bedford, MA 02746

Database(s) : [ASBESTOS - MA, EJ SCHOOLS, FRS, HIST RELEASE - MA, HWG - MA, LUST - MA, RELEASE - MA, SHWS - MA] ***(cont.)***

Envirosite ID: 2669457
EPA ID: N/R

SHWS - MA ***(cont.)***

Response Action Type : RAO Response Action Outcome - RAO
Status : ACTAUD Level III-Comprehensive Audit
Submittal Date : 2012-12-07

Response Action Type : RAM Release Abatement Measure
Status : FEEREC Fee Received - TFS Use Only
Submittal Date : 2004-10-19

Response Action Type : RLFA
Status : FLDD1A
Submittal Date : 2003-12-29

Response Action Type : RNF Release Notification Form Received
Status : REPORT Reportable Release or Threat of Release
Submittal Date : 2004-03-01

Response Action Type : TCLASS Tier Classification
Status : LEGNOT Legal Notice Published
Submittal Date : 2004-12-27

Chemicals
Chemical : #2 FUEL OIL
Amount : N/R

Map Id: BB128
Direction: SSE
Distance: 0.865 mi., 4569 ft.
Elevation: 39 ft.
Relative: Lower

Site Name : NO LOCATION AID
343 ACUSHNET AVE
NEW BEDFORD, MA

Database(s) : [HIST RELEASE - MA, LAST - MA, RELEASE - MA, SHWS - MA]

Envirosite ID: 2669501
EPA ID: N/R

HIST RELEASE - MA

Facility Address : 343 ACUSHNET AVE, NEW BEDFORD

Notification Date : 2005-04-22
RTN Number : 4-19041
Assoc ID : N/R
Source : AST

Map Id: BB128
Direction: SSE
Distance: 0.865 mi., 4569 ft.
Elevation: 39 ft.
Relative: Lower

Site Name : NO LOCATION AID
343 ACUSHNET AVE
NEW BEDFORD, MA

Database(s) : [HIST RELEASE - MA, LAST - MA, RELEASE - MA, SHWS - MA] ***(cont.)***

Envirosite ID: 2669501
EPA ID: N/R

HIST RELEASE - MA ***(cont.)***

Category : TWO HR
Location Aid : NO LOCATION AID
Location : COMMERCIAL
Municipality : NEW BEDFORD
Last Date in Agency List : 2015-04-09

Chemical Information
Chemical : #2 FUEL OIL 15.0 GAL

LAST - MA

Facility Name : NO LOCATION AID
Facility Address : 343 ACUSHNET AVE, NEW BEDFORD

Incident Information
Notification Date : 2005-04-22
Release Tracking Number : 4-0019041
Category : TWO HR
OFC Town : NEW BEDFORD

Current Status : Response Action Outcome - A site/release where a Permanent or Temporary Solution Statement (formerly RAO Statement) was submitted. This statement asserts that response actions were sufficient to achieve a level of no significant risk or at least ensure that all substantial hazards were eliminated.

Current Date : 2010-10-18
Phase : Phase report not required or not submitted.
OHM : Oil
Agency Link : Click here for hyperlink provided by the agency.
Last Date in Agency List : 2024-11-18

Source Details
Source : AST

Location Details
Location : COMMERCIAL

Chemicals
Chemical : #2 FUEL OIL
Amount : 15 GAL

RELEASE - MA

Facility Name : NO LOCATION AID

Map Id: BB128
Direction: SSE
Distance: 0.865 mi., 4569 ft.
Elevation: 39 ft.
Relative: Lower

Site Name : NO LOCATION AID
343 ACUSHNET AVE
NEW BEDFORD, MA

Database(s) : [HIST RELEASE - MA, LAST - MA, RELEASE - MA, SHWS - MA] ***(cont.)***

Envirosite ID: 2669501
EPA ID: N/R

RELEASE - MA ***(cont.)***

Facility Address : 343 ACUSHNET AVE, NEW BEDFORD

Incident Summary
Release Tracking Number : 4-0019041
Notification Date : 2005-04-22
Category : TWO HR
OFC Town : NEW BEDFORD

Current Status : Response Action Outcome - A site/release where a Permanent or Temporary Solution Statement (formerly RAO Statement) was submitted. This statement asserts that response actions were sufficient to achieve a level of no significant risk or at least ensure that all substantial hazards were eliminated.

Current Date : 2010-10-18
Phase : Phase report not required or not submitted.
OHM : Oil
Agency Link : Click here for hyperlink provided by the agency.
Last Date in Agency List : 2024-11-18

Source Details
Source : AST

Location Details
Location : COMMERCIAL

Chemicals
Chemical : #2 FUEL OIL
Amount : 15 GAL

SHWS - MA

Facility Name : NO LOCATION AID
Facility Address : 343 ACUSHNET AVE, NEW BEDFORD

Incident Summary
Release Tracking Number : 4-0019041
Notification Date : 2005-04-22
Category : TWO HR
OFC Town : NEW BEDFORD

Map Id: BB128
Direction: SSE
Distance: 0.865 mi., 4569 ft.
Elevation: 39 ft.
Relative: Lower

Site Name : NO LOCATION AID
343 ACUSHNET AVE
NEW BEDFORD, MA

Database(s) : [HIST RELEASE - MA, LAST - MA, RELEASE - MA, SHWS - MA] ***(cont.)***

Envirosite ID: 2669501
EPA ID: N/R

SHWS - MA ***(cont.)***

Current Status : Response Action Outcome - A site/release where a Permanent or Temporary Solution Statement (formerly RAO Statement) was submitted. This statement asserts that response actions were sufficient to achieve a level of no significant risk or at least ensure that all substantial hazards were eliminated.

Current Date : 2010-10-18
Phase : Phase report not required or not submitted.
OHM : Oil
Agency Link : Click here for hyperlink provided by the agency.
Last Date in Agency List : 2024-11-18

Source Details
Source : AST

Location Details
Location : COMMERCIAL

Response Action Information
Response Action Type : RLFA
Status : FLDD1U
Submittal Date : 2007-06-15

Response Action Type : C&E
Status : NON
Submittal Date : 2010-02-23

Response Action Type : RLFA
Status : FLDRUN
Submittal Date : 2008-01-18

Response Action Type : RAO Response Action Outcome - RAO
Status : TSAUD Level I - Technical Screen Audit
Submittal Date : 2010-11-16

Response Action Type : C&E
Status : NON
Submittal Date : 2006-02-06

Response Action Type : RLFA
Status : FOLOFF
Submittal Date : 2005-05-10

Map Id: BB128
Direction: SSE
Distance: 0.865 mi., 4569 ft.
Elevation: 39 ft.
Relative: Lower

Site Name : NO LOCATION AID
343 ACUSHNET AVE
NEW BEDFORD, MA

Database(s) : [HIST RELEASE - MA, LAST - MA, RELEASE - MA, SHWS - MA] ***(cont.)***

Envirosite ID: 2669501
EPA ID: N/R

SHWS - MA ***(cont.)***

Response Action Type : RLFA
Status : FOLOFF
Submittal Date : 2005-05-12

Response Action Type : RLFA
Status : FLDD1A
Submittal Date : 2005-04-22

Response Action Type : C&E
Status : NON
Submittal Date : 2006-07-13

Response Action Type : NOR
Status : ISSUED
Submittal Date : 2005-05-04

Response Action Type : C&E
Status : NOEC
Submittal Date : 2007-09-27

Response Action Type : C&E
Status : INTLET Interim Deadline Letter Issued
Submittal Date : 2005-05-04

Response Action Type : RLFA
Status : FOLOFF
Submittal Date : 2005-05-17

Response Action Type : RAO Response Action Outcome - RAO
Status : RAORCD RAO Statement Received
Submittal Date : 2010-10-18

Response Action Type : NOR
Status : FLDISS
Submittal Date : 2005-04-22

Chemicals
Chemical : #2 FUEL OIL
Amount : 15 GAL

Map Id: Z129
Direction: SE
Distance: 0.865 mi., 4570 ft.
Elevation: 7 ft.
Relative: Lower

Site Name : ACUHSNET RIVER
IVO OF 52 FISHERMANS WHARF
NEW BEDFORD, MA

Database(s) : [RELEASE - MA, SHWS - MA]

Envirosite ID: 2749841
EPA ID: N/R

RELEASE - MA

Facility Name : ACUHSNET RIVER
Facility Address : IVO OF 52 FISHERMANS WHARF, NEW BEDFORD

Incident Summary
Release Tracking Number : 4-0027175
Notification Date : 2018-04-04
Category : TWO HR
OFC Town : NEW BEDFORD
Current Status : ADQREG
Current Date : 2018-04-04
Phase : Phase report not required or not submitted.
OHM : N/R
Agency Link : Click here for hyperlink provided by the agency.
Last Date in Agency List : 2024-11-18

Source Details
Source : UNKNOWN

Location Details
Location : WATERBODY

Chemicals
Chemical : N/R
Amount : N/R

SHWS - MA

Facility Name : ACUHSNET RIVER
Facility Address : IVO OF 52 FISHERMANS WHARF, NEW BEDFORD

Incident Summary
Release Tracking Number : 4-0027175
Notification Date : 2018-04-04
Category : TWO HR
OFC Town : NEW BEDFORD
Current Status : ADQREG
Current Date : 2018-04-04
Phase : Phase report not required or not submitted.
OHM : N/R
Agency Link : Click here for hyperlink provided by the agency.
Last Date in Agency List : 2024-11-18

Source Details
Source : UNKNOWN

Map Id: Z129
Direction: SE
Distance: 0.865 mi., 4570 ft.
Elevation: 7 ft.
Relative: Lower

Site Name : ACUHSNET RIVER
IVO OF 52 FISHERMANS WHARF
NEW BEDFORD, MA

Database(s) : [RELEASE - MA, SHWS - MA] ***(cont.)***

Envirosite ID: 2749841
EPA ID: N/R

SHWS - MA ***(cont.)***

Location Details
Location : WATERBODY

Response Action Information
Response Action Type : RAONR RAO Not Required
Status : USCG Release Overseen by US Coast Guard
Submittal Date : 2018-04-04

Chemicals
Chemical : N/R
Amount : N/R

Map Id: Z130
Direction: SE
Distance: 0.869 mi., 4591 ft.
Elevation: 6 ft.
Relative: Lower

Site Name : NEW BEDFORD HARBOR
52 FISHERMAN'S WARF | 52 FISHERMANS WARF | 52 FISHERMANS WHARF OF OFF MACARTHUR DRIVE
NEW BEDFORD, MA

Database(s) : [ERNS, RELEASE - MA, SHWS - MA]

Envirosite ID: 39263873
EPA ID: N/R

ERNS

Facility Address : 52 FISHERMANS WARF, MA
County : BRISTOL

Incident Information
Incident Date Time : 2012-07-13 11:00:00
Type of Incident : VESSEL
Incident Cause : EQUIPMENT FAILURE
Incident DTG : OCCURRED
Incident Location : N/R
Sequence Number : 1017634
Potential Flag : N

Description of Incident : CALLER STATED THAT THERE WAS A DISCHARGE OF AN UNKNOWN AMOUNT OF DIESEL FUEL FROM A VESSEL, THE CAUSE WAS DUE TO EQUIPMENT FAILURE.

Last Date in Agency List : 2015-12-23

Map Id: Z130
Direction: SE
Distance: 0.869 mi., 4591 ft.
Elevation: 6 ft.
Relative: Lower

Site Name : NEW BEDFORD HARBOR
52 FISHERMAN'S WARF | 52 FISHERMANS WARF | 52 FISHERMANS WHARF OF OFF MACARTHUR DRIVE
NEW BEDFORD, MA

Database(s) : [ERNS, RELEASE - MA, SHWS - MA] ***(cont.)***

Envirosite ID: 39263873
EPA ID: N/R

ERNS ***(cont.)***

Incident Response Summary

Date Time Received :	2012-07-13 12:38:57
Date Time Completed :	2012-07-13 12:46:57
Call Type :	Incident
Source :	TELEPHONE
Responsible Company :	N/R
Responsible Org Type :	UNKNOWN
Responsible City :	N/R
Responsible State :	XX
Responsible Zip :	N/R

Incident Details Summary

Remedial Action :	NONE
Medium :	ACUSHNET RIVER
Medium Description :	WATER
Body of Water :	ACUSHNET RIVER
Weather Conditions :	CLEAR
Water Temperature :	N/R
Water Supply Contaminated :	U
Waterway Closed :	N
Waterway Description :	N/R

Additional Incident Details Summary

Actual Amount :	N/R
Actual Amount Units :	N/R
Capacity of Tank :	N/R
Capacity of Tank Units :	N/R
Continuous Release Begin Date :	N/R
Continuous Release End Date :	N/R
Continuous Release Change Date :	N/R
Continuous Release Permit :	N/R
Continuous Release Type :	N/R
Description of Tank :	N/R
Device Operational :	U
DOT Crossing Number :	N/R
DOT Regulated :	U
NPDES :	N/R
NPDES Compliance :	U
Pipeline Aboveground :	ABOVE
Pipeline Covered :	U
Pipeline Type :	N/R
Tank ID :	N/R
Tank Regulated :	U
Tank Regulated by :	N/R

Materials Involved Summary

Name of Material :	OIL: DIESEL
CAS Number :	000000-00-0

Map Id: Z130
Direction: SE
Distance: 0.869 mi., 4591 ft.
Elevation: 6 ft.
Relative: Lower

Site Name : NEW BEDFORD HARBOR
52 FISHERMAN'S WARF | 52 FISHERMANS WARF | 52 FISHERMANS WHARF OF OFF MACARTHUR DRIVE
NEW BEDFORD, MA

Database(s) : [ERNS, RELEASE - MA, SHWS - MA] ***(cont.)***

Envirosite ID: 39263873
EPA ID: N/R

ERNS ***(cont.)***

Amount of Material :	0
Unit of Measure :	UNKNOWN AMOUNT
UN Number :	N/R
CHRIS Code :	ODS
Reached Water :	YES
Amount in Water :	0
Unit of Measure (Reach Water) :	UNKNOWN AMOUNT

Vessels Details

Vessel Name :	OCEAN HUNTER
Vessel Type :	FISHING
Vessel Length :	100
Hull Construction :	STEEL HULL
Fuel Capacity :	N/R
Fuel on Board :	N/R
Cargo Capacity :	N/R
Cargo on Board :	N/R
Is Vessel Aground :	N
Flag :	N/R
Breadth :	N/R
Draught :	N/R
Fuel Capacity Units :	N/R
Fuel on Board Units :	N/R
Cargo Capacity Units :	N/R
Cargo on Board Units :	N/R

Facility Address :	52 FISHERMANS WARF, NEW BEDFORD, MA 02040
County :	BRISTOL

Incident Information

Incident Date Time :	2021-01-01 16:00:00
Type of Incident :	VESSEL
Incident Cause :	UNKNOWN
Incident DTG :	OCCURRED
Incident Location :	PORT OF NEW BEDFORD
Sequence Number :	1295360
Potential Flag :	N
Description of Incident :	THE CALLER IS REPORTING A DISCHARGE OF DIESEL INTO THE PORT OF NEW BEDFORD BY 2 VESSELS THAT COLLIDED. THE INCIDENT OCCURRED WHILE ONE VESSEL WAS TIED TO A PIER, AND THE OTHER VESSEL STRUCK IT WHILE PASSING BY. THE CAUSE, AND INFORMATION OF THE UNKNOWN VESSEL IS CURRENTLY UNDER INVESTIGATION.
Last Date in Agency List :	2022-04-27

Map Id: Z130
Direction: SE
Distance: 0.869 mi., 4591 ft.
Elevation: 6 ft.
Relative: Lower

Site Name : NEW BEDFORD HARBOR
52 FISHERMAN'S WARF | 52 FISHERMANS WARF | 52 FISHERMANS WHARF OF OFF MACARTHUR DRIVE
NEW BEDFORD, MA

Database(s) : [ERNS, RELEASE - MA, SHWS - MA] ***(cont.)***

Envirosite ID: 39263873
EPA ID: N/R

ERNS ***(cont.)***

Incident Response Summary

Date Time Received :	2021-01-01 19:22:00
Date Time Completed :	2021-01-01 19:42:00
Call Type :	Incident
Source :	TELEPHONE
Responsible Company :	N/R
Responsible Org Type :	UNKNOWN
Responsible City :	N/R
Responsible State :	XX
Responsible Zip :	N/R

Incident Details Summary

Remedial Action :	BOOMS APPLIED, MATERIAL CONTAINED, CLEAN UP UNDERWAY, FRANK CORP. ENVIRONMENTAL HAS BEEN HIRED
Medium :	PORT OF NEW BEDFORD
Medium Description :	WATER
Body of Water :	PORT OF NEW BEDFORD
Weather Conditions :	N/R
Water Temperature :	N/R
Water Supply Contaminated :	U
Waterway Closed :	N
Waterway Description :	N/R

Additional Incident Details Summary

Actual Amount :	N/R
Actual Amount Units :	N/R
Capacity of Tank :	N/R
Capacity of Tank Units :	N/R
Continuous Release Begin Date :	N/R
Continuous Release End Date :	N/R
Continuous Release Change Date :	N/R
Continuous Release Permit :	N/R
Continuous Release Type :	N/R
Description of Tank :	N/R
Device Operational :	U
DOT Crossing Number :	N/R
DOT Regulated :	U
NPDES :	N/R
NPDES Compliance :	U
Pipeline Aboveground :	ABOVE
Pipeline Covered :	U
Pipeline Type :	N/R
Tank ID :	N/R
Tank Regulated :	U
Tank Regulated by :	N/R

Map Id: Z130
Direction: SE
Distance: 0.869 mi., 4591 ft.
Elevation: 6 ft.
Relative: Lower

Site Name : NEW BEDFORD HARBOR
52 FISHERMAN'S WARF | 52 FISHERMANS WARF | 52 FISHERMANS WHARF OF OFF MACARTHUR DRIVE
NEW BEDFORD, MA

Database(s) : [ERNS, RELEASE - MA, SHWS - MA] ***(cont.)***

Envirosite ID: 39263873
EPA ID: N/R

ERNS ***(cont.)***

Materials Involved Summary

Name of Material :	OIL: DIESEL
CAS Number :	000000-00-0
Amount of Material :	0
Unit of Measure :	UNKNOWN AMOUNT
UN Number :	N/R
CHRIS Code :	ODS
Reached Water :	YES
Amount in Water :	0
Unit of Measure (Reach Water) :	UNKNOWN AMOUNT

Vessels Details

Vessel Name :	THE FISHERMAN
Vessel Type :	FISHING
Vessel Length :	N/R
Hull Construction :	N/R
Fuel Capacity :	0
Fuel on Board :	0
Cargo Capacity :	N/R
Cargo on Board :	N/R
Is Vessel Aground :	N
Flag :	UNITED STATES OF AMERICA
Breadth :	N/R
Draught :	N/R
Fuel Capacity Units :	UNKNOWN AMOUNT
Fuel on Board Units :	UNKNOWN AMOUNT
Cargo Capacity Units :	N/R
Cargo on Board Units :	N/R

Facility Address :	52 FISHERMANS WHARF OF OFF MACARTHUR DRIVE, NEW BEDFORD, MA 02740
County :	BRISTOL

Incident Information

Incident Date Time :	2024-03-04 07:15:00
Type of Incident :	UNKNOWN SHEEN
Incident Cause :	UNKNOWN
Incident DTG :	DISCOVERED
Incident Location :	UNKNOWN SHEEN INCIDENT / FISHERMAN'S WHARF
Sequence Number :	1392966
Potential Flag :	N
Description of Incident :	CALLER REPORTS AN UNKNOWN SHEEN FROM AN UNKNOWN SOURCE IN THE NEW BEDFORD HARBOR. THE CAUSE IS UNKNOWN, IT SEEMS TO BE A MIXTURE OF BILGED WATER AND LIKE RUN OFF. AROUND THE NORTH SIDE OF PIER 3, IT SEEMS TO HAVE POOLED THERE.
Last Date in Agency List :	2024-09-17

Map Id: Z130
Direction: SE
Distance: 0.869 mi., 4591 ft.
Elevation: 6 ft.
Relative: Lower

Site Name : NEW BEDFORD HARBOR
52 FISHERMAN'S WARF | 52 FISHERMANS WARF | 52 FISHERMANS WHARF OF OFF MACARTHUR DRIVE
NEW BEDFORD, MA

Database(s) : [ERNS, RELEASE - MA, SHWS - MA] ***(cont.)***

Envirosite ID: 39263873
EPA ID: N/R

ERNS ***(cont.)***

Incident Response Summary

Date Time Received :	2024-03-04 07:53:00
Date Time Completed :	2024-03-04 08:19:00
Call Type :	Incident
Source :	TELEPHONE
Responsible Company :	N/R
Responsible Org Type :	UNKNOWN
Responsible City :	N/R
Responsible State :	XX
Responsible Zip :	N/R

Incident Details Summary

Remedial Action :	NONE AT THIS TIME. IT DID NOT APPEAR COLLECTABLE IN ANY WAY.
Medium :	NEW BEDFORD HARBOR
Medium Description :	WATER
Body of Water :	NEW BEDFORD HARBOR
Weather Conditions :	OVERCAST
Water Temperature :	N/R
Water Supply Contaminated :	N
Waterway Closed :	N
Waterway Description :	N/R

Additional Incident Details Summary

Actual Amount :	N/R
Actual Amount Units :	N/R
Capacity of Tank :	N/R
Capacity of Tank Units :	N/R
Continuous Release Begin Date :	N/R
Continuous Release End Date :	N/R
Continuous Release Change Date :	N/R
Continuous Release Permit :	N/R
Continuous Release Type :	N/R
Description of Tank :	N/R
Device Operational :	N/R
DOT Crossing Number :	N/R
DOT Regulated :	N/R
NPDES :	N/R
NPDES Compliance :	N/R
Pipeline Aboveground :	N/R
Pipeline Covered :	N/R
Pipeline Type :	N/R
Tank ID :	N/R
Tank Regulated :	N/R
Tank Regulated by :	N/R

Materials Involved Summary

Name of Material :	UNKNOWN OIL
CAS Number :	000000-00-0

Map Id: Z130
Direction: SE
Distance: 0.869 mi., 4591 ft.
Elevation: 6 ft.
Relative: Lower

Site Name : NEW BEDFORD HARBOR
52 FISHERMAN'S WARF | 52 FISHERMANS WARF | 52 FISHERMANS WHARF OF OFF MACARTHUR DRIVE
NEW BEDFORD, MA

Database(s) : [ERNS, RELEASE - MA, SHWS - MA] ***(cont.)***

Envirosite ID: 39263873
EPA ID: N/R

ERNS ***(cont.)***

Amount of Material :	0
Unit of Measure :	UNKNOWN AMOUNT
UN Number :	N/R
CHRIS Code :	OUN
Reached Water :	YES
Amount in Water :	0
Unit of Measure (Reach Water) :	UNKNOWN AMOUNT

RELEASE - MA

Facility Name :	NEW BEDFORD HARBOR
Facility Address :	52 FISHERMAN'S WARF, NEW BEDFORD

Incident Summary

Release Tracking Number :	4-0028640
Notification Date :	2021-01-01
Category :	TWO HR
OFC Town :	NEW BEDFORD
Current Status :	Permanent Solution with No Conditions
Current Date :	2021-01-22
Phase :	Phase report not required or not submitted.
OHM :	N/R
Agency Link :	Click here for hyperlink provided by the agency.
Last Date in Agency List :	2024-11-18

Source Details

Source :	BOAT

Location Details

Location :	WATERBODY

Chemicals

Chemical :	N/R
Amount :	N/R

SHWS - MA

Facility Name :	NEW BEDFORD HARBOR
Facility Address :	52 FISHERMAN'S WARF, NEW BEDFORD

Incident Summary

Release Tracking Number :	4-0028640
Notification Date :	2021-01-01

Map Id: Z130
Direction: SE
Distance: 0.869 mi., 4591 ft.
Elevation: 6 ft.
Relative: Lower

Site Name : NEW BEDFORD HARBOR
52 FISHERMAN'S WARF | 52 FISHERMANS WARF | 52 FISHERMANS WHARF OF OFF MACARTHUR DRIVE
NEW BEDFORD, MA

Database(s) : [ERNS, RELEASE - MA, SHWS - MA] ***(cont.)***

Envirosite ID: 39263873
EPA ID: N/R

SHWS - MA ***(cont.)***

Category :	TWO HR
OFC Town :	NEW BEDFORD
Current Status :	Permanent Solution with No Conditions
Current Date :	2021-01-22
Phase :	Phase report not required or not submitted.
OHM :	N/R
Agency Link :	Click here for hyperlink provided by the agency.
Last Date in Agency List :	2024-11-18

Source Details

Source :	BOAT

Location Details

Location :	WATERBODY

Response Action Information

Response Action Type :	RAO Response Action Outcome - RAO
Status :	PSNRCD
Submittal Date :	2021-01-22
Response Action Type :	RNFE
Status :	RECPT Transmittal or Notification Received
Submittal Date :	2021-01-19
Response Action Type :	RAO Response Action Outcome - RAO
Status :	TSAUD Level I - Technical Screen Audit
Submittal Date :	2021-02-22
Response Action Type :	RLFA
Status :	FLDRUN
Submittal Date :	2021-01-05
Response Action Type :	NOR
Status :	FLDISS
Submittal Date :	2021-01-01
Response Action Type :	RLFA
Status :	FLDD1U
Submittal Date :	2021-01-01

Map Id: Z130
Direction: SE
Distance: 0.869 mi., 4591 ft.
Elevation: 6 ft.
Relative: Lower

Site Name : NEW BEDFORD HARBOR
52 FISHERMAN'S WARF | 52 FISHERMANS WARF | 52 FISHERMANS WHARF OF OFF MACARTHUR DRIVE
NEW BEDFORD, MA

Database(s) : [ERNS, RELEASE - MA, SHWS - MA] ***(cont.)***

Envirosite ID: 39263873
EPA ID: N/R

SHWS - MA ***(cont.)***

Chemicals
Chemical : N/R
Amount : N/R

Map Id: 131
Direction: NE
Distance: 0.870 mi., 4596 ft.
Elevation: 8 ft.
Relative: Lower

Site Name : FAIRHAVEN MILLS | FAIRHAVEN MILLS LOT 262 | FAIRHAVEN MILLS SE CORNER OF MILL 1
94 SAWYER ST
NEW BEDFORD | New Bedford, MA 02746

Database(s) : [ASBESTOS - MA, AUL - MA, BROWNFIELDS - MA, BROWNFIELDS-ACRES, EJ BROWNFIELDS, FED BROWNFIELDS, FRS, HIST FED BROWNFIELDS, HIST RELEASE - MA, LUST - MA, RELEASE - MA, SHWS - MA]

Envirosite ID: 2665666
EPA ID: N/R

ASBESTOS - MA

Facility Name : FAIRHAVEN MILLS
Facility Address : 94 SAWYER ST, NEW BEDFORD

Project Start Date : 2008-03-07
Project End Date : 2008-04-07
Project ID : N/R
Form Type : ANF-001
Project Type : Dem
Owner Name : MANUFACTURING MILL
Owner Address : N/R
DLS Contractor ID : AC000356
DLS Contractor : FRANKLIN ANALYTICAL SERVICES
Site Supervisor ID : AS040141
Site Supervisor : THOMAS J. MCCOOG SR.
Last Date in Agency List : 2021-11-09

Project Start Date : 2008-08-25
Project End Date : 2008-09-10
Project ID : N/R
Form Type : ANF-001
Project Type : Dem
Owner Name : CITY OF NEW BEDFORD
Owner Address : N/R
DLS Contractor ID : AC000356
DLS Contractor : FRANKLIN ANALYTICAL SERVICES
Site Supervisor ID : AS040141

Map Id: 131
Direction: NE
Distance: 0.870 mi., 4596 ft.
Elevation: 8 ft.
Relative: Lower

Site Name : FAIRHAVEN MILLS | FAIRHAVEN MILLS LOT 262 | FAIRHAVEN MILLS SE CORNER OF MILL 1
94 SAWYER ST
NEW BEDFORD | New Bedford, MA 02746

Database(s) : [ASBESTOS - MA, AUL - MA, BROWNFIELDS - MA, BROWNFIELDS-ACRES, EJ BROWNFIELDS, FED BROWNFIELDS, FRS, HIST FED BROWNFIELDS, HIST RELEASE - MA, LUST - MA, RELEASE - MA, SHWS - MA] ***(cont.)***

Envirosite ID: 2665666
EPA ID: N/R

ASBESTOS - MA ***(cont.)***

Site Supervisor :	THOMAS J. MCCOOG SR.
Last Date in Agency List :	2021-11-09
Facility Name :	FAIRHAVEN MILLS
Facility Address :	94 SAWYER STREET, NEW BEDFORD
Project Start Date :	2004-07-14
Project End Date :	2004-07-30
Project ID :	N/R
Form Type :	ANF-001
Project Type :	Dem
Owner Name :	CITY OF NEW BEDFORD
Owner Address :	131 WILLIAM ST.
DLS Contractor ID :	AC000356
DLS Contractor :	FRANKLIN ANALYTICAL SERVICES
Site Supervisor ID :	AS040141
Site Supervisor :	THOMAS J. MCCOOG SR.
Last Date in Agency List :	2021-11-09
Project Start Date :	2008-06-05
Project End Date :	2008-06-27
Project ID :	N/R
Form Type :	ANF-001
Project Type :	Dem
Owner Name :	FAIRHAVEN MILLS
Owner Address :	N/R
DLS Contractor ID :	AC000356
DLS Contractor :	FRANKLIN ANALYTICAL SERVICES
Site Supervisor ID :	AS040141
Site Supervisor :	THOMAS J. MCCOOG SR.
Last Date in Agency List :	2021-11-09
Project Start Date :	2008-05-01
Project End Date :	2009-05-01
Project ID :	N/R
Form Type :	AQ-06
Project Type :	N/R
Owner Name :	DICKINSON DEVELOPMENT MITCHELL STREET LLC
Owner Address :	867 MIDDLE ROAD
DLS Contractor ID :	N/R
DLS Contractor :	N/R
Site Supervisor ID :	N/R
Site Supervisor :	N/R
Last Date in Agency List :	2021-11-09

Map Id: 131
Direction: NE
Distance: 0.870 mi., 4596 ft.
Elevation: 8 ft.
Relative: Lower

Site Name : FAIRHAVEN MILLS | FAIRHAVEN MILLS LOT 262 | FAIRHAVEN MILLS SE CORNER OF MILL 1
94 SAWYER ST
NEW BEDFORD | New Bedford, MA 02746

Database(s) : [ASBESTOS - MA, AUL - MA, BROWNFIELDS - MA, BROWNFIELDS-ACRES, EJ BROWNFIELDS, FED BROWNFIELDS, FRS, HIST FED BROWNFIELDS, HIST RELEASE - MA, LUST - MA, RELEASE - MA, SHWS - MA] ***(cont.)***

Envirosite ID: 2665666
EPA ID: N/R

ASBESTOS - MA ***(cont.)***

Facility Name :	FAIRHAVEN MILLS- FORMER STOREHOUSE
Facility Address :	94 SAWYER ST, NEW BEDFORD
Project Start Date :	2009-06-01
Project End Date :	2010-04-30
Project ID :	N/R
Form Type :	AQ-06
Project Type :	N/R
Owner Name :	SMCA LLC C/O DICKINSON DEVELOPMENT CORP
Owner Address :	1266 FURNACE BROOK PARKWAY
DLS Contractor ID :	N/R
DLS Contractor :	N/R
Site Supervisor ID :	N/R
Site Supervisor :	N/R
Last Date in Agency List :	2021-11-09

AUL - MA

Facility Name :	FAIRHAVEN MILLS
Facility Address :	94 SAWYER ST, NEW BEDFORD

Incident Summary

Release Tracking Number :	4-0014995
Notification Date :	1999-09-03
Category :	72 HR
OFC Town :	NEW BEDFORD
Current Status :	Response Action Outcome - A site/release where a Permanent or Temporary Solution Statement (formerly RAO Statement) was submitted. This statement asserts that response actions were sufficient to achieve a level of no significant risk or at least ensure that all substantial hazards were eliminated.
Current Date :	2010-12-16
Phase :	Phase II: Comprehensive Site Assessment. During Phase II, the risks posed to public health, welfare, and the environment are determined.
OHM :	Oil
Agency Link :	Click here for hyperlink provided by the agency.
Last Date in Agency List :	2024-11-18

Map Id: 131
Direction: NE
Distance: 0.870 mi., 4596 ft.
Elevation: 8 ft.
Relative: Lower

Site Name : FAIRHAVEN MILLS | FAIRHAVEN MILLS LOT 262 | FAIRHAVEN MILLS SE CORNER OF MILL 1
94 SAWYER ST
NEW BEDFORD | New Bedford, MA 02746

Database(s) : [ASBESTOS - MA, AUL - MA, BROWNFIELDS - MA, BROWNFIELDS-ACRES, EJ BROWNFIELDS, FED BROWNFIELDS, FRS, HIST FED BROWNFIELDS, HIST RELEASE - MA, LUST - MA, RELEASE - MA, SHWS - MA] ***(cont.)***

Envirosite ID: 2665666
EPA ID: N/R

AUL - MA ***(cont.)***

Source Details
Source : UNKNOWN

Source : UST

Location Details
Location : COMMERCIAL

Response Action Information
Response Action Type : AUL Activity and Use Limitation
Status : TSAUD Level I - Technical Screen Audit
Submittal Date : 2013-01-07

Response Action Outcome Class : A permanent solution has been achieved. Contamination has not been reduced to background and an Activity and use Limitation (AUL) has been implemented.

Response Action Type : AUL Activity and Use Limitation
Status : TSAUD Level I - Technical Screen Audit
Submittal Date : 2021-06-24

Response Action Outcome Class : A permanent solution has been achieved. Contamination has not been reduced to background and an Activity and use Limitation (AUL) has been implemented.

Response Action Type : AUL Activity and Use Limitation
Status : DEDNOT
Submittal Date : 2021-02-10

Response Action Outcome Class : A permanent solution has been achieved. Contamination has not been reduced to background and an Activity and use Limitation (AUL) has been implemented.

Response Action Type : AUL Activity and Use Limitation
Status : RECPT Transmittal or Notification Received
Submittal Date : 2010-12-16

Response Action Outcome Class : A permanent solution has been achieved. Contamination has not been reduced to background and an Activity and use Limitation (AUL) has been implemented.

Map Id: 131
Direction: NE
Distance: 0.870 mi., 4596 ft.
Elevation: 8 ft.
Relative: Lower

Site Name : FAIRHAVEN MILLS | FAIRHAVEN MILLS LOT 262 | FAIRHAVEN MILLS SE CORNER OF MILL 1
94 SAWYER ST
NEW BEDFORD | New Bedford, MA 02746

Database(s) : [ASBESTOS - MA, AUL - MA, BROWNFIELDS - MA, BROWNFIELDS-ACRES, EJ BROWNFIELDS, FED BROWNFIELDS, FRS, HIST FED BROWNFIELDS, HIST RELEASE - MA, LUST - MA, RELEASE - MA, SHWS - MA] ***(cont.)***

Envirosite ID: 2665666
EPA ID: N/R

AUL - MA ***(cont.)***

Response Action Type : AUL Activity and Use Limitation
Status : RECPT Transmittal or Notification Received
Submittal Date : 2010-10-25

Response Action Outcome Class : A permanent solution has been achieved. Contamination has not been reduced to background and an Activity and use Limitation (AUL) has been implemented.

Response Action Type : AUL Activity and Use Limitation
Status : RECPT Transmittal or Notification Received
Submittal Date : 2010-10-04

Response Action Outcome Class : A permanent solution has been achieved. Contamination has not been reduced to background and an Activity and use Limitation (AUL) has been implemented.

Response Action Type : AUL Activity and Use Limitation
Status : LEGNOT Legal Notice Published
Submittal Date : 2010-10-07

Response Action Outcome Class : A permanent solution has been achieved. Contamination has not been reduced to background and an Activity and use Limitation (AUL) has been implemented.

Response Action Type : AUL Activity and Use Limitation
Status : TSAUD Level I - Technical Screen Audit
Submittal Date : 2021-06-25

Response Action Outcome Class : A permanent solution has been achieved. Contamination has not been reduced to background and an Activity and use Limitation (AUL) has been implemented.

Response Action Type : AUL Activity and Use Limitation
Status : TSAUD Level I - Technical Screen Audit
Submittal Date : 2011-01-24

Response Action Outcome Class : A permanent solution has been achieved. Contamination has not been reduced to background and an Activity and use Limitation (AUL) has been implemented.

BROWNFIELDS - MA

Facility Name : Fairhaven Mills
Facility Address : 94 Sawyer St, New Bedford

Map Id: 131
Direction: NE
Distance: 0.870 mi., 4596 ft.
Elevation: 8 ft.
Relative: Lower

Site Name : FAIRHAVEN MILLS | FAIRHAVEN MILLS LOT 262 | FAIRHAVEN MILLS SE CORNER OF MILL 1
94 SAWYER ST
NEW BEDFORD | New Bedford, MA 02746

Database(s) : [ASBESTOS - MA, AUL - MA, BROWNFIELDS - MA, BROWNFIELDS-ACRES, EJ BROWNFIELDS, FED BROWNFIELDS, FRS, HIST FED BROWNFIELDS, HIST RELEASE - MA, LUST - MA, RELEASE - MA, SHWS - MA] ***(cont.)***

Envirosite ID: 2665666
EPA ID: N/R

BROWNFIELDS - MA ***(cont.)***

Primary RTN :	4-0013648
Other RTNs :	N/R
Current Owner :	Demoulas Super Markets Inc
MCP Status :	ADEQUATE REG
RAO :	N/R
AUL :	N/R
COCs :	Waste Oil
Former Use :	Industrial, Commercial
Current Use :	N/R
Total Acreage :	4.37
Last Date in Agency List :	2024-09-11

BROWNFIELDS-ACRES

Facility Name :	Fairhaven Mills Lot 262
Facility Address :	94 Sawyer Street, New Bedford, MA 02746
County :	BRISTOL

Site Details

Property ID :	15163
EPA FRS ID :	N/R
EPA FRS Site Name :	N/R
Alias Name :	N/R
Current Use :	Vacant
Future Use :	N/R
GP Funding Type ID :	Petroleum
Property Size :	2.93
Local Parcel Number :	Map 93 - Lot 262

Former Use :

Lot 262 is occupied by a three-story brick manufacturing building constructed in approximately 1910. The building was used for a variety of commercial and industrial purposes and is currently vacant. A Phase I Assessment undertaken by the City in 1999 and 2000 revealed historic disposal of dredged sediments from the adjacent New Bedford Harbor along the eastern edge of the property. The building on the property was heavily damaged by fire in July 2004 and a portion was demolished.

Ownership Entity ID :	Government
Current Owner :	City of New Bedford
Photo Available :	Y
Video Available :	N
Ownership Change :	N
Ownership Liability Factor :	N/R
Cleanup Required Flag :	Y
Cleanup Required Date :	N/R
State Tribal Enroll ID Number :	4-0014995
State Tribal Enroll Date :	1999-09-03

Map Id: 131
Direction: NE
Distance: 0.870 mi., 4596 ft.
Elevation: 8 ft.
Relative: Lower

Site Name : FAIRHAVEN MILLS | FAIRHAVEN MILLS LOT 262 | FAIRHAVEN MILLS SE CORNER OF MILL 1
94 SAWYER ST
NEW BEDFORD | New Bedford, MA 02746

Database(s) : [ASBESTOS - MA, AUL - MA, BROWNFIELDS - MA, BROWNFIELDS-ACRES, EJ BROWNFIELDS, FED BROWNFIELDS, FRS, HIST FED BROWNFIELDS, HIST RELEASE - MA, LUST - MA, RELEASE - MA, SHWS - MA] ***(cont.)***

Envirosite ID: 2665666
EPA ID: N/R

BROWNFIELDS-ACRES ***(cont.)***

Property Not Enrolled Flag :	N/R
NFA Issue Date :	2011-08-23
Info Devices :	Y
Check Pilot Flag :	N/R
CERCLIS WasteLAN Indicator :	N/R
RCRA Indicator :	N/R
BF Proj Number :	N/R
Mun Owned :	Y
Approx Value :	N/R
Build Sqft :	N/R
Date of Form :	N/R
Add Date :	2005-02-15
Mod Date :	2012-05-18
Mod User :	FEB
CERCLIS Flag :	N/R
RFR Flag :	Y
RFR Date :	2012-05-22
RFR Grant ID :	69597325.0
Multi Story Flag :	N/R
Institutional Control In Place Flag :	Y
Institutional Control In Place Date :	2011-01-24
Institutional Control Additional Info:	Activity and Use Limitation
Institutional Control Required Flag :	Y
Institutional Control Required Date :	N/R
Institutional Control Data Address :	Click here for hyperlink provided by the agency.
Property Controls :	N/R
Govt Controls :	N/R
Permit Tools :	N/R
Eng. Control in Place :	N/R
Eng. Control in Place Date :	N/R
Eng. Control Additional Info :	N/R
Eng. Control Required Flag :	N
Eng. Control Flag Cover Tech :	N/R
Eng. Control Flag Immobilization :	N/R
Eng. Control Flag Barriers :	N/R
Eng. Control Flag Security :	N/R
Eng. Control Flag Other :	N/R
Eng. Control Other :	N/R
Eng. Control Data Address :	N/R
Cleanup Req Ukn Comment :	N/R
AWP Catalyst Y/N :	N/R
Lat/Long Override Flag :	N/R
Latitude Measure :	41.657907
Longitude Measure :	-70.9205209
Src Map Scale Num :	N/R
Ref Point ID :	101.0
Hcm Id :	1.0
Datum Code ID :	3.0
Horiz Accuracy Measure :	N/R

Map Id: 131
Direction: NE
Distance: 0.870 mi., 4596 ft.
Elevation: 8 ft.
Relative: Lower

Site Name : FAIRHAVEN MILLS | FAIRHAVEN MILLS LOT 262 | FAIRHAVEN MILLS SE CORNER OF MILL 1
94 SAWYER ST
NEW BEDFORD | New Bedford, MA 02746

Database(s) : [ASBESTOS - MA, AUL - MA, BROWNFIELDS - MA, BROWNFIELDS-ACRES, EJ BROWNFIELDS, FED BROWNFIELDS, FRS, HIST FED BROWNFIELDS, HIST RELEASE - MA, LUST - MA, RELEASE - MA, SHWS - MA] ***(cont.)***

Envirosite ID: 2665666
EPA ID: N/R

BROWNFIELDS-ACRES ***(cont.)***

Last Date in Agency List : 2025-01-23

Contaminants Summary

Contaminant :	Petroleum/Petroleum Products
Contaminant Found :	Y
Contaminant Cleaned Up :	Y
Other Description :	N/R
Other Cleaned Up :	N/R

Affected Media

Media Affected :	Soil

EJ BROWNFIELDS

Facility Name :	FAIRHAVEN MILLS LOT 262
Facility Address :	94 SAWYER STREET, NEW BEDFORD, MA 02746
County :	BRISTOL

Site Details

Registry ID :	110038694080
Program System :	ACRES
Program System ID :	15163
EPA Region :	Region 1
Latitude :	41.65844
Longitude :	-70.92064
Facility URL :	Click here for hyperlink provided by the agency.
Last Date in Agency List :	2025-01-15

FED BROWNFIELDS

Facility Name :	Fairhaven Mills Lot 262
Facility Address :	94 Sawyer Street, New Bedford, MA 2746
County :	BRISTOL

Site Details

ACRES Property ID :	15163
EPA ID :	N/R
Acreage and Greenspace Created :	N/R
Amount of Funding Expended on This Activity:	N/R
Assessment Phase :	N/R

Map Id: 131
Direction: NE
Distance: 0.870 mi., 4596 ft.
Elevation: 8 ft.
Relative: Lower

Site Name : FAIRHAVEN MILLS | FAIRHAVEN MILLS LOT 262 | FAIRHAVEN MILLS SE CORNER OF MILL 1
94 SAWYER ST
NEW BEDFORD | New Bedford, MA 02746

Database(s) : [ASBESTOS - MA, AUL - MA, BROWNFIELDS - MA, BROWNFIELDS-ACRES, EJ BROWNFIELDS, FED BROWNFIELDS, FRS, HIST FED BROWNFIELDS, HIST RELEASE - MA, LUST - MA, RELEASE - MA, SHWS - MA] ***(cont.)***

Envirosite ID: 2665666
EPA ID: N/R

FED BROWNFIELDS ***(cont.)***

Awp Catalyst Yn :	N/R
Cf State Code :	N/R
Cleanup Doc :	N/R
Congressional District :	N/R
Current Owner :	N/R
Date ICs in Place :	2011-01-24
Description/History :	N/R
EPA Region :	1
Entity Providing Assessment Funds :	N/R
Fca Fy :	N/R
Flag EC In Place :	N/R
Flag EC Required :	N/R
Future Use: Multistory (arces) :	N/R
GPA Type Description :	N/R
GPA Type ID :	N/R
Grant ID :	N/R
Ind Name :	N/R
Indicate Whether Institutional Controls are in Place:	N/R
Other Media Ind :	N/R
Past Use: Multistory (arces) :	N/R
Primary Name :	N/R
Program Code :	BF
ReDev Name of Entity Providing Funds:	N/R
Registry ID :	N/R
Rfr Notation :	N/R
Stcntrbg :	N/R
Sub Name :	N/R
Cooperative Agreement Recipient Name:	New Bedford, City of
Cooperative Agreement Number :	98195901
Type of CA Funding Used :	Petroleum
For Assessment, Cleanup, Multipurpose and RLF CAs, Type of Funding:	N/R
Property Alias :	N/R
Property Owner :	Government
Size (in acres) :	2.93
Parcel Number(s) :	Map 93 - Lot 262
Is this property enrolled in a State or Tribal Voluntary Response Program?:	N/R
Date of Enrollment :	N/R
AA Activity Funded :	N/R
Assessment Start Date :	N/R
Assessment Completion Date :	N/R
AA Name of Entity Providing Funds :	N/R
AA Source of Funding :	N/R
Indicate Whether Cleanup is Necessary:	Y
Contaminants Found :	N/R
Contaminants Cleaned Up :	N/R
Contaminants REC :	N/R

Map Id: 131
Direction: NE
Distance: 0.870 mi., 4596 ft.
Elevation: 8 ft.
Relative: Lower

Site Name : FAIRHAVEN MILLS | FAIRHAVEN MILLS LOT 262 | FAIRHAVEN MILLS SE CORNER OF MILL 1
94 SAWYER ST
NEW BEDFORD | New Bedford, MA 02746

Database(s) : [ASBESTOS - MA, AUL - MA, BROWNFIELDS - MA, BROWNFIELDS-ACRES, EJ BROWNFIELDS, FED BROWNFIELDS, FRS, HIST FED BROWNFIELDS, HIST RELEASE - MA, LUST - MA, RELEASE - MA, SHWS - MA] ***(cont.)***

Envirosite ID: 2665666
EPA ID: N/R

FED BROWNFIELDS ***(cont.)***

Media Affected :	Soil
Media Cleaned Up :	Soil
Cleanup Activity Start Date :	N/R
Cleanup Activity Completion Date :	N/R
Indicate whether Cleanup/Treatment Technology(ies) Were Implemented:	N/R
Excavation and Disposal of Soils :	N/R
Extraction of Contaminants (soil vapor, free product, groundwater, etc.):	N/R
Removal of Materials (tanks and piping, etc.):	N/R
Reduction of Contaminants through Bioremediation/Phytoremediation:	N/R
Cleanup of Structures (removal/abatement of asbestos/lead, PCB caulk, other contaminated building materials, etc.):	N/R
Additional Cleanup/Treatment Technology(ies) Information:	N/R
Address of Data Source (URL if available):	N/R
Indicate Whether Engineering Controls are Required:	N
Cover Technologies (e.g., Capping) :	N/R
Security (e.g., Guard, Fence) :	N/R
Immobilization Process (e.g., Encapsulaton, In-Situ Solidification):	N/R
Engineering Barriers (e.g., Slurry Walls, Sheet):	N/R
Other :	N/R
Additional Engineering Controls Information:	N/R
Indicate Whether Engineering Controls are in Place:	N/R
ACRES Cleaned Up :	N/R
Number of Cleanup Jobs Leveraged :	N/R
Section 128(a) State/Tribal :	N/R
Multipurpose - Cost Share Amount :	N/R
Cleanup - Cost Share Amount :	N/R
RLF Loan - RLF Loan Amount :	N/R
RLF Loan - Cost Share Amount :	N/R
RLF Loan - Program income Amount :	N/R
Date RLF Loan Signed :	N/R
RLF Loan - Repayment Period :	N/R
RLF Loan - Interest Rate :	N/R
RLF Subgrant - RLF Subgrant Amount :	N/R
RLF Subgrant - Cost Share Amount :	N/R
RLF Subgrant - Program Income Amount:	N/R
Date RLF Subgrant Signed :	N/R

Map Id: 131
Direction: NE
Distance: 0.870 mi., 4596 ft.
Elevation: 8 ft.
Relative: Lower

Site Name : FAIRHAVEN MILLS | FAIRHAVEN MILLS LOT 262 | FAIRHAVEN MILLS SE CORNER OF MILL 1
94 SAWYER ST
NEW BEDFORD | New Bedford, MA 02746

Database(s) : [ASBESTOS - MA, AUL - MA, BROWNFIELDS - MA, BROWNFIELDS-ACRES, EJ BROWNFIELDS, FED BROWNFIELDS, FRS, HIST FED BROWNFIELDS, HIST RELEASE - MA, LUST - MA, RELEASE - MA, SHWS - MA] ***(cont.)***

Envirosite ID: 2665666
EPA ID: N/R

FED BROWNFIELDS ***(cont.)***

Cleanup Source of Funding :	N/R
Cleanup Name of Entity Providing Funds:	N/R
Cleanup Activity Funded :	N/R
Indicate whether Institutional Controls are Required:	Y
Proprietary Controls (e.g., easements, covenants):	N/R
Informational Devices (e.g., state registries, deed notices):	Y
Governmental Controls (e.g., zoning, building codes, land use restrictions):	N/R
Enforcement/Permit Tools (e.g., permits, consent decrees):	N/R
Additional Institutional Controls Information:	Activity and Use Limitation
Address of Data Sources (URL if available):	N/R
Indicate Whether Institutional Controls in Place:	Y
Redevelopment Start Date :	N/R
Redevelopment Completion Date :	N/R
ReDev Source of Funding :	N/R
ReDev Activity Funded :	N/R
Number of Redevelopment Jobs Leveraged:	N/R
Redevelopment Land Use: Residential :	N/R
Redevelopment Land Use: Greenspace :	N/R
Redevelopment Land Use: Industrial :	N/R
Redevelopment Land Use: Commercial :	N/R
Predominant Past Use(s) Residential :	N/R
Predominant Past Use(s) Greenspace :	N/R
Predominant Past Use(s) Industrial :	2.93
Predominant Past Use(s) Commercial :	N/R
Latitude :	41.657907
Longitude :	-70.920521

ACRES Property ID :	15163
EPA ID :	N/R
Acreage and Greenspace Created :	N/R
Amount of Funding Expended on This Activity:	N/R
Assessment Phase :	N/R
Awp Catalyst Yn :	N/R
Cf State Code :	N/R
Cleanup Doc :	N/R
Congressional District :	N/R
Current Owner :	N/R
Date ICs in Place :	2011-01-24

Map Id: 131
Direction: NE
Distance: 0.870 mi., 4596 ft.
Elevation: 8 ft.
Relative: Lower

Site Name : FAIRHAVEN MILLS | FAIRHAVEN MILLS LOT 262 | FAIRHAVEN MILLS SE CORNER OF MILL 1
94 SAWYER ST
NEW BEDFORD | New Bedford, MA 02746

Database(s) : [ASBESTOS - MA, AUL - MA, BROWNFIELDS - MA, BROWNFIELDS-ACRES, EJ BROWNFIELDS, FED BROWNFIELDS, FRS, HIST FED BROWNFIELDS, HIST RELEASE - MA, LUST - MA, RELEASE - MA, SHWS - MA] ***(cont.)***

Envirosite ID: 2665666
EPA ID: N/R

FED BROWNFIELDS ***(cont.)***

Description/History :	N/R
EPA Region :	1
Entity Providing Assessment Funds :	N/R
Fca Fy :	N/R
Flag EC In Place :	N/R
Flag EC Required :	N/R
Future Use: Multistory (arces) :	N/R
GPA Type Description :	N/R
GPA Type ID :	N/R
Grant ID :	N/R
Ind Name :	N/R
Indicate Whether Institutional Controls are in Place:	N/R
Other Media Ind :	N/R
Past Use: Multistory (arces) :	N/R
Primary Name :	N/R
Program Code :	BF
ReDev Name of Entity Providing Funds:	N/R
Registry ID :	N/R
Rfr Notation :	N/R
Stcntrbg :	N/R
Sub Name :	N/R
Cooperative Agreement Recipient Name:	New Bedford, City of
Cooperative Agreement Number :	98195901
Type of CA Funding Used :	Petroleum
For Assessment, Cleanup, Multipurpose and RLF CAs, Type of Funding:	N/R
Property Alias :	N/R
Property Owner :	Government
Size (in acres) :	2.93
Parcel Number(s) :	Map 93 - Lot 262
Is this property enrolled in a State or Tribal Voluntary Response Program?:	N/R
Date of Enrollment :	N/R
AA Activity Funded :	N/R
Assessment Start Date :	N/R
Assessment Completion Date :	N/R
AA Name of Entity Providing Funds :	N/R
AA Source of Funding :	N/R
Indicate Whether Cleanup is Necessary:	Y
Contaminants Found :	N/R
Contaminants Cleaned Up :	N/R
Contaminants REC :	N/R
Media Affected :	Soil
Media Cleaned Up :	Soil
Cleanup Activity Start Date :	2006-09-16
Cleanup Activity Completion Date :	2007-02-17
Indicate whether Cleanup/Treatment Technology(ies) Were Implemented:	N/R

Map Id: 131
Direction: NE
Distance: 0.870 mi., 4596 ft.
Elevation: 8 ft.
Relative: Lower

Site Name : FAIRHAVEN MILLS | FAIRHAVEN MILLS LOT 262 | FAIRHAVEN MILLS SE CORNER OF MILL 1
94 SAWYER ST
NEW BEDFORD | New Bedford, MA 02746

Database(s) : [ASBESTOS - MA, AUL - MA, BROWNFIELDS - MA, BROWNFIELDS-ACRES, EJ BROWNFIELDS, FED BROWNFIELDS, FRS, HIST FED BROWNFIELDS, HIST RELEASE - MA, LUST - MA, RELEASE - MA, SHWS - MA] ***(cont.)***

Envirosite ID: 2665666
EPA ID: N/R

FED BROWNFIELDS ***(cont.)***

Excavation and Disposal of Soils :	N/R
Extraction of Contaminants (soil vapor, free product, groundwater, etc.):	N/R
Removal of Materials (tanks and piping, etc.):	N/R
Reduction of Contaminants through Bioremediation/Phytoremediation:	N/R
Cleanup of Structures (removal/abatement of asbestos/lead, PCB caulk, other contaminated building materials, etc.):	N/R
Additional Cleanup/Treatment Technology(ies) Information:	N/R
Address of Data Source (URL if available):	N/R
Indicate Whether Engineering Controls are Required:	N
Cover Technologies (e.g., Capping) :	N/R
Security (e.g., Guard, Fence) :	N/R
Immobilization Process (e.g., Encapsulaton, In-Situ Solidification):	N/R
Engineering Barriers (e.g., Slurry Walls, Sheet):	N/R
Other :	N/R
Additional Engineering Controls Information:	N/R
Indicate Whether Engineering Controls are in Place:	N/R
ACRES Cleaned Up :	2.93
Number of Cleanup Jobs Leveraged :	N/R
Section 128(a) State/Tribal :	N/R
Multipurpose - Cost Share Amount :	N/R
Cleanup - Cost Share Amount :	N/R
RLF Loan - RLF Loan Amount :	N/R
RLF Loan - Cost Share Amount :	N/R
RLF Loan - Program income Amount :	N/R
Date RLF Loan Signed :	N/R
RLF Loan - Repayment Period :	N/R
RLF Loan - Interest Rate :	N/R
RLF Subgrant - RLF Subgrant Amount :	N/R
RLF Subgrant - Cost Share Amount :	N/R
RLF Subgrant - Program Income Amount:	N/R
Date RLF Subgrant Signed :	N/R
Cleanup Source of Funding :	N/R
Cleanup Name of Entity Providing Funds:	US EPA - Brownfields Cleanup Cooperative Agreement
Cleanup Activity Funded :	N/R
Indicate whether Institutional Controls are Required:	Y

Map Id: 131
Direction: NE
Distance: 0.870 mi., 4596 ft.
Elevation: 8 ft.
Relative: Lower

Site Name : FAIRHAVEN MILLS | FAIRHAVEN MILLS LOT 262 | FAIRHAVEN MILLS SE CORNER OF MILL 1
94 SAWYER ST
NEW BEDFORD | New Bedford, MA 02746

Database(s) : [ASBESTOS - MA, AUL - MA, BROWNFIELDS - MA, BROWNFIELDS-ACRES, EJ BROWNFIELDS, FED BROWNFIELDS, FRS, HIST FED BROWNFIELDS, HIST RELEASE - MA, LUST - MA, RELEASE - MA, SHWS - MA] ***(cont.)***

Envirosite ID: 2665666
EPA ID: N/R

FED BROWNFIELDS ***(cont.)***

Proprietary Controls (e.g., easements, covenants):	N/R
Informational Devices (e.g., state registries, deed notices):	Y
Governmental Controls (e.g., zoning, building codes, land use restrictions):	N/R
Enforcement/Permit Tools (e.g., permits, consent decrees):	N/R
Additional Institutional Controls Information:	Activity and Use Limitation
Address of Data Sources (URL if available):	N/R
Indicate Whether Institutional Controls in Place:	Y
Redevelopment Start Date :	N/R
Redevelopment Completion Date :	N/R
ReDev Source of Funding :	N/R
ReDev Activity Funded :	N/R
Number of Redevelopment Jobs Leveraged:	N/R
Redevelopment Land Use: Residential :	N/R
Redevelopment Land Use: Greenspace :	N/R
Redevelopment Land Use: Industrial :	N/R
Redevelopment Land Use: Commercial :	N/R
Predominant Past Use(s) Residential :	N/R
Predominant Past Use(s) Greenspace :	N/R
Predominant Past Use(s) Industrial :	2.93
Predominant Past Use(s) Commercial :	N/R
Latitude :	41.657907
Longitude :	-70.920521

ACRES Property ID :	15163
EPA ID :	N/R
Acreage and Greenspace Created :	N/R
Amount of Funding Expended on This Activity:	N/R
Assessment Phase :	N/R
Awp Catalyst Yn :	N/R
Cf State Code :	N/R
Cleanup Doc :	N/R
Congressional District :	N/R
Current Owner :	N/R
Date ICs in Place :	2011-01-24
Description/History :	N/R
EPA Region :	1
Entity Providing Assessment Funds :	N/R
Fca Fy :	N/R
Flag EC In Place :	N/R

Map Id: 131
Direction: NE
Distance: 0.870 mi., 4596 ft.
Elevation: 8 ft.
Relative: Lower

Site Name : FAIRHAVEN MILLS | FAIRHAVEN MILLS LOT 262 | FAIRHAVEN MILLS SE CORNER OF MILL 1
94 SAWYER ST
NEW BEDFORD | New Bedford, MA 02746

Database(s) : [ASBESTOS - MA, AUL - MA, BROWNFIELDS - MA, BROWNFIELDS-ACRES, EJ BROWNFIELDS, FED BROWNFIELDS, FRS, HIST FED BROWNFIELDS, HIST RELEASE - MA, LUST - MA, RELEASE - MA, SHWS - MA] ***(cont.)***

Envirosite ID: 2665666
EPA ID: N/R

FED BROWNFIELDS ***(cont.)***

Flag EC Required :	N/R
Future Use: Multistory (arces) :	N/R
GPA Type Description :	N/R
GPA Type ID :	N/R
Grant ID :	N/R
Ind Name :	N/R
Indicate Whether Institutional Controls are in Place:	N/R
Other Media Ind :	N/R
Past Use: Multistory (arces) :	N/R
Primary Name :	N/R
Program Code :	BF
ReDev Name of Entity Providing Funds:	N/R
Registry ID :	N/R
Rfr Notation :	N/R
Stcntrbg :	N/R
Sub Name :	N/R
Cooperative Agreement Recipient Name:	New Bedford, City of
Cooperative Agreement Number :	98195901
Type of CA Funding Used :	Petroleum
For Assessment, Cleanup, Multipurpose and RLF CAs, Type of Funding:	N/R
Property Alias :	N/R
Property Owner :	Government
Size (in acres) :	2.93
Parcel Number(s) :	Map 93 - Lot 262
Is this property enrolled in a State or Tribal Voluntary Response Program?:	N/R
Date of Enrollment :	N/R
AA Activity Funded :	N/R
Assessment Start Date :	N/R
Assessment Completion Date :	N/R
AA Name of Entity Providing Funds :	N/R
AA Source of Funding :	N/R
Indicate Whether Cleanup is Necessary:	Y
Contaminants Found :	N/R
Contaminants Cleaned Up :	N/R
Contaminants REC :	N/R
Media Affected :	Soil
Media Cleaned Up :	Soil
Cleanup Activity Start Date :	2006-09-16
Cleanup Activity Completion Date :	2007-02-17
Indicate whether Cleanup/Treatment Technology(ies) Were Implemented:	N/R
Excavation and Disposal of Soils :	N/R
Extraction of Contaminants (soil vapor, free product, groundwater, etc.):	N/R
Removal of Materials (tanks and piping, etc.):	N/R

Map Id: 131
Direction: NE
Distance: 0.870 mi., 4596 ft.
Elevation: 8 ft.
Relative: Lower

Site Name : FAIRHAVEN MILLS | FAIRHAVEN MILLS LOT 262 | FAIRHAVEN MILLS SE CORNER OF MILL 1
94 SAWYER ST
NEW BEDFORD | New Bedford, MA 02746

Database(s) : [ASBESTOS - MA, AUL - MA, BROWNFIELDS - MA, BROWNFIELDS-ACRES, EJ BROWNFIELDS, FED BROWNFIELDS, FRS, HIST FED BROWNFIELDS, HIST RELEASE - MA, LUST - MA, RELEASE - MA, SHWS - MA] ***(cont.)***

Envirosite ID: 2665666
EPA ID: N/R

FED BROWNFIELDS ***(cont.)***

Reduction of Contaminants through Bioremediation/Phytoremediation:	N/R
Cleanup of Structures (removal/abatement of asbestos/lead, PCB caulk, other contaminated building materials, etc.):	N/R
Additional Cleanup/Treatment Technology(ies) Information:	N/R
Address of Data Source (URL if available):	N/R
Indicate Whether Engineering Controls are Required:	N
Cover Technologies (e.g., Capping) :	N/R
Security (e.g., Guard, Fence) :	N/R
Immobilization Process (e.g., Encapsulaton, In-Situ Solidification):	N/R
Engineering Barriers (e.g., Slurry Walls, Sheet):	N/R
Other :	N/R
Additional Engineering Controls Information:	N/R
Indicate Whether Engineering Controls are in Place:	N/R
ACRES Cleaned Up :	2.93
Number of Cleanup Jobs Leveraged :	N/R
Section 128(a) State/Tribal :	N/R
Multipurpose - Cost Share Amount :	N/R
Cleanup - Cost Share Amount :	N/R
RLF Loan - RLF Loan Amount :	N/R
RLF Loan - Cost Share Amount :	N/R
RLF Loan - Program income Amount :	N/R
Date RLF Loan Signed :	N/R
RLF Loan - Repayment Period :	N/R
RLF Loan - Interest Rate :	N/R
RLF Subgrant - RLF Subgrant Amount :	N/R
RLF Subgrant - Cost Share Amount :	N/R
RLF Subgrant - Program Income Amount:	N/R
Date RLF Subgrant Signed :	N/R
Cleanup Source of Funding :	N/R
Cleanup Name of Entity Providing Funds:	Local Funding
Cleanup Activity Funded :	N/R
Indicate whether Institutional Controls are Required:	Y
Proprietary Controls (e.g., easements, covenants):	N/R
Informational Devices (e.g., state registries, deed notices):	Y
Governmental Controls (e.g., zoning, building codes, land use restrictions):	N/R

Map Id: 131
Direction: NE
Distance: 0.870 mi., 4596 ft.
Elevation: 8 ft.
Relative: Lower

Site Name : FAIRHAVEN MILLS | FAIRHAVEN MILLS LOT 262 | FAIRHAVEN MILLS SE CORNER OF MILL 1
94 SAWYER ST
NEW BEDFORD | New Bedford, MA 02746

Database(s) : [ASBESTOS - MA, AUL - MA, BROWNFIELDS - MA, BROWNFIELDS-ACRES, EJ BROWNFIELDS, FED BROWNFIELDS, FRS, HIST FED BROWNFIELDS, HIST RELEASE - MA, LUST - MA, RELEASE - MA, SHWS - MA] ***(cont.)***

Envirosite ID: 2665666
EPA ID: N/R

FED BROWNFIELDS ***(cont.)***

Enforcement/Permit Tools (e.g., permits, consent decrees):	N/R
Additional Institutional Controls Information:	Activity and Use Limitation
Address of Data Sources (URL if available):	N/R
Indicate Whether Institutional Controls in Place:	Y
Redevelopment Start Date :	N/R
Redevelopment Completion Date :	N/R
ReDev Source of Funding :	N/R
ReDev Activity Funded :	N/R
Number of Redevelopment Jobs Leveraged:	N/R
Redevelopment Land Use: Residential :	N/R
Redevelopment Land Use: Greenspace :	N/R
Redevelopment Land Use: Industrial :	N/R
Redevelopment Land Use: Commercial :	N/R
Predominant Past Use(s) Residential :	N/R
Predominant Past Use(s) Greenspace :	N/R
Predominant Past Use(s) Industrial :	2.93
Predominant Past Use(s) Commercial :	N/R
Latitude :	41.657907
Longitude :	-70.920521

ACRES Property ID :	15163
EPA ID :	N/R
Acreage and Greenspace Created :	N/R
Amount of Funding Expended on This Activity:	N/R
Assessment Phase :	N/R
Awp Catalyst Yn :	N/R
Cf State Code :	N/R
Cleanup Doc :	N/R
Congressional District :	N/R
Current Owner :	N/R
Date ICs in Place :	2011-01-24
Description/History :	N/R
EPA Region :	1
Entity Providing Assessment Funds :	N/R
Fca Fy :	N/R
Flag EC In Place :	N/R
Flag EC Required :	N/R
Future Use: Multistory (arces) :	N/R
GPA Type Description :	N/R
GPA Type ID :	N/R
Grant ID :	N/R
Ind Name :	N/R

Map Id: 131
Direction: NE
Distance: 0.870 mi., 4596 ft.
Elevation: 8 ft.
Relative: Lower

Site Name : FAIRHAVEN MILLS | FAIRHAVEN MILLS LOT 262 | FAIRHAVEN MILLS SE CORNER OF MILL 1
94 SAWYER ST
NEW BEDFORD | New Bedford, MA 02746

Database(s) : [ASBESTOS - MA, AUL - MA, BROWNFIELDS - MA, BROWNFIELDS-ACRES, EJ BROWNFIELDS, FED BROWNFIELDS, FRS, HIST FED BROWNFIELDS, HIST RELEASE - MA, LUST - MA, RELEASE - MA, SHWS - MA] ***(cont.)***

Envirosite ID: 2665666
EPA ID: N/R

FED BROWNFIELDS ***(cont.)***

Indicate Whether Institutional Controls are in Place:	N/R
Other Media Ind :	N/R
Past Use: Multistory (arces) :	N/R
Primary Name :	N/R
Program Code :	BF
ReDev Name of Entity Providing Funds:	N/R
Registry ID :	N/R
Rfr Notation :	N/R
Stcntrbg :	N/R
Sub Name :	N/R
Cooperative Agreement Recipient Name:	New Bedford, City of
Cooperative Agreement Number :	98196001
Type of CA Funding Used :	Petroleum
For Assessment, Cleanup, Multipurpose and RLF CAs, Type of Funding:	N/R
Property Alias :	N/R
Property Owner :	Government
Size (in acres) :	2.93
Parcel Number(s) :	Map 93 - Lot 262
Is this property enrolled in a State or Tribal Voluntary Response Program?:	N/R
Date of Enrollment :	N/R
AA Activity Funded :	N/R
Assessment Start Date :	2006-01-02
Assessment Completion Date :	2006-02-28
AA Name of Entity Providing Funds :	EPA
AA Source of Funding :	N/R
Indicate Whether Cleanup is Necessary:	Y
Contaminants Found :	N/R
Contaminants Cleaned Up :	N/R
Contaminants REC :	N/R
Media Affected :	Soil
Media Cleaned Up :	Soil
Cleanup Activity Start Date :	N/R
Cleanup Activity Completion Date :	N/R
Indicate whether Cleanup/Treatment Technology(ies) Were Implemented:	N/R
Excavation and Disposal of Soils :	N/R
Extraction of Contaminants (soil vapor, free product, groundwater, etc.):	N/R
Removal of Materials (tanks and piping, etc.):	N/R
Reduction of Contaminants through Bioremediation/Phytoremediation:	N/R
Cleanup of Structures (removal/abatement of asbestos/lead, PCB caulk, other contaminated building materials, etc.):	N/R

Map Id: 131
Direction: NE
Distance: 0.870 mi., 4596 ft.
Elevation: 8 ft.
Relative: Lower

Site Name : FAIRHAVEN MILLS | FAIRHAVEN MILLS LOT 262 | FAIRHAVEN MILLS SE CORNER OF MILL 1
94 SAWYER ST
NEW BEDFORD | New Bedford, MA 02746

Database(s) : [ASBESTOS - MA, AUL - MA, BROWNFIELDS - MA, BROWNFIELDS-ACRES, EJ BROWNFIELDS, FED BROWNFIELDS, FRS, HIST FED BROWNFIELDS, HIST RELEASE - MA, LUST - MA, RELEASE - MA, SHWS - MA] ***(cont.)***

Envirosite ID: 2665666
EPA ID: N/R

FED BROWNFIELDS ***(cont.)***

Additional Cleanup/Treatment Technology(ies) Information:	N/R
Address of Data Source (URL if available):	N/R
Indicate Whether Engineering Controls are Required:	N
Cover Technologies (e.g., Capping) :	N/R
Security (e.g., Guard, Fence) :	N/R
Immobilization Process (e.g., Encapsulaton, In-Situ Solidification):	N/R
Engineering Barriers (e.g., Slurry Walls, Sheet):	N/R
Other :	N/R
Additional Engineering Controls Information:	N/R
Indicate Whether Engineering Controls are in Place:	N/R
ACRES Cleaned Up :	N/R
Number of Cleanup Jobs Leveraged :	N/R
Section 128(a) State/Tribal :	N/R
Multipurpose - Cost Share Amount :	N/R
Cleanup - Cost Share Amount :	N/R
RLF Loan - RLF Loan Amount :	N/R
RLF Loan - Cost Share Amount :	N/R
RLF Loan - Program income Amount :	N/R
Date RLF Loan Signed :	N/R
RLF Loan - Repayment Period :	N/R
RLF Loan - Interest Rate :	N/R
RLF Subgrant - RLF Subgrant Amount :	N/R
RLF Subgrant - Cost Share Amount :	N/R
RLF Subgrant - Program Income Amount:	N/R
Date RLF Subgrant Signed :	N/R
Cleanup Source of Funding :	N/R
Cleanup Name of Entity Providing Funds:	N/R
Cleanup Activity Funded :	N/R
Indicate whether Institutional Controls are Required:	Y
Proprietary Controls (e.g., easements, covenants):	N/R
Informational Devices (e.g., state registries, deed notices):	Y
Governmental Controls (e.g., zoning, building codes, land use restrictions):	N/R
Enforcement/Permit Tools (e.g., permits, consent decrees):	N/R
Additional Institutional Controls Information:	Activity and Use Limitation
Address of Data Sources (URL if available):	N/R

Map Id: 131
Direction: NE
Distance: 0.870 mi., 4596 ft.
Elevation: 8 ft.
Relative: Lower

Site Name : FAIRHAVEN MILLS | FAIRHAVEN MILLS LOT 262 | FAIRHAVEN MILLS SE CORNER OF MILL 1
94 SAWYER ST
NEW BEDFORD | New Bedford, MA 02746

Database(s) : [ASBESTOS - MA, AUL - MA, BROWNFIELDS - MA, BROWNFIELDS-ACRES, EJ BROWNFIELDS, FED BROWNFIELDS, FRS, HIST FED BROWNFIELDS, HIST RELEASE - MA, LUST - MA, RELEASE - MA, SHWS - MA] ***(cont.)***

Envirosite ID: 2665666
EPA ID: N/R

FED BROWNFIELDS ***(cont.)***

Indicate Whether Institutional Controls in Place:	Y
Redevelopment Start Date :	N/R
Redevelopment Completion Date :	N/R
ReDev Source of Funding :	N/R
ReDev Activity Funded :	N/R
Number of Redevelopment Jobs Leveraged:	N/R
Redevelopment Land Use: Residential :	N/R
Redevelopment Land Use: Greenspace :	N/R
Redevelopment Land Use: Industrial :	N/R
Redevelopment Land Use: Commercial :	N/R
Predominant Past Use(s) Residential :	N/R
Predominant Past Use(s) Greenspace :	N/R
Predominant Past Use(s) Industrial :	2.93
Predominant Past Use(s) Commercial :	N/R
Latitude :	41.657907
Longitude :	-70.920521

FRS

Facility Name :	FAIRHAVEN MILLS LOT 262
Facility Address :	94 SAWYER STREET, NEW BEDFORD, MA 02746
County :	BRISTOL

Site Details

Registry ID :	110038694080
FRS Facility URL :	Click here for hyperlink provided by the agency.
Last Date in Agency List :	2024-12-16

Source Description

Source Description :

ACRES stores information reported by EPA Brownfields grant recipients on brownfields properties assessed or cleaned up with grant funding as well as information on Targeted Brownfields Assessments performed by EPA Regions.

FRS Environmental Interest

Source and System ID :	ACRES - 15163

Map Id: 131
Direction: NE
Distance: 0.870 mi., 4596 ft.
Elevation: 8 ft.
Relative: Lower

Site Name : FAIRHAVEN MILLS | FAIRHAVEN MILLS LOT 262 | FAIRHAVEN MILLS SE CORNER OF MILL 1
94 SAWYER ST
NEW BEDFORD | New Bedford, MA 02746

Database(s) : [ASBESTOS - MA, AUL - MA, BROWNFIELDS - MA, BROWNFIELDS-ACRES, EJ BROWNFIELDS, FED BROWNFIELDS, FRS, HIST FED BROWNFIELDS, HIST RELEASE - MA, LUST - MA, RELEASE - MA, SHWS - MA] ***(cont.)***

Envirosite ID: 2665666
EPA ID: N/R

HIST FED BROWNFIELDS

Facility Name :	Fairhaven Mills Lot 262
Facility Address :	94 Sawyer Street, New Bedford, MA 02746

Site Details

ACRES Property ID :	15163
Property Size (acres) :	2.93
Local Property Number(s) :	Map 93 - Lot 262
Ownership Entity :	Government
Current Owner :	City of New Bedford
Did Ownership Change :	N
SFLLP fact into the ownership :	N/R
Latitude :	41.657907
Longitude :	-70.920521
Horizontal Collection Method :	Address Matching-House Number
Source Map Scale :	N/R
Reference Point :	Entrance Point of a Facility or Station
Horizontal Reference Datum :	World Geodetic System of 1984

Description/History :

Lot 262 is occupied by a three-story brick manufacturing building constructed in approximately 1910. The building was used for a variety of commercial and industrial purposes and is currently vacant. A Phase I Assessment undertaken by the City in 1999 and 2000 revealed historic disposal of dredged sediments from the adjacent New Bedford Harbor along the eastern edge of the property. The building on the property was heavily damaged by fire in July 2004 and a portion was demolished.

Last Date in Agency List : 2023-10-03

Additional Details

Past Use: Greenspace (acres) :	N/R
Past Use: Residential (acres) :	N/R
Past Use: Commercial (acres) :	N/R
Past Use: Industrial (acres) :	2.93
Past Use: Multistory (acres) :	N/R
Cleanup Required :	Y
Contaminants Found: Controlled Substances:	N/R
Contaminants Found: Petroleum :	Y
Contaminants Found: Asbestos :	N/R
Contaminants Found: Lead :	Y
Contaminants Found: PAHs :	Y
Contaminants Found: PCBs :	Y
Contaminants Found: VOCs :	N/R
Contaminants Found: Selenium :	N/R
Contaminants Found: Iron :	N/R

Map Id: 131
Direction: NE
Distance: 0.870 mi., 4596 ft.
Elevation: 8 ft.
Relative: Lower

Site Name : FAIRHAVEN MILLS | FAIRHAVEN MILLS LOT 262 | FAIRHAVEN MILLS SE CORNER OF MILL 1
94 SAWYER ST
NEW BEDFORD | New Bedford, MA 02746

Database(s) : [ASBESTOS - MA, AUL - MA, BROWNFIELDS - MA, BROWNFIELDS-ACRES, EJ BROWNFIELDS, FED BROWNFIELDS, FRS, HIST FED BROWNFIELDS, HIST RELEASE - MA, LUST - MA, RELEASE - MA, SHWS - MA] ***(cont.)***

Envirosite ID: 2665666
EPA ID: N/R

HIST FED BROWNFIELDS ***(cont.)***

Contaminants Found: Arsenic :	N/R
Contaminants Found: Cadmium :	N/R
Contaminants Found: Chromium :	N/R
Contaminants Found: Copper :	N/R
Contaminants Found: Mercury :	N/R
Contaminants Found: Nickel :	N/R
Contaminants Found: Pesticides :	N/R
Contaminants Found: SVOCs :	N/R
Contaminants Found: Other Metals :	Y
Contaminants Found: Other :	N/R
Contaminants Found: Other (Descr) :	N/R
Contaminants Found: Unknown :	N/R
Contaminants Found: None :	N/R
Contaminants Cleaned Up: Controlled Substances:	N/R
Contaminants Cleaned Up: Petroleum :	Y
Contaminants Cleaned Up: Asbestos :	N/R
Contaminants Cleaned Up: Lead :	N/R
Contaminants Cleaned Up: PAHs :	N/R
Contaminants Cleaned Up: PCBs :	N/R
Contaminants Cleaned Up: VOCs :	N/R
Contaminants Cleaned Up: Selenium :	N/R
Contaminants Cleaned Up: Iron :	N/R
Contaminants Cleaned Up: Arsenic :	N/R
Contaminants Cleaned Up: Cadmium :	N/R
Contaminants Cleaned Up: Chromium :	N/R
Contaminants Cleaned Up: Copper :	N/R
Contaminants Cleaned Up: Mercury :	N/R
Contaminants Cleaned Up: Nickel :	N/R
Contaminants Cleaned Up: Pesticides :	N/R
Contaminants Cleaned Up: SVOCs :	N/R
Contaminants Cleaned Up: Other Metals:	N/R
Contaminants Cleaned Up: Other :	N/R
Contaminants Cleaned Up: Other (Descr):	N/R
Contaminants Cleaned Up: Unknown :	N/R
Contaminants Cleaned Up: None :	N/R
Media Affected: Air :	N/R
Media Affected: Sediments :	N/R
Media Affected: Soil :	Y
Media Affected: Drinking Water :	N/R
Media Affected: Ground Water :	N/R
Media Affected: Surface Water :	N/R
Media Affected: Bldg Materials :	N/R
Media Affected: Indoor Air :	N/R
Media Affected: Unknown :	N/R
Media Cleaned Up: Air :	N/R
Media Cleaned Up: Sediments :	N/R
Media Cleaned Up: Soil :	Y

Map Id: 131
Direction: NE
Distance: 0.870 mi., 4596 ft.
Elevation: 8 ft.
Relative: Lower

Site Name : FAIRHAVEN MILLS | FAIRHAVEN MILLS LOT 262 | FAIRHAVEN MILLS SE CORNER OF MILL 1
94 SAWYER ST
NEW BEDFORD | New Bedford, MA 02746

Database(s) : [ASBESTOS - MA, AUL - MA, BROWNFIELDS - MA, BROWNFIELDS-ACRES, EJ BROWNFIELDS, FED BROWNFIELDS, FRS, HIST FED BROWNFIELDS, HIST RELEASE - MA, LUST - MA, RELEASE - MA, SHWS - MA] ***(cont.)***

Envirosite ID: 2665666
EPA ID: N/R

HIST FED BROWNFIELDS ***(cont.)***

Media Cleaned Up: Drinking Water :	N/R
Media Cleaned Up: Ground Water :	N/R
Media Cleaned Up: Surface Water :	N/R
Media Cleaned Up: Bldg Materials :	N/R
Media Cleaned Up: Indoor Air :	N/R
Media Cleaned Up: Unknown :	N/R
ST/Tribal Prg ID Number :	N/R
Further Action/Cleanup :	N/R
Enrollment ST/Tribal Prg :	N/R
Institutional Ctrl (ICs) Req? :	Y
IC Category: Proprietary Controls :	N/R
IC Category: Informational Devices :	Y
IC Category: Governmental Controls :	N/R
IC Category: Enforcement/Permit Tools:	N/R
ICs in Place? :	Y
Date ICs in Place :	2011-01-24
Future Use: Greenspace :	N/R
Future Use: Residential :	N/R
Future Use: Commercial :	N/R
Future Use: Industrial :	N/R
Future Use: Multistory (acres) :	N/R

Assessment Details

Cooperative Agreement Number :	98195901
Type of Brownfields Grant :	Cleanup
Type of Funding :	Petroleum
Grant Recipient Name :	New Bedford, City of
IC Data Address :	Click here for hyperlink provided by the agency.
Redevelopment Completion Date :	N/R
Cleanup Start Date :	2006-09-16
Cleanup Completion Date :	2007-02-17
Redevelopment Start Date :	N/R
Number of Cleanup and Redev Jobs :	N/R
Acreage and Greenspace Created :	N/R
Photographs are Available :	Y
Video is Available :	N
Accomplishment Counted :	N/R
Assessment Phase :	N/R
Assessment Start Date :	N/R
Assessment Completion Date :	N/R
Amount of Assessment Funding :	N/R
Source of Assessment Funding :	N/R
Entity Providing Assessment Funds :	N/R
Source of Cleanup Funding :	N/R
Entity Providing Cleanup Funds :	N/R
Amount of Cleanup Funding :	7791
Source of Redevelopment Funding :	N/R

Map Id: 131
Direction: NE
Distance: 0.870 mi., 4596 ft.
Elevation: 8 ft.
Relative: Lower

Site Name : FAIRHAVEN MILLS | FAIRHAVEN MILLS LOT 262 | FAIRHAVEN MILLS SE CORNER OF MILL 1
94 SAWYER ST
NEW BEDFORD | New Bedford, MA 02746

Database(s) : [ASBESTOS - MA, AUL - MA, BROWNFIELDS - MA, BROWNFIELDS-ACRES, EJ BROWNFIELDS, FED BROWNFIELDS, FRS, HIST FED BROWNFIELDS, HIST RELEASE - MA, LUST - MA, RELEASE - MA, SHWS - MA] ***(cont.)***

Envirosite ID: 2665666
EPA ID: N/R

HIST FED BROWNFIELDS ***(cont.)***

Entity Prvding Redevelopment Funds :	N/R
Amount of Redevelopment Funding :	N/R

Cooperative Agreement Number :	98195901
Type of Brownfields Grant :	Cleanup
Type of Funding :	Petroleum
Grant Recipient Name :	New Bedford, City of
IC Data Address :	Click here for hyperlink provided by the agency.
Redevelopment Completion Date :	N/R
Cleanup Start Date :	2006-09-16
Cleanup Completion Date :	2007-02-17
Redevelopment Start Date :	N/R
Number of Cleanup and Redev Jobs :	N/R
Acreage and Greenspace Created :	N/R
Photographs are Available :	Y
Video is Available :	N
Accomplishment Counted :	N/R
Assessment Phase :	N/R
Assessment Start Date :	N/R
Assessment Completion Date :	N/R
Amount of Assessment Funding :	N/R
Source of Assessment Funding :	N/R
Entity Providing Assessment Funds :	N/R
Source of Cleanup Funding :	N/R
Entity Providing Cleanup Funds :	N/R
Amount of Cleanup Funding :	41944
Source of Redevelopment Funding :	N/R
Entity Prvding Redevelopment Funds :	N/R
Amount of Redevelopment Funding :	N/R

Cooperative Agreement Number :	98195901
Type of Brownfields Grant :	Cleanup
Type of Funding :	Petroleum
Grant Recipient Name :	New Bedford, City of
IC Data Address :	Click here for hyperlink provided by the agency.
Redevelopment Completion Date :	N/R
Cleanup Start Date :	N/R
Cleanup Completion Date :	N/R
Redevelopment Start Date :	N/R
Number of Cleanup and Redev Jobs :	N/R
Acreage and Greenspace Created :	N/R
Photographs are Available :	Y
Video is Available :	N
Accomplishment Counted :	N/R
Assessment Phase :	N/R
Assessment Start Date :	N/R
Assessment Completion Date :	N/R

Map Id: 131
Direction: NE
Distance: 0.870 mi., 4596 ft.
Elevation: 8 ft.
Relative: Lower

Site Name : FAIRHAVEN MILLS | FAIRHAVEN MILLS LOT 262 | FAIRHAVEN MILLS SE CORNER OF MILL 1
94 SAWYER ST
NEW BEDFORD | New Bedford, MA 02746

Database(s) : [ASBESTOS - MA, AUL - MA, BROWNFIELDS - MA, BROWNFIELDS-ACRES, EJ BROWNFIELDS, FED BROWNFIELDS, FRS, HIST FED BROWNFIELDS, HIST RELEASE - MA, LUST - MA, RELEASE - MA, SHWS - MA] ***(cont.)***

Envirosite ID: 2665666
EPA ID: N/R

HIST FED BROWNFIELDS ***(cont.)***

Amount of Assessment Funding :	N/R
Source of Assessment Funding :	N/R
Entity Providing Assessment Funds :	N/R
Source of Cleanup Funding :	N/R
Entity Providing Cleanup Funds :	N/R
Amount of Cleanup Funding :	N/R
Source of Redevelopment Funding :	N/R
Entity Prvding Redevelopment Funds :	N/R
Amount of Redevelopment Funding :	N/R

Cooperative Agreement Number :	98196001
Type of Brownfields Grant :	Assessment
Type of Funding :	Petroleum
Grant Recipient Name :	New Bedford, City of
IC Data Address :	Click here for hyperlink provided by the agency.
Redevelopment Completion Date :	N/R
Cleanup Start Date :	N/R
Cleanup Completion Date :	N/R
Redevelopment Start Date :	N/R
Number of Cleanup and Redev Jobs :	N/R
Acreage and Greenspace Created :	N/R
Photographs are Available :	Y
Video is Available :	N
Accomplishment Counted :	Y
Assessment Phase :	N/R
Assessment Start Date :	2006-01-02
Assessment Completion Date :	2006-02-28
Amount of Assessment Funding :	5677
Source of Assessment Funding :	N/R
Entity Providing Assessment Funds :	EPA
Source of Cleanup Funding :	N/R
Entity Providing Cleanup Funds :	N/R
Amount of Cleanup Funding :	N/R
Source of Redevelopment Funding :	N/R
Entity Prvding Redevelopment Funds :	N/R
Amount of Redevelopment Funding :	N/R

HIST RELEASE - MA

Facility Address :	94 SAWYER ST, NEW BEDFORD

Notification Date :	1998-02-03
RTN Number :	4-13648
Assoc ID :	N/R
Source :	DRUMS
Category :	TWO HR
Location Aid :	FAIRHAVEN MILLS

Map Id: 131
Direction: NE
Distance: 0.870 mi., 4596 ft.
Elevation: 8 ft.
Relative: Lower

Site Name : FAIRHAVEN MILLS | FAIRHAVEN MILLS LOT 262 | FAIRHAVEN MILLS SE CORNER OF MILL 1
94 SAWYER ST
NEW BEDFORD | New Bedford, MA 02746

Database(s) : [ASBESTOS - MA, AUL - MA, BROWNFIELDS - MA, BROWNFIELDS-ACRES, EJ BROWNFIELDS, FED BROWNFIELDS, FRS, HIST FED BROWNFIELDS, HIST RELEASE - MA, LUST - MA, RELEASE - MA, SHWS - MA] ***(cont.)***

Envirosite ID: 2665666
EPA ID: N/R

HIST RELEASE - MA ***(cont.)***

Location : COMMERCIAL, INDUSTRIAL
Municipality : NEW BEDFORD
Last Date in Agency List : 2015-04-09

Chemical Information
Chemical : WASTE OIL 110.0 GAL

LUST - MA

Facility Name : FAIRHAVEN MILLS
Facility Address : 94 SAWYER ST, NEW BEDFORD

Incident Information
Notification Date : 1999-09-03
Release Tracking Number : 4-0014995
Category : 72 HR
OFC Town : NEW BEDFORD

Current Status : Response Action Outcome - A site/release where a Permanent or Temporary Solution Statement (formerly RAO Statement) was submitted. This statement asserts that response actions were sufficient to achieve a level of no significant risk or at least ensure that all substantial hazards were eliminated.

Current Date : 2010-12-16

Phase : Phase II: Comprehensive Site Assessment. During Phase II, the risks posed to public health, welfare, and the environment are determined.

OHM : Oil
Agency Link : Click here for hyperlink provided by the agency.
Last Date in Agency List : 2024-11-18

Source Details
Source : UST

Location Details
Location : COMMERCIAL

Map Id: 131
Direction: NE
Distance: 0.870 mi., 4596 ft.
Elevation: 8 ft.
Relative: Lower

Site Name : FAIRHAVEN MILLS | FAIRHAVEN MILLS LOT 262 | FAIRHAVEN MILLS SE CORNER OF MILL 1
94 SAWYER ST
NEW BEDFORD | New Bedford, MA 02746

Database(s) : [ASBESTOS - MA, AUL - MA, BROWNFIELDS - MA, BROWNFIELDS-ACRES, EJ BROWNFIELDS, FED BROWNFIELDS, FRS, HIST FED BROWNFIELDS, HIST RELEASE - MA, LUST - MA, RELEASE - MA, SHWS - MA] ***(cont.)***

Envirosite ID: 2665666
EPA ID: N/R

LUST - MA ***(cont.)***

Chemicals
Chemical : #2 FUEL OIL
Amount : 460 PPM

Facility Name : FAIRHAVEN MILLS SE CORNER OF MILL 1
Facility Address : 94 SAWYER ST, NEW BEDFORD

Incident Information
Notification Date : 2006-07-19
Release Tracking Number : 4-0019924
Category : 72 HR
OFC Town : NEW BEDFORD
Current Status : RAONR
Current Date : 2010-04-12
Phase : Phase report not required or not submitted.
OHM : Oil
Agency Link : Click here for hyperlink provided by the agency.
Last Date in Agency List : 2024-11-18

Source Details
Source : UST

Location Details
Location : MUNICIPAL
COMMERCIAL

Chemicals
Chemical : GASOLINE
Amount : N/R

RELEASE - MA

Facility Name : FAIRHAVEN MILLS
Facility Address : 94 SAWYER ST, NEW BEDFORD

Incident Summary
Release Tracking Number : 4-0013648
Notification Date : 1998-02-03

Map Id: 131
Direction: NE
Distance: 0.870 mi., 4596 ft.
Elevation: 8 ft.
Relative: Lower

Site Name : FAIRHAVEN MILLS | FAIRHAVEN MILLS LOT 262 | FAIRHAVEN MILLS SE CORNER OF MILL 1
94 SAWYER ST
NEW BEDFORD | New Bedford, MA 02746

Database(s) : [ASBESTOS - MA, AUL - MA, BROWNFIELDS - MA, BROWNFIELDS-ACRES, EJ BROWNFIELDS, FED BROWNFIELDS, FRS, HIST FED BROWNFIELDS, HIST RELEASE - MA, LUST - MA, RELEASE - MA, SHWS - MA] ***(cont.)***

Envirosite ID: 2665666
EPA ID: N/R

RELEASE - MA ***(cont.)***

Category :	TWO HR
OFC Town :	NEW BEDFORD
Current Status :	ADQREG
Current Date :	1998-02-03
Phase :	Phase report not required or not submitted.
OHM :	Oil
Agency Link :	Click here for hyperlink provided by the agency.
Last Date in Agency List :	2024-11-18

Source Details

Source :	DRUMS

Location Details

Location :	COMMERCIAL INDUSTRIAL

Chemicals

Chemical :	WASTE OIL
Amount :	110 GAL

Incident Summary

Release Tracking Number :	4-0014995
Notification Date :	1999-09-03
Category :	72 HR
OFC Town :	NEW BEDFORD
Current Status :	Response Action Outcome - A site/release where a Permanent or Temporary Solution Statement (formerly RAO Statement) was submitted. This statement asserts that response actions were sufficient to achieve a level of no significant risk or at least ensure that all substantial hazards were eliminated.
Current Date :	2010-12-16
Phase :	Phase II: Comprehensive Site Assessment. During Phase II, the risks posed to public health, welfare, and the environment are determined.
OHM :	Oil
Agency Link :	Click here for hyperlink provided by the agency.
Last Date in Agency List :	2024-11-18

Map Id: 131
Direction: NE
Distance: 0.870 mi., 4596 ft.
Elevation: 8 ft.
Relative: Lower

Site Name : FAIRHAVEN MILLS | FAIRHAVEN MILLS LOT 262 | FAIRHAVEN MILLS SE CORNER OF MILL 1
94 SAWYER ST
NEW BEDFORD | New Bedford, MA 02746

Database(s) : [ASBESTOS - MA, AUL - MA, BROWNFIELDS - MA, BROWNFIELDS-ACRES, EJ BROWNFIELDS, FED BROWNFIELDS, FRS, HIST FED BROWNFIELDS, HIST RELEASE - MA, LUST - MA, RELEASE - MA, SHWS - MA] ***(cont.)***

Envirosite ID: 2665666
EPA ID: N/R

RELEASE - MA ***(cont.)***

Source Details
Source : UNKNOWN
UST

Location Details
Location : COMMERCIAL

Chemicals
Chemical : #2 FUEL OIL
Amount : 460 PPM

Facility Name : FAIRHAVEN MILLS SE CORNER OF MILL 1
Facility Address : 94 SAWYER ST, NEW BEDFORD

Incident Summary
Release Tracking Number : 4-0019924
Notification Date : 2006-07-19
Category : 72 HR
OFC Town : NEW BEDFORD
Current Status : RAONR
Current Date : 2010-04-12
Phase : Phase report not required or not submitted.
OHM : Oil
Agency Link : Click here for hyperlink provided by the agency.
Last Date in Agency List : 2024-11-18

Source Details
Source : UST

Location Details
Location : MUNICIPAL
COMMERCIAL

Chemicals
Chemical : GASOLINE
Amount : N/R

Map Id: 131
Direction: NE
Distance: 0.870 mi., 4596 ft.
Elevation: 8 ft.
Relative: Lower

Site Name : FAIRHAVEN MILLS | FAIRHAVEN MILLS LOT 262 | FAIRHAVEN MILLS SE CORNER OF MILL 1
94 SAWYER ST
NEW BEDFORD | New Bedford, MA 02746

Database(s) : [ASBESTOS - MA, AUL - MA, BROWNFIELDS - MA, BROWNFIELDS-ACRES, EJ BROWNFIELDS, FED BROWNFIELDS, FRS, HIST FED BROWNFIELDS, HIST RELEASE - MA, LUST - MA, RELEASE - MA, SHWS - MA] ***(cont.)***

Envirosite ID: 2665666
EPA ID: N/R

SHWS - MA

Facility Name :	FAIRHAVEN MILLS
Facility Address :	94 SAWYER ST, NEW BEDFORD

Incident Summary

Release Tracking Number :	4-0014995
Notification Date :	1999-09-03
Category :	72 HR
OFC Town :	NEW BEDFORD
Current Status :	Response Action Outcome - A site/release where a Permanent or Temporary Solution Statement (formerly RAO Statement) was submitted. This statement asserts that response actions were sufficient to achieve a level of no significant risk or at least ensure that all substantial hazards were eliminated.
Current Date :	2010-12-16
Phase :	Phase II: Comprehensive Site Assessment. During Phase II, the risks posed to public health, welfare, and the environment are determined.
OHM :	Oil
Agency Link :	Click here for hyperlink provided by the agency.
Last Date in Agency List :	2024-11-18

Source Details

Source :	UNKNOWN UST

Location Details

Location :	COMMERCIAL

Response Action Information

Details for this site have been truncated due to the large number of available details for this site within this dataset. For the complete details for this site, contact your Envirosite account representative for a complimentary site report containing all of the details available.

Response Action Type :	RAO Response Action Outcome - RAO
Status :	RAORCD RAO Statement Received
Submittal Date :	2010-12-16

Map Id: 131
Direction: NE
Distance: 0.870 mi., 4596 ft.
Elevation: 8 ft.
Relative: Lower

Site Name : FAIRHAVEN MILLS | FAIRHAVEN MILLS LOT 262 | FAIRHAVEN MILLS SE CORNER OF MILL 1
94 SAWYER ST
NEW BEDFORD | New Bedford, MA 02746

Database(s) : [ASBESTOS - MA, AUL - MA, BROWNFIELDS - MA, BROWNFIELDS-ACRES, EJ BROWNFIELDS, FED BROWNFIELDS, FRS, HIST FED BROWNFIELDS, HIST RELEASE - MA, LUST - MA, RELEASE - MA, SHWS - MA] ***(cont.)***

Envirosite ID: 2665666
EPA ID: N/R

SHWS - MA ***(cont.)***

Response Action Type :	AUL Activity and Use Limitation
Status :	TSAUD Level I - Technical Screen Audit
Submittal Date :	2013-01-07
Response Action Type :	RAM Release Abatement Measure
Status :	STRCVD Status or Interim Report Received
Submittal Date :	2009-09-08
Response Action Type :	RLFA
Status :	FLDRUN
Submittal Date :	2017-09-25
Response Action Type :	TCLASS Tier Classification
Status :	TIERII Tier 2 Classification
Submittal Date :	2010-04-12
Response Action Type :	RAM Release Abatement Measure
Status :	STRCVD Status or Interim Report Received
Submittal Date :	2013-02-27
Response Action Type :	RAM Release Abatement Measure
Status :	STRCVD Status or Interim Report Received
Submittal Date :	2010-03-03
Response Action Type :	PHASII Phase 2
Status :	SOW Scope of Work Received
Submittal Date :	2010-04-12
Response Action Type :	RAM Release Abatement Measure
Status :	STRCVD Status or Interim Report Received
Submittal Date :	2017-10-13
Response Action Type :	AUL Activity and Use Limitation
Status :	TSAUD Level I - Technical Screen Audit
Submittal Date :	2021-06-24
Response Action Type :	AUL Activity and Use Limitation
Status :	DEDNOT
Submittal Date :	2021-02-10

Map Id: 131
Direction: NE
Distance: 0.870 mi., 4596 ft.
Elevation: 8 ft.
Relative: Lower

Site Name : FAIRHAVEN MILLS | FAIRHAVEN MILLS LOT 262 | FAIRHAVEN MILLS SE CORNER OF MILL 1
94 SAWYER ST
NEW BEDFORD | New Bedford, MA 02746

Database(s) : [ASBESTOS - MA, AUL - MA, BROWNFIELDS - MA, BROWNFIELDS-ACRES, EJ BROWNFIELDS, FED BROWNFIELDS, FRS, HIST FED BROWNFIELDS, HIST RELEASE - MA, LUST - MA, RELEASE - MA, SHWS - MA] ***(cont.)***

Envirosite ID: 2665666
EPA ID: N/R

SHWS - MA ***(cont.)***

Response Action Type :	NOR
Status :	ISSUED
Submittal Date :	1999-09-21
Response Action Type :	RAM Release Abatement Measure
Status :	FEEREC Fee Received - TFS Use Only
Submittal Date :	2009-05-11
Response Action Type :	RAO-P Partial RAO for this RTN
Status :	TSAUD Level I - Technical Screen Audit
Submittal Date :	2011-08-23
Response Action Type :	AUL Activity and Use Limitation
Status :	RECPT Transmittal or Notification Received
Submittal Date :	2010-12-16

Chemicals

Chemical :	#2 FUEL OIL
Amount :	460 PPM

Incident Summary

Release Tracking Number :	4-0013648
Notification Date :	1998-02-03
Category :	TWO HR
OFC Town :	NEW BEDFORD
Current Status :	ADQREG
Current Date :	1998-02-03
Phase :	Phase report not required or not submitted.
OHM :	Oil
Agency Link :	Click here for hyperlink provided by the agency.
Last Date in Agency List :	2024-11-18

Source Details

Source :	DRUMS

Location Details

Location :	COMMERCIAL INDUSTRIAL

Map Id: 131
Direction: NE
Distance: 0.870 mi., 4596 ft.
Elevation: 8 ft.
Relative: Lower

Site Name : FAIRHAVEN MILLS | FAIRHAVEN MILLS LOT 262 | FAIRHAVEN MILLS SE CORNER OF MILL 1
94 SAWYER ST
NEW BEDFORD | New Bedford, MA 02746

Database(s) : [ASBESTOS - MA, AUL - MA, BROWNFIELDS - MA, BROWNFIELDS-ACRES, EJ BROWNFIELDS, FED BROWNFIELDS, FRS, HIST FED BROWNFIELDS, HIST RELEASE - MA, LUST - MA, RELEASE - MA, SHWS - MA] ***(cont.)***

Envirosite ID: 2665666
EPA ID: N/R

SHWS - MA ***(cont.)***

Response Action Information

Response Action Type :	RLFA
Status :	FLDRAN
Submittal Date :	1998-02-24
Response Action Type :	RAONR RAO Not Required
Status :	ADQREG Adequately Regulated
Submittal Date :	1998-02-03
Response Action Type :	RLFA
Status :	FLDRUN
Submittal Date :	2016-06-02

Chemicals

Chemical :	WASTE OIL
Amount :	110 GAL
Facility Name :	FAIRHAVEN MILLS SE CORNER OF MILL 1
Facility Address :	94 SAWYER ST, NEW BEDFORD

Incident Summary

Release Tracking Number :	4-0019924
Notification Date :	2006-07-19
Category :	72 HR
OFC Town :	NEW BEDFORD
Current Status :	RAONR
Current Date :	2010-04-12
Phase :	Phase report not required or not submitted.
OHM :	Oil
Agency Link :	Click here for hyperlink provided by the agency.
Last Date in Agency List :	2024-11-18

Source Details

Source :	UST

Location Details

Location :	MUNICIPAL COMMERCIAL

Map Id: 131
Direction: NE
Distance: 0.870 mi., 4596 ft.
Elevation: 8 ft.
Relative: Lower

Site Name : FAIRHAVEN MILLS | FAIRHAVEN MILLS LOT 262 | FAIRHAVEN MILLS SE CORNER OF MILL 1
94 SAWYER ST
NEW BEDFORD | New Bedford, MA 02746

Database(s) : [ASBESTOS - MA, AUL - MA, BROWNFIELDS - MA, BROWNFIELDS-ACRES, EJ BROWNFIELDS, FED BROWNFIELDS, FRS, HIST FED BROWNFIELDS, HIST RELEASE - MA, LUST - MA, RELEASE - MA, SHWS - MA] ***(cont.)***

Envirosite ID: 2665666
EPA ID: N/R

SHWS - MA ***(cont.)***

Response Action Information

Response Action Type :	TCLASS Tier Classification
Status :	LEGNOT Legal Notice Published
Submittal Date :	2010-04-19
Response Action Type :	RLFA
Status :	FLDRUN
Submittal Date :	2008-01-30
Response Action Type :	RAM Release Abatement Measure
Status :	PLANWR Written Plan Received
Submittal Date :	2009-05-04
Response Action Type :	C&E
Status :	CILS
Submittal Date :	2008-01-08
Response Action Type :	RAM Release Abatement Measure
Status :	TSAUD Level I - Technical Screen Audit
Submittal Date :	2010-06-07
Response Action Type :	RAM Release Abatement Measure
Status :	PLANMD Modified Revised or Updated Plan Received
Submittal Date :	2009-09-08
Response Action Type :	RAM Release Abatement Measure
Status :	FEEREC Fee Received - TFS Use Only
Submittal Date :	2009-05-11
Response Action Type :	RNF Release Notification Form Received
Status :	REPORT Reportable Release or Threat of Release
Submittal Date :	2006-09-19
Response Action Type :	TCLASS Tier Classification
Status :	TIERII Tier 2 Classification
Submittal Date :	2010-04-12
Response Action Type :	TCLASS Tier Classification
Status :	LNKVTC RTN Linked to TCLASS Via Tier Classification Submittal
Submittal Date :	2010-04-12

Map Id: 131
Direction: NE
Distance: 0.870 mi., 4596 ft.
Elevation: 8 ft.
Relative: Lower

Site Name : FAIRHAVEN MILLS | FAIRHAVEN MILLS LOT 262 | FAIRHAVEN MILLS SE CORNER OF MILL 1
94 SAWYER ST
NEW BEDFORD | New Bedford, MA 02746

Database(s) : [ASBESTOS - MA, AUL - MA, BROWNFIELDS - MA, BROWNFIELDS-ACRES, EJ BROWNFIELDS, FED BROWNFIELDS, FRS, HIST FED BROWNFIELDS, HIST RELEASE - MA, LUST - MA, RELEASE - MA, SHWS - MA] ***(cont.)***

Envirosite ID: 2665666
EPA ID: N/R

SHWS - MA ***(cont.)***

Response Action Type : RAM Release Abatement Measure
Status : STRCVD Status or Interim Report Received
Submittal Date : 2010-03-03

Response Action Type : RAONR RAO Not Required
Status : RTCLSS Linked to a Tier Classified Site
Submittal Date : 2010-04-12

Response Action Type : TCLASS Tier Classification
Status : RECPT Transmittal or Notification Received
Submittal Date : 2010-04-12

Response Action Type : C&E
Status : INTLET Interim Deadline Letter Issued
Submittal Date : 2008-01-08

Response Action Type : RAM Release Abatement Measure
Status : STRCVD Status or Interim Report Received
Submittal Date : 2009-09-08

Chemicals
Chemical : GASOLINE
Amount : N/R

Map Id: 132
Direction: E
Distance: 0.875 mi., 4620 ft.
Elevation: 9 ft.
Relative: Lower

Site Name : RESIDENCE
17 HEDGE ST
FAIRHAVEN, MA

Database(s) : [HIST RELEASE - MA, LAST - MA, RELEASE - MA, SHWS - MA]

Envirosite ID: 2669690
EPA ID: N/R

HIST RELEASE - MA

Facility Address : 17 HEDGE ST, FAIRHAVEN

Map Id: 132
Direction: E
Distance: 0.875 mi., 4620 ft.
Elevation: 9 ft.
Relative: Lower

Site Name : RESIDENCE
17 HEDGE ST
FAIRHAVEN, MA

Database(s) : [HIST RELEASE - MA, LAST - MA, RELEASE - MA, SHWS - MA] ***(cont.)***

Envirosite ID: 2669690
EPA ID: N/R

HIST RELEASE - MA ***(cont.)***

Notification Date :	2008-08-08
RTN Number :	4-21422
Assoc ID :	N/R
Source :	AST
Category :	TWO HR
Location Aid :	RESIDENCE
Location :	RESIDNTIAL
Municipality :	FAIRHAVEN
Last Date in Agency List :	2015-04-09

Chemical Information

Chemical :	OIL 100.0 GAL

LAST - MA

Facility Name :	RESIDENCE
Facility Address :	17 HEDGE ST, FAIRHAVEN

Incident Information

Notification Date :	2008-08-08
Release Tracking Number :	4-0021422
Category :	TWO HR
OFC Town :	FAIRHAVEN
Current Status :	Response Action Outcome - A site/release where a Permanent or Temporary Solution Statement (formerly RAO Statement) was submitted. This statement asserts that response actions were sufficient to achieve a level of no significant risk or at least ensure that all substantial hazards were eliminated.
Current Date :	2009-06-25
Phase :	Phase report not required or not submitted.
OHM :	Oil
Agency Link :	Click here for hyperlink provided by the agency.
Last Date in Agency List :	2024-11-18

Source Details

Source :	AST

Location Details

Location :	RESIDNTIAL

Chemicals

Chemical :	OIL
Amount :	100 GAL

Map Id: 132
Direction: E
Distance: 0.875 mi., 4620 ft.
Elevation: 9 ft.
Relative: Lower

Site Name : RESIDENCE
17 HEDGE ST
FAIRHAVEN, MA

Database(s) : [HIST RELEASE - MA, LAST - MA, RELEASE - MA, SHWS - MA] ***(cont.)***

Envirosite ID: 2669690
EPA ID: N/R

RELEASE - MA

Facility Name : RESIDENCE
Facility Address : 17 HEDGE ST, FAIRHAVEN

Incident Summary
Release Tracking Number : 4-0021422
Notification Date : 2008-08-08
Category : TWO HR
OFC Town : FAIRHAVEN

Current Status : Response Action Outcome - A site/release where a Permanent or Temporary Solution Statement (formerly RAO Statement) was submitted. This statement asserts that response actions were sufficient to achieve a level of no significant risk or at least ensure that all substantial hazards were eliminated.

Current Date : 2009-06-25
Phase : Phase report not required or not submitted.
OHM : Oil
Agency Link : Click here for hyperlink provided by the agency.
Last Date in Agency List : 2024-11-18

Source Details
Source : AST

Location Details
Location : RESIDNTIAL

Chemicals
Chemical : OIL
Amount : 100 GAL

SHWS - MA

Facility Name : RESIDENCE
Facility Address : 17 HEDGE ST, FAIRHAVEN

Incident Summary
Release Tracking Number : 4-0021422
Notification Date : 2008-08-08
Category : TWO HR
OFC Town : FAIRHAVEN

Map Id: 132
Direction: E
Distance: 0.875 mi., 4620 ft.
Elevation: 9 ft.
Relative: Lower

Site Name : RESIDENCE
17 HEDGE ST
FAIRHAVEN, MA

Database(s) : [HIST RELEASE - MA, LAST - MA, RELEASE - MA, SHWS - MA] ***(cont.)***

Envirosite ID: 2669690
EPA ID: N/R

SHWS - MA ***(cont.)***

Current Status : Response Action Outcome - A site/release where a Permanent or Temporary Solution Statement (formerly RAO Statement) was submitted. This statement asserts that response actions were sufficient to achieve a level of no significant risk or at least ensure that all substantial hazards were eliminated.

Current Date : 2009-06-25
Phase : Phase report not required or not submitted.
OHM : Oil
Agency Link : Click here for hyperlink provided by the agency.
Last Date in Agency List : 2024-11-18

Source Details
Source : AST

Location Details
Location : RESIDNTIAL

Response Action Information
Response Action Type : RAO Response Action Outcome - RAO
Status : TSAUD Level I - Technical Screen Audit
Submittal Date : 2009-07-31

Response Action Type : RNF Release Notification Form Received
Status : REPORT Reportable Release or Threat of Release
Submittal Date : 2008-10-07

Response Action Type : RAO Response Action Outcome - RAO
Status : RAORCD RAO Statement Received
Submittal Date : 2009-06-25

Response Action Type : NOR
Status : ISSUED
Submittal Date : 2008-08-22

Response Action Type : RLFA
Status : FLDD1U
Submittal Date : 2008-08-08

Response Action Type : RLFA
Status : FOLOFF
Submittal Date : 2008-10-10

Map Id: 132
Direction: E
Distance: 0.875 mi., 4620 ft.
Elevation: 9 ft.
Relative: Lower

Site Name : RESIDENCE
17 HEDGE ST
FAIRHAVEN, MA

Database(s) : [HIST RELEASE - MA, LAST - MA, RELEASE - MA, SHWS - MA] ***(cont.)***

Envirosite ID: 2669690
EPA ID: N/R

SHWS - MA ***(cont.)***

Response Action Type :	RLFA
Status :	FOLOFF
Submittal Date :	2008-08-27

Chemicals

Chemical :	OIL
Amount :	100 GAL

Map Id: BA133
Direction: NNW
Distance: 0.875 mi., 4621 ft.
Elevation: 47 ft.
Relative: Higher

Site Name : FAIRHAVEN TEXTILE
79 BROOK ST
NEW BEDFORD, MA 02740

Database(s) : [SHWS - MA, SPILLS - MA]

Envirosite ID: 2691215
EPA ID: N/R

SHWS - MA

Facility Name :	FAIRHAVEN TEXTILE
Facility Address :	79 BROOK ST, NEW BEDFORD, 02740

Incident Summary

Release Tracking Number :	4-0000989
Notification Date :	1993-07-15
Category :	NONE
OFC Town :	NEW BEDFORD
Current Status :	Response Action Outcome - A site/release where a Permanent or Temporary Solution Statement (formerly RAO Statement) was submitted. This statement asserts that response actions were sufficient to achieve a level of no significant risk or at least ensure that all substantial hazards were eliminated.
Current Date :	2000-05-16
Phase :	Phase report not required or not submitted.
OHM :	N/R
Agency Link :	Click here for hyperlink provided by the agency.
Last Date in Agency List :	2024-11-18

Response Action Information

Response Action Type :	NOR
Status :	ISSUED
Submittal Date :	2000-03-01

Map Id: BA133
Direction: NNW
Distance: 0.875 mi., 4621 ft.
Elevation: 47 ft.
Relative: Higher

Site Name : FAIRHAVEN TEXTILE
79 BROOK ST
NEW BEDFORD, MA 02740

Database(s) : [SHWS - MA, SPILLS - MA] ***(cont.)***

Envirosite ID: 2691215
EPA ID: N/R

SHWS - MA ***(cont.)***

Response Action Type : NOR
Status : ISSUED
Submittal Date : 1999-12-13

Response Action Type : RAO Response Action Outcome - RAO
Status : TSAUD Level I - Technical Screen Audit
Submittal Date : 2004-07-27

Response Action Type : RAM Release Abatement Measure
Status : PLANWR Written Plan Received
Submittal Date : 2000-04-18

Response Action Type : RAO Response Action Outcome - RAO
Status : RAORCD RAO Statement Received
Submittal Date : 2000-05-16

Response Action Type : RAM Release Abatement Measure
Status : CSRCVD Completion Statement Received
Submittal Date : 2000-05-16

Chemicals
Chemical : UNKNOWN
Amount : N/R

SPILLS - MA

Facility Name : FAIRHAVEN TEXTILE
Facility Address : 79 BROOK ST, NEW BEDFORD, 02740

Incident Summary
Release Tracking Number : 4-0000989
Notification Date : 1993-07-15
Category : NONE
OFC Town : NEW BEDFORD

Current Status : Response Action Outcome - A site/release where a Permanent or Temporary Solution Statement (formerly RAO Statement) was submitted. This statement asserts that response actions were sufficient to achieve a level of no significant risk or at least ensure that all substantial hazards were eliminated.

Current Date : 2000-05-16
Phase : Phase report not required or not submitted.
OHM : N/R
Agency Link : Click here for hyperlink provided by the agency.
Last Date in Agency List : 2024-11-18

Map Id: BA133
Direction: NNW
Distance: 0.875 mi., 4621 ft.
Elevation: 47 ft.
Relative: Higher

Site Name : FAIRHAVEN TEXTILE
79 BROOK ST
NEW BEDFORD, MA 02740

Database(s) : [SHWS - MA, SPILLS - MA] ***(cont.)***

Envirosite ID: 2691215
EPA ID: N/R

SPILLS - MA ***(cont.)***

Source Details
Source : N/R

Location Details
Location : N/R

Chemicals
Chemical : UNKNOWN
Amount : N/R

Map Id: BB134
Direction: SSE
Distance: 0.890 mi., 4700 ft.
Elevation: 34 ft.
Relative: Lower

Site Name : 117 UNION STREET | 117 UNION ST | BUILDING
117 UNION STREET
NEW BEDFORD, MA 02740

Database(s) : [ASBESTOS - MA, LAST - MA, RELEASE - MA, SHWS - MA]

Envirosite ID: 53794634
EPA ID: N/R

ASBESTOS - MA

Facility Name : 117 UNION ST
Facility Address : 117 UNION ST, NEW BEDFORD

Project Start Date : 2023-06-12
Project End Date : 2023-06-12
Project ID : N/R
Form Type : AQ-06
Project Type : N/R
Owner Name : 117 UNION ST LLC
Owner Address : 128 UNION ST, FOUR FLOOR
DLS Contractor ID : N/R
DLS Contractor : N/R
Site Supervisor ID : N/R
Site Supervisor : N/R
Last Date in Agency List : 2023-08-17

Facility Name : BUILDING
Facility Address : 117 UNION ST, NEW BEDFORD

Project Start Date : 2023-07-20
Project End Date : 2023-07-21
Project ID : N/R
Form Type : ANF-001
Project Type : Renv

Map Id: BB134
Direction: SSE
Distance: 0.890 mi., 4700 ft.
Elevation: 34 ft.
Relative: Lower

Site Name : 117 UNION STREET | 117 UNION ST | BUILDING
117 UNION STREET
NEW BEDFORD, MA 02740

Database(s) : [ASBESTOS - MA, LAST - MA, RELEASE - MA, SHWS - MA] ***(cont.)***

Envirosite ID: 53794634
EPA ID: N/R

ASBESTOS - MA ***(cont.)***

Owner Name :	117 UNION STREET LLC/ NEW BEDFORD DEVELOPMENT
Owner Address :	128 UNION ST, 4TH FLOOR
DLS Contractor ID :	AC001084
DLS Contractor :	SOLUTION ENVIRONMENTAL CLEANING INC
Site Supervisor ID :	AS001078
Site Supervisor :	MAURICIO FERREIRA
Last Date in Agency List :	2023-10-30

Project Start Date :	2023-06-01
Project End Date :	2023-06-08
Project ID :	N/R
Form Type :	ANF-001
Project Type :	Renv
Owner Name :	117 UNION STREET LLC/ NEW BEDFORD DEVELOPMENT
Owner Address :	128 UNION ST, 4TH FLOOR
DLS Contractor ID :	AC001084
DLS Contractor :	SOLUTION ENVIRONMENTAL CLEANING INC
Site Supervisor ID :	AS001078
Site Supervisor :	MAURICIO FERREIRA
Last Date in Agency List :	2023-08-17

Project Start Date :	2023-06-08
Project End Date :	2023-06-15
Project ID :	N/R
Form Type :	ANF-001
Project Type :	Renv
Owner Name :	117 UNION STREET LLC/ NEW BEDFORD DEVELOPMENT
Owner Address :	128 UNION ST, 4TH FLOOR
DLS Contractor ID :	AC001084
DLS Contractor :	SOLUTION ENVIRONMENTAL CLEANING INC
Site Supervisor ID :	AS001078
Site Supervisor :	MAURICIO FERREIRA
Last Date in Agency List :	2023-08-17

LAST - MA

Facility Name :	117 UNION STREET
Facility Address :	117 UNION STREET, NEW BEDFORD, 027400000

Incident Information

Notification Date :	2023-08-22
Release Tracking Number :	4-0029974
Category :	120 DY
OFC Town :	NEW BEDFORD
Current Status :	Permanent Solution with No Conditions
Current Date :	2023-10-11
Phase :	Phase report not required or not submitted.
OHM :	N/R
Agency Link :	Click here for hyperlink provided by the agency.
Last Date in Agency List :	2024-11-18

Map Id: BB134
Direction: SSE
Distance: 0.890 mi., 4700 ft.
Elevation: 34 ft.
Relative: Lower

Site Name : 117 UNION STREET | 117 UNION ST | BUILDING
117 UNION STREET
NEW BEDFORD, MA 02740

Database(s) : [ASBESTOS - MA, LAST - MA, RELEASE - MA, SHWS - MA] ***(cont.)***

Envirosite ID: 53794634
EPA ID: N/R

LAST - MA ***(cont.)***

Source Details
Source : AST

Location Details
Location : RESIDNTIAL
COMMERCIAL

Chemicals
Chemical : N/R
Amount : N/R

RELEASE - MA

Facility Name : 117 UNION STREET
Facility Address : 117 UNION STREET, NEW BEDFORD, 027400000

Incident Summary
Release Tracking Number : 4-0029974
Notification Date : 2023-08-22
Category : 120 DY
OFC Town : NEW BEDFORD
Current Status : Permanent Solution with No Conditions
Current Date : 2023-10-11
Phase : Phase report not required or not submitted.
OHM : N/R
Agency Link : Click here for hyperlink provided by the agency.
Last Date in Agency List : 2024-11-18

Source Details
Source : UNKNOWN
AST

Location Details
Location : RESIDNTIAL
COMMERCIAL

Chemicals
Chemical : N/R
Amount : N/R

Map Id: BB134
Direction: SSE
Distance: 0.890 mi., 4700 ft.
Elevation: 34 ft.
Relative: Lower

Site Name : 117 UNION STREET | 117 UNION ST | BUILDING
117 UNION STREET
NEW BEDFORD, MA 02740

Database(s) : [ASBESTOS - MA, LAST - MA, RELEASE - MA, SHWS - MA] ***(cont.)***

Envirosite ID: 53794634
EPA ID: N/R

SHWS - MA

Facility Name : 117 UNION STREET
Facility Address : 117 UNION STREET, NEW BEDFORD, 027400000

Incident Summary
Release Tracking Number : 4-0029974
Notification Date : 2023-08-22
Category : 120 DY
OFC Town : NEW BEDFORD
Current Status : Permanent Solution with No Conditions
Current Date : 2023-10-11
Phase : Phase report not required or not submitted.
OHM : N/R
Agency Link : Click here for hyperlink provided by the agency.
Last Date in Agency List : 2024-11-18

Source Details
Source : UNKNOWN
AST

Location Details
Location : RESIDNTIAL
COMMERCIAL

Response Action Information
Response Action Type : RAM Release Abatement Measure
Status : FEEREC Fee Received - TFS Use Only
Submittal Date : 2023-09-18

Response Action Type : RAO Response Action Outcome - RAO
Status : PSNRCD
Submittal Date : 2023-10-11

Response Action Type : RAM Release Abatement Measure
Status : PLANWR Written Plan Received
Submittal Date : 2023-08-24

Response Action Type : BOL
Status : RECPT Transmittal or Notification Received
Submittal Date : 2023-08-24

Response Action Type : RNFE
Status : RECPT Transmittal or Notification Received

Map Id: BB134
Direction: SSE
Distance: 0.890 mi., 4700 ft.
Elevation: 34 ft.
Relative: Lower

Site Name : 117 UNION STREET | 117 UNION ST | BUILDING
117 UNION STREET
NEW BEDFORD, MA 02740

Database(s) : [ASBESTOS - MA, LAST - MA, RELEASE - MA, SHWS - MA] ***(cont.)***

Envirosite ID: 53794634
EPA ID: N/R

SHWS - MA ***(cont.)***

Submittal Date : 2023-08-22

Response Action Type : BOL
Status : SHPFAC
Submittal Date : 2023-09-11

Response Action Type : RAM Release Abatement Measure
Status : TSAUD Level I - Technical Screen Audit
Submittal Date : 2023-09-08

Response Action Type : RAO Response Action Outcome - RAO
Status : TSAUD Level I - Technical Screen Audit
Submittal Date : 2023-10-16

Chemicals
Chemical : N/R
Amount : N/R

Map Id: 135
Direction: SSW
Distance: 0.890 mi., 4701 ft.
Elevation: 94 ft.
Relative: Higher

Site Name : UNITED FRONT HOMES | PROPOSED STREET OFF COURT STREET | UNITED FRONT HOME
285 ASH STREET | 285 Ash Stret
NEW BEDFORD | New Bedford, MA 02740

Database(s) : [ASBESTOS - MA, ENOI, HIST RELEASE - MA, LEAD - MA, RELEASE - MA, SHWS - MA]

Envirosite ID: 2669837
EPA ID: N/R

ASBESTOS - MA

Facility Name : UNITED FRONT HOME
Facility Address : 285 ASH ST, NEW BEDFORD

Details for this site have been truncated due to the large number of available details for this site within this dataset. For the complete details for this site, contact your Envirosite account representative for a complimentary site report containing all of the details available.

Project Start Date : 2010-05-18
Project End Date : 2010-06-25
Project ID : N/R
Form Type : ANF-001

Map Id: 135
Direction: SSW
Distance: 0.890 mi., 4701 ft.
Elevation: 94 ft.
Relative: Higher

Site Name : UNITED FRONT HOMES | PROPOSED STREET OFF COURT STREET | UNITED FRONT HOME
285 ASH STREET | 285 Ash Stret
NEW BEDFORD | New Bedford, MA 02740

Database(s) : [ASBESTOS - MA, ENOI, HIST RELEASE - MA, LEAD - MA, RELEASE - MA, SHWS - MA] ***(cont.)***

Envirosite ID: 2669837
EPA ID: N/R

ASBESTOS - MA ***(cont.)***

Project Type :	Dem,Renv
Owner Name :	PRESERVATION OF AFFORDABLE HOUSEI
Owner Address :	40 COURT ST
DLS Contractor ID :	AC000151
DLS Contractor :	SOUTHERN MIDDLESEX INDUSTRIES INC
Site Supervisor ID :	AS061436
Site Supervisor :	TERRACE ROBINSON
Last Date in Agency List :	2021-11-09
Facility Name :	UNITED FRONT HOMES
Facility Address :	285 ASH ST, NEW BEDFORD
Project Start Date :	2010-08-17
Project End Date :	2010-08-27
Project ID :	N/R
Form Type :	ANF-001
Project Type :	Renv
Owner Name :	PRESERVATION OF AFFORDABLE HOUSIN
Owner Address :	40 COURT ST, SUITE 650
DLS Contractor ID :	AC000151
DLS Contractor :	SOUTHERN MIDDLESEX INDUSTRIES INC
Site Supervisor ID :	AS040869
Site Supervisor :	TERRENCE ROBINSON
Last Date in Agency List :	2021-11-09
Project Start Date :	2009-06-16
Project End Date :	2009-06-26
Project ID :	N/R
Form Type :	ANF-001
Project Type :	Renv
Owner Name :	PRESERVATION OF AFFORDABLE HOUSING
Owner Address :	40 COURT ST, SUITE 650
DLS Contractor ID :	AC000151
DLS Contractor :	SOUTHERN MIDDLESEX INDUSTRIES INC
Site Supervisor ID :	AS040869
Site Supervisor :	TERRENCE ROBINSON
Last Date in Agency List :	2021-11-09
Project Start Date :	2010-08-17
Project End Date :	2010-08-27
Project ID :	N/R
Form Type :	ANF-001
Project Type :	Renv
Owner Name :	PRESERVATION OF AFFORDABLE HOUSIN
Owner Address :	40 COURT ST, SUITE 650
DLS Contractor ID :	AC000151
DLS Contractor :	SOUTHERN MIDDLESEX INDUSTRIES INC
Site Supervisor ID :	AS040869
Site Supervisor :	TERRENCE ROBINSON

Map Id: 135
Direction: SSW
Distance: 0.890 mi., 4701 ft.
Elevation: 94 ft.
Relative: Higher

Site Name : UNITED FRONT HOMES | PROPOSED STREET OFF COURT STREET | UNITED FRONT HOME
285 ASH STREET | 285 Ash Stret
NEW BEDFORD | New Bedford, MA 02740

Database(s) : [ASBESTOS - MA, ENOI, HIST RELEASE - MA, LEAD - MA, RELEASE - MA, SHWS - MA] ***(cont.)***

Envirosite ID: 2669837
EPA ID: N/R

ASBESTOS - MA ***(cont.)***

Last Date in Agency List :	2021-11-09

Project Start Date :	2010-08-17
Project End Date :	2010-08-27
Project ID :	N/R
Form Type :	ANF-001
Project Type :	Renv
Owner Name :	PRESERVATION OF AFFORDABLE HOUSIN
Owner Address :	40 COURT ST SUITE 650
DLS Contractor ID :	AC000151
DLS Contractor :	SOUTHERN MIDDLESEX INDUSTRIES INC
Site Supervisor ID :	AS040869
Site Supervisor :	TERRENCE ROBINSON
Last Date in Agency List :	2021-11-09

Project Start Date :	2010-08-17
Project End Date :	2010-08-27
Project ID :	N/R
Form Type :	ANF-001
Project Type :	Renv
Owner Name :	PRESERVATION OF AFFORDABLE HOUSIN
Owner Address :	40 COURT ST, SUITE 650
DLS Contractor ID :	AC000151
DLS Contractor :	SOUTHERN MIDDLESEX INDUSTRIES INC
Site Supervisor ID :	AS040869
Site Supervisor :	TERRENCE ROBINSON
Last Date in Agency List :	2021-11-09

Project Start Date :	2011-06-24
Project End Date :	2011-08-19
Project ID :	N/R
Form Type :	ANF-001
Project Type :	Renv
Owner Name :	PRESERVATION OF AFFORDABLE HOUSIN
Owner Address :	40 COURT ST, SUITE 650
DLS Contractor ID :	AC000151
DLS Contractor :	SOUTHERN MIDDLESEX INDUSTRIES INC
Site Supervisor ID :	AS040869
Site Supervisor :	TERRENCE ROBINSON
Last Date in Agency List :	2021-11-09

Project Start Date :	2010-08-17
Project End Date :	2010-08-27
Project ID :	N/R
Form Type :	ANF-001
Project Type :	Renv
Owner Name :	PRESERVATION OF AFFORDABLE HOUSIN
Owner Address :	40 COURT ST, SUITE 650
DLS Contractor ID :	AC000151

Map Id: 135
Direction: SSW
Distance: 0.890 mi., 4701 ft.
Elevation: 94 ft.
Relative: Higher

Site Name : UNITED FRONT HOMES | PROPOSED STREET OFF COURT STREET | UNITED FRONT HOME
285 ASH STREET | 285 Ash Stret
NEW BEDFORD | New Bedford, MA 02740

Database(s) : [ASBESTOS - MA, ENOI, HIST RELEASE - MA, LEAD - MA, RELEASE - MA, SHWS - MA] ***(cont.)***

Envirosite ID: 2669837
EPA ID: N/R

ASBESTOS - MA ***(cont.)***

DLS Contractor :	SOUTHERN MIDDLESEX INDUSTRIES INC
Site Supervisor ID :	AS040869
Site Supervisor :	TERRENCE ROBINSON
Last Date in Agency List :	2021-11-09

Project Start Date :	2011-06-24
Project End Date :	2011-08-19
Project ID :	N/R
Form Type :	ANF-001
Project Type :	Renv
Owner Name :	PRESERVATION OF AFFORDABLE HOUSIN
Owner Address :	40 COURT ST, SUITE 650
DLS Contractor ID :	AC000761
DLS Contractor :	SMI DEMOLITION, INC.
Site Supervisor ID :	AS040869
Site Supervisor :	TERRENCE ROBINSON
Last Date in Agency List :	2021-11-09

Project Start Date :	2010-08-17
Project End Date :	2010-08-27
Project ID :	N/R
Form Type :	ANF-001
Project Type :	Renv
Owner Name :	PRESERVATION OF AFFORDABLE HOUSIN
Owner Address :	40 COURT ST, SUITE 650
DLS Contractor ID :	AC000151
DLS Contractor :	SOUTHERN MIDDLESEX INDUSTRIES INC
Site Supervisor ID :	AS040869
Site Supervisor :	TERRENCE ROBINSON
Last Date in Agency List :	2021-11-09

Project Start Date :	2010-05-18
Project End Date :	2010-06-25
Project ID :	N/R
Form Type :	ANF-001
Project Type :	Renv
Owner Name :	PRESERVATION OF AFFORDABLE HOUSIN
Owner Address :	40 COURT ST SUITE 650
DLS Contractor ID :	AC000151
DLS Contractor :	SOUTHERN MIDDLESEX INDUSTRIES INC
Site Supervisor ID :	AS061436
Site Supervisor :	TERRACE ROBINSON
Last Date in Agency List :	2021-11-09

Project Start Date :	2010-05-18
Project End Date :	2010-06-25
Project ID :	N/R
Form Type :	ANF-001
Project Type :	Renv

Map Id: 135
Direction: SSW
Distance: 0.890 mi., 4701 ft.
Elevation: 94 ft.
Relative: Higher

Site Name : UNITED FRONT HOMES | PROPOSED STREET OFF COURT STREET | UNITED FRONT HOME
285 ASH STREET | 285 Ash Stret
NEW BEDFORD | New Bedford, MA 02740

Database(s) : [ASBESTOS - MA, ENOI, HIST RELEASE - MA, LEAD - MA, RELEASE - MA, SHWS - MA] ***(cont.)***

Envirosite ID: 2669837
EPA ID: N/R

ASBESTOS - MA ***(cont.)***

Owner Name :	PRESERVATION OF AFFORDABLE HOUSIN
Owner Address :	40 COURT STREET SUITE 650
DLS Contractor ID :	AC000151
DLS Contractor :	SOUTHERN MIDDLESEX INDUSTRIES INC
Site Supervisor ID :	AS061436
Site Supervisor :	TERRACE ROBINSON
Last Date in Agency List :	2021-11-09

Project Start Date :	2010-08-17
Project End Date :	2010-08-27
Project ID :	N/R
Form Type :	ANF-001
Project Type :	Renv
Owner Name :	PRESERVATION OF AFFORDABLE HOUSIN
Owner Address :	40 COURT ST, SUITE 650
DLS Contractor ID :	AC000151
DLS Contractor :	SOUTHERN MIDDLESEX INDUSTRIES INC
Site Supervisor ID :	AS040869
Site Supervisor :	TERRENCE ROBINSON
Last Date in Agency List :	2021-11-09

Project Start Date :	2010-05-19
Project End Date :	2010-06-25
Project ID :	N/R
Form Type :	ANF-001
Project Type :	Dem,Renv
Owner Name :	PRESERVATION OF AFFORDABLE HOUSIN
Owner Address :	40 COURT ST
DLS Contractor ID :	AC000151
DLS Contractor :	SOUTHERN MIDDLESEX INDUSTRIES INC
Site Supervisor ID :	AS061436
Site Supervisor :	TERRACE ROBINSON
Last Date in Agency List :	2021-11-09

Project Start Date :	2010-08-17
Project End Date :	2010-08-27
Project ID :	N/R
Form Type :	ANF-001
Project Type :	Renv
Owner Name :	PRESERVATION OF AFFORDABLE HOUSIN
Owner Address :	40 COURT ST, SUITE 650
DLS Contractor ID :	AC000151
DLS Contractor :	SOUTHERN MIDDLESEX INDUSTRIES INC
Site Supervisor ID :	AS040869
Site Supervisor :	TERRENCE ROBINSON
Last Date in Agency List :	2021-11-09

Project Start Date :	2011-07-05
Project End Date :	2011-08-19

Map Id: 135
Direction: SSW
Distance: 0.890 mi., 4701 ft.
Elevation: 94 ft.
Relative: Higher

Site Name : UNITED FRONT HOMES | PROPOSED STREET OFF COURT STREET | UNITED FRONT HOME
285 ASH STREET | 285 Ash Stret
NEW BEDFORD | New Bedford, MA 02740

Database(s) : [ASBESTOS - MA, ENOI, HIST RELEASE - MA, LEAD - MA, RELEASE - MA, SHWS - MA] ***(cont.)***

Envirosite ID: 2669837
EPA ID: N/R

ASBESTOS - MA ***(cont.)***

Project ID :	N/R
Form Type :	ANF-001
Project Type :	Renv
Owner Name :	PRESERVATION OF AFFORDABLE HOUSIN
Owner Address :	40 COURT ST, SUITE 650
DLS Contractor ID :	AC000151
DLS Contractor :	SOUTHERN MIDDLESEX INDUSTRIES INC
Site Supervisor ID :	AS040869
Site Supervisor :	TERRENCE ROBINSON
Last Date in Agency List :	2021-11-09

Project Start Date :	2010-08-17
Project End Date :	2010-08-27
Project ID :	N/R
Form Type :	ANF-001
Project Type :	Renv
Owner Name :	PRESERVATION OF AFFORDABLE HOUSIN
Owner Address :	40 COURT ST, SUITE 650
DLS Contractor ID :	AC000151
DLS Contractor :	SOUTHERN MIDDLESEX INDUSTRIES INC
Site Supervisor ID :	AS040869
Site Supervisor :	TERRENCE ROBINSON
Last Date in Agency List :	2021-11-09

Project Start Date :	2009-06-16
Project End Date :	2009-06-26
Project ID :	N/R
Form Type :	ANF-001
Project Type :	Renv
Owner Name :	PRESERVATION OF AFFORDABLE HOUSING
Owner Address :	40 COURT ST, SUITE 650
DLS Contractor ID :	AC000151
DLS Contractor :	SOUTHERN MIDDLESEX INDUSTRIES INC
Site Supervisor ID :	AS040869
Site Supervisor :	TERRENCE ROBINSON
Last Date in Agency List :	2021-11-09

ENOI

Facility Name :	United Front Homes
Facility Address :	285 Ash Stret, New Bedford, MA 02740
County :	Bristol

IRS EIN :	N/R
Date of Coverage :	2010-04-05
Date Submitted :	2010-03-29
Certified Date :	N/R
Current Status :	Expired
Permit Number :	N/R
MS4 Operator :	N/R

Map Id: 135
Direction: SSW
Distance: 0.890 mi., 4701 ft.
Elevation: 94 ft.
Relative: Higher

Site Name : UNITED FRONT HOMES | PROPOSED STREET OFF COURT STREET | UNITED FRONT HOME
285 ASH STREET | 285 Ash Stret
NEW BEDFORD | New Bedford, MA 02740

Database(s) : [ASBESTOS - MA, ENOI, HIST RELEASE - MA, LEAD - MA, RELEASE - MA, SHWS - MA] ***(cont.)***

Envirosite ID: 2669837
EPA ID: N/R

ENOI ***(cont.)***

Operator Name :	N/R
Operator Address :	N/R
Reservation Name :	N/R
Located Indian Land :	N/R
Discharge into MS4 1 :	N/R
Discharge into MS4 2 :	N/R
Pollutants in Discharge :	N/R
Pollutant Present in Discharge :	N/R
TMDL Complete :	N/R
Length of Time :	N/R
Species in Action Area :	N/R
Forty CFR Subpart :	N/R
Distance BTW Point :	0.1
Is Pollutant Present for ESA :	N/R
Receiving Waters :	N/R
Impaired Waters :	N/R
Tier 2 :	N/R
Tier 3 :	N/R
Effluent Limitation Guidelines :	N/R
Sector S Use of Chemicals :	N/R
Activity Code :	N/R
Primary SIC :	N/R
Sector :	N/R
Inactive and Unstaffed :	N/R
Entire Permit :	N/R
ESA Criterion :	A
NPDES Existing :	N/R
ESA Pollutant :	N/R
Benchmark :	N/R
Is Benchmark :	N/R
Is Exceed Benchmark :	N/R
Is Exceed Limit :	N/R
No Benchmark Other :	N/R
C033 flag :	N/R
Latitude :	41,38,07
Longitude :	70,56,12
Last Date in Agency List :	2014-03-05

HIST RELEASE - MA

Facility Address :	285 ASH STREET, NEW BEDFORD
Notification Date :	2010-07-09
RTN Number :	4-22715
Assoc ID :	N/R
Source :	UNKNOWN
Category :	120 DY
Location Aid :	PROPOSED STREET OFF COURT STREET
Location :	MUNICIPAL
Municipality :	NEW BEDFORD
Last Date in Agency List :	2015-04-09

Map Id: 135
Direction: SSW
Distance: 0.890 mi., 4701 ft.
Elevation: 94 ft.
Relative: Higher

Site Name : UNITED FRONT HOMES | PROPOSED STREET OFF COURT STREET | UNITED FRONT HOME
285 ASH STREET | 285 Ash Stret
NEW BEDFORD | New Bedford, MA 02740

Database(s) : [ASBESTOS - MA, ENOI, HIST RELEASE - MA, LEAD - MA, RELEASE - MA, SHWS - MA] ***(cont.)***

Envirosite ID: 2669837
EPA ID: N/R

HIST RELEASE - MA ***(cont.)***

Chemical Information

Chemical :	C11 THRU C22 AROMATIC HYDROCARBONS 33,400.0 MG/KG
Chemical :	C19 THRU C36 ALIPHATIC HYDROCARBONS 4,670.0 MG/KG

LEAD - MA

Facility Address :	285 ASH ST, NEW BEDFORD
Activity Date :	1994-05-27
Activity Type :	N/R
Activity Description :	Comprehensive Initial Inspection
Outcome Description :	No Hazards Found
Unit :	N/R
Community :	NEW BEDFORD
Start Work Date :	N/R
Last Date in Agency List :	2022-08-22
Activity Date :	1994-05-27
Activity Type :	N/R
Activity Description :	Letter of Full Initial Insp Compliance
Outcome Description :	Issued
Unit :	N/R
Community :	NEW BEDFORD
Start Work Date :	N/R
Last Date in Agency List :	2022-08-22

RELEASE - MA

Facility Name :	PROPOSED STREET OFF COURT STREET
Facility Address :	285 ASH STREET, NEW BEDFORD

Incident Summary

Release Tracking Number :	4-0022715
Notification Date :	2010-07-09
Category :	120 DY
OFC Town :	NEW BEDFORD
Current Status :	A Release Tracking Number has been assigned to a release where a Utility-abatement Measure is being or was performed.
Current Date :	2010-07-16
Phase :	Phase report not required or not submitted.
OHM :	Oil
Agency Link :	Click here for hyperlink provided by the agency.
Last Date in Agency List :	2024-11-18

Map Id: 135
Direction: SSW
Distance: 0.890 mi., 4701 ft.
Elevation: 94 ft.
Relative: Higher

Site Name : UNITED FRONT HOMES | PROPOSED STREET OFF COURT STREET | UNITED FRONT HOME
285 ASH STREET | 285 Ash Stret
NEW BEDFORD | New Bedford, MA 02740

Database(s) : [ASBESTOS - MA, ENOI, HIST RELEASE - MA, LEAD - MA, RELEASE - MA, SHWS - MA] ***(cont.)***

Envirosite ID: 2669837
EPA ID: N/R

RELEASE - MA ***(cont.)***

Source Details
Source : UNKNOWN

Location Details
Location : MUNICIPAL

Chemicals
Chemical : C11 THRU C22 AROMATIC HYDROCARBONS
Amount : 33400 MG/KG

Chemical : C19 THRU C36 ALIPHATIC HYDROCARBONS
Amount : 4670 MG/KG

SHWS - MA

Facility Name : PROPOSED STREET OFF COURT STREET
Facility Address : 285 ASH STREET, NEW BEDFORD

Incident Summary
Release Tracking Number : 4-0022715
Notification Date : 2010-07-09
Category : 120 DY
OFC Town : NEW BEDFORD

Current Status : A Release Tracking Number has been assigned to a release where a Utility-abatement Measure is being or was performed.

Current Date : 2010-07-16
Phase : Phase report not required or not submitted.
OHM : Oil
Agency Link : Click here for hyperlink provided by the agency.
Last Date in Agency List : 2024-11-18

Source Details
Source : UNKNOWN

Location Details
Location : MUNICIPAL

Map Id: 135
Direction: SSW
Distance: 0.890 mi., 4701 ft.
Elevation: 94 ft.
Relative: Higher

Site Name : UNITED FRONT HOMES | PROPOSED STREET OFF COURT STREET | UNITED FRONT HOME
285 ASH STREET | 285 Ash Stret
NEW BEDFORD | New Bedford, MA 02740

Database(s) : [ASBESTOS - MA, ENOI, HIST RELEASE - MA, LEAD - MA, RELEASE - MA, SHWS - MA] ***(cont.)***

Envirosite ID: 2669837
EPA ID: N/R

SHWS - MA ***(cont.)***

Response Action Information

Response Action Type :	RNFE
Status :	RECPT Transmittal or Notification Received
Submittal Date :	2010-07-16
Response Action Type :	URAM Utility-related Abatement Measure
Status :	URAMNT Notification of a URAM Received
Submittal Date :	2010-07-16
Response Action Type :	URAM Utility-related Abatement Measure
Status :	INTENT Notice of Intent to Conduct a URAM
Submittal Date :	2010-07-09

Chemicals

Chemical :	C11 THRU C22 AROMATIC HYDROCARBONS
Amount :	33400 MG/KG
Chemical :	C19 THRU C36 ALIPHATIC HYDROCARBONS
Amount :	4670 MG/KG

Map Id: 136
Direction: SSE
Distance: 0.894 mi., 4719 ft.
Elevation: 52 ft.
Relative: Higher

Site Name : 184 UNION @ PURCHASE
185-187 UNION ST
NEW BEDFORD, MA

Database(s) : [HIST RELEASE - MA, RELEASE - MA, SHWS - MA]

Envirosite ID: 2669476
EPA ID: N/R

HIST RELEASE - MA

Facility Address :	185-187 UNION ST, NEW BEDFORD
Notification Date :	2004-09-14
RTN Number :	4-18678
Assoc ID :	N/R
Source :	PIPE
Category :	TWO HR
Location Aid :	184 UNION @ PURCHASE
Location :	RESIDNTIAL
Municipality :	NEW BEDFORD
Last Date in Agency List :	2015-04-09

Map Id: 136
Direction: SSE
Distance: 0.894 mi., 4719 ft.
Elevation: 52 ft.
Relative: Higher

Site Name : 184 UNION @ PURCHASE
185-187 UNION ST
NEW BEDFORD, MA

Database(s) : [HIST RELEASE - MA, RELEASE - MA, SHWS - MA] ***(cont.)***

Envirosite ID: 2669476
EPA ID: N/R

HIST RELEASE - MA ***(cont.)***

Chemical Information
Chemical : #2 HEATING OIL 398.0 GAL

RELEASE - MA

Facility Name : 184 UNION @ PURCHASE
Facility Address : 185-187 UNION ST, NEW BEDFORD

Incident Summary
Release Tracking Number : 4-0018678
Notification Date : 2004-09-14
Category : TWO HR
OFC Town : NEW BEDFORD

Current Status : Invalid Submittal - An RAO Statement that was submitted for the site has been determined to be invalid by DEP.

Current Date : 2005-07-05
Phase : Phase report not required or not submitted.
OHM : N/R
Agency Link : Click here for hyperlink provided by the agency.
Last Date in Agency List : 2024-11-18

Source Details
Source : PIPE

Location Details
Location : RESIDNTIAL

Chemicals
Chemical : #2 HEATING OIL
Amount : 398 GAL

SHWS - MA

Facility Name : 184 UNION @ PURCHASE
Facility Address : 185-187 UNION ST, NEW BEDFORD

Incident Summary
Release Tracking Number : 4-0018678
Notification Date : 2004-09-14
Category : TWO HR
OFC Town : NEW BEDFORD

Map Id: 136
Direction: SSE
Distance: 0.894 mi., 4719 ft.
Elevation: 52 ft.
Relative: Higher

Site Name : 184 UNION @ PURCHASE
185-187 UNION ST
NEW BEDFORD, MA

Database(s) : [HIST RELEASE - MA, RELEASE - MA, SHWS - MA] ***(cont.)***

Envirosite ID: 2669476
EPA ID: N/R

SHWS - MA ***(cont.)***

Current Status : Invalid Submittal - An RAO Statement that was submitted for the site has been determined to be invalid by DEP.

Current Date : 2005-07-05
Phase : Phase report not required or not submitted.
OHM : N/R
Agency Link : Click here for hyperlink provided by the agency.
Last Date in Agency List : 2024-11-18

Source Details
Source : PIPE

Location Details
Location : RESIDNTIAL

Response Action Information
Response Action Type : AUDCOM
Status : NAFNON
Submittal Date : 2005-07-05

Response Action Type : RAO Response Action Outcome - RAO
Status : RAORCD RAO Statement Received
Submittal Date : 2005-01-11

Response Action Type : RAO Response Action Outcome - RAO
Status : TSAUD Level I - Technical Screen Audit
Submittal Date : 2005-09-27

Response Action Type : RNF Release Notification Form Received
Status : REPORT Reportable Release or Threat of Release
Submittal Date : 2004-11-15

Response Action Type : RLFA
Status : FLDD1A
Submittal Date : 2004-09-14

Response Action Type : C&E
Status : NOEC
Submittal Date : 2005-07-25

Response Action Type : RLFA
Status : FOLOFF
Submittal Date : 2004-10-12

Map Id: 136
Direction: SSE
Distance: 0.894 mi., 4719 ft.
Elevation: 52 ft.
Relative: Higher

Site Name : 184 UNION @ PURCHASE
185-187 UNION ST
NEW BEDFORD, MA

Database(s) : [HIST RELEASE - MA, RELEASE - MA, SHWS - MA] ***(cont.)***

Envirosite ID: 2669476
EPA ID: N/R

SHWS - MA ***(cont.)***

Response Action Type :	NOR
Status :	FLDISS
Submittal Date :	2004-09-14
Response Action Type :	NOR
Status :	ISSUED
Submittal Date :	2004-09-24
Response Action Type :	RAO Response Action Outcome - RAO
Status :	INVSUB Submittal Determined to be Invalid by DEP
Submittal Date :	2005-07-05
Response Action Type :	RAO Response Action Outcome - RAO
Status :	ACTAUD Level III-Comprehensive Audit
Submittal Date :	2005-07-05
Response Action Type :	NOR
Status :	ISSUED
Submittal Date :	2004-10-25
Response Action Type :	RAO Response Action Outcome - RAO
Status :	REVRCD Revised Statement or Transmittal Received
Submittal Date :	2005-09-06
Response Action Type :	C&E
Status :	NON
Submittal Date :	2006-04-06

Chemicals

Chemical :	#2 HEATING OIL
Amount :	398 GAL

Map Id: 137
Direction: ESE
Distance: 0.896 mi., 4733 ft.
Elevation: 8 ft.
Relative: Lower

Site Name : POPES ISLAND MARINA NEW BEDFORD HARBOR | ACUSHNET RIVER
102 POPES ISLAND | 102 POPE'S ISLAND | 102 POPES IS
NEW BEDFORD, MA 02740

Database(s) : [ERNS, RELEASE - MA, SHWS - MA]

Envirosite ID: 2713387
EPA ID: N/R

ERNS

Facility Address :	102 POPES IS, NEW BEDFORD, MA 02740
County :	BRISTOL

Incident Information

Details for this site have been truncated due to the large number of available details for this site within this dataset. For the complete details for this site, contact your Envirosite account representative for a complimentary site report containing all of the details available.

Incident Date Time :	2023-11-10 15:29:00
Type of Incident :	UNKNOWN SHEEN
Incident Cause :	UNKNOWN
Incident DTG :	DISCOVERED
Incident Location :	POPES ISLAND MARINA
Sequence Number :	1384004
Potential Flag :	N
Description of Incident :	THE CALLER STATED THAT THEY DISCOVERED AN UNKNOWN SHEEN FROM AN UNKNOWN SOURCE IN THE NEW BEDFORD HARBOR.
Last Date in Agency List :	2024-04-05

Incident Response Summary

Date Time Received :	2023-11-10 16:25:00
Date Time Completed :	2023-11-10 16:30:00
Call Type :	Incident
Source :	TELEPHONE
Responsible Company :	N/R
Responsible Org Type :	UNKNOWN
Responsible City :	N/R
Responsible State :	XX
Responsible Zip :	N/R

Incident Details Summary

Remedial Action :	THE CALLER STATED THAT THEY ARE INVESTIGATING THE SOURCE. THE CALLER ALSO STATED THAT THE MATERIAL IS UNRECOVERABLE.
Medium :	NEW BEDFORD HARBOR.
Medium Description :	WATER
Body of Water :	NEW BEDFORD HARBOR.
Weather Conditions :	N/R
Water Temperature :	N/R
Water Supply Contaminated :	U
Waterway Closed :	N
Waterway Description :	N/R

Map Id: 137
Direction: ESE
Distance: 0.896 mi., 4733 ft.
Elevation: 8 ft.
Relative: Lower

Site Name : POPES ISLAND MARINA NEW BEDFORD HARBOR | ACUSHNET RIVER
102 POPES ISLAND | 102 POPE'S ISLAND | 102 POPES IS
NEW BEDFORD, MA 02740

Database(s) : [ERNS, RELEASE - MA, SHWS - MA] ***(cont.)***

Envirosite ID: 2713387
EPA ID: N/R

ERNS ***(cont.)***

Additional Incident Details Summary

Actual Amount :	N/R
Actual Amount Units :	N/R
Capacity of Tank :	N/R
Capacity of Tank Units :	N/R
Continuous Release Begin Date :	N/R
Continuous Release End Date :	N/R
Continuous Release Change Date :	N/R
Continuous Release Permit :	N/R
Continuous Release Type :	N/R
Description of Tank :	N/R
Device Operational :	U
DOT Crossing Number :	N/R
DOT Regulated :	U
NPDES :	N/R
NPDES Compliance :	U
Pipeline Aboveground :	ABOVE
Pipeline Covered :	U
Pipeline Type :	N/R
Tank ID :	N/R
Tank Regulated :	U
Tank Regulated by :	N/R

Materials Involved Summary

Name of Material :	UNKNOWN OIL
CAS Number :	000000-00-0
Amount of Material :	0
Unit of Measure :	UNKNOWN AMOUNT
UN Number :	N/R
CHRIS Code :	OUN
Reached Water :	YES
Amount in Water :	0
Unit of Measure (Reach Water) :	UNKNOWN AMOUNT

Facility Address :	102 POPES ISLAND, NEW BEDFORD, MA
County :	BRISTOL

Incident Information

Incident Date Time :	2019-03-30 08:15:00
Type of Incident :	UNKNOWN SHEEN
Incident Cause :	UNKNOWN
Incident DTG :	DISCOVERED
Incident Location :	UNKNOWN SHEEN INCIDENT
Sequence Number :	1241442
Potential Flag :	N
Description of Incident :	CALLER REPORTED AN UNKNOWN SHEEN IN POPE'S ISLAND MARINA.
Last Date in Agency List :	2019-10-30

Map Id: 137
Direction: ESE
Distance: 0.896 mi., 4733 ft.
Elevation: 8 ft.
Relative: Lower

Site Name : POPES ISLAND MARINA NEW BEDFORD HARBOR | ACUSHNET RIVER
102 POPES ISLAND | 102 POPE'S ISLAND | 102 POPES IS
NEW BEDFORD, MA 02740

Database(s) : [ERNS, RELEASE - MA, SHWS - MA] ***(cont.)***

Envirosite ID: 2713387
EPA ID: N/R

ERNS ***(cont.)***

Incident Response Summary

Date Time Received :	2019-03-30 08:53:00
Date Time Completed :	2019-03-30 08:56:00
Call Type :	Incident
Source :	TELEPHONE
Responsible Company :	N/R
Responsible Org Type :	UNKNOWN
Responsible City :	N/R
Responsible State :	XX
Responsible Zip :	N/R

Incident Details Summary

Remedial Action :	NOTIFICATIONS
Medium :	POPE'S ISLAND MARINA
Medium Description :	WATER
Body of Water :	POPE'S ISLAND MARINA
Weather Conditions :	N/R
Water Temperature :	N/R
Water Supply Contaminated :	U
Waterway Closed :	N
Waterway Description :	N/R

Additional Incident Details Summary

Actual Amount :	N/R
Actual Amount Units :	N/R
Capacity of Tank :	N/R
Capacity of Tank Units :	N/R
Continuous Release Begin Date :	N/R
Continuous Release End Date :	N/R
Continuous Release Change Date :	N/R
Continuous Release Permit :	N/R
Continuous Release Type :	N/R
Description of Tank :	N/R
Device Operational :	U
DOT Crossing Number :	N/R
DOT Regulated :	U
NPDES :	N/R
NPDES Compliance :	U
Pipeline Aboveground :	ABOVE
Pipeline Covered :	U
Pipeline Type :	N/R
Tank ID :	N/R
Tank Regulated :	U
Tank Regulated by :	N/R

Materials Involved Summary

Name of Material :	UNKNOWN OIL
CAS Number :	000000-00-0

Map Id: 137
Direction: ESE
Distance: 0.896 mi., 4733 ft.
Elevation: 8 ft.
Relative: Lower

Site Name : POPES ISLAND MARINA NEW BEDFORD HARBOR | ACUSHNET RIVER
102 POPES ISLAND | 102 POPE'S ISLAND | 102 POPES IS
NEW BEDFORD, MA 02740

Database(s) : [ERNS, RELEASE - MA, SHWS - MA] ***(cont.)***

Envirosite ID: 2713387
EPA ID: N/R

ERNS ***(cont.)***

Amount of Material :	0
Unit of Measure :	UNKNOWN AMOUNT
UN Number :	N/R
CHRIS Code :	OUN
Reached Water :	YES
Amount in Water :	0
Unit of Measure (Reach Water) :	UNKNOWN AMOUNT

Incident Information

Incident Date Time :	2018-09-17 09:10:00
Type of Incident :	UNKNOWN SHEEN
Incident Cause :	UNKNOWN
Incident DTG :	DISCOVERED
Incident Location :	UNKNOWN SHEEN INCIDENT - POPES ISLAND MARINA
Sequence Number :	1224824
Potential Flag :	N
Description of Incident :	CALLER IS REPORTING THE DISCOVERY OF A MYSTERY SHEEN IN NEW BEDFORD HARBOR. THE SOURCE IS UNKNOWN BUT THE CALLER BELIEVES IN MAY BE FROM NEARBY FISHING VESSELS.
Last Date in Agency List :	2018-11-14

Incident Response Summary

Date Time Received :	2018-09-17 09:16:00
Date Time Completed :	2018-09-17 09:21:42
Call Type :	Incident
Source :	TELEPHONE
Responsible Company :	N/R
Responsible Org Type :	UNKNOWN
Responsible City :	N/R
Responsible State :	XX
Responsible Zip :	N/R

Incident Details Summary

Remedial Action :	MADE NOTIFICATION.
Medium :	NEW BEDFORD HARBOR
Medium Description :	WATER
Body of Water :	NEW BEDFORD HARBOR
Weather Conditions :	PARTLY CLOUDY
Water Temperature :	N/R
Water Supply Contaminated :	U
Waterway Closed :	N
Waterway Description :	N/R

Map Id: 137
Direction: ESE
Distance: 0.896 mi., 4733 ft.
Elevation: 8 ft.
Relative: Lower

Site Name : POPES ISLAND MARINA NEW BEDFORD HARBOR | ACUSHNET RIVER
102 POPES ISLAND | 102 POPE'S ISLAND | 102 POPES IS
NEW BEDFORD, MA 02740

Database(s) : [ERNS, RELEASE - MA, SHWS - MA] ***(cont.)***

Envirosite ID: 2713387
EPA ID: N/R

ERNS ***(cont.)***

Additional Incident Details Summary

Actual Amount :	N/R
Actual Amount Units :	N/R
Capacity of Tank :	N/R
Capacity of Tank Units :	N/R
Continuous Release Begin Date :	N/R
Continuous Release End Date :	N/R
Continuous Release Change Date :	N/R
Continuous Release Permit :	N/R
Continuous Release Type :	N/R
Description of Tank :	N/R
Device Operational :	U
DOT Crossing Number :	N/R
DOT Regulated :	U
NPDES :	N/R
NPDES Compliance :	U
Pipeline Aboveground :	ABOVE
Pipeline Covered :	U
Pipeline Type :	N/R
Tank ID :	N/R
Tank Regulated :	U
Tank Regulated by :	N/R

Materials Involved Summary

Name of Material :	UNKNOWN OIL
CAS Number :	000000-00-0
Amount of Material :	0
Unit of Measure :	UNKNOWN AMOUNT
UN Number :	N/R
CHRIS Code :	OUN
Reached Water :	YES
Amount in Water :	0
Unit of Measure (Reach Water) :	UNKNOWN AMOUNT

Incident Information

Incident Date Time :	2018-09-07 11:30:00
Type of Incident :	UNKNOWN SHEEN
Incident Cause :	UNKNOWN
Incident DTG :	DISCOVERED
Incident Location :	NEW BEDFORD HARBOR
Sequence Number :	1223905
Potential Flag :	N
Description of Incident :	UNKNOWN SHEEN SIGHTING. EXACT SOURCE OF THE SHEEN IS UNKNOWN AT THIS TIME.
Last Date in Agency List :	2018-11-14

Map Id: 137
Direction: ESE
Distance: 0.896 mi., 4733 ft.
Elevation: 8 ft.
Relative: Lower

Site Name : POPES ISLAND MARINA NEW BEDFORD HARBOR | ACUSHNET RIVER
102 POPES ISLAND | 102 POPE'S ISLAND | 102 POPES IS
NEW BEDFORD, MA 02740

Database(s) : [ERNS, RELEASE - MA, SHWS - MA] ***(cont.)***

Envirosite ID: 2713387
EPA ID: N/R

ERNS ***(cont.)***

Incident Response Summary

Date Time Received :	2018-09-07 11:57:03
Date Time Completed :	2018-09-07 11:59:16
Call Type :	Incident
Source :	TELEPHONE
Responsible Company :	N/R
Responsible Org Type :	UNKNOWN
Responsible City :	N/R
Responsible State :	XX
Responsible Zip :	N/R

Incident Details Summary

Remedial Action :	N/R
Medium :	NEW BEDFORD HARBOR
Medium Description :	WATER
Body of Water :	NEW BEDFORD HARBOR
Weather Conditions :	OVERCAST
Water Temperature :	N/R
Water Supply Contaminated :	U
Waterway Closed :	N
Waterway Description :	N/R

Additional Incident Details Summary

Actual Amount :	N/R
Actual Amount Units :	N/R
Capacity of Tank :	N/R
Capacity of Tank Units :	N/R
Continuous Release Begin Date :	N/R
Continuous Release End Date :	N/R
Continuous Release Change Date :	N/R
Continuous Release Permit :	N/R
Continuous Release Type :	N/R
Description of Tank :	N/R
Device Operational :	U
DOT Crossing Number :	N/R
DOT Regulated :	U
NPDES :	N/R
NPDES Compliance :	U
Pipeline Aboveground :	ABOVE
Pipeline Covered :	U
Pipeline Type :	N/R
Tank ID :	N/R
Tank Regulated :	U
Tank Regulated by :	N/R

Materials Involved Summary

Name of Material :	UNKNOWN OIL
CAS Number :	000000-00-0

Map Id: 137
Direction: ESE
Distance: 0.896 mi., 4733 ft.
Elevation: 8 ft.
Relative: Lower

Site Name : POPES ISLAND MARINA NEW BEDFORD HARBOR | ACUSHNET RIVER
102 POPES ISLAND | 102 POPE'S ISLAND | 102 POPES IS
NEW BEDFORD, MA 02740

Database(s) : [ERNS, RELEASE - MA, SHWS - MA] ***(cont.)***

Envirosite ID: 2713387
EPA ID: N/R

ERNS ***(cont.)***

Amount of Material :	0
Unit of Measure :	UNKNOWN AMOUNT
UN Number :	N/R
CHRIS Code :	OUN
Reached Water :	YES
Amount in Water :	0
Unit of Measure (Reach Water) :	UNKNOWN AMOUNT

Incident Information

Incident Date Time :	2017-02-23 07:30:00
Type of Incident :	UNKNOWN SHEEN
Incident Cause :	UNKNOWN
Incident DTG :	DISCOVERED
Incident Location :	UNKNOWN SHEEN INCIDENT
Sequence Number :	1171723
Potential Flag :	N
Description of Incident :	CALLER STATED THAT THEY DISCOVERED AN UNKNOWN SHEEN FROM AN UNKNOWN SOURCE ON THE WATERS OF THE ACUSHNET RIVER.
Last Date in Agency List :	2017-05-03

Incident Response Summary

Date Time Received :	2017-02-23 07:45:00
Date Time Completed :	2017-02-23 07:49:00
Call Type :	Incident
Source :	TELEPHONE
Responsible Company :	N/R
Responsible Org Type :	UNKNOWN
Responsible City :	N/R
Responsible State :	XX
Responsible Zip :	N/R

Incident Details Summary

Remedial Action :	DISSIPATE NATURALLY.
Medium :	ACUSHNET RIVER
Medium Description :	WATER
Body of Water :	ACUSHNET RIVER
Weather Conditions :	FOGGY
Water Temperature :	N/R
Water Supply Contaminated :	U
Waterway Closed :	N
Waterway Description :	N/R

Map Id: 137
Direction: ESE
Distance: 0.896 mi., 4733 ft.
Elevation: 8 ft.
Relative: Lower

Site Name : POPES ISLAND MARINA NEW BEDFORD HARBOR | ACUSHNET RIVER
102 POPES ISLAND | 102 POPE'S ISLAND | 102 POPES IS
NEW BEDFORD, MA 02740

Database(s) : [ERNS, RELEASE - MA, SHWS - MA] ***(cont.)***

Envirosite ID: 2713387
EPA ID: N/R

ERNS ***(cont.)***

Additional Incident Details Summary

Actual Amount :	N/R
Actual Amount Units :	N/R
Capacity of Tank :	N/R
Capacity of Tank Units :	N/R
Continuous Release Begin Date :	N/R
Continuous Release End Date :	N/R
Continuous Release Change Date :	N/R
Continuous Release Permit :	N/R
Continuous Release Type :	N/R
Description of Tank :	N/R
Device Operational :	U
DOT Crossing Number :	N/R
DOT Regulated :	U
NPDES :	N/R
NPDES Compliance :	U
Pipeline Aboveground :	ABOVE
Pipeline Covered :	U
Pipeline Type :	N/R
Tank ID :	N/R
Tank Regulated :	U
Tank Regulated by :	N/R

Materials Involved Summary

Name of Material :	UNKNOWN OIL
CAS Number :	000000-00-0
Amount of Material :	0
Unit of Measure :	UNKNOWN AMOUNT
UN Number :	N/R
CHRIS Code :	OUN
Reached Water :	YES
Amount in Water :	0
Unit of Measure (Reach Water) :	UNKNOWN AMOUNT

RELEASE - MA

Facility Name :	ACUSHNET RIVER
Facility Address :	102 POPES ISLAND, NEW BEDFORD

Incident Summary

Release Tracking Number :	4-0026537
Notification Date :	2017-02-23
Category :	TWO HR
OFC Town :	NEW BEDFORD
Current Status :	ADQREG
Current Date :	2017-02-23
Phase :	Phase report not required or not submitted.
OHM :	N/R
Agency Link :	Click here for hyperlink provided by the agency.
Last Date in Agency List :	2024-11-18

Map Id: 137
Direction: ESE
Distance: 0.896 mi., 4733 ft.
Elevation: 8 ft.
Relative: Lower

Site Name : POPES ISLAND MARINA NEW BEDFORD HARBOR | ACUSHNET RIVER
102 POPES ISLAND | 102 POPE'S ISLAND | 102 POPES IS
NEW BEDFORD, MA 02740

Database(s) : [ERNS, RELEASE - MA, SHWS - MA] ***(cont.)***

Envirosite ID: 2713387
EPA ID: N/R

RELEASE - MA ***(cont.)***

Source Details
Source : UNKNOWN

Location Details
Location : WATERBODY

Chemicals
Chemical : N/R
Amount : N/R

Facility Name : POPES ISLAND MARINA NEW BEDFORD HARBOR
Facility Address : 102 POPE'S ISLAND, NEW BEDFORD

Incident Summary
Release Tracking Number : 4-0027333
Notification Date : 2018-07-16
Category : TWO HR
OFC Town : NEW BEDFORD
Current Status : UNCLSS
Current Date : 2018-07-16
Phase : Phase report not required or not submitted.
OHM : N/R
Agency Link : Click here for hyperlink provided by the agency.
Last Date in Agency List : 2020-01-21

Source Details
Source : UNKNOWN

Location Details
Location : WATERBODY

Chemicals
Chemical : N/R
Amount : N/R

SHWS - MA

Facility Name : ACUSHNET RIVER
Facility Address : 102 POPES ISLAND, NEW BEDFORD

Map Id: 137
Direction: ESE
Distance: 0.896 mi., 4733 ft.
Elevation: 8 ft.
Relative: Lower

Site Name : POPES ISLAND MARINA NEW BEDFORD HARBOR | ACUSHNET RIVER
102 POPES ISLAND | 102 POPE'S ISLAND | 102 POPES IS
NEW BEDFORD, MA 02740

Database(s) : [ERNS, RELEASE - MA, SHWS - MA] ***(cont.)***

Envirosite ID: 2713387
EPA ID: N/R

SHWS - MA ***(cont.)***

Incident Summary

Release Tracking Number :	4-0026537
Notification Date :	2017-02-23
Category :	TWO HR
OFC Town :	NEW BEDFORD
Current Status :	ADQREG
Current Date :	2017-02-23
Phase :	Phase report not required or not submitted.
OHM :	N/R
Agency Link :	Click here for hyperlink provided by the agency.
Last Date in Agency List :	2024-11-18

Source Details

Source :	UNKNOWN

Location Details

Location :	WATERBODY

Response Action Information

Response Action Type :	RAONR RAO Not Required
Status :	USCG Release Overseen by US Coast Guard
Submittal Date :	2017-02-23

Chemicals

Chemical :	N/R
Amount :	N/R

Facility Name :	POPES ISLAND MARINA NEW BEDFORD HARBOR
Facility Address :	102 POPE'S ISLAND, NEW BEDFORD

Incident Summary

Release Tracking Number :	4-0027333
Notification Date :	2018-07-16
Category :	TWO HR
OFC Town :	NEW BEDFORD
Current Status :	UNCLSS
Current Date :	2018-07-16
Phase :	Phase report not required or not submitted.
OHM :	N/R
Agency Link :	Click here for hyperlink provided by the agency.
Last Date in Agency List :	2020-01-21

Map Id: 137
Direction: ESE
Distance: 0.896 mi., 4733 ft.
Elevation: 8 ft.
Relative: Lower

Site Name : POPES ISLAND MARINA NEW BEDFORD HARBOR | ACUSHNET RIVER
102 POPES ISLAND | 102 POPE'S ISLAND | 102 POPES IS
NEW BEDFORD, MA 02740

Database(s) : [ERNS, RELEASE - MA, SHWS - MA] ***(cont.)***

Envirosite ID: 2713387
EPA ID: N/R

SHWS - MA ***(cont.)***

Source Details
Source : UNKNOWN

Location Details
Location : WATERBODY

Response Action Information
Response Action Type : RLFA
Status : FLDD1U
Submittal Date : 2018-07-16

Chemicals
Chemical : N/R
Amount : N/R

Map Id: 138
Direction: S
Distance: 0.904 mi., 4773 ft.
Elevation: 86 ft.
Relative: Higher

Site Name : NO LOCATION AID | LABARON HAIRDRESSING ACADEMY | COMMERCIAL BUILDING
281 UNION ST
NEW BEDFORD, MA

Database(s) : [ASBESTOS - MA, HIST RELEASE - MA, LAST - MA, RELEASE - MA, SHWS - MA]

Envirosite ID: 2669057
EPA ID: N/R

ASBESTOS - MA

Facility Name : COMMERCIAL BUILDING
Facility Address : 281 UNION STREET, NEW BEDFORD

Project Start Date : 2019-08-15
Project End Date : 2019-08-15
Project ID : N/R
Form Type : ANF-001
Project Type : Renv
Owner Name : TIM MORGADO
Owner Address : 281 UNION STREET
DLS Contractor ID : AC000412
DLS Contractor : ENVIRONMENTAL RESPONSE SERVICES INC
Site Supervisor ID : AS902311

Map Id: 138
Direction: S
Distance: 0.904 mi., 4773 ft.
Elevation: 86 ft.
Relative: Higher

Site Name : NO LOCATION AID | LABARON HAIRDRESSING ACADEMY | COMMERCIAL BUILDING
281 UNION ST
NEW BEDFORD, MA

Database(s) : [ASBESTOS - MA, HIST RELEASE - MA, LAST - MA, RELEASE - MA, SHWS - MA] ***(cont.)***

Envirosite ID: 2669057
EPA ID: N/R

ASBESTOS - MA ***(cont.)***

Site Supervisor :	RAFAEL DIAZ
Last Date in Agency List :	2021-11-09
Project Start Date :	2019-08-15
Project End Date :	2019-08-16
Project ID :	N/R
Form Type :	ANF-001
Project Type :	Renv
Owner Name :	TIM MORGADO
Owner Address :	281 UNION STREET
DLS Contractor ID :	AC000412
DLS Contractor :	ENVIRONMENTAL RESPONSE SERVICES INC
Site Supervisor ID :	AS902311
Site Supervisor :	RAFAEL DIAZ
Last Date in Agency List :	2021-11-09
Facility Name :	LABARON HAIRDRESSING ACADEMY
Facility Address :	281 UNION ST, NEW BEDFORD
Project Start Date :	2014-06-30
Project End Date :	2014-07-18
Project ID :	N/R
Form Type :	ANF-001
Project Type :	Renv
Owner Name :	LOIS WROBLE
Owner Address :	281 UNION ST
DLS Contractor ID :	AC000356
DLS Contractor :	FRANKLIN ANALYTICAL SERVICES
Site Supervisor ID :	AS040141
Site Supervisor :	THOMAS J. MCCOOG SR.
Last Date in Agency List :	2021-11-09

HIST RELEASE - MA

Facility Address :	281 UNION ST, NEW BEDFORD
Notification Date :	1996-01-13
RTN Number :	4-11886
Assoc ID :	N/R
Source :	AST
Category :	TWO HR
Location Aid :	NO LOCATION AID
Location :	COMMERCIAL
Municipality :	NEW BEDFORD
Last Date in Agency List :	2015-04-09

Map Id: 138
Direction: S
Distance: 0.904 mi., 4773 ft.
Elevation: 86 ft.
Relative: Higher

Site Name : NO LOCATION AID | LABARON HAIRDRESSING ACADEMY | COMMERCIAL BUILDING
281 UNION ST
NEW BEDFORD, MA

Database(s) : [ASBESTOS - MA, HIST RELEASE - MA, LAST - MA, RELEASE - MA, SHWS - MA] ***(cont.)***

Envirosite ID: 2669057
EPA ID: N/R

HIST RELEASE - MA ***(cont.)***

Chemical Information
Chemical : HEATING OIL 150.0 GAL

LAST - MA

Facility Name : NO LOCATION AID
Facility Address : 281 UNION ST, NEW BEDFORD

Incident Information
Notification Date : 1996-01-13
Release Tracking Number : 4-0011886
Category : TWO HR
OFC Town : NEW BEDFORD

Current Status : Response Action Outcome - A site/release where a Permanent or Temporary Solution Statement (formerly RAO Statement) was submitted. This statement asserts that response actions were sufficient to achieve a level of no significant risk or at least ensure that all substantial hazards were eliminated.

Current Date : 1997-01-16
Phase : Phase report not required or not submitted.
OHM : Oil
Agency Link : Click here for hyperlink provided by the agency.
Last Date in Agency List : 2024-11-18

Source Details
Source : AST

Location Details
Location : COMMERCIAL

Chemicals
Chemical : HEATING OIL
Amount : 150 GAL

RELEASE - MA

Facility Name : NO LOCATION AID
Facility Address : 281 UNION ST, NEW BEDFORD

Map Id: 138
Direction: S
Distance: 0.904 mi., 4773 ft.
Elevation: 86 ft.
Relative: Higher

Site Name : NO LOCATION AID | LABARON HAIRDRESSING ACADEMY | COMMERCIAL BUILDING
281 UNION ST
NEW BEDFORD, MA

Database(s) : [ASBESTOS - MA, HIST RELEASE - MA, LAST - MA, RELEASE - MA, SHWS - MA] ***(cont.)***

Envirosite ID: 2669057
EPA ID: N/R

RELEASE - MA ***(cont.)***

Incident Summary

Release Tracking Number :	4-0011886
Notification Date :	1996-01-13
Category :	TWO HR
OFC Town :	NEW BEDFORD
Current Status :	Response Action Outcome - A site/release where a Permanent or Temporary Solution Statement (formerly RAO Statement) was submitted. This statement asserts that response actions were sufficient to achieve a level of no significant risk or at least ensure that all substantial hazards were eliminated.
Current Date :	1997-01-16
Phase :	Phase report not required or not submitted.
OHM :	Oil
Agency Link :	Click here for hyperlink provided by the agency.
Last Date in Agency List :	2024-11-18

Source Details

Source :	AST

Location Details

Location :	COMMERCIAL

Chemicals

Chemical :	HEATING OIL
Amount :	150 GAL

SHWS - MA

Facility Name :	NO LOCATION AID
Facility Address :	281 UNION ST, NEW BEDFORD

Incident Summary

Release Tracking Number :	4-0011886
Notification Date :	1996-01-13
Category :	TWO HR
OFC Town :	NEW BEDFORD

Map Id: 138
Direction: S
Distance: 0.904 mi., 4773 ft.
Elevation: 86 ft.
Relative: Higher

Site Name : NO LOCATION AID | LABARON HAIRDRESSING ACADEMY | COMMERCIAL BUILDING
281 UNION ST
NEW BEDFORD, MA

Database(s) : [ASBESTOS - MA, HIST RELEASE - MA, LAST - MA, RELEASE - MA, SHWS - MA] ***(cont.)***

Envirosite ID: 2669057
EPA ID: N/R

SHWS - MA ***(cont.)***

Current Status : Response Action Outcome - A site/release where a Permanent or Temporary Solution Statement (formerly RAO Statement) was submitted. This statement asserts that response actions were sufficient to achieve a level of no significant risk or at least ensure that all substantial hazards were eliminated.

Current Date : 1997-01-16
Phase : Phase report not required or not submitted.
OHM : Oil
Agency Link : Click here for hyperlink provided by the agency.
Last Date in Agency List : 2024-11-18

Source Details
Source : AST

Location Details
Location : COMMERCIAL

Response Action Information
Response Action Type : RLFA
Status : FOLOFF
Submittal Date : 1996-01-17

Response Action Type : RAO Response Action Outcome - RAO
Status : FEEREC Fee Received - TFS Use Only
Submittal Date : 1997-01-17

Response Action Type : RAO Response Action Outcome - RAO
Status : RAORCD RAO Statement Received
Submittal Date : 1997-01-16

Response Action Type : NOR
Status : ISSUED
Submittal Date : 1996-01-19

Response Action Type : RNF Release Notification Form Received
Status : REPORT Reportable Release or Threat of Release
Submittal Date : 1997-01-16

Map Id: 138
Direction: S
Distance: 0.904 mi., 4773 ft.
Elevation: 86 ft.
Relative: Higher

Site Name : NO LOCATION AID | LABARON HAIRDRESSING ACADEMY | COMMERCIAL BUILDING
281 UNION ST
NEW BEDFORD, MA

Database(s) : [ASBESTOS - MA, HIST RELEASE - MA, LAST - MA, RELEASE - MA, SHWS - MA] ***(cont.)***

Envirosite ID: 2669057
EPA ID: N/R

SHWS - MA ***(cont.)***

Chemicals
Chemical : HEATING OIL
Amount : 150 GAL

Map Id: BC139
Direction: SSE
Distance: 0.904 mi., 4775 ft.
Elevation: 8 ft.
Relative: Lower

Site Name : LEONARDS WHARF
84 FRONT ST
NEW BEDFORD, MA

Database(s) : [HIST RELEASE - MA, RELEASE - MA, SHWS - MA]

Envirosite ID: 2669445
EPA ID: N/R

HIST RELEASE - MA

Facility Address : 84 FRONT ST, NEW BEDFORD

Notification Date : 2003-10-27
RTN Number : 4-18092
Assoc ID : N/R
Source : N/R
Category : TWO HR
Location Aid : LEONARDS WHARF
Location : WATERBODY
Municipality : NEW BEDFORD
Last Date in Agency List : 2015-04-09

Chemical Information
Chemical : DIESEL FUEL 1,000.0 GAL

RELEASE - MA

Facility Name : LEONARDS WHARF
Facility Address : 84 FRONT ST, NEW BEDFORD

Incident Summary
Release Tracking Number : 4-0018092
Notification Date : 2003-10-27
Category : TWO HR
OFC Town : NEW BEDFORD

Map Id: BC139
Direction: SSE
Distance: 0.904 mi., 4775 ft.
Elevation: 8 ft.
Relative: Lower

Site Name : LEONARDS WHARF
84 FRONT ST
NEW BEDFORD, MA

Database(s) : [HIST RELEASE - MA, RELEASE - MA, SHWS - MA] ***(cont.)***

Envirosite ID: 2669445
EPA ID: N/R

RELEASE - MA ***(cont.)***

Current Status : Response Action Outcome - A site/release where a Permanent or Temporary Solution Statement (formerly RAO Statement) was submitted. This statement asserts that response actions were sufficient to achieve a level of no significant risk or at least ensure that all substantial hazards were eliminated.

Current Date : 2004-09-20
Phase : Phase report not required or not submitted.
OHM : Oil
Agency Link : Click here for hyperlink provided by the agency.
Last Date in Agency List : 2024-11-18

Source Details
Source : N/R

Location Details
Location : WATERBODY

Chemicals
Chemical : DIESEL FUEL
Amount : 1000 GAL

SHWS - MA

Facility Name : LEONARDS WHARF
Facility Address : 84 FRONT ST, NEW BEDFORD

Incident Summary
Release Tracking Number : 4-0018092
Notification Date : 2003-10-27
Category : TWO HR
OFC Town : NEW BEDFORD

Current Status : Response Action Outcome - A site/release where a Permanent or Temporary Solution Statement (formerly RAO Statement) was submitted. This statement asserts that response actions were sufficient to achieve a level of no significant risk or at least ensure that all substantial hazards were eliminated.

Current Date : 2004-09-20
Phase : Phase report not required or not submitted.
OHM : Oil
Agency Link : Click here for hyperlink provided by the agency.
Last Date in Agency List : 2024-11-18

Map Id: BC139
Direction: SSE
Distance: 0.904 mi., 4775 ft.
Elevation: 8 ft.
Relative: Lower

Site Name : LEONARDS WHARF
84 FRONT ST
NEW BEDFORD, MA

Database(s) : [HIST RELEASE - MA, RELEASE - MA, SHWS - MA] ***(cont.)***

Envirosite ID: 2669445
EPA ID: N/R

SHWS - MA ***(cont.)***

Location Details
Location : WATERBODY

Response Action Information
Response Action Type : RNF Release Notification Form Received
Status : REPORT Reportable Release or Threat of Release
Submittal Date : 2003-12-24

Response Action Type : RAO Response Action Outcome - RAO
Status : FEEREC Fee Received - TFS Use Only
Submittal Date : 2004-09-27

Response Action Type : RAO Response Action Outcome - RAO
Status : TSAUD Level I - Technical Screen Audit
Submittal Date : 2004-10-14

Response Action Type : RLFA
Status : FLDRUN
Submittal Date : 2003-10-28

Response Action Type : RAO Response Action Outcome - RAO
Status : RAORCD RAO Statement Received
Submittal Date : 2004-09-20

Response Action Type : RLFA
Status : FOLOFF
Submittal Date : 2003-10-31

Response Action Type : RLFA
Status : FOLOFF
Submittal Date : 2003-10-27

Response Action Type : RLFA
Status : FLDD1A
Submittal Date : 2003-10-27

Response Action Type : RLFA
Status : FLDD1A
Submittal Date : 2003-10-28

Response Action Type : NOR
Status : ISSUED
Submittal Date : 2003-10-27

Map Id: BC139
Direction: SSE
Distance: 0.904 mi., 4775 ft.
Elevation: 8 ft.
Relative: Lower

Site Name : LEONARDS WHARF
84 FRONT ST
NEW BEDFORD, MA

Database(s) : [HIST RELEASE - MA, RELEASE - MA, SHWS - MA] ***(cont.)***

Envirosite ID: 2669445
EPA ID: N/R

SHWS - MA ***(cont.)***

Response Action Type : RLFA
Status : FLDRUN
Submittal Date : 2003-10-27

Response Action Type : RLFA
Status : FLDD1A
Submittal Date : 2003-10-29

Chemicals
Chemical : DIESEL FUEL
Amount : 1000 GAL

Map Id: 140
Direction: SW
Distance: 0.904 mi., 4776 ft.
Elevation: 87 ft.
Relative: Higher

Site Name : WESTWOOD ELDERLY DEVELOPMENT
121 LIBERTY ST
NEW BEDFORD, MA 02740

Database(s) : [AUL - MA, RELEASE - MA, SHWS - MA]

Envirosite ID: 2858467
EPA ID: N/R

AUL - MA

Facility Name : WESTWOOD ELDERLY DEVELOPMENT
Facility Address : 121 LIBERTY ST, NEW BEDFORD, 027400000

Incident Summary
Release Tracking Number : 4-0026572
Notification Date : 2017-03-15
Category : 120 DY
OFC Town : NEW BEDFORD
Current Status : Permanent Solution with Conditions
Current Date : 2019-08-28
Phase : Phase report not required or not submitted.
OHM : N/R
Agency Link : Click here for hyperlink provided by the agency.
Last Date in Agency List : 2024-11-18

Source Details
Source : UNKNOWN

Map Id: 140
Direction: SW
Distance: 0.904 mi., 4776 ft.
Elevation: 87 ft.
Relative: Higher

Site Name : WESTWOOD ELDERLY DEVELOPMENT
121 LIBERTY ST
NEW BEDFORD, MA 02740

Database(s) : [AUL - MA, RELEASE - MA, SHWS - MA] ***(cont.)***

Envirosite ID: 2858467
EPA ID: N/R

AUL - MA ***(cont.)***

Location Details
Location : RESIDNTIAL

Response Action Information
Response Action Type : AUL Activity and Use Limitation
Status : TSAUD Level I - Technical Screen Audit
Submittal Date : 2019-11-18
Response Action Outcome Class : Permanent Solution with Conditions and AUL

Response Action Type : AUL Activity and Use Limitation
Status : RECPT Transmittal or Notification Received
Submittal Date : 2019-08-28
Response Action Outcome Class : Permanent Solution with Conditions and AUL

RELEASE - MA

Facility Name : WESTWOOD ELDERLY DEVELOPMENT
Facility Address : 121 LIBERTY ST, NEW BEDFORD, 027400000

Incident Summary
Release Tracking Number : 4-0026572
Notification Date : 2017-03-15
Category : 120 DY
OFC Town : NEW BEDFORD
Current Status : Permanent Solution with Conditions
Current Date : 2019-08-28
Phase : Phase report not required or not submitted.
OHM : N/R
Agency Link : Click here for hyperlink provided by the agency.
Last Date in Agency List : 2024-11-18

Source Details
Source : UNKNOWN

Location Details
Location : RESIDNTIAL

Chemicals
Chemical : N/R
Amount : N/R

SHWS - MA

Facility Name : WESTWOOD ELDERLY DEVELOPMENT

Map Id: 140
Direction: SW
Distance: 0.904 mi., 4776 ft.
Elevation: 87 ft.
Relative: Higher

Site Name : WESTWOOD ELDERLY DEVELOPMENT
121 LIBERTY ST
NEW BEDFORD, MA 02740

Database(s) : [AUL - MA, RELEASE - MA, SHWS - MA] ***(cont.)***

Envirosite ID: 2858467
EPA ID: N/R

SHWS - MA ***(cont.)***

Facility Address : 121 LIBERTY ST, NEW BEDFORD, 027400000

Incident Summary

Release Tracking Number :	4-0026572
Notification Date :	2017-03-15
Category :	120 DY
OFC Town :	NEW BEDFORD
Current Status :	Permanent Solution with Conditions
Current Date :	2019-08-28
Phase :	Phase report not required or not submitted.
OHM :	N/R
Agency Link :	Click here for hyperlink provided by the agency.
Last Date in Agency List :	2024-11-18

Source Details

Source : UNKNOWN

Location Details

Location : RESIDNTIAL

Response Action Information

Details for this site have been truncated due to the large number of available details for this site within this dataset. For the complete details for this site, contact your Envirosite account representative for a complimentary site report containing all of the details available.

Response Action Type :	AUL Activity and Use Limitation
Status :	TSAUD Level I - Technical Screen Audit
Submittal Date :	2019-11-18

Response Action Type :	TCLASS Tier Classification
Status :	REVRCD Revised Statement or Transmittal Received
Submittal Date :	2018-09-21

Response Action Type :	TCLASS Tier Classification
Status :	EPETOP
Submittal Date :	2018-09-21

Response Action Type :	RAM Release Abatement Measure
Status :	CSRCVD Completion Statement Received
Submittal Date :	2019-02-15

Map Id: 140
Direction: SW
Distance: 0.904 mi., 4776 ft.
Elevation: 87 ft.
Relative: Higher

Site Name : WESTWOOD ELDERLY DEVELOPMENT
121 LIBERTY ST
NEW BEDFORD, MA 02740

Database(s) : [AUL - MA, RELEASE - MA, SHWS - MA] ***(cont.)***

Envirosite ID: 2858467
EPA ID: N/R

SHWS - MA ***(cont.)***

Response Action Type : RAM Release Abatement Measure
Status : TSAUD Level I - Technical Screen Audit
Submittal Date : 2018-10-11

Response Action Type : RAM Release Abatement Measure
Status : PLANMD Modified Revised or Updated Plan Received
Submittal Date : 2017-05-05

Response Action Type : NOR
Status : ISSUED
Submittal Date : 2017-03-27

Response Action Type : RAO Response Action Outcome - RAO
Status : PSARCD
Submittal Date : 2019-08-28

Response Action Type : TCLASS Tier Classification
Status : TIERII Tier 2 Classification
Submittal Date : 2018-03-20

Response Action Type : RAO Response Action Outcome - RAO
Status : TSAUD Level I - Technical Screen Audit
Submittal Date : 2019-11-18

Response Action Type : RAM Release Abatement Measure
Status : FEEREC Fee Received - TFS Use Only
Submittal Date : 2017-04-03

Response Action Type : TCLASS Tier Classification
Status : RECPT Transmittal or Notification Received
Submittal Date : 2018-03-20

Response Action Type : RNFE
Status : RECPT Transmittal or Notification Received
Submittal Date : 2017-03-15

Response Action Type : RAM Release Abatement Measure
Status : STRCVD Status or Interim Report Received
Submittal Date : 2018-03-20

Response Action Type : RAM Release Abatement Measure
Status : STRCVD Status or Interim Report Received
Submittal Date : 2017-09-21

Map Id: 140
Direction: SW
Distance: 0.904 mi., 4776 ft.
Elevation: 87 ft.
Relative: Higher

Site Name : WESTWOOD ELDERLY DEVELOPMENT
121 LIBERTY ST
NEW BEDFORD, MA 02740

Database(s) : [AUL - MA, RELEASE - MA, SHWS - MA] ***(cont.)***

Envirosite ID: 2858467
EPA ID: N/R

SHWS - MA ***(cont.)***

Chemicals
Chemical : N/R
Amount : N/R

Map Id: BC141
Direction: SSE
Distance: 0.916 mi., 4836 ft.
Elevation: 8 ft.
Relative: Lower

Site Name : DELKEN CO | FINICKY PET FOOD INC | DELKEN BUILDING
16 FRONT ST
NEW BEDFORD, MA 02740

Database(s) : [ASBESTOS - MA, DOCKET, DRYCLEANERS - MA, ECHO, FRS, HIST RELEASE - MA, HWG - MA, RCRA VSQG, RELEASE - MA, SHWS - MA]

Envirosite ID: 2669232
EPA ID: N/R

ASBESTOS - MA

Facility Name : DELKEN BUILDING
Facility Address : 16 FRONT STREET, NEW BEDFORD

Project Start Date : 2008-12-01
Project End Date : 2009-01-02
Project ID : N/R
Form Type : AQ-06
Project Type : N/R
Owner Name : LAFRANCE HOSPITALITY CO.
Owner Address : PO BOX 248
DLS Contractor ID : N/R
DLS Contractor : N/R
Site Supervisor ID : N/R
Site Supervisor : N/R
Last Date in Agency List : 2021-11-09

Project Start Date : 2008-07-11
Project End Date : 2008-08-08
Project ID : N/R
Form Type : AQ-06
Project Type : N/R
Owner Name : LAFRANCE HOSPITALITY CO.
Owner Address : PO BOX 248
DLS Contractor ID : N/R
DLS Contractor : N/R
Site Supervisor ID : N/R
Site Supervisor : N/R
Last Date in Agency List : 2021-11-09

Map Id: BC141
Direction: SSE
Distance: 0.916 mi., 4836 ft.
Elevation: 8 ft.
Relative: Lower

Site Name : DELKEN CO | FINICKY PET FOOD INC | DELKEN BUILDING
16 FRONT ST
NEW BEDFORD, MA 02740

Database(s) : [ASBESTOS - MA, DOCKET, DRYCLEANERS - MA, ECHO, FRS, HIST RELEASE - MA, HWG - MA, RCRA VSQG, RELEASE - MA, SHWS - MA] ***(cont.)***

Envirosite ID: 2669232
EPA ID: N/R

ASBESTOS - MA ***(cont.)***

Project Start Date :	2008-07-01
Project End Date :	2008-07-18
Project ID :	N/R
Form Type :	ANF-001
Project Type :	Dem
Owner Name :	LAFRANCE HOSPITALITY CO.
Owner Address :	PO BOX 248
DLS Contractor ID :	AC000387
DLS Contractor :	PATRIOTS ENVIRONMENTAL CORP
Site Supervisor ID :	AS900108
Site Supervisor :	ANGEL M. REYES
Last Date in Agency List :	2021-11-09

DOCKET

Facility Name :	DELKEN CO
Facility Address :	16 FRONT ST, NEW BEDFORD, MA 02740

Site Activity Details

Enforcement Action Case Number :	01-1998-0038
Activity ID :	848
Enforcement Action Name :	DELKEN CO
Last Date in Agency List :	2025-02-06
Final Ordr Iss/Final Order Enter Date:	1999-01-07
Complaint/Proposed Order Actual Date:	1998-02-18
Final Order Issued Actual Date :	1999-01-07
Final Order Name :	DELKEN COMPANY

Complaint Summary

Respondent/Defendant Name :	DELKEN COMPANY
Named in Complaint :	Y
Named in Final Order :	Y
SEP Category :	Pollution Prevention
SEP Description :	SEVERAL PROJECTS OT FACILITY DESIGNED TO REDUCE AMOUNT OF AMMONIA STORED, USED, OR RELEASED DURING NORMAL OPERATION ORIN AN EMERGENCY.
SEP Category :	Pollution Prevention/Equipment-Technology Modification

Map Id: BC141
Direction: SSE
Distance: 0.916 mi., 4836 ft.
Elevation: 8 ft.
Relative: Lower

Site Name : DELKEN CO | FINICKY PET FOOD INC | DELKEN BUILDING
16 FRONT ST
NEW BEDFORD, MA 02740

Database(s) : [ASBESTOS - MA, DOCKET, DRYCLEANERS - MA, ECHO, FRS, HIST RELEASE - MA, HWG - MA, RCRA VSQG, RELEASE - MA, SHWS - MA] ***(cont.)***

Envirosite ID: 2669232
EPA ID: N/R

DOCKET ***(cont.)***

SEP Description : SEVERAL PROJECTS OT FACILITY DESIGNED TO REDUCE AMOUNT OF AMMONIA STORED, USED, OR RELEASED DURING NORMAL OPERATION ORIN AN EMERGENCY.

SEP Category : Pollution Prevention/Improved Housekeeping/O&M, Training, Inventory Control

SEP Description : SEVERAL PROJECTS OT FACILITY DESIGNED TO REDUCE AMOUNT OF AMMONIA STORED, USED, OR RELEASED DURING NORMAL OPERATION ORIN AN EMERGENCY.

SEP Category : Pollution Reduction

SEP Description : SEVERAL PROJECTS OT FACILITY DESIGNED TO REDUCE AMOUNT OF AMMONIA STORED, USED, OR RELEASED DURING NORMAL OPERATION ORIN AN EMERGENCY.

Regional Docket Number : EPCRA-I-98-1010

Standard Industrial Classification (SIC) Summary

Registry ID : 110003450140
Primary SIC : 7216 - DRYCLEANING PLANTS, EXCEPT RUG CLEANING
Primary NAICS : N/R

Settlement FRS ICIS Facility : 7571 - DELKEN CO

Pollutants (SRS) : N/R

Admin EA Closed Actual Date : 1999-01-07
Enforcement Action Name : DELKEN COMPANY
Enforcement Action Resolution : N/R

Violation Types : N/R

Case Law Sections : CERCLA 103A - Notification of Hazardous Reportable Quantity Release
EPCRA 304 - Emergency Release Notification Section 313 Program

Violation Penalties and Compliance Summary

Compliance Action Cost : 152500
EPA Penalty Assessed Amount : 8168

Map Id: BC141
Direction: SSE
Distance: 0.916 mi., 4836 ft.
Elevation: 8 ft.
Relative: Lower

Site Name : DELKEN CO | FINICKY PET FOOD INC | DELKEN BUILDING
16 FRONT ST
NEW BEDFORD, MA 02740

Database(s) : [ASBESTOS - MA, DOCKET, DRYCLEANERS - MA, ECHO, FRS, HIST RELEASE - MA, HWG - MA, RCRA VSQG, RELEASE - MA, SHWS - MA] ***(cont.)***

Envirosite ID: 2669232
EPA ID: N/R

DOCKET ***(cont.)***

Cost Recovery Required :	N/R
Cost of SEP :	0
Cost of Complying Actions :	N/R

DRYCLEANERS - MA

Facility Name :	DELKEN CO
Facility Address :	16 FRONT ST, NEW BEDFORD, MA 02740
Facility Number :	9928
Tax ID Number :	043033302
Reg Object Type Code :	DEPF
Class Type :	ERDCNA
DEP Region Code :	SE
Mailing Address :	16 Front Street, New Bedford, MA 02740
Contact Name :	N/R
Reg Object Phone :	5089900289
Last Date in Agency List :	2024-06-28

ECHO

Facility Name :	DELKEN CO
Facility Address :	16 FRONT ST, NEW BEDFORD, MA 02740
County :	BRISTOL
Last Inspection Date :	1995-12-12
Registry ID :	110003450140
FIPS Code :	25005
EPA Region :	01
Inspection Count :	0
Last Inspection Days :	10554
Informal Count :	0
Last Informal Action Date :	1995-12-28
Formal Action Count :	0
Last Formal Action Date :	1999-01-07
Total Penalties :	0
Penalty Count :	N/R
Last Penalty Date :	1999-01-07
Last Penalty Amount :	8168
QTRS IN NC :	0
Programs IN SNC :	0
Current Compliance Status :	No Violation Identified
Three-Year Compliance Status :	_____
Collection Method :	ADDRESS MATCHING-HOUSE NUMBER
Reference Point :	ENTRANCE POINT OF A FACILITY OR STATION
Accuracy Meters :	50
Derived Tribes :	Mashpee Wampanoag Tribe - 18 mile(s), Wampanoag Tribe of Gay Head (Aquinnah) - 20 mile(s)

Map Id: BC141
Direction: SSE
Distance: 0.916 mi., 4836 ft.
Elevation: 8 ft.
Relative: Lower

Site Name : DELKEN CO | FINICKY PET FOOD INC | DELKEN BUILDING
16 FRONT ST
NEW BEDFORD, MA 02740

Database(s) : [ASBESTOS - MA, DOCKET, DRYCLEANERS - MA, ECHO, FRS, HIST RELEASE - MA, HWG - MA, RCRA VSQG, RELEASE - MA, SHWS - MA] ***(cont.)***

Envirosite ID: 2669232
EPA ID: N/R

ECHO ***(cont.)***

Derived HUC :	01090002
Derived WBD :	010900020401
Derived STCTY FIPS :	25005
Derived Zip :	02740
Derived CD113 :	09
Derived CB2010 :	250056518001029
MYRTK Universe :	NNN
NPDES IDs :	N/R
CWA Permit Types :	N/R
CWA Compliance Tracking :	N/R
CWA NAICS :	N/R
CWA SICS :	N/R
CWA Inspection Count :	N/R
CWA Last Inspection Days :	N/R
CWA Informal Count :	N/R
CWA Formal Action Count :	N/R
CWA Last Formal Action Date :	N/R
CWA Penalties :	N/R
CWA Last Penalty Date :	N/R
CWA Last Penalty Amount :	N/R
CWA Quarters IN NC :	N/R
CWA Current Compliance Status :	N/R
CWA Current SNC Flag :	N
CWA 13 Quarters Compliance Status :	N/R
CWA 13 Quarters Effluent Exceedances:	N/R
CWA Three-Year QNCR Codes :	N/R
DFR URL :	Click here for hyperlink provided by the agency.
Facility SIC :	N/R
Facility NAICS :	N/R
Facility Last Inspection EPA Date :	N/R
Facility Last Inspection State Date :	1995-12-12
Facility Last Formal Act EPA Date :	1999-01-07
Facility Last Formal Act State Date :	N/R
Facility Last Informal Act EPA Date :	N/R
Facility Last Informal Act State Date:	1995-12-28
Facility Federal Agency :	N/R
TRI Reporter :	N/R
Facility Imp Water Flag :	N/R
Current SNC Flag :	N
Indian County Flag :	N
Federal Flag :	N/R
US Mexico Border Flag :	N/R
Chesapeak Bay Flag :	N/R
AIR Flag :	N
NPDES Flag :	N
SDWIS Flag :	N
RCRA Flag :	Y
TRI Flag :	N
GHG Flag :	N
Major Flag :	N/R
Active Flag :	Y
NAA Flag :	Y
Latitude :	41.634712

Map Id: BC141
Direction: SSE
Distance: 0.916 mi., 4836 ft.
Elevation: 8 ft.
Relative: Lower

Site Name : DELKEN CO | FINICKY PET FOOD INC | DELKEN BUILDING
16 FRONT ST
NEW BEDFORD, MA 02740

Database(s) : [ASBESTOS - MA, DOCKET, DRYCLEANERS - MA, ECHO, FRS, HIST RELEASE - MA, HWG - MA, RCRA VSQG, RELEASE - MA, SHWS - MA] ***(cont.)***

Envirosite ID: 2669232
EPA ID: N/R

ECHO ***(cont.)***

Longitude :	-70.921771
Last Date in Agency List :	2025-02-19

FRS

Facility Name :	DELKEN CO
Facility Address :	16 FRONT ST, NEW BEDFORD, MA 02740
County :	BRISTOL

Site Details

Registry ID :	110003450140
FRS Facility URL :	Click here for hyperlink provided by the agency.
Last Date in Agency List :	2024-12-16

Source Description

Source Description :

ICIS provides a database that, when complete, will contain enforcement and compliance information across most of EPA's programs. The vision for ICIS is to replace EPA's independent databases that contain enforcement data with a single repository for that information. Currently, ICIS contains all Federal Administrative and Judicial enforcement actions and a subset of the Permit Compliance System (PCS), which supports the National Pollutant Discharge Elimination System (NPDES). This information is maintained in ICIS by EPA in the Regional offices and at Headquarters. A future release of ICIS will completely replace PCS and will integrate that information with Federal actions already in the system. ICIS also has the capability to track other activities that support compliance and enforcement programs, including incident tracking, compliance assistance, and compliance monitoring. The MA-EPICS is the central repository for all environmental protection data for the State of Massachusetts.

Source Description :

RCRAInfo is EPA’s comprehensive information system that supports the Resource Conservation and Recovery Act (RCRA) of 1976 and the Hazardous and Solid Waste Amendments (HSWA) of 1984 through the tracking of events and activities related to facilities that generate, transport, and treat, store, or dispose of hazardous waste. RCRAInfo allows RCRA program staff to track the notification, permit, compliance, and corrective action activities required under RCRA. RCRAInfo also supports generation of the National Hazardous Waste Biennial Report. All generators and treatment, storage, and disposal facilities who handle hazardous waste are required to report to the EPA Administrator at least once every two years to support creation of the Biennial Report.

FRS Environmental Interest

Source and System ID :	ICIS - 7571 MA-EPICS - 9928 RCRAINFO - MAD108002494

Map Id: BC141
Direction: SSE
Distance: 0.916 mi., 4836 ft.
Elevation: 8 ft.
Relative: Lower

Site Name : DELKEN CO | FINICKY PET FOOD INC | DELKEN BUILDING
16 FRONT ST
NEW BEDFORD, MA 02740

Database(s) : [ASBESTOS - MA, DOCKET, DRYCLEANERS - MA, ECHO, FRS, HIST RELEASE - MA, HWG - MA, RCRA VSQG, RELEASE - MA, SHWS - MA] ***(cont.)***

Envirosite ID: 2669232
EPA ID: N/R

HIST RELEASE - MA

Facility Address :	16 FRONT ST, NEW BEDFORD
Notification Date :	1999-02-06
RTN Number :	4-14501
Assoc ID :	N/R
Source :	PIPE
Category :	TWO HR
Location Aid :	DELKEN
Location :	COMMERCIAL, INDUSTRIAL
Municipality :	NEW BEDFORD
Last Date in Agency List :	2015-04-09

Chemical Information

Chemical :	ANHYDROUS AMMONIA 2.0 LBS

HWG - MA

Facility Name :	DELKEN CO
Facility Address :	16 FRONT ST, NEW BEDFORD, MA 02740
EPA ID :	MAD108002494
2nd Name :	N/R
Phone :	508-990-0289
RCRA Generator Status :	VSQG
State Generator Status :	VQG-MA
Last Date in Agency List :	2025-03-18

RCRA VSQG

Facility Name :	DELKEN CO
Facility Address :	16 FRONT ST, NEW BEDFORD, MA 02740
County :	BRISTOL
Date Form Received by Agency :	1986-11-26
EPA ID :	MAD108002494
Mailing Address :	PO BOX M128, NEW BEDFORD, MA 02744
Contact :	SHERMAN ELWIN
Contact Address :	PO BOX M128, NEW BEDFORD, MA 02744
Contact Country :	US
Contact Telephone :	508-990-0289
Contact Email :	N/R
EPA Region :	01
Land Type :	Private
Source Type :	Notification
Classification :	Very Small Quantity Generator

Map Id: BC141
Direction: SSE
Distance: 0.916 mi., 4836 ft.
Elevation: 8 ft.
Relative: Lower

Site Name : DELKEN CO | FINICKY PET FOOD INC | DELKEN BUILDING
16 FRONT ST
NEW BEDFORD, MA 02740

Database(s) : [ASBESTOS - MA, DOCKET, DRYCLEANERS - MA, ECHO, FRS, HIST RELEASE - MA, HWG - MA, RCRA VSQG, RELEASE - MA, SHWS - MA] ***(cont.)***

Envirosite ID: 2669232
EPA ID: N/R

RCRA VSQG ***(cont.)***

Description :

Handlers that generate 100 kilograms or less of hazardous waste per calendar month, and accumulate 1000 kg or less of hazardous waste at any time; or generate one kilogram or less of acutely hazardous waste per calendar month, and accumulate at any time: 1 kg or less of acutely hazardous waste; or 100 kg or less of any residue or contaminated soil, waste or other debris resulting from the cleanup of a spill, into or on any land or water, of acutely hazardous waste;or generate 100 kg or less of any residue or contaminated soil, waste or other debris resulting from the cleanup of a spill, into or on any land or water, of acutely hazardous waste during any calendar month, and accumulate at any time: 1 kg or less of acutely hazardous waste; or 100 kg or less of any residue or contaminated soil, waste or other debris resulting from the cleanup of a spill, into or on any land or water, of acutely hazardous waste.

Last Date in Agency List : 2024-12-17

Owner/Operator Summary

Owner/Operator Name :	DELKEN CO
Owner/Operator Address :	PO BOX M128, NEW BEDFORD, MA 02744
Owner/Operator Country :	US
Owner/Operator Telephone :	N/R
Owner/Operator Email :	N/R
Owner/Operator Fax :	N/R
Legal Status :	Private
Owner/Operator Type :	Operator
Owner/Operator Start Date :	1991-12-08
Owner/Operator End Date :	N/R

Owner/Operator Name :	KENNETH NANFELT
Owner/Operator Address :	PO BOX M128, NEW BEDFORD, MA 02744
Owner/Operator Country :	US
Owner/Operator Telephone :	N/R
Owner/Operator Email :	N/R
Owner/Operator Fax :	N/R
Legal Status :	Private
Owner/Operator Type :	Owner
Owner/Operator Start Date :	2004-10-16
Owner/Operator End Date :	N/R

Handler Activities Summary

U.S. Importer of Hazardous Waste :	N
Mixed Waste (Haz. and Radioactive) :	N
Recycler of Hazardous Waste :	N
Transporter of Hazardous Waste :	N
Treater, Storer or Disposer of HW :	N
Underground Injection Activity :	N
On-site Burner Exemption :	N
Furnace Exemption :	N
Used Oil Fuel Burner :	N

Map Id: BC141
Direction: SSE
Distance: 0.916 mi., 4836 ft.
Elevation: 8 ft.
Relative: Lower

Site Name : DELKEN CO | FINICKY PET FOOD INC | DELKEN BUILDING
16 FRONT ST
NEW BEDFORD, MA 02740

Database(s) : [ASBESTOS - MA, DOCKET, DRYCLEANERS - MA, ECHO, FRS, HIST RELEASE - MA, HWG - MA, RCRA VSQG, RELEASE - MA, SHWS - MA] ***(cont.)***

Envirosite ID: 2669232
EPA ID: N/R

RCRA VSQG ***(cont.)***

Used Oil Processor :	N
Used Oil Refiner :	N
Used Oil Fuel Marketer to Burner :	N
Used Oil Specification Marketer :	N
Used Oil Transfer Facility :	N
Used Oil Transporter :	N

Notices of Violations Summary

Date of Violation :	1995-12-12
Date Achieved Compliance :	1996-01-29
Regulation Violated :	Y
Area of Violation :	Generators - Pre-transport
Enforcement Action :	WRITTEN INFORMAL
Enforcement Action Date :	1995-12-28
Enf. Disposition Status :	N/R
Enf. Disp. Status Date :	N/R
Violation Lead Agency :	State
Enforcement Lead Agency :	State
Proposed Penalty Amount :	N/R
Final Penalty Amount :	N/R
Paid Penalty Amount :	N/R

Date of Violation :	1995-12-12
Date Achieved Compliance :	1996-01-29
Regulation Violated :	Y
Area of Violation :	Generators - General
Enforcement Action :	WRITTEN INFORMAL
Enforcement Action Date :	1995-12-28
Enf. Disposition Status :	N/R
Enf. Disp. Status Date :	N/R
Violation Lead Agency :	State
Enforcement Lead Agency :	State
Proposed Penalty Amount :	N/R
Final Penalty Amount :	N/R
Paid Penalty Amount :	N/R

Date of Violation :	1995-12-12
Date Achieved Compliance :	1996-01-29
Regulation Violated :	Y
Area of Violation :	Generators - Manifest
Enforcement Action :	WRITTEN INFORMAL
Enforcement Action Date :	1995-12-28
Enf. Disposition Status :	N/R
Enf. Disp. Status Date :	N/R
Violation Lead Agency :	State
Enforcement Lead Agency :	State
Proposed Penalty Amount :	N/R
Final Penalty Amount :	N/R
Paid Penalty Amount :	N/R

Map Id: BC141
Direction: SSE
Distance: 0.916 mi., 4836 ft.
Elevation: 8 ft.
Relative: Lower

Site Name : DELKEN CO | FINICKY PET FOOD INC | DELKEN BUILDING
16 FRONT ST
NEW BEDFORD, MA 02740

Database(s) : [ASBESTOS - MA, DOCKET, DRYCLEANERS - MA, ECHO, FRS, HIST RELEASE - MA, HWG - MA, RCRA VSQG, RELEASE - MA, SHWS - MA] ***(cont.)***

Envirosite ID: 2669232
EPA ID: N/R

RCRA VSQG ***(cont.)***

Evaluation Action Summary

Evaluation Date :	1996-01-29
Evaluation :	COMPLIANCE SCHEDULE EVALUATION
Area of Violation :	N/R
Date Achieved Compliance :	N/R
Evaluation Lead Agency :	State

Evaluation Date :	1995-12-12
Evaluation :	COMPLIANCE EVALUATION INSPECTION
Area of Violation :	Generators - Pre-transport
Date Achieved Compliance :	1996-01-29
Evaluation Lead Agency :	State

Evaluation Date :	1995-12-12
Evaluation :	COMPLIANCE EVALUATION INSPECTION
Area of Violation :	Generators - General
Date Achieved Compliance :	1996-01-29
Evaluation Lead Agency :	State

Evaluation Date :	1995-12-12
Evaluation :	COMPLIANCE EVALUATION INSPECTION
Area of Violation :	Generators - Manifest
Date Achieved Compliance :	1996-01-29
Evaluation Lead Agency :	State

RELEASE - MA

Facility Name :	DELKEN
Facility Address :	16 FRONT ST, NEW BEDFORD

Incident Summary

Release Tracking Number :	4-0014501
Notification Date :	1999-02-06
Category :	TWO HR
OFC Town :	NEW BEDFORD
Current Status :	Response Action Outcome - A site/release where a Permanent or Temporary Solution Statement (formerly RAO Statement) was submitted. This statement asserts that response actions were sufficient to achieve a level of no significant risk or at least ensure that all substantial hazards were eliminated.
Current Date :	1999-04-06
Phase :	Phase report not required or not submitted.
OHM :	Hazardous Material
Agency Link :	Click here for hyperlink provided by the agency.
Last Date in Agency List :	2024-11-18

Map Id: BC141
Direction: SSE
Distance: 0.916 mi., 4836 ft.
Elevation: 8 ft.
Relative: Lower

Site Name : DELKEN CO | FINICKY PET FOOD INC | DELKEN BUILDING
16 FRONT ST
NEW BEDFORD, MA 02740

Database(s) : [ASBESTOS - MA, DOCKET, DRYCLEANERS - MA, ECHO, FRS, HIST RELEASE - MA, HWG - MA, RCRA VSQG, RELEASE - MA, SHWS - MA] ***(cont.)***

Envirosite ID: 2669232
EPA ID: N/R

RELEASE - MA ***(cont.)***

Source Details
Source : PIPE

Location Details
Location : INDUSTRIAL
COMMERCIAL

Chemicals
Chemical : ANHYDROUS AMMONIA
Amount : 2 LBS

Facility Name : FINICKY PET FOOD INC
Facility Address : 16 FRONT ST, NEW BEDFORD

Incident Summary
Release Tracking Number : 4-0019657
Notification Date : 2006-03-08
Category : TWO HR
OFC Town : NEW BEDFORD

Current Status : Response Action Outcome - A site/release where a Permanent or Temporary Solution Statement (formerly RAO Statement) was submitted. This statement asserts that response actions were sufficient to achieve a level of no significant risk or at least ensure that all substantial hazards were eliminated.

Current Date : 2006-05-04
Phase : Phase report not required or not submitted.
OHM : Hazardous Material
Agency Link : Click here for hyperlink provided by the agency.
Last Date in Agency List : 2024-11-18

Source Details
Source : PIPE

Location Details
Location : INDUSTRIAL
COMMERCIAL

Map Id: BC141
Direction: SSE
Distance: 0.916 mi., 4836 ft.
Elevation: 8 ft.
Relative: Lower

Site Name : DELKEN CO | FINICKY PET FOOD INC | DELKEN BUILDING
16 FRONT ST
NEW BEDFORD, MA 02740

Database(s) : [ASBESTOS - MA, DOCKET, DRYCLEANERS - MA, ECHO, FRS, HIST RELEASE - MA, HWG - MA, RCRA VSQG, RELEASE - MA, SHWS - MA] ***(cont.)***

Envirosite ID: 2669232
EPA ID: N/R

RELEASE - MA ***(cont.)***

Chemicals
Chemical : ANHYDROUS AMMONIA
Amount : N/R

SHWS - MA

Facility Name : DELKEN
Facility Address : 16 FRONT ST, NEW BEDFORD

Incident Summary
Release Tracking Number : 4-0014501
Notification Date : 1999-02-06
Category : TWO HR
OFC Town : NEW BEDFORD

Current Status : Response Action Outcome - A site/release where a Permanent or Temporary Solution Statement (formerly RAO Statement) was submitted. This statement asserts that response actions were sufficient to achieve a level of no significant risk or at least ensure that all substantial hazards were eliminated.

Current Date : 1999-04-06
Phase : Phase report not required or not submitted.
OHM : Hazardous Material
Agency Link : Click here for hyperlink provided by the agency.
Last Date in Agency List : 2024-11-18

Source Details
Source : PIPE

Location Details
Location : INDUSTRIAL
COMMERCIAL

Response Action Information
Response Action Type : NOR
Status : FLDISS
Submittal Date : 1999-02-06

Response Action Type : RLFA
Status : FLDD1U
Submittal Date : 1999-02-06

Map Id: BC141
Direction: SSE
Distance: 0.916 mi., 4836 ft.
Elevation: 8 ft.
Relative: Lower

Site Name : DELKEN CO | FINICKY PET FOOD INC | DELKEN BUILDING
16 FRONT ST
NEW BEDFORD, MA 02740

Database(s) : [ASBESTOS - MA, DOCKET, DRYCLEANERS - MA, ECHO, FRS, HIST RELEASE - MA, HWG - MA, RCRA VSQG, RELEASE - MA, SHWS - MA] ***(cont.)***

Envirosite ID: 2669232
EPA ID: N/R

SHWS - MA ***(cont.)***

Response Action Type :	RAO Response Action Outcome - RAO
Status :	TSAUD Level I - Technical Screen Audit
Submittal Date :	2005-02-03
Response Action Type :	NOR
Status :	ISSUED
Submittal Date :	1999-02-17
Response Action Type :	RNF Release Notification Form Received
Status :	REPORT Reportable Release or Threat of Release
Submittal Date :	1999-02-10
Response Action Type :	RAO Response Action Outcome - RAO
Status :	RAORCD RAO Statement Received
Submittal Date :	1999-04-06

Chemicals

Chemical :	ANHYDROUS AMMONIA
Amount :	2 LBS
Facility Name :	FINICKY PET FOOD INC
Facility Address :	16 FRONT ST, NEW BEDFORD

Incident Summary

Release Tracking Number :	4-0019657
Notification Date :	2006-03-08
Category :	TWO HR
OFC Town :	NEW BEDFORD
Current Status :	Response Action Outcome - A site/release where a Permanent or Temporary Solution Statement (formerly RAO Statement) was submitted. This statement asserts that response actions were sufficient to achieve a level of no significant risk or at least ensure that all substantial hazards were eliminated.
Current Date :	2006-05-04
Phase :	Phase report not required or not submitted.
OHM :	Hazardous Material
Agency Link :	Click here for hyperlink provided by the agency.
Last Date in Agency List :	2024-11-18

Map Id: BC141
Direction: SSE
Distance: 0.916 mi., 4836 ft.
Elevation: 8 ft.
Relative: Lower

Site Name : DELKEN CO | FINICKY PET FOOD INC | DELKEN BUILDING
16 FRONT ST
NEW BEDFORD, MA 02740

Database(s) : [ASBESTOS - MA, DOCKET, DRYCLEANERS - MA, ECHO, FRS, HIST RELEASE - MA, HWG - MA, RCRA VSQG, RELEASE - MA, SHWS - MA] ***(cont.)***

Envirosite ID: 2669232
EPA ID: N/R

SHWS - MA ***(cont.)***

Source Details
Source : PIPE

Location Details
Location : INDUSTRIAL
COMMERCIAL

Response Action Information
Response Action Type : NOR
Status : ISSUED
Submittal Date : 2006-04-04

Response Action Type : RAO Response Action Outcome - RAO
Status : RAORCD RAO Statement Received
Submittal Date : 2006-05-04

Response Action Type : NOR
Status : FLDISS
Submittal Date : 2006-03-08

Response Action Type : RLFA
Status : FLDD1U
Submittal Date : 2006-03-08

Response Action Type : RNF Release Notification Form Received
Status : REPORT Reportable Release or Threat of Release
Submittal Date : 2006-03-22

Response Action Type : RAO Response Action Outcome - RAO
Status : TSAUD Level I - Technical Screen Audit
Submittal Date : 2007-03-06

Response Action Type : RLFA
Status : FOLOFF
Submittal Date : 2006-03-13

Chemicals
Chemical : ANHYDROUS AMMONIA
Amount : N/R

Map Id: BD142
Direction: NNW
Distance: 0.919 mi., 4850 ft.
Elevation: 50 ft.
Relative: Higher

Site Name : SID WAINER AND SONS | NO LOCATION AID | SID WAINER & SON
2301 PURCHASE ST
NEW BEDFORD | New Bedford, MA 02746

Database(s) : [ASBESTOS - MA, ENF - MA, ERNS, FRS, HIST RELEASE - MA, HWG - MA, MANIFEST EPA, RELEASE - MA, SHWS - MA]

Envirosite ID: 2669025
EPA ID: N/R

ASBESTOS - MA

Facility Name :	SID WAINER AND SONS, INC.
Facility Address :	2301 PURCHASE STREET, NEW BEDFORD
Project Start Date :	2015-11-01
Project End Date :	2016-12-01
Project ID :	N/R
Form Type :	AQ-06
Project Type :	N/R
Owner Name :	SID WAINER AND SONS, INC.
Owner Address :	2301 PURCHASE STREET
DLS Contractor ID :	N/R
DLS Contractor :	N/R
Site Supervisor ID :	N/R
Site Supervisor :	N/R
Last Date in Agency List :	2021-11-09
Project Start Date :	2015-12-25
Project End Date :	2016-12-12
Project ID :	N/R
Form Type :	AQ-06
Project Type :	N/R
Owner Name :	SID WAINER AND SONS, INC.
Owner Address :	2301 PURCHASE STREET
DLS Contractor ID :	N/R
DLS Contractor :	N/R
Site Supervisor ID :	N/R
Site Supervisor :	N/R
Last Date in Agency List :	2021-11-09
Facility Name :	SID WAINER & SON
Facility Address :	2301 PURCHASE STREET, NEW BEDFORD
Project Start Date :	2022-05-09
Project End Date :	2022-05-11
Project ID :	N/R
Form Type :	ANF-001
Project Type :	Renv
Owner Name :	SID WAINER & SON
Owner Address :	2301 PURCHASE STREET UNIT 1
DLS Contractor ID :	AC000412
DLS Contractor :	ENVIRONMENTAL RESPONSE SERVICES INC
Site Supervisor ID :	AS902311
Site Supervisor :	RAFAEL DIAZ
Last Date in Agency List :	2022-07-27
Project Start Date :	2016-05-23
Project End Date :	2016-05-27
Project ID :	N/R

Map Id: BD142
Direction: NNW
Distance: 0.919 mi., 4850 ft.
Elevation: 50 ft.
Relative: Higher

Site Name : SID WAINER AND SONS | NO LOCATION AID | SID WAINER & SON
2301 PURCHASE ST
NEW BEDFORD | New Bedford, MA 02746

Database(s) : [ASBESTOS - MA, ENF - MA, ERNS, FRS, HIST RELEASE - MA, HWG - MA, MANIFEST EPA, RELEASE - MA, SHWS - MA] ***(cont.)***

Envirosite ID: 2669025
EPA ID: N/R

ASBESTOS - MA ***(cont.)***

Form Type :	AQ-06
Project Type :	N/R
Owner Name :	HENRY WAINER
Owner Address :	2301 PURCHASE STREET
DLS Contractor ID :	N/R
DLS Contractor :	N/R
Site Supervisor ID :	N/R
Site Supervisor :	N/R
Last Date in Agency List :	2021-11-09

Project Start Date :	2022-05-11
Project End Date :	2022-05-12
Project ID :	N/R
Form Type :	ANF-001
Project Type :	Renv
Owner Name :	SID WAINER & SON
Owner Address :	2301 PURCHASE STREET UNIT 1
DLS Contractor ID :	AC000412
DLS Contractor :	ENVIRONMENTAL RESPONSE SERVICES INC
Site Supervisor ID :	AS902311
Site Supervisor :	RAFAEL DIAZ
Last Date in Agency List :	2022-07-27

Project Start Date :	2016-05-23
Project End Date :	2016-12-31
Project ID :	N/R
Form Type :	AQ-06
Project Type :	N/R
Owner Name :	HENRY WAINER
Owner Address :	2301 PURCHASE STREET
DLS Contractor ID :	N/R
DLS Contractor :	N/R
Site Supervisor ID :	N/R
Site Supervisor :	N/R
Last Date in Agency List :	2021-11-09

Project Start Date :	2022-05-12
Project End Date :	2022-05-14
Project ID :	N/R
Form Type :	ANF-001
Project Type :	Renv
Owner Name :	SID WAINER & SON
Owner Address :	2301 PURCHASE STREET UNIT 1
DLS Contractor ID :	AC000412
DLS Contractor :	ENVIRONMENTAL RESPONSE SERVICES INC
Site Supervisor ID :	AS902311
Site Supervisor :	RAFAEL DIAZ
Last Date in Agency List :	2022-07-27

Map Id: BD142
Direction: NNW
Distance: 0.919 mi., 4850 ft.
Elevation: 50 ft.
Relative: Higher

Site Name : SID WAINER AND SONS | NO LOCATION AID | SID WAINER & SON
2301 PURCHASE ST
NEW BEDFORD | New Bedford, MA 02746

Database(s) : [ASBESTOS - MA, ENF - MA, ERNS, FRS, HIST RELEASE - MA, HWG - MA, MANIFEST EPA, RELEASE - MA, SHWS - MA] ***(cont.)***

Envirosite ID: 2669025
EPA ID: N/R

ENF - MA

Facility Name :	FRIENDLY FRUIT
Facility Address :	2301 PURCHASE ST, NEW BEDFORD
Issued Date :	2006-09-28
Program :	REGULATED ACTIVITY(S)
Penalty Assessed :	N/R
Type of Enforcement :	Notice Of Non-Compliance
Last Date in Agency List :	2024-10-07

ERNS

Facility Address :	2301 PURCHASE STREET, NEW BEDFORD, MA
County :	BRISTOL

Incident Information

Incident Date Time :	2017-08-04 14:03:00
Type of Incident :	MOBILE
Incident Cause :	OPERATOR ERROR
Incident DTG :	OCCURRED
Incident Location :	N/R
Sequence Number :	1186278
Potential Flag :	N
Description of Incident :	A CALLER REPORTED A DISCHARGE OF 15 GALLONS OF DIESEL FUEL FROM A FUEL TANK OF A BOX TRUCK ONTO ASPHALT AND AN UNKNOWN AMOUNT OF THE DISCHARGED OIL WENT INTO A NEARBY STORM DRAIN . THE CALLER STATED THAT A FORK LIFT PUNCTURED THE FUEL TANK OF THE TRUCK.
Last Date in Agency List :	2017-09-20

Incident Response Summary

Date Time Received :	2017-08-04 15:33:10
Date Time Completed :	2017-08-04 15:45:48
Call Type :	Incident
Source :	TELEPHONE
Responsible Company :	PENSKE
Responsible Org Type :	PRIVATE ENTERPRISE
Responsible City :	REDDING
Responsible State :	PA
Responsible Zip :	19607

Incident Details Summary

Remedial Action :	A CONTRACTOR IS EN ROUTE
Medium :	ASPHALT / STORM DRAIN

Map Id: BD142
Direction: NNW
Distance: 0.919 mi., 4850 ft.
Elevation: 50 ft.
Relative: Higher

Site Name : SID WAINER AND SONS | NO LOCATION AID | SID WAINER & SON
2301 PURCHASE ST
NEW BEDFORD | New Bedford, MA 02746

Database(s) : [ASBESTOS - MA, ENF - MA, ERNS, FRS, HIST RELEASE - MA, HWG - MA, MANIFEST EPA, RELEASE - MA, SHWS - MA] ***(cont.)***

Envirosite ID: 2669025
EPA ID: N/R

ERNS ***(cont.)***

Medium Description :	WATER
Body of Water :	STORM DRAIN
Weather Conditions :	N/R
Water Temperature :	N/R
Water Supply Contaminated :	U
Waterway Closed :	N
Waterway Description :	N/R

Additional Incident Details Summary

Actual Amount :	N/R
Actual Amount Units :	N/R
Capacity of Tank :	N/R
Capacity of Tank Units :	N/R
Continuous Release Begin Date :	N/R
Continuous Release End Date :	N/R
Continuous Release Change Date :	N/R
Continuous Release Permit :	N/R
Continuous Release Type :	N/R
Description of Tank :	N/R
Device Operational :	U
DOT Crossing Number :	N/R
DOT Regulated :	U
NPDES :	N/R
NPDES Compliance :	U
Pipeline Aboveground :	ABOVE
Pipeline Covered :	U
Pipeline Type :	N/R
Tank ID :	N/R
Tank Regulated :	U
Tank Regulated by :	N/R

Materials Involved Summary

Name of Material :	OIL: DIESEL
CAS Number :	000000-00-0
Amount of Material :	15
Unit of Measure :	GALLON(S)
UN Number :	N/R
CHRIS Code :	ODS
Reached Water :	YES
Amount in Water :	0
Unit of Measure (Reach Water) :	UNKNOWN AMOUNT

Mobile Details

Vehicle Own Fuel Capacity :	N/R
Cargo Capacity :	N/R
Amount of Cargo on Board :	N/R

Map Id: BD142
Direction: NNW
Distance: 0.919 mi., 4850 ft.
Elevation: 50 ft.
Relative: Higher

Site Name : SID WAINER AND SONS | NO LOCATION AID | SID WAINER & SON
2301 PURCHASE ST
NEW BEDFORD | New Bedford, MA 02746

Database(s) : [ASBESTOS - MA, ENF - MA, ERNS, FRS, HIST RELEASE - MA, HWG - MA, MANIFEST EPA, RELEASE - MA, SHWS - MA] ***(cont.)***

Envirosite ID: 2669025
EPA ID: N/R

ERNS ***(cont.)***

Hazmat Carrier :	U
Carrier Licensed :	U
Noncompliance with Hazmat :	U
Mobile Type :	COMMERCIAL TRUCK
Cargo Capacity Units :	N/R
Amount of Cargo on Board Units :	N/R
Vehicle Year :	N/R
Vehicle Make :	N/R
Vehicle Model :	N/R
Vehicle Number :	676815
Trailer Number :	N/R

FRS

Facility Name :	SID WAINER AND SONS
Facility Address :	2301 PURCHASE ST, NEW BEDFORD, MA 027460000
County :	BRISTOL

Site Details

Registry ID :	110056488545
FRS Facility URL :	Click here for hyperlink provided by the agency.
Last Date in Agency List :	2024-12-16

Source Description

Source Description :

The MA-EPICS is the central repository for all environmental protection data for the State of Massachusetts.

FRS Environmental Interest

Source and System ID :	MA-EPICS - 550436

HIST RELEASE - MA

Facility Address :	2301 PURCHASE ST, NEW BEDFORD
Notification Date :	1994-11-12
RTN Number :	4-10910
Assoc ID :	N/R
Source :	FUELTANK
Category :	TWO HR
Location Aid :	NO LOCATION AID
Location :	COMMERCIAL, INDUSTRIAL
Municipality :	NEW BEDFORD
Last Date in Agency List :	2015-04-09

Map Id: BD142
Direction: NNW
Distance: 0.919 mi., 4850 ft.
Elevation: 50 ft.
Relative: Higher

Site Name : SID WAINER AND SONS | NO LOCATION AID | SID WAINER & SON
2301 PURCHASE ST
NEW BEDFORD | New Bedford, MA 02746

Database(s) : [ASBESTOS - MA, ENF - MA, ERNS, FRS, HIST RELEASE - MA, HWG - MA, MANIFEST EPA, RELEASE - MA, SHWS - MA] ***(cont.)***

Envirosite ID: 2669025
EPA ID: N/R

HIST RELEASE - MA ***(cont.)***

Chemical Information

Chemical :	DIESEL FUEL 20.0 GAL

HWG - MA

Facility Name :	SID WAINER AND SONS
Facility Address :	2301 PURCHASE ST, NEW BEDFORD, MA 02746
EPA ID :	MV5089586399
2nd Name :	N/R
Phone :	N/R
RCRA Generator Status :	VSQG
State Generator Status :	N/R
Last Date in Agency List :	2025-03-18

MANIFEST EPA

Manifest Details

Details for this site have been truncated due to the large number of available details for this site within this dataset. For the complete details for this site, contact your Envirosite account representative for a complimentary site report containing all of the details available.

Manifest Number :	008963827SKS
Shipped Date :	2024-02-15
Updated Date :	2024-03-11
Received Date :	2024-02-15
Status :	Signed
Generator ID :	MV5089586399
Generator Name :	Sid Wainer And Sons
Generator Address :	2301 Purchase St, NEW BEDFORD, MA 02746
Generator Mailing :	2301 Purchase St, New Bedford, MA 02746
Generator Contact :	Sid Wainer And Sons
Destination ID :	RID084802842
Destination Name :	Safety-Kleen Systems, Inc.
Destination Mailing :	167 Mill Street, Cranston, RI 02905
Destination Address :	167 Mill Street, Cranston, RI 02905
Destination Contact :	N/R
Submission Type :	DataImage5Copy
Origin Type :	Service
Manifest Residue :	N
Rejection :	N
Last Date in Agency List :	2024-12-03

Waste Details

Waste Line Number :	1
Is DOT Hazardous :	Y
DOT ID Number :	NA1993

Map Id: BD142
Direction: NNW
Distance: 0.919 mi., 4850 ft.
Elevation: 50 ft.
Relative: Higher

Site Name : SID WAINER AND SONS | NO LOCATION AID | SID WAINER & SON
2301 PURCHASE ST
NEW BEDFORD | New Bedford, MA 02746

Database(s) : [ASBESTOS - MA, ENF - MA, ERNS, FRS, HIST RELEASE - MA, HWG - MA, MANIFEST EPA, RELEASE - MA, SHWS - MA] ***(cont.)***

Envirosite ID: 2669025
EPA ID: N/R

MANIFEST EPA ***(cont.)***

DOT Information :	NA1993, WASTE NA1993 WASTE COMBUSTIBLE LIQUID, N.O.S. (PETROLEUM NAPHTHA) PGIII DOT-SP11606 (D039)(ERG#128), COMBUSTIBLE LIQUID, PG III
Non Waste Description :	N/R
Quantity :	8 Gallons
Quantity Tons, Acute, Non-Acute :	0.033361133, 0, 0.033361133
Quantity Kg, Acute, Non-Acute :	0, 30.25955
Quantity Tons, Haz, Non-Haz :	0.033361133,
Quantity Kg, Haz, Non-Haz :	30.25955,
Management Method :	H141 - STORAGE, BULKING AND/OR TRANSFER OFF SITE
Is EPA Waste :	Y
Federal Code :	D039
State Code :	N/R

Manifest Details

Manifest Number :	008707215SKS
Shipped Date :	2023-08-18
Updated Date :	2023-09-11
Received Date :	2023-08-18
Status :	Signed
Generator ID :	MV5089586399
Generator Name :	Sid Wainer And Sons
Generator Address :	2301 Purchase St, NEW BEDFORD, MA 02746
Generator Mailing :	2301 Purchase St, New Bedford, MA 02746
Generator Contact :	Sid Wainer And Sons
Destination ID :	RID084802842
Destination Name :	Safety-Kleen Systems, Inc.
Destination Mailing :	167 Mill Street, Cranston, RI 02905
Destination Address :	167 Mill Street, Cranston, RI 02905
Destination Contact :	N/R
Submission Type :	DataImage5Copy
Origin Type :	Service
Manifest Residue :	N
Rejection :	N
Last Date in Agency List :	2024-12-03

Waste Details

Waste Line Number :	1
Is DOT Hazardous :	Y
DOT ID Number :	NA1993
DOT Information :	NA1993, WASTE NA1993 WASTE COMBUSTIBLE LIQUID, N.O.S. (PETROLEUM NAPHTHA) PGIII DOT-SP11606 (D039)(ERG#128), COMBUSTIBLE LIQUID, PG III
Non Waste Description :	N/R
Quantity :	8 Gallons

Map Id: BD142
Direction: NNW
Distance: 0.919 mi., 4850 ft.
Elevation: 50 ft.
Relative: Higher

Site Name : SID WAINER AND SONS | NO LOCATION AID | SID WAINER & SON
2301 PURCHASE ST
NEW BEDFORD | New Bedford, MA 02746

Database(s) : [ASBESTOS - MA, ENF - MA, ERNS, FRS, HIST RELEASE - MA, HWG - MA, MANIFEST EPA, RELEASE - MA, SHWS - MA] ***(cont.)***

Envirosite ID: 2669025
EPA ID: N/R

MANIFEST EPA ***(cont.)***

Quantity Tons, Acute, Non-Acute :	0.033361133, 0, 0.033361133
Quantity Kg, Acute, Non-Acute :	0, 30.25955
Quantity Tons, Haz, Non-Haz :	0.033361133,
Quantity Kg, Haz, Non-Haz :	30.25955,
Management Method :	H141 - STORAGE, BULKING AND/OR TRANSFER OFF SITE
Is EPA Waste :	Y
Federal Code :	D039
State Code :	N/R

Manifest Details

Manifest Number :	008453778SKS
Shipped Date :	2022-12-02
Updated Date :	2023-01-09
Received Date :	2022-12-02
Status :	Signed
Generator ID :	MV5089586399
Generator Name :	Sid Wainer And Sons
Generator Address :	2301 Purchase St, NEW BEDFORD, MA 02746
Generator Mailing :	2301 Purchase St, New Bedford, MA 02746
Generator Contact :	Sid Wainer And Sons
Destination ID :	RID084802842
Destination Name :	Safety-Kleen Systems, Inc.
Destination Mailing :	167 Mill Street, Cranston, RI 02905
Destination Address :	167 Mill Street, Cranston, RI 02905
Destination Contact :	N/R
Submission Type :	DataImage5Copy
Origin Type :	Service
Manifest Residue :	N
Rejection :	N
Last Date in Agency List :	2024-12-03

Waste Details

Waste Line Number :	1
Is DOT Hazardous :	Y
DOT ID Number :	NA1993
DOT Information :	NA1993, WASTE NA1993 WASTE COMBUSTIBLE LIQUID, N.O.S. (PETROLEUM NAPHTHA) PGIII DOT-SP11606 (D039)(ERG#128), COMBUSTIBLE LIQUID, PG III
Non Waste Description :	N/R
Quantity :	8 Gallons
Quantity Tons, Acute, Non-Acute :	0.033361133, 0, 0.033361133
Quantity Kg, Acute, Non-Acute :	0, 30.25955
Quantity Tons, Haz, Non-Haz :	0.033361133, 0
Quantity Kg, Haz, Non-Haz :	30.25955, 0
Management Method :	H141 - STORAGE, BULKING AND/OR TRANSFER OFF SITE
Is EPA Waste :	Y

Map Id: BD142
Direction: NNW
Distance: 0.919 mi., 4850 ft.
Elevation: 50 ft.
Relative: Higher

Site Name : SID WAINER AND SONS | NO LOCATION AID | SID WAINER & SON
2301 PURCHASE ST
NEW BEDFORD | New Bedford, MA 02746

Database(s) : [ASBESTOS - MA, ENF - MA, ERNS, FRS, HIST RELEASE - MA, HWG - MA, MANIFEST EPA, RELEASE - MA, SHWS - MA] ***(cont.)***

Envirosite ID: 2669025
EPA ID: N/R

MANIFEST EPA ***(cont.)***

Federal Code :	D039
State Code :	N/R

Manifest Details

Manifest Number :	021045137JJK
Shipped Date :	2022-05-24
Updated Date :	2022-06-16
Received Date :	2022-05-27
Status :	Signed
Generator ID :	MAD089353023
Generator Name :	Sid Wainer & Son
Generator Address :	2301 Purchase Street, New Bedford, MA 02746
Generator Mailing :	2301 2301 Purchase Street, New Bedford, MA 02746
Generator Contact :	N/R
Destination ID :	MAD062179890
Destination Name :	TRADEBE T&R OF STOUGHTON, LLC
Destination Mailing :	441R CANTON ST, STOUGHTON, MA 02072
Destination Address :	441R 441R Canton Street, Stoughton, MA 02072
Destination Contact :	N/R
Submission Type :	DataImage5Copy
Origin Type :	Service
Manifest Residue :	N
Rejection :	N
Last Date in Agency List :	2024-12-03

Waste Details

Waste Line Number :	1
Is DOT Hazardous :	Y
DOT ID Number :	NA1993
DOT Information :	NA1993 COMBUSTIBLE LIQUID, N.O.S. COMB LIQ III
Non Waste Description :	N/R
Quantity :	784 Gallons
Quantity Tons, Acute, Non-Acute :	3.269391, 0, 3.269391
Quantity Kg, Acute, Non-Acute :	0, 2965.4358
Quantity Tons, Haz, Non-Haz :	0, 3.269391
Quantity Kg, Haz, Non-Haz :	0, 2965.4358
Management Method :	H061 - FUEL BLENDING
Is EPA Waste :	N
Federal Code :	N/R
State Code :	MA - MA98

Manifest Details

Manifest Number :	021045138JJK
Shipped Date :	2022-05-24
Updated Date :	2022-06-03
Received Date :	2022-05-31

Map Id: BD142
Direction: NNW
Distance: 0.919 mi., 4850 ft.
Elevation: 50 ft.
Relative: Higher

Site Name : SID WAINER AND SONS | NO LOCATION AID | SID WAINER & SON
2301 PURCHASE ST
NEW BEDFORD | New Bedford, MA 02746

Database(s) : [ASBESTOS - MA, ENF - MA, ERNS, FRS, HIST RELEASE - MA, HWG - MA, MANIFEST EPA, RELEASE - MA, SHWS - MA] ***(cont.)***

Envirosite ID: 2669025
EPA ID: N/R

MANIFEST EPA ***(cont.)***

Status :	Signed
Generator ID :	MP5089996408
Generator Name :	SID WAINER & SON
Generator Address :	2301 PURCHASE STREET, NEW BEDFORD, MA 02746
Generator Mailing :	2301 PURCHASE STREET, NEW BEDFORD, MA 02746
Generator Contact :	N/R
Destination ID :	RID040098352
Destination Name :	Northland Environmental, LLC
Destination Mailing :	275 Allens Avenue, Providence, RI 02905
Destination Address :	275 Allens Avenue, Providence, RI 02905
Destination Contact :	N/R
Submission Type :	DataImage5Copy
Origin Type :	Service
Manifest Residue :	N
Rejection :	N
Last Date in Agency List :	2024-12-03

Waste Details

Waste Line Number :	1
Is DOT Hazardous :	N
DOT ID Number :	N/R
DOT Information :	N/R
Non Waste Description :	NON DOT NON RCRA REGULATED LIQUID
Quantity :	3000 Pounds
Quantity Tons, Acute, Non-Acute :	1.5, 0, 1.5
Quantity Kg, Acute, Non-Acute :	0, 1360.545
Quantity Tons, Haz, Non-Haz :	0, 1.5
Quantity Kg, Haz, Non-Haz :	0, 1360.545
Management Method :	H141 - STORAGE, BULKING AND/OR TRANSFER OFF SITE
Is EPA Waste :	N
Federal Code :	N/R
State Code :	MA - MA01, RI - R015

RELEASE - MA

Facility Name :	NO LOCATION AID
Facility Address :	2301 PURCHASE ST, NEW BEDFORD

Incident Summary

Release Tracking Number :	4-0010910
Notification Date :	1994-11-12
Category :	TWO HR
OFC Town :	NEW BEDFORD

Map Id: BD142
Direction: NNW
Distance: 0.919 mi., 4850 ft.
Elevation: 50 ft.
Relative: Higher

Site Name : SID WAINER AND SONS | NO LOCATION AID | SID WAINER & SON
2301 PURCHASE ST
NEW BEDFORD | New Bedford, MA 02746

Database(s) : [ASBESTOS - MA, ENF - MA, ERNS, FRS, HIST RELEASE - MA, HWG - MA, MANIFEST EPA, RELEASE - MA, SHWS - MA] ***(cont.)***

Envirosite ID: 2669025
EPA ID: N/R

RELEASE - MA ***(cont.)***

Current Status :	Response Action Outcome - A site/release where a Permanent or Temporary Solution Statement (formerly RAO Statement) was submitted. This statement asserts that response actions were sufficient to achieve a level of no significant risk or at least ensure that all substantial hazards were eliminated.
Current Date :	1995-11-17
Phase :	Phase report not required or not submitted.
OHM :	Oil
Agency Link :	Click here for hyperlink provided by the agency.
Last Date in Agency List :	2024-11-18

Source Details

Source :	FUELTANK

Location Details

Location :	INDUSTRIAL COMMERCIAL

Chemicals

Chemical :	DIESEL FUEL
Amount :	20 GAL

Facility Name :	SID WAINER
Facility Address :	2301 PURCHASE STREET, NEW BEDFORD, 027460000

Incident Summary

Release Tracking Number :	4-0028212
Notification Date :	2020-03-24
Category :	TWO HR
OFC Town :	NEW BEDFORD
Current Status :	Permanent Solution with No Conditions
Current Date :	2020-05-20
Phase :	Phase report not required or not submitted.
OHM :	N/R
Agency Link :	Click here for hyperlink provided by the agency.
Last Date in Agency List :	2024-11-18

Source Details

Source :	FUELTANK

Map Id: BD142
Direction: NNW
Distance: 0.919 mi., 4850 ft.
Elevation: 50 ft.
Relative: Higher

Site Name : SID WAINER AND SONS | NO LOCATION AID | SID WAINER & SON
2301 PURCHASE ST
NEW BEDFORD | New Bedford, MA 02746

Database(s) : [ASBESTOS - MA, ENF - MA, ERNS, FRS, HIST RELEASE - MA, HWG - MA, MANIFEST EPA, RELEASE - MA, SHWS - MA] ***(cont.)***

Envirosite ID: 2669025
EPA ID: N/R

RELEASE - MA ***(cont.)***

Location Details
Location : COMMERCIAL

Chemicals
Chemical : N/R
Amount : N/R

Facility Name : WAINER AND SON
Facility Address : 2301 PURCHASE STREET, NEW BEDFORD

Incident Summary
Release Tracking Number : 4-0026799
Notification Date : 2017-08-04
Category : TWO HR
OFC Town : NEW BEDFORD
Current Status : Permanent Solution with No Conditions
Current Date : 2017-09-05
Phase : Phase report not required or not submitted.
OHM : N/R
Agency Link : Click here for hyperlink provided by the agency.
Last Date in Agency List : 2024-11-18

Source Details
Source : FUELTANK
VEHICLE

Location Details
Location : PRIVPROP

Chemicals
Chemical : N/R
Amount : N/R

SHWS - MA

Facility Name : NO LOCATION AID
Facility Address : 2301 PURCHASE ST, NEW BEDFORD

Map Id: BD142
Direction: NNW
Distance: 0.919 mi., 4850 ft.
Elevation: 50 ft.
Relative: Higher

Site Name : SID WAINER AND SONS | NO LOCATION AID | SID WAINER & SON
2301 PURCHASE ST
NEW BEDFORD | New Bedford, MA 02746

Database(s) : [ASBESTOS - MA, ENF - MA, ERNS, FRS, HIST RELEASE - MA, HWG - MA, MANIFEST EPA, RELEASE - MA, SHWS - MA] ***(cont.)***

Envirosite ID: 2669025
EPA ID: N/R

SHWS - MA ***(cont.)***

Incident Summary

Release Tracking Number :	4-0010910
Notification Date :	1994-11-12
Category :	TWO HR
OFC Town :	NEW BEDFORD
Current Status :	Response Action Outcome - A site/release where a Permanent or Temporary Solution Statement (formerly RAO Statement) was submitted. This statement asserts that response actions were sufficient to achieve a level of no significant risk or at least ensure that all substantial hazards were eliminated.
Current Date :	1995-11-17
Phase :	Phase report not required or not submitted.
OHM :	Oil
Agency Link :	Click here for hyperlink provided by the agency.
Last Date in Agency List :	2024-11-18

Source Details

Source :	FUELTANK

Location Details

Location :	INDUSTRIAL COMMERCIAL

Response Action Information

Response Action Type :	RAO Response Action Outcome - RAO
Status :	FEEREC Fee Received - TFS Use Only
Submittal Date :	1995-12-08
Response Action Type :	NOR
Status :	ISSUED
Submittal Date :	1994-11-15
Response Action Type :	RAO Response Action Outcome - RAO
Status :	RAORCD RAO Statement Received
Submittal Date :	1995-11-17
Response Action Type :	RLFA
Status :	FOLOFF
Submittal Date :	1994-11-14

Map Id: BD142
Direction: NNW
Distance: 0.919 mi., 4850 ft.
Elevation: 50 ft.
Relative: Higher

Site Name : SID WAINER AND SONS | NO LOCATION AID | SID WAINER & SON
2301 PURCHASE ST
NEW BEDFORD | New Bedford, MA 02746

Database(s) : [ASBESTOS - MA, ENF - MA, ERNS, FRS, HIST RELEASE - MA, HWG - MA, MANIFEST EPA, RELEASE - MA, SHWS - MA] ***(cont.)***

Envirosite ID: 2669025
EPA ID: N/R

SHWS - MA ***(cont.)***

Chemicals

Chemical :	DIESEL FUEL
Amount :	20 GAL
Facility Name :	SID WAINER
Facility Address :	2301 PURCHASE STREET, NEW BEDFORD, 027460000

Incident Summary

Release Tracking Number :	4-0028212
Notification Date :	2020-03-24
Category :	TWO HR
OFC Town :	NEW BEDFORD
Current Status :	Permanent Solution with No Conditions
Current Date :	2020-05-20
Phase :	Phase report not required or not submitted.
OHM :	N/R
Agency Link :	Click here for hyperlink provided by the agency.
Last Date in Agency List :	2024-11-18

Source Details

Source :	FUELTANK

Location Details

Location :	COMMERCIAL

Response Action Information

Response Action Type :	RNFE
Status :	RECPT Transmittal or Notification Received
Submittal Date :	2020-05-20
Response Action Type :	RAO Response Action Outcome - RAO
Status :	TSAUD Level I - Technical Screen Audit
Submittal Date :	2020-05-29
Response Action Type :	RAO Response Action Outcome - RAO
Status :	PSNRCD
Submittal Date :	2020-05-20
Response Action Type :	RLFA
Status :	FLDD1U

Map Id: BD142
Direction: NNW
Distance: 0.919 mi., 4850 ft.
Elevation: 50 ft.
Relative: Higher

Site Name : SID WAINER AND SONS | NO LOCATION AID | SID WAINER & SON
2301 PURCHASE ST
NEW BEDFORD | New Bedford, MA 02746

Database(s) : [ASBESTOS - MA, ENF - MA, ERNS, FRS, HIST RELEASE - MA, HWG - MA, MANIFEST EPA, RELEASE - MA, SHWS - MA] ***(cont.)***

Envirosite ID: 2669025
EPA ID: N/R

SHWS - MA ***(cont.)***

Submittal Date : 2020-03-24

Chemicals
Chemical : N/R
Amount : N/R

Facility Name : WAINER AND SON
Facility Address : 2301 PURCHASE STREET, NEW BEDFORD

Incident Summary
Release Tracking Number : 4-0026799
Notification Date : 2017-08-04
Category : TWO HR
OFC Town : NEW BEDFORD
Current Status : Permanent Solution with No Conditions
Current Date : 2017-09-05
Phase : Phase report not required or not submitted.
OHM : N/R
Agency Link : Click here for hyperlink provided by the agency.
Last Date in Agency List : 2024-11-18

Source Details
Source : FUELTANK
VEHICLE

Location Details
Location : PRIVPROP

Response Action Information
Response Action Type : RLFA
Status : FOLOFF
Submittal Date : 2017-08-04

Response Action Type : NOR
Status : ISSUED
Submittal Date : 2017-08-08

Response Action Type : RNFE
Status : RECPT Transmittal or Notification Received

Map Id: BD142
Direction: NNW
Distance: 0.919 mi., 4850 ft.
Elevation: 50 ft.
Relative: Higher

Site Name : SID WAINER AND SONS | NO LOCATION AID | SID WAINER & SON
2301 PURCHASE ST
NEW BEDFORD | New Bedford, MA 02746

Database(s) : [ASBESTOS - MA, ENF - MA, ERNS, FRS, HIST RELEASE - MA, HWG - MA, MANIFEST EPA, RELEASE - MA, SHWS - MA] ***(cont.)***

Envirosite ID: 2669025
EPA ID: N/R

SHWS - MA ***(cont.)***

Submittal Date : 2017-09-05

Response Action Type : RAO Response Action Outcome - RAO
Status : PSNRCD
Submittal Date : 2017-09-05

Chemicals
Chemical : N/R
Amount : N/R

Map Id: BD143
Direction: NNW
Distance: 0.929 mi., 4905 ft.
Elevation: 51 ft.
Relative: Higher

Site Name : CORNER VAN BUREN ST
2301 PURCHASE ST
NEW BEDFORD, MA 02740

Database(s) : [RELEASE - MA, SHWS - MA]

Envirosite ID: 2692471
EPA ID: N/R

RELEASE - MA

Facility Name : CORNER VAN BUREN ST
Facility Address : 2301 PURCHASE ST, NEW BEDFORD, 027400000

Incident Summary
Release Tracking Number : 4-0017775
Notification Date : 2003-04-14
Category : 120 DY
OFC Town : NEW BEDFORD

Current Status : Response Action Outcome - A site/release where a Permanent or Temporary Solution Statement (formerly RAO Statement) was submitted. This statement asserts that response actions were sufficient to achieve a level of no significant risk or at least ensure that all substantial hazards were eliminated.

Current Date : 2003-04-14
Phase : Phase report not required or not submitted.
OHM : Oil
Agency Link : Click here for hyperlink provided by the agency.
Last Date in Agency List : 2024-11-18

Map Id: BD143
Direction: NNW
Distance: 0.929 mi., 4905 ft.
Elevation: 51 ft.
Relative: Higher

Site Name : CORNER VAN BUREN ST
2301 PURCHASE ST
NEW BEDFORD, MA 02740

Database(s) : [RELEASE - MA, SHWS - MA] ***(cont.)***

Envirosite ID: 2692471
EPA ID: N/R

RELEASE - MA ***(cont.)***

Source Details
Source : N/R

Location Details
Location : N/R

Chemicals
Chemical : C11 THRU C22 AROMATIC HYDROCARBONS
Amount : 790 PPM

SHWS - MA

Facility Name : CORNER VAN BUREN ST
Facility Address : 2301 PURCHASE ST, NEW BEDFORD, 027400000

Incident Summary
Release Tracking Number : 4-0017775
Notification Date : 2003-04-14
Category : 120 DY
OFC Town : NEW BEDFORD

Current Status : Response Action Outcome - A site/release where a Permanent or Temporary Solution Statement (formerly RAO Statement) was submitted. This statement asserts that response actions were sufficient to achieve a level of no significant risk or at least ensure that all substantial hazards were eliminated.

Current Date : 2003-04-14
Phase : Phase report not required or not submitted.
OHM : Oil
Agency Link : Click here for hyperlink provided by the agency.
Last Date in Agency List : 2024-11-18

Response Action Information
Response Action Type : RNF Release Notification Form Received
Status : REPORT Reportable Release or Threat of Release
Submittal Date : 2003-04-14

Response Action Type : RAO Response Action Outcome - RAO
Status : RAORCD RAO Statement Received
Submittal Date : 2003-04-14

Response Action Type : RAO Response Action Outcome - RAO
Status : TSAUD Level I - Technical Screen Audit
Submittal Date : 2003-06-19

Map Id: BD143
Direction: NNW
Distance: 0.929 mi., 4905 ft.
Elevation: 51 ft.
Relative: Higher

Site Name : CORNER VAN BUREN ST
2301 PURCHASE ST
NEW BEDFORD, MA 02740

Database(s) : [RELEASE - MA, SHWS - MA] ***(cont.)***

Envirosite ID: 2692471
EPA ID: N/R

SHWS - MA ***(cont.)***

Chemicals
Chemical : C11 THRU C22 AROMATIC HYDROCARBONS
Amount : 790 PPM

Map Id: BE144
Direction: S
Distance: 0.929 mi., 4906 ft.
Elevation: 71 ft.
Relative: Higher

Site Name : MAY INSTITUTE
9 SOUTH 6TH ST
NEW BEDFORD, MA

Database(s) : [HIST RELEASE - MA, LAST - MA, RELEASE - MA, SHWS - MA]

Envirosite ID: 2669529
EPA ID: N/R

HIST RELEASE - MA

Facility Address : 9 SOUTH 6TH ST, NEW BEDFORD

Notification Date : 2005-10-07
RTN Number : 4-19386
Assoc ID : N/R
Source : AST
Category : TWO HR
Location Aid : MAY INSTITUTE
Location : COMMERCIAL, RESIDNTIAL
Municipality : NEW BEDFORD
Last Date in Agency List : 2015-04-09

Chemical Information
Chemical : #2 FUEL OIL 40.0 GAL

LAST - MA

Facility Name : MAY INSTITUTE
Facility Address : 9 SOUTH 6TH ST, NEW BEDFORD

Incident Information
Notification Date : 2005-10-07
Release Tracking Number : 4-0019386
Category : TWO HR
OFC Town : NEW BEDFORD

Current Status : Response Action Outcome - A site/release where a Permanent or Temporary Solution Statement (formerly RAO Statement) was submitted. This statement asserts that response actions were sufficient to achieve a level of no significant risk or at least ensure that all substantial hazards were eliminated.

Current Date : 2006-10-13

Map Id: BE144
Direction: S
Distance: 0.929 mi., 4906 ft.
Elevation: 71 ft.
Relative: Higher

Site Name : MAY INSTITUTE
9 SOUTH 6TH ST
NEW BEDFORD, MA

Database(s) : [HIST RELEASE - MA, LAST - MA, RELEASE - MA, SHWS - MA] ***(cont.)***

Envirosite ID: 2669529
EPA ID: N/R

LAST - MA ***(cont.)***

Phase : Phase report not required or not submitted.
OHM : Oil
Agency Link : Click here for hyperlink provided by the agency.
Last Date in Agency List : 2024-11-18

Source Details
Source : AST

Location Details
Location : COMMERCIAL
RESIDNTIAL

Chemicals
Chemical : #2 FUEL OIL
Amount : 40 GAL

RELEASE - MA

Facility Name : MAY INSTITUTE
Facility Address : 9 SOUTH 6TH ST, NEW BEDFORD

Incident Summary
Release Tracking Number : 4-0019386
Notification Date : 2005-10-07
Category : TWO HR
OFC Town : NEW BEDFORD

Current Status : Response Action Outcome - A site/release where a Permanent or Temporary Solution Statement (formerly RAO Statement) was submitted. This statement asserts that response actions were sufficient to achieve a level of no significant risk or at least ensure that all substantial hazards were eliminated.

Current Date : 2006-10-13
Phase : Phase report not required or not submitted.
OHM : Oil
Agency Link : Click here for hyperlink provided by the agency.
Last Date in Agency List : 2024-11-18

Source Details
Source : AST

Map Id: BE144
Direction: S
Distance: 0.929 mi., 4906 ft.
Elevation: 71 ft.
Relative: Higher

Site Name : MAY INSTITUTE
9 SOUTH 6TH ST
NEW BEDFORD, MA

Database(s) : [HIST RELEASE - MA, LAST - MA, RELEASE - MA, SHWS - MA] ***(cont.)***

Envirosite ID: 2669529
EPA ID: N/R

RELEASE - MA ***(cont.)***

Location Details
Location : COMMERCIAL
RESIDNTIAL

Chemicals
Chemical : #2 FUEL OIL
Amount : 40 GAL

SHWS - MA

Facility Name : MAY INSTITUTE
Facility Address : 9 SOUTH 6TH ST, NEW BEDFORD

Incident Summary
Release Tracking Number : 4-0019386
Notification Date : 2005-10-07
Category : TWO HR
OFC Town : NEW BEDFORD

Current Status : Response Action Outcome - A site/release where a Permanent or Temporary Solution Statement (formerly RAO Statement) was submitted. This statement asserts that response actions were sufficient to achieve a level of no significant risk or at least ensure that all substantial hazards were eliminated.

Current Date : 2006-10-13
Phase : Phase report not required or not submitted.
OHM : Oil
Agency Link : Click here for hyperlink provided by the agency.
Last Date in Agency List : 2024-11-18

Source Details
Source : AST

Location Details
Location : COMMERCIAL
RESIDNTIAL

Response Action Information
Response Action Type : RLFA
Status : FOLOFF
Submittal Date : 2005-10-08

Map Id: BE144
Direction: S
Distance: 0.929 mi., 4906 ft.
Elevation: 71 ft.
Relative: Higher

Site Name : MAY INSTITUTE
9 SOUTH 6TH ST
NEW BEDFORD, MA

Database(s) : [HIST RELEASE - MA, LAST - MA, RELEASE - MA, SHWS - MA] ***(cont.)***

Envirosite ID: 2669529
EPA ID: N/R

SHWS - MA ***(cont.)***

Response Action Type : NOR
Status : FLDISS
Submittal Date : 2005-10-07

Response Action Type : RLFA
Status : FLDD1A
Submittal Date : 2005-10-07

Response Action Type : RNF Release Notification Form Received
Status : REPORT Reportable Release or Threat of Release
Submittal Date : 2005-12-05

Response Action Type : RLFA
Status : FOLOFF
Submittal Date : 2005-12-06

Response Action Type : RAO Response Action Outcome - RAO
Status : RAORCD RAO Statement Received
Submittal Date : 2006-10-13

Response Action Type : NOR
Status : ISSUED
Submittal Date : 2005-10-17

Response Action Type : RAO Response Action Outcome - RAO
Status : TSAUD Level I - Technical Screen Audit
Submittal Date : 2008-10-09

Response Action Type : RLFA
Status : FOLOFF
Submittal Date : 2005-10-11

Response Action Type : RAO Response Action Outcome - RAO
Status : FEEREC Fee Received - TFS Use Only
Submittal Date : 2006-10-17

Chemicals
Chemical : #2 FUEL OIL
Amount : 40 GAL

Map Id: BC145
Direction: SSE
Distance: 0.936 mi., 4943 ft.
Elevation: 6 ft.
Relative: Lower

Site Name : NEW BEDFORD HARBOR - STATE PIER | BUILDING 1 STATE PIER | STATE PIER 93 STATE PIER | 93 STATE PIER EAST END OF NEW BEDFORD STATE PIER NEW BEDFORD, MA

Database(s) : [ASBESTOS - MA, ERNS, HIST RELEASE - MA, RELEASE - MA, SHWS - MA]

Envirosite ID: 2669592
EPA ID: N/R

ASBESTOS - MA

Facility Name :	BUILDING 1 STATE PIER
Facility Address :	93 STATE PIER, NEW BEDFORD
Project Start Date :	2010-07-28
Project End Date :	2011-04-12
Project ID :	N/R
Form Type :	ANF-001
Project Type :	Renv
Owner Name :	PORT OF NEW BEDFORD HARBOR DEV. COMM.
Owner Address :	106 CO-OP WHARF
DLS Contractor ID :	AC000751
DLS Contractor :	ROCKWELL ROOFING INC
Site Supervisor ID :	AS001631
Site Supervisor :	DENNIS HEBERT
Last Date in Agency List :	2021-11-09
Project Start Date :	2011-07-20
Project End Date :	2011-09-20
Project ID :	N/R
Form Type :	ANF-001
Project Type :	Oth:RED DANGER TAPE
Owner Name :	PORT OF NEW BEDFORD HARBOR DEV. COMM.
Owner Address :	106 CO-OP WHARF
DLS Contractor ID :	AC000459
DLS Contractor :	ECONOMIC ENVIRO TECHS
Site Supervisor ID :	AS034197
Site Supervisor :	WAYNE S. BISSON
Last Date in Agency List :	2021-11-09
Facility Name :	STATE PIER
Facility Address :	93 STATE PIER, NEW BEDFORD
Project Start Date :	2010-10-20
Project End Date :	2010-11-20
Project ID :	N/R
Form Type :	ANF-001
Project Type :	Renv
Owner Name :	CITY OF NEW BEDFORD
Owner Address :	N/R
DLS Contractor ID :	AC000356
DLS Contractor :	FRANKLIN ANALYTICAL SERVICES
Site Supervisor ID :	AS040141
Site Supervisor :	THOMAS J. MCCOOG SR.
Last Date in Agency List :	2021-11-09
Project Start Date :	2010-04-05
Project End Date :	2010-04-25
Project ID :	N/R
Form Type :	ANF-001

Map Id: BC145
Direction: SSE
Distance: 0.936 mi., 4943 ft.
Elevation: 6 ft.
Relative: Lower

Site Name : NEW BEDFORD HARBOR - STATE PIER | BUILDING 1 STATE PIER | STATE PIER 93 STATE PIER | 93 STATE PIER EAST END OF NEW BEDFORD STATE PIER NEW BEDFORD, MA

Database(s) : [ASBESTOS - MA, ERNS, HIST RELEASE - MA, RELEASE - MA, SHWS - MA] ***(cont.)***

Envirosite ID: 2669592
EPA ID: N/R

ASBESTOS - MA ***(cont.)***

Project Type :	Renv
Owner Name :	CITY OF NEW BEDFORD
Owner Address :	N/R
DLS Contractor ID :	AC000356
DLS Contractor :	FRANKLIN ANALYTICAL SERVICES
Site Supervisor ID :	AS040141
Site Supervisor :	THOMAS J. MCCOOG SR.
Last Date in Agency List :	2021-11-09

Project Start Date :	2010-06-10
Project End Date :	2010-07-14
Project ID :	N/R
Form Type :	ANF-001
Project Type :	Renv
Owner Name :	CITY OF NEW BEDFORD
Owner Address :	N/R
DLS Contractor ID :	AC000356
DLS Contractor :	FRANKLIN ANALYTICAL SERVICES
Site Supervisor ID :	AS040141
Site Supervisor :	THOMAS J. MCCOOG SR.
Last Date in Agency List :	2021-11-09

ERNS

Facility Address :	93 STATE PIER, NEW BEDFORD, MA
County :	BRISTOL

Incident Information

Incident Date Time :	2020-05-11 14:30:00
Type of Incident :	UNKNOWN SHEEN
Incident Cause :	UNKNOWN
Incident DTG :	DISCOVERED
Incident Location :	UNKNOWN SHEEN INCIDENT
Sequence Number :	1277057
Potential Flag :	N
Description of Incident :	THE CALLER IS REPORTING AN UNKNOWN SHEEN IN THE NEW BEDFORD HARBOR.
Last Date in Agency List :	2021-01-28

Incident Response Summary

Date Time Received :	2020-05-11 14:44:00
Date Time Completed :	2020-05-11 14:50:00
Call Type :	Incident
Source :	TELEPHONE
Responsible Company :	N/R
Responsible Org Type :	UNKNOWN
Responsible City :	N/R
Responsible State :	XX
Responsible Zip :	N/R

Map Id: BC145
Direction: SSE
Distance: 0.936 mi., 4943 ft.
Elevation: 6 ft.
Relative: Lower

Site Name : NEW BEDFORD HARBOR - STATE PIER | BUILDING 1 STATE PIER | STATE PIER 93 STATE PIER | 93 STATE PIER EAST END OF NEW BEDFORD STATE PIER NEW BEDFORD, MA

Database(s) : [ASBESTOS - MA, ERNS, HIST RELEASE - MA, RELEASE - MA, SHWS - MA] ***(cont.)***

Envirosite ID: 2669592
EPA ID: N/R

ERNS ***(cont.)***

Incident Details Summary

Remedial Action :	LIKELY NOT RECOVERABLE
Medium :	NEW BEDFORD HARBOR
Medium Description :	WATER
Body of Water :	NEW BEDFORD HARBOR
Weather Conditions :	RAINY
Water Temperature :	N/R
Water Supply Contaminated :	U
Waterway Closed :	N
Waterway Description :	N/R

Additional Incident Details Summary

Actual Amount :	N/R
Actual Amount Units :	N/R
Capacity of Tank :	N/R
Capacity of Tank Units :	N/R
Continuous Release Begin Date :	N/R
Continuous Release End Date :	N/R
Continuous Release Change Date :	N/R
Continuous Release Permit :	N/R
Continuous Release Type :	N/R
Description of Tank :	N/R
Device Operational :	U
DOT Crossing Number :	N/R
DOT Regulated :	U
NPDES :	N/R
NPDES Compliance :	U
Pipeline Aboveground :	ABOVE
Pipeline Covered :	U
Pipeline Type :	N/R
Tank ID :	N/R
Tank Regulated :	U
Tank Regulated by :	N/R

Materials Involved Summary

Name of Material :	UNKNOWN OIL
CAS Number :	000000-00-0
Amount of Material :	0
Unit of Measure :	UNKNOWN AMOUNT
UN Number :	N/R
CHRIS Code :	OUN
Reached Water :	YES
Amount in Water :	0
Unit of Measure (Reach Water) :	UNKNOWN AMOUNT

Incident Information

Incident Date Time :	2018-10-08 11:15:00
Type of Incident :	UNKNOWN SHEEN

Map Id: BC145
Direction: SSE
Distance: 0.936 mi., 4943 ft.
Elevation: 6 ft.
Relative: Lower

Site Name : NEW BEDFORD HARBOR - STATE PIER | BUILDING 1 STATE PIER | STATE PIER 93 STATE PIER | 93 STATE PIER EAST END OF NEW BEDFORD STATE PIER NEW BEDFORD, MA

Database(s) : [ASBESTOS - MA, ERNS, HIST RELEASE - MA, RELEASE - MA, SHWS - MA] ***(cont.)***

Envirosite ID: 2669592
EPA ID: N/R

ERNS ***(cont.)***

Incident Cause :	UNKNOWN
Incident DTG :	DISCOVERED
Incident Location :	NEW BEDFORD HARBOR
Sequence Number :	1226850
Potential Flag :	N
Description of Incident :	CALLER IS REPORTING AN UNKNOWN SHEEN FROM AN UNKNOWN SOURCE BEING OBSERVED NEAR THE FERRY TERMINAL IN THE NEW BEDFORD HARBOR. CALLER ALSO STATED THAT THIS IS A HEAVY RAINBOW SHEEN WITH A PETROLEUM ODOR. CALLER STATED THAT THE SHEEN IS NOT VERY WIDE BUT APPROXIMATELY 150 YARDS LONG.
Last Date in Agency List :	2018-11-14

Incident Response Summary

Date Time Received :	2018-10-08 11:35:43
Date Time Completed :	2018-10-08 11:41:34
Call Type :	Incident
Source :	TELEPHONE
Responsible Company :	N/R
Responsible Org Type :	UNKNOWN
Responsible City :	N/R
Responsible State :	XX
Responsible Zip :	N/R

Incident Details Summary

Remedial Action :	NO REMEDIAL ACTIONS OBSERVED.
Medium :	NEW BEDFORD HARBOR
Medium Description :	WATER
Body of Water :	NEW BEDFORD HARBOR
Weather Conditions :	OVERCAST
Water Temperature :	N/R
Water Supply Contaminated :	U
Waterway Closed :	N
Waterway Description :	N/R

Additional Incident Details Summary

Actual Amount :	N/R
Actual Amount Units :	N/R
Capacity of Tank :	N/R
Capacity of Tank Units :	N/R
Continuous Release Begin Date :	N/R
Continuous Release End Date :	N/R
Continuous Release Change Date :	N/R
Continuous Release Permit :	N/R
Continuous Release Type :	N/R
Description of Tank :	N/R
Device Operational :	U

Map Id: BC145
Direction: SSE
Distance: 0.936 mi., 4943 ft.
Elevation: 6 ft.
Relative: Lower

Site Name : NEW BEDFORD HARBOR - STATE PIER | BUILDING 1 STATE PIER | STATE PIER 93 STATE PIER | 93 STATE PIER EAST END OF NEW BEDFORD STATE PIER NEW BEDFORD, MA

Database(s) : [ASBESTOS - MA, ERNS, HIST RELEASE - MA, RELEASE - MA, SHWS - MA] ***(cont.)***

Envirosite ID: 2669592
EPA ID: N/R

ERNS ***(cont.)***

DOT Crossing Number :	N/R
DOT Regulated :	U
NPDES :	N/R
NPDES Compliance :	U
Pipeline Aboveground :	ABOVE
Pipeline Covered :	U
Pipeline Type :	N/R
Tank ID :	N/R
Tank Regulated :	U
Tank Regulated by :	N/R

Materials Involved Summary

Name of Material :	UNKNOWN OIL
CAS Number :	000000-00-0
Amount of Material :	0
Unit of Measure :	UNKNOWN AMOUNT
UN Number :	N/R
CHRIS Code :	OUN
Reached Water :	YES
Amount in Water :	0
Unit of Measure (Reach Water) :	UNKNOWN AMOUNT

Incident Information

Incident Date Time :	2018-04-26 08:10:00
Type of Incident :	UNKNOWN SHEEN
Incident Cause :	UNKNOWN
Incident DTG :	DISCOVERED
Incident Location :	UNKNOWN SHEEN INCIDENT
Sequence Number :	1210346
Potential Flag :	N
Description of Incident :	CALLER IS REPORTING A UNKNOWN SHEEN DUE TO UNKNOWN CAUSES. CALLER STATED IT THE COVERAGE IS FROM THE EAST SIDE OF THE PIER TO STEAM SHIP WHARF AND RUNS A 100 YARDS OUT FROM THE BASE OF THE PIER.
Last Date in Agency List :	2018-06-27

Incident Response Summary

Date Time Received :	2018-04-26 08:10:40
Date Time Completed :	2018-04-26 08:17:30
Call Type :	Incident
Source :	TELEPHONE
Responsible Company :	N/R
Responsible Org Type :	UNKNOWN
Responsible City :	N/R
Responsible State :	XX
Responsible Zip :	N/R

Map Id: BC145
Direction: SSE
Distance: 0.936 mi., 4943 ft.
Elevation: 6 ft.
Relative: Lower

Site Name : NEW BEDFORD HARBOR - STATE PIER | BUILDING 1 STATE PIER | STATE PIER 93 STATE PIER | 93 STATE PIER EAST END OF NEW BEDFORD STATE PIER NEW BEDFORD, MA

Database(s) : [ASBESTOS - MA, ERNS, HIST RELEASE - MA, RELEASE - MA, SHWS - MA] ***(cont.)***

Envirosite ID: 2669592
EPA ID: N/R

ERNS ***(cont.)***

Incident Details Summary

Remedial Action :	CALLER STATED NOTHING IS BEING DONE AT THIS TIME.
Medium :	NEW BEDFORD HARBOR
Medium Description :	WATER
Body of Water :	NEW BEDFORD HARBOR
Weather Conditions :	N/R
Water Temperature :	N/R
Water Supply Contaminated :	U
Waterway Closed :	N
Waterway Description :	N/R

Additional Incident Details Summary

Actual Amount :	N/R
Actual Amount Units :	N/R
Capacity of Tank :	N/R
Capacity of Tank Units :	N/R
Continuous Release Begin Date :	N/R
Continuous Release End Date :	N/R
Continuous Release Change Date :	N/R
Continuous Release Permit :	N/R
Continuous Release Type :	N/R
Description of Tank :	N/R
Device Operational :	U
DOT Crossing Number :	N/R
DOT Regulated :	U
NPDES :	N/R
NPDES Compliance :	U
Pipeline Aboveground :	ABOVE
Pipeline Covered :	U
Pipeline Type :	N/R
Tank ID :	N/R
Tank Regulated :	U
Tank Regulated by :	N/R

Materials Involved Summary

Name of Material :	UNKNOWN OIL
CAS Number :	000000-00-0
Amount of Material :	0
Unit of Measure :	UNKNOWN AMOUNT
UN Number :	N/R
CHRIS Code :	OUN
Reached Water :	YES
Amount in Water :	0
Unit of Measure (Reach Water) :	UNKNOWN AMOUNT

Incident Information

Incident Date Time :	2016-04-12 10:35:00
Type of Incident :	UNKNOWN SHEEN

Map Id: BC145
Direction: SSE
Distance: 0.936 mi., 4943 ft.
Elevation: 6 ft.
Relative: Lower

Site Name : NEW BEDFORD HARBOR - STATE PIER | BUILDING 1 STATE PIER | STATE PIER 93 STATE PIER | 93 STATE PIER EAST END OF NEW BEDFORD STATE PIER NEW BEDFORD, MA

Database(s) : [ASBESTOS - MA, ERNS, HIST RELEASE - MA, RELEASE - MA, SHWS - MA] ***(cont.)***

Envirosite ID: 2669592
EPA ID: N/R

ERNS ***(cont.)***

Incident Cause :	UNKNOWN
Incident DTG :	DISCOVERED
Incident Location :	UNKNOWN SHEEN INCIDENT
Sequence Number :	1145047
Potential Flag :	N
Description of Incident :	CALLER STATED THERE IS AN UNKNOWN SHEEN FROM AN UNKNOWN SOURCE IN THE VICINITY OF THE PIER.
Last Date in Agency List :	2016-10-05

Incident Response Summary

Date Time Received :	2016-04-12 10:41:00
Date Time Completed :	2016-04-12 10:44:00
Call Type :	Incident
Source :	TELEPHONE
Responsible Company :	N/R
Responsible Org Type :	UNKNOWN
Responsible City :	N/R
Responsible State :	XX
Responsible Zip :	N/R

Incident Details Summary

Remedial Action :	NONE
Medium :	NEW BEDFORD HARBOR
Medium Description :	WATER
Body of Water :	NEW BEDFORD HARBOR
Weather Conditions :	RAINY
Water Temperature :	N/R
Water Supply Contaminated :	U
Waterway Closed :	N
Waterway Description :	N/R

Additional Incident Details Summary

Actual Amount :	N/R
Actual Amount Units :	N/R
Capacity of Tank :	N/R
Capacity of Tank Units :	N/R
Continuous Release Begin Date :	N/R
Continuous Release End Date :	N/R
Continuous Release Change Date :	N/R
Continuous Release Permit :	N/R
Continuous Release Type :	N/R
Description of Tank :	N/R
Device Operational :	U
DOT Crossing Number :	N/R
DOT Regulated :	U
NPDES :	N/R

Map Id: BC145
Direction: SSE
Distance: 0.936 mi., 4943 ft.
Elevation: 6 ft.
Relative: Lower

Site Name : NEW BEDFORD HARBOR - STATE PIER | BUILDING 1 STATE PIER | STATE PIER 93 STATE PIER | 93 STATE PIER EAST END OF NEW BEDFORD STATE PIER NEW BEDFORD, MA

Database(s) : [ASBESTOS - MA, ERNS, HIST RELEASE - MA, RELEASE - MA, SHWS - MA] ***(cont.)***

Envirosite ID: 2669592
EPA ID: N/R

ERNS ***(cont.)***

NPDES Compliance :	U
Pipeline Aboveground :	ABOVE
Pipeline Covered :	U
Pipeline Type :	N/R
Tank ID :	N/R
Tank Regulated :	U
Tank Regulated by :	N/R

Materials Involved Summary

Name of Material :	UNKNOWN OIL
CAS Number :	000000-00-0
Amount of Material :	0
Unit of Measure :	UNKNOWN AMOUNT
UN Number :	N/R
CHRIS Code :	OUN
Reached Water :	YES
Amount in Water :	0
Unit of Measure (Reach Water) :	UNKNOWN AMOUNT
Facility Address :	93 STATE PIER EAST END OF NEW BEDFORD STATE PIER, NEW BEDFORD, MA
County :	BRISTOL

Incident Information

Incident Date Time :	2018-04-02 00:00:00
Type of Incident :	UNKNOWN SHEEN
Incident Cause :	UNKNOWN
Incident DTG :	DISCOVERED
Incident Location :	UNKNOWN SHEEN INCIDENT
Sequence Number :	1208289
Potential Flag :	N
Description of Incident :	CALLER REPORTED AN UNKNOWN AMOUNT OF SUSPECTED DIESEL FUEL WAS RELEASED INTO THE NEW BEDFORD HARBOR FROM A UNKNOWN SOURCE DUE TO UNKNOWN CAUSES.
Last Date in Agency List :	2018-04-18

Incident Response Summary

Date Time Received :	2018-04-02 00:00:00
Date Time Completed :	2018-04-02 00:00:00
Call Type :	Incident
Source :	TELEPHONE
Responsible Company :	N/R
Responsible Org Type :	UNKNOWN
Responsible City :	N/R

Map Id: BC145
Direction: SSE
Distance: 0.936 mi., 4943 ft.
Elevation: 6 ft.
Relative: Lower

Site Name : NEW BEDFORD HARBOR - STATE PIER | BUILDING 1 STATE PIER | STATE PIER 93 STATE PIER | 93 STATE PIER EAST END OF NEW BEDFORD STATE PIER NEW BEDFORD, MA

Database(s) : [ASBESTOS - MA, ERNS, HIST RELEASE - MA, RELEASE - MA, SHWS - MA] ***(cont.)***

Envirosite ID: 2669592
EPA ID: N/R

ERNS ***(cont.)***

Responsible State :	XX
Responsible Zip :	N/R

Incident Details Summary

Remedial Action :	NONE.
Medium :	NEW BEDFORD HARBOR
Medium Description :	WATER
Body of Water :	NEW BEDFORD HARBOR
Weather Conditions :	OVERCAST
Water Temperature :	N/R
Water Supply Contaminated :	U
Waterway Closed :	N
Waterway Description :	N/R

Additional Incident Details Summary

Actual Amount :	N/R
Actual Amount Units :	N/R
Capacity of Tank :	N/R
Capacity of Tank Units :	N/R
Continuous Release Begin Date :	N/R
Continuous Release End Date :	N/R
Continuous Release Change Date :	N/R
Continuous Release Permit :	N/R
Continuous Release Type :	N/R
Description of Tank :	N/R
Device Operational :	U
DOT Crossing Number :	N/R
DOT Regulated :	U
NPDES :	N/R
NPDES Compliance :	U
Pipeline Aboveground :	ABOVE
Pipeline Covered :	U
Pipeline Type :	N/R
Tank ID :	N/R
Tank Regulated :	U
Tank Regulated by :	N/R

Materials Involved Summary

Name of Material :	UNKNOWN OIL
CAS Number :	000000-00-0
Amount of Material :	0
Unit of Measure :	UNKNOWN AMOUNT
UN Number :	N/R
CHRIS Code :	OUN
Reached Water :	YES
Amount in Water :	0
Unit of Measure (Reach Water) :	UNKNOWN AMOUNT

Map Id: BC145
Direction: SSE
Distance: 0.936 mi., 4943 ft.
Elevation: 6 ft.
Relative: Lower

Site Name : NEW BEDFORD HARBOR - STATE PIER | BUILDING 1 STATE PIER | STATE PIER 93 STATE PIER | 93 STATE PIER EAST END OF NEW BEDFORD STATE PIER NEW BEDFORD, MA

Database(s) : [ASBESTOS - MA, ERNS, HIST RELEASE - MA, RELEASE - MA, SHWS - MA] ***(cont.)***

Envirosite ID: 2669592
EPA ID: N/R

HIST RELEASE - MA

Facility Address :	93 STATE PIER, NEW BEDFORD
Notification Date :	2007-01-15
RTN Number :	4-20263
Assoc ID :	N/R
Source :	UNKNOWN
Category :	TWO HR
Location Aid :	NEW BEDFORD HARBOR - STATE PIER
Location :	WATERBODY
Municipality :	NEW BEDFORD
Last Date in Agency List :	2015-04-09

Chemical Information

Chemical :	DIESEL FUEL 0.0 GAL

RELEASE - MA

Facility Name :	NEW BEDFORD HARBOR - STATE PIER
Facility Address :	93 STATE PIER, NEW BEDFORD

Incident Summary

Release Tracking Number :	4-0020263
Notification Date :	2007-01-15
Category :	TWO HR
OFC Town :	NEW BEDFORD
Current Status :	ADQREG
Current Date :	2007-01-15
Phase :	Phase report not required or not submitted.
OHM :	Oil
Agency Link :	Click here for hyperlink provided by the agency.
Last Date in Agency List :	2024-11-18

Source Details

Source :	UNKNOWN

Location Details

Location :	WATERBODY

Chemicals

Chemical :	DIESEL FUEL
Amount :	0 GAL

Map Id: BC145
Direction: SSE
Distance: 0.936 mi., 4943 ft.
Elevation: 6 ft.
Relative: Lower

Site Name : NEW BEDFORD HARBOR - STATE PIER | BUILDING 1 STATE PIER | STATE PIER 93 STATE PIER | 93 STATE PIER EAST END OF NEW BEDFORD STATE PIER NEW BEDFORD, MA

Database(s) : [ASBESTOS - MA, ERNS, HIST RELEASE - MA, RELEASE - MA, SHWS - MA] ***(cont.)***

Envirosite ID: 2669592
EPA ID: N/R

SHWS - MA

Facility Name :	NEW BEDFORD HARBOR - STATE PIER
Facility Address :	93 STATE PIER, NEW BEDFORD

Incident Summary

Release Tracking Number :	4-0020263
Notification Date :	2007-01-15
Category :	TWO HR
OFC Town :	NEW BEDFORD
Current Status :	ADQREG
Current Date :	2007-01-15
Phase :	Phase report not required or not submitted.
OHM :	Oil
Agency Link :	Click here for hyperlink provided by the agency.
Last Date in Agency List :	2024-11-18

Source Details

Source :	UNKNOWN

Location Details

Location :	WATERBODY

Response Action Information

Response Action Type :	RAONR RAO Not Required
Status :	ADQREG Adequately Regulated
Submittal Date :	2007-01-15

Response Action Type :	RLFA
Status :	FLDDO
Submittal Date :	2007-01-15

Chemicals

Chemical :	DIESEL FUEL
Amount :	0 GAL

Map Id: BF146
Direction: ESE
Distance: 0.937 mi., 4950 ft.
Elevation: 9 ft.
Relative: Lower

Site Name : 23 POPES ISLAND | FAIRHAVEN SHIPYARD CO INC DIESEL SHOP | FAIRHAVEN HARDWARE
23 POPES ISLAND | 23 POPES IS
NEW BEDFORD, MA 02740

Database(s) : [ASBESTOS - MA, ECHO, HWG - MA, LUST - MA, MANIFEST EPA, RELEASE - MA, SHWS - MA]

Envirosite ID: 2734365
EPA ID: MAR000597435

ASBESTOS - MA

Facility Name :	FORMER TRUE VALUE FAIRHAVEN HARDWARE
Facility Address :	23 POPES ISLAND, NEW BEDFORD
Project Start Date :	2019-03-20
Project End Date :	2019-03-29
Project ID :	N/R
Form Type :	ANF-001
Project Type :	Dem,Repr,Renv
Owner Name :	KEVIN MCLAUGHLIN
Owner Address :	32 WATER STREET
DLS Contractor ID :	AC000724
DLS Contractor :	GREENLEAF ENVIRONMENTAL INC
Site Supervisor ID :	AS033467
Site Supervisor :	FRANCISCO J FERNANDEZ
Last Date in Agency List :	2021-11-09

Project Start Date :	2019-05-19
Project End Date :	2019-05-19
Project ID :	N/R
Form Type :	ANF-001
Project Type :	Dem,Renv
Owner Name :	KEVIN MCLAUGHLIN
Owner Address :	32 WATER STREET
DLS Contractor ID :	AC000724
DLS Contractor :	GREENLEAF ENVIRONMENTAL INC
Site Supervisor ID :	AS033467
Site Supervisor :	FRANCISCO J FERNANDEZ
Last Date in Agency List :	2021-11-09

Project Start Date :	2019-03-20
Project End Date :	2019-04-05
Project ID :	N/R
Form Type :	ANF-001
Project Type :	Dem,Repr,Renv
Owner Name :	KEVIN MCLAUGHLIN
Owner Address :	32 WATER STREET
DLS Contractor ID :	AC000724
DLS Contractor :	GREENLEAF ENVIRONMENTAL INC
Site Supervisor ID :	AS033467
Site Supervisor :	FRANCISCO J FERNANDEZ
Last Date in Agency List :	2021-11-09

ECHO

Facility Name :	FAIRHAVEN SHIPYARD CO INC DIESEL SHOP
Facility Address :	23 POPES ISLAND, NEW BEDFORD, MA 02740
County :	BRISTOL

Map Id: BF146
Direction: ESE
Distance: 0.937 mi., 4950 ft.
Elevation: 9 ft.
Relative: Lower

Site Name : 23 POPES ISLAND | FAIRHAVEN SHIPYARD CO INC DIESEL SHOP | FAIRHAVEN HARDWARE
23 POPES ISLAND | 23 POPES IS
NEW BEDFORD, MA 02740

Database(s) : [ASBESTOS - MA, ECHO, HWG - MA, LUST - MA, MANIFEST EPA, RELEASE - MA, SHWS - MA] ***(cont.)***

Envirosite ID: 2734365
EPA ID: MAR000597435

ECHO ***(cont.)***

Last Inspection Date :	N/R
Registry ID :	N/R
FIPS Code :	N/R
EPA Region :	01
Inspection Count :	0
Last Inspection Days :	N/R
Informal Count :	0
Last Informal Action Date :	N/R
Formal Action Count :	0
Last Formal Action Date :	N/R
Total Penalties :	0
Penalty Count :	N/R
Last Penalty Date :	N/R
Last Penalty Amount :	N/R
QTRS IN NC :	0
Programs IN SNC :	0
Current Compliance Status :	No Violation Identified
Three-Year Compliance Status :	_____
Collection Method :	Zip Code Centroid
Reference Point :	N/R
Accuracy Meters :	10000
Derived Tribes :	N/R
Derived HUC :	N/R
Derived WBD :	N/R
Derived STCTY FIPS :	N/R
Derived Zip :	N/R
Derived CD113 :	N/R
Derived CB2010 :	N/R
MYRTK Universe :	NNN
NPDES IDs :	N/R
CWA Permit Types :	N/R
CWA Compliance Tracking :	N/R
CWA NAICS :	N/R
CWA SICS :	N/R
CWA Inspection Count :	N/R
CWA Last Inspection Days :	N/R
CWA Informal Count :	N/R
CWA Formal Action Count :	N/R
CWA Last Formal Action Date :	N/R
CWA Penalties :	N/R
CWA Last Penalty Date :	N/R
CWA Last Penalty Amount :	N/R
CWA Quarters IN NC :	N/R
CWA Current Compliance Status :	N/R
CWA Current SNC Flag :	N
CWA 13 Quarters Compliance Status :	N/R
CWA 13 Quarters Effluent Exceedances:	N/R
CWA Three-Year QNCR Codes :	N/R
DFR URL :	Click here for hyperlink provided by the agency.
Facility SIC :	N/R
Facility NAICS :	336611 - Ship Building and Repairing
Facility Last Inspection EPA Date :	N/R
Facility Last Inspection State Date :	N/R

Map Id: BF146
Direction: ESE
Distance: 0.937 mi., 4950 ft.
Elevation: 9 ft.
Relative: Lower

Site Name : 23 POPES ISLAND | FAIRHAVEN SHIPYARD CO INC DIESEL SHOP | FAIRHAVEN HARDWARE
23 POPES ISLAND | 23 POPES IS
NEW BEDFORD, MA 02740

Database(s) : [ASBESTOS - MA, ECHO, HWG - MA, LUST - MA, MANIFEST EPA, RELEASE - MA, SHWS - MA] ***(cont.)***

Envirosite ID: 2734365
EPA ID: MAR000597435

ECHO ***(cont.)***

Facility Last Formal Act EPA Date :	N/R
Facility Last Formal Act State Date :	N/R
Facility Last Informal Act EPA Date :	N/R
Facility Last Informal Act State Date:	N/R
Facility Federal Agency :	N/R
TRI Reporter :	N/R
Facility Imp Water Flag :	N/R
Current SNC Flag :	N
Indian County Flag :	N
Federal Flag :	N/R
US Mexico Border Flag :	N/R
Chesapeak Bay Flag :	N/R
AIR Flag :	N
NPDES Flag :	N
SDWIS Flag :	N
RCRA Flag :	Y
TRI Flag :	N
GHG Flag :	N
Major Flag :	N/R
Active Flag :	Y
NAA Flag :	N
Latitude :	41.632284
Longitude :	-70.935929
Last Date in Agency List :	2021-10-15

HWG - MA

Facility Name :	FAIRHAVEN HARDWARE
Facility Address :	23 POPES IS, NEW BEDFORD, MA 02740
EPA ID :	MV5089973307
2nd Name :	N/R
Phone :	508-997-3307
RCRA Generator Status :	N/R
State Generator Status :	SQG-MA
Last Date in Agency List :	2025-03-18
Facility Name :	FAIRHAVEN SHIPYARD CO INC DIESEL SHOP
Facility Address :	23 POPES ISLAND, NEW BEDFORD, MA 02740
EPA ID :	MAR000597435
2nd Name :	N/R
Phone :	N/R
RCRA Generator Status :	VSQG
State Generator Status :	VQG-MA
Last Date in Agency List :	2025-03-18

Map Id: BF146
Direction: ESE
Distance: 0.937 mi., 4950 ft.
Elevation: 9 ft.
Relative: Lower

Site Name : 23 POPES ISLAND | FAIRHAVEN SHIPYARD CO INC DIESEL SHOP | FAIRHAVEN HARDWARE
23 POPES ISLAND | 23 POPES IS
NEW BEDFORD, MA 02740

Database(s) : [ASBESTOS - MA, ECHO, HWG - MA, LUST - MA, MANIFEST EPA, RELEASE - MA, SHWS - MA] ***(cont.)***

Envirosite ID: 2734365
EPA ID: MAR000597435

LUST - MA

Facility Name : 23 POPES ISLAND
Facility Address : 23 POPES ISLAND, NEW BEDFORD, 027400000

Incident Information
Notification Date : 2018-09-19
Release Tracking Number : 4-0027466
Category : 120 DY
OFC Town : NEW BEDFORD
Current Status : Permanent Solution with No Conditions
Current Date : 2018-10-25
Phase : Phase report not required or not submitted.
OHM : N/R
Agency Link : Click here for hyperlink provided by the agency.
Last Date in Agency List : 2024-11-18

Source Details
Source : USTOTHER
UST

Location Details
Location : COMMERCIAL

Chemicals
Chemical : N/R
Amount : N/R

MANIFEST EPA

Manifest Details

Details for this site have been truncated due to the large number of available details for this site within this dataset. For the complete details for this site, contact your Envirosite account representative for a complimentary site report containing all of the details available.

Manifest Number : 025619612JJK
Shipped Date : 2024-05-13
Updated Date : 2024-05-14
Received Date : 2024-05-13
Status : Signed
Generator ID : MAR000597435
Generator Name : MECHANIC SHOP
Generator Address : 23 POPES ISLAND, NEW BEDFORD, MA 02740
Generator Mailing : 32 23 POPES ISLAND, NEW BEDFORD, MA 02740
Generator Contact : N/R

Map Id: BF146
Direction: ESE
Distance: 0.937 mi., 4950 ft.
Elevation: 9 ft.
Relative: Lower

Site Name : 23 POPES ISLAND | FAIRHAVEN SHIPYARD CO INC DIESEL SHOP | FAIRHAVEN HARDWARE
23 POPES ISLAND | 23 POPES IS
NEW BEDFORD, MA 02740

Database(s) : [ASBESTOS - MA, ECHO, HWG - MA, LUST - MA, MANIFEST EPA, RELEASE - MA, SHWS - MA] ***(cont.)***

Envirosite ID: 2734365
EPA ID: MAR000597435

MANIFEST EPA ***(cont.)***

Destination ID :	RIR000500025
Destination Name :	WESTERN OIL INC
Destination Mailing :	PO BOX 518, LINCOLN, RI 02865
Destination Address :	1 DUCHESS WAY, LINCOLN, RI 02865
Destination Contact :	N/R
Submission Type :	DataImage5Copy
Origin Type :	Service
Manifest Residue :	N
Rejection :	N
Last Date in Agency List :	2024-12-03

Waste Details

Waste Line Number :	N/R
Is DOT Hazardous :	N/R
DOT ID Number :	N/R
DOT Information :	N/R
Non Waste Description :	N/R
Quantity :	N/R N/R
Quantity Tons, Acute, Non-Acute :	N/R, N/R, N/R
Quantity Kg, Acute, Non-Acute :	N/R, N/R
Quantity Tons, Haz, Non-Haz :	N/R, N/R
Quantity Kg, Haz, Non-Haz :	N/R, N/R
Management Method :	N/R - N/R
Is EPA Waste :	N/R
Federal Code :	N/R
State Code :	N/R

Manifest Details

Manifest Number :	022254159JJK
Shipped Date :	2024-05-01
Updated Date :	2024-05-02
Received Date :	2024-05-01
Status :	Signed
Generator ID :	MAR000597435
Generator Name :	FAIRHAVEN SHIPYARD
Generator Address :	23 POPES ISLAND, NEW BEDFORD, MA 02740
Generator Mailing :	32 23 POPES ISLAND, NEW BEDFORD, MA 02740
Generator Contact :	N/R
Destination ID :	RIR000500025
Destination Name :	WESTERN OIL INC
Destination Mailing :	PO BOX 518, LINCOLN, RI 02865
Destination Address :	1 DUCHESS WAY, LINCOLN, RI 02865
Destination Contact :	N/R
Submission Type :	DataImage5Copy
Origin Type :	Service
Manifest Residue :	N
Rejection :	N
Last Date in Agency List :	2024-12-03

Map Id: BF146
Direction: ESE
Distance: 0.937 mi., 4950 ft.
Elevation: 9 ft.
Relative: Lower

Site Name : 23 POPES ISLAND | FAIRHAVEN SHIPYARD CO INC DIESEL SHOP | FAIRHAVEN HARDWARE
23 POPES ISLAND | 23 POPES IS
NEW BEDFORD, MA 02740

Database(s) : [ASBESTOS - MA, ECHO, HWG - MA, LUST - MA, MANIFEST EPA, RELEASE - MA, SHWS - MA] ***(cont.)***

Envirosite ID: 2734365
EPA ID: MAR000597435

MANIFEST EPA ***(cont.)***

Waste Details

Waste Line Number :	1
Is DOT Hazardous :	Y
DOT ID Number :	NA1993
DOT Information :	NA1993, COMBUSTIBLE LIQUID, N.O.S. (PETROLEUM OILS) COMB LIQ., PGIII
Non Waste Description :	N/R
Quantity :	50 Gallons
Quantity Tons, Acute, Non-Acute :	0.20850709, 0, 0.20850709
Quantity Kg, Acute, Non-Acute :	0, 189.1222
Quantity Tons, Haz, Non-Haz :	, 0.20850709
Quantity Kg, Haz, Non-Haz :	, 189.1222
Management Method :	-
Is EPA Waste :	N
Federal Code :	N/R
State Code :	MA - MA98, RI - R014

Manifest Details

Manifest Number :	025618050JJK
Shipped Date :	2024-03-21
Updated Date :	2024-03-22
Received Date :	2024-03-21
Status :	Signed
Generator ID :	MAR000597435
Generator Name :	MECHANIC SHOP
Generator Address :	23 POPES ISLAND, NEW BEDFORD, MA 02740
Generator Mailing :	32 23 POPES ISLAND, NEW BEDFORD, MA 02740
Generator Contact :	N/R
Destination ID :	RIR000500025
Destination Name :	WESTERN OIL INC
Destination Mailing :	PO BOX 518, LINCOLN, RI 02865
Destination Address :	1 DUCHESS WAY, LINCOLN, RI 02865
Destination Contact :	N/R
Submission Type :	DataImage5Copy
Origin Type :	Service
Manifest Residue :	N
Rejection :	N
Last Date in Agency List :	2024-12-03

Waste Details

Waste Line Number :	1
Is DOT Hazardous :	N
DOT ID Number :	N/R
DOT Information :	N/R
Non Waste Description :	MA STATE REGULATED MATERIAL (OILY SOLIDS) NONE NONE
Quantity :	400 Pounds
Quantity Tons, Acute, Non-Acute :	0.2, 0, 0.2
Quantity Kg, Acute, Non-Acute :	0, 181.406
Quantity Tons, Haz, Non-Haz :	, 0.2

Map Id: BF146
Direction: ESE
Distance: 0.937 mi., 4950 ft.
Elevation: 9 ft.
Relative: Lower

Site Name : 23 POPES ISLAND | FAIRHAVEN SHIPYARD CO INC DIESEL SHOP | FAIRHAVEN HARDWARE
23 POPES ISLAND | 23 POPES IS
NEW BEDFORD, MA 02740

Database(s) : [ASBESTOS - MA, ECHO, HWG - MA, LUST - MA, MANIFEST EPA, RELEASE - MA, SHWS - MA] ***(cont.)***

Envirosite ID: 2734365
EPA ID: MAR000597435

MANIFEST EPA ***(cont.)***

Quantity Kg, Haz, Non-Haz :	, 181.406
Management Method :	-
Is EPA Waste :	N
Federal Code :	N/R
State Code :	MA - MA01, RI - R015

Manifest Details

Manifest Number :	022254112JJK
Shipped Date :	2024-03-13
Updated Date :	2024-03-15
Received Date :	2024-03-13
Status :	Signed
Generator ID :	MAR000597435
Generator Name :	FAIRHAVEN SHIPYARD
Generator Address :	23 POPES ISLAND, NEW BEDFORD, MA 02740
Generator Mailing :	32 23 POPES ISLAND, NEW BEDFORD, MA 02740
Generator Contact :	N/R
Destination ID :	RIR000500025
Destination Name :	WESTERN OIL INC
Destination Mailing :	PO BOX 518, LINCOLN, RI 02865
Destination Address :	1 DUCHESS WAY, LINCOLN, RI 02865
Destination Contact :	N/R
Submission Type :	DataImage5Copy
Origin Type :	Service
Manifest Residue :	N
Rejection :	N
Last Date in Agency List :	2024-12-03

Waste Details

Waste Line Number :	1
Is DOT Hazardous :	Y
DOT ID Number :	NA1993
DOT Information :	NA1993, COMBUSTIBLE LIQUID, N.O.S. (PETROLEUM OILS) COMB LIQ., PGIII
Non Waste Description :	N/R
Quantity :	50 Gallons
Quantity Tons, Acute, Non-Acute :	0.20850709, 0, 0.20850709
Quantity Kg, Acute, Non-Acute :	0, 189.1222
Quantity Tons, Haz, Non-Haz :	, 0.20850709
Quantity Kg, Haz, Non-Haz :	, 189.1222
Management Method :	-
Is EPA Waste :	N
Federal Code :	N/R
State Code :	MA - MA98, RI - R014

Map Id: BF146
Direction: ESE
Distance: 0.937 mi., 4950 ft.
Elevation: 9 ft.
Relative: Lower

Site Name : 23 POPES ISLAND | FAIRHAVEN SHIPYARD CO INC DIESEL SHOP | FAIRHAVEN HARDWARE
23 POPES ISLAND | 23 POPES IS
NEW BEDFORD, MA 02740

Database(s) : [ASBESTOS - MA, ECHO, HWG - MA, LUST - MA, MANIFEST EPA, RELEASE - MA, SHWS - MA] ***(cont.)***

Envirosite ID: 2734365
EPA ID: MAR000597435

MANIFEST EPA ***(cont.)***

Manifest Details

Manifest Number :	024589001JJK
Shipped Date :	2024-02-15
Updated Date :	2024-02-17
Received Date :	2024-02-15
Status :	Signed
Generator ID :	MAR000597435
Generator Name :	MECHANIC SHOP
Generator Address :	23 POPES ISLAND, NEW BEDFORD, MA 02740
Generator Mailing :	32 23 POPES ISLAND, NEW BEDFORD, MA 02740
Generator Contact :	N/R
Destination ID :	RIR000500025
Destination Name :	WESTERN OIL INC
Destination Mailing :	PO BOX 518, LINCOLN, RI 02865
Destination Address :	1 DUCHESS WAY, LINCOLN, RI 02865
Destination Contact :	N/R
Submission Type :	DataImage5Copy
Origin Type :	Service
Manifest Residue :	N
Rejection :	N
Last Date in Agency List :	2024-12-03

Waste Details

Waste Line Number :	1
Is DOT Hazardous :	N
DOT ID Number :	N/R
DOT Information :	N/R
Non Waste Description :	NON DOT NON EPA REGULATED MATERIAL (OILY SOLIDS) NONE NONE
Quantity :	800 Pounds
Quantity Tons, Acute, Non-Acute :	0.4, 0, 0.4
Quantity Kg, Acute, Non-Acute :	0, 362.812
Quantity Tons, Haz, Non-Haz :	, 0.4
Quantity Kg, Haz, Non-Haz :	, 362.812
Management Method :	-
Is EPA Waste :	N
Federal Code :	N/R
State Code :	MA - MA01, RI - R015

RELEASE - MA

Facility Name :	23 POPES ISLAND
Facility Address :	23 POPES ISLAND, NEW BEDFORD, 027400000

Incident Summary

Release Tracking Number :	4-0027466
Notification Date :	2018-09-19
Category :	120 DY
OFC Town :	NEW BEDFORD

Map Id: BF146
Direction: ESE
Distance: 0.937 mi., 4950 ft.
Elevation: 9 ft.
Relative: Lower

Site Name : 23 POPES ISLAND | FAIRHAVEN SHIPYARD CO INC DIESEL SHOP | FAIRHAVEN HARDWARE
23 POPES ISLAND | 23 POPES IS
NEW BEDFORD, MA 02740

Database(s) : [ASBESTOS - MA, ECHO, HWG - MA, LUST - MA, MANIFEST EPA, RELEASE - MA, SHWS - MA] ***(cont.)***

Envirosite ID: 2734365
EPA ID: MAR000597435

RELEASE - MA ***(cont.)***

Current Status :	Permanent Solution with No Conditions
Current Date :	2018-10-25
Phase :	Phase report not required or not submitted.
OHM :	N/R
Agency Link :	Click here for hyperlink provided by the agency.
Last Date in Agency List :	2024-11-18

Source Details

Source :	USTOTHER UST

Location Details

Location :	COMMERCIAL

Chemicals

Chemical :	N/R
Amount :	N/R

SHWS - MA

Facility Name :	23 POPES ISLAND
Facility Address :	23 POPES ISLAND, NEW BEDFORD, 027400000

Incident Summary

Release Tracking Number :	4-0027466
Notification Date :	2018-09-19
Category :	120 DY
OFC Town :	NEW BEDFORD
Current Status :	Permanent Solution with No Conditions
Current Date :	2018-10-25
Phase :	Phase report not required or not submitted.
OHM :	N/R
Agency Link :	Click here for hyperlink provided by the agency.
Last Date in Agency List :	2024-11-18

Source Details

Source :	USTOTHER UST

Map Id: BF146
Direction: ESE
Distance: 0.937 mi., 4950 ft.
Elevation: 9 ft.
Relative: Lower

Site Name : 23 POPES ISLAND | FAIRHAVEN SHIPYARD CO INC DIESEL SHOP | FAIRHAVEN HARDWARE
23 POPES ISLAND | 23 POPES IS
NEW BEDFORD, MA 02740

Database(s) : [ASBESTOS - MA, ECHO, HWG - MA, LUST - MA, MANIFEST EPA, RELEASE - MA, SHWS - MA] ***(cont.)***

Envirosite ID: 2734365
EPA ID: MAR000597435

SHWS - MA ***(cont.)***

Location Details
Location : COMMERCIAL

Response Action Information
Response Action Type : RNFE
Status : RECPT Transmittal or Notification Received
Submittal Date : 2018-09-19

Response Action Type : RAO Response Action Outcome - RAO
Status : TSAUD Level I - Technical Screen Audit
Submittal Date : 2018-11-21

Response Action Type : NOR
Status : ISSUED
Submittal Date : 2018-09-25

Response Action Type : RAO Response Action Outcome - RAO
Status : PSNRCD
Submittal Date : 2018-10-25

Chemicals
Chemical : N/R
Amount : N/R

Map Id: 147
Direction: SSE
Distance: 0.941 mi., 4968 ft.
Elevation: 37 ft.
Relative: Lower

Site Name : NBPD PARKING LOT | NEW BEDFORD TOWN OF POLICE DEP | NEW BEDFORD TOWN OF POLICE DEPT
25 SPRING ST
NEW BEDFORD, MA 02740

Database(s) : [ECHO, FRS, HIST RELEASE - MA, RCRA NONGEN, RELEASE - MA, SHWS - MA]

Envirosite ID: 2669216
EPA ID: N/R

ECHO

Facility Name : NEW BEDFORD TOWN OF POLICE DEP
Facility Address : 25 SPRING ST, NEW BEDFORD, MA 02740
County : BRISTOL

Map Id: 147
Direction: SSE
Distance: 0.941 mi., 4968 ft.
Elevation: 37 ft.
Relative: Lower

Site Name : NBPD PARKING LOT | NEW BEDFORD
TOWN OF POLICE DEP | NEW BEDFORD
TOWN OF POLICE DEPT
25 SPRING ST
NEW BEDFORD, MA 02740

Database(s) : [ECHO, FRS, HIST RELEASE - MA, RCRA NONGEN, RELEASE - MA, SHWS - MA] ***(cont.)***

Envirosite ID: 2669216
EPA ID: N/R

ECHO ***(cont.)***

Last Inspection Date :	N/R
Registry ID :	110003477489
FIPS Code :	25005
EPA Region :	01
Inspection Count :	0
Last Inspection Days :	N/R
Informal Count :	0
Last Informal Action Date :	N/R
Formal Action Count :	0
Last Formal Action Date :	N/R
Total Penalties :	0
Penalty Count :	N/R
Last Penalty Date :	N/R
Last Penalty Amount :	N/R
QTRS IN NC :	0
Programs IN SNC :	0
Current Compliance Status :	No Violation Identified
Three-Year Compliance Status :	_____
Collection Method :	ADDRESS MATCHING-HOUSE NUMBER
Reference Point :	ENTRANCE POINT OF A FACILITY OR STATION
Accuracy Meters :	50
Derived Tribes :	Mashpee Wampanoag Tribe - 18 mile(s), Wampanoag Tribe of Gay Head (Aquinnah) - 20 mile(s)
Derived HUC :	01090002
Derived WBD :	010900020401
Derived STCTY FIPS :	25005
Derived Zip :	02740
Derived CD113 :	09
Derived CB2010 :	250056518002009
MYRTK Universe :	NNN
NPDES IDs :	N/R
CWA Permit Types :	N/R
CWA Compliance Tracking :	N/R
CWA NAICS :	N/R
CWA SICS :	N/R
CWA Inspection Count :	N/R
CWA Last Inspection Days :	N/R
CWA Informal Count :	N/R
CWA Formal Action Count :	N/R
CWA Last Formal Action Date :	N/R
CWA Penalties :	N/R
CWA Last Penalty Date :	N/R
CWA Last Penalty Amount :	N/R
CWA Quarters IN NC :	N/R
CWA Current Compliance Status :	N/R
CWA Current SNC Flag :	N
CWA 13 Quarters Compliance Status :	N/R
CWA 13 Quarters Effluent Exceedances:	N/R
CWA Three-Year QNCR Codes :	N/R
DFR URL :	Click here for hyperlink provided by the agency.
Facility SIC :	N/R

Map Id: 147
Direction: SSE
Distance: 0.941 mi., 4968 ft.
Elevation: 37 ft.
Relative: Lower

Site Name : NBPD PARKING LOT | NEW BEDFORD TOWN OF POLICE DEP | NEW BEDFORD TOWN OF POLICE DEPT
25 SPRING ST
NEW BEDFORD, MA 02740

Database(s) : [ECHO, FRS, HIST RELEASE - MA, RCRA NONGEN, RELEASE - MA, SHWS - MA] ***(cont.)***

Envirosite ID: 2669216
EPA ID: N/R

ECHO ***(cont.)***

Facility NAICS :	811111 - General Automotive Repair
Facility Last Inspection EPA Date :	N/R
Facility Last Inspection State Date :	N/R
Facility Last Formal Act EPA Date :	N/R
Facility Last Formal Act State Date :	N/R
Facility Last Informal Act EPA Date :	N/R
Facility Last Informal Act State Date:	N/R
Facility Federal Agency :	N/R
TRI Reporter :	N/R
Facility Imp Water Flag :	N/R
Current SNC Flag :	N
Indian County Flag :	N
Federal Flag :	N/R
US Mexico Border Flag :	N/R
Chesapeak Bay Flag :	N/R
AIR Flag :	N
NPDES Flag :	N
SDWIS Flag :	N
RCRA Flag :	Y
TRI Flag :	N
GHG Flag :	N
Major Flag :	N/R
Active Flag :	N/R
NAA Flag :	Y
Latitude :	41.633585
Longitude :	-70.9253
Last Date in Agency List :	2025-02-19

FRS

Facility Name :	NEW BEDFORD TOWN OF POLICE DEP
Facility Address :	25 SPRING ST, NEW BEDFORD, MA 02740
County :	BRISTOL

Site Details

Registry ID :	110003477489
FRS Facility URL :	Click here for hyperlink provided by the agency.
Last Date in Agency List :	2024-12-16

Source Description

Source Description :

The MA-EPICS is the central repository for all environmental protection data for the State of Massachusetts.

Map Id: 147
Direction: SSE
Distance: 0.941 mi., 4968 ft.
Elevation: 37 ft.
Relative: Lower

Site Name : NBPD PARKING LOT | NEW BEDFORD TOWN OF POLICE DEP | NEW BEDFORD TOWN OF POLICE DEPT
25 SPRING ST
NEW BEDFORD, MA 02740

Database(s) : [ECHO, FRS, HIST RELEASE - MA, RCRA NONGEN, RELEASE - MA, SHWS - MA] ***(cont.)***

Envirosite ID: 2669216
EPA ID: N/R

FRS ***(cont.)***

Source Description :

RCRAInfo is EPA's comprehensive information system that supports the Resource Conservation and Recovery Act (RCRA) of 1976 and the Hazardous and Solid Waste Amendments (HSWA) of 1984 through the tracking of events and activities related to facilities that generate, transport, and treat, store, or dispose of hazardous waste. RCRAInfo allows RCRA program staff to track the notification, permit, compliance, and corrective action activities required under RCRA. RCRAInfo also supports generation of the National Hazardous Waste Biennial Report. All generators and treatment, storage, and disposal facilities who handle hazardous waste are required to report to the EPA Administrator at least once every two years to support creation of the Biennial Report.

FRS Environmental Interest

Source and System ID :	MA-EPICS - 36141 RCRAINFO - MAD982196008

HIST RELEASE - MA

Facility Address :	25 SPRING ST, NEW BEDFORD
Notification Date :	1998-11-03
RTN Number :	4-14305
Assoc ID :	N/R
Source :	N/R
Category :	120 DY
Location Aid :	NBPD PARKING LOT
Location :	N/R
Municipality :	NEW BEDFORD
Last Date in Agency List :	2015-04-09

Chemical Information

Chemical :	BENZO(K)FLUORANTHENE 3.5 PPM
Chemical :	BENZO[A]ANTHRACENE 3.6 PPM
Chemical :	LEAD 1,100.0 PPM

RCRA NONGEN

Facility Name :	NEW BEDFORD TOWN OF POLICE DEPT
Facility Address :	25 SPRING ST, NEW BEDFORD, MA 02740
County :	BRISTOL
Date Form Received by Agency :	1987-06-24
EPA ID :	MAD982196008
Mailing Address :	25 SPRING ST, NEW BEDFORD, MA 02740

Map Id: 147
Direction: SSE
Distance: 0.941 mi., 4968 ft.
Elevation: 37 ft.
Relative: Lower

Site Name : NBPD PARKING LOT | NEW BEDFORD TOWN OF POLICE DEP | NEW BEDFORD TOWN OF POLICE DEPT
25 SPRING ST
NEW BEDFORD, MA 02740

Database(s) : [ECHO, FRS, HIST RELEASE - MA, RCRA NONGEN, RELEASE - MA, SHWS - MA] ***(cont.)***

Envirosite ID: 2669216
EPA ID: N/R

RCRA NONGEN ***(cont.)***

Contact :	GILBERT GOODMAN
Contact Address :	25 SPRING ST, NEW BEDFORD, MA 02740
Contact Country :	US
Contact Telephone :	508-997-3161
Contact Email :	N/R
EPA Region :	01
Land Type :	Private
Source Type :	Notification
Classification :	Not a generator, verified
Description :	Not a generator, verified
Last Date in Agency List :	2024-12-17

Owner/Operator Summary

Owner/Operator Name :	NEW BEDFORD TOWN OF POLICE DEP
Owner/Operator Address :	25 SPRING ST, NEW BEDFORD, MA 02740
Owner/Operator Country :	US
Owner/Operator Telephone :	N/R
Owner/Operator Email :	N/R
Owner/Operator Fax :	N/R
Legal Status :	Private
Owner/Operator Type :	Operator
Owner/Operator Start Date :	1991-12-08
Owner/Operator End Date :	N/R

Owner/Operator Name :	ROBERT GOODMAN
Owner/Operator Address :	25 SPRING ST, NEW BEDFORD, MA 02740
Owner/Operator Country :	US
Owner/Operator Telephone :	N/R
Owner/Operator Email :	N/R
Owner/Operator Fax :	N/R
Legal Status :	Private
Owner/Operator Type :	Owner
Owner/Operator Start Date :	2004-10-16
Owner/Operator End Date :	N/R

Handler Activities Summary

U.S. Importer of Hazardous Waste :	N
Mixed Waste (Haz. and Radioactive) :	N
Recycler of Hazardous Waste :	N
Transporter of Hazardous Waste :	N
Treater, Storer or Disposer of HW :	N
Underground Injection Activity :	N
On-site Burner Exemption :	N
Furnace Exemption :	N
Used Oil Fuel Burner :	N
Used Oil Processor :	N
Used Oil Refiner :	N
Used Oil Fuel Marketer to Burner :	N

Map Id: 147
Direction: SSE
Distance: 0.941 mi., 4968 ft.
Elevation: 37 ft.
Relative: Lower

Site Name : NBPD PARKING LOT | NEW BEDFORD TOWN OF POLICE DEP | NEW BEDFORD TOWN OF POLICE DEPT
25 SPRING ST
NEW BEDFORD, MA 02740

Database(s) : [ECHO, FRS, HIST RELEASE - MA, RCRA NONGEN, RELEASE - MA, SHWS - MA] ***(cont.)***

Envirosite ID: 2669216
EPA ID: N/R

RCRA NONGEN ***(cont.)***

Used Oil Specification Marketer :	N
Used Oil Transfer Facility :	N
Used Oil Transporter :	N

Notices of Violations Summary

Regulation Violated :	N

RELEASE - MA

Facility Name :	NBPD PARKING LOT
Facility Address :	25 SPRING ST, NEW BEDFORD

Incident Summary

Release Tracking Number :	4-0014305
Notification Date :	1998-11-03
Category :	120 DY
OFC Town :	NEW BEDFORD
Current Status :	Response Action Outcome - A site/release where a Permanent or Temporary Solution Statement (formerly RAO Statement) was submitted. This statement asserts that response actions were sufficient to achieve a level of no significant risk or at least ensure that all substantial hazards were eliminated.
Current Date :	1998-12-01
Phase :	Phase report not required or not submitted.
OHM :	Hazardous Material
Agency Link :	Click here for hyperlink provided by the agency.
Last Date in Agency List :	2024-11-18

Source Details

Source :	N/R

Location Details

Location :	N/R

Chemicals

Chemical :	BENZO[A]ANTHRACENE
Amount :	3.6 PPM

Map Id: 147
Direction: SSE
Distance: 0.941 mi., 4968 ft.
Elevation: 37 ft.
Relative: Lower

Site Name : NBPD PARKING LOT | NEW BEDFORD
TOWN OF POLICE DEP | NEW BEDFORD
TOWN OF POLICE DEPT
25 SPRING ST
NEW BEDFORD, MA 02740

Database(s) : [ECHO, FRS, HIST RELEASE - MA, RCRA NONGEN, RELEASE - MA, SHWS - MA] ***(cont.)***

Envirosite ID: 2669216
EPA ID: N/R

RELEASE - MA ***(cont.)***

Chemical : BENZO(K)FLUORANTHENE
Amount : 3.5 PPM

Chemical : LEAD
Amount : 1100 PPM

SHWS - MA

Facility Name : NBPD PARKING LOT
Facility Address : 25 SPRING ST, NEW BEDFORD

Incident Summary
Release Tracking Number : 4-0014305
Notification Date : 1998-11-03
Category : 120 DY
OFC Town : NEW BEDFORD

Current Status : Response Action Outcome - A site/release where a Permanent or Temporary Solution Statement (formerly RAO Statement) was submitted. This statement asserts that response actions were sufficient to achieve a level of no significant risk or at least ensure that all substantial hazards were eliminated.

Current Date : 1998-12-01
Phase : Phase report not required or not submitted.
OHM : Hazardous Material
Agency Link : Click here for hyperlink provided by the agency.
Last Date in Agency List : 2024-11-18

Response Action Information
Response Action Type : RAO Response Action Outcome - RAO
Status : REVRCD Revised Statement or Transmittal Received
Submittal Date : 1999-04-20

Response Action Type : RNF Release Notification Form Received
Status : REPORT Reportable Release or Threat of Release
Submittal Date : 1998-11-03

Response Action Type : RAO Response Action Outcome - RAO
Status : RAORCD RAO Statement Received
Submittal Date : 1998-12-01

Map Id: 147
Direction: SSE
Distance: 0.941 mi., 4968 ft.
Elevation: 37 ft.
Relative: Lower

Site Name : NBPD PARKING LOT | NEW BEDFORD TOWN OF POLICE DEP | NEW BEDFORD TOWN OF POLICE DEPT
25 SPRING ST
NEW BEDFORD, MA 02740

Database(s) : [ECHO, FRS, HIST RELEASE - MA, RCRA NONGEN, RELEASE - MA, SHWS - MA] ***(cont.)***

Envirosite ID: 2669216
EPA ID: N/R

SHWS - MA ***(cont.)***

Chemicals

Chemical :	BENZO[A]ANTHRACENE
Amount :	3.6 PPM
Chemical :	BENZO(K)FLUORANTHENE
Amount :	3.5 PPM
Chemical :	LEAD
Amount :	1100 PPM

Map Id: BE148
Direction: S
Distance: 0.944 mi., 4986 ft.
Elevation: 62 ft.
Relative: Higher

Site Name : PLEASANT ST | NATIVITY PREPARATORY SCHOOL NEW BEDFORD
66 SPRING ST
NEW BEDFORD, MA

Database(s) : [AUL - MA, RELEASE - MA, SCHOOLS PRIVATE, SHWS - MA]

Envirosite ID: 2701420
EPA ID: N/R

AUL - MA

Facility Name :	PLEASANT ST
Facility Address :	66 SPRING ST, NEW BEDFORD, 027400000

Incident Summary

Release Tracking Number :	4-0012534
Notification Date :	1996-10-03
Category :	120 DY
OFC Town :	NEW BEDFORD
Current Status :	Response Action Outcome - A site/release where a Permanent or Temporary Solution Statement (formerly RAO Statement) was submitted. This statement asserts that response actions were sufficient to achieve a level of no significant risk or at least ensure that all substantial hazards were eliminated.
Current Date :	1996-10-30
Phase :	Phase report not required or not submitted.
OHM :	Oil and Hazardous Material
Agency Link :	Click here for hyperlink provided by the agency.
Last Date in Agency List :	2024-11-18

Map Id: BE148
Direction: S
Distance: 0.944 mi., 4986 ft.
Elevation: 62 ft.
Relative: Higher

Site Name : PLEASANT ST | NATIVITY PREPARATORY SCHOOL NEW BEDFORD
66 SPRING ST
NEW BEDFORD, MA

Database(s) : [AUL - MA, RELEASE - MA, SCHOOLS PRIVATE, SHWS - MA] ***(cont.)***

Envirosite ID: 2701420
EPA ID: N/R

AUL - MA ***(cont.)***

Source Details
Source : N/R

Location Details
Location : COMMERCIAL

Response Action Information
Response Action Type : AUL Activity and Use Limitation
Status : SNAUDI Level II - Audit Inspection
Submittal Date : 2006-07-26
Response Action Outcome Class : N/R

Response Action Type : AUL Activity and Use Limitation
Status : RECPT Transmittal or Notification Received
Submittal Date : 1996-10-30
Response Action Outcome Class : N/R

RELEASE - MA

Facility Name : PLEASANT ST
Facility Address : 66 SPRING ST, NEW BEDFORD, 027400000

Incident Summary
Release Tracking Number : 4-0012534
Notification Date : 1996-10-03
Category : 120 DY
OFC Town : NEW BEDFORD

Current Status : Response Action Outcome - A site/release where a Permanent or Temporary Solution Statement (formerly RAO Statement) was submitted. This statement asserts that response actions were sufficient to achieve a level of no significant risk or at least ensure that all substantial hazards were eliminated.

Current Date : 1996-10-30
Phase : Phase report not required or not submitted.
OHM : Oil and Hazardous Material
Agency Link : Click here for hyperlink provided by the agency.
Last Date in Agency List : 2024-11-18

Source Details
Source : N/R

Map Id: BE148
Direction: S
Distance: 0.944 mi., 4986 ft.
Elevation: 62 ft.
Relative: Higher

Site Name : PLEASANT ST | NATIVITY PREPARATORY SCHOOL NEW BEDFORD
66 SPRING ST
NEW BEDFORD, MA

Database(s) : [AUL - MA, RELEASE - MA, SCHOOLS PRIVATE, SHWS - MA] ***(cont.)***

Envirosite ID: 2701420
EPA ID: N/R

RELEASE - MA ***(cont.)***

Location Details
Location : COMMERCIAL

Chemicals
Chemical : TPH
Amount : 11000 PPM

Chemical : NAPHTHALENE
Amount : 5.8 PPM

SCHOOLS PRIVATE

Facility Name : NATIVITY PREPARATORY SCHOOL NEW BEDFORD
Facility Address : 66 SPRING ST, NEW BEDFORD, MA 02740-5957
County : BRISTOL

NCES ID : A0301813
Type : 1
Status : 1
Population : 53
NAICS Code : 611110
NAICS Description : ELEMENTARY AND SECONDARY SCHOOLS
Level : 1
Enrollment : 47
Start Grade : 10
End Grade : 13
FT Teacher : 6
Telephone : (508) 994-3800
County Fips : 00525
Country : USA
Shelter ID : NOT AVAILABLE
Source Date : 2024-01-31
Val Date : 2010-05-03
Source : Click here for hyperlink provided by the agency.
Latitude : 41.63315
Longitude : -70.926911
Last Date in Agency List : 2024-06-18

SHWS - MA

Facility Name : PLEASANT ST
Facility Address : 66 SPRING ST, NEW BEDFORD, 027400000

Incident Summary
Release Tracking Number : 4-0012534
Notification Date : 1996-10-03
Category : 120 DY
OFC Town : NEW BEDFORD

Map Id: BE148
Direction: S
Distance: 0.944 mi., 4986 ft.
Elevation: 62 ft.
Relative: Higher

Site Name : PLEASANT ST | NATIVITY PREPARATORY SCHOOL NEW BEDFORD
66 SPRING ST
NEW BEDFORD, MA

Database(s) : [AUL - MA, RELEASE - MA, SCHOOLS PRIVATE, SHWS - MA] ***(cont.)***

Envirosite ID: 2701420
EPA ID: N/R

SHWS - MA ***(cont.)***

Current Status : Response Action Outcome - A site/release where a Permanent or Temporary Solution Statement (formerly RAO Statement) was submitted. This statement asserts that response actions were sufficient to achieve a level of no significant risk or at least ensure that all substantial hazards were eliminated.

Current Date : 1996-10-30
Phase : Phase report not required or not submitted.
OHM : Oil and Hazardous Material
Agency Link : Click here for hyperlink provided by the agency.
Last Date in Agency List : 2024-11-18

Location Details
Location : COMMERCIAL

Response Action Information
Response Action Type : AUL Activity and Use Limitation
Status : SNAUDI Level II - Audit Inspection
Submittal Date : 2006-07-26

Response Action Type : RNF Release Notification Form Received
Status : REPORT Reportable Release or Threat of Release
Submittal Date : 1996-10-03

Response Action Type : RLFA
Status : FLDRUN
Submittal Date : 2006-07-14

Response Action Type : AUDCOM
Status : FOLCD
Submittal Date : 1998-08-07

Response Action Type : RLFA
Status : FLDRUN
Submittal Date : 2012-11-15

Response Action Type : NOR
Status : ISSUED
Submittal Date : 1996-11-05

Response Action Type : AUL Activity and Use Limitation
Status : RECPT Transmittal or Notification Received
Submittal Date : 1996-10-30

Map Id: BE148
Direction: S
Distance: 0.944 mi., 4986 ft.
Elevation: 62 ft.
Relative: Higher

Site Name : PLEASANT ST | NATIVITY PREPARATORY SCHOOL NEW BEDFORD
66 SPRING ST
NEW BEDFORD, MA

Database(s) : [AUL - MA, RELEASE - MA, SCHOOLS PRIVATE, SHWS - MA] ***(cont.)***

Envirosite ID: 2701420
EPA ID: N/R

SHWS - MA ***(cont.)***

Response Action Type : RAO Response Action Outcome - RAO
Status : RAORCD RAO Statement Received
Submittal Date : 1996-10-30

Response Action Type : AUDCOM
Status : NAFNVD
Submittal Date : 1998-08-07

Response Action Type : AUDCOM
Status : NOA
Submittal Date : 1998-05-06

Response Action Type : AUDCOM
Status : NAFNVD
Submittal Date : 2006-07-26

Response Action Type : RAO Response Action Outcome - RAO
Status : ACTAUD Level III-Comprehensive Audit
Submittal Date : 1998-08-07

Chemicals
Chemical : TPH
Amount : 11000 PPM

Chemical : NAPHTHALENE
Amount : 5.8 PPM

Map Id: BE149
Direction: S
Distance: 0.945 mi., 4988 ft.
Elevation: 66 ft.
Relative: Higher

Site Name : PRIMA CARE VISION CENTER
74 SPRING ST
NEW BEDFORD, MA

Database(s) : [HIST RELEASE - MA, LAST - MA, RELEASE - MA, SHWS - MA]

Envirosite ID: 2669287
EPA ID: N/R

HIST RELEASE - MA

Facility Address : 74 SPRING ST, NEW BEDFORD

Notification Date : 2000-03-12
RTN Number : 4-15333
Assoc ID : N/R

Map Id: BE149
Direction: S
Distance: 0.945 mi., 4988 ft.
Elevation: 66 ft.
Relative: Higher

Site Name : PRIMA CARE VISION CENTER
74 SPRING ST
NEW BEDFORD, MA

Database(s) : [HIST RELEASE - MA, LAST - MA, RELEASE - MA, SHWS - MA] ***(cont.)***

Envirosite ID: 2669287
EPA ID: N/R

HIST RELEASE - MA ***(cont.)***

Source :	AST, PIPE
Category :	TWO HR
Location Aid :	PRIMA CARE VISION CENTER
Location :	COMMERCIAL, RESIDNTIAL
Municipality :	NEW BEDFORD
Last Date in Agency List :	2015-04-09

Chemical Information

Chemical :	#2 FUEL OIL

LAST - MA

Facility Name :	PRIMA CARE VISION CENTER
Facility Address :	74 SPRING ST, NEW BEDFORD

Incident Information

Notification Date :	2000-03-12
Release Tracking Number :	4-0015333
Category :	TWO HR
OFC Town :	NEW BEDFORD
Current Status :	Response Action Outcome - A site/release where a Permanent or Temporary Solution Statement (formerly RAO Statement) was submitted. This statement asserts that response actions were sufficient to achieve a level of no significant risk or at least ensure that all substantial hazards were eliminated.
Current Date :	2001-01-04
Phase :	Phase report not required or not submitted.
OHM :	Oil
Agency Link :	Click here for hyperlink provided by the agency.
Last Date in Agency List :	2024-11-18

Source Details

Source :	AST

Location Details

Location :	COMMERCIAL RESIDNTIAL

Chemicals

Chemical :	#2 FUEL OIL
Amount :	N/R

Map Id: BE149
Direction: S
Distance: 0.945 mi., 4988 ft.
Elevation: 66 ft.
Relative: Higher

Site Name : PRIMA CARE VISION CENTER
74 SPRING ST
NEW BEDFORD, MA

Database(s) : [HIST RELEASE - MA, LAST - MA, RELEASE - MA, SHWS - MA] ***(cont.)***

Envirosite ID: 2669287
EPA ID: N/R

RELEASE - MA

Facility Name : PRIMA CARE VISION CENTER
Facility Address : 74 SPRING ST, NEW BEDFORD

Incident Summary
Release Tracking Number : 4-0015333
Notification Date : 2000-03-12
Category : TWO HR
OFC Town : NEW BEDFORD

Current Status : Response Action Outcome - A site/release where a Permanent or Temporary Solution Statement (formerly RAO Statement) was submitted. This statement asserts that response actions were sufficient to achieve a level of no significant risk or at least ensure that all substantial hazards were eliminated.

Current Date : 2001-01-04
Phase : Phase report not required or not submitted.
OHM : Oil
Agency Link : Click here for hyperlink provided by the agency.
Last Date in Agency List : 2024-11-18

Source Details
Source : AST
PIPE

Location Details
Location : COMMERCIAL
RESIDNTIAL

Chemicals
Chemical : #2 FUEL OIL
Amount : N/R

SHWS - MA

Facility Name : PRIMA CARE VISION CENTER
Facility Address : 74 SPRING ST, NEW BEDFORD

Incident Summary
Release Tracking Number : 4-0015333
Notification Date : 2000-03-12
Category : TWO HR
OFC Town : NEW BEDFORD

Map Id: BE149
Direction: S
Distance: 0.945 mi., 4988 ft.
Elevation: 66 ft.
Relative: Higher

Site Name : PRIMA CARE VISION CENTER
74 SPRING ST
NEW BEDFORD, MA

Database(s) : [HIST RELEASE - MA, LAST - MA, RELEASE - MA, SHWS - MA] ***(cont.)***

Envirosite ID: 2669287
EPA ID: N/R

SHWS - MA ***(cont.)***

Current Status :	Response Action Outcome - A site/release where a Permanent or Temporary Solution Statement (formerly RAO Statement) was submitted. This statement asserts that response actions were sufficient to achieve a level of no significant risk or at least ensure that all substantial hazards were eliminated.
Current Date :	2001-01-04
Phase :	Phase report not required or not submitted.
OHM :	Oil
Agency Link :	Click here for hyperlink provided by the agency.
Last Date in Agency List :	2024-11-18

Source Details

Source :	AST PIPE

Location Details

Location :	COMMERCIAL RESIDNTIAL

Response Action Information

Response Action Type :	RAO Response Action Outcome - RAO
Status :	FEEREC Fee Received - TFS Use Only
Submittal Date :	2000-12-13
Response Action Type :	RAO Response Action Outcome - RAO
Status :	TSAUD Level I - Technical Screen Audit
Submittal Date :	2004-04-05
Response Action Type :	NOR
Status :	FLDISS
Submittal Date :	2000-03-03
Response Action Type :	RLFA
Status :	FOLFLD
Submittal Date :	2000-03-03
Response Action Type :	C&E
Status :	NON
Submittal Date :	2000-12-08
Response Action Type :	RAO Response Action Outcome - RAO
Status :	RAORCD RAO Statement Received
Submittal Date :	2001-01-04

Map Id: BE149
Direction: S
Distance: 0.945 mi., 4988 ft.
Elevation: 66 ft.
Relative: Higher

Site Name : PRIMA CARE VISION CENTER
74 SPRING ST
NEW BEDFORD, MA

Database(s) : [HIST RELEASE - MA, LAST - MA, RELEASE - MA, SHWS - MA] ***(cont.)***

Envirosite ID: 2669287
EPA ID: N/R

SHWS - MA ***(cont.)***

Response Action Type :	RLFA
Status :	FOLFLD
Submittal Date :	2000-03-02
Response Action Type :	RNF Release Notification Form Received
Status :	REPORT Reportable Release or Threat of Release
Submittal Date :	2001-01-04
Response Action Type :	NOR
Status :	ISSUED
Submittal Date :	2000-03-15

Chemicals

Chemical :	#2 FUEL OIL
Amount :	N/R

Map Id: BC150
Direction: SE
Distance: 0.951 mi., 5023 ft.
Elevation: 7 ft.
Relative: Lower

Site Name : STATE PIER - CUTTYHUNK FERRY COMPANY
66B STATE PIER, SOUTH BULKHEAD
NEW BEDFORD, MA

Database(s) : [RELEASE - MA, SHWS - MA]

Envirosite ID: 2717145
EPA ID: N/R

RELEASE - MA

Facility Name :	STATE PIER - CUTTYHUNK FERRY COMPANY
Facility Address :	66B STATE PIER, SOUTH BULKHEAD, NEW BEDFORD

Incident Summary

Release Tracking Number :	4-0026260
Notification Date :	2016-08-10
Category :	TWO HR
OFC Town :	NEW BEDFORD
Current Status :	Permanent Solution with No Conditions
Current Date :	2016-09-30
Phase :	Phase report not required or not submitted.
OHM :	N/R
Agency Link :	Click here for hyperlink provided by the agency.
Last Date in Agency List :	2024-11-18

Map Id: BC150
Direction: SE
Distance: 0.951 mi., 5023 ft.
Elevation: 7 ft.
Relative: Lower

Site Name : STATE PIER - CUTTYHUNK FERRY COMPANY
66B STATE PIER, SOUTH BULKHEAD
NEW BEDFORD, MA

Database(s) : [RELEASE - MA, SHWS - MA] ***(cont.)***

Envirosite ID: 2717145
EPA ID: N/R

RELEASE - MA ***(cont.)***

Source Details
Source : MOBILE CRA

Location Details
Location : INDUSTRIAL
COMMERCIAL

Chemicals
Chemical : N/R
Amount : N/R

SHWS - MA

Facility Name : STATE PIER - CUTTYHUNK FERRY COMPANY
Facility Address : 66B STATE PIER, SOUTH BULKHEAD, NEW BEDFORD

Incident Summary
Release Tracking Number : 4-0026260
Notification Date : 2016-08-10
Category : TWO HR
OFC Town : NEW BEDFORD
Current Status : Permanent Solution with No Conditions
Current Date : 2016-09-30
Phase : Phase report not required or not submitted.
OHM : N/R
Agency Link : Click here for hyperlink provided by the agency.
Last Date in Agency List : 2024-11-18

Source Details
Source : MOBILE CRA

Location Details
Location : INDUSTRIAL
COMMERCIAL

Response Action Information
Response Action Type : RLFA
Status : FLDRAN
Submittal Date : 2016-08-12

Response Action Type : RAO Response Action Outcome - RAO
Status : PSNRCD

Map Id: BC150
Direction: SE
Distance: 0.951 mi., 5023 ft.
Elevation: 7 ft.
Relative: Lower

Site Name : STATE PIER - CUTTYHUNK FERRY COMPANY
66B STATE PIER, SOUTH BULKHEAD
NEW BEDFORD, MA

Database(s) : [RELEASE - MA, SHWS - MA] ***(cont.)***

Envirosite ID: 2717145
EPA ID: N/R

SHWS - MA ***(cont.)***

Submittal Date : 2016-09-30

Response Action Type : RLFA
Status : FLDD1U
Submittal Date : 2016-08-10

Response Action Type : NOR
Status : ISSUED
Submittal Date : 2016-08-17

Response Action Type : RNFE
Status : RECPT Transmittal or Notification Received
Submittal Date : 2016-09-30

Response Action Type : RAO Response Action Outcome - RAO
Status : TSAUD Level I - Technical Screen Audit
Submittal Date : 2016-12-14

Chemicals
Chemical : N/R
Amount : N/R

Map Id: BD151
Direction: NNW
Distance: 0.954 mi., 5038 ft.
Elevation: 51 ft.
Relative: Higher

Site Name : NO LOCATION AID
2307 PURCHASE ST
NEW BEDFORD, MA

Database(s) : [AUL - MA, HIST RELEASE - MA, RELEASE - MA, SHWS - MA]

Envirosite ID: 2666922
EPA ID: N/R

AUL - MA

Facility Name : NO LOCATION AID
Facility Address : 2307 PURCHASE ST, NEW BEDFORD

Incident Summary
Release Tracking Number : 4-0018572
Notification Date : 2004-07-22
Category : 120 DY
OFC Town : NEW BEDFORD

Map Id: BD151
Direction: NNW
Distance: 0.954 mi., 5038 ft.
Elevation: 51 ft.
Relative: Higher

Site Name : NO LOCATION AID
2307 PURCHASE ST
NEW BEDFORD, MA

Database(s) : [AUL - MA, HIST RELEASE - MA, RELEASE - MA, SHWS - MA] ***(cont.)***

Envirosite ID: 2666922
EPA ID: N/R

AUL - MA ***(cont.)***

Current Status :	Response Action Outcome - A site/release where a Permanent or Temporary Solution Statement (formerly RAO Statement) was submitted. This statement asserts that response actions were sufficient to achieve a level of no significant risk or at least ensure that all substantial hazards were eliminated.
Current Date :	2004-11-23
Phase :	Phase report not required or not submitted.
OHM :	Oil and Hazardous Material
Agency Link :	Click here for hyperlink provided by the agency.
Last Date in Agency List :	2024-11-18

Source Details

Source :	N/R

Location Details

Location :	N/R

Response Action Information

Response Action Type :	AUL Activity and Use Limitation
Status :	TSAUD Level I - Technical Screen Audit
Submittal Date :	2009-12-21
Response Action Outcome Class :	N/R
Response Action Type :	AUL Activity and Use Limitation
Status :	LEGNOT Legal Notice Published
Submittal Date :	2004-11-17
Response Action Outcome Class :	N/R
Response Action Type :	AUL Activity and Use Limitation
Status :	RECPT Transmittal or Notification Received
Submittal Date :	2004-11-23
Response Action Outcome Class :	N/R
Response Action Type :	AUL Activity and Use Limitation
Status :	TSAUD Level I - Technical Screen Audit
Submittal Date :	2005-01-04
Response Action Outcome Class :	N/R
Response Action Type :	AUL Activity and Use Limitation
Status :	TERMIN Action Status or AUL Terminated
Submittal Date :	2009-12-18
Response Action Outcome Class :	N/R

Map Id: BD151
Direction: NNW
Distance: 0.954 mi., 5038 ft.
Elevation: 51 ft.
Relative: Higher

Site Name : NO LOCATION AID
2307 PURCHASE ST
NEW BEDFORD, MA

Database(s) : [AUL - MA, HIST RELEASE - MA, RELEASE - MA, SHWS - MA] ***(cont.)***

Envirosite ID: 2666922
EPA ID: N/R

AUL - MA ***(cont.)***

Response Action Type :	AUL Activity and Use Limitation
Status :	LEGNOT Legal Notice Published
Submittal Date :	2010-01-08
Response Action Outcome Class :	N/R

Response Action Type :	AUL Activity and Use Limitation
Status :	RECPT Transmittal or Notification Received
Submittal Date :	2009-12-18
Response Action Outcome Class :	N/R

HIST RELEASE - MA

Facility Address :	2307 PURCHASE ST, NEW BEDFORD

Notification Date :	2004-07-22
RTN Number :	4-18572
Assoc ID :	N/R
Source :	N/R
Category :	120 DY
Location Aid :	NO LOCATION AID
Location :	N/R
Municipality :	NEW BEDFORD
Last Date in Agency List :	2015-04-09

Chemical Information

Chemical :	2-METHYLNAPHTHALENE 10.0 PPM
Chemical :	C11 THRU C22 AROMATIC HYDROCARBONS
Chemical :	C5 THRU C8 ALIPHATIC HYDROCARBONS 490.0 PPM
Chemical :	NAPHTHALENE 13.0 PPM

RELEASE - MA

Facility Name :	NO LOCATION AID
Facility Address :	2307 PURCHASE ST, NEW BEDFORD

Incident Summary

Release Tracking Number :	4-0018572
Notification Date :	2004-07-22
Category :	120 DY
OFC Town :	NEW BEDFORD

Map Id: BD151
Direction: NNW
Distance: 0.954 mi., 5038 ft.
Elevation: 51 ft.
Relative: Higher

Site Name : NO LOCATION AID
2307 PURCHASE ST
NEW BEDFORD, MA

Database(s) : [AUL - MA, HIST RELEASE - MA, RELEASE - MA, SHWS - MA] ***(cont.)***

Envirosite ID: 2666922
EPA ID: N/R

RELEASE - MA ***(cont.)***

Current Status : Response Action Outcome - A site/release where a Permanent or Temporary Solution Statement (formerly RAO Statement) was submitted. This statement asserts that response actions were sufficient to achieve a level of no significant risk or at least ensure that all substantial hazards were eliminated.

Current Date : 2004-11-23
Phase : Phase report not required or not submitted.
OHM : Oil and Hazardous Material
Agency Link : Click here for hyperlink provided by the agency.
Last Date in Agency List : 2024-11-18

Source Details
Source : N/R

Location Details
Location : N/R

Chemicals
Chemical : C5 THRU C8 ALIPHATIC HYDROCARBONS
Amount : 490 PPM

Chemical : C11 THRU C22 AROMATIC HYDROCARBONS
Amount : N/R

Chemical : NAPHTHALENE
Amount : 13 PPM

Chemical : 2-METHYLNAPHTHALENE
Amount : 10 PPM

SHWS - MA

Facility Name : NO LOCATION AID
Facility Address : 2307 PURCHASE ST, NEW BEDFORD

Incident Summary
Release Tracking Number : 4-0018572
Notification Date : 2004-07-22
Category : 120 DY
OFC Town : NEW BEDFORD

Map Id: BD151
Direction: NNW
Distance: 0.954 mi., 5038 ft.
Elevation: 51 ft.
Relative: Higher

Site Name : NO LOCATION AID
2307 PURCHASE ST
NEW BEDFORD, MA

Database(s) : [AUL - MA, HIST RELEASE - MA, RELEASE - MA, SHWS - MA] ***(cont.)***

Envirosite ID: 2666922
EPA ID: N/R

SHWS - MA ***(cont.)***

Current Status : Response Action Outcome - A site/release where a Permanent or Temporary Solution Statement (formerly RAO Statement) was submitted. This statement asserts that response actions were sufficient to achieve a level of no significant risk or at least ensure that all substantial hazards were eliminated.

Current Date : 2004-11-23
Phase : Phase report not required or not submitted.
OHM : Oil and Hazardous Material
Agency Link : Click here for hyperlink provided by the agency.
Last Date in Agency List : 2024-11-18

Response Action Information

Response Action Type : RAO Response Action Outcome - RAO
Status : RAORCD RAO Statement Received
Submittal Date : 2004-11-23

Response Action Type : RNF Release Notification Form Received
Status : REPORT Reportable Release or Threat of Release
Submittal Date : 2004-07-22

Response Action Type : AUL Activity and Use Limitation
Status : TSAUD Level I - Technical Screen Audit
Submittal Date : 2009-12-21

Response Action Type : AUL Activity and Use Limitation
Status : LEGNOT Legal Notice Published
Submittal Date : 2004-11-17

Response Action Type : AUDCOM
Status : NAFNON
Submittal Date : 2009-10-15

Response Action Type : AUDCOM
Status : NOA
Submittal Date : 2009-05-01

Response Action Type : AUL Activity and Use Limitation
Status : RECPT Transmittal or Notification Received
Submittal Date : 2004-11-23

Response Action Type : AUL Activity and Use Limitation
Status : TSAUD Level I - Technical Screen Audit
Submittal Date : 2005-01-04

Map Id: BD151
Direction: NNW
Distance: 0.954 mi., 5038 ft.
Elevation: 51 ft.
Relative: Higher

Site Name : NO LOCATION AID
2307 PURCHASE ST
NEW BEDFORD, MA

Database(s) : [AUL - MA, HIST RELEASE - MA, RELEASE - MA, SHWS - MA] ***(cont.)***

Envirosite ID: 2666922
EPA ID: N/R

SHWS - MA ***(cont.)***

Response Action Type : RAO Response Action Outcome - RAO
Status : ACTAUD Level III-Comprehensive Audit
Submittal Date : 2009-10-15

Response Action Type : AUL Activity and Use Limitation
Status : TERMIN Action Status or AUL Terminated
Submittal Date : 2009-12-18

Response Action Type : AUDCOM
Status : AFUCS Audit Follow-up Completion Statement Received
Submittal Date : 2009-12-18

Response Action Type : RLFA
Status : FLDRAN
Submittal Date : 2009-05-13

Response Action Type : AUL Activity and Use Limitation
Status : LEGNOT Legal Notice Published
Submittal Date : 2010-01-08

Response Action Type : RAO Response Action Outcome - RAO
Status : TSAUD Level I - Technical Screen Audit
Submittal Date : 2005-01-05

Response Action Type : AUL Activity and Use Limitation
Status : RECPT Transmittal or Notification Received
Submittal Date : 2009-12-18

Chemicals

Chemical : C5 THRU C8 ALIPHATIC HYDROCARBONS
Amount : 490 PPM

Chemical : C11 THRU C22 AROMATIC HYDROCARBONS
Amount : N/R

Chemical : NAPHTHALENE
Amount : 13 PPM

Chemical : 2-METHYLNAPHTHALENE
Amount : 10 PPM

Map Id: BF152
Direction: ESE
Distance: 0.961 mi., 5073 ft.
Elevation: 10 ft.
Relative: Lower

Site Name : COMMERCIAL PROPERTY | RA MITCHELL CO.
103 POPES ISLAND | 103 Popes Is
NEW BEDFORD, MA 02740

Database(s) : [AUL - MA, MANIFEST EPA, RELEASE - MA, SHWS - MA]

Envirosite ID: 2693320
EPA ID: MAD981887103

AUL - MA

Facility Name :	COMMERCIAL PROPERTY
Facility Address :	103 POPES ISLAND, NEW BEDFORD, 027400000

Incident Summary

Release Tracking Number :	4-0025205
Notification Date :	2014-07-01
Category :	120 DY
OFC Town :	NEW BEDFORD
Current Status :	Permanent Solution with Conditions
Current Date :	2014-11-21
Phase :	Phase report not required or not submitted.
OHM :	Oil
Agency Link :	Click here for hyperlink provided by the agency.
Last Date in Agency List :	2024-11-18

Source Details

Source :	UNKNOWN

Location Details

Location :	N/R

Response Action Information

Response Action Type :	AUL Activity and Use Limitation
Status :	LEGNOT Legal Notice Published
Submittal Date :	2014-12-03
Response Action Outcome Class :	Permanent Solution with Conditions and AUL

Response Action Type :	AUL Activity and Use Limitation
Status :	TSAUD Level I - Technical Screen Audit
Submittal Date :	2015-09-02
Response Action Outcome Class :	Permanent Solution with Conditions and AUL

Response Action Type :	AUL Activity and Use Limitation
Status :	RECPT Transmittal or Notification Received
Submittal Date :	2014-11-21
Response Action Outcome Class :	Permanent Solution with Conditions and AUL

Response Action Type :	AUL Activity and Use Limitation
Status :	FEEREC Fee Received - TFS Use Only
Submittal Date :	2014-12-01
Response Action Outcome Class :	Permanent Solution with Conditions and AUL

Map Id: BF152
Direction: ESE
Distance: 0.961 mi., 5073 ft.
Elevation: 10 ft.
Relative: Lower

Site Name : COMMERCIAL PROPERTY | RA MITCHELL CO.
103 POPES ISLAND | 103 Popes Is
NEW BEDFORD, MA 02740

Database(s) : [AUL - MA, MANIFEST EPA, RELEASE - MA, SHWS - MA] ***(cont.)***

Envirosite ID: 2693320
EPA ID: MAD981887103

MANIFEST EPA

Manifest Details

Details for this site have been truncated due to the large number of available details for this site within this dataset. For the complete details for this site, contact your Envirosite account representative for a complimentary site report containing all of the details available.

Manifest Number :	009232567SKS
Shipped Date :	2024-06-13
Updated Date :	2024-07-05
Received Date :	2024-06-13
Status :	Signed
Generator ID :	MAD981887102
Generator Name :	R A MITCHELL CO INC
Generator Address :	103 POPES IS, NEW BEDFORD, MA 02740
Generator Mailing :	103 POPE'S ISLAND, NEW BEDFORD, MA 02740
Generator Contact :	R A MITCHELL CO INC
Destination ID :	RID084802842
Destination Name :	SAFETY-KLEEN SYSTEMS, INC.
Destination Mailing :	167 MILL STREET, CRANSTON, RI 02905
Destination Address :	167 MILL STREET, CRANSTON, RI 02905
Destination Contact :	N/R
Submission Type :	DataImage5Copy
Origin Type :	Service
Manifest Residue :	N
Rejection :	N
Last Date in Agency List :	2024-12-03

Waste Details

Waste Line Number :	1
Is DOT Hazardous :	Y
DOT ID Number :	NA1993
DOT Information :	NA1993, WASTE NA1993 WASTE COMBUSTIBLE LIQUID, N.O.S. (PETROLEUM NAPHTHA) PGIII DOT-SP11606 (D039)(ERG#128), COMBUSTIBLE LIQUID, PG III
Non Waste Description :	N/R
Quantity :	30 Gallons
Quantity Tons, Acute, Non-Acute :	0.1251, 0, 0.1251
Quantity Kg, Acute, Non-Acute :	0, 113.469453
Quantity Tons, Haz, Non-Haz :	0.1251, 0
Quantity Kg, Haz, Non-Haz :	113.469453, 0
Management Method :	H141 - STORAGE, BULKING AND/OR TRANSFER OFF SITE
Is EPA Waste :	Y
Federal Code :	D039
State Code :	N/R

Manifest Details

Manifest Number :	009224980SKS
Shipped Date :	2024-05-07
Updated Date :	2024-05-29

Map Id: BF152
Direction: ESE
Distance: 0.961 mi., 5073 ft.
Elevation: 10 ft.
Relative: Lower

Site Name : COMMERCIAL PROPERTY | RA MITCHELL CO.
103 POPES ISLAND | 103 Popes Is
NEW BEDFORD, MA 02740

Database(s) : [AUL - MA, MANIFEST EPA, RELEASE - MA, SHWS - MA] ***(cont.)***

Envirosite ID: 2693320
EPA ID: MAD981887103

MANIFEST EPA ***(cont.)***

Received Date :	2024-05-07
Status :	Signed
Generator ID :	MAD981887102
Generator Name :	R A MITCHELL CO INC
Generator Address :	103 POPES IS, NEW BEDFORD, MA 02740
Generator Mailing :	103 POPE'S ISLAND, NEW BEDFORD, MA 02740
Generator Contact :	R A MITCHELL CO INC
Destination ID :	RID084802842
Destination Name :	SAFETY-KLEEN SYSTEMS, INC.
Destination Mailing :	167 MILL STREET, CRANSTON, RI 02905
Destination Address :	167 MILL STREET, CRANSTON, RI 02905
Destination Contact :	N/R
Submission Type :	DataImage5Copy
Origin Type :	Service
Manifest Residue :	N
Rejection :	N
Last Date in Agency List :	2024-12-03

Waste Details

Waste Line Number :	1
Is DOT Hazardous :	Y
DOT ID Number :	NA1993
DOT Information :	NA1993, WASTE NA1993 WASTE COMBUSTIBLE LIQUID, N.O.S. (PETROLEUM NAPHTHA) PGIII DOT-SP11606 (D039)(ERG#128), COMBUSTIBLE LIQUID, PG III
Non Waste Description :	N/R
Quantity :	8 Gallons
Quantity Tons, Acute, Non-Acute :	0.03336, 0, 0.03336
Quantity Kg, Acute, Non-Acute :	0, 30.2585208
Quantity Tons, Haz, Non-Haz :	0.03336, 0
Quantity Kg, Haz, Non-Haz :	30.2585208, 0
Management Method :	H141 - STORAGE, BULKING AND/OR TRANSFER OFF SITE
Is EPA Waste :	Y
Federal Code :	D039
State Code :	N/R

Manifest Details

Manifest Number :	008960971SKS
Shipped Date :	2024-04-09
Updated Date :	2024-05-01
Received Date :	2024-04-09
Status :	Signed
Generator ID :	MAD981887102
Generator Name :	R A Mitchell Co Inc
Generator Address :	103 Popes Is, NEW BEDFORD, MA 02740
Generator Mailing :	103 Pope'S Island, NEW Bedford, MA 02740
Generator Contact :	R A Mitchell Co Inc
Destination ID :	RID084802842
Destination Name :	Safety-Kleen Systems, Inc.

Map Id: BF152
Direction: ESE
Distance: 0.961 mi., 5073 ft.
Elevation: 10 ft.
Relative: Lower

Site Name : COMMERCIAL PROPERTY | RA MITCHELL CO.
103 POPES ISLAND | 103 Popes Is
NEW BEDFORD, MA 02740

Database(s) : [AUL - MA, MANIFEST EPA, RELEASE - MA, SHWS - MA] ***(cont.)***

Envirosite ID: 2693320
EPA ID: MAD981887103

MANIFEST EPA ***(cont.)***

Destination Mailing :	167 Mill Street, Cranston, RI 02905
Destination Address :	167 Mill Street, Cranston, RI 02905
Destination Contact :	N/R
Submission Type :	DataImage5Copy
Origin Type :	Service
Manifest Residue :	N
Rejection :	N
Last Date in Agency List :	2024-12-03

Waste Details

Waste Line Number :	1
Is DOT Hazardous :	Y
DOT ID Number :	NA1993
DOT Information :	NA1993, WASTE NA1993 WASTE COMBUSTIBLE LIQUID, N.O.S. (PETROLEUM NAPHTHA) PGIII DOT-SP11606 (D039)(ERG#128), COMBUSTIBLE LIQUID, PG III
Non Waste Description :	N/R
Quantity :	30 Gallons
Quantity Tons, Acute, Non-Acute :	0.12510425, 0, 0.12510425
Quantity Kg, Acute, Non-Acute :	0, 113.47331
Quantity Tons, Haz, Non-Haz :	0.12510425,
Quantity Kg, Haz, Non-Haz :	113.47331,
Management Method :	H141 - STORAGE, BULKING AND/OR TRANSFER OFF SITE
Is EPA Waste :	Y
Federal Code :	D039
State Code :	N/R

Manifest Details

Manifest Number :	008963824SKS
Shipped Date :	2024-02-16
Updated Date :	2024-03-11
Received Date :	2024-02-16
Status :	Signed
Generator ID :	MAD981887102
Generator Name :	R A Mitchell Co Inc
Generator Address :	103 Popes Is, NEW BEDFORD, MA 02740
Generator Mailing :	103 Pope'S Island, NEW Bedford, MA 02740
Generator Contact :	R A Mitchell Co Inc
Destination ID :	RID084802842
Destination Name :	Safety-Kleen Systems, Inc.
Destination Mailing :	167 Mill Street, Cranston, RI 02905
Destination Address :	167 Mill Street, Cranston, RI 02905
Destination Contact :	N/R
Submission Type :	DataImage5Copy
Origin Type :	Service
Manifest Residue :	N
Rejection :	N
Last Date in Agency List :	2024-12-03

Map Id: BF152
Direction: ESE
Distance: 0.961 mi., 5073 ft.
Elevation: 10 ft.
Relative: Lower

Site Name : COMMERCIAL PROPERTY | RA MITCHELL CO.
103 POPES ISLAND | 103 Popes Is
NEW BEDFORD, MA 02740

Database(s) : [AUL - MA, MANIFEST EPA, RELEASE - MA, SHWS - MA] ***(cont.)***

Envirosite ID: 2693320
EPA ID: MAD981887103

MANIFEST EPA ***(cont.)***

Waste Details

Waste Line Number :	1
Is DOT Hazardous :	Y
DOT ID Number :	NA1993
DOT Information :	NA1993, WASTE NA1993 WASTE COMBUSTIBLE LIQUID, N.O.S. (PETROLEUM NAPHTHA) PGIII DOT-SP11606 (D039)(ERG#128), COMBUSTIBLE LIQUID, PG III
Non Waste Description :	N/R
Quantity :	30 Gallons
Quantity Tons, Acute, Non-Acute :	0.12510425, 0, 0.12510425
Quantity Kg, Acute, Non-Acute :	0, 113.47331
Quantity Tons, Haz, Non-Haz :	0.12510425,
Quantity Kg, Haz, Non-Haz :	113.47331,
Management Method :	H141 - STORAGE, BULKING AND/OR TRANSFER OFF SITE
Is EPA Waste :	Y
Federal Code :	D039
State Code :	N/R

Manifest Details

Manifest Number :	008924552SKS
Shipped Date :	2023-12-18
Updated Date :	2024-01-09
Received Date :	2023-12-19
Status :	Signed
Generator ID :	MAD981887102
Generator Name :	R A Mitchell Co Inc
Generator Address :	103 Popes Is, NEW BEDFORD, MA 02740
Generator Mailing :	103 Pope'S Island, NEW Bedford, MA 02740
Generator Contact :	R A Mitchell Co Inc
Destination ID :	RID084802842
Destination Name :	Safety-Kleen Systems, Inc.
Destination Mailing :	167 Mill Street, Cranston, RI 02905
Destination Address :	167 Mill Street, Cranston, RI 02905
Destination Contact :	N/R
Submission Type :	DataImage5Copy
Origin Type :	Service
Manifest Residue :	N
Rejection :	N
Last Date in Agency List :	2024-12-03

Waste Details

Waste Line Number :	1
Is DOT Hazardous :	Y
DOT ID Number :	NA1993
DOT Information :	NA1993, WASTE NA1993 WASTE COMBUSTIBLE LIQUID, N.O.S. (PETROLEUM NAPHTHA) PGIII DOT-SP11606 (D039)(ERG#128), COMBUSTIBLE LIQUID, PG III

Map Id: BF152
Direction: ESE
Distance: 0.961 mi., 5073 ft.
Elevation: 10 ft.
Relative: Lower

Site Name : COMMERCIAL PROPERTY | RA MITCHELL CO.
103 POPES ISLAND | 103 Popes Is
NEW BEDFORD, MA 02740

Database(s) : [AUL - MA, MANIFEST EPA, RELEASE - MA, SHWS - MA] ***(cont.)***

Envirosite ID: 2693320
EPA ID: MAD981887103

MANIFEST EPA ***(cont.)***

Non Waste Description :	N/R
Quantity :	30 Gallons
Quantity Tons, Acute, Non-Acute :	0.12510425, 0, 0.12510425
Quantity Kg, Acute, Non-Acute :	0, 113.47331
Quantity Tons, Haz, Non-Haz :	0.12510425,
Quantity Kg, Haz, Non-Haz :	113.47331,
Management Method :	H141 - STORAGE, BULKING AND/OR TRANSFER OFF SITE
Is EPA Waste :	Y
Federal Code :	D039
State Code :	N/R

RELEASE - MA

Facility Name :	COMMERCIAL PROPERTY
Facility Address :	103 POPES ISLAND, NEW BEDFORD, 027400000

Incident Summary

Release Tracking Number :	4-0025205
Notification Date :	2014-07-01
Category :	120 DY
OFC Town :	NEW BEDFORD
Current Status :	Permanent Solution with Conditions
Current Date :	2014-11-21
Phase :	Phase report not required or not submitted.
OHM :	Oil
Agency Link :	Click here for hyperlink provided by the agency.
Last Date in Agency List :	2024-11-18

Source Details

Source :	UNKNOWN

Location Details

Location :	N/R

Chemicals

Chemical :	C11 THRU C22 AROMATIC HYDROCARBONS
Amount :	14400 MG/KG
Chemical :	C19 THRU C36 ALIPHATIC HYDROCARBONS
Amount :	33400 MG/KG
Chemical :	TOTAL PETROLEUM HYDROCARBONS
Amount :	24300 MG/KG

Map Id: BF152
Direction: ESE
Distance: 0.961 mi., 5073 ft.
Elevation: 10 ft.
Relative: Lower

Site Name : COMMERCIAL PROPERTY | RA MITCHELL CO.
103 POPES ISLAND | 103 Popes Is
NEW BEDFORD, MA 02740

Database(s) : [AUL - MA, MANIFEST EPA, RELEASE - MA, SHWS - MA] ***(cont.)***

Envirosite ID: 2693320
EPA ID: MAD981887103

SHWS - MA

Facility Name :	COMMERCIAL PROPERTY
Facility Address :	103 POPES ISLAND, NEW BEDFORD, 027400000

Incident Summary

Release Tracking Number :	4-0025205
Notification Date :	2014-07-01
Category :	120 DY
OFC Town :	NEW BEDFORD
Current Status :	Permanent Solution with Conditions
Current Date :	2014-11-21
Phase :	Phase report not required or not submitted.
OHM :	Oil
Agency Link :	Click here for hyperlink provided by the agency.
Last Date in Agency List :	2024-11-18

Source Details

Source :	UNKNOWN

Response Action Information

Response Action Type :	NOR
Status :	ISSUED
Submittal Date :	2014-10-23
Response Action Type :	RAO Response Action Outcome - RAO
Status :	FEEREC Fee Received - TFS Use Only
Submittal Date :	2014-12-01
Response Action Type :	AUL Activity and Use Limitation
Status :	LEGNOT Legal Notice Published
Submittal Date :	2014-12-03
Response Action Type :	RAO Response Action Outcome - RAO
Status :	PSARCD
Submittal Date :	2014-11-21
Response Action Type :	RAO Response Action Outcome - RAO
Status :	TSAUD Level I - Technical Screen Audit
Submittal Date :	2015-09-02
Response Action Type :	AUL Activity and Use Limitation
Status :	TSAUD Level I - Technical Screen Audit
Submittal Date :	2015-09-02

Map Id: BF152
Direction: ESE
Distance: 0.961 mi., 5073 ft.
Elevation: 10 ft.
Relative: Lower

Site Name : COMMERCIAL PROPERTY | RA MITCHELL CO.
103 POPES ISLAND | 103 Popes Is
NEW BEDFORD, MA 02740

Database(s) : [AUL - MA, MANIFEST EPA, RELEASE - MA, SHWS - MA] ***(cont.)***

Envirosite ID: 2693320
EPA ID: MAD981887103

SHWS - MA ***(cont.)***

Response Action Type : AUL Activity and Use Limitation
Status : RECPT Transmittal or Notification Received
Submittal Date : 2014-11-21

Response Action Type : AUL Activity and Use Limitation
Status : FEEREC Fee Received - TFS Use Only
Submittal Date : 2014-12-01

Response Action Type : RNFE
Status : RECPT Transmittal or Notification Received
Submittal Date : 2014-07-01

Chemicals

Chemical : C11 THRU C22 AROMATIC HYDROCARBONS
Amount : 14400 MG/KG

Chemical : C19 THRU C36 ALIPHATIC HYDROCARBONS
Amount : 33400 MG/KG

Chemical : TOTAL PETROLEUM HYDROCARBONS
Amount : 24300 MG/KG

Map Id: BD153
Direction: NNW
Distance: 0.961 mi., 5076 ft.
Elevation: 53 ft.
Relative: Higher

Site Name : SID WEINER AND SONS AND ADJACENT
10 VAN BUREN STREET
NEW BEDFORD, MA

Database(s) : [RELEASE - MA, SHWS - MA]

Envirosite ID: 2862191
EPA ID: N/R

RELEASE - MA

Facility Name : SID WEINER AND SONS AND ADJACENT
Facility Address : 10 VAN BUREN STREET, NEW BEDFORD

Incident Summary

Release Tracking Number : 4-0027650
Notification Date : 2019-01-23
Category : TWO HR
OFC Town : NEW BEDFORD
Current Status : Permanent Solution with No Conditions
Current Date : 2019-02-26
Phase : Phase report not required or not submitted.

Map Id: BD153
Direction: NNW
Distance: 0.961 mi., 5076 ft.
Elevation: 53 ft.
Relative: Higher

Site Name : SID WEINER AND SONS AND ADJACENT
10 VAN BUREN STREET
NEW BEDFORD, MA

Database(s) : [RELEASE - MA, SHWS - MA] ***(cont.)***

Envirosite ID: 2862191
EPA ID: N/R

RELEASE - MA ***(cont.)***

OHM : N/R
Agency Link : Click here for hyperlink provided by the agency.
Last Date in Agency List : 2024-11-18

Source Details
Source : FUELTANK
VEHICLE

Location Details
Location : ROADWAY
COMMERCIAL

Chemicals
Chemical : N/R
Amount : N/R

SHWS - MA

Facility Name : SID WEINER AND SONS AND ADJACENT
Facility Address : 10 VAN BUREN STREET, NEW BEDFORD

Incident Summary
Release Tracking Number : 4-0027650
Notification Date : 2019-01-23
Category : TWO HR
OFC Town : NEW BEDFORD
Current Status : Permanent Solution with No Conditions
Current Date : 2019-02-26
Phase : Phase report not required or not submitted.
OHM : N/R
Agency Link : Click here for hyperlink provided by the agency.
Last Date in Agency List : 2024-11-18

Source Details
Source : FUELTANK
VEHICLE

Location Details
Location : ROADWAY
COMMERCIAL

Map Id: BD153
Direction: NNW
Distance: 0.961 mi., 5076 ft.
Elevation: 53 ft.
Relative: Higher

Site Name : SID WEINER AND SONS AND ADJACENT
10 VAN BUREN STREET
NEW BEDFORD, MA

Database(s) : [RELEASE - MA, SHWS - MA] ***(cont.)***

Envirosite ID: 2862191
EPA ID: N/R

SHWS - MA ***(cont.)***

Response Action Information

Response Action Type :	NOR
Status :	FLDISS
Submittal Date :	2019-01-23
Response Action Type :	NOR
Status :	ISSUED
Submittal Date :	2019-03-06
Response Action Type :	RLFA
Status :	FLDD1U
Submittal Date :	2019-01-23
Response Action Type :	RAO Response Action Outcome - RAO
Status :	PSNRCD
Submittal Date :	2019-02-26
Response Action Type :	RNFE
Status :	RECPT Transmittal or Notification Received
Submittal Date :	2019-02-26

Chemicals

Chemical :	N/R
Amount :	N/R

Map Id: 154
Direction: SW
Distance: 0.984 mi., 5195 ft.
Elevation: 88 ft.
Relative: Higher

Site Name : FORMER ST. MARYS | SE MASS ALCOHOLIC CTR
593 KEMPTON ST
NEW BEDFORD, MA

Database(s) : [HIST RELEASE - MA, HIST SPILLS 2 - MA, LUST - MA, RELEASE - MA, SHWS - MA]

Envirosite ID: 2670057
EPA ID: N/R

HIST RELEASE - MA

Facility Address :	593 KEMPTON ST, NEW BEDFORD
Notification Date :	2014-02-24
RTN Number :	4-25013
Assoc ID :	N/R
Source :	OHMDELIVER, UST, USTPIPE
Category :	TWO HR
Location Aid :	FORMER ST. MARYS

Map Id: 154
Direction: SW
Distance: 0.984 mi., 5195 ft.
Elevation: 88 ft.
Relative: Higher

Site Name : FORMER ST. MARYS | SE MASS ALCOHOLIC CTR
593 KEMPTON ST
NEW BEDFORD, MA

Database(s) : [HIST RELEASE - MA, HIST SPILLS 2 - MA, LUST - MA, RELEASE - MA, SHWS - MA] ***(cont.)***

Envirosite ID: 2670057
EPA ID: N/R

HIST RELEASE - MA ***(cont.)***

Location :	RESIDNTIAL, ROADWAY, STATE
Municipality :	NEW BEDFORD
Last Date in Agency List :	2015-04-09

Chemical Information

Chemical :	#2 FUEL OIL 10.0 GAL

HIST SPILLS 2 - MA

Facility Name :	SE MASS ALCOHOLIC CTR
Facility Address :	593 KEMPTON ST, NEW BEDFORD
County :	BRISTOL
Spill ID :	S90-0873
Site ID :	0000
Half Town :	N/R
Region :	N/R
Staff Lead :	PINAUD, L
First Date :	1992-02-26
Last Date :	1992-02-26
Top Date :	1990-12-03
Spill Date :	1990-12-03
Report Date :	1990-12-03
Spill Time :	10:00AM
Report Time :	11:00AM
Fiscal Year :	N/R
Case Close :	YES
Pet Hazard :	PETROLEUM
VIRG Waste :	VIRGIN
Soil Contamination :	N/R
Environment Impact :	N/R
Other Environment Impact :	N/R
Material :	GASOLINE
CAS Number :	N/R
Other Material :	N/R
PCB Level :	NONE
Quantity Reported :	1-10
Quantity ACTL :	N/R
Units Reported :	GALLONS
Units ACTL :	N/R
Source :	VEH. FUEL TANK
Other Source :	N/R
Incident :	SPILL
Other Incident :	N/R
Type Clean :	N/R
Contractor :	NOT USED
SA Referal :	NO
Notifier :	LT GAUTHIER/FD
Notifier Phone :	N/R
LUST :	NO
PREP REP :	N/R

Map Id: 154
Direction: SW
Distance: 0.984 mi., 5195 ft.
Elevation: 88 ft.
Relative: Higher

Site Name : FORMER ST. MARYS | SE MASS ALCOHOLIC CTR
593 KEMPTON ST
NEW BEDFORD, MA

Database(s) : [HIST RELEASE - MA, HIST SPILLS 2 - MA, LUST - MA, RELEASE - MA, SHWS - MA] ***(cont.)***

Envirosite ID: 2670057
EPA ID: N/R

HIST SPILLS 2 - MA ***(cont.)***

LUST ED :	N/R
Category :	N/R
DYS to CLS :	1
Last Date in Agency List :	2012-09-18

LUST - MA

Facility Name :	FORMER ST. MARYS
Facility Address :	593 KEMPTON ST, NEW BEDFORD

Incident Information

Notification Date :	2014-02-24
Release Tracking Number :	4-0025013
Category :	TWO HR
OFC Town :	NEW BEDFORD
Current Status :	Response Action Outcome - A site/release where a Permanent or Temporary Solution Statement (formerly RAO Statement) was submitted. This statement asserts that response actions were sufficient to achieve a level of no significant risk or at least ensure that all substantial hazards were eliminated.
Current Date :	2014-04-02
Phase :	Phase report not required or not submitted.
OHM :	Oil
Agency Link :	Click here for hyperlink provided by the agency.
Last Date in Agency List :	2024-11-18

Source Details

Source :	USTPIPE UST

Location Details

Location :	ROADWAY RESIDNTIAL STATE

Chemicals

Chemical :	#2 FUEL OIL
Amount :	10 GAL

RELEASE - MA

Facility Name :	FORMER ST. MARYS
Facility Address :	593 KEMPTON ST, NEW BEDFORD

Map Id: 154
Direction: SW
Distance: 0.984 mi., 5195 ft.
Elevation: 88 ft.
Relative: Higher

Site Name : FORMER ST. MARYS | SE MASS ALCOHOLIC CTR
593 KEMPTON ST
NEW BEDFORD, MA

Database(s) : [HIST RELEASE - MA, HIST SPILLS 2 - MA, LUST - MA, RELEASE - MA, SHWS - MA] ***(cont.)***

Envirosite ID: 2670057
EPA ID: N/R

RELEASE - MA ***(cont.)***

Incident Summary

Release Tracking Number :	4-0025013
Notification Date :	2014-02-24
Category :	TWO HR
OFC Town :	NEW BEDFORD
Current Status :	Response Action Outcome - A site/release where a Permanent or Temporary Solution Statement (formerly RAO Statement) was submitted. This statement asserts that response actions were sufficient to achieve a level of no significant risk or at least ensure that all substantial hazards were eliminated.
Current Date :	2014-04-02
Phase :	Phase report not required or not submitted.
OHM :	Oil
Agency Link :	Click here for hyperlink provided by the agency.
Last Date in Agency List :	2024-11-18

Source Details

Source :	OHMDELIVER USTPIPE UST

Location Details

Location :	ROADWAY RESIDNTIAL STATE

Chemicals

Chemical :	#2 FUEL OIL
Amount :	10 GAL

SHWS - MA

Facility Name :	FORMER ST. MARYS
Facility Address :	593 KEMPTON ST, NEW BEDFORD

Incident Summary

Release Tracking Number :	4-0025013
Notification Date :	2014-02-24
Category :	TWO HR
OFC Town :	NEW BEDFORD

Map Id: 154
Direction: SW
Distance: 0.984 mi., 5195 ft.
Elevation: 88 ft.
Relative: Higher

Site Name : FORMER ST. MARYS | SE MASS ALCOHOLIC CTR
593 KEMPTON ST
NEW BEDFORD, MA

Database(s) : [HIST RELEASE - MA, HIST SPILLS 2 - MA, LUST - MA, RELEASE - MA, SHWS - MA] ***(cont.)***

Envirosite ID: 2670057
EPA ID: N/R

SHWS - MA ***(cont.)***

Current Status :	Response Action Outcome - A site/release where a Permanent or Temporary Solution Statement (formerly RAO Statement) was submitted. This statement asserts that response actions were sufficient to achieve a level of no significant risk or at least ensure that all substantial hazards were eliminated.
Current Date :	2014-04-02
Phase :	Phase report not required or not submitted.
OHM :	Oil
Agency Link :	Click here for hyperlink provided by the agency.
Last Date in Agency List :	2024-11-18

Source Details

Source :	OHMDELIVER USTPIPE UST

Location Details

Location :	ROADWAY RESIDNTIAL STATE

Response Action Information

Response Action Type :	BOL
Status :	RECPT Transmittal or Notification Received
Submittal Date :	2014-03-10
Response Action Type :	RAO Response Action Outcome - RAO
Status :	RAORCD RAO Statement Received
Submittal Date :	2014-04-02
Response Action Type :	NOR
Status :	ISSUED
Submittal Date :	2014-03-21
Response Action Type :	C&E
Status :	RFI
Submittal Date :	2014-03-21
Response Action Type :	RLFA
Status :	FLDRUN
Submittal Date :	2014-02-27

Map Id: 154
Direction: SW
Distance: 0.984 mi., 5195 ft.
Elevation: 88 ft.
Relative: Higher

Site Name : FORMER ST. MARYS | SE MASS ALCOHOLIC CTR
593 KEMPTON ST
NEW BEDFORD, MA

Database(s) : [HIST RELEASE - MA, HIST SPILLS 2 - MA, LUST - MA, RELEASE - MA, SHWS - MA] ***(cont.)***

Envirosite ID: 2670057
EPA ID: N/R

SHWS - MA ***(cont.)***

Response Action Type : RNFE
Status : RECPT Transmittal or Notification Received
Submittal Date : 2014-03-20

Response Action Type : RLFA
Status : FLDD1U
Submittal Date : 2014-02-24

Response Action Type : C&E
Status : INTLET Interim Deadline Letter Issued
Submittal Date : 2014-03-21

Response Action Type : BOL
Status : SHPFAC
Submittal Date : 2014-04-01

Chemicals
Chemical : #2 FUEL OIL
Amount : 10 GAL

Map Id: 155
Direction: ENE
Distance: 0.988 mi., 5219 ft.
Elevation: 36 ft.
Relative: Lower

Site Name : WOOD STREET
1 WOOD ST
FAIRHAVEN, MA

Database(s) : [HIST RELEASE - MA, RELEASE - MA, SHWS - MA]

Envirosite ID: 2669803
EPA ID: N/R

HIST RELEASE - MA

Facility Address : 1 WOOD ST, FAIRHAVEN

Notification Date : 2009-12-27
RTN Number : 4-22363
Assoc ID : N/R
Source : HOSE, TANKER
Category : TWO HR
Location Aid : WOOD STREET
Location : MUNICIPAL, RESIDNTIAL, ROADWAY
Municipality : FAIRHAVEN
Last Date in Agency List : 2015-04-09

Map Id: 155
Direction: ENE
Distance: 0.988 mi., 5219 ft.
Elevation: 36 ft.
Relative: Lower

Site Name : WOOD STREET
1 WOOD ST
FAIRHAVEN, MA

Database(s) : [HIST RELEASE - MA, RELEASE - MA, SHWS - MA] ***(cont.)***

Envirosite ID: 2669803
EPA ID: N/R

HIST RELEASE - MA ***(cont.)***

Chemical Information
Chemical : #2 FUEL OIL 10.0 GAL

RELEASE - MA

Facility Name : WOOD STREET
Facility Address : 1 WOOD ST, FAIRHAVEN

Incident Summary
Release Tracking Number : 4-0022363
Notification Date : 2009-12-27
Category : TWO HR
OFC Town : FAIRHAVEN

Current Status : Response Action Outcome - A site/release where a Permanent or Temporary Solution Statement (formerly RAO Statement) was submitted. This statement asserts that response actions were sufficient to achieve a level of no significant risk or at least ensure that all substantial hazards were eliminated.

Current Date : 2011-05-03
Phase : Phase report not required or not submitted.
OHM : Oil
Agency Link : Click here for hyperlink provided by the agency.
Last Date in Agency List : 2024-11-18

Source Details
Source : TANKER
HOSE

Location Details
Location : MUNICIPAL
ROADWAY
RESIDNTIAL

Chemicals
Chemical : #2 FUEL OIL
Amount : 10 GAL

SHWS - MA

Facility Name : WOOD STREET
Facility Address : 1 WOOD ST, FAIRHAVEN

Map Id: 155
Direction: ENE
Distance: 0.988 mi., 5219 ft.
Elevation: 36 ft.
Relative: Lower

Site Name : WOOD STREET
1 WOOD ST
FAIRHAVEN, MA

Database(s) : [HIST RELEASE - MA, RELEASE - MA, SHWS - MA] ***(cont.)***

Envirosite ID: 2669803
EPA ID: N/R

SHWS - MA ***(cont.)***

Incident Summary

Release Tracking Number :	4-0022363
Notification Date :	2009-12-27
Category :	TWO HR
OFC Town :	FAIRHAVEN
Current Status :	Response Action Outcome - A site/release where a Permanent or Temporary Solution Statement (formerly RAO Statement) was submitted. This statement asserts that response actions were sufficient to achieve a level of no significant risk or at least ensure that all substantial hazards were eliminated.
Current Date :	2011-05-03
Phase :	Phase report not required or not submitted.
OHM :	Oil
Agency Link :	Click here for hyperlink provided by the agency.
Last Date in Agency List :	2024-11-18

Source Details

Source :	TANKER HOSE

Location Details

Location :	MUNICIPAL ROADWAY RESIDNTIAL

Response Action Information

Response Action Type :	NOR
Status :	FLDISS
Submittal Date :	2009-12-27
Response Action Type :	C&E
Status :	NON
Submittal Date :	2011-03-15
Response Action Type :	RLFA
Status :	FLDD1A
Submittal Date :	2009-12-27
Response Action Type :	NOR
Status :	ISSUED
Submittal Date :	2010-01-04
Response Action Type :	RNFE
Status :	RECPT Transmittal or Notification Received

Map Id: 155
Direction: ENE
Distance: 0.988 mi., 5219 ft.
Elevation: 36 ft.
Relative: Lower

Site Name : WOOD STREET
1 WOOD ST
FAIRHAVEN, MA

Database(s) : [HIST RELEASE - MA, RELEASE - MA, SHWS - MA] ***(cont.)***

Envirosite ID: 2669803
EPA ID: N/R

SHWS - MA ***(cont.)***

Submittal Date : 2011-05-03

Response Action Type : RAO Response Action Outcome - RAO
Status : RAORCD RAO Statement Received
Submittal Date : 2011-05-03

Chemicals
Chemical : #2 FUEL OIL
Amount : 10 GAL

Map Id: 156
Direction: WSW
Distance: 0.990 mi., 5230 ft.
Elevation: 89 ft.
Relative: Higher

Site Name : WALSH FIELD
PARKER AND HUNTER STS
NEW BEDFORD, MA 02740

Database(s) : [AUL - MA, RELEASE - MA, SHWS - MA]

Envirosite ID: 2692969
EPA ID: N/R

AUL - MA

Facility Name : WALSH FIELD
Facility Address : PARKER AND HUNTER STS, NEW BEDFORD, 027400000

Incident Summary
Release Tracking Number : 4-0021823
Notification Date : 2009-03-04
Category : TWO HR
OFC Town : NEW BEDFORD
Current Status : RAONR
Current Date : 2020-09-14
Phase : Phase report not required or not submitted.
OHM : Hazardous Material
Agency Link : Click here for hyperlink provided by the agency.
Last Date in Agency List : 2024-11-18

Source Details
Source : UNKNOWN

Location Details
Location : SCHOOL

Map Id: 156
Direction: WSW
Distance: 0.990 mi., 5230 ft.
Elevation: 89 ft.
Relative: Higher

Site Name : WALSH FIELD
PARKER AND HUNTER STS
NEW BEDFORD, MA 02740

Database(s) : [AUL - MA, RELEASE - MA, SHWS - MA] ***(cont.)***

Envirosite ID: 2692969
EPA ID: N/R

AUL - MA ***(cont.)***

Location : MUNICIPAL

Response Action Information

Response Action Type : AUL Activity and Use Limitation
Status : LEGNOT Legal Notice Published
Submittal Date : 2016-03-31
Response Action Outcome Class : N/R

Response Action Type : AUL Activity and Use Limitation
Status : LEGNOT Legal Notice Published
Submittal Date : 2019-12-31
Response Action Outcome Class : N/R

Response Action Type : AUL Activity and Use Limitation
Status : RECPT Transmittal or Notification Received
Submittal Date : 2017-06-21
Response Action Outcome Class : N/R

Response Action Type : AUL Activity and Use Limitation
Status : RECPT Transmittal or Notification Received
Submittal Date : 2016-04-19
Response Action Outcome Class : N/R

Response Action Type : AUL Activity and Use Limitation
Status : LEGNOT Legal Notice Published
Submittal Date : 2022-02-18
Response Action Outcome Class : N/R

Response Action Type : AUL Activity and Use Limitation
Status : LEGNOT Legal Notice Published
Submittal Date : 2008-04-14
Response Action Outcome Class : N/R

Response Action Type : AUL Activity and Use Limitation
Status : CONFRM Confirmatory AUL Received
Submittal Date : 2008-04-14
Response Action Outcome Class : N/R

Response Action Type : AUL Activity and Use Limitation
Status : RECPT Transmittal or Notification Received
Submittal Date : 2013-04-11
Response Action Outcome Class : N/R

Response Action Type : AUL Activity and Use Limitation
Status : RECPT Transmittal or Notification Received
Submittal Date : 2006-12-12

Map Id: 156
Direction: WSW
Distance: 0.990 mi., 5230 ft.
Elevation: 89 ft.
Relative: Higher

Site Name : WALSH FIELD
PARKER AND HUNTER STS
NEW BEDFORD, MA 02740

Database(s) : [AUL - MA, RELEASE - MA, SHWS - MA] ***(cont.)***

Envirosite ID: 2692969
EPA ID: N/R

AUL - MA ***(cont.)***

Response Action Outcome Class : N/R

Response Action Type : AUL Activity and Use Limitation
Status : RECPT Transmittal or Notification Received
Submittal Date : 2022-10-03
Response Action Outcome Class : N/R

Response Action Type : AUL Activity and Use Limitation
Status : CONFRM Confirmatory AUL Received
Submittal Date : 2016-04-19
Response Action Outcome Class : N/R

Response Action Type : AUL Activity and Use Limitation
Status : RECPT Transmittal or Notification Received
Submittal Date : 2011-05-25
Response Action Outcome Class : N/R

Response Action Type : AUL Activity and Use Limitation
Status : SNAUDI Level II - Audit Inspection
Submittal Date : 2023-08-29
Response Action Outcome Class : N/R

Response Action Type : AUL Activity and Use Limitation
Status : LEGNOT Legal Notice Published
Submittal Date : 2017-05-12
Response Action Outcome Class : N/R

Response Action Type : AUL Activity and Use Limitation
Status : RECPT Transmittal or Notification Received
Submittal Date : 2017-06-14
Response Action Outcome Class : N/R

Response Action Type : AUL Activity and Use Limitation
Status : TERMIN Action Status or AUL Terminated
Submittal Date : 2016-04-19
Response Action Outcome Class : N/R

Response Action Type : AUL Activity and Use Limitation
Status : LEGNOT Legal Notice Published
Submittal Date : 2011-06-01
Response Action Outcome Class : N/R

Response Action Type : AUL Activity and Use Limitation
Status : LEGNOT Legal Notice Published
Submittal Date : 2022-10-11
Response Action Outcome Class : N/R

Map Id: 156
Direction: WSW
Distance: 0.990 mi., 5230 ft.
Elevation: 89 ft.
Relative: Higher

Site Name : WALSH FIELD
PARKER AND HUNTER STS
NEW BEDFORD, MA 02740

Database(s) : [AUL - MA, RELEASE - MA, SHWS - MA] ***(cont.)***

Envirosite ID: 2692969
EPA ID: N/R

RELEASE - MA

Facility Name : WALSH FIELD
Facility Address : PARKER AND HUNTER STS, NEW BEDFORD, 027400000

Incident Summary
Release Tracking Number : 4-0021823
Notification Date : 2009-03-04
Category : TWO HR
OFC Town : NEW BEDFORD
Current Status : RAONR
Current Date : 2020-09-14
Phase : Phase report not required or not submitted.
OHM : Hazardous Material
Agency Link : Click here for hyperlink provided by the agency.
Last Date in Agency List : 2024-11-18

Source Details
Source : UNKNOWN

Location Details
Location : SCHOOL
MUNICIPAL

Chemicals
Chemical : LEAD
Amount : 3360 MG/KG

SHWS - MA

Facility Name : WALSH FIELD
Facility Address : PARKER AND HUNTER STS, NEW BEDFORD, 027400000

Incident Summary
Release Tracking Number : 4-0021823
Notification Date : 2009-03-04
Category : TWO HR
OFC Town : NEW BEDFORD
Current Status : RAONR
Current Date : 2020-09-14
Phase : Phase report not required or not submitted.
OHM : Hazardous Material
Agency Link : Click here for hyperlink provided by the agency.
Last Date in Agency List : 2024-11-18

Map Id: 156
Direction: WSW
Distance: 0.990 mi., 5230 ft.
Elevation: 89 ft.
Relative: Higher

Site Name : WALSH FIELD
PARKER AND HUNTER STS
NEW BEDFORD, MA 02740

Database(s) : [AUL - MA, RELEASE - MA, SHWS - MA] ***(cont.)***

Envirosite ID: 2692969
EPA ID: N/R

SHWS - MA ***(cont.)***

Source Details
Source : UNKNOWN

Location Details
Location : SCHOOL
MUNICIPAL

Response Action Information

Details for this site have been truncated due to the large number of available details for this site within this dataset. For the complete details for this site, contact your Envirosite account representative for a complimentary site report containing all of the details available.

Response Action Type : AUL Activity and Use Limitation
Status : LEGNOT Legal Notice Published
Submittal Date : 2016-03-31

Response Action Type : AUL Activity and Use Limitation
Status : LEGNOT Legal Notice Published
Submittal Date : 2019-12-31

Response Action Type : AUL Activity and Use Limitation
Status : RECPT Transmittal or Notification Received
Submittal Date : 2017-06-21

Response Action Type : AUL Activity and Use Limitation
Status : RECPT Transmittal or Notification Received
Submittal Date : 2016-04-19

Response Action Type : TCLASS Tier Classification
Status : LNKVTC RTN Linked to TCLASS Via Tier Classification Submittal
Submittal Date : 2011-01-29

Response Action Type : RNFE
Status : RECPT Transmittal or Notification Received
Submittal Date : 2009-05-18

Response Action Type : AUL Activity and Use Limitation
Status : LEGNOT Legal Notice Published
Submittal Date : 2022-02-18

Response Action Type : AUL Activity and Use Limitation
Status : LEGNOT Legal Notice Published
Submittal Date : 2008-04-14

Map Id: 156
Direction: WSW
Distance: 0.990 mi., 5230 ft.
Elevation: 89 ft.
Relative: Higher

Site Name : WALSH FIELD
PARKER AND HUNTER STS
NEW BEDFORD, MA 02740

Database(s) : [AUL - MA, RELEASE - MA, SHWS - MA] ***(cont.)***

Envirosite ID: 2692969
EPA ID: N/R

SHWS - MA ***(cont.)***

Response Action Type : TCLASS Tier Classification
Status : LNKVTC RTN Linked to TCLASS Via Tier Classification Submittal
Submittal Date : 2009-07-20

Response Action Type : TCLASS Tier Classification
Status : LNKVTC RTN Linked to TCLASS Via Tier Classification Submittal
Submittal Date : 2009-06-02

Response Action Type : AUL Activity and Use Limitation
Status : CONFRM Confirmatory AUL Received
Submittal Date : 2008-04-14

Response Action Type : TCLASS Tier Classification
Status : LNKVTC RTN Linked to TCLASS Via Tier Classification Submittal
Submittal Date : 2009-07-26

Response Action Type : AUL Activity and Use Limitation
Status : RECPT Transmittal or Notification Received
Submittal Date : 2013-04-11

Response Action Type : AUL Activity and Use Limitation
Status : RECPT Transmittal or Notification Received
Submittal Date : 2006-12-12

Response Action Type : TCLASS Tier Classification
Status : LNKVTC RTN Linked to TCLASS Via Tier Classification Submittal
Submittal Date : 2012-04-14

Chemicals
Chemical : LEAD
Amount : 3360 MG/KG

Map Id: 157
Direction: SW
Distance: 0.991 mi., 5231 ft.
Elevation: 90 ft.
Relative: Higher

Site Name : 280 NORTH STREET | NO LOCATION AID | SEAN BROOKE HOUSE, INC- C/O CARITAS COMMUNITIES
280 NORTH STREET
NEW BEDFORD | New Bedford, MA 02740

Database(s) : [ASBESTOS - MA, BROWNFIELDS - MA, BROWNFIELDS-ACRES, EJ BROWNFIELDS, FED BROWNFIELDS, FRS, HIST FED BROWNFIELDS, HIST RELEASE - MA, RELEASE - MA, SHWS - MA]

Envirosite ID: 2692875
EPA ID: N/R

ASBESTOS - MA

Facility Name :	CARITAS COMMUNITIES / WELCOME HOME VETERANS
Facility Address :	280 NORTH ST., NEW BEDFORD
Project Start Date :	2009-03-01
Project End Date :	2009-12-31
Project ID :	N/R
Form Type :	AQ-06
Project Type :	N/R
Owner Name :	VETERANS HOUSING CORP. C/O CARITAS COMMUNITIES INC
Owner Address :	SUITE 300, 150 WOOD RD.
DLS Contractor ID :	N/R
DLS Contractor :	N/R
Site Supervisor ID :	N/R
Site Supervisor :	N/R
Last Date in Agency List :	2021-11-09

Facility Name :	DYLCHEM
Facility Address :	280 NORTH STREET, NEW BEDFORD
Project Start Date :	2004-03-24
Project End Date :	2004-04-24
Project ID :	N/R
Form Type :	ANF-001
Project Type :	Renv
Owner Name :	DYLCHEM
Owner Address :	280 NORTH STREET
DLS Contractor ID :	AC000356
DLS Contractor :	FRANKLIN ANALYTICAL SERVICES
Site Supervisor ID :	AS040141
Site Supervisor :	THOMAS J. MCCOOG SR.
Last Date in Agency List :	2021-11-09

Facility Name :	NEW BEDFORD
Facility Address :	280 NORTH STREET, NEW BEDFORD
Project Start Date :	2009-08-22
Project End Date :	2009-09-15
Project ID :	N/R
Form Type :	ANF-001
Project Type :	Renv
Owner Name :	CARITAS COMMUNITIEES
Owner Address :	150 WOOD ROAD
DLS Contractor ID :	AC000673
DLS Contractor :	UNIVERSAL ABATEMENT
Site Supervisor ID :	AS061745

Map Id: 157
Direction: SW
Distance: 0.991 mi., 5231 ft.
Elevation: 90 ft.
Relative: Higher

Site Name : 280 NORTH STREET | NO LOCATION AID | SEAN BROOKE HOUSE, INC- C/O CARITAS COMMUNITIES
280 NORTH STREET
NEW BEDFORD | New Bedford, MA 02740

Database(s) : [ASBESTOS - MA, BROWNFIELDS - MA, BROWNFIELDS-ACRES, EJ BROWNFIELDS, FED BROWNFIELDS, FRS, HIST FED BROWNFIELDS, HIST RELEASE - MA, RELEASE - MA, SHWS - MA] ***(cont.)***

Envirosite ID: 2692875
EPA ID: N/R

ASBESTOS - MA ***(cont.)***

Site Supervisor :	RAMON ARIAS
Last Date in Agency List :	2021-11-09
Facility Name :	SEAN BROOKE HOUSE, INC- C/O CARITAS COMMUNITIES
Facility Address :	280 NORTH ST, NEW BEDFORD
Project Start Date :	2009-06-15
Project End Date :	2010-04-15
Project ID :	N/R
Form Type :	AQ-06
Project Type :	N/R
Owner Name :	CARITAS COMMUNITIES
Owner Address :	150 WOOD RD
DLS Contractor ID :	N/R
DLS Contractor :	N/R
Site Supervisor ID :	N/R
Site Supervisor :	N/R
Last Date in Agency List :	2021-11-09

BROWNFIELDS - MA

Facility Name :	No Location Aid
Facility Address :	280 North St, New Bedford
Primary RTN :	4-0020825
Other RTNs :	N/R
Current Owner :	Sean Brook House, Inc
MCP Status :	DPS
RAO :	N/R
AUL :	N/R
COCs :	Tetrachloroethene
Former Use :	N/R
Current Use :	N/R
Total Acreage :	0.48
Last Date in Agency List :	2024-09-11

BROWNFIELDS-ACRES

Facility Name :	280 North Street
Facility Address :	280 North Street, New Bedford, MA 02740
County :	BRISTOL

Site Details

Property ID :	85602
EPA FRS ID :	N/R

Map Id: 157
Direction: SW
Distance: 0.991 mi., 5231 ft.
Elevation: 90 ft.
Relative: Higher

Site Name : 280 NORTH STREET | NO LOCATION AID | SEAN BROOKE HOUSE, INC- C/O CARITAS COMMUNITIES
280 NORTH STREET
NEW BEDFORD | New Bedford, MA 02740

Database(s) : [ASBESTOS - MA, BROWNFIELDS - MA, BROWNFIELDS-ACRES, EJ BROWNFIELDS, FED BROWNFIELDS, FRS, HIST FED BROWNFIELDS, HIST RELEASE - MA, RELEASE - MA, SHWS - MA] ***(cont.)***

Envirosite ID: 2692875
EPA ID: N/R

BROWNFIELDS-ACRES ***(cont.)***

EPA FRS Site Name :	N/R
Alias Name :	N/R
Current Use :	N/R
Future Use :	N/R
GP Funding Type ID :	Hazardous
Property Size :	0.49
Local Parcel Number :	Map 57 Lot 281
Former Use :	The site currently vacant and contains a 7,100 square foot building with a full basement. The site is currently vacant. The site was historically used as a textile supply manufacturer and an auto body repair facility.
Ownership Entity ID :	Private
Current Owner :	VA Housing Corp.
Photo Available :	Y
Video Available :	N
Ownership Change :	N
Ownership Liability Factor :	N
Cleanup Required Flag :	Y
Cleanup Required Date :	N/R
State Tribal Enroll ID Number :	N/R
State Tribal Enroll Date :	N/R
Property Not Enrolled Flag :	N/R
NFA Issue Date :	N/R
Info Devices :	N/R
Check Pilot Flag :	N/R
CERCLIS WasteLAN Indicator :	N/R
RCRA Indicator :	N/R
BF Proj Number :	N/R
Mun Owned :	N/R
Approx Value :	N/R
Build Sqft :	N/R
Date of Form :	N/R
Add Date :	2008-09-10
Mod Date :	2010-01-26
Mod User :	SCOTTALFONSE
CERCLIS Flag :	N/R
RFR Flag :	Y
RFR Date :	2010-02-01
RFR Grant ID :	69597431.0
Multi Story Flag :	N/R
Institutional Control In Place Flag :	N
Institutional Control In Place Date :	N/R
Institutional Control Additional Info:	Dowgradient Property Status under MCP
Institutional Control Required Flag :	N
Institutional Control Required Date :	2008-09-10
Institutional Control Data Address :	N/R
Property Controls :	N/R
Govt Controls :	N/R
Permit Tools :	N/R

Map Id: 157
Direction: SW
Distance: 0.991 mi., 5231 ft.
Elevation: 90 ft.
Relative: Higher

Site Name : 280 NORTH STREET | NO LOCATION AID | SEAN BROOKE HOUSE, INC- C/O CARITAS COMMUNITIES
280 NORTH STREET
NEW BEDFORD | New Bedford, MA 02740

Database(s) : [ASBESTOS - MA, BROWNFIELDS - MA, BROWNFIELDS-ACRES, EJ BROWNFIELDS, FED BROWNFIELDS, FRS, HIST FED BROWNFIELDS, HIST RELEASE - MA, RELEASE - MA, SHWS - MA] ***(cont.)***

Envirosite ID: 2692875
EPA ID: N/R

BROWNFIELDS-ACRES ***(cont.)***

Eng. Control in Place :	Y
Eng. Control in Place Date :	N/R
Eng. Control Additional Info :	N/R
Eng. Control Required Flag :	Y
Eng. Control Flag Cover Tech :	N/R
Eng. Control Flag Immobilization :	N/R
Eng. Control Flag Barriers :	N/R
Eng. Control Flag Security :	N/R
Eng. Control Flag Other :	Y
Eng. Control Other :	subslab venting system
Eng. Control Data Address :	N/R
Cleanup Req Ukn Comment :	N/R
AWP Catalyst Y/N :	N/R
Lat/Long Override Flag :	N/R
Latitude Measure :	41.63789
Longitude Measure :	-70.94385
Src Map Scale Num :	1:24000
Ref Point ID :	101.0
Hcm Id :	1.0
Datum Code ID :	3.0
Horiz Accuracy Measure :	N/R
Last Date in Agency List :	2025-01-23

Contaminants Summary

Contaminant :	VOCs
Contaminant Found :	Y
Contaminant Cleaned Up :	Y
Other Description :	N/R
Other Cleaned Up :	N/R

Affected Media

Media Affected :	Ground Water Soil

EJ BROWNFIELDS

Facility Name :	280 NORTH STREET
Facility Address :	280 NORTH STREET, NEW BEDFORD, MA 02740
County :	BRISTOL

Site Details

Registry ID :	110038737365
Program System :	ACRES
Program System ID :	85602

Map Id: 157
Direction: SW
Distance: 0.991 mi., 5231 ft.
Elevation: 90 ft.
Relative: Higher

Site Name : 280 NORTH STREET | NO LOCATION AID | SEAN BROOKE HOUSE, INC- C/O CARITAS COMMUNITIES
280 NORTH STREET
NEW BEDFORD | New Bedford, MA 02740

Database(s) : [ASBESTOS - MA, BROWNFIELDS - MA, BROWNFIELDS-ACRES, EJ BROWNFIELDS, FED BROWNFIELDS, FRS, HIST FED BROWNFIELDS, HIST RELEASE - MA, RELEASE - MA, SHWS - MA] ***(cont.)***

Envirosite ID: 2692875
EPA ID: N/R

EJ BROWNFIELDS ***(cont.)***

EPA Region :	Region 1
Latitude :	41.63725
Longitude :	-70.94295
Facility URL :	Click here for hyperlink provided by the agency.
Last Date in Agency List :	2025-01-15

FED BROWNFIELDS

Facility Name :	280 North Street
Facility Address :	280 North Street, New Bedford, MA 2740
County :	BRISTOL

Site Details

ACRES Property ID :	85602
EPA ID :	N/R
Acreage and Greenspace Created :	N/R
Amount of Funding Expended on This Activity:	N/R
Assessment Phase :	N/R
Awp Catalyst Yn :	N/R
Cf State Code :	N/R
Cleanup Doc :	N/R
Congressional District :	N/R
Current Owner :	N/R
Date ICs in Place :	N/R
Description/History :	N/R
EPA Region :	1
Entity Providing Assessment Funds :	N/R
Fca Fy :	N/R
Flag EC In Place :	N/R
Flag EC Required :	N/R
Future Use: Multistory (arces) :	N/R
GPA Type Description :	N/R
GPA Type ID :	N/R
Grant ID :	N/R
Ind Name :	N/R
Indicate Whether Institutional Controls are in Place:	N/R
Other Media Ind :	N/R
Past Use: Multistory (arces) :	N/R
Primary Name :	N/R
Program Code :	BF
ReDev Name of Entity Providing Funds:	N/R
Registry ID :	N/R
Rfr Notation :	N/R
Stcntrbg :	N/R
Sub Name :	N/R
Cooperative Agreement Recipient Name:	New Bedford, City of

Map Id: 157
Direction: SW
Distance: 0.991 mi., 5231 ft.
Elevation: 90 ft.
Relative: Higher

Site Name : 280 NORTH STREET | NO LOCATION AID | SEAN BROOKE HOUSE, INC- C/O CARITAS COMMUNITIES
280 NORTH STREET
NEW BEDFORD | New Bedford, MA 02740

Database(s) : [ASBESTOS - MA, BROWNFIELDS - MA, BROWNFIELDS-ACRES, EJ BROWNFIELDS, FED BROWNFIELDS, FRS, HIST FED BROWNFIELDS, HIST RELEASE - MA, RELEASE - MA, SHWS - MA] ***(cont.)***

Envirosite ID: 2692875
EPA ID: N/R

FED BROWNFIELDS ***(cont.)***

Cooperative Agreement Number :	98196001
Type of CA Funding Used :	Hazardous
For Assessment, Cleanup, Multipurpose and RLF CAs, Type of Funding:	N/R
Property Alias :	N/R
Property Owner :	Private
Size (in acres) :	0.49
Parcel Number(s) :	Map 57 Lot 281
Is this property enrolled in a State or Tribal Voluntary Response Program?:	N/R
Date of Enrollment :	N/R
AA Activity Funded :	N/R
Assessment Start Date :	2008-07-01
Assessment Completion Date :	2008-09-30
AA Name of Entity Providing Funds :	EPA
AA Source of Funding :	N/R
Indicate Whether Cleanup is Necessary:	Y
Contaminants Found :	N/R
Contaminants Cleaned Up :	N/R
Contaminants REC :	N/R
Media Affected :	Ground Water Soil
Media Cleaned Up :	N/R
Cleanup Activity Start Date :	N/R
Cleanup Activity Completion Date :	N/R
Indicate whether Cleanup/Treatment Technology(ies) Were Implemented:	N/R
Excavation and Disposal of Soils :	N/R
Extraction of Contaminants (soil vapor, free product, groundwater, etc.):	N/R
Removal of Materials (tanks and piping, etc.):	N/R
Reduction of Contaminants through Bioremediation/Phytoremediation:	N/R
Cleanup of Structures (removal/abatement of asbestos/lead, PCB caulk, other contaminated building materials, etc.):	N/R
Additional Cleanup/Treatment Technology(ies) Information:	N/R
Address of Data Source (URL if available):	N/R
Indicate Whether Engineering Controls are Required:	Y
Cover Technologies (e.g., Capping) :	N/R
Security (e.g., Guard, Fence) :	N/R
Immobilization Process (e.g., Encapsulaton, In-Situ Solidification):	N/R
Engineering Barriers (e.g., Slurry Walls, Sheet):	N/R
Other :	N/R

Map Id: 157
Direction: SW
Distance: 0.991 mi., 5231 ft.
Elevation: 90 ft.
Relative: Higher

Site Name : 280 NORTH STREET | NO LOCATION AID | SEAN BROOKE HOUSE, INC- C/O CARITAS COMMUNITIES
280 NORTH STREET
NEW BEDFORD | New Bedford, MA 02740

Database(s) : [ASBESTOS - MA, BROWNFIELDS - MA, BROWNFIELDS-ACRES, EJ BROWNFIELDS, FED BROWNFIELDS, FRS, HIST FED BROWNFIELDS, HIST RELEASE - MA, RELEASE - MA, SHWS - MA] ***(cont.)***

Envirosite ID: 2692875
EPA ID: N/R

FED BROWNFIELDS ***(cont.)***

Additional Engineering Controls Information:	N/R
Indicate Whether Engineering Controls are in Place:	Y
ACRES Cleaned Up :	N/R
Number of Cleanup Jobs Leveraged :	N/R
Section 128(a) State/Tribal :	N/R
Multipurpose - Cost Share Amount :	N/R
Cleanup - Cost Share Amount :	N/R
RLF Loan - RLF Loan Amount :	N/R
RLF Loan - Cost Share Amount :	N/R
RLF Loan - Program income Amount :	N/R
Date RLF Loan Signed :	N/R
RLF Loan - Repayment Period :	N/R
RLF Loan - Interest Rate :	N/R
RLF Subgrant - RLF Subgrant Amount :	N/R
RLF Subgrant - Cost Share Amount :	N/R
RLF Subgrant - Program Income Amount:	N/R
Date RLF Subgrant Signed :	N/R
Cleanup Source of Funding :	N/R
Cleanup Name of Entity Providing Funds:	N/R
Cleanup Activity Funded :	N/R
Indicate whether Institutional Controls are Required:	N
Proprietary Controls (e.g., easements, covenants):	N/R
Informational Devices (e.g., state registries, deed notices):	N/R
Governmental Controls (e.g., zoning, building codes, land use restrictions):	N/R
Enforcement/Permit Tools (e.g., permits, consent decrees):	N/R
Additional Institutional Controls Information:	Dowgradient Property Status under MCP
Address of Data Sources (URL if available):	N/R
Indicate Whether Institutional Controls in Place:	N
Redevelopment Start Date :	N/R
Redevelopment Completion Date :	N/R
ReDev Source of Funding :	N/R
ReDev Activity Funded :	N/R
Number of Redevelopment Jobs Leveraged:	N/R
Redevelopment Land Use: Residential :	N/R
Redevelopment Land Use: Greenspace :	N/R
Redevelopment Land Use: Industrial :	N/R
Redevelopment Land Use: Commercial :	N/R
Predominant Past Use(s) Residential :	N/R
Predominant Past Use(s) Greenspace :	N/R

Map Id: 157
Direction: SW
Distance: 0.991 mi., 5231 ft.
Elevation: 90 ft.
Relative: Higher

Site Name : 280 NORTH STREET | NO LOCATION AID | SEAN BROOKE HOUSE, INC- C/O CARITAS COMMUNITIES
280 NORTH STREET
NEW BEDFORD | New Bedford, MA 02740

Database(s) : [ASBESTOS - MA, BROWNFIELDS - MA, BROWNFIELDS-ACRES, EJ BROWNFIELDS, FED BROWNFIELDS, FRS, HIST FED BROWNFIELDS, HIST RELEASE - MA, RELEASE - MA, SHWS - MA] ***(cont.)***

Envirosite ID: 2692875
EPA ID: N/R

FED BROWNFIELDS ***(cont.)***

Predominant Past Use(s) Industrial :	N/R
Predominant Past Use(s) Commercial :	0.49
Latitude :	41.63789
Longitude :	-70.94385
ACRES Property ID :	85602
EPA ID :	N/R
Acreage and Greenspace Created :	N/R
Amount of Funding Expended on This Activity:	N/R
Assessment Phase :	N/R
Awp Catalyst Yn :	N/R
Cf State Code :	N/R
Cleanup Doc :	N/R
Congressional District :	N/R
Current Owner :	N/R
Date ICs in Place :	N/R
Description/History :	N/R
EPA Region :	1
Entity Providing Assessment Funds :	N/R
Fca Fy :	N/R
Flag EC In Place :	N/R
Flag EC Required :	N/R
Future Use: Multistory (arces) :	N/R
GPA Type Description :	N/R
GPA Type ID :	N/R
Grant ID :	N/R
Ind Name :	N/R
Indicate Whether Institutional Controls are in Place:	N/R
Other Media Ind :	N/R
Past Use: Multistory (arces) :	N/R
Primary Name :	N/R
Program Code :	BF
ReDev Name of Entity Providing Funds:	N/R
Registry ID :	N/R
Rfr Notation :	N/R
Stcntrbg :	N/R
Sub Name :	N/R
Cooperative Agreement Recipient Name:	New Bedford, City of
Cooperative Agreement Number :	98196001
Type of CA Funding Used :	Hazardous
For Assessment, Cleanup, Multipurpose and RLF CAs, Type of Funding:	N/R
Property Alias :	N/R
Property Owner :	Private
Size (in acres) :	0.49
Parcel Number(s) :	Map 57 Lot 281

Map Id: 157
Direction: SW
Distance: 0.991 mi., 5231 ft.
Elevation: 90 ft.
Relative: Higher

Site Name : 280 NORTH STREET | NO LOCATION AID | SEAN BROOKE HOUSE, INC- C/O CARITAS COMMUNITIES
280 NORTH STREET
NEW BEDFORD | New Bedford, MA 02740

Database(s) : [ASBESTOS - MA, BROWNFIELDS - MA, BROWNFIELDS-ACRES, EJ BROWNFIELDS, FED BROWNFIELDS, FRS, HIST FED BROWNFIELDS, HIST RELEASE - MA, RELEASE - MA, SHWS - MA] ***(cont.)***

Envirosite ID: 2692875
EPA ID: N/R

FED BROWNFIELDS ***(cont.)***

Is this property enrolled in a State or Tribal Voluntary Response Program?:	N/R
Date of Enrollment :	N/R
AA Activity Funded :	N/R
Assessment Start Date :	N/R
Assessment Completion Date :	N/R
AA Name of Entity Providing Funds :	N/R
AA Source of Funding :	N/R
Indicate Whether Cleanup is Necessary:	Y
Contaminants Found :	N/R
Contaminants Cleaned Up :	N/R
Contaminants REC :	N/R
Media Affected :	Ground Water Soil
Media Cleaned Up :	N/R
Cleanup Activity Start Date :	2009-09-01
Cleanup Activity Completion Date :	2009-11-30
Indicate whether Cleanup/Treatment Technology(ies) Were Implemented:	N/R
Excavation and Disposal of Soils :	N/R
Extraction of Contaminants (soil vapor, free product, groundwater, etc.):	N/R
Removal of Materials (tanks and piping, etc.):	N/R
Reduction of Contaminants through Bioremediation/Phytoremediation:	N/R
Cleanup of Structures (removal/abatement of asbestos/lead, PCB caulk, other contaminated building materials, etc.):	N/R
Additional Cleanup/Treatment Technology(ies) Information:	N/R
Address of Data Source (URL if available):	N/R
Indicate Whether Engineering Controls are Required:	Y
Cover Technologies (e.g., Capping) :	N/R
Security (e.g., Guard, Fence) :	N/R
Immobilization Process (e.g., Encapsulaton, In-Situ Solidification):	N/R
Engineering Barriers (e.g., Slurry Walls, Sheet):	N/R
Other :	N/R
Additional Engineering Controls Information:	N/R
Indicate Whether Engineering Controls are in Place:	Y
ACRES Cleaned Up :	0.49
Number of Cleanup Jobs Leveraged :	N/R
Section 128(a) State/Tribal :	N/R
Multipurpose - Cost Share Amount :	N/R

Map Id: 157
Direction: SW
Distance: 0.991 mi., 5231 ft.
Elevation: 90 ft.
Relative: Higher

Site Name : 280 NORTH STREET | NO LOCATION AID | SEAN BROOKE HOUSE, INC- C/O CARITAS COMMUNITIES
280 NORTH STREET
NEW BEDFORD | New Bedford, MA 02740

Database(s) : [ASBESTOS - MA, BROWNFIELDS - MA, BROWNFIELDS-ACRES, EJ BROWNFIELDS, FED BROWNFIELDS, FRS, HIST FED BROWNFIELDS, HIST RELEASE - MA, RELEASE - MA, SHWS - MA] ***(cont.)***

Envirosite ID: 2692875
EPA ID: N/R

FED BROWNFIELDS ***(cont.)***

Cleanup - Cost Share Amount :	N/R
RLF Loan - RLF Loan Amount :	N/R
RLF Loan - Cost Share Amount :	N/R
RLF Loan - Program income Amount :	N/R
Date RLF Loan Signed :	N/R
RLF Loan - Repayment Period :	N/R
RLF Loan - Interest Rate :	N/R
RLF Subgrant - RLF Subgrant Amount :	N/R
RLF Subgrant - Cost Share Amount :	N/R
RLF Subgrant - Program Income Amount:	N/R
Date RLF Subgrant Signed :	N/R
Cleanup Source of Funding :	N/R
Cleanup Name of Entity Providing Funds:	Private/Other Funding
Cleanup Activity Funded :	N/R
Indicate whether Institutional Controls are Required:	N
Proprietary Controls (e.g., easements, covenants):	N/R
Informational Devices (e.g., state registries, deed notices):	N/R
Governmental Controls (e.g., zoning, building codes, land use restrictions):	N/R
Enforcement/Permit Tools (e.g., permits, consent decrees):	N/R
Additional Institutional Controls Information:	Dowgradient Property Status under MCP
Address of Data Sources (URL if available):	N/R
Indicate Whether Institutional Controls in Place:	N
Redevelopment Start Date :	N/R
Redevelopment Completion Date :	N/R
ReDev Source of Funding :	N/R
ReDev Activity Funded :	N/R
Number of Redevelopment Jobs Leveraged:	N/R
Redevelopment Land Use: Residential :	N/R
Redevelopment Land Use: Greenspace :	N/R
Redevelopment Land Use: Industrial :	N/R
Redevelopment Land Use: Commercial :	N/R
Predominant Past Use(s) Residential :	N/R
Predominant Past Use(s) Greenspace :	N/R
Predominant Past Use(s) Industrial :	N/R
Predominant Past Use(s) Commercial :	0.49
Latitude :	41.63789
Longitude :	-70.94385
ACRES Property ID :	85602
EPA ID :	N/R

Map Id: 157
Direction: SW
Distance: 0.991 mi., 5231 ft.
Elevation: 90 ft.
Relative: Higher

Site Name : 280 NORTH STREET | NO LOCATION AID | SEAN BROOKE HOUSE, INC- C/O CARITAS COMMUNITIES
280 NORTH STREET
NEW BEDFORD | New Bedford, MA 02740

Database(s) : [ASBESTOS - MA, BROWNFIELDS - MA, BROWNFIELDS-ACRES, EJ BROWNFIELDS, FED BROWNFIELDS, FRS, HIST FED BROWNFIELDS, HIST RELEASE - MA, RELEASE - MA, SHWS - MA] ***(cont.)***

Envirosite ID: 2692875
EPA ID: N/R

FED BROWNFIELDS ***(cont.)***

Acreage and Greenspace Created :	N/R
Amount of Funding Expended on This Activity:	N/R
Assessment Phase :	N/R
Awp Catalyst Yn :	N/R
Cf State Code :	N/R
Cleanup Doc :	N/R
Congressional District :	N/R
Current Owner :	N/R
Date ICs in Place :	N/R
Description/History :	N/R
EPA Region :	1
Entity Providing Assessment Funds :	N/R
Fca Fy :	N/R
Flag EC In Place :	N/R
Flag EC Required :	N/R
Future Use: Multistory (arces) :	N/R
GPA Type Description :	N/R
GPA Type ID :	N/R
Grant ID :	N/R
Ind Name :	N/R
Indicate Whether Institutional Controls are in Place:	N/R
Other Media Ind :	N/R
Past Use: Multistory (arces) :	N/R
Primary Name :	N/R
Program Code :	BF
ReDev Name of Entity Providing Funds:	N/R
Registry ID :	N/R
Rfr Notation :	N/R
Stcntrbg :	N/R
Sub Name :	N/R
Cooperative Agreement Recipient Name:	New Bedford, City of
Cooperative Agreement Number :	98196001
Type of CA Funding Used :	Hazardous
For Assessment, Cleanup, Multipurpose and RLF CAs, Type of Funding:	N/R
Property Alias :	N/R
Property Owner :	Private
Size (in acres) :	0.49
Parcel Number(s) :	Map 57 Lot 281
Is this property enrolled in a State or Tribal Voluntary Response Program?:	N/R
Date of Enrollment :	N/R
AA Activity Funded :	N/R
Assessment Start Date :	N/R
Assessment Completion Date :	N/R
AA Name of Entity Providing Funds :	N/R
AA Source of Funding :	N/R
Indicate Whether Cleanup is Necessary:	Y

Map Id: 157
Direction: SW
Distance: 0.991 mi., 5231 ft.
Elevation: 90 ft.
Relative: Higher

Site Name : 280 NORTH STREET | NO LOCATION AID | SEAN BROOKE HOUSE, INC- C/O CARITAS COMMUNITIES
280 NORTH STREET
NEW BEDFORD | New Bedford, MA 02740

Database(s) : [ASBESTOS - MA, BROWNFIELDS - MA, BROWNFIELDS-ACRES, EJ BROWNFIELDS, FED BROWNFIELDS, FRS, HIST FED BROWNFIELDS, HIST RELEASE - MA, RELEASE - MA, SHWS - MA] ***(cont.)***

Envirosite ID: 2692875
EPA ID: N/R

FED BROWNFIELDS ***(cont.)***

Contaminants Found :	N/R
Contaminants Cleaned Up :	N/R
Contaminants REC :	N/R
Media Affected :	Ground Water Soil
Media Cleaned Up :	N/R
Cleanup Activity Start Date :	N/R
Cleanup Activity Completion Date :	N/R
Indicate whether Cleanup/Treatment Technology(ies) Were Implemented:	N/R
Excavation and Disposal of Soils :	N/R
Extraction of Contaminants (soil vapor, free product, groundwater, etc.):	N/R
Removal of Materials (tanks and piping, etc.):	N/R
Reduction of Contaminants through Bioremediation/Phytoremediation:	N/R
Cleanup of Structures (removal/abatement of asbestos/lead, PCB caulk, other contaminated building materials, etc.):	N/R
Additional Cleanup/Treatment Technology(ies) Information:	N/R
Address of Data Source (URL if available):	N/R
Indicate Whether Engineering Controls are Required:	Y
Cover Technologies (e.g., Capping) :	N/R
Security (e.g., Guard, Fence) :	N/R
Immobilization Process (e.g., Encapsulaton, In-Situ Solidification):	N/R
Engineering Barriers (e.g., Slurry Walls, Sheet):	N/R
Other :	N/R
Additional Engineering Controls Information:	N/R
Indicate Whether Engineering Controls are in Place:	Y
ACRES Cleaned Up :	N/R
Number of Cleanup Jobs Leveraged :	N/R
Section 128(a) State/Tribal :	N/R
Multipurpose - Cost Share Amount :	N/R
Cleanup - Cost Share Amount :	N/R
RLF Loan - RLF Loan Amount :	N/R
RLF Loan - Cost Share Amount :	N/R
RLF Loan - Program income Amount :	N/R
Date RLF Loan Signed :	N/R
RLF Loan - Repayment Period :	N/R
RLF Loan - Interest Rate :	N/R
RLF Subgrant - RLF Subgrant Amount :	N/R
RLF Subgrant - Cost Share Amount :	N/R

Map Id: 157
Direction: SW
Distance: 0.991 mi., 5231 ft.
Elevation: 90 ft.
Relative: Higher

Site Name : 280 NORTH STREET | NO LOCATION AID | SEAN BROOKE HOUSE, INC- C/O CARITAS COMMUNITIES
280 NORTH STREET
NEW BEDFORD | New Bedford, MA 02740

Database(s) : [ASBESTOS - MA, BROWNFIELDS - MA, BROWNFIELDS-ACRES, EJ BROWNFIELDS, FED BROWNFIELDS, FRS, HIST FED BROWNFIELDS, HIST RELEASE - MA, RELEASE - MA, SHWS - MA] ***(cont.)***

Envirosite ID: 2692875
EPA ID: N/R

FED BROWNFIELDS ***(cont.)***

RLF Subgrant - Program Income Amount:	N/R
Date RLF Subgrant Signed :	N/R
Cleanup Source of Funding :	N/R
Cleanup Name of Entity Providing Funds:	N/R
Cleanup Activity Funded :	N/R
Indicate whether Institutional Controls are Required:	N
Proprietary Controls (e.g., easements, covenants):	N/R
Informational Devices (e.g., state registries, deed notices):	N/R
Governmental Controls (e.g., zoning, building codes, land use restrictions):	N/R
Enforcement/Permit Tools (e.g., permits, consent decrees):	N/R
Additional Institutional Controls Information:	Dowgradient Property Status under MCP
Address of Data Sources (URL if available):	N/R
Indicate Whether Institutional Controls in Place:	N
Redevelopment Start Date :	N/R
Redevelopment Completion Date :	N/R
ReDev Source of Funding :	N/R
ReDev Activity Funded :	N/R
Number of Redevelopment Jobs Leveraged:	N/R
Redevelopment Land Use: Residential :	N/R
Redevelopment Land Use: Greenspace :	N/R
Redevelopment Land Use: Industrial :	N/R
Redevelopment Land Use: Commercial :	N/R
Predominant Past Use(s) Residential :	N/R
Predominant Past Use(s) Greenspace :	N/R
Predominant Past Use(s) Industrial :	N/R
Predominant Past Use(s) Commercial :	0.49
Latitude :	41.63789
Longitude :	-70.94385

ACRES Property ID :	85602
EPA ID :	N/R
Acreage and Greenspace Created :	N/R
Amount of Funding Expended on This Activity:	N/R
Assessment Phase :	N/R
Awp Catalyst Yn :	N/R
Cf State Code :	N/R
Cleanup Doc :	N/R
Congressional District :	N/R
Current Owner :	N/R

Map Id: 157
Direction: SW
Distance: 0.991 mi., 5231 ft.
Elevation: 90 ft.
Relative: Higher

Site Name : 280 NORTH STREET | NO LOCATION AID | SEAN BROOKE HOUSE, INC- C/O CARITAS COMMUNITIES
280 NORTH STREET
NEW BEDFORD | New Bedford, MA 02740

Database(s) : [ASBESTOS - MA, BROWNFIELDS - MA, BROWNFIELDS-ACRES, EJ BROWNFIELDS, FED BROWNFIELDS, FRS, HIST FED BROWNFIELDS, HIST RELEASE - MA, RELEASE - MA, SHWS - MA] ***(cont.)***

Envirosite ID: 2692875
EPA ID: N/R

FED BROWNFIELDS ***(cont.)***

Date ICs in Place :	N/R
Description/History :	N/R
EPA Region :	1
Entity Providing Assessment Funds :	N/R
Fca Fy :	N/R
Flag EC In Place :	N/R
Flag EC Required :	N/R
Future Use: Multistory (arces) :	N/R
GPA Type Description :	N/R
GPA Type ID :	N/R
Grant ID :	N/R
Ind Name :	N/R
Indicate Whether Institutional Controls are in Place:	N/R
Other Media Ind :	N/R
Past Use: Multistory (arces) :	N/R
Primary Name :	N/R
Program Code :	BF
ReDev Name of Entity Providing Funds:	N/R
Registry ID :	N/R
Rfr Notation :	N/R
Stcntrbg :	N/R
Sub Name :	N/R
Cooperative Agreement Recipient Name:	New Bedford, City of
Cooperative Agreement Number :	98196001
Type of CA Funding Used :	Hazardous
For Assessment, Cleanup, Multipurpose and RLF CAs, Type of Funding:	N/R
Property Alias :	N/R
Property Owner :	Private
Size (in acres) :	0.49
Parcel Number(s) :	Map 57 Lot 281
Is this property enrolled in a State or Tribal Voluntary Response Program?:	N/R
Date of Enrollment :	N/R
AA Activity Funded :	N/R
Assessment Start Date :	N/R
Assessment Completion Date :	N/R
AA Name of Entity Providing Funds :	N/R
AA Source of Funding :	N/R
Indicate Whether Cleanup is Necessary:	Y
Contaminants Found :	N/R
Contaminants Cleaned Up :	N/R
Contaminants REC :	N/R
Media Affected :	Ground Water Soil
Media Cleaned Up :	N/R
Cleanup Activity Start Date :	N/R
Cleanup Activity Completion Date :	N/R
Indicate whether Cleanup/Treatment Technology(ies) Were Implemented:	N/R

Map Id: 157
Direction: SW
Distance: 0.991 mi., 5231 ft.
Elevation: 90 ft.
Relative: Higher

Site Name : 280 NORTH STREET | NO LOCATION AID | SEAN BROOKE HOUSE, INC- C/O CARITAS COMMUNITIES
280 NORTH STREET
NEW BEDFORD | New Bedford, MA 02740

Database(s) : [ASBESTOS - MA, BROWNFIELDS - MA, BROWNFIELDS-ACRES, EJ BROWNFIELDS, FED BROWNFIELDS, FRS, HIST FED BROWNFIELDS, HIST RELEASE - MA, RELEASE - MA, SHWS - MA] ***(cont.)***

Envirosite ID: 2692875
EPA ID: N/R

FED BROWNFIELDS ***(cont.)***

Excavation and Disposal of Soils :	N/R
Extraction of Contaminants (soil vapor, free product, groundwater, etc.):	N/R
Removal of Materials (tanks and piping, etc.):	N/R
Reduction of Contaminants through Bioremediation/Phytoremediation:	N/R
Cleanup of Structures (removal/abatement of asbestos/lead, PCB caulk, other contaminated building materials, etc.):	N/R
Additional Cleanup/Treatment Technology(ies) Information:	N/R
Address of Data Source (URL if available):	N/R
Indicate Whether Engineering Controls are Required:	Y
Cover Technologies (e.g., Capping) :	N/R
Security (e.g., Guard, Fence) :	N/R
Immobilization Process (e.g., Encapsulaton, In-Situ Solidification):	N/R
Engineering Barriers (e.g., Slurry Walls, Sheet):	N/R
Other :	N/R
Additional Engineering Controls Information:	N/R
Indicate Whether Engineering Controls are in Place:	Y
ACRES Cleaned Up :	N/R
Number of Cleanup Jobs Leveraged :	N/R
Section 128(a) State/Tribal :	N/R
Multipurpose - Cost Share Amount :	N/R
Cleanup - Cost Share Amount :	N/R
RLF Loan - RLF Loan Amount :	N/R
RLF Loan - Cost Share Amount :	N/R
RLF Loan - Program income Amount :	N/R
Date RLF Loan Signed :	N/R
RLF Loan - Repayment Period :	N/R
RLF Loan - Interest Rate :	N/R
RLF Subgrant - RLF Subgrant Amount :	N/R
RLF Subgrant - Cost Share Amount :	N/R
RLF Subgrant - Program Income Amount:	N/R
Date RLF Subgrant Signed :	N/R
Cleanup Source of Funding :	N/R
Cleanup Name of Entity Providing Funds:	N/R
Cleanup Activity Funded :	N/R
Indicate whether Institutional Controls are Required:	N
Proprietary Controls (e.g., easements, covenants):	N/R

Map Id: 157
Direction: SW
Distance: 0.991 mi., 5231 ft.
Elevation: 90 ft.
Relative: Higher

Site Name : 280 NORTH STREET | NO LOCATION AID | SEAN BROOKE HOUSE, INC- C/O CARITAS COMMUNITIES
280 NORTH STREET
NEW BEDFORD | New Bedford, MA 02740

Database(s) : [ASBESTOS - MA, BROWNFIELDS - MA, BROWNFIELDS-ACRES, EJ BROWNFIELDS, FED BROWNFIELDS, FRS, HIST FED BROWNFIELDS, HIST RELEASE - MA, RELEASE - MA, SHWS - MA] ***(cont.)***

Envirosite ID: 2692875
EPA ID: N/R

FED BROWNFIELDS ***(cont.)***

Informational Devices (e.g., state registries, deed notices):	N/R
Governmental Controls (e.g., zoning, building codes, land use restrictions):	N/R
Enforcement/Permit Tools (e.g., permits, consent decrees):	N/R
Additional Institutional Controls Information:	Dowgradient Property Status under MCP
Address of Data Sources (URL if available):	N/R
Indicate Whether Institutional Controls in Place:	N
Redevelopment Start Date :	2009-09-01
Redevelopment Completion Date :	N/R
ReDev Source of Funding :	N/R
ReDev Activity Funded :	N/R
Number of Redevelopment Jobs Leveraged:	N/R
Redevelopment Land Use: Residential :	N/R
Redevelopment Land Use: Greenspace :	N/R
Redevelopment Land Use: Industrial :	N/R
Redevelopment Land Use: Commercial :	N/R
Predominant Past Use(s) Residential :	N/R
Predominant Past Use(s) Greenspace :	N/R
Predominant Past Use(s) Industrial :	N/R
Predominant Past Use(s) Commercial :	0.49
Latitude :	41.63789
Longitude :	-70.94385

FRS

Facility Name :	280 NORTH STREET
Facility Address :	280 NORTH STREET, NEW BEDFORD, MA 02740
County :	BRISTOL

Site Details

Registry ID :	110038737365
FRS Facility URL :	Click here for hyperlink provided by the agency.
Last Date in Agency List :	2024-12-16

Source Description

Map Id: 157
Direction: SW
Distance: 0.991 mi., 5231 ft.
Elevation: 90 ft.
Relative: Higher

Site Name : 280 NORTH STREET | NO LOCATION AID | SEAN BROOKE HOUSE, INC- C/O CARITAS COMMUNITIES
280 NORTH STREET
NEW BEDFORD | New Bedford, MA 02740

Database(s) : [ASBESTOS - MA, BROWNFIELDS - MA, BROWNFIELDS-ACRES, EJ BROWNFIELDS, FED BROWNFIELDS, FRS, HIST FED BROWNFIELDS, HIST RELEASE - MA, RELEASE - MA, SHWS - MA] ***(cont.)***

Envirosite ID: 2692875
EPA ID: N/R

FRS ***(cont.)***

Source Description :

ACRES stores information reported by EPA Brownfields grant recipients on brownfields properties assessed or cleaned up with grant funding as well as information on Targeted Brownfields Assessments performed by EPA Regions.

FRS Environmental Interest

Source and System ID :	ACRES - 85602

HIST FED BROWNFIELDS

Facility Name :	280 North Street
Facility Address :	280 North Street, New Bedford, MA 02740

Site Details

ACRES Property ID :	85602
Property Size (acres) :	.49
Local Property Number(s) :	Map 57 Lot 281
Ownership Entity :	Private
Current Owner :	VA Housing Corp.
Did Ownership Change :	N
SFLLP fact into the ownership :	N
Latitude :	41.63789
Longitude :	-70.94385
Horizontal Collection Method :	Address Matching-House Number
Source Map Scale :	N/R
Reference Point :	Entrance Point of a Facility or Station
Horizontal Reference Datum :	World Geodetic System of 1984
Description/History :	The site currently vacant and contains a 7,100 square foot building with a full basement. The site is currently vacant. The site was historically used as a textile supply manufacturer and an auto body repair facility.
Last Date in Agency List :	2023-10-03

Additional Details

Past Use: Greenspace (acres) :	N/R
Past Use: Residential (acres) :	N/R
Past Use: Commercial (acres) :	.49
Past Use: Industrial (acres) :	N/R
Past Use: Multistory (acres) :	N/R
Cleanup Required :	Y
Contaminants Found: Controlled Substances:	N/R

Map Id: 157
Direction: SW
Distance: 0.991 mi., 5231 ft.
Elevation: 90 ft.
Relative: Higher

Site Name : 280 NORTH STREET | NO LOCATION AID | SEAN BROOKE HOUSE, INC- C/O CARITAS COMMUNITIES
280 NORTH STREET
NEW BEDFORD | New Bedford, MA 02740

Database(s) : [ASBESTOS - MA, BROWNFIELDS - MA, BROWNFIELDS-ACRES, EJ BROWNFIELDS, FED BROWNFIELDS, FRS, HIST FED BROWNFIELDS, HIST RELEASE - MA, RELEASE - MA, SHWS - MA] ***(cont.)***

Envirosite ID: 2692875
EPA ID: N/R

HIST FED BROWNFIELDS ***(cont.)***

Contaminants Found: Petroleum :	N/R
Contaminants Found: Asbestos :	N/R
Contaminants Found: Lead :	N/R
Contaminants Found: PAHs :	N/R
Contaminants Found: PCBs :	N/R
Contaminants Found: VOCs :	Y
Contaminants Found: Selenium :	N/R
Contaminants Found: Iron :	N/R
Contaminants Found: Arsenic :	N/R
Contaminants Found: Cadmium :	N/R
Contaminants Found: Chromium :	N/R
Contaminants Found: Copper :	N/R
Contaminants Found: Mercury :	N/R
Contaminants Found: Nickel :	N/R
Contaminants Found: Pesticides :	N/R
Contaminants Found: SVOCs :	N/R
Contaminants Found: Other Metals :	N/R
Contaminants Found: Other :	N/R
Contaminants Found: Other (Descr) :	N/R
Contaminants Found: Unknown :	N/R
Contaminants Found: None :	N/R
Contaminants Cleaned Up: Controlled Substances:	N/R
Contaminants Cleaned Up: Petroleum :	N/R
Contaminants Cleaned Up: Asbestos :	N/R
Contaminants Cleaned Up: Lead :	N/R
Contaminants Cleaned Up: PAHs :	N/R
Contaminants Cleaned Up: PCBs :	N/R
Contaminants Cleaned Up: VOCs :	Y
Contaminants Cleaned Up: Selenium :	N/R
Contaminants Cleaned Up: Iron :	N/R
Contaminants Cleaned Up: Arsenic :	N/R
Contaminants Cleaned Up: Cadmium :	N/R
Contaminants Cleaned Up: Chromium :	N/R
Contaminants Cleaned Up: Copper :	N/R
Contaminants Cleaned Up: Mercury :	N/R
Contaminants Cleaned Up: Nickel :	N/R
Contaminants Cleaned Up: Pesticides :	N/R
Contaminants Cleaned Up: SVOCs :	N/R
Contaminants Cleaned Up: Other Metals:	N/R
Contaminants Cleaned Up: Other :	N/R
Contaminants Cleaned Up: Other (Descr):	N/R
Contaminants Cleaned Up: Unknown :	N/R
Contaminants Cleaned Up: None :	N/R
Media Affected: Air :	N/R
Media Affected: Sediments :	N/R
Media Affected: Soil :	Y
Media Affected: Drinking Water :	N/R
Media Affected: Ground Water :	Y

Map Id: 157
Direction: SW
Distance: 0.991 mi., 5231 ft.
Elevation: 90 ft.
Relative: Higher

Site Name : 280 NORTH STREET | NO LOCATION AID | SEAN BROOKE HOUSE, INC- C/O CARITAS COMMUNITIES
280 NORTH STREET
NEW BEDFORD | New Bedford, MA 02740

Database(s) : [ASBESTOS - MA, BROWNFIELDS - MA, BROWNFIELDS-ACRES, EJ BROWNFIELDS, FED BROWNFIELDS, FRS, HIST FED BROWNFIELDS, HIST RELEASE - MA, RELEASE - MA, SHWS - MA] ***(cont.)***

Envirosite ID: 2692875
EPA ID: N/R

HIST FED BROWNFIELDS ***(cont.)***

Media Affected: Surface Water :	N/R
Media Affected: Bldg Materials :	N/R
Media Affected: Indoor Air :	N/R
Media Affected: Unknown :	N/R
Media Cleaned Up: Air :	N/R
Media Cleaned Up: Sediments :	N/R
Media Cleaned Up: Soil :	N/R
Media Cleaned Up: Drinking Water :	N/R
Media Cleaned Up: Ground Water :	N/R
Media Cleaned Up: Surface Water :	N/R
Media Cleaned Up: Bldg Materials :	N/R
Media Cleaned Up: Indoor Air :	N/R
Media Cleaned Up: Unknown :	N/R
ST/Tribal Prg ID Number :	N/R
Further Action/Cleanup :	N/R
Enrollment ST/Tribal Prg :	N/R
Institutional Ctrl (ICs) Req? :	N
IC Category: Proprietary Controls :	N/R
IC Category: Informational Devices :	N/R
IC Category: Governmental Controls :	N/R
IC Category: Enforcement/Permit Tools:	N/R
ICs in Place? :	N
Date ICs in Place :	N/R
Future Use: Greenspace :	N/R
Future Use: Residential :	N/R
Future Use: Commercial :	N/R
Future Use: Industrial :	N/R
Future Use: Multistory (acres) :	N/R

Assessment Details

Cooperative Agreement Number :	98196001
Type of Brownfields Grant :	Assessment
Type of Funding :	Hazardous
Grant Recipient Name :	New Bedford, City of
IC Data Address :	N/R
Redevelopment Completion Date :	N/R
Cleanup Start Date :	N/R
Cleanup Completion Date :	N/R
Redevelopment Start Date :	N/R
Number of Cleanup and Redev Jobs :	N/R
Acreage and Greenspace Created :	N/R
Photographs are Available :	Y
Video is Available :	N
Accomplishment Counted :	Y
Assessment Phase :	N/R
Assessment Start Date :	2008-07-01
Assessment Completion Date :	2008-09-30
Amount of Assessment Funding :	15113

Map Id: 157
Direction: SW
Distance: 0.991 mi., 5231 ft.
Elevation: 90 ft.
Relative: Higher

Site Name : 280 NORTH STREET | NO LOCATION AID | SEAN BROOKE HOUSE, INC- C/O CARITAS COMMUNITIES
280 NORTH STREET
NEW BEDFORD | New Bedford, MA 02740

Database(s) : [ASBESTOS - MA, BROWNFIELDS - MA, BROWNFIELDS-ACRES, EJ BROWNFIELDS, FED BROWNFIELDS, FRS, HIST FED BROWNFIELDS, HIST RELEASE - MA, RELEASE - MA, SHWS - MA] ***(cont.)***

Envirosite ID: 2692875
EPA ID: N/R

HIST FED BROWNFIELDS ***(cont.)***

Source of Assessment Funding :	N/R
Entity Providing Assessment Funds :	EPA
Source of Cleanup Funding :	N/R
Entity Providing Cleanup Funds :	N/R
Amount of Cleanup Funding :	N/R
Source of Redevelopment Funding :	N/R
Entity Prvding Redevelopment Funds :	N/R
Amount of Redevelopment Funding :	N/R

Cooperative Agreement Number :	98196001
Type of Brownfields Grant :	Assessment
Type of Funding :	Hazardous
Grant Recipient Name :	New Bedford, City of
IC Data Address :	N/R
Redevelopment Completion Date :	N/R
Cleanup Start Date :	2009-09-01
Cleanup Completion Date :	2009-11-30
Redevelopment Start Date :	N/R
Number of Cleanup and Redev Jobs :	N/R
Acreage and Greenspace Created :	N/R
Photographs are Available :	Y
Video is Available :	N
Accomplishment Counted :	N/R
Assessment Phase :	N/R
Assessment Start Date :	N/R
Assessment Completion Date :	N/R
Amount of Assessment Funding :	N/R
Source of Assessment Funding :	N/R
Entity Providing Assessment Funds :	N/R
Source of Cleanup Funding :	N/R
Entity Providing Cleanup Funds :	N/R
Amount of Cleanup Funding :	70125
Source of Redevelopment Funding :	N/R
Entity Prvding Redevelopment Funds :	N/R
Amount of Redevelopment Funding :	N/R

Cooperative Agreement Number :	98196001
Type of Brownfields Grant :	Assessment
Type of Funding :	Hazardous
Grant Recipient Name :	New Bedford, City of
IC Data Address :	N/R
Redevelopment Completion Date :	N/R
Cleanup Start Date :	N/R
Cleanup Completion Date :	N/R
Redevelopment Start Date :	N/R
Number of Cleanup and Redev Jobs :	N/R
Acreage and Greenspace Created :	N/R
Photographs are Available :	Y

Map Id: 157
Direction: SW
Distance: 0.991 mi., 5231 ft.
Elevation: 90 ft.
Relative: Higher

Site Name : 280 NORTH STREET | NO LOCATION AID | SEAN BROOKE HOUSE, INC- C/O CARITAS COMMUNITIES
280 NORTH STREET
NEW BEDFORD | New Bedford, MA 02740

Database(s) : [ASBESTOS - MA, BROWNFIELDS - MA, BROWNFIELDS-ACRES, EJ BROWNFIELDS, FED BROWNFIELDS, FRS, HIST FED BROWNFIELDS, HIST RELEASE - MA, RELEASE - MA, SHWS - MA] ***(cont.)***

Envirosite ID: 2692875
EPA ID: N/R

HIST FED BROWNFIELDS ***(cont.)***

Video is Available :	N
Accomplishment Counted :	N/R
Assessment Phase :	N/R
Assessment Start Date :	N/R
Assessment Completion Date :	N/R
Amount of Assessment Funding :	N/R
Source of Assessment Funding :	N/R
Entity Providing Assessment Funds :	N/R
Source of Cleanup Funding :	N/R
Entity Providing Cleanup Funds :	N/R
Amount of Cleanup Funding :	N/R
Source of Redevelopment Funding :	N/R
Entity Prvding Redevelopment Funds :	N/R
Amount of Redevelopment Funding :	N/R

Cooperative Agreement Number :	98196001
Type of Brownfields Grant :	Assessment
Type of Funding :	Hazardous
Grant Recipient Name :	New Bedford, City of
IC Data Address :	N/R
Redevelopment Completion Date :	N/R
Cleanup Start Date :	N/R
Cleanup Completion Date :	N/R
Redevelopment Start Date :	2009-09-01
Number of Cleanup and Redev Jobs :	N/R
Acreage and Greenspace Created :	N/R
Photographs are Available :	Y
Video is Available :	N
Accomplishment Counted :	N/R
Assessment Phase :	N/R
Assessment Start Date :	N/R
Assessment Completion Date :	N/R
Amount of Assessment Funding :	N/R
Source of Assessment Funding :	N/R
Entity Providing Assessment Funds :	N/R
Source of Cleanup Funding :	N/R
Entity Providing Cleanup Funds :	N/R
Amount of Cleanup Funding :	N/R
Source of Redevelopment Funding :	Private/Other Funding
Entity Prvding Redevelopment Funds :	N/R
Amount of Redevelopment Funding :	5212725

HIST RELEASE - MA

Facility Address :	280 NORTH ST, NEW BEDFORD

Notification Date :	2007-10-10
RTN Number :	4-20825

Map Id: 157
Direction: SW
Distance: 0.991 mi., 5231 ft.
Elevation: 90 ft.
Relative: Higher

Site Name : 280 NORTH STREET | NO LOCATION AID | SEAN BROOKE HOUSE, INC- C/O CARITAS COMMUNITIES
280 NORTH STREET
NEW BEDFORD | New Bedford, MA 02740

Database(s) : [ASBESTOS - MA, BROWNFIELDS - MA, BROWNFIELDS-ACRES, EJ BROWNFIELDS, FED BROWNFIELDS, FRS, HIST FED BROWNFIELDS, HIST RELEASE - MA, RELEASE - MA, SHWS - MA] ***(cont.)***

Envirosite ID: 2692875
EPA ID: N/R

HIST RELEASE - MA ***(cont.)***

Assoc ID :	N/R
Source :	N/R
Category :	120 DY
Location Aid :	NO LOCATION AID
Location :	N/R
Municipality :	NEW BEDFORD
Last Date in Agency List :	2015-04-09

Chemical Information

Chemical :	TETRACHLOROETHENE 58.0 MG/L

RELEASE - MA

Facility Name :	NO LOCATION AID
Facility Address :	280 NORTH ST, NEW BEDFORD, 027400000

Incident Summary

Release Tracking Number :	4-0020825
Notification Date :	2007-10-10
Category :	120 DY
OFC Town :	NEW BEDFORD
Current Status :	Downgradient Property Status - A site where a DPS Submittal to DEP has stated that contamination on the property is coming from an upgradient property.
Current Date :	2009-05-13
Phase :	Phase report not required or not submitted.
OHM :	Hazardous Material
Agency Link :	Click here for hyperlink provided by the agency.
Last Date in Agency List :	2024-11-18

Source Details

Source :	N/R

Location Details

Location :	N/R

Map Id: 157
Direction: SW
Distance: 0.991 mi., 5231 ft.
Elevation: 90 ft.
Relative: Higher

Site Name : 280 NORTH STREET | NO LOCATION AID | SEAN BROOKE HOUSE, INC- C/O CARITAS COMMUNITIES
280 NORTH STREET
NEW BEDFORD | New Bedford, MA 02740

Database(s) : [ASBESTOS - MA, BROWNFIELDS - MA, BROWNFIELDS-ACRES, EJ BROWNFIELDS, FED BROWNFIELDS, FRS, HIST FED BROWNFIELDS, HIST RELEASE - MA, RELEASE - MA, SHWS - MA] ***(cont.)***

Envirosite ID: 2692875
EPA ID: N/R

RELEASE - MA ***(cont.)***

Chemicals
Chemical : TETRACHLOROETHENE
Amount : 58 MG/L

SHWS - MA

Facility Name : NO LOCATION AID
Facility Address : 280 NORTH ST, NEW BEDFORD, 027400000

Incident Summary
Release Tracking Number : 4-0020825
Notification Date : 2007-10-10
Category : 120 DY
OFC Town : NEW BEDFORD

Current Status : Downgradient Property Status - A site where a DPS Submittal to DEP has stated that contamination on the property is coming from an upgradient property.

Current Date : 2009-05-13
Phase : Phase report not required or not submitted.
OHM : Hazardous Material
Agency Link : Click here for hyperlink provided by the agency.
Last Date in Agency List : 2024-11-18

Response Action Information

Details for this site have been truncated due to the large number of available details for this site within this dataset. For the complete details for this site, contact your Envirosite account representative for a complimentary site report containing all of the details available.

Response Action Type : RAM Release Abatement Measure
Status : STRCVD Status or Interim Report Received
Submittal Date : 2010-03-26

Response Action Type : AUDCOM
Status : ACTAUD Level III-Comprehensive Audit
Submittal Date : 2023-07-20

Response Action Type : RAM Release Abatement Measure
Status : STRCVD Status or Interim Report Received
Submittal Date : 2010-08-25

Map Id: 157
Direction: SW
Distance: 0.991 mi., 5231 ft.
Elevation: 90 ft.
Relative: Higher

Site Name : 280 NORTH STREET | NO LOCATION AID | SEAN BROOKE HOUSE, INC- C/O CARITAS COMMUNITIES
280 NORTH STREET
NEW BEDFORD | New Bedford, MA 02740

Database(s) : [ASBESTOS - MA, BROWNFIELDS - MA, BROWNFIELDS-ACRES, EJ BROWNFIELDS, FED BROWNFIELDS, FRS, HIST FED BROWNFIELDS, HIST RELEASE - MA, RELEASE - MA, SHWS - MA] ***(cont.)***

Envirosite ID: 2692875
EPA ID: N/R

SHWS - MA ***(cont.)***

Response Action Type :	RNF Release Notification Form Received
Status :	REPORT Reportable Release or Threat of Release
Submittal Date :	2007-10-10
Response Action Type :	DPS Downgradient Property Status
Status :	RECPT Transmittal or Notification Received
Submittal Date :	2009-05-13
Response Action Type :	NOR
Status :	ISSUED
Submittal Date :	2008-04-07
Response Action Type :	RLFA
Status :	FLDRAN
Submittal Date :	2023-04-04
Response Action Type :	RLFA
Status :	FLDRUN
Submittal Date :	2023-04-26
Response Action Type :	RAM Release Abatement Measure
Status :	STRCVD Status or Interim Report Received
Submittal Date :	2011-02-04
Response Action Type :	RLFA
Status :	FLDRUN
Submittal Date :	2023-04-25
Response Action Type :	RLFA
Status :	FLDRUN
Submittal Date :	2017-06-12
Response Action Type :	AUDCOM
Status :	NOA
Submittal Date :	2009-06-18
Response Action Type :	RAM Release Abatement Measure
Status :	STRCVD Status or Interim Report Received
Submittal Date :	2009-10-09

Map Id: 157
Direction: SW
Distance: 0.991 mi., 5231 ft.
Elevation: 90 ft.
Relative: Higher

Site Name : 280 NORTH STREET | NO LOCATION AID | SEAN BROOKE HOUSE, INC- C/O CARITAS COMMUNITIES
280 NORTH STREET
NEW BEDFORD | New Bedford, MA 02740

Database(s) : [ASBESTOS - MA, BROWNFIELDS - MA, BROWNFIELDS-ACRES, EJ BROWNFIELDS, FED BROWNFIELDS, FRS, HIST FED BROWNFIELDS, HIST RELEASE - MA, RELEASE - MA, SHWS - MA] ***(cont.)***

Envirosite ID: 2692875
EPA ID: N/R

SHWS - MA ***(cont.)***

Response Action Type : RAM Release Abatement Measure
Status : PLANWR Written Plan Received
Submittal Date : 2009-06-19

Response Action Type : AUDCOM
Status : NAFNON
Submittal Date : 2023-07-20

Chemicals
Chemical : TETRACHLOROETHENE
Amount : 58 MG/L

ENVIROSITE ID	NAME	ADDRESS	CITY	ZIP	DATABASE(S)
15061653	@ AW MARTIN	SHAWMUT AVE	NEW BEDFORD		RELEASE - MA, SHWS -...
14561849	HATHAWAY RD	SHAWMUT AVE	NEW BEDFORD		RELEASE - MA, SHWS -...
14560042	LOADING DOCK	KILBURN ST	NEW BEDFORD		RELEASE - MA, SHWS -...
14556759	MORSE TOOL	PLEASANT ST	NEW BEDFORD		RELEASE - MA, SHWS -...
33721187	N SIDE OF HILLMAN STREET	HILLMAN STREET	NEW BEDFORD		LUST - MA, RELEASE - ...
15690926	N/R	MT PLEASANT ST	NEW BEDFORD		HIST SPILLS 2 - MA
16327823	N/R	PLEASANT ST	NEW BEDFORD		HIST RELEASE - MA
14854009	NB SCHOOL DEPT MAINT BLDG	PARKER ST	NEW BEDFORD	02740	RELEASE - MA, SHWS -...
14838320	NEW BEDFORD LANDFILL	SHAWMUT AVE	NEW BEDFORD	02740	SHWS - MA, SPILLS - MA
54340695	NSTAR dba Eversource Ener...	Pleasant St @ Market St	NEW BEDFORD	02740	MANIFEST EPA
54340554	NSTAR dba Eversource Ener...	PLeasant St @ Mechanics -...	NEW BEDFORD	02740	MANIFEST EPA
14559426	PRESIDENTIAL HEIGHTS HOUS...	MOUNT PLEASANT STREET | M...	NEW BEDFORD		ASBESTOS - MA, RELE...
14558759	PURCHASE & MAXFIELD ST	PURCHASE ST	NEW BEDFORD		RELEASE - MA, SHWS -...
14568588	ROADWAY RELEASE	PURCHASE STREET	NEW BEDFORD		RELEASE - MA, SHWS -...
14560306	SHAWMUT AVENUE LANDFILL |...	SHAWMUT AVENUE | HATHAWAY...	NEW BEDFORD		RELEASE - MA, SHWS -...
42472480	Verizon Telecom	Pleasant Street & Merrima...	NEW BEDFORD	02740	MANIFEST EPA
42468232	Verizon Telecom	Pleasant Street & Willis ...	NEW BEDFORD	02740	MANIFEST EPA
42480447	Verizon Telecom	Campbell STreet @ Pleasan...	NEW BEDFORD	02740	MANIFEST EPA

FEDERAL RCRA NON-CORRACTS TSD FACILITIES LIST

ARCHIVED RCRA TSDF: Resource Conservation and Recovery Act hazardous waste transportation storage disposal and treatment facilities

Agency Version Date: 11/08/2024
Agency Update Frequency: Quarterly
Planned Next Contact: 05/01/2025
Agency: U.S. Environmental Protection Agency
Agency Contact: 215-814-2469
Most Recent Contact: 02/04/2025

RCRA TSDF: Resource Conservation and Recovery Act hazardous waste transportation storage disposal and treatment facilities

Agency Version Date: 11/08/2024
Agency Update Frequency: Quarterly
Planned Next Contact: 05/01/2025
Agency: U.S. Environmental Protection Agency
Agency Contact: 215-814-2469
Most Recent Contact: 02/04/2025

FEDERAL, STATE, AND TRIBAL REGISTERED STORAGE TANK LISTS

AST PBS: Bulk petroleum terminals with a total bulk storage capacity of 50,000 barrels or more.

Agency Version Date: 05/10/2024
Agency Update Frequency: Quarterly
Planned Next Contact: 04/23/2025
Agency: Department of Homeland Security
Agency Contact: 202-853-5361
Most Recent Contact: 01/27/2025

EPA UST: Facilities listed in the EPA UST Finder database

Agency Version Date: 03/28/2024
Agency Update Frequency: Quarterly
Planned Next Contact: 06/05/2025
Agency: EPA
Agency Contact: (202) 566-1667
Most Recent Contact: 03/11/2025

FEMA UST: FEMA underground storage tank listing

Agency Version Date: 06/07/2023
Agency Update Frequency: Varies
Planned Next Contact: 05/01/2025
Agency: FEMA
Agency Contact: 202-212-5283
Most Recent Contact: 02/04/2025

HIST INDIAN UST R4: Historical Underground Storage Tanks on Indian Land in EPA Region 4

Agency Version Date: 10/18/2023
Agency Update Frequency: No Longer Maintained
Planned Next Contact: 06/17/2025
Agency: U.S. Environmental Protection Agency Region 4
Agency Contact: 855-246-3642
Most Recent Contact: 03/21/2025

HIST INDIAN UST R6: Historical Underground Storage Tanks on Indian Land in EPA Region 6

Agency Version Date: 12/03/2021
Agency Update Frequency: Semi Annually
Planned Next Contact: 06/23/2025
Agency: U.S. Environmental Protection Agency Region 6
Agency Contact: 855-246-3642
Most Recent Contact: 03/27/2025

HIST INDIAN UST R7: Historical Underground Storage Tanks on Indian Land in EPA Region 7

Agency Version Date: 08/10/2021
Agency Update Frequency: Quarterly
Planned Next Contact: 06/16/2025
Agency: U.S. Environmental Protection Agency Region 7
Agency Contact: 855-246-3642
Most Recent Contact: 03/20/2025

INDIAN UST R1: Underground Storage Tanks on Indian Land in EPA Region 1

Agency Version Date: 09/04/2024
Agency Update Frequency: Quarterly
Planned Next Contact: 05/23/2025
Agency: U.S. Environmental Protection Agency Region 1
Agency Contact: 855-246-3642
Most Recent Contact: 02/26/2025

FEDERAL, STATE, AND TRIBAL REGISTERED STORAGE TANK LISTS (cont.)

INDIAN UST R10: Underground Storage Tanks on Indian Land in EPA Region 10

Agency Version Date: 09/30/2024
Agency Update Frequency: Quarterly
Planned Next Contact: 06/17/2025
Agency: U.S. Environmental Protection Agency Region 10
Agency Contact: 855-246-3642
Most Recent Contact: 03/21/2025

INDIAN UST R2: Underground Storage Tanks on Indian Land in EPA Region 2

Agency Version Date: 12/07/2016
Agency Update Frequency: Quarterly
Planned Next Contact: 05/23/2025
Agency: U.S. Environmental Protection Agency Region 2
Agency Contact: 855-246-3642
Most Recent Contact: 02/26/2025

INDIAN UST R4: Underground Storage Tanks on Indian Land in EPA Region 4

Agency Version Date: 09/30/2024
Agency Update Frequency: Semi Annually
Planned Next Contact: 06/17/2025
Agency: U.S. Environmental Protection Agency Region 4
Agency Contact: 855-246-3642
Most Recent Contact: 03/21/2025

INDIAN UST R5: Underground Storage Tanks on Indian Land in EPA Region 5

Agency Version Date: 09/18/2024
Agency Update Frequency: Varies
Planned Next Contact: 06/05/2025
Agency: U.S. Environmental Protection Agency Region 5
Agency Contact: 855-246-3642
Most Recent Contact: 03/11/2025

INDIAN UST R6: Underground Storage Tanks on Indian Land in EPA Region 6

Agency Version Date: 10/11/2024
Agency Update Frequency: Semi Annually
Planned Next Contact: 04/03/2025
Agency: U.S. Environmental Protection Agency Region 6
Agency Contact: 855-246-3642
Most Recent Contact: 01/07/2025

INDIAN UST R7: Underground Storage Tanks on Indian Land in EPA Region 7

Agency Version Date: 09/18/2024
Agency Update Frequency: Varies
Planned Next Contact: 06/05/2025
Agency: U.S. Environmental Protection Agency Region 7
Agency Contact: 855-246-3642
Most Recent Contact: 03/11/2025

INDIAN UST R8: Underground Storage Tanks on Indian Land in EPA Region 8

Agency Version Date: 09/03/2024
Agency Update Frequency: Quarterly
Planned Next Contact: 05/21/2025
Agency: U.S. Environmental Protection Agency Region 8
Agency Contact: 855-246-3642
Most Recent Contact: 02/24/2025

INDIAN UST R9: Underground Storage Tanks on Indian Land in EPA Region 9

Agency Version Date: 11/27/2024
Agency Update Frequency: Quarterly
Planned Next Contact: 05/21/2025
Agency: U.S. Environmental Protection Agency Region 9
Agency Contact: 855-246-3642
Most Recent Contact: 02/24/2025

AST - MA: Registered Aboveground Storage Tanks

Agency Version Date: 09/16/2024
Agency Update Frequency: Varies
Planned Next Contact: 06/03/2025
Agency: Department of Public Safety
Agency Contact: (978) 567-3181
Most Recent Contact: 03/07/2025

HIST UST - MA: List of underground storage tanks that is no longer in current agency list.

Agency Version Date: 02/28/2025
Agency Update Frequency: Annually
Planned Next Contact: 05/27/2025
Agency: Massachusetts Department of Environmental Protection
Agency Contact: N/R
Most Recent Contact: 02/28/2025

FEDERAL, STATE, AND TRIBAL REGISTERED STORAGE TANK LISTS (cont.)

UST - MA: Underground Storage tanks and owners

Agency Version Date: 09/23/2024
Agency Update Frequency: Quarterly
Planned Next Contact: 06/10/2025
Agency: Massachusetts Department of Environmental Protection
Agency Contact: 617-556-1035
Most Recent Contact: 03/14/2025

FEDERAL CERCLIS LIST

CERCLIS NFRAP: The CERCLIS sites with No Further Remedial Action Planned from the CERCLIS program database. The Environmental Protection Agency decommissioned the CERCLIS data in 2014. The last update was November 12, 2013.

Agency Version Date: 09/13/2024
Agency Update Frequency: Quarterly
Planned Next Contact: 05/19/2025
Agency: U.S. Environmental Protection Agency
Agency Contact: 800-424-9346
Most Recent Contact: 02/19/2025

CERCLIS-HIST: The CERCLIS program database contains information on the assessment and remediation of federal hazardous waste sites. The Environmental Protection Agency decommissioned the CERCLIS data in 2014. The last update was November 12, 2013.

Agency Version Date: 09/13/2024
Agency Update Frequency: Quarterly
Planned Next Contact: 05/19/2025
Agency: U.S. Environmental Protection Agency
Agency Contact: 800-424-9346
Most Recent Contact: 02/19/2025

EPA SAA: Listing of Sites with Superfund Alternative Approach Agreements.

Agency Version Date: 09/16/2024
Agency Update Frequency: Quarterly
Planned Next Contact: 06/03/2025
Agency: U.S. Environmental Protection Agency
Agency Contact: 800-424-9346
Most Recent Contact: 03/07/2025

FEDERAL FACILITY: Sites where Federal Facilities Restoration and Reuse Office (FFRRO) arranged cleanup for Base Closure and Property Transfer at Federal Facilities

Agency Version Date: 09/13/2024
Agency Update Frequency: Varies
Planned Next Contact: 05/19/2025
Agency: U.S. Environmental Protection Agency
Agency Contact: 703-603-8712
Most Recent Contact: 02/19/2025

SEMS_8R_ACTIVE SITES: The Active Site Inventory Report displays site and location information at active SEMS sites. An active site is one at which site assessment, removal, remedial, enforcement, cost recovery, or oversight activities are being planned or conducted. NPL sites include latitude and longitude information. For non-NPL sites, a brief site status is provided.

Agency Version Date: 09/13/2024
Agency Update Frequency: Quarterly
Planned Next Contact: 05/19/2025
Agency: U.S. Environmental Protection Agency
Agency Contact: 703-603-8867
Most Recent Contact: 02/19/2025

SEMS_8R_ARCHIVED SITES: The Archived Site Inventory displays site and location information at sites archived from SEMS. An archived site is one at which EPA has determined that assessment has been completed and no further remedial action is planned under the Superfund program at this time.

Agency Version Date: 09/13/2024
Agency Update Frequency: Quarterly
Planned Next Contact: 05/19/2025
Agency: U.S. Environmental Protection Agency
Agency Contact: 703-603-8867
Most Recent Contact: 02/19/2025

FEDERAL RCRA CORRACTS FACILITIES LIST

CORRACTS: List of facilities where Resource Conservation and Recovery Act Corrective Action Program used to investigate and remediate hazardous releases

Agency Version Date: 11/08/2024
Agency Update Frequency: Quarterly
Planned Next Contact: 05/01/2025
Agency: U.S. Environmental Protection Agency
Agency Contact: 202-566-1667
Most Recent Contact: 02/04/2025

FEDERAL RCRA CORRACTS FACILITIES LIST (cont.)

HIST CORRACTS 2: List of facilities where Resource Conservation and Recovery Act Corrective Action Program used to investigate and remediate hazardous releases that are no longer in current agency list.

Agency Version Date: 10/12/2018
Agency Update Frequency: Annually
Planned Next Contact: 06/23/2025
Agency: U.S. Environmental Protection Agency
Agency Contact: 202-566-1667
Most Recent Contact: 03/27/2025

FEDERAL DELISTED NPL SITE LIST

DELISTED NPL: National Priority List of sites that were delisted and no longer require action

Agency Version Date: 09/13/2024
Agency Update Frequency: Quarterly
Planned Next Contact: 05/19/2025
Agency: U.S. Environmental Protection Agency
Agency Contact: 703-603-8867
Most Recent Contact: 02/19/2025

DELISTED PROPOSED NPL: Sites that have been delisted from the proposed National Priority List

Agency Version Date: 09/13/2024
Agency Update Frequency: Quarterly
Planned Next Contact: 05/19/2025
Agency: U.S. Environmental Protection Agency
Agency Contact: 703-603-8867
Most Recent Contact: 02/19/2025

SEMS_DELETED NPL: All Deleted National Priority List Sties

Agency Version Date: 09/13/2024
Agency Update Frequency: Quarterly
Planned Next Contact: 05/19/2025
Agency: U.S. Environmental Protection Agency
Agency Contact: 703-603-8867
Most Recent Contact: 02/19/2025

FEDERAL RCRA GENERATORS LIST

EJ HAZ WASTE: Hazardous waste facilities from Environmental Justice.

Agency Version Date: 10/29/2024
Agency Update Frequency: Quarterly
Planned Next Contact: 04/21/2025
Agency: ejscreen.epa.gov
Agency Contact: (800) 962-6215
Most Recent Contact: 01/23/2025

HIST RCRA CESQG: List of Resource Conservation and Recovery Act licensed conditionally exempt small quantity generators that are no longer in current agency list.

Agency Version Date: 10/12/2018
Agency Update Frequency: Annually
Planned Next Contact: 06/23/2025
Agency: U.S. Environmental Protection Agency
Agency Contact: 215-814-2469
Most Recent Contact: 03/27/2025

HIST RCRA LQG: List of Resource Conservation and Recovery Act licensed large quantity generators that are no longer in current agency list.

Agency Version Date: 10/12/2018
Agency Update Frequency: Annually
Planned Next Contact: 06/23/2025
Agency: U.S. Environmental Protection Agency
Agency Contact: 215-814-2469
Most Recent Contact: 03/27/2025

HIST RCRA NONGEN: List of Resource Conservation and Recovery Act licensed non-generators that are no longer in current agency list.

Agency Version Date: 10/12/2018
Agency Update Frequency: Annually
Planned Next Contact: 06/23/2025
Agency: U.S. Environmental Protection Agency
Agency Contact: 215-814-2469
Most Recent Contact: 03/27/2025

FEDERAL RCRA GENERATORS LIST (cont.)

HIST RCRA SQG: List of Resource Conservation and Recovery Act licensed small quantity generators that are no longer in current agency list.

Agency Version Date: 10/12/2018
Agency Update Frequency: Annually
Planned Next Contact: 06/23/2025
Agency: U.S. Environmental Protection Agency
Agency Contact: 215-814-2469
Most Recent Contact: 03/27/2025

RCRA LQG: Resource Conservation and Recovery Act listing of licensed large quantity generators

Agency Version Date: 11/08/2024
Agency Update Frequency: Quarterly
Planned Next Contact: 05/01/2025
Agency: U.S. Environmental Protection Agency
Agency Contact: 215-814-2469
Most Recent Contact: 02/04/2025

RCRA NONGEN: Resource Conservation and Recovery Act listing of licensed non-generators

Agency Version Date: 11/08/2024
Agency Update Frequency: Varies
Planned Next Contact: 05/01/2025
Agency: U.S. Environmental Protection Agency
Agency Contact: 215-814-2469
Most Recent Contact: 02/04/2025

RCRA SQG: Resource Conservation and Recovery Act listing of licensed small quantity generators

Agency Version Date: 11/08/2024
Agency Update Frequency: Quarterly
Planned Next Contact: 05/01/2025
Agency: U.S. Environmental Protection Agency
Agency Contact: 215-814-2469
Most Recent Contact: 02/04/2025

RCRA VSQG: Resource Conservation and Recovery Act listing of licensed very small quantity generators.

Agency Version Date: 11/08/2024
Agency Update Frequency: Varies
Planned Next Contact: 05/01/2025
Agency: U.S. Environmental Protection Agency
Agency Contact: 215-814-2469
Most Recent Contact: 02/04/2025

FEDERAL, STATE, AND TRIBAL LEAKING STORAGE TANK LISTS

EPA LUST: Releases listed in the EPA UST Finder database

Agency Version Date: 03/28/2024
Agency Update Frequency: Quarterly
Planned Next Contact: 06/05/2025
Agency: EPA
Agency Contact: (202) 566-1667
Most Recent Contact: 03/11/2025

HIST INDIAN LUST R4: Historical Leaking Underground Storage Tanks on Indian Land in EPA Region 4

Agency Version Date: 10/18/2023
Agency Update Frequency: Quarterly
Planned Next Contact: 06/16/2025
Agency: U.S. Environmental Protection Agency Region 4
Agency Contact: 855-246-3642
Most Recent Contact: 03/20/2025

HIST INDIAN LUST R8: Historical Leaking Underground Storage Tanks on Indian Land in EPA Region 8

Agency Version Date: 08/16/2021
Agency Update Frequency: Quarterly
Planned Next Contact: 06/06/2025
Agency: U.S. Environmental Protection Agency Region 8
Agency Contact: 855-246-3642
Most Recent Contact: 03/12/2025

INDIAN LUST R1: Leaking Underground Storage Tanks on Indian Land in EPA Region 1

Agency Version Date: 09/04/2024
Agency Update Frequency: Quarterly
Planned Next Contact: 05/23/2025
Agency: U.S. Environmental Protection Agency Region 1
Agency Contact: 855-246-3642
Most Recent Contact: 02/26/2025

FEDERAL, STATE, AND TRIBAL LEAKING STORAGE TANK LISTS (cont.)

INDIAN LUST R10: Leaking Underground Storage Tanks on Indian Land in EPA Region 10

Agency Version Date: 09/30/2024
Agency Update Frequency: Quarterly
Planned Next Contact: 06/17/2025
Agency: U.S. Environmental Protection Agency Region 10
Agency Contact: 855-246-3642
Most Recent Contact: 03/21/2025

INDIAN LUST R2: Leaking Underground Storage Tanks on Indian Land in EPA Region 2

Agency Version Date: 12/07/2016
Agency Update Frequency: Quarterly
Planned Next Contact: 05/23/2025
Agency: U.S. Environmental Protection Agency Region 2
Agency Contact: 855-246-3642
Most Recent Contact: 02/26/2025

INDIAN LUST R4: Leaking Underground Storage Tanks on Indian Land in EPA Region 4

Agency Version Date: 09/30/2024
Agency Update Frequency: Semi Annually
Planned Next Contact: 06/17/2025
Agency: U.S. Environmental Protection Agency Region 4
Agency Contact: 855-246-3642
Most Recent Contact: 03/21/2025

INDIAN LUST R5: Leaking Underground Storage Tanks on Indian Land in EPA Region 5

Agency Version Date: 09/18/2024
Agency Update Frequency: Varies
Planned Next Contact: 06/05/2025
Agency: U.S. Environmental Protection Agency Region 5
Agency Contact: 855-246-3642
Most Recent Contact: 03/11/2025

INDIAN LUST R6: Leaking Underground Storage Tanks on Indian Land in EPA Region 6

Agency Version Date: 09/20/2024
Agency Update Frequency: Quarterly
Planned Next Contact: 06/09/2025
Agency: U.S. Environmental Protection Agency Region 6
Agency Contact: 855-246-3642
Most Recent Contact: 03/13/2025

INDIAN LUST R7: Leaking Underground Storage Tanks on Indian Land in EPA Region 7

Agency Version Date: 09/18/2024
Agency Update Frequency: Varies
Planned Next Contact: 06/05/2025
Agency: U.S. Environmental Protection Agency Region 7
Agency Contact: 855-246-3642
Most Recent Contact: 03/11/2025

INDIAN LUST R8: Leaking Underground Storage Tanks on Indian Land in EPA Region 8

Agency Version Date: 09/19/2024
Agency Update Frequency: Quarterly
Planned Next Contact: 06/09/2025
Agency: U.S. Environmental Protection Agency Region 8
Agency Contact: 855-246-3642
Most Recent Contact: 03/13/2025

INDIAN LUST R9: Leaking Underground Storage Tanks on Indian Land in EPA Region 9

Agency Version Date: 11/26/2024
Agency Update Frequency: Quarterly
Planned Next Contact: 05/19/2025
Agency: U.S. Environmental Protection Agency Region 9
Agency Contact: 855-246-3642
Most Recent Contact: 02/20/2025

LAST - MA: Release sites with an aboveground storage tank as it's source

Agency Version Date: 09/24/2024
Agency Update Frequency: Quarterly
Planned Next Contact: 06/11/2025
Agency: Department of Environmental Protection
Agency Contact: (617) 292-5500
Most Recent Contact: 03/17/2025

LUST - MA: Sites within the Releases Database that have a UST listed as its source.

Agency Version Date: 09/24/2024
Agency Update Frequency: Quarterly
Planned Next Contact: 06/11/2025
Agency: Massachusetts Department of Environmental Protection
Agency Contact: 617-292-5887
Most Recent Contact: 03/17/2025

FEDERAL ERNS LIST

ERNS: Emergency Response Notification System records of reported spills

Agency Version Date: 09/09/2024
Agency Update Frequency: Annually
Planned Next Contact: 05/27/2025
Agency: National Response Center United States Coast Guard
Agency Contact: N/R
Most Recent Contact: 02/28/2025

FEDERAL INSTITUTIONAL CONTROLS / ENGINEERING CONTROLS REGISTRIES

FED E C: Federal listing of remediation sites with engineering controls

Agency Version Date: 01/01/2025
Agency Update Frequency: Varies
Planned Next Contact: 06/24/2025
Agency: U.S. Environmental Protection Agency
Agency Contact: 800-424-9346
Most Recent Contact: 03/28/2025

FED I C: Federal listing of remediation sites with institutional controls

Agency Version Date: 01/01/2025
Agency Update Frequency: Varies
Planned Next Contact: 06/24/2025
Agency: U.S. Environmental Protection Agency
Agency Contact: 800-424-9346
Most Recent Contact: 03/28/2025

LUCIS: Land Use Control Information Systems

Agency Version Date: 03/08/2023
Agency Update Frequency: Quarterly
Planned Next Contact: 04/29/2025
Agency: Department of the Navy: BRAC PMO
Agency Contact: (619) 532-0900
Most Recent Contact: 01/31/2025

LUCIS 2: Land Use Control Information Systems

Agency Version Date: 01/17/2018
Agency Update Frequency: No Longer Maintained
Planned Next Contact: 06/04/2025
Agency: Department of the Navy: BRAC PMO
Agency Contact: (619) 532-0900
Most Recent Contact: 03/10/2025

RCRA IC EC: Sites with institutional or engineering controls related to Resource Conservation and Recovery Act

Agency Version Date: 09/19/2024
Agency Update Frequency: Varies
Planned Next Contact: 06/09/2025
Agency: U.S. Environmental Protection Agency
Agency Contact: 215-814-2469
Most Recent Contact: 03/13/2025

FEDERAL NPL SITE LIST

NPL: List of priority contaminated sites among identified releases or threatened releases of hazardous substances pollutants or contaminants nationally

Agency Version Date: 09/13/2024
Agency Update Frequency: Quarterly
Planned Next Contact: 05/19/2025
Agency: U.S. Environmental Protection Agency
Agency Contact: 703-603-8867
Most Recent Contact: 02/19/2025

NPL EPA R1 GIS: Geospatial data for the Environmental Protection Agency Region 1 National Priority List subject to environmental regulation

Agency Version Date: 09/13/2024
Agency Update Frequency: Quarterly
Planned Next Contact: 05/19/2025
Agency: U.S. Environmental Protection Agency
Agency Contact: 202-566-2132
Most Recent Contact: 02/19/2025

NPL EPA R3 GIS: Geospatial data for the Environmental Protection Agency Region 3 National Priority List subject to environmental regulation

Agency Version Date: 09/13/2024
Agency Update Frequency: Quarterly
Planned Next Contact: 05/19/2025
Agency: U.S. Environmental Protection Agency
Agency Contact: 202-566-2132
Most Recent Contact: 02/19/2025

FEDERAL NPL SITE LIST (cont.)

NPL EPA R6 GIS: Geospatial data for the Environmental Protection Agency Region 6 National Priority List subject to environmental regulation

Agency Version Date: 09/13/2024
Agency Update Frequency: Quarterly
Planned Next Contact: 05/19/2025
Agency: U.S. Environmental Protection Agency
Agency Contact: 202-566-2132
Most Recent Contact: 02/19/2025

NPL EPA R8 GIS: Geospatial data for the Environmental Protection Agency Region 8 National Priority List subject to environmental regulation

Agency Version Date: 09/13/2024
Agency Update Frequency: Quarterly
Planned Next Contact: 05/19/2025
Agency: U.S. Environmental Protection Agency
Agency Contact: 202-566-2132
Most Recent Contact: 02/19/2025

NPL EPA R9 GIS: Geospatial data for the Environmental Protection Agency Region 9 National Priority List subject to environmental regulation

Agency Version Date: 09/13/2024
Agency Update Frequency: Quarterly
Planned Next Contact: 05/19/2025
Agency: U.S. Environmental Protection Agency
Agency Contact: 202-566-2132
Most Recent Contact: 02/19/2025

NPL LIENS: National Priority List of sites with Liens

Agency Version Date: 09/13/2024
Agency Update Frequency: Varies
Planned Next Contact: 05/19/2025
Agency: U.S. Environmental Protection Agency
Agency Contact: 703-603-8867
Most Recent Contact: 02/19/2025

PART NPL: Sites that are a part of an National Priority List site referred to as the parent site

Agency Version Date: 09/13/2024
Agency Update Frequency: Quarterly
Planned Next Contact: 05/19/2025
Agency: U.S. Environmental Protection Agency
Agency Contact: 703-603-8867
Most Recent Contact: 02/19/2025

PROPOSED NPL: Sites that have been proposed for the National Priority List

Agency Version Date: 09/13/2024
Agency Update Frequency: Quarterly
Planned Next Contact: 05/19/2025
Agency: U.S. Environmental Protection Agency
Agency Contact: 703-603-8867
Most Recent Contact: 02/19/2025

SEMS_FINAL NPL: All Included National Priority List Sites

Agency Version Date: 09/13/2024
Agency Update Frequency: Quarterly
Planned Next Contact: 05/19/2025
Agency: U.S. Environmental Protection Agency
Agency Contact: 703-603-8867
Most Recent Contact: 02/19/2025

SEMS_PROPOSED NPL: All Proposed National Priority List Sites

Agency Version Date: 09/13/2024
Agency Update Frequency: Quarterly
Planned Next Contact: 05/19/2025
Agency: U.S. Environmental Protection Agency
Agency Contact: 703-603-8867
Most Recent Contact: 02/19/2025

STATE INSTITUTIONAL CONTROLS / ENGINEERING CONTROLS REGISTRIES

AUL - MA: Activity and Use Limitations establish limits and conditions on the future use of contaminated property

Agency Version Date: 09/24/2024
Agency Update Frequency: Quarterly
Planned Next Contact: 06/11/2025
Agency: Massachusetts Department of Environmental Protection
Agency Contact: 617-556-1092
Most Recent Contact: 03/17/2025

STATE AND TRIBAL BROWNFIELD SITES

TRIBAL BROWNFIELDS: Tribal brownfield remediation site listing

Agency Version Date: 12/10/2017
Agency Update Frequency: No Longer Maintained
Planned Next Contact: 04/16/2025
Agency: U.S. Environmental Protection Agency
Agency Contact: 855-246-3642
Most Recent Contact: 01/20/2025

BROWNFIELDS - MA: Potential Brownfields Inventory Listing

Agency Version Date: 09/06/2024
Agency Update Frequency: No Update
Planned Next Contact: 05/26/2025
Agency: Department of Environmental Protection
Agency Contact: (617) 556-1007
Most Recent Contact: 02/27/2025

STATE RCRA GENERATORS LIST

HWG - MA: List of Massachusetts Hazardous Waste Generators

Agency Version Date: 11/25/2024
Agency Update Frequency: Quarterly
Planned Next Contact: 05/16/2025
Agency: Massachusetts Department of Environmental Protection
Agency Contact: 617-292-5576
Most Recent Contact: 02/19/2025

TSD - MA: List of licensed Hazardous Waste Treatment Storage and Disposal Facilities

Agency Version Date: 09/19/2024
Agency Update Frequency: Varies
Planned Next Contact: 06/09/2025
Agency: Massachusetts Department of Environmental Protection
Agency Contact: 617-292-5596
Most Recent Contact: 03/13/2025

STATE- AND TRIBAL - EQUIVALENT NPL

NPL - MA: This state does not maintain a NPL list. See the Federal NPL list

Agency Version Date: 07/26/2018
Agency Update Frequency: No Longer Maintained
Planned Next Contact: 04/28/2025
Agency: Massachusetts Department of Environmental Protection
Agency Contact: 617-292-5697
Most Recent Contact: 01/30/2025

STATE- AND TRIBAL - EQUIVALENT CERCLIS

SHWS - MA: List of Superfund and Remediation sites from the MassDEP environmental information database

Agency Version Date: 09/24/2024
Agency Update Frequency: Semi Annually
Planned Next Contact: 06/12/2025
Agency: Massachusetts Department of Environmental Protection
Agency Contact: 617-292-5500
Most Recent Contact: 03/18/2025

STATE AND TRIBAL LANDFILL AND/OR SOLID WASTE DISPOSAL SITE LISTS

SWF/LF - MA: Solid Waste Facilities and Landfills

Agency Version Date: 07/02/2024
Agency Update Frequency: Quarterly
Planned Next Contact: 06/13/2025
Agency: Massachusetts Department of Environmental Protection
Agency Contact: 617-292-5632
Most Recent Contact: 03/19/2025

LOCAL BROWNFIELD LISTS

BROWNFIELDS-ACRES: EPA Brownfields Assessment, Cleanup and Redevelopment Exchange System.

Agency Version Date: 07/30/2024
Agency Update Frequency: Quarterly
Planned Next Contact: 04/16/2025
Agency: U.S. Environmental Protection Agency
Agency Contact: 855-246-3642
Most Recent Contact: 01/20/2025

LOCAL BROWNFIELD LISTS (cont.)

EJ BROWNFIELDS: Brownfield remediation sites listing from Environmental Justice.

Agency Version Date: 10/29/2024
Agency Update Frequency: Quarterly
Planned Next Contact: 04/21/2025
Agency: ejscreen.epa.gov
Agency Contact: (800) 962-6215
Most Recent Contact: 01/23/2025

FED BROWNFIELDS: Federal brownfield remediation sites

Agency Version Date: 09/10/2024
Agency Update Frequency: Semi Annually
Planned Next Contact: 05/28/2025
Agency: U.S. Environmental Protection Agency
Agency Contact: 855-246-3642
Most Recent Contact: 03/03/2025

HIST FED BROWNFIELDS: Historical federal brownfield remediation sites

Agency Version Date: 09/28/2023
Agency Update Frequency: No Longer Maintained
Planned Next Contact: 05/28/2025
Agency: U.S. Environmental Protection Agency
Agency Contact: 855-246-3642
Most Recent Contact: 03/03/2025

LOCAL LISTS OF LANDFILL / SOLID WASTE DISPOSAL SITES

EPA LF MOP: Sites in the EPA Landfill Methane Outreach Program

Agency Version Date: 02/03/2025
Agency Update Frequency: Quarterly
Planned Next Contact: 04/30/2025
Agency: U.S. Environmental Protection Agency
Agency Contact: 703-603-8867
Most Recent Contact: 02/03/2025

HIST INDIAN ODI R8: List of Region 8 Indian land open dump inventory sites maintained within the STARS program that is no longer in current agency list.

Agency Version Date: 11/12/2018
Agency Update Frequency: Annually
Planned Next Contact: 05/08/2025
Agency: Indian Health Service
Agency Contact: 855-246-3642
Most Recent Contact: 02/11/2025

INDIAN ODI R8: Region 8 Indian land open dump inventory sites maintained within the STARS program

Agency Version Date: 05/10/2024
Agency Update Frequency: Varies
Planned Next Contact: 04/23/2025
Agency: Indian Health Service
Agency Contact: 855-246-3642
Most Recent Contact: 01/27/2025

ODI: Open dump inventory sites

Agency Version Date: 10/03/2017
Agency Update Frequency: No Update
Planned Next Contact: 06/13/2025
Agency: U.S. Environmental Protection Agency
Agency Contact: 855-246-3642
Most Recent Contact: 03/19/2025

TRIBAL ODI: Indian land open dump inventory for all regions

Agency Version Date: 10/08/2024
Agency Update Frequency: Varies
Planned Next Contact: 06/25/2025
Agency: Indian Health Service
Agency Contact: 301-443-3593
Most Recent Contact: 03/31/2025

LF PROFILES - MA: Landfills that have actively accepted waste or have closed under MassDEP Solid Waste Regulations first adopted in 1971

Agency Version Date: 11/07/2024
Agency Update Frequency: Varies
Planned Next Contact: 04/30/2025
Agency: Massachusetts Department of Environmental Protection
Agency Contact: 617-292-5632
Most Recent Contact: 02/03/2025

LOCAL LISTS OF HAZARDOUS WASTE / CONTAMINATED SITES

FED CDL: The U.S. Department of Justice listing of clandestine drug lab locations

Agency Version Date: 11/25/2024
Agency Update Frequency: Quarterly
Planned Next Contact: 05/16/2025
Agency: U.S. Department of Justice
Agency Contact: 202-307-7610
Most Recent Contact: 02/19/2025

US HIST CDL: The U.S. Department of Justice historical listing of clandestine drug lab locations

Agency Version Date: 08/05/2019
Agency Update Frequency: Quarterly
Planned Next Contact: 06/18/2025
Agency: U.S. Department of Justice
Agency Contact: 202-307-7610
Most Recent Contact: 03/24/2025

RECORDS OF EMERGENCY RELEASE REPORTS

HMIRS (DOT): Hazardous Material spills reported by the Department of Transportation

Agency Version Date: 10/31/2024
Agency Update Frequency: Varies
Planned Next Contact: 04/23/2025
Agency: U.S. Department of Transportation
Agency Contact: (202) 366-4996
Most Recent Contact: 01/27/2025

HIST RELEASE - MA: List that contains information on all releases of oil and hazardous materials that have been reported to DEP and no longer found in current agency list.

Agency Version Date: 02/05/2019
Agency Update Frequency: Annually
Planned Next Contact: 06/02/2025
Agency: Massachusetts Department of Environmental Protection
Agency Contact: 617-292-5500
Most Recent Contact: 03/06/2025

HIST SPILLS - MA: List of Spills Databases that are no longer in current agency list.

Agency Version Date: 02/05/2019
Agency Update Frequency: Annually
Planned Next Contact: 06/02/2025
Agency: Massachusetts Department of Environmental Protection
Agency Contact: 617-292-5500
Most Recent Contact: 03/06/2025

HIST SPILLS 2 - MA: List of Spills Databases that are no longer in current agency list.

Agency Version Date: 07/06/2023
Agency Update Frequency: Annually
Planned Next Contact: 05/30/2025
Agency: Massachusetts Department of Environmental Protection
Agency Contact: 617-292-5500
Most Recent Contact: 03/05/2025

RELEASE - MA: Contains information on all releases of oil and hazardous materials that have been reported to DEP

Agency Version Date: 09/24/2024
Agency Update Frequency: Quarterly
Planned Next Contact: 06/12/2025
Agency: Massachusetts Department of Environmental Protection
Agency Contact: 617-292-5500
Most Recent Contact: 03/18/2025

SPILLS - MA: Historical list of spill incidents prior to October 1993

Agency Version Date: 09/24/2024
Agency Update Frequency: No Update
Planned Next Contact: 06/12/2025
Agency: Massachusetts Department of Environmental Protection
Agency Contact: 617-292-5500
Most Recent Contact: 03/18/2025

LOCAL LAND RECORDS

LIENS 2: Comprehensive Environmental Response Compensation and Liability Act sites with liens

Agency Version Date: 05/11/2017
Agency Update Frequency: No Longer Maintained
Planned Next Contact: 04/22/2025
Agency: U.S. Environmental Protection Agency
Agency Contact: 800-424-9346
Most Recent Contact: 01/24/2025

OTHER ASCERTAINABLE RECORDS

AFS: Air Facility Systems Quarterly Extract

Agency Version Date: 09/13/2024
Agency Update Frequency: Quarterly
Planned Next Contact: 06/02/2025
Agency: Environmental Protection Agency
Agency Contact: (202) 566-1667
Most Recent Contact: 03/06/2025

ALT FUELING: Alternative Fueling Stations by fuel type.

Agency Version Date: 11/07/2024
Agency Update Frequency: Quarterly
Planned Next Contact: 04/30/2025
Agency: U.S. Department of Energy
Agency Contact: N/R
Most Recent Contact: 02/03/2025

ARENAS: List of Arenas and Sport Venues

Agency Version Date: 04/11/2024
Agency Update Frequency: Varies
Planned Next Contact: 06/19/2025
Agency: DHS Homeland Infrastructure Foundation
Agency Contact: N/R
Most Recent Contact: 03/25/2025

ARENAS 2: List of Convention Centers and Fairgrounds

Agency Version Date: 04/09/2024
Agency Update Frequency: Varies
Planned Next Contact: 06/17/2025
Agency: DHS Homeland Infrastructure Foundation
Agency Contact: N/R
Most Recent Contact: 03/21/2025

BRS: Reporting of hazardous waste generation and management from large quantity generators

Agency Version Date: 11/08/2024
Agency Update Frequency: Biennial
Planned Next Contact: 05/01/2025
Agency: Environmental Protection Agency
Agency Contact: (202) 566-1667
Most Recent Contact: 02/04/2025

CDC HAZDAT: The Agency for Toxic Substances and Disease Registry's Hazardous Substance Release/Health Effects Database.

Agency Version Date: 09/13/2024
Agency Update Frequency: Varies
Planned Next Contact: 05/19/2025
Agency: Agency for Toxic Substances and Disease Registry
Agency Contact: 770-488-6399
Most Recent Contact: 02/19/2025

CHURCHES: List of places of worship

Agency Version Date: 04/15/2024
Agency Update Frequency: Varies
Planned Next Contact: 06/23/2025
Agency: DHS Homeland Infrastructure Foundation
Agency Contact: N/R
Most Recent Contact: 03/27/2025

COAL ASH DOE: List of existing and planned generators with 1 megawatt or greater of combined capacity that are utilizing coal ash impoundments.

Agency Version Date: 10/28/2024
Agency Update Frequency: Varies
Planned Next Contact: 04/18/2025
Agency: Department of Energy
Agency Contact: (202) 586-8800
Most Recent Contact: 01/22/2025

COAL ASH EPA: Coal Combustion Residues Surface Impoundments List

Agency Version Date: 03/29/2024
Agency Update Frequency: Varies
Planned Next Contact: 06/09/2025
Agency: Environmental Protection Agency
Agency Contact: (202) 566-1667
Most Recent Contact: 03/13/2025

COAL GAS: Manufactured Gas Plant locations

Agency Version Date: 08/20/2024
Agency Update Frequency: Quarterly
Planned Next Contact: 05/07/2025
Agency: U.S. Environmental Protection Agency
Agency Contact: 855-246-3642
Most Recent Contact: 02/10/2025

OTHER ASCERTAINABLE RECORDS (cont.)

COLLEGES: List of major Universities & Colleges

Agency Version Date: 03/14/2024
Agency Update Frequency: Varies
Planned Next Contact: 05/23/2025
Agency: DHS Homeland Infrastructure Foundation
Agency Contact: N/R
Most Recent Contact: 02/26/2025

COLLEGES 2: List of Universities & Colleges

Agency Version Date: 03/20/2024
Agency Update Frequency: Varies
Planned Next Contact: 05/28/2025
Agency: DHS Homeland Infrastructure Foundation
Agency Contact: N/R
Most Recent Contact: 03/03/2025

CONSENT (DECREES): Legal decisions regarding responsibility for Superfund locations

Agency Version Date: 09/13/2024
Agency Update Frequency: Varies
Planned Next Contact: 05/19/2025
Agency: Environmental Protection Agency
Agency Contact: (800) 424-9346
Most Recent Contact: 02/19/2025

CORRECTIVE ACTIONS 2020: In 2009 the EPA created the 2020 Corrective Action Baseline list of contaminated or potentially contaminated sites with a cleanup goal to complete 95% by the year 2020. The names on the list indicate the facility owners who may or may not have caused the contamination.

Agency Version Date: 12/19/2023
Agency Update Frequency: No Longer Maintained
Planned Next Contact: 06/18/2025
Agency: U.S. Environmental Protection Agency
Agency Contact: N/R
Most Recent Contact: 03/24/2025

DAYCARE: List of Daycare facilities

Agency Version Date: 02/24/2025
Agency Update Frequency: Varies
Planned Next Contact: 05/21/2025
Agency: DHS Homeland Infrastructure Foundation
Agency Contact: N/R
Most Recent Contact: 02/24/2025

DEBRIS EPA LF: EPA list of designated landfill facilities for the safe disposal of disaster debris.

Agency Version Date: 11/25/2024
Agency Update Frequency: Quarterly
Planned Next Contact: 05/16/2025
Agency: U.S. Environmental Protection Agency
Agency Contact: 855-246-3642
Most Recent Contact: 02/19/2025

DEBRIS EPA SWRCY: EPA list of facilities for the safe recovery, recycling, and disposal of disaster debris.

Agency Version Date: 11/25/2024
Agency Update Frequency: Quarterly
Planned Next Contact: 05/16/2025
Agency: U.S. Environmental Protection Agency
Agency Contact: 855-246-3642
Most Recent Contact: 02/19/2025

DOCKET CRIM PROS 2: Criminal affirmative cases filed by the United States involving CAA CWA CERCLA EPCRA FIFRA MPRSA RCRA & TSCA.

Agency Version Date: 06/06/2023
Agency Update Frequency: Quarterly
Planned Next Contact: 04/30/2025
Agency: U.S. Environmental Protection Agency
Agency Contact: 202-566-1744
Most Recent Contact: 02/03/2025

DOD: Department of Defense sites from the Protected Areas Database (PAD-US)

Agency Version Date: 09/13/2024
Agency Update Frequency: Varies
Planned Next Contact: 05/19/2025
Agency: United States Geologic Survey (USGS)
Agency Contact: 1-888-275-8747
Most Recent Contact: 02/19/2025

OTHER ASCERTAINABLE RECORDS (cont.)

DOT OPS: Incident Data Report

Agency Version Date: 10/02/2024
Agency Update Frequency: Varies
Planned Next Contact: 06/19/2025
Agency: U.S. Department of Transportation
Agency Contact: (202) 366-4996
Most Recent Contact: 03/25/2025

ECHO: ECHO is EPA Enforcement and Compliance History Online website to search for facilities in your community to assess their compliance with environmental regulations related to CAA, CWA, RCRA, & SDWA.

Agency Version Date: 11/05/2024
Agency Update Frequency: Quarterly
Planned Next Contact: 04/28/2025
Agency: U.S. Environmental Protection Agency
Agency Contact: 202-566-1667
Most Recent Contact: 01/30/2025

EJ CHURCH: List of places of worship from Environmental Justice.

Agency Version Date: 10/29/2024
Agency Update Frequency: Quarterly
Planned Next Contact: 04/21/2025
Agency: ejscreen.epa.gov
Agency Contact: (800) 962-6215
Most Recent Contact: 01/23/2025

EJ HOSPITALS: Hospitals list from Environmental Justice.

Agency Version Date: 10/29/2024
Agency Update Frequency: Quarterly
Planned Next Contact: 04/21/2025
Agency: ejscreen.epa.gov
Agency Contact: (800) 962-6215
Most Recent Contact: 01/23/2025

EJ SCHOOLS: Schools list from Environmental Justice.

Agency Version Date: 10/29/2024
Agency Update Frequency: Quarterly
Planned Next Contact: 04/21/2025
Agency: ejscreen.epa.gov
Agency Contact: (800) 962-6215
Most Recent Contact: 01/23/2025

EJ TOXIC RELEASE: Toxic release inventory from Environmental Justice.

Agency Version Date: 10/29/2024
Agency Update Frequency: Quarterly
Planned Next Contact: 04/21/2025
Agency: ejscreen.epa.gov
Agency Contact: (800) 962-6215
Most Recent Contact: 01/23/2025

ENOI: The Electronic Notice of Intent (eNOI) database contains construction sites and industrial facilities that submit permit requests to EPA for Construction General Permits (CGP) and Multi-Sector General Permits (MSGP).

Agency Version Date: 03/19/2021
Agency Update Frequency: Quarterly
Planned Next Contact: 04/11/2025
Agency: Environmental Protection Agency
Agency Contact: (202) 566-1667
Most Recent Contact: 01/15/2025

EPA FUELS: List of companies and facilities registered to participate in EPA Fuel Programs under Title 40 CFR Part 80.

Agency Version Date: 09/19/2024
Agency Update Frequency: Quarterly
Planned Next Contact: 06/09/2025
Agency: U.S. Environmental Protection Agency
Agency Contact: (202) 564-2307
Most Recent Contact: 03/13/2025

EPA OSC: Listing of oil spills and hazardous substance release sites requiring EPA On-Site Coordinators.

Agency Version Date: 10/29/2024
Agency Update Frequency: Quarterly
Planned Next Contact: 04/21/2025
Agency: U.S. Environmental Protection Agency
Agency Contact: (202) 564-2307
Most Recent Contact: 01/23/2025

OTHER ASCERTAINABLE RECORDS (cont.)

EPA WATCH: The EPA Watch List was used to facilitate dialogue between EPA, state and local environmental agencies on enforcement matters relating to facilities with alleged violations identified as either significant or high priority. EPA maintained the lists from 2011 - 2013.

Agency Version Date: 02/09/2018
Agency Update Frequency: No Longer Maintained
Planned Next Contact: 04/16/2025
Agency: U.S. Environmental Protection Agency
Agency Contact: (202) 564-2307
Most Recent Contact: 01/20/2025

FA HWF: Hazardous Waste Facilities with Financial Assurance

Agency Version Date: 11/15/2024
Agency Update Frequency: Varies
Planned Next Contact: 05/08/2025
Agency: Environmental Protection Agency
Agency Contact: (800) 424-9346
Most Recent Contact: 02/11/2025

FEDLAND: Federal Lands from the Protected Areas Database (PAD-US)

Agency Version Date: 12/10/2024
Agency Update Frequency: Varies
Planned Next Contact: 06/02/2025
Agency: United States Geologic Survey (USGS)
Agency Contact: 1-888-275-8747
Most Recent Contact: 03/06/2025

FRS: Facility Registry Systems

Agency Version Date: 09/23/2024
Agency Update Frequency: Varies
Planned Next Contact: 06/10/2025
Agency: Environmental Protection Agency
Agency Contact: (202) 566-1667
Most Recent Contact: 03/14/2025

FTTS: Tracking of administrative and enforcement activities related to FIFRA/TSCA

Agency Version Date: 04/06/2013
Agency Update Frequency: No Longer Maintained
Planned Next Contact: 05/05/2025
Agency: Environmental Protection Agency
Agency Contact: (202) 564-2280
Most Recent Contact: 02/06/2025

FTTS INSP: Tracking of inspections related to FIFRA/TSCA

Agency Version Date: 05/08/2017
Agency Update Frequency: No Longer Maintained
Planned Next Contact: 04/28/2025
Agency: Environmental Protection Agency
Agency Contact: (202) 564-2280
Most Recent Contact: 01/30/2025

FUDS: Defense sites that require cleanup

Agency Version Date: 09/24/2024
Agency Update Frequency: Varies
Planned Next Contact: 06/11/2025
Agency: US Army Corps of Engineering
Agency Contact: (202) 761-0011
Most Recent Contact: 03/17/2025

GOV MANSIONS: List of Governors Mansions

Agency Version Date: 04/11/2024
Agency Update Frequency: Varies
Planned Next Contact: 06/19/2025
Agency: DHS Homeland Infrastructure Foundation
Agency Contact: N/R
Most Recent Contact: 03/25/2025

HIST AFS: List of Air Facility Systems Quarterly Extract that are no longer in current agency list.

Agency Version Date: 06/19/2019
Agency Update Frequency: Quarterly
Planned Next Contact: 04/16/2025
Agency: Environmental Protection Agency
Agency Contact: (202) 566-1667
Most Recent Contact: 01/20/2025

OTHER ASCERTAINABLE RECORDS (cont.)

HIST AFS 2: List of Air Facility Systems Quarterly Extract that are no longer in current agency list.

Agency Version Date: 11/26/2018
Agency Update Frequency: Quarterly
Planned Next Contact: 05/20/2025
Agency: Environmental Protection Agency
Agency Contact: (202) 566-1667
Most Recent Contact: 02/21/2025

HIST DOD: Department of Defense historical sites

Agency Version Date: 09/13/2024
Agency Update Frequency: No Longer Maintained
Planned Next Contact: 05/19/2025
Agency: Environmental Protection Agency
Agency Contact: (800) 424-9346
Most Recent Contact: 02/19/2025

HIST LEAD_SMELTER: List of former lead smelter sites that is no longer in current agency list.

Agency Version Date: 12/12/2018
Agency Update Frequency: Annually
Planned Next Contact: 05/05/2025
Agency: Environmental Protection Agency
Agency Contact: (202) 566-1667
Most Recent Contact: 02/06/2025

HIST MLTS: List of sites in possession/use of radioactive materials regulated by NRC that is no longer in current agency list.

Agency Version Date: 07/13/2016
Agency Update Frequency: Annually
Planned Next Contact: 05/14/2025
Agency: Nuclear Regulatory Commission
Agency Contact: (800) 397-4209
Most Recent Contact: 02/17/2025

HIST PCB TRANS: List of PCB Disposal Facilities that are no longer in current agency list.

Agency Version Date: 01/18/2018
Agency Update Frequency: No Update
Planned Next Contact: 06/03/2025
Agency: Environmental Protection Agency
Agency Contact: (703) 308-8404
Most Recent Contact: 03/07/2025

HIST PCS ENF: List of permitted facilities to discharge wastewater (Federal equivalent to NPDES) that are no longer in current agency list.

Agency Version Date: 12/08/2018
Agency Update Frequency: Annually
Planned Next Contact: 06/17/2025
Agency: Environmental Protection Agency
Agency Contact: (202) 564-6582
Most Recent Contact: 03/21/2025

HIST PCS FACILITY: List of Permitted facilities to discharge wastewater (Federal equivalent to NPDES) that are no longer in current agency list.

Agency Version Date: 12/18/2018
Agency Update Frequency: Annually
Planned Next Contact: 06/17/2025
Agency: Environmental Protection Agency
Agency Contact: (202) 564-6582
Most Recent Contact: 03/21/2025

HIST SSTS: List of tracking of facilities who produce pesticides and their quantity that are no longer in current agency list.

Agency Version Date: 02/13/2019
Agency Update Frequency: Annually
Planned Next Contact: 06/05/2025
Agency: Environmental Protection Agency
Agency Contact: (202) 566-1667
Most Recent Contact: 03/11/2025

HOSPITALS: List of major Hospitals

Agency Version Date: 06/10/2024
Agency Update Frequency: Varies
Planned Next Contact: 05/23/2025
Agency: DHS Homeland Infrastructure Foundation
Agency Contact: N/R
Most Recent Contact: 02/26/2025

OTHER ASCERTAINABLE RECORDS (cont.)

HWC DOCKET: Listing of Federal facilities which are managing or have managed hazardous waste; or have had a release of hazardous waste.

Agency Version Date: 06/25/2024
Agency Update Frequency: Quarterly
Planned Next Contact: 06/09/2025
Agency: U.S. Environmental Protection Agency
Agency Contact: (202) 564-2307
Most Recent Contact: 03/13/2025

ICIS: Comprised of all Federal Administrative and Judicial enforcement information [intended to replace PCS] by tracking enforcement and compliance information (also contains what used to be known as FFTS)

Agency Version Date: 11/07/2024
Agency Update Frequency: Varies
Planned Next Contact: 04/30/2025
Agency: Environmental Protection Agency
Agency Contact: (202) 566-1667
Most Recent Contact: 02/03/2025

INACTIVE PCS: Inactive Permitted facilities to discharge wastewater

Agency Version Date: 11/07/2024
Agency Update Frequency: Varies
Planned Next Contact: 04/30/2025
Agency: Environmental Protection Agency
Agency Contact: (202) 564-6582
Most Recent Contact: 02/03/2025

INDIAN RESERVATION: American Indian Lands from the Protected Areas Database (PAD-US)

Agency Version Date: 12/10/2024
Agency Update Frequency: Varies
Planned Next Contact: 06/02/2025
Agency: United States Geologic Survey (USGS)
Agency Contact: 1-888-275-8747
Most Recent Contact: 03/06/2025

MANIFEST EPA: EPA Hazardous Waste Electronic Manifest System (e-Manifest)

Agency Version Date: 09/24/2024
Agency Update Frequency: Quarterly
Planned Next Contact: 06/12/2025
Agency: Environmental Protection Agency
Agency Contact: (202) 566-1667
Most Recent Contact: 03/18/2025

MGP: Locations of all Manufactured Gas Plants

Agency Version Date: 10/01/2024
Agency Update Frequency: Quarterly
Planned Next Contact: 06/18/2025
Agency: Environmental Protection Agency
Agency Contact: N/R
Most Recent Contact: 03/24/2025

MINE OPERATIONS: Mine plants and operations for commodities monitored by the National Minerals Information Center of the USGS

Agency Version Date: 12/23/2024
Agency Update Frequency: Varies
Planned Next Contact: 06/13/2025
Agency: USGS Mineral Resources Program
Agency Contact: (703) 648-5953
Most Recent Contact: 03/19/2025

MINES: Mines Master Index Files

Agency Version Date: 11/08/2024
Agency Update Frequency: Varies
Planned Next Contact: 05/01/2025
Agency: Department of Labor
Agency Contact: (202) 693-9400
Most Recent Contact: 02/04/2025

MINES USGS: Listing of all active mines and mineral plants in 2003

Agency Version Date: 12/23/2024
Agency Update Frequency: Varies
Planned Next Contact: 06/13/2025
Agency: USGS Mineral Resources Program
Agency Contact: (703) 648-5953
Most Recent Contact: 03/19/2025

OTHER ASCERTAINABLE RECORDS (cont.)

MLTS: Sites in possession/use of radioactive materials regulated by NRC

Agency Version Date: 09/09/2024
Agency Update Frequency: Varies
Planned Next Contact: 05/27/2025
Agency: Nuclear Regulatory Commission
Agency Contact: (800) 397-4209
Most Recent Contact: 02/28/2025

NPL AOC: Areas of Concern related to NPL remediation sites

Agency Version Date: 09/13/2024
Agency Update Frequency: Quarterly
Planned Next Contact: 05/19/2025
Agency: Environmental Protection Agency
Agency Contact: N/R
Most Recent Contact: 02/19/2025

NURSING HOMES: List of Nursing Homes

Agency Version Date: 06/07/2024
Agency Update Frequency: Varies
Planned Next Contact: 05/21/2025
Agency: DHS Homeland Infrastructure Foundation
Agency Contact: N/R
Most Recent Contact: 02/24/2025

OSHA: OSHA's listing of inspections violations and fatality information

Agency Version Date: 05/16/2024
Agency Update Frequency: Varies
Planned Next Contact: 04/30/2025
Agency: Occupational Safety & Health Administration
Agency Contact: 800-321-6742
Most Recent Contact: 01/31/2025

PADS: Listing of generators transporters commercial store/ brokers and disposers of PCB

Agency Version Date: 09/12/2024
Agency Update Frequency: Varies
Planned Next Contact: 05/30/2025
Agency: Environmental Protection Agency
Agency Contact: (703) 308-8404
Most Recent Contact: 03/05/2025

PCB TRANSFORMER: Disposal and Storage of Polychlorinated Biphenyl (PCB) Waste

Agency Version Date: 07/02/2024
Agency Update Frequency: Quarterly
Planned Next Contact: 06/13/2025
Agency: Environmental Protection Agency
Agency Contact: (703) 308-8404
Most Recent Contact: 03/19/2025

PCS ENF: Permitted facilities to discharge wastewater (Federal equivalent to NPDES)

Agency Version Date: 11/07/2024
Agency Update Frequency: Varies
Planned Next Contact: 04/30/2025
Agency: Environmental Protection Agency
Agency Contact: (202) 564-6582
Most Recent Contact: 02/03/2025

PCS FACILITY: Permitted facilities to discharge wastewater (Federal equivalent to NPDES)

Agency Version Date: 11/07/2024
Agency Update Frequency: Varies
Planned Next Contact: 04/30/2025
Agency: Environmental Protection Agency
Agency Contact: (202) 564-6582
Most Recent Contact: 02/03/2025

PFAS FED SITES: PFAS Detection on Federal Facilities

Agency Version Date: 10/08/2024
Agency Update Frequency: Quarterly
Planned Next Contact: 06/25/2025
Agency: U.S. Environmental Protection Agency
Agency Contact: N/R
Most Recent Contact: 03/31/2025

PFAS INDUSTRY: List of Industries potentially handling PFAS

Agency Version Date: 10/08/2024
Agency Update Frequency: Quarterly
Planned Next Contact: 06/25/2025
Agency: U.S. Environmental Protection Agency
Agency Contact: N/R
Most Recent Contact: 03/31/2025

OTHER ASCERTAINABLE RECORDS (cont.)

PFAS MANIFEST: PFAS Transfer Manifest

Agency Version Date: 10/08/2024
Agency Update Frequency: Quarterly
Planned Next Contact: 06/25/2025
Agency: U.S. Environmental Protection Agency
Agency Contact: N/R
Most Recent Contact: 03/31/2025

PFAS NPL: List of NPL sites with PFAS or PFOA contamination

Agency Version Date: 11/19/2024
Agency Update Frequency: Quarterly
Planned Next Contact: 05/12/2025
Agency: U.S. Environmental Protection Agency
Agency Contact: 703-603-8867
Most Recent Contact: 02/13/2025

PFAS PROD: PFAS Production Sites

Agency Version Date: 10/08/2024
Agency Update Frequency: Quarterly
Planned Next Contact: 06/25/2025
Agency: U.S. Environmental Protection Agency
Agency Contact: N/R
Most Recent Contact: 03/31/2025

PFAS SPILLS: List of PFAS Spill Sites

Agency Version Date: 10/08/2024
Agency Update Frequency: Quarterly
Planned Next Contact: 06/25/2025
Agency: U.S. Environmental Protection Agency
Agency Contact: N/R
Most Recent Contact: 03/31/2025

PFAS TRIS: List of TRIS sites where PFAS or PFOA are used/manufactured/ treated/ transported/released.

Agency Version Date: 11/07/2024
Agency Update Frequency: Varies
Planned Next Contact: 04/30/2025
Agency: U.S. Environmental Protection Agency
Agency Contact: (202) 566-1667
Most Recent Contact: 02/03/2025

PFAS UCMR3: List of PWS wells sampled for Unregulated Contaminant Monitoring Rule (UCMR)

Agency Version Date: 06/02/2022
Agency Update Frequency: Quarterly
Planned Next Contact: 04/11/2025
Agency: U.S. Environmental Protection Agency
Agency Contact: 703-603-8867
Most Recent Contact: 01/15/2025

PFAS WQP: List of PFAS from Water Quality Portal

Agency Version Date: 10/08/2024
Agency Update Frequency: Quarterly
Planned Next Contact: 06/25/2025
Agency: U.S. Environmental Protection Agency
Agency Contact: N/R
Most Recent Contact: 03/31/2025

PRISONS: List of Prison facilities

Agency Version Date: 05/03/2024
Agency Update Frequency: Varies
Planned Next Contact: 04/16/2025
Agency: DHS Homeland Infrastructure Foundation
Agency Contact: N/R
Most Recent Contact: 01/20/2025

RAATS: Listing of major violators with enforcement actions issued under RCRA. Includes administrative and civil actions filed by the EPA. This dataset is no longer maintained.

Agency Version Date: 09/23/2019
Agency Update Frequency: Varies
Planned Next Contact: 05/21/2025
Agency: Environmental Protection Agency
Agency Contact: N/R
Most Recent Contact: 02/24/2025

RADINFO: EPA regulated facilities with radiation and radioactive materials

Agency Version Date: 08/01/2019
Agency Update Frequency: Varies
Planned Next Contact: 05/09/2025
Agency: Environmental Protection Agency
Agency Contact: (202) 566-1667
Most Recent Contact: 02/12/2025

OTHER ASCERTAINABLE RECORDS (cont.)

RMP: Facilities producing/handling/ process/ distribute/ store specific chemicals report plans required by the Clean Air Act

Agency Version Date: 06/14/2023
Agency Update Frequency: Monthly
Planned Next Contact: 05/08/2025
Agency: Environmental Protection Agency
Agency Contact: (202) 564-2534
Most Recent Contact: 02/11/2025

ROD: Permanent remedy at an NPL site

Agency Version Date: 09/13/2024
Agency Update Frequency: Varies
Planned Next Contact: 05/19/2025
Agency: Environmental Protection Agency
Agency Contact: (800) 424-9346
Most Recent Contact: 02/19/2025

SCHOOLS PRIVATE: List of Private Schools

Agency Version Date: 06/10/2024
Agency Update Frequency: Varies
Planned Next Contact: 05/23/2025
Agency: DHS Homeland Infrastructure Foundation
Agency Contact: N/R
Most Recent Contact: 02/26/2025

SCHOOLS PUBLIC: List of Public Schools

Agency Version Date: 06/10/2024
Agency Update Frequency: Varies
Planned Next Contact: 05/23/2025
Agency: DHS Homeland Infrastructure Foundation
Agency Contact: N/R
Most Recent Contact: 02/26/2025

SCRD DRYCLEANERS: State Coalition for Remediation of Drycleaners

Agency Version Date: 10/16/2024
Agency Update Frequency: No Update
Planned Next Contact: 04/08/2025
Agency: Environmental Protection Agency
Agency Contact: (202) 566-1667
Most Recent Contact: 01/10/2025

SEMS_SMELTER: This report includes sites that have smelting-related, or potentially smelting-related, indicators in the SEMS database. The report includes information on the site location as well as contaminants of concern.

Agency Version Date: 09/13/2024
Agency Update Frequency: Quarterly
Planned Next Contact: 05/19/2025
Agency: U.S. Environmental Protection Agency
Agency Contact: 703-603-8867
Most Recent Contact: 02/19/2025

SSTS: Tracking of facilities who produce pesticides and their quantity

Agency Version Date: 10/22/2024
Agency Update Frequency: Annually
Planned Next Contact: 04/14/2025
Agency: Environmental Protection Agency
Agency Contact: (202) 566-1667
Most Recent Contact: 01/16/2025

STORMWATER: Permitted storm water sites

Agency Version Date: 10/31/2024
Agency Update Frequency: Varies
Planned Next Contact: 04/23/2025
Agency: Environmental Protection Agency
Agency Contact: (202) 566-1667
Most Recent Contact: 01/27/2025

TOSCA-PLANT: Plants controlled by the Toxic Substance Control Act

Agency Version Date: 08/22/2023
Agency Update Frequency: Varies
Planned Next Contact: 04/21/2025
Agency: Environmental Protection Agency
Agency Contact: (202) 566-1667
Most Recent Contact: 01/23/2025

OTHER ASCERTAINABLE RECORDS (cont.)

TRIS: Information regarding toxic chemicals that are being used/manufactured/ treated/ transported/released into the environment

Agency Version Date: 11/07/2024
Agency Update Frequency: Varies
Planned Next Contact: 04/30/2025
Agency: Environmental Protection Agency
Agency Contact: (202) 566-1667
Most Recent Contact: 02/03/2025

UMTRA: Uranium Recovery Sites

Agency Version Date: 08/13/2024
Agency Update Frequency: Varies
Planned Next Contact: 04/30/2025
Agency: United States Nuclear Regulatory Commission
Agency Contact: (301) 415-8200
Most Recent Contact: 02/03/2025

VAPOR: EPA Vapor Intrusion Database

Agency Version Date: 03/19/2021
Agency Update Frequency: Varies
Planned Next Contact: 04/14/2025
Agency: U.S. Environmental Protection Agency
Agency Contact: 855-246-3642
Most Recent Contact: 01/16/2025

ACFL - MA: Active Combustion Facilities List

Agency Version Date: 10/16/2024
Agency Update Frequency: Varies
Planned Next Contact: 04/08/2025
Agency: Massachusetts Department of Environmental Protection
Agency Contact: 617-292-5580
Most Recent Contact: 01/10/2025

AIRS - MA: A listing of Air Resources Management permits.

Agency Version Date: 10/17/2024
Agency Update Frequency: Varies
Planned Next Contact: 04/09/2025
Agency: Massachusetts Department of Environmental Protection
Agency Contact: 617-292-5871
Most Recent Contact: 01/13/2025

ASBESTOS - MA: List of Asbestos removal projects.

Agency Version Date: 09/10/2024
Agency Update Frequency: Quarterly
Planned Next Contact: 05/28/2025
Agency: Office of Energy & Environmental Affairs (EEA)
Agency Contact: N/R
Most Recent Contact: 03/03/2025

DAYCARE - MA: Child care facilities

Agency Version Date: 10/08/2024
Agency Update Frequency: Varies
Planned Next Contact: 06/25/2025
Agency: Executive office of Education
Agency Contact: (617) 988-6600
Most Recent Contact: 03/31/2025

DRYCLEANERS - MA: Drycleaner facilities that use perchloroethylene

Agency Version Date: 06/06/2024
Agency Update Frequency: Varies
Planned Next Contact: 05/20/2025
Agency: Department of Environmental Protection
Agency Contact: (617) 292-5787
Most Recent Contact: 02/21/2025

ENF - MA: A listing of enforcement action cases tracked by DEP

Agency Version Date: 10/02/2024
Agency Update Frequency: Varies
Planned Next Contact: 06/19/2025
Agency: Massachusetts Department of Environmental Protection
Agency Contact: 617-556-1160
Most Recent Contact: 03/25/2025

HIST AIRS - MA: Historical listing of Air Resources Management permits that are no longer in current agency list.

Agency Version Date: 04/16/2019
Agency Update Frequency: Varies
Planned Next Contact: 05/14/2025
Agency: Massachusetts Department of Environmental Protection
Agency Contact: 617-292-5871
Most Recent Contact: 02/17/2025

OTHER ASCERTAINABLE RECORDS (cont.)

HIST AUL - MA: List of Activity and Use Limitations establish limits and conditions on the future use of contaminated property that are no longer in current agency list.

Agency Version Date: 02/05/2019
Agency Update Frequency: Quarterly
Planned Next Contact: 04/16/2025
Agency: Massachusetts Department of Environmental Protection
Agency Contact: 617-556-1092
Most Recent Contact: 01/20/2025

HIST ENF - MA: Historical listing of enforcement action cases tracked by DEP that are no longer in current agency list.

Agency Version Date: 06/25/2019
Agency Update Frequency: Varies
Planned Next Contact: 05/06/2025
Agency: Massachusetts Department of Environmental Protection
Agency Contact: 617-556-1160
Most Recent Contact: 02/07/2025

HWT - MA: List of licensed Hazardous Waste Transporters

Agency Version Date: 09/23/2024
Agency Update Frequency: Varies
Planned Next Contact: 06/10/2025
Agency: Massachusetts Department of Environmental Protection
Agency Contact: 617-292-5576
Most Recent Contact: 03/14/2025

LEAD - MA: Sites investigated by the Massachusetts Childhood Lead Poisoning Prevention program

Agency Version Date: 07/19/2022
Agency Update Frequency: Quarterly
Planned Next Contact: 06/02/2025
Agency: Department of Health
Agency Contact: (800) 532-9571
Most Recent Contact: 03/06/2025

PFAS - MA: List of PFAS sites and areas of interest

Agency Version Date: 09/30/2024
Agency Update Frequency: Quarterly
Planned Next Contact: 06/17/2025
Agency: Energy & Environmental Affairs (EEA)
Agency Contact: N/R
Most Recent Contact: 03/21/2025

SUBJECT PROPERTY ADDRESS:

Habitat For Humanity
59 Merrimac Street
New Bedford, Massachusetts 02740

SUBJECT PROPERTY COORDINATES:

Latitude(North):	41.647206 - 41°38'49.9"
Longitude(West):	-70.928878 - -70°55'44"
Universal Transverse Mercator:	Zone 19N
UTM X (Meters):	339372.00
UTM Y (Meters):	4612404.29
State Plane Coordinates:	2001 - Massachusetts Mainland (US Survey Feet)
X Coordinate (Feet):	812263.877 E
Y Coordinate (Feet):	2696990.353 N

ELEVATION:

Elevation:	46 ft. above sea level

USGS TOPOGRAPHIC MAP:

Subject Property Map:	41070-F8 New Bedford North, MA
Most Recent Revision:	2018

GEOHYDROLOGY DATA:

SUBJECT PROPERTY TOPOGRAPHY:

Topographic Gradient: Southeast

DFIRM FLOOD ZONE:

	DFIRM Flood
Subject Property County:	Electronic Data:
BRISTOL	Yes - refer to the PROPERTY PROXIMITY MAP and AREA MAP
Flood Plain Panel at Subject Property:	25005C0393G (Eff. date 7/16/2014) 25023C0550J (Eff. date 7/17/2012)
Additional Panels in search area:	25005C0389G (Eff. date 7/6/2021) 25005C0387G (Eff. date 7/6/2021) 25005C0391H (Eff. date 7/6/2021)

FEMA FLOOD ZONE:

	FEMA Flood
Subject Property County:	Electronic Data:
BRISTOL	Yes - refer to the PROPERTY PROXIMITY MAP and AREA MAP
Flood Plain Panel at Subject Property:	2552160009B
Additional Panels in search area:	2500540004C 2552160012B

NATIONAL WETLAND INVENTORY:

	NWI Electronic
NWI Quad at Subject Property:	Data Coverage:
New Bedford North	Yes - refer to the Geological Findings Map

LITHOSTRATIGRAPHIC INFORMATION:

ROCK STRATIGRAPHIC UNIT:		GEOLOGIC AGE IDENTIFICATION
Era:	Precambrian	Category: 140 Zg Z granitic rocks
System:	Z	
Series:	Z granitic rocks	
Code:	Zg	

SURROUNDING ELEVATION PROFILES:

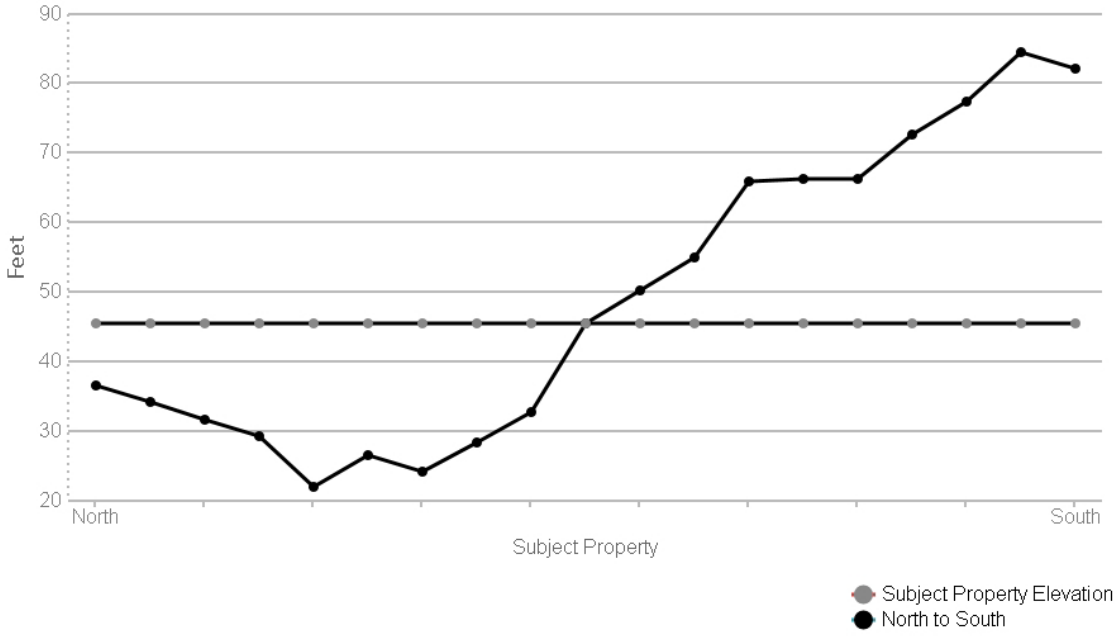

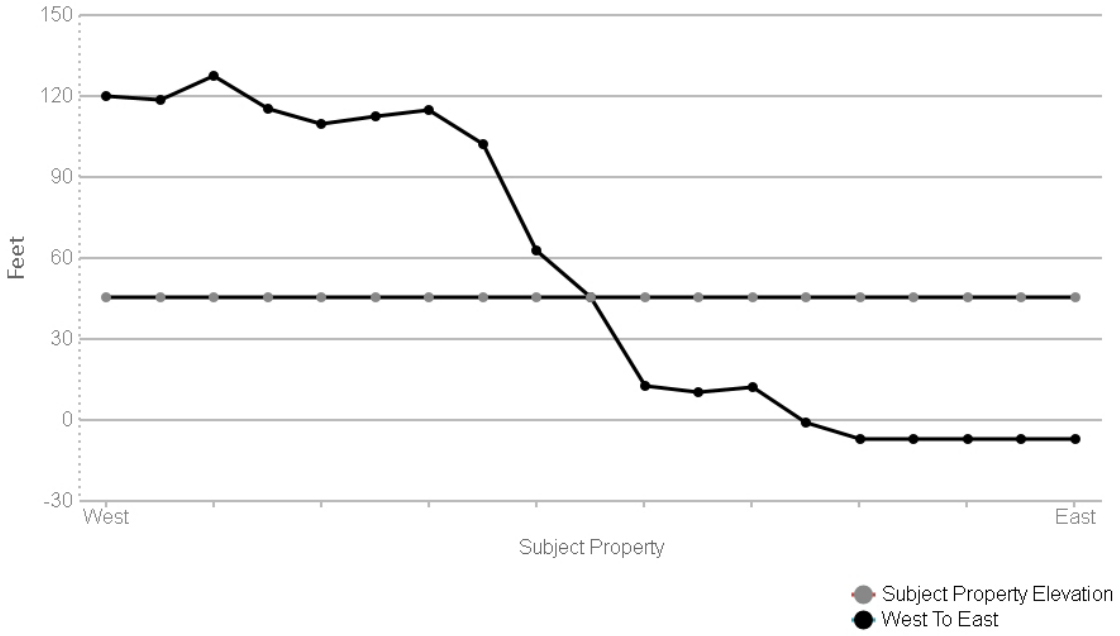

SUBJECT NAME: Habitat For Humanity
ADDRESS: 59 Merrimac Street, New Bedford, Massachuse...
LAT/LONG: 41.647206 / -70.928878

PREPARED FOR: Metro Boston Property Inspections, Inc.
ORDER #: 106750
REPORT DATE: April 01, 2025

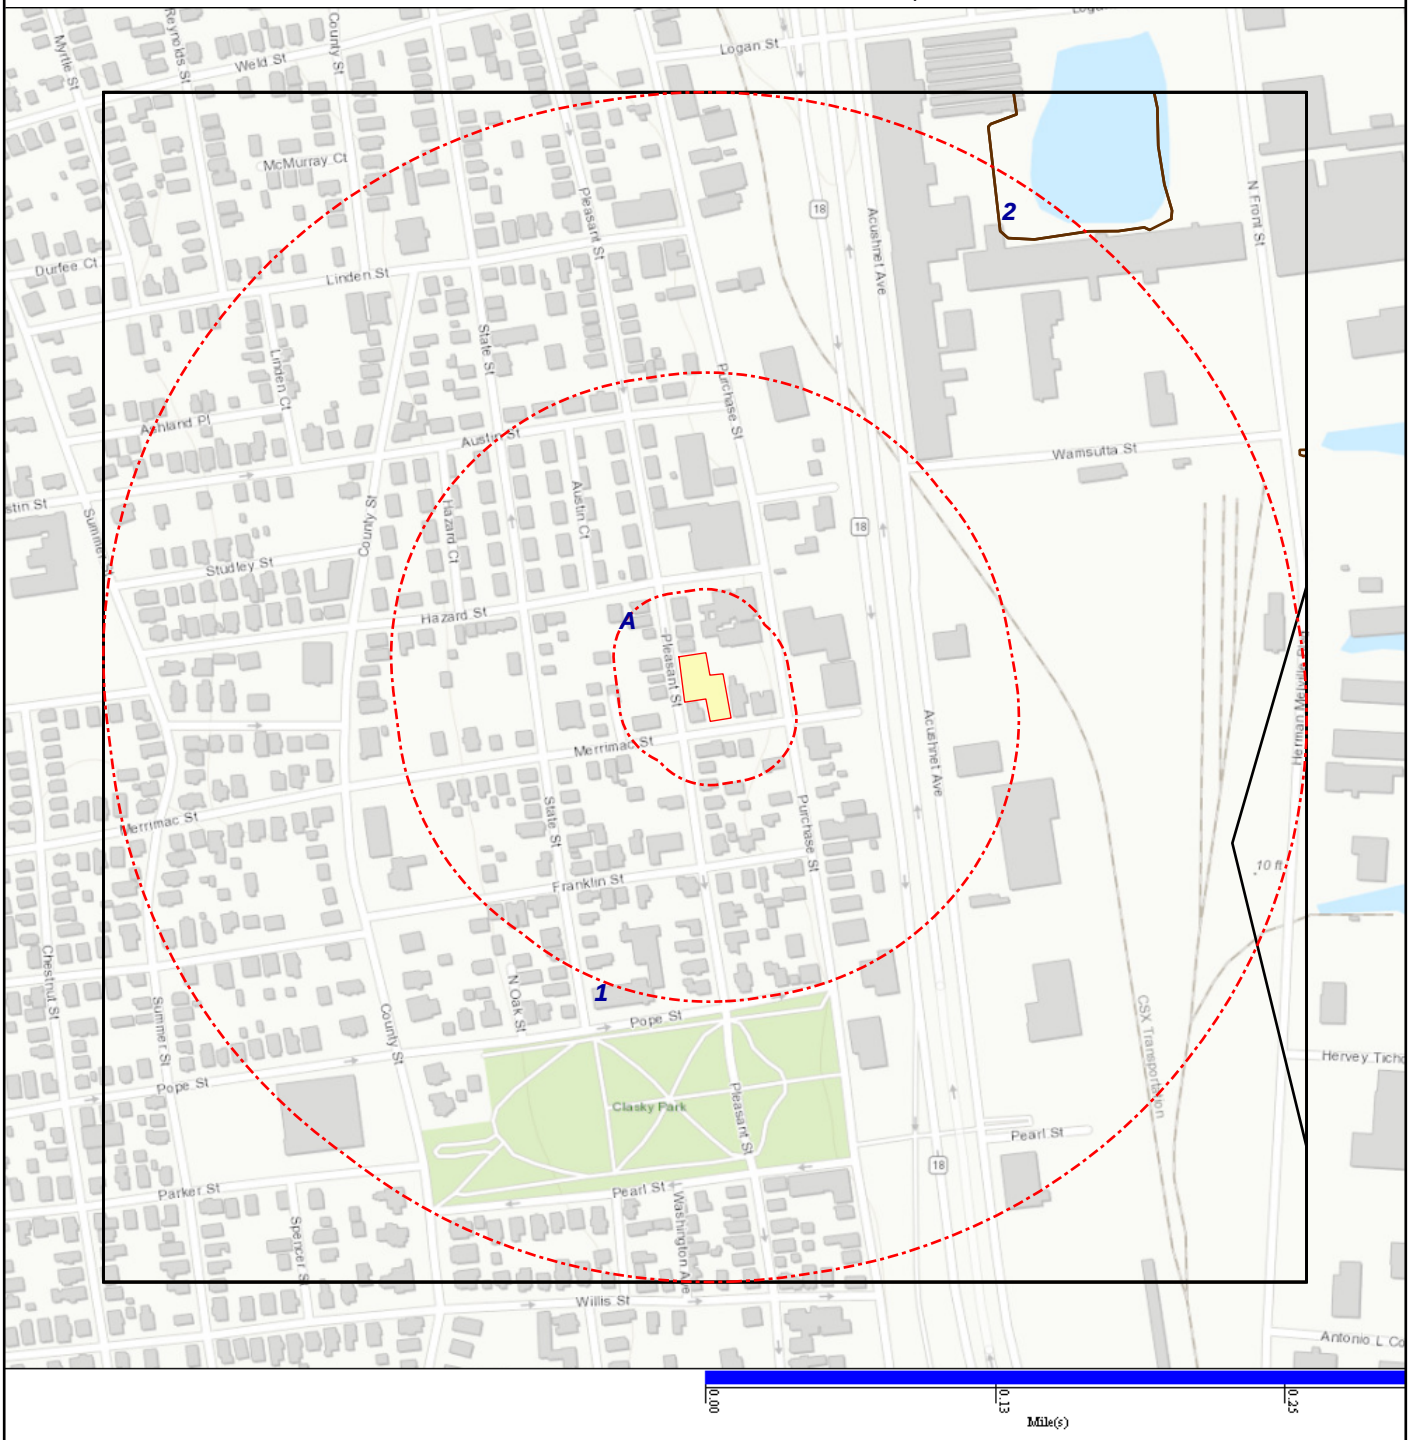

SOIL COMPOSITION IN GENERAL AREA OF SUBJECT PROPERTY:

Agency source: Soil Conservation Service, US Department of Agriculture

SOIL MAP ID 1	SSURGO
USDA Soil Name	Urban land,Miscellaneous area
USDA Soil Texture	Not Reported
Hydrologic Soil Group	Not Reported
Soil Drainage Class	Not Reported
Hydric Classification	0
Corrosion Potential - Uncoated Steel	Not Reported

SOIL MAP ID 2	SSURGO
USDA Soil Name	Water,Miscellaneous area
USDA Soil Texture	Not Reported
Hydrologic Soil Group	Not Reported
Soil Drainage Class	Not Reported
Hydric Classification	0
Corrosion Potential - Uncoated Steel	Not Reported

SOIL MAP ID A	STATSGO
USDA Soil Name	Urban land,Miscellaneous area
USDA Soil Texture	Not Reported
Hydrologic Soil Group	Not Reported
Soil Drainage Class	Not Reported
Hydric Classification	0
Corrosion Potential - Uncoated Steel	Not Reported

Layer	Depth (inches)	Soil Texture	AASHTO Group	Unified Soil Description	Saturated Hydraulic Conductivity micro m/sec	Soil Reaction pH
1	0-6		No data	No data	No data	No data

WATER AGENCY DATA:

WATER AGENCY SEARCH DISTANCES:

DATABASE:	SEARCH DISTANCE (MILES):
NWIS	1.000
PWS	1.000
WELLS - MA	1.000

DISTANCE TO NEAREST:	DISTANCE:
NWIS	0.032 mi / 169 ft
PWS	0.840 mi / 4433 ft
WELLS - MA	0.063 mi / 332 ft

FEDERAL WATER AGENCY DATA SUMMARY:

MAP ID:	WELL ID:	LOCATION FROM SP:
1	413852070554601	< 1/8 Mile N
4	413852070553801	< 1/8 Mile ENE
A7	413859070554401 | 413859070554402	1/8 - 1/4 Mile N
9	413839070553801	1/8 - 1/4 Mile SE
17	413904070554301	1/4 - 1/2 Mile N
20	413902070553201	1/4 - 1/2 Mile NE
24	413908070554501	1/4 - 1/2 Mile N
33	413829070553401	1/4 - 1/2 Mile SSE
34	413913070555101	1/4 - 1/2 Mile NNW
E35	413913070555501	1/4 - 1/2 Mile NNW
F36	413914070554501	1/4 - 1/2 Mile N
F37	413914070554201	1/4 - 1/2 Mile N
E38	413913070555801	1/4 - 1/2 Mile NNW
G42	413913070560401	1/2 - 1 Mile NW
G43	413912070560701	1/2 - 1 Mile NW
44	413917070555001	1/2 - 1 Mile N
47	413916070553101	1/2 - 1 Mile NNE
49	413910070561501	1/2 - 1 Mile NW
50	413916070552601	1/2 - 1 Mile NE
J56	413820070553101	1/2 - 1 Mile SSE
57	413921070555301	1/2 - 1 Mile NNW
58	413818070553401	1/2 - 1 Mile SSE
J65	413818070552901	1/2 - 1 Mile SSE
70	413910070562401	1/2 - 1 Mile WNW
85	413917070551301	1/2 - 1 Mile NE
90	413814070552801	1/2 - 1 Mile SSE
93	413910070562901	1/2 - 1 Mile WNW
O95	413816070552101	1/2 - 1 Mile SE
104	413811070553701	1/2 - 1 Mile SSE
U106	413928070555701	1/2 - 1 Mile NNW
115	413916070550601	1/2 - 1 Mile ENE
X124	413820070550801	1/2 - 1 Mile SE
Y129	413813070552001	1/2 - 1 Mile SE
X130	413818070551001	1/2 - 1 Mile SE
Y133	413812070552201	1/2 - 1 Mile SSE
Z138	413922070551101	1/2 - 1 Mile NE
U144	413931070555701	1/2 - 1 Mile NNW
W150	413807070554301	1/2 - 1 Mile S
BB154	413922070550801	1/2 - 1 Mile NE
156	413909070563801	1/2 - 1 Mile WNW
160	MA4003002 | BROOKSIDE MOBILE HOME PARK	1/2 - 1 Mile S
BC161	413824070545500	1/2 - 1 Mile ESE
BB162	413922070550501	1/2 - 1 Mile NE
163	413917070545901	1/2 - 1 Mile ENE
BB165	413921070550201	1/2 - 1 Mile NE
167	413804070554001	1/2 - 1 Mile S
BC169	413822070545601	1/2 - 1 Mile ESE
BD171	413908070564301	1/2 - 1 Mile WNW
BE174	413807070551901	1/2 - 1 Mile SSE
182	MA4334062	1/2 - 1 Mile SSW
BL196	413922070545701	1/2 - 1 Mile ENE
BN207	413917070545101	1/2 - 1 Mile ENE
BL216	413922070545401	1/2 - 1 Mile ENE
229	413908070565101	1/2 - 1 Mile WNW

FEDERAL WATER AGENCY DATA SUMMARY: *(cont.)*

MAP ID:	WELL ID:	LOCATION FROM SP:
233	413759070552601	1/2 - 1 Mile SSE

Note: PWS System location is not always the same as well location.

STATE/LOCAL WATER AGENCY DATA SUMMARY:

MAP ID:	WELL ID:	LOCATION FROM SP:
2	648878 MA	< 1/8 Mile SSW
A3	626844 MA	< 1/8 Mile N
A5	626797 MA	1/8 - 1/4 Mile N
6	11222 MA	1/8 - 1/4 Mile ESE
8	265015 MA | 270586 MA	1/8 - 1/4 Mile E
15	626853 MA	1/4 - 1/2 Mile E
16	619827 MA | 649727 MA	1/4 - 1/2 Mile S
18	626791 MA	1/4 - 1/2 Mile NNE
19	108805 MA	1/4 - 1/2 Mile ESE
21	7921 MA	1/4 - 1/2 Mile WNW
C22	11212 MA	1/4 - 1/2 Mile SE
D23	153526 MA	1/4 - 1/2 Mile ENE
D25	140898 MA	1/4 - 1/2 Mile ENE
C26	626719 MA	1/4 - 1/2 Mile SE
D27	659475 MA	1/4 - 1/2 Mile ENE
28	668905 MA	1/4 - 1/2 Mile NE
D29	250269 MA	1/4 - 1/2 Mile ENE
D30	152860 MA	1/4 - 1/2 Mile ENE
31	11216 MA	1/4 - 1/2 Mile SE
32	100816 MA | 141387 MA	1/4 - 1/2 Mile NE
39	655785 MA	1/4 - 1/2 Mile NNE
40	656805 MA	1/4 - 1/2 Mile WSW
45	653390 MA	1/2 - 1 Mile SSE
H46	663219 MA	1/2 - 1 Mile SSE
H48	663218 MA	1/2 - 1 Mile SSE
H51	662845 MA	1/2 - 1 Mile SSE
I52	11217 MA | 11225 MA | 7914 MA	1/2 - 1 Mile S
H53	667720 MA	1/2 - 1 Mile SSE
I54	672680 MA	1/2 - 1 Mile S
H55	667541 MA	1/2 - 1 Mile SE
L60	150623 MA	1/2 - 1 Mile NNW
H61	663221 MA	1/2 - 1 Mile SSE
J62	663220 MA	1/2 - 1 Mile SSE
N71	601424 MA	1/2 - 1 Mile NE
N72	602929 MA	1/2 - 1 Mile NE
O74	667175 MA	1/2 - 1 Mile SE
P77	143884 MA	1/2 - 1 Mile SW
N79	601857 MA	1/2 - 1 Mile NE
P81	157045 MA	1/2 - 1 Mile SW
82	678315 MA	1/2 - 1 Mile SSW
Q84	674896 MA	1/2 - 1 Mile NNW
Q87	144154 MA	1/2 - 1 Mile NNW
91	626857 MA | 626873 MA	1/2 - 1 Mile N
S94	7915 MA	1/2 - 1 Mile S
S96	632214 MA	1/2 - 1 Mile S
T99	615226 MA | 615228 MA | 615229 MA	1/2 - 1 Mile NE
T100	260998 MA	1/2 - 1 Mile NE
107	11215 MA	1/2 - 1 Mile SSW
V109	664988 MA	1/2 - 1 Mile SSE
S110	644962 MA	1/2 - 1 Mile S
U111	136553 MA	1/2 - 1 Mile NNW
U112	600284 MA	1/2 - 1 Mile NNW
S113	626747 MA | 626772 MA	1/2 - 1 Mile S
W116	626792 MA	1/2 - 1 Mile S
136	656944 MA	1/2 - 1 Mile N
W142	149945 MA | 28264 MA | 626709 MA	1/2 - 1 Mile S

STATE/LOCAL WATER AGENCY DATA SUMMARY: *(cont.)*

MAP ID:	WELL ID:	LOCATION FROM SP:
V143	313576 MA	1/2 - 1 Mile SSE
Z145	623175 MA	1/2 - 1 Mile NE
W146	626751 MA	1/2 - 1 Mile S
Z149	113276 MA | 127426 MA	1/2 - 1 Mile NE
152	106759 MA	1/2 - 1 Mile NNW
158	661206 MA	1/2 - 1 Mile NNE
V159	261535 MA | 262354 MA	1/2 - 1 Mile SSE
BD164	104841 MA	1/2 - 1 Mile WNW
168	129014 MA	1/2 - 1 Mile N
BE170	626892 MA | 626894 MA	1/2 - 1 Mile SSE
172	139556 MA	1/2 - 1 Mile SSE
BG178	42 MA | 43 MA | 44 MA	1/2 - 1 Mile NNE
BG183	673492 MA	1/2 - 1 Mile NNE
BE185	142307 MA	1/2 - 1 Mile SSE
190	661440 MA	1/2 - 1 Mile ESE
191	626840 MA	1/2 - 1 Mile NNW
BK194	615147 MA	1/2 - 1 Mile W
201	600969 MA | 601007 MA	1/2 - 1 Mile W
BK202	661138 MA	1/2 - 1 Mile W
BM206	157870 MA	1/2 - 1 Mile SW
208	7912 MA	1/2 - 1 Mile S
BK209	160762 MA	1/2 - 1 Mile W
210	626732 MA	1/2 - 1 Mile SSE
BM213	673420 MA	1/2 - 1 Mile SW
BN222	283838 MA	1/2 - 1 Mile ENE
224	103087 MA	1/2 - 1 Mile NNW
BQ225	626855 MA | 626859 MA	1/2 - 1 Mile NNE
BQ228	28266 MA	1/2 - 1 Mile NNE
236	660540 MA	1/2 - 1 Mile N

SUBJECT NAME: Habitat For Humanity
ADDRESS: 59 Merrimac Street, New Bedford, Massachuse...
LAT/LONG: 41.647206 / -70.928878

PREPARED FOR: Metro Boston Property Inspections, Inc.
ORDER #: 106750
REPORT DATE: April 01, 2025

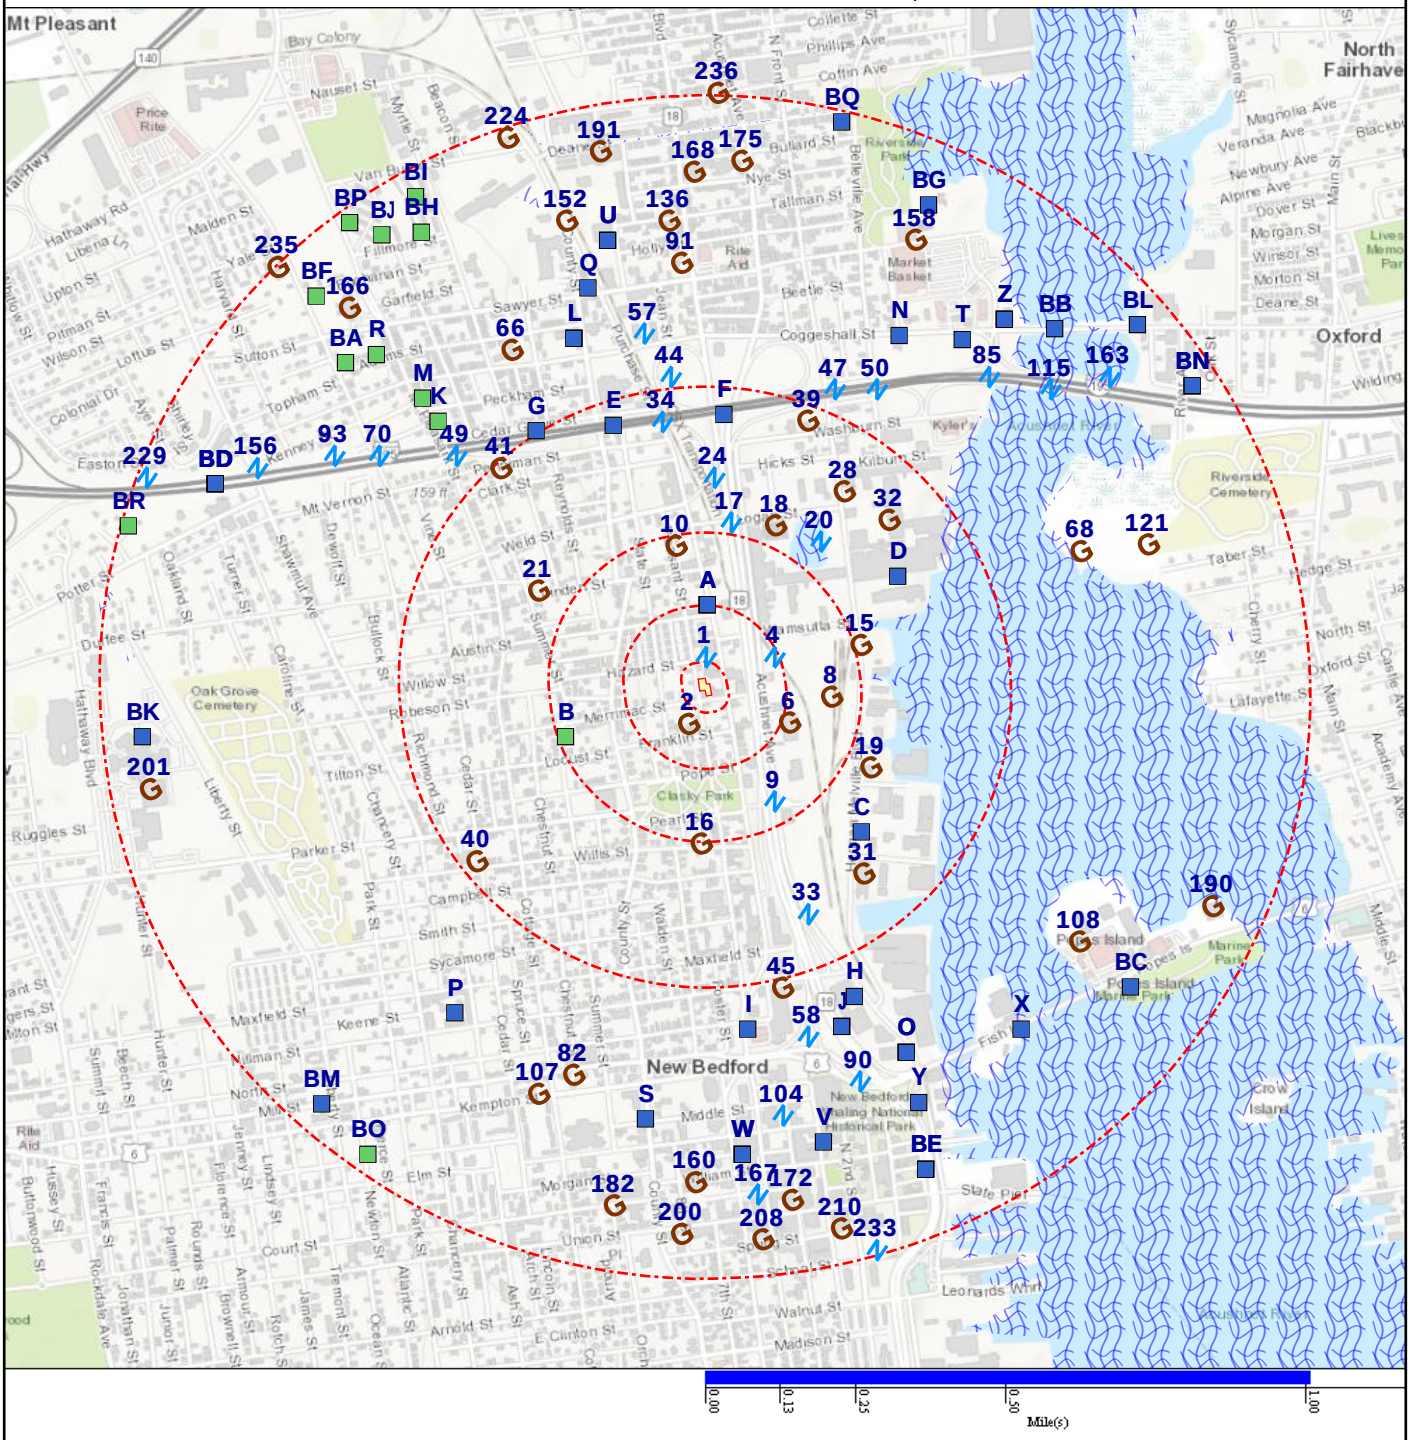

Map Id: 1
Direction: N
Distance: 0.032 mi., 170 ft.
Elevation: 40 ft.
Relative: Lower

Site Name : 413852070554601
41.647882, -70.928927
MA

Database(s) : [NWIS]

Envirosite ID: 15925023
EPA ID: N/R

NWIS

Site Identification Number :	413852070554601
Site Type :	Well
Station Name :	MA-NGW 4
Agency :	U.S. Geological Survey
District :	Massachusetts
State :	MA
County :	Bristol County
Country :	USA
Land Net Location :	N/R
Name of Location Map :	N/R
Scale of Location Map :	N/R
Altitude of Gage/Land Surface :	42.00
Method Altitude Determined :	Interpolated from topographic map.
Altitude Accuracy :	10
Altitude Datum :	National Geodetic Vertical Datum of 1929
Hydrologic Unit :	Cape Cod
Drainage Basin :	N/R
Topographic Setting :	Hillside
Flags for the Type of Data Collected:	NNNNNNNNNNNNNNNNNNNNNNNNNNNNN
Flags for Instruments at Site :	NNNNNNNNNNNNNNNNNNNNNNNNNNNNN
Date of First Construction :	1936
Date Site Established or Inventoried:	N/R
Drainage Area :	N/R
Contributing Drainage Area :	N/R
Data Reliability :	Data have been checked by the reporting agency.
Data-Other GW Files :	YYNYNNNN
National Aquifer :	N/R
Local Aquifer :	N/R
Local Aquifer Type :	N/R
Well Depth :	185
Hole Depth :	N/R
Source of Depth Data :	N/R
Project Number :	N/R
Real-Time Data Flag :	N/R
Peak-Streamflow Data Begin Date :	N/R
Peak-Streamflow Data End Date :	N/R
Peak-Streamflow Data Count :	N/R
Water-Quality Data Begin Date :	N/R
Water-Quality Data End Date :	N/R
Water-Quality Data Count :	N/R
Field Water-Level Measurements Begin Date:	N/R
Field Water-level Measurements End Date:	N/R
Field Water-Level Measurements Count:	N/R
Site-Visit Data Begin Date :	N/R
Site-Visit Data End Date :	N/R
Site-Visit Data Count :	N/R
Latitude :	41.647882
Longitude :	-70.928927
Last Date in Agency List :	2024-12-02

Map Id: 2
Direction: SSW
Distance: 0.063 mi., 332 ft.
Elevation: 60 ft.
Relative: Higher

Site Name : 648878 MA
41.646199, -70.929458
MA

Database(s) : [WELLS - MA]

Envirosite ID: 51779656
EPA ID: N/R

WELLS - MA

Well ID :	648878
Well Address :	11 Franklin Street, NEW BEDFORD
Date Completed :	2014-11-20
Well Type :	Monitoring
Work Performed :	New Well
Total Depth :	15.00
Depth to Bedrock :	0
Water Level :	10.00
Agency Link :	Click here for hyperlink provided by the agency.
Latitude :	41.646199
Longitude :	-70.929458
Last Date in Agency List :	2025-01-27

Map Id: A3
Direction: N
Distance: 0.084 mi., 443 ft.
Elevation: 33 ft.
Relative: Lower

Site Name : 626844 MA
41.648631, -70.928975
MA

Database(s) : [WELLS - MA]

Envirosite ID: 51793410
EPA ID: N/R

WELLS - MA

Well ID :	626844
Well Address :	1707 Purchase Street, NEW BEDFORD
Date Completed :	1991-07-01
Well Type :	Monitoring
Work Performed :	New Well
Total Depth :	10.00
Depth to Bedrock :	0
Water Level :	6.00
Agency Link :	Click here for hyperlink provided by the agency.
Latitude :	41.648631
Longitude :	-70.928975
Last Date in Agency List :	2025-01-27

Map Id: 4
Direction: ENE
Distance: 0.112 mi., 592 ft.
Elevation: 13 ft.
Relative: Lower

Site Name : 413852070553801
41.647882, -70.926705
MA

Database(s) : [NWIS]

Envirosite ID: 15925021
EPA ID: N/R

NWIS

Site Identification Number :	413852070553801
Site Type :	Well
Station Name :	MA-NGB 16

Map Id: 4
Direction: ENE
Distance: 0.112 mi., 592 ft.
Elevation: 13 ft.
Relative: Lower

Site Name : 413852070553801
41.647882, -70.926705
MA

Database(s) : [NWIS] ***(cont.)***

Envirosite ID: 15925021
EPA ID: N/R

NWIS ***(cont.)***

Agency :	U.S. Geological Survey
District :	Massachusetts
State :	MA
County :	Bristol County
Country :	USA
Land Net Location :	N/R
Name of Location Map :	N/R
Scale of Location Map :	N/R
Altitude of Gage/Land Surface :	22.00
Method Altitude Determined :	Level or other surveyed method.
Altitude Accuracy :	.1
Altitude Datum :	National Geodetic Vertical Datum of 1929
Hydrologic Unit :	Cape Cod
Drainage Basin :	N/R
Topographic Setting :	N/R
Flags for the Type of Data Collected:	NNNNNNNNNNNNNNNNNNNNNNNNNNNNO
Flags for Instruments at Site :	NNNNNNNNNNNNNNNNNNNNNNNNNNNNN
Date of First Construction :	1960
Date Site Established or Inventoried:	N/R
Drainage Area :	N/R
Contributing Drainage Area :	N/R
Data Reliability :	Data have been checked by the reporting agency.
Data-Other GW Files :	YYNNNNNN
National Aquifer :	N/R
Local Aquifer :	N/R
Local Aquifer Type :	N/R
Well Depth :	24.0
Hole Depth :	N/R
Source of Depth Data :	N/R
Project Number :	N/R
Real-Time Data Flag :	0
Peak-Streamflow Data Begin Date :	N/R
Peak-Streamflow Data End Date :	N/R
Peak-Streamflow Data Count :	0
Water-Quality Data Begin Date :	N/R
Water-Quality Data End Date :	N/R
Water-Quality Data Count :	0
Field Water-Level Measurements Begin Date:	1960-11-01
Field Water-level Measurements End Date:	1960-11-01
Field Water-Level Measurements Count:	1
Site-Visit Data Begin Date :	N/R
Site-Visit Data End Date :	N/R
Site-Visit Data Count :	0
Latitude :	41.647882
Longitude :	-70.926705
Last Date in Agency List :	2024-12-02

Map Id: A5
Direction: N
Distance: 0.129 mi., 682 ft.
Elevation: 34 ft.
Relative: Lower

Site Name : 626797 MA
41.649286, -70.929003
MA

Database(s) : [WELLS - MA]

Envirosite ID: 51808831
EPA ID: N/R

WELLS - MA

Well ID :	626797
Well Address :	1769 Purchase Street, NEW BEDFORD
Date Completed :	1993-05-27
Well Type :	Monitoring
Work Performed :	New Well
Total Depth :	21.00
Depth to Bedrock :	0
Water Level :	0
Agency Link :	Click here for hyperlink provided by the agency.
Latitude :	41.649286
Longitude :	-70.929003
Last Date in Agency List :	2025-01-27

Map Id: 6
Direction: ESE
Distance: 0.138 mi., 728 ft.
Elevation: 7 ft.
Relative: Lower

Site Name : 11222 MA
41.646233, -70.926191
MA

Database(s) : [WELLS - MA]

Envirosite ID: 51818024
EPA ID: N/R

WELLS - MA

Well ID :	11222
Well Address :	700 Acushnet Avenue, NEW BEDFORD
Date Completed :	2000-01-25
Well Type :	Monitoring
Work Performed :	N/R
Total Depth :	13.00
Depth to Bedrock :	0.00
Water Level :	4.00
Agency Link :	Click here for hyperlink provided by the agency.
Latitude :	41.646233
Longitude :	-70.926191
Last Date in Agency List :	2025-01-27

Map Id: A7
Direction: N
Distance: 0.168 mi., 888 ft.
Elevation: 29 ft.
Relative: Lower

Site Name : 413859070554401 | 413859070554402
41.649826, -70.928372
MA

Database(s) : [NWIS]

Envirosite ID: 15925054
EPA ID: N/R

NWIS

Site Identification Number :	413859070554401
Site Type :	Well
Station Name :	MA-NGB 15

Map Id: A7
Direction: N
Distance: 0.168 mi., 888 ft.
Elevation: 29 ft.
Relative: Lower

Site Name : 413859070554401 | 413859070554402
41.649826, -70.928372
MA

Database(s) : [NWIS] ***(cont.)***

Envirosite ID: 15925054
EPA ID: N/R

NWIS ***(cont.)***

Agency :	U.S. Geological Survey
District :	Massachusetts
State :	MA
County :	Bristol County
Country :	USA
Land Net Location :	N/R
Name of Location Map :	N/R
Scale of Location Map :	N/R
Altitude of Gage/Land Surface :	27.00
Method Altitude Determined :	Level or other surveyed method.
Altitude Accuracy :	.1
Altitude Datum :	National Geodetic Vertical Datum of 1929
Hydrologic Unit :	Cape Cod
Drainage Basin :	N/R
Topographic Setting :	N/R
Flags for the Type of Data Collected:	NNNNNNNNNNNNNNNNNNNNNNNNNNNNO
Flags for Instruments at Site :	NNNNNNNNNNNNNNNNNNNNNNNNNNNNN
Date of First Construction :	1960
Date Site Established or Inventoried:	N/R
Drainage Area :	N/R
Contributing Drainage Area :	N/R
Data Reliability :	Data have been checked by the reporting agency.
Data-Other GW Files :	YYNNNNNN
National Aquifer :	N/R
Local Aquifer :	N/R
Local Aquifer Type :	N/R
Well Depth :	16.0
Hole Depth :	N/R
Source of Depth Data :	N/R
Project Number :	N/R
Real-Time Data Flag :	0
Peak-Streamflow Data Begin Date :	N/R
Peak-Streamflow Data End Date :	N/R
Peak-Streamflow Data Count :	0
Water-Quality Data Begin Date :	N/R
Water-Quality Data End Date :	N/R
Water-Quality Data Count :	0
Field Water-Level Measurements Begin Date:	1960-11-01
Field Water-level Measurements End Date:	1960-11-01
Field Water-Level Measurements Count:	1
Site-Visit Data Begin Date :	N/R
Site-Visit Data End Date :	N/R
Site-Visit Data Count :	0
Latitude :	41.649826
Longitude :	-70.928372
Last Date in Agency List :	2024-12-02

Site Identification Number :	413859070554402
Site Type :	Well
Station Name :	MA-NGR 50
Agency :	U.S. Geological Survey
District :	Massachusetts
State :	MA
County :	Bristol County

Map Id: A7
Direction: N
Distance: 0.168 mi., 888 ft.
Elevation: 29 ft.
Relative: Lower

Site Name : 413859070554401 | 413859070554402
41.649826, -70.928372
MA

Database(s) : [NWIS] ***(cont.)***

Envirosite ID: 15925054
EPA ID: N/R

NWIS ***(cont.)***

Country :	USA
Land Net Location :	N/R
Name of Location Map :	N/R
Scale of Location Map :	N/R
Altitude of Gage/Land Surface :	32.00
Method Altitude Determined :	Level or other surveyed method.
Altitude Accuracy :	.1
Altitude Datum :	National Geodetic Vertical Datum of 1929
Hydrologic Unit :	Cape Cod
Drainage Basin :	N/R
Topographic Setting :	N/R
Flags for the Type of Data Collected:	NNNNNNNNNNNNNNNNNNNNNNNNNNNNNO
Flags for Instruments at Site :	NNNNNNNNNNNNNNNNNNNNNNNNNNNNN
Date of First Construction :	1963
Date Site Established or Inventoried:	N/R
Drainage Area :	N/R
Contributing Drainage Area :	N/R
Data Reliability :	Data have been checked by the reporting agency.
Data-Other GW Files :	YYNNNNNN
National Aquifer :	N/R
Local Aquifer :	N/R
Local Aquifer Type :	N/R
Well Depth :	31.0
Hole Depth :	N/R
Source of Depth Data :	N/R
Project Number :	N/R
Real-Time Data Flag :	0
Peak-Streamflow Data Begin Date :	N/R
Peak-Streamflow Data End Date :	N/R
Peak-Streamflow Data Count :	0
Water-Quality Data Begin Date :	N/R
Water-Quality Data End Date :	N/R
Water-Quality Data Count :	0
Field Water-Level Measurements Begin Date:	1963-03-01
Field Water-level Measurements End Date:	1963-03-01
Field Water-Level Measurements Count:	1
Site-Visit Data Begin Date :	N/R
Site-Visit Data End Date :	N/R
Site-Visit Data Count :	0
Latitude :	41.649826
Longitude :	-70.928372
Last Date in Agency List :	2024-12-02

Map Id: 8
Direction: E
Distance: 0.198 mi., 1044 ft.
Elevation: 11 ft.
Relative: Lower

Site Name : 265015 MA | 270586 MA
41.646918, -70.924827
MA

Database(s) : [WELLS - MA]

Envirosite ID: 51742092
EPA ID: N/R

WELLS - MA

Well ID :	270586
Well Address :	217 Herman Melville Boulevard, NEW BEDFORD
Date Completed :	2010-01-18
Well Type :	Monitoring
Work Performed :	New Well
Total Depth :	15.00
Depth to Bedrock :	0
Water Level :	3.00
Agency Link :	Click here for hyperlink provided by the agency.
Latitude :	41.646918
Longitude :	-70.924827
Last Date in Agency List :	2025-01-27

Well ID :	265015
Well Address :	217 Herman Melville Boulevard, NEW BEDFORD
Date Completed :	2009-09-16
Well Type :	Monitoring
Work Performed :	New Well
Total Depth :	17.00
Depth to Bedrock :	0
Water Level :	5.00
Agency Link :	Click here for hyperlink provided by the agency.
Latitude :	41.646918
Longitude :	-70.924827
Last Date in Agency List :	2025-01-27

Map Id: 9
Direction: SE
Distance: 0.214 mi., 1129 ft.
Elevation: 15 ft.
Relative: Lower

Site Name : 413839070553801
41.644271, -70.926705
MA

Database(s) : [NWIS]

Envirosite ID: 15925804
EPA ID: N/R

NWIS

Site Identification Number :	413839070553801
Site Type :	Well
Station Name :	MA-NGB 18
Agency :	U.S. Geological Survey
District :	Massachusetts
State :	MA
County :	Bristol County
Country :	USA
Land Net Location :	N/R
Name of Location Map :	N/R
Scale of Location Map :	N/R
Altitude of Gage/Land Surface :	17.00
Method Altitude Determined :	Level or other surveyed method.
Altitude Accuracy :	.1
Altitude Datum :	National Geodetic Vertical Datum of 1929
Hydrologic Unit :	Cape Cod

Map Id: 9
Direction: SE
Distance: 0.214 mi., 1129 ft.
Elevation: 15 ft.
Relative: Lower

Site Name : 413839070553801
41.644271, -70.926705
MA

Database(s) : [NWIS] ***(cont.)***

Envirosite ID: 15925804
EPA ID: N/R

NWIS ***(cont.)***

Drainage Basin :	N/R
Topographic Setting :	N/R
Flags for the Type of Data Collected:	NNNNNNNNNNNNNNNNNNNNNNNNNNNNNN
Flags for Instruments at Site :	NNNNNNNNNNNNNNNNNNNNNNNNNNNNNN
Date of First Construction :	1972
Date Site Established or Inventoried:	N/R
Drainage Area :	N/R
Contributing Drainage Area :	N/R
Data Reliability :	Data have been checked by the reporting agency.
Data-Other GW Files :	YYNYNNNN
National Aquifer :	N/R
Local Aquifer :	N/R
Local Aquifer Type :	N/R
Well Depth :	23.0
Hole Depth :	N/R
Source of Depth Data :	N/R
Project Number :	N/R
Real-Time Data Flag :	N/R
Peak-Streamflow Data Begin Date :	N/R
Peak-Streamflow Data End Date :	N/R
Peak-Streamflow Data Count :	N/R
Water-Quality Data Begin Date :	N/R
Water-Quality Data End Date :	N/R
Water-Quality Data Count :	N/R
Field Water-Level Measurements Begin Date:	N/R
Field Water-level Measurements End Date:	N/R
Field Water-Level Measurements Count:	N/R
Site-Visit Data Begin Date :	N/R
Site-Visit Data End Date :	N/R
Site-Visit Data Count :	N/R
Latitude :	41.644271
Longitude :	-70.926705
Last Date in Agency List :	2024-12-02

Map Id: 10
Direction: NNW
Distance: 0.228 mi., 1203 ft.
Elevation: 41 ft.
Relative: Lower

Site Name : BLDG
41.650639, -70.929861
NEW BEDFORD, MA

Database(s) : [DIGITAL OBSTACLE]

Envirosite ID: 48714966
EPA ID: N/R

DIGITAL OBSTACLE

Date of Action :	2022-02-28
Action :	Add
FAA Study Number :	2020ANE03541OE
OBS Number :	25-074535
Obstacle Type :	BLDG
City Name :	NEW BEDFORD
State Identifier :	MA

Map Id: 10
Direction: NNW
Distance: 0.228 mi., 1203 ft.
Elevation: 41 ft.
Relative: Lower

Site Name : BLDG
41.650639, -70.929861
NEW BEDFORD, MA

Database(s) : [DIGITAL OBSTACLE] ***(cont.)***

Envirosite ID: 48714966
EPA ID: N/R

DIGITAL OBSTACLE ***(cont.)***

Country Identifier :	USA
Type of Lighting :	None
Verification Status :	Unverified
Quantity :	1
Mark Indicator :	None
Above Ground Level Height (Feet) :	00035
Above Mean Sea Level Height (Feet) :	00076
Horizontal Accuracy :	+-250'
Vertical Accuracy :	+-50'
Latitude :	41 39 02.30N
Longitude :	070 55 47.50W

Map Id: B11
Direction: WSW
Distance: 0.228 mi., 1205 ft.
Elevation: 111 ft.
Relative: Higher

Site Name : BLDG
41.646028, -70.933222
NEW BEDFORD, MA

Database(s) : [DIGITAL OBSTACLE]

Envirosite ID: 52560123
EPA ID: N/R

DIGITAL OBSTACLE

Date of Action :	2023-03-10
Action :	Add
FAA Study Number :	2021ANE05301OE
OBS Number :	25-076289
Obstacle Type :	BLDG
City Name :	NEW BEDFORD
State Identifier :	MA
Country Identifier :	USA
Type of Lighting :	None
Verification Status :	Unverified
Quantity :	1
Mark Indicator :	None
Above Ground Level Height (Feet) :	00035
Above Mean Sea Level Height (Feet) :	00145
Horizontal Accuracy :	+-250'
Vertical Accuracy :	+-50'
Latitude :	41 38 45.70N
Longitude :	070 55 59.60W

Map Id: B12
Direction: WSW
Distance: 0.230 mi., 1215 ft.
Elevation: 111 ft.
Relative: Higher

Site Name : BLDG
41.645944, -70.933222
NEW BEDOFRED, MA

Database(s) : [DIGITAL OBSTACLE]

Envirosite ID: 52566823
EPA ID: N/R

DIGITAL OBSTACLE

Date of Action :	2023-03-10
Action :	Add
FAA Study Number :	2021ANE05303OE
OBS Number :	25-076291
Obstacle Type :	BLDG
City Name :	NEW BEDOFRED
State Identifier :	MA
Country Identifier :	USA
Type of Lighting :	None
Verification Status :	Unverified
Quantity :	1
Mark Indicator :	None
Above Ground Level Height (Feet) :	00035
Above Mean Sea Level Height (Feet) :	00145
Horizontal Accuracy :	+-250'
Vertical Accuracy :	+-50'
Latitude :	41 38 45.40N
Longitude :	070 55 59.60W

Map Id: B13
Direction: WSW
Distance: 0.238 mi., 1259 ft.
Elevation: 110 ft.
Relative: Higher

Site Name : BLDG
41.646, -70.933417
NEW BEDFORD, MA

Database(s) : [DIGITAL OBSTACLE]

Envirosite ID: 52564284
EPA ID: N/R

DIGITAL OBSTACLE

Date of Action :	2023-03-10
Action :	Add
FAA Study Number :	2021ANE05300OE
OBS Number :	25-076288
Obstacle Type :	BLDG
City Name :	NEW BEDFORD
State Identifier :	MA
Country Identifier :	USA
Type of Lighting :	None
Verification Status :	Unverified
Quantity :	1
Mark Indicator :	None
Above Ground Level Height (Feet) :	00035
Above Mean Sea Level Height (Feet) :	00144
Horizontal Accuracy :	+-250'
Vertical Accuracy :	+-50'
Latitude :	41 38 45.60N
Longitude :	070 56 00.30W

Map Id: B14
Direction: WSW
Distance: 0.240 mi., 1269 ft.
Elevation: 109 ft.
Relative: Higher

Site Name : BLDG
41.645917, -70.933417
NEW BEDFORD, MA

Database(s) : [DIGITAL OBSTACLE]

Envirosite ID: 52564806
EPA ID: N/R

DIGITAL OBSTACLE

Date of Action :	2023-03-10
Action :	Add
FAA Study Number :	2021ANE05302OE
OBS Number :	25-076290
Obstacle Type :	BLDG
City Name :	NEW BEDFORD
State Identifier :	MA
Country Identifier :	USA
Type of Lighting :	None
Verification Status :	Unverified
Quantity :	1
Mark Indicator :	None
Above Ground Level Height (Feet) :	00035
Above Mean Sea Level Height (Feet) :	00144
Horizontal Accuracy :	+-250'
Vertical Accuracy :	+-50'
Latitude :	41 38 45.30N
Longitude :	070 56 00.30W

Map Id: 15
Direction: E
Distance: 0.256 mi., 1352 ft.
Elevation: 5 ft.
Relative: Lower

Site Name : 626853 MA
41.648192, -70.923913
MA

Database(s) : [WELLS - MA]

Envirosite ID: 51814782
EPA ID: N/R

WELLS - MA

Well ID :	626853
Well Address :	110 Herman Melville Boulevard, NEW BEDFORD
Date Completed :	1991-03-20
Well Type :	Monitoring
Work Performed :	New Well
Total Depth :	17.00
Depth to Bedrock :	0
Water Level :	0
Agency Link :	Click here for hyperlink provided by the agency.
Latitude :	41.648192
Longitude :	-70.923913
Last Date in Agency List :	2025-01-27

Map Id: 16
Direction: S
Distance: 0.258 mi., 1363 ft.
Elevation: 66 ft.
Relative: Higher

Site Name : 619827 MA | 649727 MA
41.643245, -70.929043
MA

Database(s) : [WELLS - MA]

Envirosite ID: 51797542
EPA ID: N/R

WELLS - MA

Well ID :	649727
Well Address :	2 Washington Avenue, NEW BEDFORD
Date Completed :	2014-12-19
Well Type :	Monitoring
Work Performed :	New Well
Total Depth :	15.00
Depth to Bedrock :	0
Water Level :	6.00
Agency Link :	Click here for hyperlink provided by the agency.
Latitude :	41.643245
Longitude :	-70.929043
Last Date in Agency List :	2025-01-27

Well ID :	619827
Well Address :	2 Washington Avenue, NEW BEDFORD
Date Completed :	2013-01-22
Well Type :	Monitoring
Work Performed :	New Well
Total Depth :	15.00
Depth to Bedrock :	0
Water Level :	10.00
Agency Link :	Click here for hyperlink provided by the agency.
Latitude :	41.643245
Longitude :	-70.929043
Last Date in Agency List :	2025-01-27

Map Id: 17
Direction: N
Distance: 0.265 mi., 1401 ft.
Elevation: 37 ft.
Relative: Lower

Site Name : 413904070554301
41.651215, -70.928094
MA

Database(s) : [NWIS]

Envirosite ID: 16368991
EPA ID: N/R

NWIS

Site Identification Number :	413904070554301
Site Type :	Well
Station Name :	MA-NGB 14
Agency :	U.S. Geological Survey
District :	Massachusetts
State :	MA
County :	Bristol County
Country :	USA
Land Net Location :	N/R
Name of Location Map :	N/R
Scale of Location Map :	N/R
Altitude of Gage/Land Surface :	20.00
Method Altitude Determined :	Level or other surveyed method.
Altitude Accuracy :	.1
Altitude Datum :	National Geodetic Vertical Datum of 1929
Hydrologic Unit :	Cape Cod

Map Id: 17
Direction: N
Distance: 0.265 mi., 1401 ft.
Elevation: 37 ft.
Relative: Lower

Site Name : 413904070554301
41.651215, -70.928094
MA

Database(s) : [NWIS] ***(cont.)***

Envirosite ID: 16368991
EPA ID: N/R

NWIS ***(cont.)***

Drainage Basin :	N/R
Topographic Setting :	N/R
Flags for the Type of Data Collected:	NNNNNNNNNNNNNNNNNNNNNNNNNNNNNO
Flags for Instruments at Site :	NNNNNNNNNNNNNNNNNNNNNNNNNNNNNN
Date of First Construction :	1960
Date Site Established or Inventoried:	N/R
Drainage Area :	N/R
Contributing Drainage Area :	N/R
Data Reliability :	Data have been checked by the reporting agency.
Data-Other GW Files :	YYNNNNNN
National Aquifer :	N/R
Local Aquifer :	N/R
Local Aquifer Type :	N/R
Well Depth :	18.0
Hole Depth :	N/R
Source of Depth Data :	N/R
Project Number :	N/R
Real-Time Data Flag :	0
Peak-Streamflow Data Begin Date :	N/R
Peak-Streamflow Data End Date :	N/R
Peak-Streamflow Data Count :	0
Water-Quality Data Begin Date :	N/R
Water-Quality Data End Date :	N/R
Water-Quality Data Count :	0
Field Water-Level Measurements Begin Date:	1960-08-01
Field Water-level Measurements End Date:	1960-08-01
Field Water-Level Measurements Count:	1
Site-Visit Data Begin Date :	N/R
Site-Visit Data End Date :	N/R
Site-Visit Data Count :	0
Latitude :	41.651215
Longitude :	-70.928094
Last Date in Agency List :	2024-12-02

Map Id: 18
Direction: NNE
Distance: 0.283 mi., 1496 ft.
Elevation: 15 ft.
Relative: Lower

Site Name : 626791 MA
41.651162, -70.926627
MA

Database(s) : [WELLS - MA]

Envirosite ID: 51757985
EPA ID: N/R

WELLS - MA

Well ID :	626791
Well Address :	22 Logan Street, NEW BEDFORD
Date Completed :	1994-01-18
Well Type :	Monitoring
Work Performed :	New Well
Total Depth :	15.00
Depth to Bedrock :	0

Map Id: 18
Direction: NNE
Distance: 0.283 mi., 1496 ft.
Elevation: 15 ft.
Relative: Lower

Site Name : 626791 MA
41.651162, -70.926627
MA

Database(s) : [WELLS - MA] ***(cont.)***

Envirosite ID: 51757985
EPA ID: N/R

WELLS - MA ***(cont.)***

Water Level :	9.00
Agency Link :	Click here for hyperlink provided by the agency.
Latitude :	41.651162
Longitude :	-70.926627
Last Date in Agency List :	2025-01-27

Map Id: 19
Direction: ESE
Distance: 0.290 mi., 1531 ft.
Elevation: 9 ft.
Relative: Lower

Site Name : 108805 MA
41.645151, -70.923614
MA

Database(s) : [WELLS - MA]

Envirosite ID: 51816834
EPA ID: N/R

WELLS - MA

Well ID :	108805
Well Address :	216 Herman Melville Boulevard, NEW BEDFORD
Date Completed :	2003-06-13
Well Type :	Monitoring
Work Performed :	New Well
Total Depth :	21.00
Depth to Bedrock :	0.00
Water Level :	0
Agency Link :	Click here for hyperlink provided by the agency.
Latitude :	41.645151
Longitude :	-70.923614
Last Date in Agency List :	2025-01-27

Map Id: 20
Direction: NE
Distance: 0.299 mi., 1578 ft.
Elevation: 15 ft.
Relative: Lower

Site Name : 413902070553201
41.650771, -70.925208
MA

Database(s) : [NWIS]

Envirosite ID: 44183933
EPA ID: N/R

NWIS

Site Identification Number :	413902070553201
Site Type :	Diversion
Station Name :	INTAKE ON RODMAN POND
Agency :	Massachusetts Department of Environmental Protection
District :	Massachusetts
State :	MA
County :	Bristol County
Country :	USA
Land Net Location :	N/R
Name of Location Map :	N/R

Map Id: 20
Direction: NE
Distance: 0.299 mi., 1578 ft.
Elevation: 15 ft.
Relative: Lower

Site Name : 413902070553201
41.650771, -70.925208
MA

Database(s) : [NWIS] ***(cont.)***

Envirosite ID: 44183933
EPA ID: N/R

NWIS ***(cont.)***

Scale of Location Map :	N/R
Altitude of Gage/Land Surface :	N/R
Method Altitude Determined :	N/R
Altitude Accuracy :	N/R
Altitude Datum :	N/R
Hydrologic Unit :	N/R
Drainage Basin :	N/R
Topographic Setting :	N/R
Flags for the Type of Data Collected:	N/R
Flags for Instruments at Site :	N/R
Date of First Construction :	N/R
Date Site Established or Inventoried:	N/R
Drainage Area :	N/R
Contributing Drainage Area :	N/R
Data Reliability :	Unchecked data.
Data-Other GW Files :	N/R
National Aquifer :	N/R
Local Aquifer :	N/R
Local Aquifer Type :	N/R
Well Depth :	N/R
Hole Depth :	N/R
Source of Depth Data :	N/R
Project Number :	NENGSWUDS
Real-Time Data Flag :	N/R
Peak-Streamflow Data Begin Date :	N/R
Peak-Streamflow Data End Date :	N/R
Peak-Streamflow Data Count :	N/R
Water-Quality Data Begin Date :	N/R
Water-Quality Data End Date :	N/R
Water-Quality Data Count :	N/R
Field Water-Level Measurements Begin Date:	N/R
Field Water-level Measurements End Date:	N/R
Field Water-Level Measurements Count:	N/R
Site-Visit Data Begin Date :	N/R
Site-Visit Data End Date :	N/R
Site-Visit Data Count :	N/R
Latitude :	41.650771
Longitude :	-70.925208
Last Date in Agency List :	2024-12-02

Map Id: 21
Direction: WNW
Distance: 0.309 mi., 1633 ft.
Elevation: 122 ft.
Relative: Higher

Site Name : 7921 MA
41.649553, -70.934337
MA

Database(s) : [WELLS - MA]

Envirosite ID: 51818230
EPA ID: N/R

WELLS - MA

Well ID :	7921

Map Id: 21
Direction: WNW
Distance: 0.309 mi., 1633 ft.
Elevation: 122 ft.
Relative: Higher

Site Name : 7921 MA
41.649553, -70.934337
MA

Database(s) : [WELLS - MA] ***(cont.)***

Envirosite ID: 51818230
EPA ID: N/R

WELLS - MA ***(cont.)***

Well Address :	32 Linden Street, NEW BEDFORD
Date Completed :	2000-11-01
Well Type :	Monitoring
Work Performed :	N/R
Total Depth :	18.50
Depth to Bedrock :	18.50
Water Level :	12.00
Agency Link :	Click here for hyperlink provided by the agency.
Latitude :	41.649553
Longitude :	-70.934337
Last Date in Agency List :	2025-01-27

Map Id: C22
Direction: SE
Distance: 0.317 mi., 1674 ft.
Elevation: 6 ft.
Relative: Lower

Site Name : 11212 MA
41.643916, -70.924109
MA

Database(s) : [WELLS - MA]

Envirosite ID: 51743404
EPA ID: N/R

WELLS - MA

Well ID :	11212
Well Address :	Herman Melville Boulevard, NEW BEDFORD
Date Completed :	1999-04-30
Well Type :	Monitoring
Work Performed :	N/R
Total Depth :	13.50
Depth to Bedrock :	0.00
Water Level :	9.50
Agency Link :	Click here for hyperlink provided by the agency.
Latitude :	41.643916
Longitude :	-70.924109
Last Date in Agency List :	2025-01-27

Map Id: D23
Direction: ENE
Distance: 0.333 mi., 1760 ft.
Elevation: 3 ft.
Relative: Lower

Site Name : 153526 MA
41.649293, -70.922854
MA

Database(s) : [WELLS - MA]

Envirosite ID: 51805281
EPA ID: N/R

WELLS - MA

Well ID :	153526
Well Address :	10 North Front Street, NEW BEDFORD
Date Completed :	2007-01-31
Well Type :	Monitoring

Map Id: D23
Direction: ENE
Distance: 0.333 mi., 1760 ft.
Elevation: 3 ft.
Relative: Lower

Site Name : 153526 MA
41.649293, -70.922854
MA

Database(s) : [WELLS - MA] ***(cont.)***

Envirosite ID: 51805281
EPA ID: N/R

WELLS - MA ***(cont.)***

Work Performed :	New Well
Total Depth :	13.00
Depth to Bedrock :	0.00
Water Level :	6.00
Agency Link :	Click here for hyperlink provided by the agency.
Latitude :	41.649293
Longitude :	-70.922854
Last Date in Agency List :	2025-01-27

Map Id: 24
Direction: N
Distance: 0.339 mi., 1791 ft.
Elevation: 27 ft.
Relative: Lower

Site Name : 413908070554501
41.652326, -70.92865
MA

Database(s) : [NWIS]

Envirosite ID: 15925098
EPA ID: N/R

NWIS

Site Identification Number :	413908070554501
Site Type :	Well
Station Name :	MA-NGB 31
Agency :	U.S. Geological Survey
District :	Massachusetts
State :	MA
County :	Bristol County
Country :	USA
Land Net Location :	N/R
Name of Location Map :	N/R
Scale of Location Map :	N/R
Altitude of Gage/Land Surface :	23.00
Method Altitude Determined :	Level or other surveyed method.
Altitude Accuracy :	.1
Altitude Datum :	National Geodetic Vertical Datum of 1929
Hydrologic Unit :	Cape Cod
Drainage Basin :	N/R
Topographic Setting :	N/R
Flags for the Type of Data Collected:	NNNNNNNNNNNNNNNNNNNNNNNNNNNNNO
Flags for Instruments at Site :	NNNNNNNNNNNNNNNNNNNNNNNNNNNNNN
Date of First Construction :	1960
Date Site Established or Inventoried:	N/R
Drainage Area :	N/R
Contributing Drainage Area :	N/R
Data Reliability :	Data have been checked by the reporting agency.
Data-Other GW Files :	YYNNNNNN
National Aquifer :	N/R
Local Aquifer :	N/R
Local Aquifer Type :	N/R
Well Depth :	16.0
Hole Depth :	N/R
Source of Depth Data :	N/R
Project Number :	N/R
Real-Time Data Flag :	0

Map Id: 24
Direction: N
Distance: 0.339 mi., 1791 ft.
Elevation: 27 ft.
Relative: Lower

Site Name : 413908070554501
41.652326, -70.92865
MA

Database(s) : [NWIS] ***(cont.)***

Envirosite ID: 15925098
EPA ID: N/R

NWIS ***(cont.)***

Peak-Streamflow Data Begin Date :	N/R
Peak-Streamflow Data End Date :	N/R
Peak-Streamflow Data Count :	0
Water-Quality Data Begin Date :	N/R
Water-Quality Data End Date :	N/R
Water-Quality Data Count :	0
Field Water-Level Measurements Begin Date:	1960-09-01
Field Water-level Measurements End Date:	1960-09-01
Field Water-Level Measurements Count:	1
Site-Visit Data Begin Date :	N/R
Site-Visit Data End Date :	N/R
Site-Visit Data Count :	0
Latitude :	41.652326
Longitude :	-70.92865
Last Date in Agency List :	2024-12-02

Map Id: D25
Direction: ENE
Distance: 0.350 mi., 1847 ft.
Elevation: 6 ft.
Relative: Lower

Site Name : 140898 MA
41.65005, -70.92305
MA

Database(s) : [WELLS - MA]

Envirosite ID: 15987129
EPA ID: N/R

WELLS - MA

Well ID :	140898
Well Address :	26 North Front Street, NEW BEDFORD
Date Completed :	2006-12-13
Well Type :	Monitoring
Work Performed :	New Well
Total Depth :	20.00
Depth to Bedrock :	0.00
Water Level :	14.00
Agency Link :	Click here for hyperlink provided by the agency.
Latitude :	41.650050
Longitude :	-70.923050
Last Date in Agency List :	2025-01-27

Map Id: C26
Direction: SE
Distance: 0.369 mi., 1948 ft.
Elevation: 8 ft.
Relative: Lower

Site Name : 626719 MA
41.643305, -70.923497
MA

Database(s) : [WELLS - MA]

Envirosite ID: 51763981
EPA ID: N/R

WELLS - MA

Well ID :	626719
Well Address :	150 Herman Melville Boulevard, NEW BEDFORD
Date Completed :	1999-02-04
Well Type :	Monitoring
Work Performed :	New Well
Total Depth :	15.00
Depth to Bedrock :	0
Water Level :	6.00
Agency Link :	Click here for hyperlink provided by the agency.
Latitude :	41.643305
Longitude :	-70.923497
Last Date in Agency List :	2025-01-27

Map Id: D27
Direction: ENE
Distance: 0.382 mi., 2015 ft.
Elevation: 7 ft.
Relative: Lower

Site Name : 659475 MA
41.650428, -70.922644
MA

Database(s) : [WELLS - MA]

Envirosite ID: 51740451
EPA ID: N/R

WELLS - MA

Well ID :	659475
Well Address :	26 North Front Street, NEW BEDFORD
Date Completed :	2017-11-02
Well Type :	Monitoring
Work Performed :	New Well
Total Depth :	20.00
Depth to Bedrock :	0
Water Level :	6.00
Agency Link :	Click here for hyperlink provided by the agency.
Latitude :	41.650428
Longitude :	-70.922644
Last Date in Agency List :	2025-01-27

Map Id: 28
Direction: NE
Distance: 0.390 mi., 2061 ft.
Elevation: 11 ft.
Relative: Lower

Site Name : 668905 MA
41.652, -70.92444
MA

Database(s) : [WELLS - MA]

Envirosite ID: 41947017
EPA ID: N/R

WELLS - MA

Well ID :	668905
Well Address :	24 NORTH FRONT STREET, NEW BEDFORD
Date Completed :	2021-06-07

Map Id: 28
Direction: NE
Distance: 0.390 mi., 2061 ft.
Elevation: 11 ft.
Relative: Lower

Site Name : 668905 MA
41.652, -70.92444
MA

Database(s) : [WELLS - MA] ***(cont.)***

Envirosite ID: 41947017
EPA ID: N/R

WELLS - MA ***(cont.)***

Well Type :	Monitoring
Work Performed :	New Well
Total Depth :	15.00
Depth to Bedrock :	0
Water Level :	6.00
Agency Link :	Click here for hyperlink provided by the agency.
Latitude :	41.652000
Longitude :	-70.924440
Last Date in Agency List :	2025-01-27

Map Id: D29
Direction: ENE
Distance: 0.392 mi., 2071 ft.
Elevation: 5 ft.
Relative: Lower

Site Name : 250269 MA
41.649974, -70.922033
MA

Database(s) : [WELLS - MA]

Envirosite ID: 51762454
EPA ID: N/R

WELLS - MA

Well ID :	250269
Well Address :	24 North Front Street, NEW BEDFORD
Date Completed :	2007-05-17
Well Type :	Monitoring
Work Performed :	New Well
Total Depth :	42.00
Depth to Bedrock :	0
Water Level :	8.00
Agency Link :	Click here for hyperlink provided by the agency.
Latitude :	41.649974
Longitude :	-70.922033
Last Date in Agency List :	2025-01-27

Map Id: D30
Direction: ENE
Distance: 0.396 mi., 2094 ft.
Elevation: 5 ft.
Relative: Lower

Site Name : 152860 MA
41.650058, -70.921999
MA

Database(s) : [WELLS - MA]

Envirosite ID: 51816587
EPA ID: N/R

WELLS - MA

Well ID :	152860
Well Address :	24 North Front Street, NEW BEDFORD
Date Completed :	2007-03-01
Well Type :	Monitoring
Work Performed :	New Well
Total Depth :	45.00

Map Id: D30
Direction: ENE
Distance: 0.396 mi., 2094 ft.
Elevation: 5 ft.
Relative: Lower

Site Name : 152860 MA
41.650058, -70.921999
MA

Database(s) : [WELLS - MA] ***(cont.)***

Envirosite ID: 51816587
EPA ID: N/R

WELLS - MA ***(cont.)***

Depth to Bedrock :	0.00
Water Level :	20.00
Agency Link :	Click here for hyperlink provided by the agency.
Latitude :	41.650058
Longitude :	-70.921999
Last Date in Agency List :	2025-01-27

Map Id: 31
Direction: SE
Distance: 0.401 mi., 2118 ft.
Elevation: 8 ft.
Relative: Lower

Site Name : 11216 MA
41.642474, -70.923792
MA

Database(s) : [WELLS - MA]

Envirosite ID: 51827292
EPA ID: N/R

WELLS - MA

Well ID :	11216
Well Address :	110 Herman Melville Boulevard, NEW BEDFORD
Date Completed :	1999-07-17
Well Type :	Monitoring
Work Performed :	N/R
Total Depth :	15.00
Depth to Bedrock :	0.00
Water Level :	7.50
Agency Link :	Click here for hyperlink provided by the agency.
Latitude :	41.642474
Longitude :	-70.923792
Last Date in Agency List :	2025-01-27

Map Id: 32
Direction: NE
Distance: 0.405 mi., 2139 ft.
Elevation: 6 ft.
Relative: Lower

Site Name : 100816 MA | 141387 MA
41.651294, -70.922978
MA

Database(s) : [WELLS - MA]

Envirosite ID: 51815226
EPA ID: N/R

WELLS - MA

Well ID :	100816
Well Address :	24 Front Street, NEW BEDFORD
Date Completed :	2001-08-27
Well Type :	Monitoring
Work Performed :	New Well
Total Depth :	18.00
Depth to Bedrock :	0
Water Level :	5.10
Agency Link :	Click here for hyperlink provided by the agency.

Map Id: 32
Direction: NE
Distance: 0.405 mi., 2139 ft.
Elevation: 6 ft.
Relative: Lower

Site Name : 100816 MA | 141387 MA
41.651294, -70.922978
MA

Database(s) : [WELLS - MA] ***(cont.)***

Envirosite ID: 51815226
EPA ID: N/R

WELLS - MA ***(cont.)***

Latitude :	41.651294
Longitude :	-70.922978
Last Date in Agency List :	2025-01-27
Well ID :	141387
Well Address :	24 North Front Street, NEW BEDFORD
Date Completed :	2005-10-18
Well Type :	Monitoring
Work Performed :	New Well
Total Depth :	34.00
Depth to Bedrock :	0.00
Water Level :	3.00
Agency Link :	Click here for hyperlink provided by the agency.
Latitude :	41.651294
Longitude :	-70.922978
Last Date in Agency List :	2025-01-27

Map Id: 33
Direction: SSE
Distance: 0.412 mi., 2176 ft.
Elevation: 9 ft.
Relative: Lower

Site Name : 413829070553401
41.641493, -70.925594
MA

Database(s) : [NWIS]

Envirosite ID: 15924851
EPA ID: N/R

NWIS

Site Identification Number :	413829070553401
Site Type :	Well
Station Name :	MA-NGR 45
Agency :	U.S. Geological Survey
District :	Massachusetts
State :	MA
County :	Bristol County
Country :	USA
Land Net Location :	N/R
Name of Location Map :	N/R
Scale of Location Map :	N/R
Altitude of Gage/Land Surface :	13.00
Method Altitude Determined :	Level or other surveyed method.
Altitude Accuracy :	.1
Altitude Datum :	National Geodetic Vertical Datum of 1929
Hydrologic Unit :	Cape Cod
Drainage Basin :	N/R
Topographic Setting :	N/R
Flags for the Type of Data Collected:	NNNNNNNNNNNNNNNNNNNNNNNNNNNNO
Flags for Instruments at Site :	NNNNNNNNNNNNNNNNNNNNNNNNNNNNN
Date of First Construction :	1964
Date Site Established or Inventoried:	N/R
Drainage Area :	N/R
Contributing Drainage Area :	N/R
Data Reliability :	Data have been checked by the reporting agency.

Map Id: 33
Direction: SSE
Distance: 0.412 mi., 2176 ft.
Elevation: 9 ft.
Relative: Lower

Site Name : 413829070553401
41.641493, -70.925594
MA

Database(s) : [NWIS] ***(cont.)***

Envirosite ID: 15924851
EPA ID: N/R

NWIS ***(cont.)***

Data-Other GW Files :	YYNYNNNN
National Aquifer :	N/R
Local Aquifer :	N/R
Local Aquifer Type :	N/R
Well Depth :	16.0
Hole Depth :	N/R
Source of Depth Data :	N/R
Project Number :	N/R
Real-Time Data Flag :	0
Peak-Streamflow Data Begin Date :	N/R
Peak-Streamflow Data End Date :	N/R
Peak-Streamflow Data Count :	0
Water-Quality Data Begin Date :	N/R
Water-Quality Data End Date :	N/R
Water-Quality Data Count :	0
Field Water-Level Measurements Begin Date:	1964-07-01
Field Water-level Measurements End Date:	1964-07-01
Field Water-Level Measurements Count:	1
Site-Visit Data Begin Date :	N/R
Site-Visit Data End Date :	N/R
Site-Visit Data Count :	0
Latitude :	41.641493
Longitude :	-70.925594
Last Date in Agency List :	2024-12-02

Map Id: 34
Direction: NNW
Distance: 0.441 mi., 2330 ft.
Elevation: 31 ft.
Relative: Lower

Site Name : 413913070555101
41.653715, -70.930316
MA

Database(s) : [NWIS]

Envirosite ID: 16370187
EPA ID: N/R

NWIS

Site Identification Number :	413913070555101
Site Type :	Well
Station Name :	MA-NGB 27
Agency :	U.S. Geological Survey
District :	Massachusetts
State :	MA
County :	Bristol County
Country :	USA
Land Net Location :	N/R
Name of Location Map :	N/R
Scale of Location Map :	N/R
Altitude of Gage/Land Surface :	41.00
Method Altitude Determined :	Level or other surveyed method.
Altitude Accuracy :	.1
Altitude Datum :	National Geodetic Vertical Datum of 1929
Hydrologic Unit :	Cape Cod

Map Id: 34
Direction: NNW
Distance: 0.441 mi., 2330 ft.
Elevation: 31 ft.
Relative: Lower

Site Name : 413913070555101
41.653715, -70.930316
MA

Database(s) : [NWIS] ***(cont.)***

Envirosite ID: 16370187
EPA ID: N/R

NWIS ***(cont.)***

Drainage Basin :	N/R
Topographic Setting :	N/R
Flags for the Type of Data Collected:	NNNNNNNNNNNNNNNNNNNNNNNNNNNNNO
Flags for Instruments at Site :	NNNNNNNNNNNNNNNNNNNNNNNNNNNNNN
Date of First Construction :	1960
Date Site Established or Inventoried:	N/R
Drainage Area :	N/R
Contributing Drainage Area :	N/R
Data Reliability :	Data have been checked by the reporting agency.
Data-Other GW Files :	YYNNNNNN
National Aquifer :	N/R
Local Aquifer :	N/R
Local Aquifer Type :	N/R
Well Depth :	30.0
Hole Depth :	N/R
Source of Depth Data :	N/R
Project Number :	N/R
Real-Time Data Flag :	0
Peak-Streamflow Data Begin Date :	N/R
Peak-Streamflow Data End Date :	N/R
Peak-Streamflow Data Count :	0
Water-Quality Data Begin Date :	N/R
Water-Quality Data End Date :	N/R
Water-Quality Data Count :	0
Field Water-Level Measurements Begin Date:	1960-09-01
Field Water-level Measurements End Date:	1960-09-01
Field Water-Level Measurements Count:	1
Site-Visit Data Begin Date :	N/R
Site-Visit Data End Date :	N/R
Site-Visit Data Count :	0
Latitude :	41.653715
Longitude :	-70.930316
Last Date in Agency List :	2024-12-02

Map Id: E35
Direction: NNW
Distance: 0.453 mi., 2393 ft.
Elevation: 48 ft.
Relative: Higher

Site Name : 413913070555501
41.653715, -70.931427
MA

Database(s) : [NWIS]

Envirosite ID: 15925152
EPA ID: N/R

NWIS

Site Identification Number :	413913070555501
Site Type :	Well
Station Name :	MA-NGB 26
Agency :	U.S. Geological Survey
District :	Massachusetts
State :	MA
County :	Bristol County

Map Id: E35
Direction: NNW
Distance: 0.453 mi., 2393 ft.
Elevation: 48 ft.
Relative: Higher

Site Name : 413913070555501
41.653715, -70.931427
MA

Database(s) : [NWIS] ***(cont.)***

Envirosite ID: 15925152
EPA ID: N/R

NWIS ***(cont.)***

Country :	USA
Land Net Location :	N/R
Name of Location Map :	N/R
Scale of Location Map :	N/R
Altitude of Gage/Land Surface :	51.00
Method Altitude Determined :	Level or other surveyed method.
Altitude Accuracy :	.1
Altitude Datum :	National Geodetic Vertical Datum of 1929
Hydrologic Unit :	Cape Cod
Drainage Basin :	N/R
Topographic Setting :	N/R
Flags for the Type of Data Collected:	NNNNNNNNNNNNNNNNNNNNNNNNNNNNNO
Flags for Instruments at Site :	NNNNNNNNNNNNNNNNNNNNNNNNNNNNN
Date of First Construction :	1960
Date Site Established or Inventoried:	N/R
Drainage Area :	N/R
Contributing Drainage Area :	N/R
Data Reliability :	Data have been checked by the reporting agency.
Data-Other GW Files :	YYNNNNNN
National Aquifer :	N/R
Local Aquifer :	N/R
Local Aquifer Type :	N/R
Well Depth :	22.0
Hole Depth :	N/R
Source of Depth Data :	N/R
Project Number :	N/R
Real-Time Data Flag :	0
Peak-Streamflow Data Begin Date :	N/R
Peak-Streamflow Data End Date :	N/R
Peak-Streamflow Data Count :	0
Water-Quality Data Begin Date :	N/R
Water-Quality Data End Date :	N/R
Water-Quality Data Count :	0
Field Water-Level Measurements Begin Date:	1960-09-01
Field Water-level Measurements End Date:	1960-09-01
Field Water-Level Measurements Count:	1
Site-Visit Data Begin Date :	N/R
Site-Visit Data End Date :	N/R
Site-Visit Data Count :	0
Latitude :	41.653715
Longitude :	-70.931427
Last Date in Agency List :	2024-12-02

Map Id: F36
Direction: N
Distance: 0.454 mi., 2399 ft.
Elevation: 28 ft.
Relative: Lower

Site Name : 413914070554501
41.653993, -70.92865
MA

Database(s) : [NWIS]

Envirosite ID: 16369099
EPA ID: N/R

NWIS

Site Identification Number :	413914070554501
Site Type :	Well
Station Name :	MA-NGB 29
Agency :	U.S. Geological Survey
District :	Massachusetts
State :	MA
County :	Bristol County
Country :	USA
Land Net Location :	N/R
Name of Location Map :	N/R
Scale of Location Map :	N/R
Altitude of Gage/Land Surface :	28.00
Method Altitude Determined :	Level or other surveyed method.
Altitude Accuracy :	.1
Altitude Datum :	National Geodetic Vertical Datum of 1929
Hydrologic Unit :	Cape Cod
Drainage Basin :	N/R
Topographic Setting :	N/R
Flags for the Type of Data Collected:	NNNNNNNNNNNNNNNNNNNNNNNNNNNNNO
Flags for Instruments at Site :	NNNNNNNNNNNNNNNNNNNNNNNNNNNNNN
Date of First Construction :	1960
Date Site Established or Inventoried:	N/R
Drainage Area :	N/R
Contributing Drainage Area :	N/R
Data Reliability :	Data have been checked by the reporting agency.
Data-Other GW Files :	YYNNNNNN
National Aquifer :	N/R
Local Aquifer :	N/R
Local Aquifer Type :	N/R
Well Depth :	16.0
Hole Depth :	N/R
Source of Depth Data :	N/R
Project Number :	N/R
Real-Time Data Flag :	0
Peak-Streamflow Data Begin Date :	N/R
Peak-Streamflow Data End Date :	N/R
Peak-Streamflow Data Count :	0
Water-Quality Data Begin Date :	N/R
Water-Quality Data End Date :	N/R
Water-Quality Data Count :	0
Field Water-Level Measurements Begin Date:	1960-09-01
Field Water-level Measurements End Date:	1960-09-01
Field Water-Level Measurements Count:	1
Site-Visit Data Begin Date :	N/R
Site-Visit Data End Date :	N/R
Site-Visit Data Count :	0
Latitude :	41.653993
Longitude :	-70.92865
Last Date in Agency List :	2024-12-02

Map Id: F37
Direction: N
Distance: 0.457 mi., 2415 ft.
Elevation: 39 ft.
Relative: Lower

Site Name : 413914070554201
41.653993, -70.927816
MA

Database(s) : [NWIS]

Envirosite ID: 15926054
EPA ID: N/R

NWIS

Site Identification Number :	413914070554201
Site Type :	Well
Station Name :	MA-NGB 30
Agency :	U.S. Geological Survey
District :	Massachusetts
State :	MA
County :	Bristol County
Country :	USA
Land Net Location :	N/R
Name of Location Map :	N/R
Scale of Location Map :	N/R
Altitude of Gage/Land Surface :	28.00
Method Altitude Determined :	Level or other surveyed method.
Altitude Accuracy :	.1
Altitude Datum :	National Geodetic Vertical Datum of 1929
Hydrologic Unit :	Cape Cod
Drainage Basin :	N/R
Topographic Setting :	N/R
Flags for the Type of Data Collected:	NNNNNNNNNNNNNNNNNNNNNNNNNNNNNO
Flags for Instruments at Site :	NNNNNNNNNNNNNNNNNNNNNNNNNNNNNN
Date of First Construction :	1960
Date Site Established or Inventoried:	N/R
Drainage Area :	N/R
Contributing Drainage Area :	N/R
Data Reliability :	Data have been checked by the reporting agency.
Data-Other GW Files :	YYNNNNNN
National Aquifer :	N/R
Local Aquifer :	N/R
Local Aquifer Type :	N/R
Well Depth :	16.0
Hole Depth :	N/R
Source of Depth Data :	N/R
Project Number :	N/R
Real-Time Data Flag :	0
Peak-Streamflow Data Begin Date :	N/R
Peak-Streamflow Data End Date :	N/R
Peak-Streamflow Data Count :	0
Water-Quality Data Begin Date :	N/R
Water-Quality Data End Date :	N/R
Water-Quality Data Count :	0
Field Water-Level Measurements Begin Date:	1960-09-01
Field Water-level Measurements End Date:	1960-09-01
Field Water-Level Measurements Count:	1
Site-Visit Data Begin Date :	N/R
Site-Visit Data End Date :	N/R
Site-Visit Data Count :	0
Latitude :	41.653993
Longitude :	-70.927816
Last Date in Agency List :	2024-12-02

Map Id: E38
Direction: NNW
Distance: 0.466 mi., 2463 ft.
Elevation: 60 ft.
Relative: Higher

Site Name : 413913070555801
41.653715, -70.932261
MA

Database(s) : [NWIS]

Envirosite ID: 16370188
EPA ID: N/R

NWIS

Site Identification Number :	413913070555801
Site Type :	Well
Station Name :	MA-NGB 25
Agency :	U.S. Geological Survey
District :	Massachusetts
State :	MA
County :	Bristol County
Country :	USA
Land Net Location :	N/R
Name of Location Map :	N/R
Scale of Location Map :	N/R
Altitude of Gage/Land Surface :	59.00
Method Altitude Determined :	Level or other surveyed method.
Altitude Accuracy :	.1
Altitude Datum :	National Geodetic Vertical Datum of 1929
Hydrologic Unit :	Cape Cod
Drainage Basin :	N/R
Topographic Setting :	N/R
Flags for the Type of Data Collected:	NNNNNNNNNNNNNNNNNNNNNNNNNNNNNO
Flags for Instruments at Site :	NNNNNNNNNNNNNNNNNNNNNNNNNNNNNN
Date of First Construction :	1960
Date Site Established or Inventoried:	N/R
Drainage Area :	N/R
Contributing Drainage Area :	N/R
Data Reliability :	Data have been checked by the reporting agency.
Data-Other GW Files :	YYNNNNNN
National Aquifer :	N/R
Local Aquifer :	N/R
Local Aquifer Type :	N/R
Well Depth :	25.0
Hole Depth :	N/R
Source of Depth Data :	N/R
Project Number :	N/R
Real-Time Data Flag :	0
Peak-Streamflow Data Begin Date :	N/R
Peak-Streamflow Data End Date :	N/R
Peak-Streamflow Data Count :	0
Water-Quality Data Begin Date :	N/R
Water-Quality Data End Date :	N/R
Water-Quality Data Count :	0
Field Water-Level Measurements Begin Date:	1960-09-01
Field Water-level Measurements End Date:	1960-09-01
Field Water-Level Measurements Count:	1
Site-Visit Data Begin Date :	N/R
Site-Visit Data End Date :	N/R
Site-Visit Data Count :	0
Latitude :	41.653715
Longitude :	-70.932261
Last Date in Agency List :	2024-12-02

Map Id: 39
Direction: NNE
Distance: 0.467 mi., 2467 ft.
Elevation: 21 ft.
Relative: Lower

Site Name : 655785 MA
41.653736, -70.925631
MA

Database(s) : [WELLS - MA]

Envirosite ID: 51812256
EPA ID: N/R

WELLS - MA

Well ID :	655785
Well Address :	41 Washburn Street, NEW BEDFORD
Date Completed :	2016-11-15
Well Type :	Monitoring
Work Performed :	New Well
Total Depth :	15.00
Depth to Bedrock :	0
Water Level :	8.00
Agency Link :	Click here for hyperlink provided by the agency.
Latitude :	41.653736
Longitude :	-70.925631
Last Date in Agency List :	2025-01-27

Map Id: 40
Direction: WSW
Distance: 0.477 mi., 2517 ft.
Elevation: 113 ft.
Relative: Higher

Site Name : 656805 MA
41.642821, -70.936279
MA

Database(s) : [WELLS - MA]

Envirosite ID: 51788502
EPA ID: N/R

WELLS - MA

Well ID :	656805
Well Address :	247 Cedar Street, NEW BEDFORD
Date Completed :	2017-03-30
Well Type :	Monitoring
Work Performed :	New Well
Total Depth :	15.00
Depth to Bedrock :	0
Water Level :	8.00
Agency Link :	Click here for hyperlink provided by the agency.
Latitude :	41.642821
Longitude :	-70.936279
Last Date in Agency List :	2025-01-27

Map Id: 41
Direction: NW
Distance: 0.489 mi., 2583 ft.
Elevation: 119 ft.
Relative: Higher

Site Name : TOWER
41.652592, -70.935522
NEW BEDFORD, MA

Database(s) : [DIGITAL OBSTACLE]

Envirosite ID: 2726587
EPA ID: N/R

DIGITAL OBSTACLE

Date of Action :	2013-06-12
Action :	Change
FAA Study Number :	2007ANE00003OE

Map Id: 41
Direction: NW
Distance: 0.489 mi., 2583 ft.
Elevation: 119 ft.
Relative: Higher

Site Name : TOWER
41.652592, -70.935522
NEW BEDFORD, MA

Database(s) : [DIGITAL OBSTACLE] ***(cont.)***

Envirosite ID: 2726587
EPA ID: N/R

DIGITAL OBSTACLE ***(cont.)***

OBS Number :	25-000737
Obstacle Type :	TOWER
City Name :	NEW BEDFORD
State Identifier :	MA
Country Identifier :	USA
Type of Lighting :	Medium Intensity White Strobe & Red
Verification Status :	Verified
Quantity :	1
Mark Indicator :	None
Above Ground Level Height (Feet) :	00156
Above Mean Sea Level Height (Feet) :	00275
Horizontal Accuracy :	+-20'
Vertical Accuracy :	+-3'
Latitude :	41 39 09.33N
Longitude :	070 56 07.88W

Map Id: G42
Direction: NW
Distance: 0.503 mi., 2656 ft.
Elevation: 79 ft.
Relative: Higher

Site Name : 413913070560401
41.653715, -70.933927
MA

Database(s) : [NWIS]

Envirosite ID: 16370191
EPA ID: N/R

NWIS

Site Identification Number :	413913070560401
Site Type :	Well
Station Name :	MA-NGB 32
Agency :	U.S. Geological Survey
District :	Massachusetts
State :	MA
County :	Bristol County
Country :	USA
Land Net Location :	N/R
Name of Location Map :	N/R
Scale of Location Map :	N/R
Altitude of Gage/Land Surface :	79.00
Method Altitude Determined :	Level or other surveyed method.
Altitude Accuracy :	.1
Altitude Datum :	National Geodetic Vertical Datum of 1929
Hydrologic Unit :	Cape Cod
Drainage Basin :	N/R
Topographic Setting :	N/R
Flags for the Type of Data Collected:	NNNNNNNNNNNNNNNNNNNNNNNNNNNNNO
Flags for Instruments at Site :	NNNNNNNNNNNNNNNNNNNNNNNNNNNNN
Date of First Construction :	1960
Date Site Established or Inventoried:	N/R
Drainage Area :	N/R
Contributing Drainage Area :	N/R
Data Reliability :	Data have been checked by the reporting agency.
Data-Other GW Files :	YYNNNNNN
National Aquifer :	N/R

Map Id: G42
Direction: NW
Distance: 0.503 mi., 2656 ft.
Elevation: 79 ft.
Relative: Higher

Site Name : 413913070560401
41.653715, -70.933927
MA

Database(s) : [NWIS] ***(cont.)***

Envirosite ID: 16370191
EPA ID: N/R

NWIS ***(cont.)***

Local Aquifer :	N/R
Local Aquifer Type :	N/R
Well Depth :	24.0
Hole Depth :	N/R
Source of Depth Data :	N/R
Project Number :	N/R
Real-Time Data Flag :	0
Peak-Streamflow Data Begin Date :	N/R
Peak-Streamflow Data End Date :	N/R
Peak-Streamflow Data Count :	0
Water-Quality Data Begin Date :	N/R
Water-Quality Data End Date :	N/R
Water-Quality Data Count :	0
Field Water-Level Measurements Begin Date:	1960-07-01
Field Water-level Measurements End Date:	1960-07-01
Field Water-Level Measurements Count:	1
Site-Visit Data Begin Date :	N/R
Site-Visit Data End Date :	N/R
Site-Visit Data Count :	0
Latitude :	41.653715
Longitude :	-70.933927
Last Date in Agency List :	2024-12-02

Map Id: G43
Direction: NW
Distance: 0.510 mi., 2693 ft.
Elevation: 111 ft.
Relative: Higher

Site Name : 413912070560701
41.653437, -70.934761
MA

Database(s) : [NWIS]

Envirosite ID: 15925145
EPA ID: N/R

NWIS

Site Identification Number :	413912070560701
Site Type :	Well
Station Name :	MA-NGR 44
Agency :	U.S. Geological Survey
District :	Massachusetts
State :	MA
County :	Bristol County
Country :	USA
Land Net Location :	N/R
Name of Location Map :	N/R
Scale of Location Map :	N/R
Altitude of Gage/Land Surface :	100.00
Method Altitude Determined :	Level or other surveyed method.
Altitude Accuracy :	.1
Altitude Datum :	National Geodetic Vertical Datum of 1929
Hydrologic Unit :	Cape Cod
Drainage Basin :	N/R
Topographic Setting :	N/R

Map Id: G43
Direction: NW
Distance: 0.510 mi., 2693 ft.
Elevation: 111 ft.
Relative: Higher

Site Name : 413912070560701
41.653437, -70.934761
MA

Database(s) : [NWIS] ***(cont.)***

Envirosite ID: 15925145
EPA ID: N/R

NWIS ***(cont.)***

Flags for the Type of Data Collected:	NNNNNNNNNNNNNNNNNNNNNNNNNNNNNO
Flags for Instruments at Site :	NNNNNNNNNNNNNNNNNNNNNNNNNNNNNN
Date of First Construction :	1960
Date Site Established or Inventoried:	N/R
Drainage Area :	N/R
Contributing Drainage Area :	N/R
Data Reliability :	Data have been checked by the reporting agency.
Data-Other GW Files :	YYNNNNNN
National Aquifer :	N/R
Local Aquifer :	N/R
Local Aquifer Type :	N/R
Well Depth :	10.0
Hole Depth :	N/R
Source of Depth Data :	N/R
Project Number :	N/R
Real-Time Data Flag :	0
Peak-Streamflow Data Begin Date :	N/R
Peak-Streamflow Data End Date :	N/R
Peak-Streamflow Data Count :	0
Water-Quality Data Begin Date :	N/R
Water-Quality Data End Date :	N/R
Water-Quality Data Count :	0
Field Water-Level Measurements Begin Date:	1960-11-01
Field Water-level Measurements End Date:	1960-11-01
Field Water-Level Measurements Count:	1
Site-Visit Data Begin Date :	N/R
Site-Visit Data End Date :	N/R
Site-Visit Data Count :	0
Latitude :	41.653437
Longitude :	-70.934761
Last Date in Agency List :	2024-12-02

Map Id: 44
Direction: N
Distance: 0.515 mi., 2721 ft.
Elevation: 30 ft.
Relative: Lower

Site Name : 413917070555001
41.654826, -70.930038
MA

Database(s) : [NWIS]

Envirosite ID: 31430820
EPA ID: N/R

NWIS

Site Identification Number :	413917070555001
Site Type :	Well
Station Name :	MA-NGB 28
Agency :	U.S. Geological Survey
District :	Massachusetts
State :	MA
County :	Bristol County
Country :	USA
Land Net Location :	N/R

Map Id: 44
Direction: N
Distance: 0.515 mi., 2721 ft.
Elevation: 30 ft.
Relative: Lower

Site Name : 413917070555001
41.654826, -70.930038
MA

Database(s) : [NWIS] ***(cont.)***

Envirosite ID: 31430820
EPA ID: N/R

NWIS ***(cont.)***

Name of Location Map :	N/R
Scale of Location Map :	N/R
Altitude of Gage/Land Surface :	28.00
Method Altitude Determined :	Level or other surveyed method.
Altitude Accuracy :	.1
Altitude Datum :	National Geodetic Vertical Datum of 1929
Hydrologic Unit :	Cape Cod
Drainage Basin :	N/R
Topographic Setting :	N/R
Flags for the Type of Data Collected:	NNNNNNNNNNNNNNNNNNNNNNNNNNNNNO
Flags for Instruments at Site :	NNNNNNNNNNNNNNNNNNNNNNNNNNNNNN
Date of First Construction :	1960
Date Site Established or Inventoried:	N/R
Drainage Area :	N/R
Contributing Drainage Area :	N/R
Data Reliability :	Data have been checked by the reporting agency.
Data-Other GW Files :	YYNNNNNN
National Aquifer :	N/R
Local Aquifer :	N/R
Local Aquifer Type :	N/R
Well Depth :	23.0
Hole Depth :	N/R
Source of Depth Data :	N/R
Project Number :	N/R
Real-Time Data Flag :	0
Peak-Streamflow Data Begin Date :	N/R
Peak-Streamflow Data End Date :	N/R
Peak-Streamflow Data Count :	0
Water-Quality Data Begin Date :	N/R
Water-Quality Data End Date :	N/R
Water-Quality Data Count :	0
Field Water-Level Measurements Begin Date:	1960-09-01
Field Water-level Measurements End Date:	1960-09-01
Field Water-Level Measurements Count:	1
Site-Visit Data Begin Date :	N/R
Site-Visit Data End Date :	N/R
Site-Visit Data Count :	0
Latitude :	41.654826
Longitude :	-70.930038
Last Date in Agency List :	2024-12-02

Map Id: 45
Direction: SSE
Distance: 0.520 mi., 2749 ft.
Elevation: 48 ft.
Relative: Higher

Site Name : 653390 MA
41.639651, -70.926439
MA

Database(s) : [WELLS - MA]

Envirosite ID: 51783786
EPA ID: N/R

WELLS - MA

Well ID :	653390
Well Address :	850 Pleasant Street, NEW BEDFORD
Date Completed :	2016-02-25
Well Type :	Monitoring
Work Performed :	Decommission
Total Depth :	27.00
Depth to Bedrock :	0
Water Level :	20.00
Agency Link :	Click here for hyperlink provided by the agency.
Latitude :	41.639651
Longitude :	-70.926439
Last Date in Agency List :	2025-01-27

Map Id: H46
Direction: SSE
Distance: 0.535 mi., 2825 ft.
Elevation: 10 ft.
Relative: Lower

Site Name : 663219 MA
41.63983, -70.92474
MA

Database(s) : [WELLS - MA]

Envirosite ID: 16606778
EPA ID: N/R

WELLS - MA

Well ID :	663219
Well Address :	281-289 MacArthur Drive, NEW BEDFORD
Date Completed :	2018-08-03
Well Type :	Test Wells
Work Performed :	New Well
Total Depth :	15.00
Depth to Bedrock :	0
Water Level :	0
Agency Link :	Click here for hyperlink provided by the agency.
Latitude :	41.639830
Longitude :	-70.924740
Last Date in Agency List :	2025-01-27

Map Id: 47
Direction: NNE
Distance: 0.536 mi., 2831 ft.
Elevation: 38 ft.
Relative: Lower

Site Name : 413916070553101
41.654548, -70.924761
MA

Database(s) : [NWIS]

Envirosite ID: 16370220
EPA ID: N/R

NWIS

Site Identification Number :	413916070553101
Site Type :	Well
Station Name :	MA-NGB 39

Map Id: 47
Direction: NNE
Distance: 0.536 mi., 2831 ft.
Elevation: 38 ft.
Relative: Lower

Site Name : 413916070553101
41.654548, -70.924761
MA

Database(s) : [NWIS] ***(cont.)***

Envirosite ID: 16370220
EPA ID: N/R

NWIS ***(cont.)***

Agency :	U.S. Geological Survey
District :	Massachusetts
State :	MA
County :	Bristol County
Country :	USA
Land Net Location :	N/R
Name of Location Map :	N/R
Scale of Location Map :	N/R
Altitude of Gage/Land Surface :	15.00
Method Altitude Determined :	Level or other surveyed method.
Altitude Accuracy :	.1
Altitude Datum :	National Geodetic Vertical Datum of 1929
Hydrologic Unit :	Cape Cod
Drainage Basin :	N/R
Topographic Setting :	Valley flat
Flags for the Type of Data Collected:	NNNNNNNNNNNNNNNNNNNNNNNNNNNNO
Flags for Instruments at Site :	NNNNNNNNNNNNNNNNNNNNNNNNNNNNN
Date of First Construction :	1960
Date Site Established or Inventoried:	N/R
Drainage Area :	N/R
Contributing Drainage Area :	N/R
Data Reliability :	Data have been checked by the reporting agency.
Data-Other GW Files :	YYNNNNNN
National Aquifer :	N/R
Local Aquifer :	N/R
Local Aquifer Type :	N/R
Well Depth :	14.0
Hole Depth :	N/R
Source of Depth Data :	N/R
Project Number :	N/R
Real-Time Data Flag :	0
Peak-Streamflow Data Begin Date :	N/R
Peak-Streamflow Data End Date :	N/R
Peak-Streamflow Data Count :	0
Water-Quality Data Begin Date :	N/R
Water-Quality Data End Date :	N/R
Water-Quality Data Count :	0
Field Water-Level Measurements Begin Date:	1960-08-01
Field Water-level Measurements End Date:	1960-08-01
Field Water-Level Measurements Count:	1
Site-Visit Data Begin Date :	N/R
Site-Visit Data End Date :	N/R
Site-Visit Data Count :	0
Latitude :	41.654548
Longitude :	-70.924761
Last Date in Agency List :	2024-12-02

Map Id: H48
Direction: SSE
Distance: 0.546 mi., 2885 ft.
Elevation: 11 ft.
Relative: Lower

Site Name : 663218 MA
41.63985, -70.92414
MA

Database(s) : [WELLS - MA]

Envirosite ID: 16606777
EPA ID: N/R

WELLS - MA

Well ID :	663218
Well Address :	281-289 MacArthur Drive, NEW BEDFORD
Date Completed :	2018-08-03
Well Type :	Test Wells
Work Performed :	New Well
Total Depth :	15.00
Depth to Bedrock :	0
Water Level :	0
Agency Link :	Click here for hyperlink provided by the agency.
Latitude :	41.639850
Longitude :	-70.924140
Last Date in Agency List :	2025-01-27

Map Id: 49
Direction: NW
Distance: 0.557 mi., 2939 ft.
Elevation: 130 ft.
Relative: Higher

Site Name : 413910070561501
41.652882, -70.936983
MA

Database(s) : [NWIS]

Envirosite ID: 16369039
EPA ID: N/R

NWIS

Site Identification Number :	413910070561501
Site Type :	Well
Station Name :	MA-NGB 13
Agency :	U.S. Geological Survey
District :	Massachusetts
State :	MA
County :	Bristol County
Country :	USA
Land Net Location :	N/R
Name of Location Map :	N/R
Scale of Location Map :	N/R
Altitude of Gage/Land Surface :	142.00
Method Altitude Determined :	Level or other surveyed method.
Altitude Accuracy :	.1
Altitude Datum :	National Geodetic Vertical Datum of 1929
Hydrologic Unit :	Cape Cod
Drainage Basin :	N/R
Topographic Setting :	N/R
Flags for the Type of Data Collected:	NNNNNNNNNNNNNNNNNNNNNNNNNNNNNO
Flags for Instruments at Site :	NNNNNNNNNNNNNNNNNNNNNNNNNNNNN
Date of First Construction :	1960
Date Site Established or Inventoried:	N/R
Drainage Area :	N/R
Contributing Drainage Area :	N/R
Data Reliability :	Data have been checked by the reporting agency.
Data-Other GW Files :	YYNNNNNN
National Aquifer :	N/R
Local Aquifer :	N/R
Local Aquifer Type :	N/R
Well Depth :	28.0

Map Id: 49
Direction: NW
Distance: 0.557 mi., 2939 ft.
Elevation: 130 ft.
Relative: Higher

Site Name : 413910070561501
41.652882, -70.936983
MA

Database(s) : [NWIS] ***(cont.)***

Envirosite ID: 16369039
EPA ID: N/R

NWIS ***(cont.)***

Hole Depth :	N/R
Source of Depth Data :	N/R
Project Number :	N/R
Real-Time Data Flag :	0
Peak-Streamflow Data Begin Date :	N/R
Peak-Streamflow Data End Date :	N/R
Peak-Streamflow Data Count :	0
Water-Quality Data Begin Date :	N/R
Water-Quality Data End Date :	N/R
Water-Quality Data Count :	0
Field Water-Level Measurements Begin Date:	1960-08-01
Field Water-level Measurements End Date:	1960-08-01
Field Water-Level Measurements Count:	1
Site-Visit Data Begin Date :	N/R
Site-Visit Data End Date :	N/R
Site-Visit Data Count :	0
Latitude :	41.652882
Longitude :	-70.936983
Last Date in Agency List :	2024-12-02

Map Id: 50
Direction: NE
Distance: 0.568 mi., 3001 ft.
Elevation: 9 ft.
Relative: Lower

Site Name : 413916070552601
41.654548, -70.923372
MA

Database(s) : [NWIS]

Envirosite ID: 15926089
EPA ID: N/R

NWIS

Site Identification Number :	413916070552601
Site Type :	Well
Station Name :	MA-NGB 40
Agency :	U.S. Geological Survey
District :	Massachusetts
State :	MA
County :	Bristol County
Country :	USA
Land Net Location :	N/R
Name of Location Map :	N/R
Scale of Location Map :	N/R
Altitude of Gage/Land Surface :	7.00
Method Altitude Determined :	Level or other surveyed method.
Altitude Accuracy :	.1
Altitude Datum :	National Geodetic Vertical Datum of 1929
Hydrologic Unit :	Cape Cod
Drainage Basin :	N/R
Topographic Setting :	Valley flat
Flags for the Type of Data Collected:	NNNNNNNNNNNNNNNNNNNNNNNNNNNNNO
Flags for Instruments at Site :	NNNNNNNNNNNNNNNNNNNNNNNNNNNNNN
Date of First Construction :	1960

Map Id: 50
Direction: NE
Distance: 0.568 mi., 3001 ft.
Elevation: 9 ft.
Relative: Lower

Site Name : 413916070552601
41.654548, -70.923372
MA

Database(s) : [NWIS] ***(cont.)***

Envirosite ID: 15926089
EPA ID: N/R

NWIS ***(cont.)***

Date Site Established or Inventoried:	N/R
Drainage Area :	N/R
Contributing Drainage Area :	N/R
Data Reliability :	Data have been checked by the reporting agency.
Data-Other GW Files :	YYNNNNNN
National Aquifer :	N/R
Local Aquifer :	N/R
Local Aquifer Type :	N/R
Well Depth :	14.0
Hole Depth :	N/R
Source of Depth Data :	N/R
Project Number :	N/R
Real-Time Data Flag :	0
Peak-Streamflow Data Begin Date :	N/R
Peak-Streamflow Data End Date :	N/R
Peak-Streamflow Data Count :	0
Water-Quality Data Begin Date :	N/R
Water-Quality Data End Date :	N/R
Water-Quality Data Count :	0
Field Water-Level Measurements Begin Date:	1960-08-01
Field Water-level Measurements End Date:	1960-08-01
Field Water-Level Measurements Count:	1
Site-Visit Data Begin Date :	N/R
Site-Visit Data End Date :	N/R
Site-Visit Data Count :	0
Latitude :	41.654548
Longitude :	-70.923372
Last Date in Agency List :	2024-12-02

Map Id: H51
Direction: SSE
Distance: 0.569 mi., 3005 ft.
Elevation: 8 ft.
Relative: Lower

Site Name : 662845 MA
41.63959, -70.92384
MA

Database(s) : [WELLS - MA]

Envirosite ID: 16606494
EPA ID: N/R

WELLS - MA

Well ID :	662845
Well Address :	281-289 MacArthur Drive, NEW BEDFORD
Date Completed :	2019-04-18
Well Type :	Monitoring
Work Performed :	New Well
Total Depth :	15.00
Depth to Bedrock :	0
Water Level :	7.00
Agency Link :	Click here for hyperlink provided by the agency.
Latitude :	41.639590
Longitude :	-70.923840
Last Date in Agency List :	2025-01-27

Map Id: I52
Direction: S
Distance: 0.570 mi., 3011 ft.
Elevation: 65 ft.
Relative: Higher

Site Name : 11217 MA | 11225 MA | 7914 MA
41.63877, -70.927691
MA

Database(s) : [WELLS - MA]

Envirosite ID: 51766728
EPA ID: N/R

WELLS - MA

Well ID :	11217
Well Address :	63 Pleasant Street, NEW BEDFORD
Date Completed :	1999-06-18
Well Type :	Monitoring
Work Performed :	N/R
Total Depth :	18.00
Depth to Bedrock :	0.00
Water Level :	12.00
Agency Link :	Click here for hyperlink provided by the agency.
Latitude :	41.638770
Longitude :	-70.927691
Last Date in Agency List :	2025-01-27

Well ID :	11225
Well Address :	480 Pleasant Street, NEW BEDFORD
Date Completed :	2000-05-26
Well Type :	Monitoring
Work Performed :	N/R
Total Depth :	30.00
Depth to Bedrock :	0.00
Water Level :	21.00
Agency Link :	Click here for hyperlink provided by the agency.
Latitude :	41.638770
Longitude :	-70.927691
Last Date in Agency List :	2025-01-27

Well ID :	7914
Well Address :	163 Pleasant Street, NEW BEDFORD
Date Completed :	1999-05-04
Well Type :	Monitoring
Work Performed :	N/R
Total Depth :	28.50
Depth to Bedrock :	10.50
Water Level :	12.00
Agency Link :	Click here for hyperlink provided by the agency.
Latitude :	41.638770
Longitude :	-70.927691
Last Date in Agency List :	2025-01-27

Map Id: H53
Direction: SSE
Distance: 0.571 mi., 3018 ft.
Elevation: 8 ft.
Relative: Lower

Site Name : 667720 MA
41.63952, -70.92393
MA

Database(s) : [WELLS - MA]

Envirosite ID: 42613318
EPA ID: N/R

WELLS - MA

Well ID :	667720
Well Address :	281-289 MACARTHUR BLVD, NEW BEDFORD

Map Id: H53
Direction: SSE
Distance: 0.571 mi., 3018 ft.
Elevation: 8 ft.
Relative: Lower

Site Name : 667720 MA
41.63952, -70.92393
MA

Database(s) : [WELLS - MA] ***(cont.)***

Envirosite ID: 42613318
EPA ID: N/R

WELLS - MA ***(cont.)***

Date Completed :	2020-05-07
Well Type :	Monitoring
Work Performed :	New Well
Total Depth :	19.50
Depth to Bedrock :	0
Water Level :	9.00
Agency Link :	Click here for hyperlink provided by the agency.
Latitude :	41.639520
Longitude :	-70.923930
Last Date in Agency List :	2025-01-27

Map Id: I54
Direction: S
Distance: 0.581 mi., 3068 ft.
Elevation: 63 ft.
Relative: Higher

Site Name : 672680 MA
41.63866, -70.92719
MA

Database(s) : [WELLS - MA]

Envirosite ID: 51786612
EPA ID: N/R

WELLS - MA

Well ID :	672680
Well Address :	838 PLEASANT STREET, NEW BEDFORD
Date Completed :	2022-09-16
Well Type :	Monitoring
Work Performed :	New Well
Total Depth :	20.00
Depth to Bedrock :	0
Water Level :	12.00
Agency Link :	Click here for hyperlink provided by the agency.
Latitude :	41.638660
Longitude :	-70.927190
Last Date in Agency List :	2025-01-27

Map Id: H55
Direction: SE
Distance: 0.582 mi., 3076 ft.
Elevation: 7 ft.
Relative: Lower

Site Name : 667541 MA
41.63949, -70.92353
MA

Database(s) : [WELLS - MA]

Envirosite ID: 42613630
EPA ID: N/R

WELLS - MA

Well ID :	667541
Well Address :	289 MACARTHUR DRIVE, NEW BEDFORD
Date Completed :	2021-01-19
Well Type :	Monitoring
Work Performed :	New Well

Map Id: H55
Direction: SE
Distance: 0.582 mi., 3076 ft.
Elevation: 7 ft.
Relative: Lower

Site Name : 667541 MA
41.63949, -70.92353
MA

Database(s) : [WELLS - MA] ***(cont.)***

Envirosite ID: 42613630
EPA ID: N/R

WELLS - MA ***(cont.)***

Total Depth :	53.00
Depth to Bedrock :	36.00
Water Level :	28.00
Agency Link :	Click here for hyperlink provided by the agency.
Latitude :	41.639490
Longitude :	-70.923530
Last Date in Agency List :	2025-01-27

Map Id: J56
Direction: SSE
Distance: 0.589 mi., 3108 ft.
Elevation: 16 ft.
Relative: Lower

Site Name : 413820070553101
41.638993, -70.92476
MA

Database(s) : [NWIS]

Envirosite ID: 15925462
EPA ID: N/R

NWIS

Site Identification Number :	413820070553101
Site Type :	Well
Station Name :	MA-NGR 46
Agency :	U.S. Geological Survey
District :	Massachusetts
State :	MA
County :	Bristol County
Country :	USA
Land Net Location :	N/R
Name of Location Map :	N/R
Scale of Location Map :	N/R
Altitude of Gage/Land Surface :	26.00
Method Altitude Determined :	Level or other surveyed method.
Altitude Accuracy :	.1
Altitude Datum :	National Geodetic Vertical Datum of 1929
Hydrologic Unit :	Cape Cod
Drainage Basin :	N/R
Topographic Setting :	N/R
Flags for the Type of Data Collected:	NNNNNNNNNNNNNNNNNNNNNNNNNNNNNO
Flags for Instruments at Site :	NNNNNNNNNNNNNNNNNNNNNNNNNNNNN
Date of First Construction :	1964
Date Site Established or Inventoried:	N/R
Drainage Area :	N/R
Contributing Drainage Area :	N/R
Data Reliability :	Data have been checked by the reporting agency.
Data-Other GW Files :	YYNNNNNN
National Aquifer :	N/R
Local Aquifer :	N/R
Local Aquifer Type :	N/R
Well Depth :	10.0
Hole Depth :	N/R
Source of Depth Data :	N/R
Project Number :	N/R
Real-Time Data Flag :	0
Peak-Streamflow Data Begin Date :	N/R

Map Id: J56
Direction: SSE
Distance: 0.589 mi., 3108 ft.
Elevation: 16 ft.
Relative: Lower

Site Name : 413820070553101
41.638993, -70.92476
MA

Database(s) : [NWIS] ***(cont.)***

Envirosite ID: 15925462
EPA ID: N/R

NWIS ***(cont.)***

Peak-Streamflow Data End Date :	N/R
Peak-Streamflow Data Count :	0
Water-Quality Data Begin Date :	N/R
Water-Quality Data End Date :	N/R
Water-Quality Data Count :	0
Field Water-Level Measurements Begin Date:	1964-07-01
Field Water-level Measurements End Date:	1964-07-01
Field Water-Level Measurements Count:	1
Site-Visit Data Begin Date :	N/R
Site-Visit Data End Date :	N/R
Site-Visit Data Count :	0
Latitude :	41.638993
Longitude :	-70.92476
Last Date in Agency List :	2024-12-02

Map Id: 57
Direction: NNW
Distance: 0.597 mi., 3154 ft.
Elevation: 37 ft.
Relative: Lower

Site Name : 413921070555301
41.655937, -70.930872
MA

Database(s) : [NWIS]

Envirosite ID: 15925209
EPA ID: N/R

NWIS

Site Identification Number :	413921070555301
Site Type :	Well
Station Name :	MA-NGW 42
Agency :	U.S. Geological Survey
District :	Massachusetts
State :	MA
County :	Bristol County
Country :	USA
Land Net Location :	N/R
Name of Location Map :	N/R
Scale of Location Map :	N/R
Altitude of Gage/Land Surface :	38.00
Method Altitude Determined :	Interpolated from topographic map.
Altitude Accuracy :	10
Altitude Datum :	National Geodetic Vertical Datum of 1929
Hydrologic Unit :	Cape Cod
Drainage Basin :	N/R
Topographic Setting :	Hillside
Flags for the Type of Data Collected:	NNNNNNNNNNNNNNNNNNNNNNNNNNNNNO
Flags for Instruments at Site :	NNNNNNNNNNNNNNNNNNNNNNNNNNNNN
Date of First Construction :	1918
Date Site Established or Inventoried:	N/R
Drainage Area :	N/R
Contributing Drainage Area :	N/R
Data Reliability :	Data have been checked by the reporting agency.
Data-Other GW Files :	YYNYNNNN

Map Id: 57
Direction: NNW
Distance: 0.597 mi., 3154 ft.
Elevation: 37 ft.
Relative: Lower

Site Name : 413921070555301
41.655937, -70.930872
MA

Database(s) : [NWIS] ***(cont.)***

Envirosite ID: 15925209
EPA ID: N/R

NWIS ***(cont.)***

National Aquifer :	N/R
Local Aquifer :	N/R
Local Aquifer Type :	N/R
Well Depth :	200
Hole Depth :	N/R
Source of Depth Data :	N/R
Project Number :	N/R
Real-Time Data Flag :	0
Peak-Streamflow Data Begin Date :	N/R
Peak-Streamflow Data End Date :	N/R
Peak-Streamflow Data Count :	0
Water-Quality Data Begin Date :	N/R
Water-Quality Data End Date :	N/R
Water-Quality Data Count :	0
Field Water-Level Measurements Begin Date:	1948-05-01
Field Water-level Measurements End Date:	1948-05-01
Field Water-Level Measurements Count:	1
Site-Visit Data Begin Date :	N/R
Site-Visit Data End Date :	N/R
Site-Visit Data Count :	0
Latitude :	41.655937
Longitude :	-70.930872
Last Date in Agency List :	2024-12-02

Map Id: 58
Direction: SSE
Distance: 0.612 mi., 3234 ft.
Elevation: 42 ft.
Relative: Lower

Site Name : 413818070553401
41.638437, -70.925594
MA

Database(s) : [NWIS]

Envirosite ID: 16369262
EPA ID: N/R

NWIS

Site Identification Number :	413818070553401
Site Type :	Well
Station Name :	MA-NGR 47
Agency :	U.S. Geological Survey
District :	Massachusetts
State :	MA
County :	Bristol County
Country :	USA
Land Net Location :	N/R
Name of Location Map :	N/R
Scale of Location Map :	N/R
Altitude of Gage/Land Surface :	56.00
Method Altitude Determined :	Level or other surveyed method.
Altitude Accuracy :	.1
Altitude Datum :	National Geodetic Vertical Datum of 1929
Hydrologic Unit :	Cape Cod
Drainage Basin :	N/R

Map Id: 58
Direction: SSE
Distance: 0.612 mi., 3234 ft.
Elevation: 42 ft.
Relative: Lower

Site Name : 413818070553401
41.638437, -70.925594
MA

Database(s) : [NWIS] ***(cont.)***

Envirosite ID: 16369262
EPA ID: N/R

NWIS ***(cont.)***

Topographic Setting :	N/R
Flags for the Type of Data Collected:	NNNNNNNNNNNNNNNNNNNNNNNNNNNNNO
Flags for Instruments at Site :	NNNNNNNNNNNNNNNNNNNNNNNNNNNNN
Date of First Construction :	1969
Date Site Established or Inventoried:	N/R
Drainage Area :	N/R
Contributing Drainage Area :	N/R
Data Reliability :	Data have been checked by the reporting agency.
Data-Other GW Files :	YYNNNNNN
National Aquifer :	N/R
Local Aquifer :	N/R
Local Aquifer Type :	N/R
Well Depth :	25.0
Hole Depth :	N/R
Source of Depth Data :	N/R
Project Number :	N/R
Real-Time Data Flag :	0
Peak-Streamflow Data Begin Date :	N/R
Peak-Streamflow Data End Date :	N/R
Peak-Streamflow Data Count :	0
Water-Quality Data Begin Date :	N/R
Water-Quality Data End Date :	N/R
Water-Quality Data Count :	0
Field Water-Level Measurements Begin Date:	1969-02-01
Field Water-level Measurements End Date:	1969-02-01
Field Water-Level Measurements Count:	1
Site-Visit Data Begin Date :	N/R
Site-Visit Data End Date :	N/R
Site-Visit Data Count :	0
Latitude :	41.638437
Longitude :	-70.925594
Last Date in Agency List :	2024-12-02

Map Id: K59
Direction: NW
Distance: 0.613 mi., 3236 ft.
Elevation: 146 ft.
Relative: Higher

Site Name : BLDG
41.653756, -70.937364
NEW BEDFORD, MA

Database(s) : [DIGITAL OBSTACLE]

Envirosite ID: 2724103
EPA ID: N/R

DIGITAL OBSTACLE

Date of Action :	2013-06-12
Action :	Add
FAA Study Number :	N/R
OBS Number :	25-023734
Obstacle Type :	BLDG
City Name :	NEW BEDFORD
State Identifier :	MA
Country Identifier :	USA

Map Id: K59
Direction: NW
Distance: 0.613 mi., 3236 ft.
Elevation: 146 ft.
Relative: Higher

Site Name : BLDG
41.653756, -70.937364
NEW BEDFORD, MA

Database(s) : [DIGITAL OBSTACLE] ***(cont.)***

Envirosite ID: 2724103
EPA ID: N/R

DIGITAL OBSTACLE ***(cont.)***

Type of Lighting :	Unknown
Verification Status :	Verified
Quantity :	1
Mark Indicator :	Unknown
Above Ground Level Height (Feet) :	00039
Above Mean Sea Level Height (Feet) :	00184
Horizontal Accuracy :	+-20'
Vertical Accuracy :	+-3'
Latitude :	41 39 13.52N
Longitude :	070 56 14.51W

Map Id: L60
Direction: NNW
Distance: 0.613 mi., 3238 ft.
Elevation: 52 ft.
Relative: Higher

Site Name : 150623 MA
41.655826, -70.932793
MA

Database(s) : [WELLS - MA]

Envirosite ID: 51812814
EPA ID: N/R

WELLS - MA

Well ID :	150623
Well Address :	486 County Street, NEW BEDFORD
Date Completed :	2007-05-11
Well Type :	Monitoring
Work Performed :	Decommission
Total Depth :	25.00
Depth to Bedrock :	0.00
Water Level :	0
Agency Link :	Click here for hyperlink provided by the agency.
Latitude :	41.655826
Longitude :	-70.932793
Last Date in Agency List :	2025-01-27

Map Id: H61
Direction: SSE
Distance: 0.614 mi., 3243 ft.
Elevation: 9 ft.
Relative: Lower

Site Name : 663221 MA
41.63898, -70.92353
MA

Database(s) : [WELLS - MA]

Envirosite ID: 16606781
EPA ID: N/R

WELLS - MA

Well ID :	663221
Well Address :	281-289 MacArthur Drive, NEW BEDFORD
Date Completed :	2018-08-03
Well Type :	Test Wells
Work Performed :	New Well

Map Id: H61
Direction: SSE
Distance: 0.614 mi., 3243 ft.
Elevation: 9 ft.
Relative: Lower

Site Name : 663221 MA
41.63898, -70.92353
MA

Database(s) : [WELLS - MA] ***(cont.)***

Envirosite ID: 16606781
EPA ID: N/R

WELLS - MA ***(cont.)***

Total Depth :	15.00
Depth to Bedrock :	0
Water Level :	0
Agency Link :	Click here for hyperlink provided by the agency.
Latitude :	41.638980
Longitude :	-70.923530
Last Date in Agency List :	2025-01-27

Map Id: J62
Direction: SSE
Distance: 0.619 mi., 3270 ft.
Elevation: 10 ft.
Relative: Lower

Site Name : 663220 MA
41.63871, -70.9241
MA

Database(s) : [WELLS - MA]

Envirosite ID: 16606780
EPA ID: N/R

WELLS - MA

Well ID :	663220
Well Address :	281-289 MacArthur Drive, NEW BEDFORD
Date Completed :	2018-08-03
Well Type :	Test Wells
Work Performed :	New Well
Total Depth :	12.00
Depth to Bedrock :	0
Water Level :	0
Agency Link :	Click here for hyperlink provided by the agency.
Latitude :	41.638710
Longitude :	-70.924100
Last Date in Agency List :	2025-01-27

Map Id: K63
Direction: NW
Distance: 0.629 mi., 3321 ft.
Elevation: 146 ft.
Relative: Higher

Site Name : BLDG
41.653931, -70.937567
NEW BEDFORD, MA

Database(s) : [DIGITAL OBSTACLE]

Envirosite ID: 2724036
EPA ID: N/R

DIGITAL OBSTACLE

Date of Action :	2013-06-12
Action :	Add
FAA Study Number :	N/R
OBS Number :	25-023733
Obstacle Type :	BLDG
City Name :	NEW BEDFORD
State Identifier :	MA
Country Identifier :	USA

Map Id: K63
Direction: NW
Distance: 0.629 mi., 3321 ft.
Elevation: 146 ft.
Relative: Higher

Site Name : BLDG
41.653931, -70.937567
NEW BEDFORD, MA

Database(s) : [DIGITAL OBSTACLE] ***(cont.)***

Envirosite ID: 2724036
EPA ID: N/R

DIGITAL OBSTACLE ***(cont.)***

Type of Lighting :	Unknown
Verification Status :	Verified
Quantity :	1
Mark Indicator :	Unknown
Above Ground Level Height (Feet) :	00041
Above Mean Sea Level Height (Feet) :	00186
Horizontal Accuracy :	+-20'
Vertical Accuracy :	+-3'
Latitude :	41 39 14.15N
Longitude :	070 56 15.24W

Map Id: L64
Direction: NNW
Distance: 0.633 mi., 3341 ft.
Elevation: 57 ft.
Relative: Higher

Site Name : BLDG
41.655978, -70.933356
NEW BEDFORD, MA

Database(s) : [DIGITAL OBSTACLE]

Envirosite ID: 41949746
EPA ID: N/R

DIGITAL OBSTACLE

Date of Action :	2021-03-08
Action :	Add
FAA Study Number :	2020ANE03660OE
OBS Number :	25-066884
Obstacle Type :	BLDG
City Name :	NEW BEDFORD
State Identifier :	MA
Country Identifier :	USA
Type of Lighting :	None
Verification Status :	Unverified
Quantity :	1
Mark Indicator :	None
Above Ground Level Height (Feet) :	00026
Above Mean Sea Level Height (Feet) :	00075
Horizontal Accuracy :	+-250'
Vertical Accuracy :	+-50'
Latitude :	41 39 21.52N
Longitude :	070 56 00.08W

Map Id: J65
Direction: SSE
Distance: 0.635 mi., 3352 ft.
Elevation: 15 ft.
Relative: Lower

Site Name : 413818070552901
41.638437, -70.924205
MA

Database(s) : [NWIS]

Envirosite ID: 16369255
EPA ID: N/R

NWIS

Site Identification Number :	413818070552901
Site Type :	Well
Station Name :	MA-NGR 48
Agency :	U.S. Geological Survey
District :	Massachusetts
State :	MA
County :	Bristol County
Country :	USA
Land Net Location :	N/R
Name of Location Map :	N/R
Scale of Location Map :	N/R
Altitude of Gage/Land Surface :	9.00
Method Altitude Determined :	Level or other surveyed method.
Altitude Accuracy :	.1
Altitude Datum :	National Geodetic Vertical Datum of 1929
Hydrologic Unit :	Cape Cod
Drainage Basin :	N/R
Topographic Setting :	N/R
Flags for the Type of Data Collected:	NNNNNNNNNNNNNNNNNNNNNNNNNNNNNO
Flags for Instruments at Site :	NNNNNNNNNNNNNNNNNNNNNNNNNNNNNN
Date of First Construction :	1969
Date Site Established or Inventoried:	N/R
Drainage Area :	N/R
Contributing Drainage Area :	N/R
Data Reliability :	Data have been checked by the reporting agency.
Data-Other GW Files :	YYNYNNNN
National Aquifer :	N/R
Local Aquifer :	N/R
Local Aquifer Type :	N/R
Well Depth :	18.0
Hole Depth :	N/R
Source of Depth Data :	N/R
Project Number :	N/R
Real-Time Data Flag :	0
Peak-Streamflow Data Begin Date :	N/R
Peak-Streamflow Data End Date :	N/R
Peak-Streamflow Data Count :	0
Water-Quality Data Begin Date :	N/R
Water-Quality Data End Date :	N/R
Water-Quality Data Count :	0
Field Water-Level Measurements Begin Date:	1969-02-01
Field Water-level Measurements End Date:	1969-02-01
Field Water-Level Measurements Count:	1
Site-Visit Data Begin Date :	N/R
Site-Visit Data End Date :	N/R
Site-Visit Data Count :	0
Latitude :	41.638437
Longitude :	-70.924205
Last Date in Agency List :	2024-12-02

Map Id: 66
Direction: NW
Distance: 0.643 mi., 3394 ft.
Elevation: 88 ft.
Relative: Higher

Site Name : BLDG
41.655508, -70.935183
NEW BEDFORD, MA

Database(s) : [DIGITAL OBSTACLE]

Envirosite ID: 37083621
EPA ID: N/R

DIGITAL OBSTACLE

Date of Action :	2020-09-22
Action :	Add
FAA Study Number :	2020ANE03202OE
OBS Number :	25-063838
Obstacle Type :	BLDG
City Name :	NEW BEDFORD
State Identifier :	MA
Country Identifier :	USA
Type of Lighting :	None
Verification Status :	Unverified
Quantity :	1
Mark Indicator :	None
Above Ground Level Height (Feet) :	00031
Above Mean Sea Level Height (Feet) :	00118
Horizontal Accuracy :	+-250'
Vertical Accuracy :	+-50'
Latitude :	41 39 19.83N
Longitude :	070 56 06.66W

Map Id: M67
Direction: NW
Distance: 0.649 mi., 3426 ft.
Elevation: 140 ft.
Relative: Higher

Site Name : BLDG
41.654278, -70.937639
NEW BEDFORD, MA

Database(s) : [DIGITAL OBSTACLE]

Envirosite ID: 2724955
EPA ID: N/R

DIGITAL OBSTACLE

Date of Action :	2013-06-12
Action :	Add
FAA Study Number :	N/R
OBS Number :	25-023724
Obstacle Type :	BLDG
City Name :	NEW BEDFORD
State Identifier :	MA
Country Identifier :	USA
Type of Lighting :	Unknown
Verification Status :	Verified
Quantity :	1
Mark Indicator :	Unknown
Above Ground Level Height (Feet) :	00049
Above Mean Sea Level Height (Feet) :	00188
Horizontal Accuracy :	+-20'
Vertical Accuracy :	+-3'
Latitude :	41 39 15.40N
Longitude :	070 56 15.50W

Map Id: 68
Direction: ENE
Distance: 0.653 mi., 3448 ft.
Elevation: 6 ft.
Relative: Lower

Site Name : TOWER
41.6505, -70.916828
NEW BEDFORD, MA

Database(s) : [DIGITAL OBSTACLE]

Envirosite ID: 2726661
EPA ID: N/R

DIGITAL OBSTACLE

Date of Action :	2013-11-13
Action :	Change
FAA Study Number :	N/R
OBS Number :	25-000078
Obstacle Type :	TOWER
City Name :	NEW BEDFORD
State Identifier :	MA
Country Identifier :	USA
Type of Lighting :	Red
Verification Status :	Verified
Quantity :	1
Mark Indicator :	Orange or Orange And White Paint
Above Ground Level Height (Feet) :	00278
Above Mean Sea Level Height (Feet) :	00285
Horizontal Accuracy :	+-20'
Vertical Accuracy :	+-3'
Latitude :	41 39 01.80N
Longitude :	070 55 00.58W

Map Id: M69
Direction: NW
Distance: 0.657 mi., 3467 ft.
Elevation: 146 ft.
Relative: Higher

Site Name : BLDG
41.65425, -70.937897
NEW BEDFORD, MA

Database(s) : [DIGITAL OBSTACLE]

Envirosite ID: 2724107
EPA ID: N/R

DIGITAL OBSTACLE

Date of Action :	2013-06-12
Action :	Add
FAA Study Number :	N/R
OBS Number :	25-023722
Obstacle Type :	BLDG
City Name :	NEW BEDFORD
State Identifier :	MA
Country Identifier :	USA
Type of Lighting :	Unknown
Verification Status :	Verified
Quantity :	1
Mark Indicator :	Unknown
Above Ground Level Height (Feet) :	00043
Above Mean Sea Level Height (Feet) :	00187
Horizontal Accuracy :	+-20'
Vertical Accuracy :	+-3'
Latitude :	41 39 15.30N
Longitude :	070 56 16.43W

Map Id: 70
Direction: WNW
Distance: 0.657 mi., 3469 ft.
Elevation: 119 ft.
Relative: Higher

Site Name : 413910070562401
41.652882, -70.939483
MA

Database(s) : [NWIS]

Envirosite ID: 16369043
EPA ID: N/R

NWIS

Site Identification Number :	413910070562401
Site Type :	Well
Station Name :	MA-NGB 21
Agency :	U.S. Geological Survey
District :	Massachusetts
State :	MA
County :	Bristol County
Country :	USA
Land Net Location :	N/R
Name of Location Map :	N/R
Scale of Location Map :	N/R
Altitude of Gage/Land Surface :	141.00
Method Altitude Determined :	Level or other surveyed method.
Altitude Accuracy :	.1
Altitude Datum :	National Geodetic Vertical Datum of 1929
Hydrologic Unit :	Cape Cod
Drainage Basin :	N/R
Topographic Setting :	N/R
Flags for the Type of Data Collected:	NNNNNNNNNNNNNNNNNNNNNNNNNNNNNO
Flags for Instruments at Site :	NNNNNNNNNNNNNNNNNNNNNNNNNNNNNN
Date of First Construction :	1960
Date Site Established or Inventoried:	N/R
Drainage Area :	N/R
Contributing Drainage Area :	N/R
Data Reliability :	Data have been checked by the reporting agency.
Data-Other GW Files :	YYNNNNNN
National Aquifer :	N/R
Local Aquifer :	N/R
Local Aquifer Type :	N/R
Well Depth :	27.0
Hole Depth :	N/R
Source of Depth Data :	N/R
Project Number :	N/R
Real-Time Data Flag :	0
Peak-Streamflow Data Begin Date :	N/R
Peak-Streamflow Data End Date :	N/R
Peak-Streamflow Data Count :	0
Water-Quality Data Begin Date :	N/R
Water-Quality Data End Date :	N/R
Water-Quality Data Count :	0
Field Water-Level Measurements Begin Date:	1960-03-01
Field Water-level Measurements End Date:	1960-03-01
Field Water-Level Measurements Count:	1
Site-Visit Data Begin Date :	N/R
Site-Visit Data End Date :	N/R
Site-Visit Data Count :	0
Latitude :	41.652882
Longitude :	-70.939483
Last Date in Agency List :	2024-12-02

Map Id: N71
Direction: NE
Distance: 0.658 mi., 3473 ft.
Elevation: 11 ft.
Relative: Lower

Site Name : 601424 MA
41.655756, -70.922713
MA

Database(s) : [WELLS - MA]

Envirosite ID: 51780643
EPA ID: N/R

WELLS - MA

Well ID :	601424
Well Address :	170 Coggeshall Street, NEW BEDFORD
Date Completed :	2011-07-21
Well Type :	N/R
Work Performed :	N/R
Total Depth :	15.00
Depth to Bedrock :	0
Water Level :	9.00
Agency Link :	Click here for hyperlink provided by the agency.
Latitude :	41.655756
Longitude :	-70.922713
Last Date in Agency List :	2025-01-27

Map Id: N72
Direction: NE
Distance: 0.660 mi., 3484 ft.
Elevation: 10 ft.
Relative: Lower

Site Name : 602929 MA
41.655841, -70.922839
MA

Database(s) : [WELLS - MA]

Envirosite ID: 51786328
EPA ID: N/R

WELLS - MA

Well ID :	602929
Well Address :	170 Coggeshall Street, NEW BEDFORD
Date Completed :	2012-02-16
Well Type :	Monitoring
Work Performed :	New Well
Total Depth :	15.00
Depth to Bedrock :	0
Water Level :	12.00
Agency Link :	Click here for hyperlink provided by the agency.
Latitude :	41.655841
Longitude :	-70.922839
Last Date in Agency List :	2025-01-27

Map Id: M73
Direction: NW
Distance: 0.666 mi., 3515 ft.
Elevation: 144 ft.
Relative: Higher

Site Name : BLDG
41.654369, -70.937986
NEW BEDFORD, MA

Database(s) : [DIGITAL OBSTACLE]

Envirosite ID: 2724113
EPA ID: N/R

DIGITAL OBSTACLE

Date of Action :	2013-06-12
Action :	Add
FAA Study Number :	N/R

Map Id: M73
Direction: NW
Distance: 0.666 mi., 3515 ft.
Elevation: 144 ft.
Relative: Higher

Site Name : BLDG
41.654369, -70.937986
NEW BEDFORD, MA

Database(s) : [DIGITAL OBSTACLE] ***(cont.)***

Envirosite ID: 2724113
EPA ID: N/R

DIGITAL OBSTACLE ***(cont.)***

OBS Number :	25-023723
Obstacle Type :	BLDG
City Name :	NEW BEDFORD
State Identifier :	MA
Country Identifier :	USA
Type of Lighting :	Unknown
Verification Status :	Verified
Quantity :	1
Mark Indicator :	Unknown
Above Ground Level Height (Feet) :	00042
Above Mean Sea Level Height (Feet) :	00185
Horizontal Accuracy :	+-20'
Vertical Accuracy :	+-3'
Latitude :	41 39 15.73N
Longitude :	070 56 16.75W

Map Id: O74
Direction: SE
Distance: 0.669 mi., 3531 ft.
Elevation: 7 ft.
Relative: Lower

Site Name : 667175 MA
41.63841, -70.92269
MA

Database(s) : [WELLS - MA]

Envirosite ID: 51811413
EPA ID: N/R

WELLS - MA

Well ID :	667175
Well Address :	838 Pleasant Street, NEW BEDFORD
Date Completed :	2020-11-17
Well Type :	Monitoring
Work Performed :	New Well
Total Depth :	17.00
Depth to Bedrock :	0
Water Level :	9.00
Agency Link :	Click here for hyperlink provided by the agency.
Latitude :	41.638410
Longitude :	-70.922690
Last Date in Agency List :	2025-01-27

Map Id: M75
Direction: NW
Distance: 0.671 mi., 3545 ft.
Elevation: 146 ft.
Relative: Higher

Site Name : POLE
41.654372, -70.938142
NEW BEDFORD, MA
Database(s) : [DIGITAL OBSTACLE]

Envirosite ID: 2725608
EPA ID: N/R

DIGITAL OBSTACLE

Date of Action :	2013-06-12
Action :	Add
FAA Study Number :	N/R
OBS Number :	25-023721
Obstacle Type :	POLE
City Name :	NEW BEDFORD
State Identifier :	MA
Country Identifier :	USA
Type of Lighting :	Unknown
Verification Status :	Verified
Quantity :	1
Mark Indicator :	Unknown
Above Ground Level Height (Feet) :	00033
Above Mean Sea Level Height (Feet) :	00178
Horizontal Accuracy :	+-20'
Vertical Accuracy :	+-3'
Latitude :	41 39 15.74N
Longitude :	070 56 17.31W

Map Id: M76
Direction: NW
Distance: 0.673 mi., 3553 ft.
Elevation: 143 ft.
Relative: Higher

Site Name : BLDG
41.654472, -70.938044
NEW BEDFORD, MA
Database(s) : [DIGITAL OBSTACLE]

Envirosite ID: 2724996
EPA ID: N/R

DIGITAL OBSTACLE

Date of Action :	2013-06-12
Action :	Add
FAA Study Number :	N/R
OBS Number :	25-023725
Obstacle Type :	BLDG
City Name :	NEW BEDFORD
State Identifier :	MA
Country Identifier :	USA
Type of Lighting :	Unknown
Verification Status :	Verified
Quantity :	1
Mark Indicator :	Unknown
Above Ground Level Height (Feet) :	00038
Above Mean Sea Level Height (Feet) :	00181
Horizontal Accuracy :	+-20'
Vertical Accuracy :	+-3'
Latitude :	41 39 16.10N
Longitude :	070 56 16.96W

Map Id: P77
Direction: SW
Distance: 0.682 mi., 3603 ft.
Elevation: 96 ft.
Relative: Higher

Site Name : 143884 MA
41.639336, -70.937204
MA

Database(s) : [WELLS - MA]

Envirosite ID: 51774240
EPA ID: N/R

WELLS - MA

Well ID :	143884
Well Address :	181 Hillman Street, NEW BEDFORD
Date Completed :	2005-12-01
Well Type :	Monitoring
Work Performed :	New Well
Total Depth :	12.00
Depth to Bedrock :	0.00
Water Level :	7.00
Agency Link :	Click here for hyperlink provided by the agency.
Latitude :	41.639336
Longitude :	-70.937204
Last Date in Agency List :	2025-01-27

Map Id: M78
Direction: NW
Distance: 0.684 mi., 3610 ft.
Elevation: 144 ft.
Relative: Higher

Site Name : BLDG
41.654606, -70.938156
NEW BEDFORD, MA

Database(s) : [DIGITAL OBSTACLE]

Envirosite ID: 2724025
EPA ID: N/R

DIGITAL OBSTACLE

Date of Action :	2013-06-12
Action :	Add
FAA Study Number :	N/R
OBS Number :	25-023726
Obstacle Type :	BLDG
City Name :	NEW BEDFORD
State Identifier :	MA
Country Identifier :	USA
Type of Lighting :	Unknown
Verification Status :	Verified
Quantity :	1
Mark Indicator :	Unknown
Above Ground Level Height (Feet) :	00039
Above Mean Sea Level Height (Feet) :	00181
Horizontal Accuracy :	+-20'
Vertical Accuracy :	+-3'
Latitude :	41 39 16.58N
Longitude :	070 56 17.36W

Map Id: N79
Direction: NE
Distance: 0.687 mi., 3627 ft.
Elevation: 8 ft.
Relative: Lower

Site Name : 601857 MA
41.656141, -70.922479
MA

Database(s) : [WELLS - MA]

Envirosite ID: 51771789
EPA ID: N/R

WELLS - MA

Well ID :	601857
Well Address :	170 Coggeshall Street, NEW BEDFORD
Date Completed :	2011-10-21
Well Type :	Monitoring
Work Performed :	Decommission
Total Depth :	0
Depth to Bedrock :	0
Water Level :	8.00
Agency Link :	Click here for hyperlink provided by the agency.
Latitude :	41.656141
Longitude :	-70.922479
Last Date in Agency List :	2025-01-27

Map Id: M80
Direction: NW
Distance: 0.688 mi., 3633 ft.
Elevation: 145 ft.
Relative: Higher

Site Name : POLE
41.654589, -70.938306
NEW BEDFORD, MA

Database(s) : [DIGITAL OBSTACLE]

Envirosite ID: 2725494
EPA ID: N/R

DIGITAL OBSTACLE

Date of Action :	2013-06-12
Action :	Add
FAA Study Number :	N/R
OBS Number :	25-023720
Obstacle Type :	POLE
City Name :	NEW BEDFORD
State Identifier :	MA
Country Identifier :	USA
Type of Lighting :	Unknown
Verification Status :	Verified
Quantity :	1
Mark Indicator :	Unknown
Above Ground Level Height (Feet) :	00031
Above Mean Sea Level Height (Feet) :	00175
Horizontal Accuracy :	+-20'
Vertical Accuracy :	+-3'
Latitude :	41 39 16.52N
Longitude :	070 56 17.90W

Map Id: P81
Direction: SW
Distance: 0.691 mi., 3648 ft.
Elevation: 97 ft.
Relative: Higher

Site Name : 157045 MA
41.638874, -70.936666
MA

Database(s) : [WELLS - MA]

Envirosite ID: 51808037
EPA ID: N/R

WELLS - MA

Well ID :	157045
Well Address :	181 Hillman Street, NEW BEDFORD
Date Completed :	2008-07-18
Well Type :	Monitoring
Work Performed :	New Well
Total Depth :	15.00
Depth to Bedrock :	0
Water Level :	98.00
Agency Link :	Click here for hyperlink provided by the agency.
Latitude :	41.638874
Longitude :	-70.936666
Last Date in Agency List :	2025-01-27

Map Id: 82
Direction: SSW
Distance: 0.693 mi., 3658 ft.
Elevation: 110 ft.
Relative: Higher

Site Name : 678315 MA
41.63749, -70.93316
MA

Database(s) : [WELLS - MA]

Envirosite ID: 58175329
EPA ID: N/R

WELLS - MA

Well ID :	678315
Well Address :	312 KEMPTON ST, NEW BEDFORD
Date Completed :	2024-08-19
Well Type :	Monitoring
Work Performed :	New Well
Total Depth :	20.00
Depth to Bedrock :	0
Water Level :	14.00
Agency Link :	Click here for hyperlink provided by the agency.
Latitude :	41.637490
Longitude :	-70.933160
Last Date in Agency List :	2025-01-27

Map Id: M83
Direction: NW
Distance: 0.693 mi., 3659 ft.
Elevation: 141 ft.
Relative: Higher

Site Name : BLDG
41.654753, -70.938208
NEW BEDFORD, MA

Database(s) : [DIGITAL OBSTACLE]

Envirosite ID: 2726122
EPA ID: N/R

DIGITAL OBSTACLE

Date of Action :	2013-06-12
Action :	Add
FAA Study Number :	N/R

Map Id: M83
Direction: NW
Distance: 0.693 mi., 3659 ft.
Elevation: 141 ft.
Relative: Higher

Site Name : BLDG
41.654753, -70.938208
NEW BEDFORD, MA

Database(s) : [DIGITAL OBSTACLE] ***(cont.)***

Envirosite ID: 2726122
EPA ID: N/R

DIGITAL OBSTACLE ***(cont.)***

OBS Number :	25-023727
Obstacle Type :	BLDG
City Name :	NEW BEDFORD
State Identifier :	MA
Country Identifier :	USA
Type of Lighting :	Unknown
Verification Status :	Verified
Quantity :	1
Mark Indicator :	Unknown
Above Ground Level Height (Feet) :	00039
Above Mean Sea Level Height (Feet) :	00179
Horizontal Accuracy :	+-20'
Vertical Accuracy :	+-3'
Latitude :	41 39 17.11N
Longitude :	070 56 17.55W

Map Id: Q84
Direction: NNW
Distance: 0.693 mi., 3660 ft.
Elevation: 41 ft.
Relative: Lower

Site Name : 674896 MA
41.65709, -70.93253
MA

Database(s) : [WELLS - MA]

Envirosite ID: 56661813
EPA ID: N/R

WELLS - MA

Well ID :	674896
Well Address :	397 SAWER STREET, NEW BEDFORD
Date Completed :	2023-07-18
Well Type :	Monitoring
Work Performed :	Decommission
Total Depth :	40.00
Depth to Bedrock :	0
Water Level :	8.00
Agency Link :	Click here for hyperlink provided by the agency.
Latitude :	41.657090
Longitude :	-70.932530
Last Date in Agency List :	2025-01-27

Map Id: 85
Direction: NE
Distance: 0.695 mi., 3669 ft.
Elevation: 15 ft.
Relative: Lower

Site Name : 413917070551301
41.654826, -70.91976
MA

Database(s) : [NWIS]

Envirosite ID: 31403228
EPA ID: N/R

NWIS

Site Identification Number :	413917070551301
Site Type :	Well
Station Name :	MA-NGB 11
Agency :	U.S. Geological Survey
District :	Massachusetts
State :	MA
County :	Bristol County
Country :	USA
Land Net Location :	N/R
Name of Location Map :	N/R
Scale of Location Map :	N/R
Altitude of Gage/Land Surface :	6.00
Method Altitude Determined :	Level or other surveyed method.
Altitude Accuracy :	.1
Altitude Datum :	National Geodetic Vertical Datum of 1929
Hydrologic Unit :	Cape Cod
Drainage Basin :	N/R
Topographic Setting :	N/R
Flags for the Type of Data Collected:	NNNNNNNNNNNNNNNNNNNNNNNNNNNNNN
Flags for Instruments at Site :	NNNNNNNNNNNNNNNNNNNNNNNNNNNNNN
Date of First Construction :	1967
Date Site Established or Inventoried:	N/R
Drainage Area :	N/R
Contributing Drainage Area :	N/R
Data Reliability :	Data have been checked by the reporting agency.
Data-Other GW Files :	YYNNNNNN
National Aquifer :	N/R
Local Aquifer :	N/R
Local Aquifer Type :	N/R
Well Depth :	37.0
Hole Depth :	N/R
Source of Depth Data :	N/R
Project Number :	N/R
Real-Time Data Flag :	N/R
Peak-Streamflow Data Begin Date :	N/R
Peak-Streamflow Data End Date :	N/R
Peak-Streamflow Data Count :	N/R
Water-Quality Data Begin Date :	N/R
Water-Quality Data End Date :	N/R
Water-Quality Data Count :	N/R
Field Water-Level Measurements Begin Date:	N/R
Field Water-level Measurements End Date:	N/R
Field Water-Level Measurements Count:	N/R
Site-Visit Data Begin Date :	N/R
Site-Visit Data End Date :	N/R
Site-Visit Data Count :	N/R
Latitude :	41.654826
Longitude :	-70.91976
Last Date in Agency List :	2024-12-02

Map Id: M86
Direction: NW
Distance: 0.700 mi., 3698 ft.
Elevation: 147 ft.
Relative: Higher

Site Name : BLDG
41.654603, -70.938628
NEW BEDFORD, MA

Database(s) : [DIGITAL OBSTACLE]

Envirosite ID: 2724117
EPA ID: N/R

DIGITAL OBSTACLE

Date of Action :	2013-06-12
Action :	Add
FAA Study Number :	N/R
OBS Number :	25-023732
Obstacle Type :	BLDG
City Name :	NEW BEDFORD
State Identifier :	MA
Country Identifier :	USA
Type of Lighting :	Unknown
Verification Status :	Verified
Quantity :	1
Mark Indicator :	Unknown
Above Ground Level Height (Feet) :	00035
Above Mean Sea Level Height (Feet) :	00181
Horizontal Accuracy :	+-20'
Vertical Accuracy :	+-3'
Latitude :	41 39 16.57N
Longitude :	070 56 19.06W

Map Id: Q87
Direction: NNW
Distance: 0.701 mi., 3704 ft.
Elevation: 43 ft.
Relative: Lower

Site Name : 144154 MA
41.657169, -70.932765
MA

Database(s) : [WELLS - MA]

Envirosite ID: 51821506
EPA ID: N/R

WELLS - MA

Well ID :	144154
Well Address :	397 Sawyer Street, NEW BEDFORD
Date Completed :	2006-02-28
Well Type :	Monitoring
Work Performed :	New Well
Total Depth :	15.00
Depth to Bedrock :	0.00
Water Level :	10.00
Agency Link :	Click here for hyperlink provided by the agency.
Latitude :	41.657169
Longitude :	-70.932765
Last Date in Agency List :	2025-01-27

Map Id: R88
Direction: NW
Distance: 0.707 mi., 3734 ft.
Elevation: 141 ft.
Relative: Higher

Site Name : BLDG
41.654956, -70.938319
NEW BEDFORD, MA
Database(s) : [DIGITAL OBSTACLE]

Envirosite ID: 2725051
EPA ID: N/R

DIGITAL OBSTACLE

Date of Action :	2013-06-12
Action :	Add
FAA Study Number :	N/R
OBS Number :	25-023728
Obstacle Type :	BLDG
City Name :	NEW BEDFORD
State Identifier :	MA
Country Identifier :	USA
Type of Lighting :	Unknown
Verification Status :	Verified
Quantity :	1
Mark Indicator :	Unknown
Above Ground Level Height (Feet) :	00040
Above Mean Sea Level Height (Feet) :	00180
Horizontal Accuracy :	+-20'
Vertical Accuracy :	+-3'
Latitude :	41 39 17.84N
Longitude :	070 56 17.95W

Map Id: R89
Direction: NW
Distance: 0.708 mi., 3741 ft.
Elevation: 143 ft.
Relative: Higher

Site Name : POLE
41.654892, -70.938453
NEW BEDFORD, MA
Database(s) : [DIGITAL OBSTACLE]

Envirosite ID: 2727211
EPA ID: N/R

DIGITAL OBSTACLE

Date of Action :	2013-06-12
Action :	Add
FAA Study Number :	N/R
OBS Number :	25-023719
Obstacle Type :	POLE
City Name :	NEW BEDFORD
State Identifier :	MA
Country Identifier :	USA
Type of Lighting :	Unknown
Verification Status :	Verified
Quantity :	1
Mark Indicator :	Unknown
Above Ground Level Height (Feet) :	00031
Above Mean Sea Level Height (Feet) :	00174
Horizontal Accuracy :	+-20'
Vertical Accuracy :	+-3'
Latitude :	41 39 17.61N
Longitude :	070 56 18.43W

Map Id: 90
Direction: SSE
Distance: 0.712 mi., 3758 ft.
Elevation: 35 ft.
Relative: Lower

Site Name : 413814070552801
41.637326, -70.923927
MA

Database(s) : [NWIS]

Envirosite ID: 15925119
EPA ID: N/R

NWIS

Site Identification Number :	413814070552801
Site Type :	Well
Station Name :	MA-NGB 17
Agency :	U.S. Geological Survey
District :	Massachusetts
State :	MA
County :	Bristol County
Country :	USA
Land Net Location :	N/R
Name of Location Map :	N/R
Scale of Location Map :	N/R
Altitude of Gage/Land Surface :	18.00
Method Altitude Determined :	Level or other surveyed method.
Altitude Accuracy :	.1
Altitude Datum :	National Geodetic Vertical Datum of 1929
Hydrologic Unit :	Cape Cod
Drainage Basin :	N/R
Topographic Setting :	N/R
Flags for the Type of Data Collected:	NNNNNNNNNNNNNNNNNNNNNNNNNNNNNO
Flags for Instruments at Site :	NNNNNNNNNNNNNNNNNNNNNNNNNNNNNN
Date of First Construction :	1972
Date Site Established or Inventoried:	N/R
Drainage Area :	N/R
Contributing Drainage Area :	N/R
Data Reliability :	Data have been checked by the reporting agency.
Data-Other GW Files :	YYNNNNNN
National Aquifer :	N/R
Local Aquifer :	N/R
Local Aquifer Type :	N/R
Well Depth :	22.0
Hole Depth :	N/R
Source of Depth Data :	N/R
Project Number :	N/R
Real-Time Data Flag :	0
Peak-Streamflow Data Begin Date :	N/R
Peak-Streamflow Data End Date :	N/R
Peak-Streamflow Data Count :	0
Water-Quality Data Begin Date :	N/R
Water-Quality Data End Date :	N/R
Water-Quality Data Count :	0
Field Water-Level Measurements Begin Date:	1972-03-01
Field Water-level Measurements End Date:	1972-03-01
Field Water-Level Measurements Count:	1
Site-Visit Data Begin Date :	N/R
Site-Visit Data End Date :	N/R
Site-Visit Data Count :	0
Latitude :	41.637326
Longitude :	-70.923927
Last Date in Agency List :	2024-12-02

Map Id: 91
Direction: N
Distance: 0.712 mi., 3758 ft.
Elevation: 39 ft.
Relative: Lower

Site Name : 626857 MA | 626873 MA
41.657703, -70.929696
MA

Database(s) : [WELLS - MA]

Envirosite ID: 51750573
EPA ID: N/R

WELLS - MA

Well ID :	626857
Well Address :	129 Ashley Boulevard, NEW BEDFORD
Date Completed :	1991-02-08
Well Type :	Monitoring
Work Performed :	New Well
Total Depth :	25.00
Depth to Bedrock :	16.00
Water Level :	12.00
Agency Link :	Click here for hyperlink provided by the agency.
Latitude :	41.657703
Longitude :	-70.929696
Last Date in Agency List :	2025-01-27

Well ID :	626873
Well Address :	129 Ashley Boulevard, NEW BEDFORD
Date Completed :	1990-02-12
Well Type :	Monitoring
Work Performed :	New Well
Total Depth :	15.00
Depth to Bedrock :	7.00
Water Level :	7.00
Agency Link :	Click here for hyperlink provided by the agency.
Latitude :	41.657703
Longitude :	-70.929696
Last Date in Agency List :	2025-01-27

Map Id: R92
Direction: NW
Distance: 0.716 mi., 3783 ft.
Elevation: 141 ft.
Relative: Higher

Site Name : BLDG
41.655092, -70.938389
NEW BEDFORD, MA

Database(s) : [DIGITAL OBSTACLE]

Envirosite ID: 2724958
EPA ID: N/R

DIGITAL OBSTACLE

Date of Action :	2013-06-12
Action :	Add
FAA Study Number :	N/R
OBS Number :	25-023729
Obstacle Type :	BLDG
City Name :	NEW BEDFORD
State Identifier :	MA
Country Identifier :	USA
Type of Lighting :	Unknown
Verification Status :	Verified
Quantity :	1
Mark Indicator :	Unknown
Above Ground Level Height (Feet) :	00041
Above Mean Sea Level Height (Feet) :	00180
Horizontal Accuracy :	+-20'
Vertical Accuracy :	+-3'

Map Id: R92
Direction: NW
Distance: 0.716 mi., 3783 ft.
Elevation: 141 ft.
Relative: Higher

Site Name : BLDG
41.655092, -70.938389
NEW BEDFORD, MA

Database(s) : [DIGITAL OBSTACLE] ***(cont.)***

Envirosite ID: 2724958
EPA ID: N/R

DIGITAL OBSTACLE ***(cont.)***

Latitude :	41 39 18.33N
Longitude :	070 56 18.20W

Map Id: 93
Direction: WNW
Distance: 0.717 mi., 3785 ft.
Elevation: 119 ft.
Relative: Higher

Site Name : 413910070562901
41.652882, -70.940872
MA

Database(s) : [NWIS]

Envirosite ID: 16369047
EPA ID: N/R

NWIS

Site Identification Number :	413910070562901
Site Type :	Well
Station Name :	MA-NGR 20
Agency :	U.S. Geological Survey
District :	Massachusetts
State :	MA
County :	Bristol County
Country :	USA
Land Net Location :	N/R
Name of Location Map :	N/R
Scale of Location Map :	N/R
Altitude of Gage/Land Surface :	128.00
Method Altitude Determined :	Level or other surveyed method.
Altitude Accuracy :	.1
Altitude Datum :	National Geodetic Vertical Datum of 1929
Hydrologic Unit :	Cape Cod
Drainage Basin :	N/R
Topographic Setting :	Hillside
Flags for the Type of Data Collected:	NNNNNNNNNNNNNNNNNNNNNNNNNNNNNO
Flags for Instruments at Site :	NNNNNNNNNNNNNNNNNNNNNNNNNNNNN
Date of First Construction :	1960
Date Site Established or Inventoried:	N/R
Drainage Area :	N/R
Contributing Drainage Area :	N/R
Data Reliability :	Data have been checked by the reporting agency.
Data-Other GW Files :	YYNNNNNN
National Aquifer :	N/R
Local Aquifer :	N/R
Local Aquifer Type :	N/R
Well Depth :	16.0
Hole Depth :	N/R
Source of Depth Data :	N/R
Project Number :	N/R
Real-Time Data Flag :	0
Peak-Streamflow Data Begin Date :	N/R
Peak-Streamflow Data End Date :	N/R
Peak-Streamflow Data Count :	0
Water-Quality Data Begin Date :	N/R
Water-Quality Data End Date :	N/R
Water-Quality Data Count :	0

Map Id: 93
Direction: WNW
Distance: 0.717 mi., 3785 ft.
Elevation: 119 ft.
Relative: Higher

Site Name : 413910070562901
41.652882, -70.940872
MA

Database(s) : [NWIS] ***(cont.)***

Envirosite ID: 16369047
EPA ID: N/R

NWIS ***(cont.)***

Field Water-Level Measurements Begin Date:	1960-10-01
Field Water-level Measurements End Date:	1960-10-01
Field Water-Level Measurements Count:	1
Site-Visit Data Begin Date :	N/R
Site-Visit Data End Date :	N/R
Site-Visit Data Count :	0
Latitude :	41.652882
Longitude :	-70.940872
Last Date in Agency List :	2024-12-02

Map Id: S94
Direction: S
Distance: 0.717 mi., 3787 ft.
Elevation: 105 ft.
Relative: Higher

Site Name : 7915 MA
41.636694, -70.930714
MA

Database(s) : [WELLS - MA]

Envirosite ID: 51787348
EPA ID: N/R

WELLS - MA

Well ID :	7915
Well Address :	490 Country Street, NEW BEDFORD
Date Completed :	1999-07-13
Well Type :	Monitoring
Work Performed :	N/R
Total Depth :	20.00
Depth to Bedrock :	0.00
Water Level :	13.00
Agency Link :	Click here for hyperlink provided by the agency.
Latitude :	41.636694
Longitude :	-70.930714
Last Date in Agency List :	2025-01-27

Map Id: O95
Direction: SE
Distance: 0.718 mi., 3792 ft.
Elevation: 6 ft.
Relative: Lower

Site Name : 413816070552101
41.637882, -70.921982
MA

Database(s) : [NWIS]

Envirosite ID: 31299761
EPA ID: N/R

NWIS

Site Identification Number :	413816070552101
Site Type :	Well
Station Name :	MA-NGR 49
Agency :	U.S. Geological Survey

Map Id: O95
Direction: SE
Distance: 0.718 mi., 3792 ft.
Elevation: 6 ft.
Relative: Lower

Site Name : 413816070552101
41.637882, -70.921982
MA

Database(s) : [NWIS] ***(cont.)***

Envirosite ID: 31299761
EPA ID: N/R

NWIS ***(cont.)***

District :	Massachusetts
State :	MA
County :	Bristol County
Country :	USA
Land Net Location :	N/R
Name of Location Map :	N/R
Scale of Location Map :	N/R
Altitude of Gage/Land Surface :	6.00
Method Altitude Determined :	Level or other surveyed method.
Altitude Accuracy :	.1
Altitude Datum :	National Geodetic Vertical Datum of 1929
Hydrologic Unit :	Cape Cod
Drainage Basin :	N/R
Topographic Setting :	N/R
Flags for the Type of Data Collected:	NNNNNNNNNNNNNNNNNNNNNNNNNNNNNN
Flags for Instruments at Site :	NNNNNNNNNNNNNNNNNNNNNNNNNNNNNN
Date of First Construction :	1969
Date Site Established or Inventoried:	N/R
Drainage Area :	N/R
Contributing Drainage Area :	N/R
Data Reliability :	Data have been checked by the reporting agency.
Data-Other GW Files :	YYNYNNNN
National Aquifer :	N/R
Local Aquifer :	N/R
Local Aquifer Type :	N/R
Well Depth :	28.0
Hole Depth :	N/R
Source of Depth Data :	N/R
Project Number :	N/R
Real-Time Data Flag :	N/R
Peak-Streamflow Data Begin Date :	N/R
Peak-Streamflow Data End Date :	N/R
Peak-Streamflow Data Count :	N/R
Water-Quality Data Begin Date :	N/R
Water-Quality Data End Date :	N/R
Water-Quality Data Count :	N/R
Field Water-Level Measurements Begin Date:	N/R
Field Water-level Measurements End Date:	N/R
Field Water-Level Measurements Count:	N/R
Site-Visit Data Begin Date :	N/R
Site-Visit Data End Date :	N/R
Site-Visit Data Count :	N/R
Latitude :	41.637882
Longitude :	-70.921982
Last Date in Agency List :	2024-12-02

Map Id: S96
Direction: S
Distance: 0.718 mi., 3793 ft.
Elevation: 106 ft.
Relative: Higher

Site Name : 632214 MA
41.636701, -70.930919
MA

Database(s) : [WELLS - MA]

Envirosite ID: 51764257
EPA ID: N/R

WELLS - MA

Well ID :	632214
Well Address :	231 Middle Street, NEW BEDFORD
Date Completed :	2013-09-18
Well Type :	Monitoring
Work Performed :	New Well
Total Depth :	0
Depth to Bedrock :	0
Water Level :	10.00
Agency Link :	Click here for hyperlink provided by the agency.
Latitude :	41.636701
Longitude :	-70.930919
Last Date in Agency List :	2025-01-27

Map Id: R97
Direction: NW
Distance: 0.723 mi., 3816 ft.
Elevation: 146 ft.
Relative: Higher

Site Name : BLDG
41.654944, -70.938778
NEW BEDFORD, MA

Database(s) : [DIGITAL OBSTACLE]

Envirosite ID: 2726071
EPA ID: N/R

DIGITAL OBSTACLE

Date of Action :	2013-06-12
Action :	Add
FAA Study Number :	N/R
OBS Number :	25-023735
Obstacle Type :	BLDG
City Name :	NEW BEDFORD
State Identifier :	MA
Country Identifier :	USA
Type of Lighting :	Unknown
Verification Status :	Verified
Quantity :	1
Mark Indicator :	Unknown
Above Ground Level Height (Feet) :	00037
Above Mean Sea Level Height (Feet) :	00182
Horizontal Accuracy :	+-20'
Vertical Accuracy :	+-3'
Latitude :	41 39 17.80N
Longitude :	070 56 19.60W

Map Id: R98
Direction: NW
Distance: 0.723 mi., 3818 ft.
Elevation: 140 ft.
Relative: Higher

Site Name : BLDG
41.655189, -70.938436
NEW BEDFORD, MA

Database(s) : [DIGITAL OBSTACLE]

Envirosite ID: 2724079
EPA ID: N/R

DIGITAL OBSTACLE

Date of Action :	2013-06-12
Action :	Add
FAA Study Number :	N/R
OBS Number :	25-023730
Obstacle Type :	BLDG
City Name :	NEW BEDFORD
State Identifier :	MA
Country Identifier :	USA
Type of Lighting :	Unknown
Verification Status :	Verified
Quantity :	1
Mark Indicator :	Unknown
Above Ground Level Height (Feet) :	00040
Above Mean Sea Level Height (Feet) :	00179
Horizontal Accuracy :	+-20'
Vertical Accuracy :	+-3'
Latitude :	41 39 18.68N
Longitude :	070 56 18.37W

Map Id: T99
Direction: NE
Distance: 0.725 mi., 3830 ft.
Elevation: 7 ft.
Relative: Lower

Site Name : 615226 MA | 615228 MA | 615229 MA
41.656063, -70.920891
MA

Database(s) : [WELLS - MA]

Envirosite ID: 51749842
EPA ID: N/R

WELLS - MA

Well ID :	615237
Well Address :	85 Coggshell Street, NEW BEDFORD
Date Completed :	2012-10-31
Well Type :	Monitoring
Work Performed :	New Well
Total Depth :	0
Depth to Bedrock :	0
Water Level :	9.86
Agency Link :	Click here for hyperlink provided by the agency.
Latitude :	41.656063
Longitude :	-70.920891
Last Date in Agency List :	2025-01-27

Well ID :	615226
Well Address :	85 Coggshell Street, NEW BEDFORD
Date Completed :	2012-11-07
Well Type :	Monitoring
Work Performed :	Decommission
Total Depth :	0
Depth to Bedrock :	0
Water Level :	6.50
Agency Link :	Click here for hyperlink provided by the agency.
Latitude :	41.656063

Map Id: T99
Direction: NE
Distance: 0.725 mi., 3830 ft.
Elevation: 7 ft.
Relative: Lower

Site Name : 615226 MA | 615228 MA | 615229 MA
41.656063, -70.920891
MA

Database(s) : [WELLS - MA] ***(cont.)***

Envirosite ID: 51749842
EPA ID: N/R

WELLS - MA ***(cont.)***

Longitude :	-70.920891
Last Date in Agency List :	2025-01-27

Well ID :	615239
Well Address :	85 Coggshell Street, NEW BEDFORD
Date Completed :	2012-11-07
Well Type :	Monitoring
Work Performed :	Decommission
Total Depth :	0
Depth to Bedrock :	0
Water Level :	6.48
Agency Link :	Click here for hyperlink provided by the agency.
Latitude :	41.656063
Longitude :	-70.920891
Last Date in Agency List :	2025-01-27

Well ID :	615229
Well Address :	85 Coggshell Street, NEW BEDFORD
Date Completed :	2012-10-31
Well Type :	Monitoring
Work Performed :	New Well
Total Depth :	10.00
Depth to Bedrock :	0
Water Level :	6.31
Agency Link :	Click here for hyperlink provided by the agency.
Latitude :	41.656063
Longitude :	-70.920891
Last Date in Agency List :	2025-01-27

Well ID :	615228
Well Address :	85 Coggshell Street, NEW BEDFORD
Date Completed :	2012-11-07
Well Type :	Monitoring
Work Performed :	Decommission
Total Depth :	9.86
Depth to Bedrock :	0
Water Level :	6.31
Agency Link :	Click here for hyperlink provided by the agency.
Latitude :	41.656063
Longitude :	-70.920891
Last Date in Agency List :	2025-01-27

Map Id: T100
Direction: NE
Distance: 0.726 mi., 3833 ft.
Elevation: 8 ft.
Relative: Lower

Site Name : 260998 MA
41.655683, -70.920183
MA

Database(s) : [WELLS - MA]

Envirosite ID: 16352812
EPA ID: N/R

WELLS - MA

Well ID :	260998
Well Address :	85 Coggeshall Road, NEW BEDFORD
Date Completed :	2009-03-26
Well Type :	Monitoring
Work Performed :	New Well
Total Depth :	14.00
Depth to Bedrock :	0
Water Level :	6.50
Agency Link :	Click here for hyperlink provided by the agency.
Latitude :	41.655683
Longitude :	-70.920183
Last Date in Agency List :	2025-01-27

Map Id: R101
Direction: NW
Distance: 0.727 mi., 3839 ft.
Elevation: 142 ft.
Relative: Higher

Site Name : POLE
41.655161, -70.938594
NEW BEDFORD, MA

Database(s) : [DIGITAL OBSTACLE]

Envirosite ID: 2725496
EPA ID: N/R

DIGITAL OBSTACLE

Date of Action :	2013-06-12
Action :	Add
FAA Study Number :	N/R
OBS Number :	25-023718
Obstacle Type :	POLE
City Name :	NEW BEDFORD
State Identifier :	MA
Country Identifier :	USA
Type of Lighting :	Unknown
Verification Status :	Verified
Quantity :	1
Mark Indicator :	Unknown
Above Ground Level Height (Feet) :	00031
Above Mean Sea Level Height (Feet) :	00173
Horizontal Accuracy :	+-20'
Vertical Accuracy :	+-3'
Latitude :	41 39 18.58N
Longitude :	070 56 18.94W

Map Id: R102
Direction: NW
Distance: 0.731 mi., 3859 ft.
Elevation: 146 ft.
Relative: Higher

Site Name : BLDG
41.655053, -70.938853
NEW BEDFORD, MA

Database(s) : [DIGITAL OBSTACLE]

Envirosite ID: 2728195
EPA ID: N/R

DIGITAL OBSTACLE

Date of Action :	2013-06-12
Action :	Add
FAA Study Number :	N/R
OBS Number :	25-023736
Obstacle Type :	BLDG
City Name :	NEW BEDFORD
State Identifier :	MA
Country Identifier :	USA
Type of Lighting :	Unknown
Verification Status :	Verified
Quantity :	1
Mark Indicator :	Unknown
Above Ground Level Height (Feet) :	00038
Above Mean Sea Level Height (Feet) :	00183
Horizontal Accuracy :	+-20'
Vertical Accuracy :	+-3'
Latitude :	41 39 18.19N
Longitude :	070 56 19.87W

Map Id: R103
Direction: NW
Distance: 0.733 mi., 3872 ft.
Elevation: 138 ft.
Relative: Higher

Site Name : BLDG
41.655336, -70.938514
NEW BEDFORD, MA

Database(s) : [DIGITAL OBSTACLE]

Envirosite ID: 2724961
EPA ID: N/R

DIGITAL OBSTACLE

Date of Action :	2013-06-12
Action :	Add
FAA Study Number :	N/R
OBS Number :	25-023731
Obstacle Type :	BLDG
City Name :	NEW BEDFORD
State Identifier :	MA
Country Identifier :	USA
Type of Lighting :	Unknown
Verification Status :	Verified
Quantity :	1
Mark Indicator :	Unknown
Above Ground Level Height (Feet) :	00041
Above Mean Sea Level Height (Feet) :	00179
Horizontal Accuracy :	+-20'
Vertical Accuracy :	+-3'
Latitude :	41 39 19.21N
Longitude :	070 56 18.65W

Map Id: 104
Direction: SSE
Distance: 0.735 mi., 3881 ft.
Elevation: 59 ft.
Relative: Higher

Site Name : 413811070553701
41.636493, -70.926427
MA

Database(s) : [NWIS]

Envirosite ID: 16368693
EPA ID: N/R

NWIS

Site Identification Number :	413811070553701
Site Type :	Well
Station Name :	MA-NGW 3
Agency :	U.S. Geological Survey
District :	Massachusetts
State :	MA
County :	Bristol County
Country :	USA
Land Net Location :	N/R
Name of Location Map :	N/R
Scale of Location Map :	N/R
Altitude of Gage/Land Surface :	56.00
Method Altitude Determined :	Interpolated from topographic map.
Altitude Accuracy :	10
Altitude Datum :	National Geodetic Vertical Datum of 1929
Hydrologic Unit :	Cape Cod
Drainage Basin :	N/R
Topographic Setting :	Hillside
Flags for the Type of Data Collected:	NNNNNNNNNNNNNNNNNNNNNNNNNNNNO
Flags for Instruments at Site :	NNNNNNNNNNNNNNNNNNNNNNNNNNNNN
Date of First Construction :	1915
Date Site Established or Inventoried:	N/R
Drainage Area :	N/R
Contributing Drainage Area :	N/R
Data Reliability :	Data have been checked by the reporting agency.
Data-Other GW Files :	YYNYNNNN
National Aquifer :	N/R
Local Aquifer :	N/R
Local Aquifer Type :	N/R
Well Depth :	200
Hole Depth :	N/R
Source of Depth Data :	N/R
Project Number :	N/R
Real-Time Data Flag :	0
Peak-Streamflow Data Begin Date :	N/R
Peak-Streamflow Data End Date :	N/R
Peak-Streamflow Data Count :	0
Water-Quality Data Begin Date :	N/R
Water-Quality Data End Date :	N/R
Water-Quality Data Count :	0
Field Water-Level Measurements Begin Date:	1948-05-01
Field Water-level Measurements End Date:	1948-05-01
Field Water-Level Measurements Count:	1
Site-Visit Data Begin Date :	N/R
Site-Visit Data End Date :	N/R
Site-Visit Data Count :	0
Latitude :	41.636493
Longitude :	-70.926427
Last Date in Agency List :	2024-12-02

Map Id: R105
Direction: NW
Distance: 0.738 mi., 3898 ft.
Elevation: 146 ft.
Relative: Higher

Site Name : BLDG
41.655161, -70.938908
NEW BEDFORD, MA

Database(s) : [DIGITAL OBSTACLE]

Envirosite ID: 2724959
EPA ID: N/R

DIGITAL OBSTACLE

Date of Action :	2013-06-12
Action :	Add
FAA Study Number :	N/R
OBS Number :	25-023737
Obstacle Type :	BLDG
City Name :	NEW BEDFORD
State Identifier :	MA
Country Identifier :	USA
Type of Lighting :	Unknown
Verification Status :	Verified
Quantity :	1
Mark Indicator :	Unknown
Above Ground Level Height (Feet) :	00038
Above Mean Sea Level Height (Feet) :	00183
Horizontal Accuracy :	+-20'
Vertical Accuracy :	+-3'
Latitude :	41 39 18.58N
Longitude :	070 56 20.07W

Map Id: U106
Direction: NNW
Distance: 0.740 mi., 3907 ft.
Elevation: 43 ft.
Relative: Lower

Site Name : 413928070555701
41.657882, -70.931983
MA

Database(s) : [NWIS]

Envirosite ID: 15925246
EPA ID: N/R

NWIS

Site Identification Number :	413928070555701
Site Type :	Well
Station Name :	MA-NGW 17
Agency :	U.S. Geological Survey
District :	Massachusetts
State :	MA
County :	Bristol County
Country :	USA
Land Net Location :	N/R
Name of Location Map :	N/R
Scale of Location Map :	N/R
Altitude of Gage/Land Surface :	48.00
Method Altitude Determined :	Interpolated from topographic map.
Altitude Accuracy :	10
Altitude Datum :	National Geodetic Vertical Datum of 1929
Hydrologic Unit :	Cape Cod
Drainage Basin :	N/R
Topographic Setting :	Hillside
Flags for the Type of Data Collected:	NNNNNNNNNNNNNNNNNNNNNNNNNNNNN
Flags for Instruments at Site :	NNNNNNNNNNNNNNNNNNNNNNNNNNNNN
Date of First Construction :	1938
Date Site Established or Inventoried:	N/R
Drainage Area :	N/R
Contributing Drainage Area :	N/R

Map Id: U106
Direction: NNW
Distance: 0.740 mi., 3907 ft.
Elevation: 43 ft.
Relative: Lower

Site Name : 413928070555701
41.657882, -70.931983
MA

Database(s) : [NWIS] ***(cont.)***

Envirosite ID: 15925246
EPA ID: N/R

NWIS ***(cont.)***

Data Reliability :	Data have been checked by the reporting agency.
Data-Other GW Files :	YYYYNNNN
National Aquifer :	N/R
Local Aquifer :	Bedrock
Local Aquifer Type :	N/R
Well Depth :	350
Hole Depth :	N/R
Source of Depth Data :	N/R
Project Number :	N/R
Real-Time Data Flag :	N/R
Peak-Streamflow Data Begin Date :	N/R
Peak-Streamflow Data End Date :	N/R
Peak-Streamflow Data Count :	N/R
Water-Quality Data Begin Date :	N/R
Water-Quality Data End Date :	N/R
Water-Quality Data Count :	N/R
Field Water-Level Measurements Begin Date:	N/R
Field Water-level Measurements End Date:	N/R
Field Water-Level Measurements Count:	N/R
Site-Visit Data Begin Date :	N/R
Site-Visit Data End Date :	N/R
Site-Visit Data Count :	N/R
Latitude :	41.657882
Longitude :	-70.931983
Last Date in Agency List :	2024-12-02

Map Id: 107
Direction: SSW
Distance: 0.742 mi., 3921 ft.
Elevation: 99 ft.
Relative: Higher

Site Name : 11215 MA
41.63704, -70.9343
MA

Database(s) : [WELLS - MA]

Envirosite ID: 51765021
EPA ID: N/R

WELLS - MA

Well ID :	11215
Well Address :	1091 Kempton Street, NEW BEDFORD
Date Completed :	1999-06-02
Well Type :	Monitoring
Work Performed :	N/R
Total Depth :	15.00
Depth to Bedrock :	0.00
Water Level :	7.00
Agency Link :	Click here for hyperlink provided by the agency.
Latitude :	41.637040
Longitude :	-70.934300
Last Date in Agency List :	2025-01-27

Map Id: 108
Direction: ESE
Distance: 0.743 mi., 3923 ft.
Elevation: 9 ft.
Relative: Lower

Site Name : TOWER
41.640825, -70.916875
NEW BEDFORD, MA

Database(s) : [DIGITAL OBSTACLE]

Envirosite ID: 54465953
EPA ID: N/R

DIGITAL OBSTACLE

Date of Action :	2023-10-13
Action :	Change
FAA Study Number :	2022ANE05779OE
OBS Number :	25-000077
Obstacle Type :	TOWER
City Name :	NEW BEDFORD
State Identifier :	MA
Country Identifier :	USA
Type of Lighting :	Medium Intensity White Strobe
Verification Status :	Verified
Quantity :	1
Mark Indicator :	None
Above Ground Level Height (Feet) :	00394
Above Mean Sea Level Height (Feet) :	00403
Horizontal Accuracy :	+-20'
Vertical Accuracy :	+-3'
Latitude :	41 38 26.97N
Longitude :	070 55 00.75W

Map Id: V109
Direction: SSE
Distance: 0.744 mi., 3930 ft.
Elevation: 45 ft.
Relative: Lower

Site Name : 664988 MA
41.636486, -70.92552
MA

Database(s) : [WELLS - MA]

Envirosite ID: 51748444
EPA ID: N/R

WELLS - MA

Well ID :	664988
Well Address :	888 Purchase Street, NEW BEDFORD
Date Completed :	2019-09-28
Well Type :	Monitoring
Work Performed :	New Well
Total Depth :	10.00
Depth to Bedrock :	0
Water Level :	6.00
Agency Link :	Click here for hyperlink provided by the agency.
Latitude :	41.636486
Longitude :	-70.925520
Last Date in Agency List :	2025-01-27

Map Id: S110
Direction: S
Distance: 0.744 mi., 3931 ft.
Elevation: 104 ft.
Relative: Higher

Site Name : 644962 MA
41.636291, -70.930646
MA

Database(s) : [WELLS - MA]

Envirosite ID: 51805853
EPA ID: N/R

WELLS - MA

Well ID :	644962
Well Address :	486 Country Street, NEW BEDFORD
Date Completed :	1994-05-18
Well Type :	Monitoring
Work Performed :	New Well
Total Depth :	20.00
Depth to Bedrock :	0
Water Level :	9.92
Agency Link :	Click here for hyperlink provided by the agency.
Latitude :	41.636291
Longitude :	-70.930646
Last Date in Agency List :	2025-01-27

Map Id: U111
Direction: NNW
Distance: 0.746 mi., 3939 ft.
Elevation: 43 ft.
Relative: Lower

Site Name : 136553 MA
41.657952, -70.932107
MA

Database(s) : [WELLS - MA]

Envirosite ID: 51803826
EPA ID: N/R

WELLS - MA

Well ID :	136553
Well Address :	29 WS Brook Street, NEW BEDFORD
Date Completed :	2004-12-15
Well Type :	Monitoring
Work Performed :	New Well
Total Depth :	11.50
Depth to Bedrock :	0.00
Water Level :	5.00
Agency Link :	Click here for hyperlink provided by the agency.
Latitude :	41.657952
Longitude :	-70.932107
Last Date in Agency List :	2025-01-27

Map Id: U112
Direction: NNW
Distance: 0.746 mi., 3942 ft.
Elevation: 43 ft.
Relative: Lower

Site Name : 600284 MA
41.65796, -70.932107
MA

Database(s) : [WELLS - MA]

Envirosite ID: 51814418
EPA ID: N/R

WELLS - MA

Well ID :	600284
Well Address :	29 WS Brook Street, NEW BEDFORD
Date Completed :	2010-10-21

Map Id: U112
Direction: NNW
Distance: 0.746 mi., 3942 ft.
Elevation: 43 ft.
Relative: Lower

Site Name : 600284 MA
41.65796, -70.932107
MA

Database(s) : [WELLS - MA] ***(cont.)***

Envirosite ID: 51814418
EPA ID: N/R

WELLS - MA ***(cont.)***

Well Type :	N/R
Work Performed :	N/R
Total Depth :	15.00
Depth to Bedrock :	0
Water Level :	12.00
Agency Link :	Click here for hyperlink provided by the agency.
Latitude :	41.657960
Longitude :	-70.932107
Last Date in Agency List :	2025-01-27

Map Id: S113
Direction: S
Distance: 0.748 mi., 3950 ft.
Elevation: 103 ft.
Relative: Higher

Site Name : 626747 MA | 626772 MA
41.636244, -70.930708
MA

Database(s) : [WELLS - MA]

Envirosite ID: 51759907
EPA ID: N/R

WELLS - MA

Well ID :	626772
Well Address :	486 County Street, NEW BEDFORD
Date Completed :	1995-06-14
Well Type :	Monitoring
Work Performed :	New Well
Total Depth :	17.00
Depth to Bedrock :	0
Water Level :	0
Agency Link :	Click here for hyperlink provided by the agency.
Latitude :	41.636244
Longitude :	-70.930708
Last Date in Agency List :	2025-01-27

Well ID :	626747
Well Address :	486 County Street, NEW BEDFORD
Date Completed :	1997-09-09
Well Type :	Monitoring
Work Performed :	New Well
Total Depth :	30.00
Depth to Bedrock :	0
Water Level :	12.00
Agency Link :	Click here for hyperlink provided by the agency.
Latitude :	41.636244
Longitude :	-70.930708
Last Date in Agency List :	2025-01-27

Map Id: R114
Direction: NW
Distance: 0.749 mi., 3954 ft.
Elevation: 146 ft.
Relative: Higher

Site Name : BLDG
41.655322, -70.938981
NEW BEDFORD, MA

Database(s) : [DIGITAL OBSTACLE]

Envirosite ID: 2725054
EPA ID: N/R

DIGITAL OBSTACLE

Date of Action :	2013-06-12
Action :	Add
FAA Study Number :	N/R
OBS Number :	25-023738
Obstacle Type :	BLDG
City Name :	NEW BEDFORD
State Identifier :	MA
Country Identifier :	USA
Type of Lighting :	Unknown
Verification Status :	Verified
Quantity :	1
Mark Indicator :	Unknown
Above Ground Level Height (Feet) :	00037
Above Mean Sea Level Height (Feet) :	00182
Horizontal Accuracy :	+-20'
Vertical Accuracy :	+-3'
Latitude :	41 39 19.16N
Longitude :	070 56 20.33W

Map Id: 115
Direction: ENE
Distance: 0.754 mi., 3980 ft.
Elevation: -6 ft.
Relative: Lower

Site Name : 413916070550601
41.654548, -70.917816
MA

Database(s) : [NWIS]

Envirosite ID: 15926087
EPA ID: N/R

NWIS

Site Identification Number :	413916070550601
Site Type :	Well
Station Name :	MA-NGB 12
Agency :	U.S. Geological Survey
District :	Massachusetts
State :	MA
County :	Bristol County
Country :	USA
Land Net Location :	N/R
Name of Location Map :	N/R
Scale of Location Map :	N/R
Altitude of Gage/Land Surface :	10.00
Method Altitude Determined :	Level or other surveyed method.
Altitude Accuracy :	.1
Altitude Datum :	National Geodetic Vertical Datum of 1929
Hydrologic Unit :	Cape Cod
Drainage Basin :	N/R
Topographic Setting :	N/R
Flags for the Type of Data Collected:	NNNNNNNNNNNNNNNNNNNNNNNNNNNNN
Flags for Instruments at Site :	NNNNNNNNNNNNNNNNNNNNNNNNNNNNN
Date of First Construction :	1968
Date Site Established or Inventoried:	N/R
Drainage Area :	N/R
Contributing Drainage Area :	N/R

Map Id: 115
Direction: ENE
Distance: 0.754 mi., 3980 ft.
Elevation: -6 ft.
Relative: Lower

Site Name : 413916070550601
41.654548, -70.917816
MA

Database(s) : [NWIS] ***(cont.)***

Envirosite ID: 15926087
EPA ID: N/R

NWIS ***(cont.)***

Data Reliability :	Data have been checked by the reporting agency.
Data-Other GW Files :	YYNNNNNN
National Aquifer :	N/R
Local Aquifer :	N/R
Local Aquifer Type :	N/R
Well Depth :	35.0
Hole Depth :	N/R
Source of Depth Data :	N/R
Project Number :	N/R
Real-Time Data Flag :	N/R
Peak-Streamflow Data Begin Date :	N/R
Peak-Streamflow Data End Date :	N/R
Peak-Streamflow Data Count :	N/R
Water-Quality Data Begin Date :	N/R
Water-Quality Data End Date :	N/R
Water-Quality Data Count :	N/R
Field Water-Level Measurements Begin Date:	N/R
Field Water-level Measurements End Date:	N/R
Field Water-Level Measurements Count:	N/R
Site-Visit Data Begin Date :	N/R
Site-Visit Data End Date :	N/R
Site-Visit Data Count :	N/R
Latitude :	41.654548
Longitude :	-70.917816
Last Date in Agency List :	2024-12-02

Map Id: W116
Direction: S
Distance: 0.755 mi., 3986 ft.
Elevation: 75 ft.
Relative: Higher

Site Name : 626792 MA
41.636061, -70.928266
MA

Database(s) : [WELLS - MA]

Envirosite ID: 51825327
EPA ID: N/R

WELLS - MA

Well ID :	626792
Well Address :	Elm Street, NEW BEDFORD
Date Completed :	1994-01-14
Well Type :	Monitoring
Work Performed :	New Well
Total Depth :	25.00
Depth to Bedrock :	14.00
Water Level :	18.00
Agency Link :	Click here for hyperlink provided by the agency.
Latitude :	41.636061
Longitude :	-70.928266
Last Date in Agency List :	2025-01-27

Map Id: R117
Direction: NW
Distance: 0.757 mi., 3997 ft.
Elevation: 148 ft.
Relative: Higher

Site Name : BLDG
41.655278, -70.939272
NEW BEDFORD, MA

Database(s) : [DIGITAL OBSTACLE]

Envirosite ID: 2725053
EPA ID: N/R

DIGITAL OBSTACLE

Date of Action :	2013-06-12
Action :	Add
FAA Study Number :	N/R
OBS Number :	25-023739
Obstacle Type :	BLDG
City Name :	NEW BEDFORD
State Identifier :	MA
Country Identifier :	USA
Type of Lighting :	Unknown
Verification Status :	Verified
Quantity :	1
Mark Indicator :	Unknown
Above Ground Level Height (Feet) :	00038
Above Mean Sea Level Height (Feet) :	00185
Horizontal Accuracy :	+-20'
Vertical Accuracy :	+-3'
Latitude :	41 39 19.00N
Longitude :	070 56 21.38W

Map Id: R118
Direction: NW
Distance: 0.759 mi., 4006 ft.
Elevation: 140 ft.
Relative: Higher

Site Name : POLE
41.655619, -70.938825
NEW BEDFORD, MA

Database(s) : [DIGITAL OBSTACLE]

Envirosite ID: 2727006
EPA ID: N/R

DIGITAL OBSTACLE

Date of Action :	2013-06-12
Action :	Add
FAA Study Number :	N/R
OBS Number :	25-023715
Obstacle Type :	POLE
City Name :	NEW BEDFORD
State Identifier :	MA
Country Identifier :	USA
Type of Lighting :	Unknown
Verification Status :	Verified
Quantity :	1
Mark Indicator :	Unknown
Above Ground Level Height (Feet) :	00028
Above Mean Sea Level Height (Feet) :	00168
Horizontal Accuracy :	+-20'
Vertical Accuracy :	+-3'
Latitude :	41 39 20.23N
Longitude :	070 56 19.77W

Map Id: R119
Direction: NW
Distance: 0.759 mi., 4008 ft.
Elevation: 149 ft.
Relative: Higher

Site Name : BLDG
41.655236, -70.939386
NEW BEDFORD, MA

Database(s) : [DIGITAL OBSTACLE]

Envirosite ID: 2724997
EPA ID: N/R

DIGITAL OBSTACLE

Date of Action :	2013-06-12
Action :	Add
FAA Study Number :	N/R
OBS Number :	25-023740
Obstacle Type :	BLDG
City Name :	NEW BEDFORD
State Identifier :	MA
Country Identifier :	USA
Type of Lighting :	Unknown
Verification Status :	Verified
Quantity :	1
Mark Indicator :	Unknown
Above Ground Level Height (Feet) :	00037
Above Mean Sea Level Height (Feet) :	00185
Horizontal Accuracy :	+-20'
Vertical Accuracy :	+-3'
Latitude :	41 39 18.85N
Longitude :	070 56 21.79W

Map Id: R120
Direction: NW
Distance: 0.762 mi., 4025 ft.
Elevation: 149 ft.
Relative: Higher

Site Name : BLDG
41.655203, -70.939519
NEW BEDFORD, MA

Database(s) : [DIGITAL OBSTACLE]

Envirosite ID: 2724092
EPA ID: N/R

DIGITAL OBSTACLE

Date of Action :	2013-06-12
Action :	Add
FAA Study Number :	N/R
OBS Number :	25-023741
Obstacle Type :	BLDG
City Name :	NEW BEDFORD
State Identifier :	MA
Country Identifier :	USA
Type of Lighting :	Unknown
Verification Status :	Verified
Quantity :	1
Mark Indicator :	Unknown
Above Ground Level Height (Feet) :	00037
Above Mean Sea Level Height (Feet) :	00186
Horizontal Accuracy :	+-20'
Vertical Accuracy :	+-3'
Latitude :	41 39 18.73N
Longitude :	070 56 22.27W

Map Id: 121
Direction: ENE
Distance: 0.764 mi., 4036 ft.
Elevation: 9 ft.
Relative: Lower

Site Name : TOWER
41.650683, -70.914633
NEW BEDFORD, MA
Database(s) : [DIGITAL OBSTACLE]

Envirosite ID: 2728007
EPA ID: N/R

DIGITAL OBSTACLE

Date of Action :	2013-11-13
Action :	Add
FAA Study Number :	N/R
OBS Number :	25-025118
Obstacle Type :	TOWER
City Name :	NEW BEDFORD
State Identifier :	MA
Country Identifier :	USA
Type of Lighting :	Red
Verification Status :	Verified
Quantity :	1
Mark Indicator :	Orange or Orange And White Paint
Above Ground Level Height (Feet) :	00282
Above Mean Sea Level Height (Feet) :	00290
Horizontal Accuracy :	+-20'
Vertical Accuracy :	+-3'
Latitude :	41 39 02.46N
Longitude :	070 54 52.68W

Map Id: R122
Direction: NW
Distance: 0.765 mi., 4042 ft.
Elevation: 144 ft.
Relative: Higher

Site Name : BLDG
41.655578, -70.939086
NEW BEDFORD, MA
Database(s) : [DIGITAL OBSTACLE]

Envirosite ID: 2724026
EPA ID: N/R

DIGITAL OBSTACLE

Date of Action :	2013-06-12
Action :	Add
FAA Study Number :	N/R
OBS Number :	25-023752
Obstacle Type :	BLDG
City Name :	NEW BEDFORD
State Identifier :	MA
Country Identifier :	USA
Type of Lighting :	Unknown
Verification Status :	Verified
Quantity :	1
Mark Indicator :	Unknown
Above Ground Level Height (Feet) :	00036
Above Mean Sea Level Height (Feet) :	00179
Horizontal Accuracy :	+-20'
Vertical Accuracy :	+-3'
Latitude :	41 39 20.08N
Longitude :	070 56 20.71W

Map Id: R123
Direction: NW
Distance: 0.766 mi., 4047 ft.
Elevation: 144 ft.
Relative: Higher

Site Name : POLE
41.655489, -70.939242
NEW BEDFORD, MA

Database(s) : [DIGITAL OBSTACLE]

Envirosite ID: 2725490
EPA ID: N/R

DIGITAL OBSTACLE

Date of Action :	2013-06-12
Action :	Add
FAA Study Number :	N/R
OBS Number :	25-023716
Obstacle Type :	POLE
City Name :	NEW BEDFORD
State Identifier :	MA
Country Identifier :	USA
Type of Lighting :	Unknown
Verification Status :	Verified
Quantity :	1
Mark Indicator :	Unknown
Above Ground Level Height (Feet) :	00028
Above Mean Sea Level Height (Feet) :	00172
Horizontal Accuracy :	+-20'
Vertical Accuracy :	+-3'
Latitude :	41 39 19.76N
Longitude :	070 56 21.27W

Map Id: X124
Direction: SE
Distance: 0.767 mi., 4049 ft.
Elevation: -6 ft.
Relative: Lower

Site Name : 413820070550801
41.638993, -70.918371
MA

Database(s) : [NWIS]

Envirosite ID: 15924626
EPA ID: N/R

NWIS

Site Identification Number :	413820070550801
Site Type :	Well
Station Name :	MA-NGB 4
Agency :	U.S. Geological Survey
District :	Massachusetts
State :	MA
County :	Bristol County
Country :	USA
Land Net Location :	N/R
Name of Location Map :	N/R
Scale of Location Map :	N/R
Altitude of Gage/Land Surface :	21.00
Method Altitude Determined :	Level or other surveyed method.
Altitude Accuracy :	1.
Altitude Datum :	National Geodetic Vertical Datum of 1929
Hydrologic Unit :	Cape Cod
Drainage Basin :	N/R
Topographic Setting :	Stream channel
Flags for the Type of Data Collected:	NNNNNNNNNNNNNNNNNNNNNNNNNNNNN
Flags for Instruments at Site :	NNNNNNNNNNNNNNNNNNNNNNNNNNNNN
Date of First Construction :	N/R
Date Site Established or Inventoried:	N/R
Drainage Area :	N/R
Contributing Drainage Area :	N/R

Map Id: X124
Direction: SE
Distance: 0.767 mi., 4049 ft.
Elevation: -6 ft.
Relative: Lower

Site Name : 413820070550801
41.638993, -70.918371
MA

Database(s) : [NWIS] ***(cont.)***

Envirosite ID: 15924626
EPA ID: N/R

NWIS ***(cont.)***

Data Reliability :	Data have been checked by the reporting agency.
Data-Other GW Files :	YYNNNNNN
National Aquifer :	N/R
Local Aquifer :	N/R
Local Aquifer Type :	N/R
Well Depth :	22.0
Hole Depth :	N/R
Source of Depth Data :	N/R
Project Number :	N/R
Real-Time Data Flag :	N/R
Peak-Streamflow Data Begin Date :	N/R
Peak-Streamflow Data End Date :	N/R
Peak-Streamflow Data Count :	N/R
Water-Quality Data Begin Date :	N/R
Water-Quality Data End Date :	N/R
Water-Quality Data Count :	N/R
Field Water-Level Measurements Begin Date:	N/R
Field Water-level Measurements End Date:	N/R
Field Water-Level Measurements Count:	N/R
Site-Visit Data Begin Date :	N/R
Site-Visit Data End Date :	N/R
Site-Visit Data Count :	N/R
Latitude :	41.638993
Longitude :	-70.918371
Last Date in Agency List :	2024-12-02

Map Id: R125
Direction: NW
Distance: 0.773 mi., 4081 ft.
Elevation: 143 ft.
Relative: Higher

Site Name : BLDG
41.655689, -70.939136
NEW BEDFORD, MA

Database(s) : [DIGITAL OBSTACLE]

Envirosite ID: 2724964
EPA ID: N/R

DIGITAL OBSTACLE

Date of Action :	2013-06-12
Action :	Add
FAA Study Number :	N/R
OBS Number :	25-023753
Obstacle Type :	BLDG
City Name :	NEW BEDFORD
State Identifier :	MA
Country Identifier :	USA
Type of Lighting :	Unknown
Verification Status :	Verified
Quantity :	1
Mark Indicator :	Unknown
Above Ground Level Height (Feet) :	00037
Above Mean Sea Level Height (Feet) :	00179
Horizontal Accuracy :	+-20'

Map Id: R125
Direction: NW
Distance: 0.773 mi., 4081 ft.
Elevation: 143 ft.
Relative: Higher

Site Name : BLDG
41.655689, -70.939136
NEW BEDFORD, MA
Database(s) : [DIGITAL OBSTACLE] ***(cont.)***

Envirosite ID: 2724964
EPA ID: N/R

DIGITAL OBSTACLE ***(cont.)***

Vertical Accuracy :	+-3'
Latitude :	41 39 20.48N
Longitude :	070 56 20.89W

Map Id: R126
Direction: NW
Distance: 0.773 mi., 4083 ft.
Elevation: 147 ft.
Relative: Higher

Site Name : POLE
41.655406, -70.93955
NEW BEDFORD, MA
Database(s) : [DIGITAL OBSTACLE]

Envirosite ID: 2725593
EPA ID: N/R

DIGITAL OBSTACLE

Date of Action :	2013-06-12
Action :	Add
FAA Study Number :	N/R
OBS Number :	25-023717
Obstacle Type :	POLE
City Name :	NEW BEDFORD
State Identifier :	MA
Country Identifier :	USA
Type of Lighting :	Unknown
Verification Status :	Verified
Quantity :	1
Mark Indicator :	Unknown
Above Ground Level Height (Feet) :	00027
Above Mean Sea Level Height (Feet) :	00174
Horizontal Accuracy :	+-20'
Vertical Accuracy :	+-3'
Latitude :	41 39 19.46N
Longitude :	070 56 22.38W

Map Id: R127
Direction: NW
Distance: 0.773 mi., 4084 ft.
Elevation: 149 ft.
Relative: Higher

Site Name : BLDG
41.655103, -70.939953
NEW BEDFORD, MA
Database(s) : [DIGITAL OBSTACLE]

Envirosite ID: 2724119
EPA ID: N/R

DIGITAL OBSTACLE

Date of Action :	2013-06-12
Action :	Add
FAA Study Number :	N/R
OBS Number :	25-023742
Obstacle Type :	BLDG
City Name :	NEW BEDFORD

Map Id: R127
Direction: NW
Distance: 0.773 mi., 4084 ft.
Elevation: 149 ft.
Relative: Higher

Site Name : BLDG
41.655103, -70.939953
NEW BEDFORD, MA

Database(s) : [DIGITAL OBSTACLE] ***(cont.)***

Envirosite ID: 2724119
EPA ID: N/R

DIGITAL OBSTACLE ***(cont.)***

State Identifier :	MA
Country Identifier :	USA
Type of Lighting :	Unknown
Verification Status :	Verified
Quantity :	1
Mark Indicator :	Unknown
Above Ground Level Height (Feet) :	00037
Above Mean Sea Level Height (Feet) :	00186
Horizontal Accuracy :	+-20'
Vertical Accuracy :	+-3'
Latitude :	41 39 18.37N
Longitude :	070 56 23.83W

Map Id: R128
Direction: NW
Distance: 0.775 mi., 4092 ft.
Elevation: 147 ft.
Relative: Higher

Site Name : BLDG
41.655575, -70.939361
NEW BEDFORD, MA

Database(s) : [DIGITAL OBSTACLE]

Envirosite ID: 2724101
EPA ID: N/R

DIGITAL OBSTACLE

Date of Action :	2013-06-12
Action :	Add
FAA Study Number :	N/R
OBS Number :	25-023751
Obstacle Type :	BLDG
City Name :	NEW BEDFORD
State Identifier :	MA
Country Identifier :	USA
Type of Lighting :	Unknown
Verification Status :	Verified
Quantity :	1
Mark Indicator :	Unknown
Above Ground Level Height (Feet) :	00038
Above Mean Sea Level Height (Feet) :	00184
Horizontal Accuracy :	+-20'
Vertical Accuracy :	+-3'
Latitude :	41 39 20.07N
Longitude :	070 56 21.70W

Map Id: Y129
Direction: SE
Distance: 0.776 mi., 4095 ft.
Elevation: 6 ft.
Relative: Lower

Site Name : 413813070552001
41.637049, -70.921705
MA

Database(s) : [NWIS]

Envirosite ID: 15924024
EPA ID: N/R

NWIS

Site Identification Number :	413813070552001
Site Type :	Well
Station Name :	MA-NGX 14
Agency :	U.S. Geological Survey
District :	Massachusetts
State :	MA
County :	Bristol County
Country :	USA
Land Net Location :	N/R
Name of Location Map :	N/R
Scale of Location Map :	N/R
Altitude of Gage/Land Surface :	4.00
Method Altitude Determined :	Level or other surveyed method.
Altitude Accuracy :	.1
Altitude Datum :	National Geodetic Vertical Datum of 1929
Hydrologic Unit :	Cape Cod
Drainage Basin :	N/R
Topographic Setting :	Valley flat
Flags for the Type of Data Collected:	NNNNNNNNNNNNNNNNNNNNNNNNNNNNN
Flags for Instruments at Site :	NNNNNNNNNNNNNNNNNNNNNNNNNNNNN
Date of First Construction :	1945
Date Site Established or Inventoried:	N/R
Drainage Area :	N/R
Contributing Drainage Area :	N/R
Data Reliability :	Data have been checked by the reporting agency.
Data-Other GW Files :	YYNNNNNN
National Aquifer :	N/R
Local Aquifer :	N/R
Local Aquifer Type :	N/R
Well Depth :	26.0
Hole Depth :	N/R
Source of Depth Data :	N/R
Project Number :	N/R
Real-Time Data Flag :	N/R
Peak-Streamflow Data Begin Date :	N/R
Peak-Streamflow Data End Date :	N/R
Peak-Streamflow Data Count :	N/R
Water-Quality Data Begin Date :	N/R
Water-Quality Data End Date :	N/R
Water-Quality Data Count :	N/R
Field Water-Level Measurements Begin Date:	N/R
Field Water-level Measurements End Date:	N/R
Field Water-Level Measurements Count:	N/R
Site-Visit Data Begin Date :	N/R
Site-Visit Data End Date :	N/R
Site-Visit Data Count :	N/R
Latitude :	41.637049
Longitude :	-70.921705
Last Date in Agency List :	2024-12-02

Map Id: X130
Direction: SE
Distance: 0.776 mi., 4098 ft.
Elevation: 7 ft.
Relative: Lower

Site Name : 413818070551001
41.638438, -70.918927
MA

Database(s) : [NWIS]

Envirosite ID: 15924367
EPA ID: N/R

NWIS

Site Identification Number :	413818070551001
Site Type :	Well
Station Name :	MA-NGB 33
Agency :	U.S. Geological Survey
District :	Massachusetts
State :	MA
County :	Bristol County
Country :	USA
Land Net Location :	N/R
Name of Location Map :	N/R
Scale of Location Map :	N/R
Altitude of Gage/Land Surface :	7.00
Method Altitude Determined :	Level or other surveyed method.
Altitude Accuracy :	.1
Altitude Datum :	National Geodetic Vertical Datum of 1929
Hydrologic Unit :	Cape Cod
Drainage Basin :	N/R
Topographic Setting :	N/R
Flags for the Type of Data Collected:	NNNNNNNNNNNNNNNNNNNNNNNNNNNNNN
Flags for Instruments at Site :	NNNNNNNNNNNNNNNNNNNNNNNNNNNNNN
Date of First Construction :	1969
Date Site Established or Inventoried:	N/R
Drainage Area :	N/R
Contributing Drainage Area :	N/R
Data Reliability :	Data have been checked by the reporting agency.
Data-Other GW Files :	YYNYNNNN
National Aquifer :	N/R
Local Aquifer :	N/R
Local Aquifer Type :	N/R
Well Depth :	60.0
Hole Depth :	N/R
Source of Depth Data :	N/R
Project Number :	N/R
Real-Time Data Flag :	N/R
Peak-Streamflow Data Begin Date :	N/R
Peak-Streamflow Data End Date :	N/R
Peak-Streamflow Data Count :	N/R
Water-Quality Data Begin Date :	N/R
Water-Quality Data End Date :	N/R
Water-Quality Data Count :	N/R
Field Water-Level Measurements Begin Date:	N/R
Field Water-level Measurements End Date:	N/R
Field Water-Level Measurements Count:	N/R
Site-Visit Data Begin Date :	N/R
Site-Visit Data End Date :	N/R
Site-Visit Data Count :	N/R
Latitude :	41.638438
Longitude :	-70.918927
Last Date in Agency List :	2024-12-02

Map Id: R131
Direction: NW
Distance: 0.777 mi., 4102 ft.
Elevation: 150 ft.
Relative: Higher

Site Name : BLDG
41.655067, -70.940092
NEW BEDFORD, MA

Database(s) : [DIGITAL OBSTACLE]

Envirosite ID: 2724842
EPA ID: N/R

DIGITAL OBSTACLE

Date of Action :	2013-06-12
Action :	Add
FAA Study Number :	N/R
OBS Number :	25-023743
Obstacle Type :	BLDG
City Name :	NEW BEDFORD
State Identifier :	MA
Country Identifier :	USA
Type of Lighting :	Unknown
Verification Status :	Verified
Quantity :	1
Mark Indicator :	Unknown
Above Ground Level Height (Feet) :	00039
Above Mean Sea Level Height (Feet) :	00187
Horizontal Accuracy :	+-20'
Vertical Accuracy :	+-3'
Latitude :	41 39 18.24N
Longitude :	070 56 24.33W

Map Id: R132
Direction: NW
Distance: 0.778 mi., 4110 ft.
Elevation: 147 ft.
Relative: Higher

Site Name : BLDG
41.655533, -70.939514
NEW BEDFORD, MA

Database(s) : [DIGITAL OBSTACLE]

Envirosite ID: 2724127
EPA ID: N/R

DIGITAL OBSTACLE

Date of Action :	2013-06-12
Action :	Add
FAA Study Number :	N/R
OBS Number :	25-023750
Obstacle Type :	BLDG
City Name :	NEW BEDFORD
State Identifier :	MA
Country Identifier :	USA
Type of Lighting :	Unknown
Verification Status :	Verified
Quantity :	1
Mark Indicator :	Unknown
Above Ground Level Height (Feet) :	00039
Above Mean Sea Level Height (Feet) :	00186
Horizontal Accuracy :	+-20'
Vertical Accuracy :	+-3'
Latitude :	41 39 19.92N
Longitude :	070 56 22.25W

Map Id: Y133
Direction: SSE
Distance: 0.780 mi., 4119 ft.
Elevation: 12 ft.
Relative: Lower

Site Name : 413812070552201
41.636771, -70.92226
MA

Database(s) : [NWIS]

Envirosite ID: 16367953
EPA ID: N/R

NWIS

Site Identification Number :	413812070552201
Site Type :	Well
Station Name :	MA-NGX 13
Agency :	U.S. Geological Survey
District :	Massachusetts
State :	MA
County :	Bristol County
Country :	USA
Land Net Location :	N/R
Name of Location Map :	N/R
Scale of Location Map :	N/R
Altitude of Gage/Land Surface :	5.00
Method Altitude Determined :	Level or other surveyed method.
Altitude Accuracy :	.1
Altitude Datum :	National Geodetic Vertical Datum of 1929
Hydrologic Unit :	Cape Cod
Drainage Basin :	N/R
Topographic Setting :	Valley flat
Flags for the Type of Data Collected:	NNNNNNNNNNNNNNNNNNNNNNNNNNNNN
Flags for Instruments at Site :	NNNNNNNNNNNNNNNNNNNNNNNNNNNNN
Date of First Construction :	1945
Date Site Established or Inventoried:	N/R
Drainage Area :	N/R
Contributing Drainage Area :	N/R
Data Reliability :	Data have been checked by the reporting agency.
Data-Other GW Files :	YYNNNNNN
National Aquifer :	N/R
Local Aquifer :	N/R
Local Aquifer Type :	N/R
Well Depth :	26.0
Hole Depth :	N/R
Source of Depth Data :	N/R
Project Number :	N/R
Real-Time Data Flag :	N/R
Peak-Streamflow Data Begin Date :	N/R
Peak-Streamflow Data End Date :	N/R
Peak-Streamflow Data Count :	N/R
Water-Quality Data Begin Date :	N/R
Water-Quality Data End Date :	N/R
Water-Quality Data Count :	N/R
Field Water-Level Measurements Begin Date:	N/R
Field Water-level Measurements End Date:	N/R
Field Water-Level Measurements Count:	N/R
Site-Visit Data Begin Date :	N/R
Site-Visit Data End Date :	N/R
Site-Visit Data Count :	N/R
Latitude :	41.636771
Longitude :	-70.92226
Last Date in Agency List :	2024-12-02

Map Id: R134
Direction: NW
Distance: 0.781 mi., 4127 ft.
Elevation: 143 ft.
Relative: Higher

Site Name : BLDG
41.655808, -70.939208
NEW BEDFORD, MA

Database(s) : [DIGITAL OBSTACLE]

Envirosite ID: 2726141
EPA ID: N/R

DIGITAL OBSTACLE

Date of Action :	2013-06-12
Action :	Add
FAA Study Number :	N/R
OBS Number :	25-023754
Obstacle Type :	BLDG
City Name :	NEW BEDFORD
State Identifier :	MA
Country Identifier :	USA
Type of Lighting :	Unknown
Verification Status :	Verified
Quantity :	1
Mark Indicator :	Unknown
Above Ground Level Height (Feet) :	00037
Above Mean Sea Level Height (Feet) :	00180
Horizontal Accuracy :	+-20'
Vertical Accuracy :	+-3'
Latitude :	41 39 20.91N
Longitude :	070 56 21.15W

Map Id: R135
Direction: NW
Distance: 0.782 mi., 4129 ft.
Elevation: 149 ft.
Relative: Higher

Site Name : BLDG
41.655497, -70.939667
NEW BEDFORD, MA

Database(s) : [DIGITAL OBSTACLE]

Envirosite ID: 2724843
EPA ID: N/R

DIGITAL OBSTACLE

Date of Action :	2013-06-12
Action :	Add
FAA Study Number :	N/R
OBS Number :	25-023749
Obstacle Type :	BLDG
City Name :	NEW BEDFORD
State Identifier :	MA
Country Identifier :	USA
Type of Lighting :	Unknown
Verification Status :	Verified
Quantity :	1
Mark Indicator :	Unknown
Above Ground Level Height (Feet) :	00039
Above Mean Sea Level Height (Feet) :	00187
Horizontal Accuracy :	+-20'
Vertical Accuracy :	+-3'
Latitude :	41 39 19.79N
Longitude :	070 56 22.80W

Map Id: 136
Direction: N
Distance: 0.782 mi., 4132 ft.
Elevation: 42 ft.
Relative: Lower

Site Name : 656944 MA
41.658709, -70.930086
MA

Database(s) : [WELLS - MA]

Envirosite ID: 51811075
EPA ID: N/R

WELLS - MA

Well ID :	656944
Well Address :	130 Tallman Lane, NEW BEDFORD
Date Completed :	2017-03-30
Well Type :	Monitoring
Work Performed :	New Well
Total Depth :	7.00
Depth to Bedrock :	0
Water Level :	5.00
Agency Link :	Click here for hyperlink provided by the agency.
Latitude :	41.658709
Longitude :	-70.930086
Last Date in Agency List :	2025-01-27

Map Id: R137
Direction: NW
Distance: 0.786 mi., 4149 ft.
Elevation: 149 ft.
Relative: Higher

Site Name : BLDG
41.655458, -70.939822
NEW BEDFORD, MA

Database(s) : [DIGITAL OBSTACLE]

Envirosite ID: 2724152
EPA ID: N/R

DIGITAL OBSTACLE

Date of Action :	2013-06-12
Action :	Add
FAA Study Number :	N/R
OBS Number :	25-023748
Obstacle Type :	BLDG
City Name :	NEW BEDFORD
State Identifier :	MA
Country Identifier :	USA
Type of Lighting :	Unknown
Verification Status :	Verified
Quantity :	1
Mark Indicator :	Unknown
Above Ground Level Height (Feet) :	00041
Above Mean Sea Level Height (Feet) :	00189
Horizontal Accuracy :	+-20'
Vertical Accuracy :	+-3'
Latitude :	41 39 19.65N
Longitude :	070 56 23.36W

Map Id: Z138
Direction: NE
Distance: 0.786 mi., 4151 ft.
Elevation: 6 ft.
Relative: Lower

Site Name : 413922070551101
41.656215, -70.919205
MA

Database(s) : [NWIS]

Envirosite ID: 15926151
EPA ID: N/R

NWIS

Site Identification Number :	413922070551101
Site Type :	Well
Station Name :	MA-NGB 1
Agency :	U.S. Geological Survey
District :	Massachusetts
State :	MA
County :	Bristol County
Country :	USA
Land Net Location :	N/R
Name of Location Map :	N/R
Scale of Location Map :	N/R
Altitude of Gage/Land Surface :	6.00
Method Altitude Determined :	Level or other surveyed method.
Altitude Accuracy :	.1
Altitude Datum :	National Geodetic Vertical Datum of 1929
Hydrologic Unit :	Cape Cod
Drainage Basin :	N/R
Topographic Setting :	Valley flat
Flags for the Type of Data Collected:	NNNNNNNNNNNNNNNNNNNNNNNNNNNNO
Flags for Instruments at Site :	NNNNNNNNNNNNNNNNNNNNNNNNNNNNN
Date of First Construction :	1962
Date Site Established or Inventoried:	N/R
Drainage Area :	N/R
Contributing Drainage Area :	N/R
Data Reliability :	Data have been checked by the reporting agency.
Data-Other GW Files :	YYNNNNNN
National Aquifer :	N/R
Local Aquifer :	N/R
Local Aquifer Type :	N/R
Well Depth :	49.0
Hole Depth :	N/R
Source of Depth Data :	N/R
Project Number :	N/R
Real-Time Data Flag :	0
Peak-Streamflow Data Begin Date :	N/R
Peak-Streamflow Data End Date :	N/R
Peak-Streamflow Data Count :	0
Water-Quality Data Begin Date :	N/R
Water-Quality Data End Date :	N/R
Water-Quality Data Count :	0
Field Water-Level Measurements Begin Date:	1962-02-01
Field Water-level Measurements End Date:	1962-02-01
Field Water-Level Measurements Count:	1
Site-Visit Data Begin Date :	N/R
Site-Visit Data End Date :	N/R
Site-Visit Data Count :	0
Latitude :	41.656215
Longitude :	-70.919205
Last Date in Agency List :	2024-12-02

Map Id: R139
Direction: NW
Distance: 0.787 mi., 4157 ft.
Elevation: 149 ft.
Relative: Higher

Site Name : BLDG
41.655394, -70.93995
NEW BEDFORD, MA

Database(s) : [DIGITAL OBSTACLE]

Envirosite ID: 2724100
EPA ID: N/R

DIGITAL OBSTACLE

Date of Action :	2013-06-12
Action :	Add
FAA Study Number :	N/R
OBS Number :	25-023747
Obstacle Type :	BLDG
City Name :	NEW BEDFORD
State Identifier :	MA
Country Identifier :	USA
Type of Lighting :	Unknown
Verification Status :	Verified
Quantity :	1
Mark Indicator :	Unknown
Above Ground Level Height (Feet) :	00037
Above Mean Sea Level Height (Feet) :	00185
Horizontal Accuracy :	+-20'
Vertical Accuracy :	+-3'
Latitude :	41 39 19.42N
Longitude :	070 56 23.82W

Map Id: R140
Direction: NW
Distance: 0.791 mi., 4174 ft.
Elevation: 143 ft.
Relative: Higher

Site Name : BLDG
41.655922, -70.9393
NEW BEDFORD, MA

Database(s) : [DIGITAL OBSTACLE]

Envirosite ID: 2728196
EPA ID: N/R

DIGITAL OBSTACLE

Date of Action :	2013-06-12
Action :	Add
FAA Study Number :	N/R
OBS Number :	25-023755
Obstacle Type :	BLDG
City Name :	NEW BEDFORD
State Identifier :	MA
Country Identifier :	USA
Type of Lighting :	Unknown
Verification Status :	Verified
Quantity :	1
Mark Indicator :	Unknown
Above Ground Level Height (Feet) :	00037
Above Mean Sea Level Height (Feet) :	00180
Horizontal Accuracy :	+-20'
Vertical Accuracy :	+-3'
Latitude :	41 39 21.32N
Longitude :	070 56 21.48W

Map Id: R141
Direction: NW
Distance: 0.794 mi., 4195 ft.
Elevation: 149 ft.
Relative: Higher

Site Name : BLDG
41.655411, -70.940122
NEW BEDFORD, MA

Database(s) : [DIGITAL OBSTACLE]

Envirosite ID: 2724963
EPA ID: N/R

DIGITAL OBSTACLE

Date of Action :	2013-06-12
Action :	Add
FAA Study Number :	N/R
OBS Number :	25-023746
Obstacle Type :	BLDG
City Name :	NEW BEDFORD
State Identifier :	MA
Country Identifier :	USA
Type of Lighting :	Unknown
Verification Status :	Verified
Quantity :	1
Mark Indicator :	Unknown
Above Ground Level Height (Feet) :	00039
Above Mean Sea Level Height (Feet) :	00187
Horizontal Accuracy :	+-20'
Vertical Accuracy :	+-3'
Latitude :	41 39 19.48N
Longitude :	070 56 24.44W

Map Id: W142
Direction: S
Distance: 0.795 mi., 4200 ft.
Elevation: 68 ft.
Relative: Higher

Site Name : 149945 MA | 28264 MA | 626709 MA
41.635508, -70.927515
MA

Database(s) : [WELLS - MA]

Envirosite ID: 51739000
EPA ID: N/R

WELLS - MA

Well ID :	626878
Well Address :	NEW BEDFORD
Date Completed :	1989-07-20
Well Type :	Monitoring
Work Performed :	New Well
Total Depth :	15.00
Depth to Bedrock :	0
Water Level :	4.00
Agency Link :	Click here for hyperlink provided by the agency.
Latitude :	41.635508
Longitude :	-70.927515
Last Date in Agency List :	2025-01-27

Well ID :	626847
Well Address :	NEW BEDFORD
Date Completed :	1991-05-22
Well Type :	Monitoring
Work Performed :	New Well
Total Depth :	20.00
Depth to Bedrock :	0
Water Level :	10.00
Agency Link :	Click here for hyperlink provided by the agency.
Latitude :	41.635508

Map Id: W142
Direction: S
Distance: 0.795 mi., 4200 ft.
Elevation: 68 ft.
Relative: Higher

Site Name : 149945 MA | 28264 MA | 626709 MA
41.635508, -70.927515
MA

Database(s) : [WELLS - MA] ***(cont.)***

Envirosite ID: 51739000
EPA ID: N/R

WELLS - MA ***(cont.)***

Longitude :	-70.927515
Last Date in Agency List :	2025-01-27

Well ID :	626833
Well Address :	NEW BEDFORD
Date Completed :	1991-11-13
Well Type :	Monitoring
Work Performed :	New Well
Total Depth :	21.00
Depth to Bedrock :	0
Water Level :	14.00
Agency Link :	Click here for hyperlink provided by the agency.
Latitude :	41.635508
Longitude :	-70.927515
Last Date in Agency List :	2025-01-27

Well ID :	149945
Well Address :	850 Okeasabet Street, NEW BEDFORD
Date Completed :	2006-07-05
Well Type :	Monitoring
Work Performed :	New Well
Total Depth :	25.00
Depth to Bedrock :	19.00
Water Level :	13.00
Agency Link :	Click here for hyperlink provided by the agency.
Latitude :	41.635508
Longitude :	-70.927515
Last Date in Agency List :	2025-01-27

Well ID :	626889
Well Address :	NEW BEDFORD
Date Completed :	1968-01-30
Well Type :	Test Wells
Work Performed :	N/R
Total Depth :	87.00
Depth to Bedrock :	0
Water Level :	1.50
Agency Link :	Click here for hyperlink provided by the agency.
Latitude :	41.635508
Longitude :	-70.927515
Last Date in Agency List :	2025-01-27

Well ID :	28264
Well Address :	NEW BEDFORD
Date Completed :	1999-08-19
Well Type :	Monitoring
Work Performed :	N/R
Total Depth :	16.00
Depth to Bedrock :	13.00
Water Level :	12.30
Agency Link :	Click here for hyperlink provided by the agency.
Latitude :	41.635508
Longitude :	-70.927515

Map Id: W142
Direction: S
Distance: 0.795 mi., 4200 ft.
Elevation: 68 ft.
Relative: Higher

Site Name : 149945 MA | 28264 MA | 626709 MA
41.635508, -70.927515
MA

Database(s) : [WELLS - MA] ***(cont.)***

Envirosite ID: 51739000
EPA ID: N/R

WELLS - MA ***(cont.)***

Last Date in Agency List : 2025-01-27

Well ID : 626856
Well Address : NEW BEDFORD
Date Completed : 1991-02-16
Well Type : Monitoring
Work Performed : New Well
Total Depth : 29.00
Depth to Bedrock : 0
Water Level : 0
Agency Link : Click here for hyperlink provided by the agency.
Latitude : 41.635508
Longitude : -70.927515
Last Date in Agency List : 2025-01-27

Well ID : 626709
Well Address : NEW BEDFORD
Date Completed : 1999-03-29
Well Type : Monitoring
Work Performed : New Well
Total Depth : 15.00
Depth to Bedrock : 0
Water Level : 0
Agency Link : Click here for hyperlink provided by the agency.
Latitude : 41.635508
Longitude : -70.927515
Last Date in Agency List : 2025-01-27

Well ID : 626841
Well Address : NEW BEDFORD
Date Completed : 1991-09-11
Well Type : Monitoring
Work Performed : New Well
Total Depth : 20.00
Depth to Bedrock : 0
Water Level : 11.00
Agency Link : Click here for hyperlink provided by the agency.
Latitude : 41.635508
Longitude : -70.927515
Last Date in Agency List : 2025-01-27

Well ID : 626885
Well Address : NEW BEDFORD
Date Completed : 1971-09-01
Well Type : Industrial
Work Performed : New Well
Total Depth : 68.00
Depth to Bedrock : 0
Water Level : 3.50
Agency Link : Click here for hyperlink provided by the agency.
Latitude : 41.635508
Longitude : -70.927515
Last Date in Agency List : 2025-01-27

Map Id: W142
Direction: S
Distance: 0.795 mi., 4200 ft.
Elevation: 68 ft.
Relative: Higher

Site Name : 149945 MA | 28264 MA | 626709 MA
41.635508, -70.927515
MA

Database(s) : [WELLS - MA] ***(cont.)***

Envirosite ID: 51739000
EPA ID: N/R

WELLS - MA ***(cont.)***

Well ID :	626858
Well Address :	NEW BEDFORD
Date Completed :	1991-01-29
Well Type :	Monitoring
Work Performed :	New Well
Total Depth :	45.00
Depth to Bedrock :	15.00
Water Level :	2.00
Agency Link :	Click here for hyperlink provided by the agency.
Latitude :	41.635508
Longitude :	-70.927515
Last Date in Agency List :	2025-01-27

Well ID :	626842
Well Address :	NEW BEDFORD
Date Completed :	1991-08-21
Well Type :	Monitoring
Work Performed :	New Well
Total Depth :	20.00
Depth to Bedrock :	0
Water Level :	13.50
Agency Link :	Click here for hyperlink provided by the agency.
Latitude :	41.635508
Longitude :	-70.927515
Last Date in Agency List :	2025-01-27

Well ID :	626761
Well Address :	NEW BEDFORD
Date Completed :	1996-04-12
Well Type :	Monitoring
Work Performed :	New Well
Total Depth :	18.00
Depth to Bedrock :	14.00
Water Level :	10.00
Agency Link :	Click here for hyperlink provided by the agency.
Latitude :	41.635508
Longitude :	-70.927515
Last Date in Agency List :	2025-01-27

Well ID :	626828
Well Address :	148, NEW BEDFORD
Date Completed :	1992-04-22
Well Type :	Monitoring
Work Performed :	New Well
Total Depth :	18.50
Depth to Bedrock :	10.00
Water Level :	0
Agency Link :	Click here for hyperlink provided by the agency.
Latitude :	41.635508
Longitude :	-70.927515
Last Date in Agency List :	2025-01-27

Map Id: W142
Direction: S
Distance: 0.795 mi., 4200 ft.
Elevation: 68 ft.
Relative: Higher

Site Name : 149945 MA | 28264 MA | 626709 MA
41.635508, -70.927515
MA

Database(s) : [WELLS - MA] ***(cont.)***

Envirosite ID: 51739000
EPA ID: N/R

WELLS - MA ***(cont.)***

Well ID :	626832
Well Address :	NEW BEDFORD
Date Completed :	1991-12-17
Well Type :	Monitoring
Work Performed :	New Well
Total Depth :	20.00
Depth to Bedrock :	0
Water Level :	15.00
Agency Link :	Click here for hyperlink provided by the agency.
Latitude :	41.635508
Longitude :	-70.927515
Last Date in Agency List :	2025-01-27

Well ID :	626863
Well Address :	NEW BEDFORD
Date Completed :	1990-12-13
Well Type :	Monitoring
Work Performed :	New Well
Total Depth :	19.00
Depth to Bedrock :	0
Water Level :	9.00
Agency Link :	Click here for hyperlink provided by the agency.
Latitude :	41.635508
Longitude :	-70.927515
Last Date in Agency List :	2025-01-27

Map Id: V143
Direction: SSE
Distance: 0.796 mi., 4204 ft.
Elevation: 42 ft.
Relative: Lower

Site Name : 313576 MA
41.635814, -70.924959
MA

Database(s) : [WELLS - MA]

Envirosite ID: 51802768
EPA ID: N/R

WELLS - MA

Well ID :	313576
Well Address :	384 Acushnet Avenue, NEW BEDFORD
Date Completed :	2011-10-26
Well Type :	Monitoring
Work Performed :	New Well
Total Depth :	13.00
Depth to Bedrock :	0
Water Level :	10.60
Agency Link :	Click here for hyperlink provided by the agency.
Latitude :	41.635814
Longitude :	-70.924959
Last Date in Agency List :	2025-01-27

Map Id: U144
Direction: NNW
Distance: 0.796 mi., 4205 ft.
Elevation: 45 ft.
Relative: Lower

Site Name : 413931070555701
41.658715, -70.931983
MA

Database(s) : [NWIS]

Envirosite ID: 16369283
EPA ID: N/R

NWIS

Site Identification Number :	413931070555701
Site Type :	Well
Station Name :	MA-NGX 15
Agency :	U.S. Geological Survey
District :	Massachusetts
State :	MA
County :	Bristol County
Country :	USA
Land Net Location :	N/R
Name of Location Map :	N/R
Scale of Location Map :	N/R
Altitude of Gage/Land Surface :	48.00
Method Altitude Determined :	Interpolated from topographic map.
Altitude Accuracy :	10
Altitude Datum :	National Geodetic Vertical Datum of 1929
Hydrologic Unit :	Cape Cod
Drainage Basin :	N/R
Topographic Setting :	Hillside
Flags for the Type of Data Collected:	NNNNNNNNNNNNNNNNNNNNNNNNNNNNN
Flags for Instruments at Site :	NNNNNNNNNNNNNNNNNNNNNNNNNNNNN
Date of First Construction :	1945
Date Site Established or Inventoried:	N/R
Drainage Area :	N/R
Contributing Drainage Area :	N/R
Data Reliability :	Data have been checked by the reporting agency.
Data-Other GW Files :	YYNNNNNN
National Aquifer :	N/R
Local Aquifer :	N/R
Local Aquifer Type :	N/R
Well Depth :	14.0
Hole Depth :	N/R
Source of Depth Data :	N/R
Project Number :	N/R
Real-Time Data Flag :	N/R
Peak-Streamflow Data Begin Date :	N/R
Peak-Streamflow Data End Date :	N/R
Peak-Streamflow Data Count :	N/R
Water-Quality Data Begin Date :	N/R
Water-Quality Data End Date :	N/R
Water-Quality Data Count :	N/R
Field Water-Level Measurements Begin Date:	N/R
Field Water-level Measurements End Date:	N/R
Field Water-Level Measurements Count:	N/R
Site-Visit Data Begin Date :	N/R
Site-Visit Data End Date :	N/R
Site-Visit Data Count :	N/R
Latitude :	41.658715
Longitude :	-70.931983
Last Date in Agency List :	2024-12-02

Map Id: Z145
Direction: NE
Distance: 0.799 mi., 4217 ft.
Elevation: 7 ft.
Relative: Lower

Site Name : 623175 MA
41.656401, -70.919129
MA

Database(s) : [WELLS - MA]

Envirosite ID: 51782091
EPA ID: N/R

WELLS - MA

Well ID :	623175
Well Address :	85 Coggeshall Street, NEW BEDFORD
Date Completed :	2013-04-16
Well Type :	Monitoring
Work Performed :	Decommission
Total Depth :	0
Depth to Bedrock :	0
Water Level :	8.50
Agency Link :	Click here for hyperlink provided by the agency.
Latitude :	41.656401
Longitude :	-70.919129
Last Date in Agency List :	2025-01-27

Map Id: W146
Direction: S
Distance: 0.800 mi., 4223 ft.
Elevation: 61 ft.
Relative: Higher

Site Name : 626751 MA
41.635502, -70.926811
MA

Database(s) : [WELLS - MA]

Envirosite ID: 51813795
EPA ID: N/R

WELLS - MA

Well ID :	626751
Well Address :	630 Pleasant Street, NEW BEDFORD
Date Completed :	1997-07-07
Well Type :	N/R
Work Performed :	Decommission
Total Depth :	0
Depth to Bedrock :	53.00
Water Level :	0
Agency Link :	Click here for hyperlink provided by the agency.
Latitude :	41.635502
Longitude :	-70.926811
Last Date in Agency List :	2025-01-27

Map Id: BA147
Direction: NW
Distance: 0.800 mi., 4224 ft.
Elevation: 148 ft.
Relative: Higher

Site Name : BLDG
41.655317, -70.940389
NEW BEDFORD, MA

Database(s) : [DIGITAL OBSTACLE]

Envirosite ID: 2724082
EPA ID: N/R

DIGITAL OBSTACLE

Date of Action :	2013-06-12
Action :	Add
FAA Study Number :	N/R

Map Id: BA147
Direction: NW
Distance: 0.800 mi., 4224 ft.
Elevation: 148 ft.
Relative: Higher

Site Name : BLDG
41.655317, -70.940389
NEW BEDFORD, MA

Database(s) : [DIGITAL OBSTACLE] ***(cont.)***

Envirosite ID: 2724082
EPA ID: N/R

DIGITAL OBSTACLE ***(cont.)***

OBS Number :	25-023745
Obstacle Type :	BLDG
City Name :	NEW BEDFORD
State Identifier :	MA
Country Identifier :	USA
Type of Lighting :	Unknown
Verification Status :	Verified
Quantity :	1
Mark Indicator :	Unknown
Above Ground Level Height (Feet) :	00037
Above Mean Sea Level Height (Feet) :	00185
Horizontal Accuracy :	+-20'
Vertical Accuracy :	+-3'
Latitude :	41 39 19.14N
Longitude :	070 56 25.40W

Map Id: R148
Direction: NW
Distance: 0.801 mi., 4228 ft.
Elevation: 143 ft.
Relative: Higher

Site Name : BLDG
41.656042, -70.939414
NEW BEDFORD, MA

Database(s) : [DIGITAL OBSTACLE]

Envirosite ID: 2726096
EPA ID: N/R

DIGITAL OBSTACLE

Date of Action :	2013-06-12
Action :	Add
FAA Study Number :	N/R
OBS Number :	25-023756
Obstacle Type :	BLDG
City Name :	NEW BEDFORD
State Identifier :	MA
Country Identifier :	USA
Type of Lighting :	Unknown
Verification Status :	Verified
Quantity :	1
Mark Indicator :	Unknown
Above Ground Level Height (Feet) :	00026
Above Mean Sea Level Height (Feet) :	00169
Horizontal Accuracy :	+-20'
Vertical Accuracy :	+-3'
Latitude :	41 39 21.75N
Longitude :	070 56 21.89W

Map Id: Z149
Direction: NE
Distance: 0.801 mi., 4231 ft.
Elevation: 7 ft.
Relative: Lower

Site Name : 113276 MA | 127426 MA
41.656456, -70.919136
MA

Database(s) : [WELLS - MA]

Envirosite ID: 51739003
EPA ID: N/R

WELLS - MA

Well ID :	113276
Well Address :	45 Coggeshall Street, NEW BEDFORD
Date Completed :	2002-09-24
Well Type :	Monitoring
Work Performed :	New Well
Total Depth :	50.00
Depth to Bedrock :	0.00
Water Level :	30.00
Agency Link :	Click here for hyperlink provided by the agency.
Latitude :	41.656456
Longitude :	-70.919136
Last Date in Agency List :	2025-01-27

Well ID :	127426
Well Address :	45 Coggeshall Street, NEW BEDFORD
Date Completed :	2004-01-13
Well Type :	Monitoring
Work Performed :	New Well
Total Depth :	16.00
Depth to Bedrock :	0.00
Water Level :	0
Agency Link :	Click here for hyperlink provided by the agency.
Latitude :	41.656456
Longitude :	-70.919136
Last Date in Agency List :	2025-01-27

Map Id: W150
Direction: S
Distance: 0.802 mi., 4236 ft.
Elevation: 70 ft.
Relative: Higher

Site Name : 413807070554301
41.635382, -70.928094
MA

Database(s) : [NWIS]

Envirosite ID: 15923281
EPA ID: N/R

NWIS

Site Identification Number :	413807070554301
Site Type :	Well
Station Name :	MA-NGW 1
Agency :	U.S. Geological Survey
District :	Massachusetts
State :	MA
County :	Bristol County
Country :	USA
Land Net Location :	N/R
Name of Location Map :	N/R
Scale of Location Map :	N/R
Altitude of Gage/Land Surface :	75.00
Method Altitude Determined :	Interpolated from topographic map.
Altitude Accuracy :	10
Altitude Datum :	National Geodetic Vertical Datum of 1929
Hydrologic Unit :	Cape Cod

Map Id: W150
Direction: S
Distance: 0.802 mi., 4236 ft.
Elevation: 70 ft.
Relative: Higher

Site Name : 413807070554301
41.635382, -70.928094
MA

Database(s) : [NWIS] ***(cont.)***

Envirosite ID: 15923281
EPA ID: N/R

NWIS ***(cont.)***

Drainage Basin :	N/R
Topographic Setting :	Hillside
Flags for the Type of Data Collected:	NNNNNNNNNNNNNNNNNNNNNNNNNNNNNN
Flags for Instruments at Site :	NNNNNNNNNNNNNNNNNNNNNNNNNNNNNN
Date of First Construction :	1908
Date Site Established or Inventoried:	N/R
Drainage Area :	N/R
Contributing Drainage Area :	N/R
Data Reliability :	Data have been checked by the reporting agency.
Data-Other GW Files :	YYYYNNNN
National Aquifer :	N/R
Local Aquifer :	N/R
Local Aquifer Type :	N/R
Well Depth :	357
Hole Depth :	N/R
Source of Depth Data :	N/R
Project Number :	N/R
Real-Time Data Flag :	N/R
Peak-Streamflow Data Begin Date :	N/R
Peak-Streamflow Data End Date :	N/R
Peak-Streamflow Data Count :	N/R
Water-Quality Data Begin Date :	N/R
Water-Quality Data End Date :	N/R
Water-Quality Data Count :	N/R
Field Water-Level Measurements Begin Date:	N/R
Field Water-level Measurements End Date:	N/R
Field Water-Level Measurements Count:	N/R
Site-Visit Data Begin Date :	N/R
Site-Visit Data End Date :	N/R
Site-Visit Data Count :	N/R
Latitude :	41.635382
Longitude :	-70.928094
Last Date in Agency List :	2024-12-02

Map Id: BA151
Direction: NW
Distance: 0.802 mi., 4236 ft.
Elevation: 147 ft.
Relative: Higher

Site Name : BLDG
41.65525, -70.940531
NEW BEDFORD, MA

Database(s) : [DIGITAL OBSTACLE]

Envirosite ID: 2726138
EPA ID: N/R

DIGITAL OBSTACLE

Date of Action :	2013-06-12
Action :	Add
FAA Study Number :	N/R
OBS Number :	25-023744
Obstacle Type :	BLDG
City Name :	NEW BEDFORD
State Identifier :	MA

Map Id: BA151
Direction: NW
Distance: 0.802 mi., 4236 ft.
Elevation: 147 ft.
Relative: Higher

Site Name : BLDG
41.65525, -70.940531
NEW BEDFORD, MA

Database(s) : [DIGITAL OBSTACLE] ***(cont.)***

Envirosite ID: 2726138
EPA ID: N/R

DIGITAL OBSTACLE ***(cont.)***

Country Identifier :	USA
Type of Lighting :	Unknown
Verification Status :	Verified
Quantity :	1
Mark Indicator :	Unknown
Above Ground Level Height (Feet) :	00042
Above Mean Sea Level Height (Feet) :	00189
Horizontal Accuracy :	+-20'
Vertical Accuracy :	+-3'
Latitude :	41 39 18.90N
Longitude :	070 56 25.91W

Map Id: 152
Direction: NNW
Distance: 0.813 mi., 4295 ft.
Elevation: 47 ft.
Relative: Higher

Site Name : 106759 MA
41.658725, -70.933364
MA

Database(s) : [WELLS - MA]

Envirosite ID: 51790179
EPA ID: N/R

WELLS - MA

Well ID :	106759
Well Address :	163 Purchase Street, NEW BEDFORD
Date Completed :	2001-09-30
Well Type :	Monitoring
Work Performed :	New Well
Total Depth :	35.00
Depth to Bedrock :	0
Water Level :	6.00
Agency Link :	Click here for hyperlink provided by the agency.
Latitude :	41.658725
Longitude :	-70.933364
Last Date in Agency List :	2025-01-27

Map Id: R153
Direction: NW
Distance: 0.814 mi., 4297 ft.
Elevation: 149 ft.
Relative: Higher

Site Name : BLDG
41.655922, -70.939964
NEW BEDFORD, MA

Database(s) : [DIGITAL OBSTACLE]

Envirosite ID: 2728197
EPA ID: N/R

DIGITAL OBSTACLE

Date of Action :	2013-06-12
Action :	Add
FAA Study Number :	N/R
OBS Number :	25-023759

Map Id: R153
Direction: NW
Distance: 0.814 mi., 4297 ft.
Elevation: 149 ft.
Relative: Higher

Site Name : BLDG
41.655922, -70.939964
NEW BEDFORD, MA

Database(s) : [DIGITAL OBSTACLE] ***(cont.)***

Envirosite ID: 2728197
EPA ID: N/R

DIGITAL OBSTACLE ***(cont.)***

Obstacle Type :	BLDG
City Name :	NEW BEDFORD
State Identifier :	MA
Country Identifier :	USA
Type of Lighting :	Unknown
Verification Status :	Verified
Quantity :	1
Mark Indicator :	Unknown
Above Ground Level Height (Feet) :	00023
Above Mean Sea Level Height (Feet) :	00171
Horizontal Accuracy :	+-20'
Vertical Accuracy :	+-3'
Latitude :	41 39 21.32N
Longitude :	070 56 23.87W

Map Id: BB154
Direction: NE
Distance: 0.814 mi., 4299 ft.
Elevation: -6 ft.
Relative: Lower

Site Name : 413922070550801
41.656215, -70.918372
MA

Database(s) : [NWIS]

Envirosite ID: 15926143
EPA ID: N/R

NWIS

Site Identification Number :	413922070550801
Site Type :	Well
Station Name :	MA-NGB 2
Agency :	U.S. Geological Survey
District :	Massachusetts
State :	MA
County :	Bristol County
Country :	USA
Land Net Location :	N/R
Name of Location Map :	N/R
Scale of Location Map :	N/R
Altitude of Gage/Land Surface :	1.00
Method Altitude Determined :	Level or other surveyed method.
Altitude Accuracy :	.1
Altitude Datum :	National Geodetic Vertical Datum of 1929
Hydrologic Unit :	Cape Cod
Drainage Basin :	N/R
Topographic Setting :	Stream channel
Flags for the Type of Data Collected:	NNNNNNNNNNNNNNNNNNNNNNNNNNNNNN
Flags for Instruments at Site :	NNNNNNNNNNNNNNNNNNNNNNNNNNNNNN
Date of First Construction :	1962
Date Site Established or Inventoried:	N/R
Drainage Area :	N/R
Contributing Drainage Area :	N/R
Data Reliability :	Data have been checked by the reporting agency.
Data-Other GW Files :	YYNNNNNN
National Aquifer :	N/R
Local Aquifer :	N/R

Map Id: BB154
Direction: NE
Distance: 0.814 mi., 4299 ft.
Elevation: -6 ft.
Relative: Lower

Site Name : 413922070550801
41.656215, -70.918372
MA

Database(s) : [NWIS] ***(cont.)***

Envirosite ID: 15926143
EPA ID: N/R

NWIS ***(cont.)***

Local Aquifer Type :	N/R
Well Depth :	47.0
Hole Depth :	N/R
Source of Depth Data :	N/R
Project Number :	N/R
Real-Time Data Flag :	N/R
Peak-Streamflow Data Begin Date :	N/R
Peak-Streamflow Data End Date :	N/R
Peak-Streamflow Data Count :	N/R
Water-Quality Data Begin Date :	N/R
Water-Quality Data End Date :	N/R
Water-Quality Data Count :	N/R
Field Water-Level Measurements Begin Date:	N/R
Field Water-level Measurements End Date:	N/R
Field Water-Level Measurements Count:	N/R
Site-Visit Data Begin Date :	N/R
Site-Visit Data End Date :	N/R
Site-Visit Data Count :	N/R
Latitude :	41.656215
Longitude :	-70.918372
Last Date in Agency List :	2024-12-02

Map Id: R155
Direction: NW
Distance: 0.815 mi., 4303 ft.
Elevation: 144 ft.
Relative: Higher

Site Name : POLE
41.656228, -70.93955
NEW BEDFORD, MA

Database(s) : [DIGITAL OBSTACLE]

Envirosite ID: 2727402
EPA ID: N/R

DIGITAL OBSTACLE

Date of Action :	2013-06-12
Action :	Add
FAA Study Number :	N/R
OBS Number :	25-023758
Obstacle Type :	POLE
City Name :	NEW BEDFORD
State Identifier :	MA
Country Identifier :	USA
Type of Lighting :	Unknown
Verification Status :	Verified
Quantity :	1
Mark Indicator :	Unknown
Above Ground Level Height (Feet) :	00033
Above Mean Sea Level Height (Feet) :	00176
Horizontal Accuracy :	+-20'
Vertical Accuracy :	+-3'
Latitude :	41 39 22.42N
Longitude :	070 56 22.38W

Map Id: 156
Direction: WNW
Distance: 0.820 mi., 4332 ft.
Elevation: 120 ft.
Relative: Higher

Site Name : 413909070563801
41.652604, -70.943372
MA

Database(s) : [NWIS]

Envirosite ID: 16369032
EPA ID: N/R

NWIS

Site Identification Number :	413909070563801
Site Type :	Well
Station Name :	MA-NGB 20
Agency :	U.S. Geological Survey
District :	Massachusetts
State :	MA
County :	Bristol County
Country :	USA
Land Net Location :	N/R
Name of Location Map :	N/R
Scale of Location Map :	N/R
Altitude of Gage/Land Surface :	131.00
Method Altitude Determined :	Level or other surveyed method.
Altitude Accuracy :	.1
Altitude Datum :	National Geodetic Vertical Datum of 1929
Hydrologic Unit :	Cape Cod
Drainage Basin :	N/R
Topographic Setting :	N/R
Flags for the Type of Data Collected:	NNNNNNNNNNNNNNNNNNNNNNNNNNNNNO
Flags for Instruments at Site :	NNNNNNNNNNNNNNNNNNNNNNNNNNNNN
Date of First Construction :	1960
Date Site Established or Inventoried:	N/R
Drainage Area :	N/R
Contributing Drainage Area :	N/R
Data Reliability :	Data have been checked by the reporting agency.
Data-Other GW Files :	YYNNNNNN
National Aquifer :	N/R
Local Aquifer :	N/R
Local Aquifer Type :	N/R
Well Depth :	37.0
Hole Depth :	N/R
Source of Depth Data :	N/R
Project Number :	N/R
Real-Time Data Flag :	0
Peak-Streamflow Data Begin Date :	N/R
Peak-Streamflow Data End Date :	N/R
Peak-Streamflow Data Count :	0
Water-Quality Data Begin Date :	N/R
Water-Quality Data End Date :	N/R
Water-Quality Data Count :	0
Field Water-Level Measurements Begin Date:	1960-02-01
Field Water-level Measurements End Date:	1960-02-01
Field Water-Level Measurements Count:	1
Site-Visit Data Begin Date :	N/R
Site-Visit Data End Date :	N/R
Site-Visit Data Count :	0
Latitude :	41.652604
Longitude :	-70.943372
Last Date in Agency List :	2024-12-02

Map Id: R157
Direction: NW
Distance: 0.823 mi., 4347 ft.
Elevation: 146 ft.
Relative: Higher

Site Name : POLE
41.656172, -70.939872
NEW BEDFORD, MA

Database(s) : [DIGITAL OBSTACLE]

Envirosite ID: 2727401
EPA ID: N/R

DIGITAL OBSTACLE

Date of Action :	2013-06-12
Action :	Add
FAA Study Number :	N/R
OBS Number :	25-023757
Obstacle Type :	POLE
City Name :	NEW BEDFORD
State Identifier :	MA
Country Identifier :	USA
Type of Lighting :	Unknown
Verification Status :	Verified
Quantity :	1
Mark Indicator :	Unknown
Above Ground Level Height (Feet) :	00032
Above Mean Sea Level Height (Feet) :	00177
Horizontal Accuracy :	+-20'
Vertical Accuracy :	+-3'
Latitude :	41 39 22.22N
Longitude :	070 56 23.54W

Map Id: 158
Direction: NNE
Distance: 0.825 mi., 4355 ft.
Elevation: 9 ft.
Relative: Lower

Site Name : 661206 MA
41.65825, -70.922152
MA

Database(s) : [WELLS - MA]

Envirosite ID: 51769177
EPA ID: N/R

WELLS - MA

Well ID :	661206
Well Address :	106-2 Sawyer Street, NEW BEDFORD
Date Completed :	2018-08-09
Well Type :	Monitoring
Work Performed :	New Well
Total Depth :	6.00
Depth to Bedrock :	0
Water Level :	3.00
Agency Link :	Click here for hyperlink provided by the agency.
Latitude :	41.658250
Longitude :	-70.922152
Last Date in Agency List :	2025-01-27

Map Id: V159
Direction: SSE
Distance: 0.830 mi., 4384 ft.
Elevation: 39 ft.
Relative: Lower

Site Name : 261535 MA | 262354 MA
41.63539, -70.924503
MA

Database(s) : [WELLS - MA]

Envirosite ID: 51742228
EPA ID: N/R

WELLS - MA

Well ID :	262354
Well Address :	37 North Second Street, NEW BEDFORD
Date Completed :	2009-06-03
Well Type :	GeoThermal Closed Loop
Work Performed :	New Well
Total Depth :	500.00
Depth to Bedrock :	5.00
Water Level :	15.00
Agency Link :	Click here for hyperlink provided by the agency.
Latitude :	41.635390
Longitude :	-70.924503
Last Date in Agency List :	2025-01-27

Well ID :	261535
Well Address :	37 North Second Street, NEW BEDFORD
Date Completed :	2009-06-03
Well Type :	GeoThermal Closed Loop
Work Performed :	New Well
Total Depth :	500.00
Depth to Bedrock :	5.00
Water Level :	15.00
Agency Link :	Click here for hyperlink provided by the agency.
Latitude :	41.635390
Longitude :	-70.924503
Last Date in Agency List :	2025-01-27

Map Id: 160
Direction: S
Distance: 0.840 mi., 4433 ft.
Elevation: 86 ft.
Relative: Higher

Site Name : MA4003002 | BROOKSIDE MOBILE HOME PARK
172 WILLIAM STREET
NEW BEDFORD, MA 02740

Database(s) : [PWS, PWS ENF]

Envirosite ID: 44649585
EPA ID: N/R

PWS

Facility Address :	172 WILLIAM STREET, NEW BEDFORD, MA 02740

PWS ID :	MA4003002
PWS Type :	Community water system
PWS Name :	BROOKSIDE MOBILE HOME PARK
Activity Status :	Active
Primary Source :	Ground water
Submission Year :	2024
Submission Year Quarter :	2024Q1
Population Served Count :	67
Service Connections Count :	47
Population Category 2 :	<10,000
Population Category 3 :	<=3300
Population Category 4 :	<10K

Map Id: 160
Direction: S
Distance: 0.840 mi., 4433 ft.
Elevation: 86 ft.
Relative: Higher

Site Name : MA4003002 | BROOKSIDE MOBILE HOME PARK
172 WILLIAM STREET
NEW BEDFORD, MA 02740

Database(s) : [PWS, PWS ENF] ***(cont.)***

Envirosite ID: 44649585
EPA ID: N/R

PWS ***(cont.)***

Population Category 5 :	<=500
Population Category 11 :	<=100
Submission Quarter :	1
Submission Status Code :	Y
First Reported Date :	1979-02-26
Last Reported Date :	2024-03-18
Deactivation Date :	N/R
GW or SW :	Groundwater
Is Grant Eligible :	Y
Is Outstanding Performer :	N/R
Is School or Daycare :	N
Is Source Water Protected :	N/R
Primacy Agency :	Massachusetts
Primacy Type :	State
Org Name :	BROOKSIDE REALTY TRUST
EPA Region :	Region 1
Admin Name :	DENNIS ARSENAULT
Owner Type :	Private
Phone Number :	5089923488
Phone Ext Number :	N/R
Alt Phone Number :	N/R
Email Address :	ECPM@comcast.net
Fax Number :	N/R
Is Wholesaler :	N
LT2 Schedule Category :	N/R
NPM Candidate :	Y
CDS ID :	N/R
DBPR Schedule Category :	N/R
Outstanding Performer Date :	N/R
Season Begin Date :	N/R
Season End Date :	N/R
Source Water Protection Date :	N/R
Seasonal Startup System :	N/R
Reduced Monitoring Begin Date :	N/R
Reduced Monitoring End Date :	N/R
Reduced RTCR Monitoring :	N/R
Last Date in Agency List :	2024-08-16

PWS ENF

Facility Address :	172 WILLIAM STREET, NEW BEDFORD, MA 02740

Site Details

PWS ID :	MA4003002
PWS Name :	BROOKSIDE MOBILE HOME PARK
EPA Region :	Region 1
Primacy Agency :	Massachusetts
PWS Type :	Community water system
Primacy Type :	State
Primary Source :	Ground water
Activity Status :	Active
Deactivation Date :	N/R
Owner Type :	Private
Phone Number :	5089923488

Map Id: 160
Direction: S
Distance: 0.840 mi., 4433 ft.
Elevation: 86 ft.
Relative: Higher

Site Name : MA4003002 | BROOKSIDE MOBILE HOME PARK
172 WILLIAM STREET
NEW BEDFORD, MA 02740

Database(s) : [PWS, PWS ENF] ***(cont.)***

Envirosite ID: 44649585
EPA ID: N/R

PWS ENF ***(cont.)***

Last Date in Agency List : 2024-08-28

Violation Details

Details for this site have been truncated due to the large number of available details for this site within this dataset. For the complete details for this site, contact your Envirosite account representative for a complimentary site report containing all of the details available.

RTC Enforcement ID :	N/R
Violation ID :	96V0044
Submission Year :	2024
Violation First Reported Date :	1997-02-02
Contaminant Name :	1,2-Dichloropropane
Rule Family :	Volatile Organic Chemicals
Rule Group :	Chemicals
Rule Name :	Volatile Organic Chemicals
Violation Type :	Monitoring, Regular
Is Health Based :	N
Is Major Violation :	Y
Severity Indicator Count :	N/R
Public Notification Tier :	3
Address Line 1 :	172 WILLIAM STREET, NEW BEDFORD, 02740
Address Line 2 :	N/R
Compliance Status :	Known
RTC Date :	N/R
Enforcement Action Description :	State Administrative/Compliance Order without penalty issued
Admin Name :	DENNIS ARSENAULT
Email Address :	ECPM@comcast.net

RTC Enforcement ID :	N/R
Violation ID :	96V0031
Submission Year :	2024
Violation First Reported Date :	1997-02-02
Contaminant Name :	DICHLOROMETHANE
Rule Family :	Volatile Organic Chemicals
Rule Group :	Chemicals
Rule Name :	Volatile Organic Chemicals
Violation Type :	Monitoring, Regular
Is Health Based :	N
Is Major Violation :	Y
Severity Indicator Count :	N/R
Public Notification Tier :	3
Address Line 1 :	172 WILLIAM STREET, NEW BEDFORD, 02740
Address Line 2 :	N/R
Compliance Status :	Known
RTC Date :	N/R
Enforcement Action Description :	State Administrative/Compliance Order without penalty issued
Admin Name :	DENNIS ARSENAULT
Email Address :	ECPM@comcast.net

RTC Enforcement ID :	N/R
Violation ID :	96V0045

Map Id: 160
Direction: S
Distance: 0.840 mi., 4433 ft.
Elevation: 86 ft.
Relative: Higher

Site Name : MA4003002 | BROOKSIDE MOBILE HOME PARK
172 WILLIAM STREET
NEW BEDFORD, MA 02740

Database(s) : [PWS, PWS ENF] ***(cont.)***

Envirosite ID: 44649585
EPA ID: N/R

PWS ENF ***(cont.)***

Submission Year :	2024
Violation First Reported Date :	1997-02-02
Contaminant Name :	Trichloroethylene
Rule Family :	Volatile Organic Chemicals
Rule Group :	Chemicals
Rule Name :	Volatile Organic Chemicals
Violation Type :	Monitoring, Regular
Is Health Based :	N
Is Major Violation :	Y
Severity Indicator Count :	N/R
Public Notification Tier :	3
Address Line 1 :	172 WILLIAM STREET, NEW BEDFORD, 02740
Address Line 2 :	N/R
Compliance Status :	Known
RTC Date :	N/R
Enforcement Action Description :	State Administrative/Compliance Order without penalty issued
Admin Name :	DENNIS ARSENAULT
Email Address :	ECPM@comcast.net

RTC Enforcement ID :	N/R
Violation ID :	96V0048
Submission Year :	2024
Violation First Reported Date :	1997-02-02
Contaminant Name :	Tetrachloroethylene
Rule Family :	Volatile Organic Chemicals
Rule Group :	Chemicals
Rule Name :	Volatile Organic Chemicals
Violation Type :	Monitoring, Regular
Is Health Based :	N
Is Major Violation :	Y
Severity Indicator Count :	N/R
Public Notification Tier :	3
Address Line 1 :	172 WILLIAM STREET, NEW BEDFORD, 02740
Address Line 2 :	N/R
Compliance Status :	Known
RTC Date :	N/R
Enforcement Action Description :	State Administrative/Compliance Order without penalty issued
Admin Name :	DENNIS ARSENAULT
Email Address :	ECPM@comcast.net

RTC Enforcement ID :	N/R
Violation ID :	8100323
Submission Year :	2024
Violation First Reported Date :	1981-09-30
Contaminant Name :	N/R
Rule Family :	Miscellaneous Other Rules
Rule Group :	Other
Rule Name :	Miscellaneous Other Rules
Violation Type :	Notification, Public
Is Health Based :	N
Is Major Violation :	N/R
Severity Indicator Count :	N/R
Public Notification Tier :	3
Address Line 1 :	172 WILLIAM STREET, NEW BEDFORD, 02740

Map Id: 160
Direction: S
Distance: 0.840 mi., 4433 ft.
Elevation: 86 ft.
Relative: Higher

Site Name : MA4003002 | BROOKSIDE MOBILE HOME PARK
172 WILLIAM STREET
NEW BEDFORD, MA 02740

Database(s) : [PWS, PWS ENF] ***(cont.)***

Envirosite ID: 44649585
EPA ID: N/R

PWS ENF ***(cont.)***

Address Line 2 :	N/R
Compliance Status :	Known
RTC Date :	N/R
Enforcement Action Description :	N/R
Admin Name :	DENNIS ARSENAULT
Email Address :	ECPM@comcast.net

RTC Enforcement ID :	N/R
Violation ID :	3
Submission Year :	2024
Violation First Reported Date :	2021-09-15
Contaminant Name :	Revised Total Coliform Rule
Rule Family :	Total Coliform Rules
Rule Group :	Microbials
Rule Name :	Revised Total Coliform Rule
Violation Type :	Monitoring, Routine (RTCR)
Is Health Based :	N
Is Major Violation :	Y
Severity Indicator Count :	N/R
Public Notification Tier :	3
Address Line 1 :	172 WILLIAM STREET, NEW BEDFORD, 02740
Address Line 2 :	N/R
Compliance Status :	Known
RTC Date :	N/R
Enforcement Action Description :	State Administrative/Compliance Order without penalty issued
Admin Name :	DENNIS ARSENAULT
Email Address :	ECPM@comcast.net

RTC Enforcement ID :	N/R
Violation ID :	00V0005
Submission Year :	2024
Violation First Reported Date :	2000-02-01
Contaminant Name :	Gross Beta Particle Activity
Rule Family :	Radionuclides and Revised Rad Rule
Rule Group :	Chemicals
Rule Name :	Radionuclides and Revised Rad Rule
Violation Type :	Monitoring, Regular
Is Health Based :	N
Is Major Violation :	N
Severity Indicator Count :	N/R
Public Notification Tier :	3
Address Line 1 :	172 WILLIAM STREET, NEW BEDFORD, 02740
Address Line 2 :	N/R
Compliance Status :	Known
RTC Date :	N/R
Enforcement Action Description :	State Administrative/Compliance Order without penalty issued
Admin Name :	DENNIS ARSENAULT
Email Address :	ECPM@comcast.net

RTC Enforcement ID :	N/R
Violation ID :	96V0056
Submission Year :	2024
Violation First Reported Date :	1997-02-02

Map Id: 160
Direction: S
Distance: 0.840 mi., 4433 ft.
Elevation: 86 ft.
Relative: Higher

Site Name : MA4003002 | BROOKSIDE MOBILE HOME PARK
172 WILLIAM STREET
NEW BEDFORD, MA 02740

Database(s) : [PWS, PWS ENF] ***(cont.)***

Envirosite ID: 44649585
EPA ID: N/R

PWS ENF ***(cont.)***

Contaminant Name :	Styrene
Rule Family :	Volatile Organic Chemicals
Rule Group :	Chemicals
Rule Name :	Volatile Organic Chemicals
Violation Type :	Monitoring, Regular
Is Health Based :	N
Is Major Violation :	Y
Severity Indicator Count :	N/R
Public Notification Tier :	3
Address Line 1 :	172 WILLIAM STREET, NEW BEDFORD, 02740
Address Line 2 :	N/R
Compliance Status :	Known
RTC Date :	N/R
Enforcement Action Description :	State Administrative/Compliance Order without penalty issued
Admin Name :	DENNIS ARSENAULT
Email Address :	ECPM@comcast.net

RTC Enforcement ID :	N/R
Violation ID :	8200537
Submission Year :	2024
Violation First Reported Date :	1982-09-30
Contaminant Name :	N/R
Rule Family :	Miscellaneous Other Rules
Rule Group :	Other
Rule Name :	Miscellaneous Other Rules
Violation Type :	Notification, Public
Is Health Based :	N
Is Major Violation :	N/R
Severity Indicator Count :	N/R
Public Notification Tier :	3
Address Line 1 :	172 WILLIAM STREET, NEW BEDFORD, 02740
Address Line 2 :	N/R
Compliance Status :	Known
RTC Date :	N/R
Enforcement Action Description :	N/R
Admin Name :	DENNIS ARSENAULT
Email Address :	ECPM@comcast.net

RTC Enforcement ID :	N/R
Violation ID :	00V0008
Submission Year :	2024
Violation First Reported Date :	2000-02-01
Contaminant Name :	38-STRONTIUM-90
Rule Family :	Radionuclides and Revised Rad Rule
Rule Group :	Chemicals
Rule Name :	Radionuclides and Revised Rad Rule
Violation Type :	Monitoring, Regular
Is Health Based :	N
Is Major Violation :	N
Severity Indicator Count :	N/R
Public Notification Tier :	3
Address Line 1 :	172 WILLIAM STREET, NEW BEDFORD, 02740
Address Line 2 :	N/R
Compliance Status :	Known

Map Id: 160
Direction: S
Distance: 0.840 mi., 4433 ft.
Elevation: 86 ft.
Relative: Higher

Site Name : MA4003002 | BROOKSIDE MOBILE HOME PARK
172 WILLIAM STREET
NEW BEDFORD, MA 02740

Database(s) : [PWS, PWS ENF] ***(cont.)***

Envirosite ID: 44649585
EPA ID: N/R

PWS ENF ***(cont.)***

RTC Date :	N/R
Enforcement Action Description :	State Administrative/Compliance Order without penalty issued
Admin Name :	DENNIS ARSENAULT
Email Address :	ECPM@comcast.net

Map Id: BC161
Direction: ESE
Distance: 0.843 mi., 4452 ft.
Elevation: 9 ft.
Relative: Lower

Site Name : 413824070545500
41.64, -70.915278
MA

Database(s) : [NWIS]

Envirosite ID: 23592726
EPA ID: N/R

NWIS

Site Identification Number :	413824070545500
Site Type :	Stream
Station Name :	NEW BEDFORD HURRICANE BARRIER, NEW BEDFORD, MA
Agency :	U.S. Geological Survey
District :	Massachusetts
State :	MA
County :	Bristol County
Country :	USA
Land Net Location :	N/R
Name of Location Map :	N/R
Scale of Location Map :	N/R
Altitude of Gage/Land Surface :	10
Method Altitude Determined :	Interpolated from topographic map.
Altitude Accuracy :	2
Altitude Datum :	North American Vertical Datum of 1988
Hydrologic Unit :	N/R
Drainage Basin :	N/R
Topographic Setting :	N/R
Flags for the Type of Data Collected:	NNNNNNNNNNNNNNNNNNNNNNNNNNNNNN
Flags for Instruments at Site :	NNNNNNNNNNNNNNNNNNNNNNNNNNNNNN
Date of First Construction :	N/R
Date Site Established or Inventoried:	N/R
Drainage Area :	N/R
Contributing Drainage Area :	N/R
Data Reliability :	N/R
Data-Other GW Files :	N/R
National Aquifer :	N/R
Local Aquifer :	N/R
Local Aquifer Type :	N/R
Well Depth :	N/R
Hole Depth :	N/R
Source of Depth Data :	N/R
Project Number :	N/R
Real-Time Data Flag :	N/R
Peak-Streamflow Data Begin Date :	N/R
Peak-Streamflow Data End Date :	N/R
Peak-Streamflow Data Count :	N/R

Map Id: BC161
Direction: ESE
Distance: 0.843 mi., 4452 ft.
Elevation: 9 ft.
Relative: Lower

Site Name : 413824070545500
41.64, -70.915278
MA

Database(s) : [NWIS] ***(cont.)***

Envirosite ID: 23592726
EPA ID: N/R

NWIS ***(cont.)***

Water-Quality Data Begin Date :	N/R
Water-Quality Data End Date :	N/R
Water-Quality Data Count :	N/R
Field Water-Level Measurements Begin Date:	N/R
Field Water-level Measurements End Date:	N/R
Field Water-Level Measurements Count:	N/R
Site-Visit Data Begin Date :	N/R
Site-Visit Data End Date :	N/R
Site-Visit Data Count :	N/R
Latitude :	41.64
Longitude :	-70.915278
Last Date in Agency List :	2024-12-02

Map Id: BB162
Direction: NE
Distance: 0.843 mi., 4453 ft.
Elevation: 7 ft.
Relative: Lower

Site Name : 413922070550501
41.656215, -70.917538
MA

Database(s) : [NWIS]

Envirosite ID: 16370322
EPA ID: N/R

NWIS

Site Identification Number :	413922070550501
Site Type :	Well
Station Name :	MA-NGB 3
Agency :	U.S. Geological Survey
District :	Massachusetts
State :	MA
County :	Bristol County
Country :	USA
Land Net Location :	N/R
Name of Location Map :	N/R
Scale of Location Map :	N/R
Altitude of Gage/Land Surface :	16.00
Method Altitude Determined :	Level or other surveyed method.
Altitude Accuracy :	.1
Altitude Datum :	National Geodetic Vertical Datum of 1929
Hydrologic Unit :	Cape Cod
Drainage Basin :	N/R
Topographic Setting :	Stream channel
Flags for the Type of Data Collected:	NNNNNNNNNNNNNNNNNNNNNNNNNNNNNN
Flags for Instruments at Site :	NNNNNNNNNNNNNNNNNNNNNNNNNNNNNN
Date of First Construction :	1962
Date Site Established or Inventoried:	N/R
Drainage Area :	N/R
Contributing Drainage Area :	N/R
Data Reliability :	Data have been checked by the reporting agency.
Data-Other GW Files :	YYNYNNNN
National Aquifer :	N/R
Local Aquifer :	N/R

Map Id: BB162
Direction: NE
Distance: 0.843 mi., 4453 ft.
Elevation: 7 ft.
Relative: Lower

Site Name : 413922070550501
41.656215, -70.917538
MA

Database(s) : [NWIS] ***(cont.)***

Envirosite ID: 16370322
EPA ID: N/R

NWIS ***(cont.)***

Local Aquifer Type :	N/R
Well Depth :	54.0
Hole Depth :	N/R
Source of Depth Data :	N/R
Project Number :	N/R
Real-Time Data Flag :	N/R
Peak-Streamflow Data Begin Date :	N/R
Peak-Streamflow Data End Date :	N/R
Peak-Streamflow Data Count :	N/R
Water-Quality Data Begin Date :	N/R
Water-Quality Data End Date :	N/R
Water-Quality Data Count :	N/R
Field Water-Level Measurements Begin Date:	N/R
Field Water-level Measurements End Date:	N/R
Field Water-Level Measurements Count:	N/R
Site-Visit Data Begin Date :	N/R
Site-Visit Data End Date :	N/R
Site-Visit Data Count :	N/R
Latitude :	41.656215
Longitude :	-70.917538
Last Date in Agency List :	2024-12-02

Map Id: 163
Direction: ENE
Distance: 0.844 mi., 4455 ft.
Elevation: -6 ft.
Relative: Lower

Site Name : 413917070545901
41.654826, -70.915871
MA

Database(s) : [NWIS]

Envirosite ID: 31422510
EPA ID: N/R

NWIS

Site Identification Number :	413917070545901
Site Type :	Well
Station Name :	MA-FHB 5
Agency :	U.S. Geological Survey
District :	Massachusetts
State :	MA
County :	Bristol County
Country :	USA
Land Net Location :	N/R
Name of Location Map :	N/R
Scale of Location Map :	N/R
Altitude of Gage/Land Surface :	13.00
Method Altitude Determined :	Level or other surveyed method.
Altitude Accuracy :	.1
Altitude Datum :	National Geodetic Vertical Datum of 1929
Hydrologic Unit :	Cape Cod
Drainage Basin :	N/R
Topographic Setting :	N/R
Flags for the Type of Data Collected:	NNNNNNNNNNNNNNNNNNNNNNNNNNNNNN

Map Id: 163
Direction: ENE
Distance: 0.844 mi., 4455 ft.
Elevation: -6 ft.
Relative: Lower

Site Name : 413917070545901
41.654826, -70.915871
MA

Database(s) : [NWIS] ***(cont.)***

Envirosite ID: 31422510
EPA ID: N/R

NWIS ***(cont.)***

Flags for Instruments at Site :	NNNNNNNNNNNNNNNNNNNNNNNNNNNNNN
Date of First Construction :	1967
Date Site Established or Inventoried:	N/R
Drainage Area :	N/R
Contributing Drainage Area :	N/R
Data Reliability :	Data have been checked by the reporting agency.
Data-Other GW Files :	YYNYNNNN
National Aquifer :	N/R
Local Aquifer :	N/R
Local Aquifer Type :	N/R
Well Depth :	46.0
Hole Depth :	N/R
Source of Depth Data :	N/R
Project Number :	N/R
Real-Time Data Flag :	N/R
Peak-Streamflow Data Begin Date :	N/R
Peak-Streamflow Data End Date :	N/R
Peak-Streamflow Data Count :	N/R
Water-Quality Data Begin Date :	N/R
Water-Quality Data End Date :	N/R
Water-Quality Data Count :	N/R
Field Water-Level Measurements Begin Date:	N/R
Field Water-level Measurements End Date:	N/R
Field Water-Level Measurements Count:	N/R
Site-Visit Data Begin Date :	N/R
Site-Visit Data End Date :	N/R
Site-Visit Data Count :	N/R
Latitude :	41.654826
Longitude :	-70.915871
Last Date in Agency List :	2024-12-02

Map Id: BD164
Direction: WNW
Distance: 0.854 mi., 4510 ft.
Elevation: 122 ft.
Relative: Higher

Site Name : 104841 MA
41.65165, -70.944623
MA

Database(s) : [WELLS - MA]

Envirosite ID: 51749192
EPA ID: N/R

WELLS - MA

Well ID :	104841
Well Address :	135 Potter Street, NEW BEDFORD
Date Completed :	2001-10-31
Well Type :	Monitoring
Work Performed :	New Well
Total Depth :	20.00
Depth to Bedrock :	0.00
Water Level :	13.00
Agency Link :	Click here for hyperlink provided by the agency.
Latitude :	41.651650

Map Id: BD164
Direction: WNW
Distance: 0.854 mi., 4510 ft.
Elevation: 122 ft.
Relative: Higher

Site Name : 104841 MA
41.65165, -70.944623
MA

Database(s) : [WELLS - MA] ***(cont.)***

Envirosite ID: 51749192
EPA ID: N/R

WELLS - MA ***(cont.)***

Longitude :	-70.944623
Last Date in Agency List :	2025-01-27

Map Id: BB165
Direction: NE
Distance: 0.860 mi., 4544 ft.
Elevation: -1 ft.
Relative: Lower

Site Name : 413921070550201
41.655937, -70.916705
MA

Database(s) : [NWIS]

Envirosite ID: 16370297
EPA ID: N/R

NWIS

Site Identification Number :	413921070550201
Site Type :	Well
Station Name :	MA-FHB 2
Agency :	U.S. Geological Survey
District :	Massachusetts
State :	MA
County :	Bristol County
Country :	USA
Land Net Location :	N/R
Name of Location Map :	N/R
Scale of Location Map :	N/R
Altitude of Gage/Land Surface :	22.00
Method Altitude Determined :	Level or other surveyed method.
Altitude Accuracy :	.1
Altitude Datum :	National Geodetic Vertical Datum of 1929
Hydrologic Unit :	Cape Cod
Drainage Basin :	N/R
Topographic Setting :	Stream channel
Flags for the Type of Data Collected:	NNNNNNNNNNNNNNNNNNNNNNNNNNNNNN
Flags for Instruments at Site :	NNNNNNNNNNNNNNNNNNNNNNNNNNNNNN
Date of First Construction :	1962
Date Site Established or Inventoried:	N/R
Drainage Area :	N/R
Contributing Drainage Area :	N/R
Data Reliability :	Data have been checked by the reporting agency.
Data-Other GW Files :	YYNYNNNN
National Aquifer :	N/R
Local Aquifer :	N/R
Local Aquifer Type :	N/R
Well Depth :	51.0
Hole Depth :	N/R
Source of Depth Data :	N/R
Project Number :	N/R
Real-Time Data Flag :	N/R
Peak-Streamflow Data Begin Date :	N/R
Peak-Streamflow Data End Date :	N/R
Peak-Streamflow Data Count :	N/R
Water-Quality Data Begin Date :	N/R
Water-Quality Data End Date :	N/R
Water-Quality Data Count :	N/R

Map Id: BB165
Direction: NE
Distance: 0.860 mi., 4544 ft.
Elevation: -1 ft.
Relative: Lower

Site Name : 413921070550201
41.655937, -70.916705
MA

Database(s) : [NWIS] ***(cont.)***

Envirosite ID: 16370297
EPA ID: N/R

NWIS ***(cont.)***

Field Water-Level Measurements Begin Date:	N/R
Field Water-level Measurements End Date:	N/R
Field Water-Level Measurements Count:	N/R
Site-Visit Data Begin Date :	N/R
Site-Visit Data End Date :	N/R
Site-Visit Data Count :	N/R
Latitude :	41.655937
Longitude :	-70.916705
Last Date in Agency List :	2024-12-02

Map Id: 166
Direction: NW
Distance: 0.862 mi., 4551 ft.
Elevation: 149 ft.
Relative: Higher

Site Name : BLDG
41.656561, -70.940411
NEW BEDFORD, MA

Database(s) : [DIGITAL OBSTACLE]

Envirosite ID: 2725055
EPA ID: N/R

DIGITAL OBSTACLE

Date of Action :	2013-06-12
Action :	Add
FAA Study Number :	N/R
OBS Number :	25-023779
Obstacle Type :	BLDG
City Name :	NEW BEDFORD
State Identifier :	MA
Country Identifier :	USA
Type of Lighting :	Unknown
Verification Status :	Verified
Quantity :	1
Mark Indicator :	Unknown
Above Ground Level Height (Feet) :	00053
Above Mean Sea Level Height (Feet) :	00202
Horizontal Accuracy :	+-20'
Vertical Accuracy :	+-3'
Latitude :	41 39 23.62N
Longitude :	070 56 25.48W

Map Id: 167
Direction: S
Distance: 0.863 mi., 4555 ft.
Elevation: 67 ft.
Relative: Higher

Site Name : 413804070554001
41.634549, -70.92726
MA

Database(s) : [NWIS]

Envirosite ID: 15922697
EPA ID: N/R

NWIS

Site Identification Number :	413804070554001
Site Type :	Well
Station Name :	MA-NGW 2
Agency :	U.S. Geological Survey
District :	Massachusetts
State :	MA
County :	Bristol County
Country :	USA
Land Net Location :	N/R
Name of Location Map :	N/R
Scale of Location Map :	N/R
Altitude of Gage/Land Surface :	70.00
Method Altitude Determined :	Interpolated from topographic map.
Altitude Accuracy :	10
Altitude Datum :	National Geodetic Vertical Datum of 1929
Hydrologic Unit :	Cape Cod
Drainage Basin :	N/R
Topographic Setting :	Hillside
Flags for the Type of Data Collected:	NNNNNNNNNNNNNNNNNNNNNNNNNNNNN
Flags for Instruments at Site :	NNNNNNNNNNNNNNNNNNNNNNNNNNNNN
Date of First Construction :	1937
Date Site Established or Inventoried:	N/R
Drainage Area :	N/R
Contributing Drainage Area :	N/R
Data Reliability :	Data have been checked by the reporting agency.
Data-Other GW Files :	YYYYNNNN
National Aquifer :	N/R
Local Aquifer :	Bedrock
Local Aquifer Type :	N/R
Well Depth :	200
Hole Depth :	N/R
Source of Depth Data :	N/R
Project Number :	N/R
Real-Time Data Flag :	N/R
Peak-Streamflow Data Begin Date :	N/R
Peak-Streamflow Data End Date :	N/R
Peak-Streamflow Data Count :	N/R
Water-Quality Data Begin Date :	N/R
Water-Quality Data End Date :	N/R
Water-Quality Data Count :	N/R
Field Water-Level Measurements Begin Date:	N/R
Field Water-level Measurements End Date:	N/R
Field Water-Level Measurements Count:	N/R
Site-Visit Data Begin Date :	N/R
Site-Visit Data End Date :	N/R
Site-Visit Data Count :	N/R
Latitude :	41.634549
Longitude :	-70.92726
Last Date in Agency List :	2024-12-02

Map Id: 168
Direction: N
Distance: 0.864 mi., 4563 ft.
Elevation: 48 ft.
Relative: Higher

Site Name : 129014 MA
41.659924, -70.929287
MA

Database(s) : [WELLS - MA]

Envirosite ID: 51796005
EPA ID: N/R

WELLS - MA

Well ID :	129014
Well Address :	190 Ashley Boulevard, NEW BEDFORD
Date Completed :	2004-01-22
Well Type :	Monitoring
Work Performed :	New Well
Total Depth :	14.00
Depth to Bedrock :	0.00
Water Level :	0
Agency Link :	Click here for hyperlink provided by the agency.
Latitude :	41.659924
Longitude :	-70.929287
Last Date in Agency List :	2025-01-27

Map Id: BC169
Direction: ESE
Distance: 0.871 mi., 4601 ft.
Elevation: 5 ft.
Relative: Lower

Site Name : 413822070545601
41.639549, -70.915038
MA

Database(s) : [NWIS]

Envirosite ID: 15925549
EPA ID: N/R

NWIS

Site Identification Number :	413822070545601
Site Type :	Well
Station Name :	MA-NGB 34
Agency :	U.S. Geological Survey
District :	Massachusetts
State :	MA
County :	Bristol County
Country :	USA
Land Net Location :	N/R
Name of Location Map :	N/R
Scale of Location Map :	N/R
Altitude of Gage/Land Surface :	6.00
Method Altitude Determined :	Level or other surveyed method.
Altitude Accuracy :	.1
Altitude Datum :	National Geodetic Vertical Datum of 1929
Hydrologic Unit :	Cape Cod
Drainage Basin :	N/R
Topographic Setting :	N/R
Flags for the Type of Data Collected:	NNNNNNNNNNNNNNNNNNNNNNNNNNNNNN
Flags for Instruments at Site :	NNNNNNNNNNNNNNNNNNNNNNNNNNNNNN
Date of First Construction :	1969
Date Site Established or Inventoried:	N/R
Drainage Area :	N/R
Contributing Drainage Area :	N/R
Data Reliability :	Data have been checked by the reporting agency.
Data-Other GW Files :	YYNNNNNN
National Aquifer :	N/R
Local Aquifer :	N/R
Local Aquifer Type :	N/R
Well Depth :	73.0

Map Id: BC169
Direction: ESE
Distance: 0.871 mi., 4601 ft.
Elevation: 5 ft.
Relative: Lower

Site Name : 413822070545601
41.639549, -70.915038
MA

Database(s) : [NWIS] ***(cont.)***

Envirosite ID: 15925549
EPA ID: N/R

NWIS ***(cont.)***

Hole Depth :	N/R
Source of Depth Data :	N/R
Project Number :	N/R
Real-Time Data Flag :	N/R
Peak-Streamflow Data Begin Date :	N/R
Peak-Streamflow Data End Date :	N/R
Peak-Streamflow Data Count :	N/R
Water-Quality Data Begin Date :	N/R
Water-Quality Data End Date :	N/R
Water-Quality Data Count :	N/R
Field Water-Level Measurements Begin Date:	N/R
Field Water-level Measurements End Date:	N/R
Field Water-Level Measurements Count:	N/R
Site-Visit Data Begin Date :	N/R
Site-Visit Data End Date :	N/R
Site-Visit Data Count :	N/R
Latitude :	41.639549
Longitude :	-70.915038
Last Date in Agency List :	2024-12-02

Map Id: BE170
Direction: SSE
Distance: 0.877 mi., 4630 ft.
Elevation: 8 ft.
Relative: Lower

Site Name : 626892 MA | 626894 MA
41.635356, -70.921901
MA

Database(s) : [WELLS - MA]

Envirosite ID: 51771977
EPA ID: N/R

WELLS - MA

Well ID :	626892
Well Address :	41 Front Street, NEW BEDFORD
Date Completed :	1964-12-01
Well Type :	Test Wells
Work Performed :	New Well
Total Depth :	91.00
Depth to Bedrock :	0
Water Level :	3.25
Agency Link :	Click here for hyperlink provided by the agency.
Latitude :	41.635356
Longitude :	-70.921901
Last Date in Agency List :	2025-01-27

Well ID :	626894
Well Address :	41 Front Street, NEW BEDFORD
Date Completed :	1964-05-20
Well Type :	Test Wells
Work Performed :	New Well
Total Depth :	68.00
Depth to Bedrock :	0

Map Id: BE170
Direction: SSE
Distance: 0.877 mi., 4630 ft.
Elevation: 8 ft.
Relative: Lower

Site Name : 626892 MA | 626894 MA
41.635356, -70.921901
MA

Database(s) : [WELLS - MA] ***(cont.)***

Envirosite ID: 51771977
EPA ID: N/R

WELLS - MA ***(cont.)***

Water Level :	2.77
Agency Link :	Click here for hyperlink provided by the agency.
Latitude :	41.635356
Longitude :	-70.921901
Last Date in Agency List :	2025-01-27

Map Id: BD171
Direction: WNW
Distance: 0.878 mi., 4635 ft.
Elevation: 108 ft.
Relative: Higher

Site Name : 413908070564301
41.652326, -70.944761
MA

Database(s) : [NWIS]

Envirosite ID: 15925099
EPA ID: N/R

NWIS

Site Identification Number :	413908070564301
Site Type :	Well
Station Name :	MA-NGR 19
Agency :	U.S. Geological Survey
District :	Massachusetts
State :	MA
County :	Bristol County
Country :	USA
Land Net Location :	N/R
Name of Location Map :	N/R
Scale of Location Map :	N/R
Altitude of Gage/Land Surface :	120.00
Method Altitude Determined :	Level or other surveyed method.
Altitude Accuracy :	.1
Altitude Datum :	National Geodetic Vertical Datum of 1929
Hydrologic Unit :	Cape Cod
Drainage Basin :	N/R
Topographic Setting :	Flat surface
Flags for the Type of Data Collected:	NNNNNNNNNNNNNNNNNNNNNNNNNNNNO
Flags for Instruments at Site :	NNNNNNNNNNNNNNNNNNNNNNNNNNNNN
Date of First Construction :	1960
Date Site Established or Inventoried:	N/R
Drainage Area :	N/R
Contributing Drainage Area :	N/R
Data Reliability :	Data have been checked by the reporting agency.
Data-Other GW Files :	YYNNNNNN
National Aquifer :	N/R
Local Aquifer :	N/R
Local Aquifer Type :	N/R
Well Depth :	23.0
Hole Depth :	N/R
Source of Depth Data :	N/R
Project Number :	N/R
Real-Time Data Flag :	0
Peak-Streamflow Data Begin Date :	N/R
Peak-Streamflow Data End Date :	N/R
Peak-Streamflow Data Count :	0

Map Id: BD171
Direction: WNW
Distance: 0.878 mi., 4635 ft.
Elevation: 108 ft.
Relative: Higher

Site Name : 413908070564301
41.652326, -70.944761
MA

Database(s) : [NWIS] ***(cont.)***

Envirosite ID: 15925099
EPA ID: N/R

NWIS ***(cont.)***

Water-Quality Data Begin Date :	N/R
Water-Quality Data End Date :	N/R
Water-Quality Data Count :	0
Field Water-Level Measurements Begin Date:	1960-10-01
Field Water-level Measurements End Date:	1960-10-01
Field Water-Level Measurements Count:	1
Site-Visit Data Begin Date :	N/R
Site-Visit Data End Date :	N/R
Site-Visit Data Count :	0
Latitude :	41.652326
Longitude :	-70.944761
Last Date in Agency List :	2024-12-02

Map Id: 172
Direction: SSE
Distance: 0.881 mi., 4652 ft.
Elevation: 54 ft.
Relative: Higher

Site Name : 139556 MA
41.634391, -70.926113
MA

Database(s) : [WELLS - MA]

Envirosite ID: 51742531
EPA ID: N/R

WELLS - MA

Well ID :	139556
Well Address :	185 Union Street, NEW BEDFORD
Date Completed :	2005-07-25
Well Type :	Monitoring
Work Performed :	New Well
Total Depth :	19.00
Depth to Bedrock :	0.00
Water Level :	11.00
Agency Link :	Click here for hyperlink provided by the agency.
Latitude :	41.634391
Longitude :	-70.926113
Last Date in Agency List :	2025-01-27

Map Id: BD173
Direction: WNW
Distance: 0.885 mi., 4673 ft.
Elevation: 125 ft.
Relative: Higher

Site Name : BLDG
41.652833, -70.944611
NEW BEDFORD, MA

Database(s) : [DIGITAL OBSTACLE]

Envirosite ID: 52139363
EPA ID: N/R

DIGITAL OBSTACLE

Date of Action :	2022-11-19

Map Id: BD173
Direction: WNW
Distance: 0.885 mi., 4673 ft.
Elevation: 125 ft.
Relative: Higher

Site Name : BLDG
41.652833, -70.944611
NEW BEDFORD, MA

Database(s) : [DIGITAL OBSTACLE] ***(cont.)***

Envirosite ID: 52139363
EPA ID: N/R

DIGITAL OBSTACLE ***(cont.)***

Action :	Add
FAA Study Number :	2020ANE04757OE
OBS Number :	25-063863
Obstacle Type :	BLDG
City Name :	NEW BEDFORD
State Identifier :	MA
Country Identifier :	USA
Type of Lighting :	None
Verification Status :	Unverified
Quantity :	1
Mark Indicator :	None
Above Ground Level Height (Feet) :	00015
Above Mean Sea Level Height (Feet) :	00140
Horizontal Accuracy :	+-250'
Vertical Accuracy :	+-50'
Latitude :	41 39 10.20N
Longitude :	070 56 40.60W

Map Id: BE174
Direction: SSE
Distance: 0.885 mi., 4674 ft.
Elevation: 7 ft.
Relative: Lower

Site Name : 413807070551901
41.635382, -70.921427
MA

Database(s) : [NWIS]

Envirosite ID: 15923278
EPA ID: N/R

NWIS

Site Identification Number :	413807070551901
Site Type :	Well
Station Name :	MA-NGW 19
Agency :	U.S. Geological Survey
District :	Massachusetts
State :	MA
County :	Bristol County
Country :	USA
Land Net Location :	N/R
Name of Location Map :	N/R
Scale of Location Map :	N/R
Altitude of Gage/Land Surface :	5.00
Method Altitude Determined :	Interpolated from topographic map.
Altitude Accuracy :	10
Altitude Datum :	National Geodetic Vertical Datum of 1929
Hydrologic Unit :	Cape Cod
Drainage Basin :	N/R
Topographic Setting :	Valley flat
Flags for the Type of Data Collected:	NNNNNNNNNNNNNNNNNNNNNNNNNNNNN
Flags for Instruments at Site :	NNNNNNNNNNNNNNNNNNNNNNNNNNNNN
Date of First Construction :	N/R
Date Site Established or Inventoried:	N/R
Drainage Area :	N/R
Contributing Drainage Area :	N/R
Data Reliability :	Data have been checked by the reporting agency.

Map Id: BE174
Direction: SSE
Distance: 0.885 mi., 4674 ft.
Elevation: 7 ft.
Relative: Lower

Site Name : 413807070551901
41.635382, -70.921427
MA

Database(s) : [NWIS] ***(cont.)***

Envirosite ID: 15923278
EPA ID: N/R

NWIS ***(cont.)***

Data-Other GW Files :	YYNNNNNN
National Aquifer :	N/R
Local Aquifer :	N/R
Local Aquifer Type :	N/R
Well Depth :	14.0
Hole Depth :	N/R
Source of Depth Data :	N/R
Project Number :	N/R
Real-Time Data Flag :	N/R
Peak-Streamflow Data Begin Date :	N/R
Peak-Streamflow Data End Date :	N/R
Peak-Streamflow Data Count :	N/R
Water-Quality Data Begin Date :	N/R
Water-Quality Data End Date :	N/R
Water-Quality Data Count :	N/R
Field Water-Level Measurements Begin Date:	N/R
Field Water-level Measurements End Date:	N/R
Field Water-Level Measurements Count:	N/R
Site-Visit Data Begin Date :	N/R
Site-Visit Data End Date :	N/R
Site-Visit Data Count :	N/R
Latitude :	41.635382
Longitude :	-70.921427
Last Date in Agency List :	2024-12-02

Map Id: 175
Direction: N
Distance: 0.886 mi., 4681 ft.
Elevation: 53 ft.
Relative: Higher

Site Name : SPIRE
41.660225, -70.927778
NEW BEDFORD, MA

Database(s) : [DIGITAL OBSTACLE]

Envirosite ID: 2757216
EPA ID: N/R

DIGITAL OBSTACLE

Date of Action :	2019-03-11
Action :	Change
FAA Study Number :	2019ANE00324OE
OBS Number :	25-000153
Obstacle Type :	SPIRE
City Name :	NEW BEDFORD
State Identifier :	MA
Country Identifier :	USA
Type of Lighting :	None
Verification Status :	Verified
Quantity :	1
Mark Indicator :	None
Above Ground Level Height (Feet) :	00235
Above Mean Sea Level Height (Feet) :	00279
Horizontal Accuracy :	+-20'
Vertical Accuracy :	+-3'

Map Id: 175
Direction: N
Distance: 0.886 mi., 4681 ft.
Elevation: 53 ft.
Relative: Higher

Site Name : SPIRE
41.660225, -70.927778
NEW BEDFORD, MA
Database(s) : [DIGITAL OBSTACLE] ***(cont.)***

Envirosite ID: 2757216
EPA ID: N/R

DIGITAL OBSTACLE ***(cont.)***

Latitude :	41 39 36.81N
Longitude :	070 55 40.00W

Map Id: BD176
Direction: WNW
Distance: 0.887 mi., 4683 ft.
Elevation: 125 ft.
Relative: Higher

Site Name : BLDG
41.652806, -70.944667
NEW BEDFORD, MA
Database(s) : [DIGITAL OBSTACLE]

Envirosite ID: 52137487
EPA ID: N/R

DIGITAL OBSTACLE

Date of Action :	2022-11-19
Action :	Add
FAA Study Number :	2020ANE04758OE
OBS Number :	25-063862
Obstacle Type :	BLDG
City Name :	NEW BEDFORD
State Identifier :	MA
Country Identifier :	USA
Type of Lighting :	None
Verification Status :	Unverified
Quantity :	1
Mark Indicator :	None
Above Ground Level Height (Feet) :	00010
Above Mean Sea Level Height (Feet) :	00135
Horizontal Accuracy :	+-250'
Vertical Accuracy :	+-50'
Latitude :	41 39 10.10N
Longitude :	070 56 40.80W

Map Id: BF177
Direction: NW
Distance: 0.887 mi., 4684 ft.
Elevation: 143 ft.
Relative: Higher

Site Name : POLE
41.656331, -70.941428
NEW BEDFORD, MA
Database(s) : [DIGITAL OBSTACLE]

Envirosite ID: 2727214
EPA ID: N/R

DIGITAL OBSTACLE

Date of Action :	2013-06-12
Action :	Add
FAA Study Number :	N/R
OBS Number :	25-023710
Obstacle Type :	POLE
City Name :	NEW BEDFORD
State Identifier :	MA

Map Id: BF177
Direction: NW
Distance: 0.887 mi., 4684 ft.
Elevation: 143 ft.
Relative: Higher

Site Name : POLE
41.656331, -70.941428
NEW BEDFORD, MA

Database(s) : [DIGITAL OBSTACLE] ***(cont.)***

Envirosite ID: 2727214
EPA ID: N/R

DIGITAL OBSTACLE ***(cont.)***

Country Identifier :	USA
Type of Lighting :	Unknown
Verification Status :	Verified
Quantity :	1
Mark Indicator :	Unknown
Above Ground Level Height (Feet) :	00035
Above Mean Sea Level Height (Feet) :	00177
Horizontal Accuracy :	+-20'
Vertical Accuracy :	+-3'
Latitude :	41 39 22.79N
Longitude :	070 56 29.14W

Map Id: BG178
Direction: NNE
Distance: 0.890 mi., 4698 ft.
Elevation: 15 ft.
Relative: Lower

Site Name : 42 MA | 43 MA | 44 MA
41.659097, -70.9216
MA

Database(s) : [WELLS - MA]

Envirosite ID: 51754677
EPA ID: N/R

WELLS - MA

Well ID :	43
Well Address :	103 Sawyer Street, NEW BEDFORD
Date Completed :	1999-06-30
Well Type :	Monitoring
Work Performed :	New Well
Total Depth :	45.30
Depth to Bedrock :	0
Water Level :	5.20
Agency Link :	Click here for hyperlink provided by the agency.
Latitude :	41.659097
Longitude :	-70.921600
Last Date in Agency List :	2025-01-27

Well ID :	42
Well Address :	103 Sawyer Street, NEW BEDFORD
Date Completed :	1999-11-02
Well Type :	Monitoring
Work Performed :	New Well
Total Depth :	25.40
Depth to Bedrock :	0
Water Level :	0
Agency Link :	Click here for hyperlink provided by the agency.
Latitude :	41.659097
Longitude :	-70.921600
Last Date in Agency List :	2025-01-27

Well ID :	44
Well Address :	103 Sawyer Street, NEW BEDFORD
Date Completed :	1999-08-09

Map Id: BG178
Direction: NNE
Distance: 0.890 mi., 4698 ft.
Elevation: 15 ft.
Relative: Lower

Site Name : 42 MA | 43 MA | 44 MA
41.659097, -70.9216
MA

Database(s) : [WELLS - MA] ***(cont.)***

Envirosite ID: 51754677
EPA ID: N/R

WELLS - MA ***(cont.)***

Well Type :	Monitoring
Work Performed :	New Well
Total Depth :	49.00
Depth to Bedrock :	43.00
Water Level :	7.90
Agency Link :	Click here for hyperlink provided by the agency.
Latitude :	41.659097
Longitude :	-70.921600
Last Date in Agency List :	2025-01-27

Well ID :	45
Well Address :	103 Sawyer Street, NEW BEDFORD
Date Completed :	1999-07-26
Well Type :	Monitoring
Work Performed :	New Well
Total Depth :	34.30
Depth to Bedrock :	0
Water Level :	3.20
Agency Link :	Click here for hyperlink provided by the agency.
Latitude :	41.659097
Longitude :	-70.921600
Last Date in Agency List :	2025-01-27

Map Id: BD179
Direction: WNW
Distance: 0.890 mi., 4700 ft.
Elevation: 125 ft.
Relative: Higher

Site Name : BLDG
41.652917, -70.944667
NEW BEDFORD, MA

Database(s) : [DIGITAL OBSTACLE]

Envirosite ID: 52132219
EPA ID: N/R

DIGITAL OBSTACLE

Date of Action :	2022-11-19
Action :	Add
FAA Study Number :	2020ANE04755OE
OBS Number :	25-063864
Obstacle Type :	BLDG
City Name :	NEW BEDFORD
State Identifier :	MA
Country Identifier :	USA
Type of Lighting :	None
Verification Status :	Unverified
Quantity :	1
Mark Indicator :	None
Above Ground Level Height (Feet) :	00015
Above Mean Sea Level Height (Feet) :	00140
Horizontal Accuracy :	+-250'
Vertical Accuracy :	+-50'
Latitude :	41 39 10.50N
Longitude :	070 56 40.80W

Map Id: BH180
Direction: NW
Distance: 0.893 mi., 4713 ft.
Elevation: 91 ft.
Relative: Higher

Site Name : BLDG
41.658536, -70.937842
NEW BEDFORD, MA

Database(s) : [DIGITAL OBSTACLE]

Envirosite ID: 40672221
EPA ID: N/R

DIGITAL OBSTACLE

Date of Action :	2021-01-22
Action :	Add
FAA Study Number :	2020ANE03148OE
OBS Number :	25-064766
Obstacle Type :	BLDG
City Name :	NEW BEDFORD
State Identifier :	MA
Country Identifier :	USA
Type of Lighting :	None
Verification Status :	Unverified
Quantity :	1
Mark Indicator :	None
Above Ground Level Height (Feet) :	00025
Above Mean Sea Level Height (Feet) :	00109
Horizontal Accuracy :	+-250'
Vertical Accuracy :	+-50'
Latitude :	41 39 30.73N
Longitude :	070 56 16.23W

Map Id: BD181
Direction: WNW
Distance: 0.893 mi., 4714 ft.
Elevation: 125 ft.
Relative: Higher

Site Name : BLDG
41.652917, -70.944722
NEW BEDFORD, MA

Database(s) : [DIGITAL OBSTACLE]

Envirosite ID: 52139234
EPA ID: N/R

DIGITAL OBSTACLE

Date of Action :	2022-11-19
Action :	Add
FAA Study Number :	2020ANE04756OE
OBS Number :	25-063865
Obstacle Type :	BLDG
City Name :	NEW BEDFORD
State Identifier :	MA
Country Identifier :	USA
Type of Lighting :	None
Verification Status :	Unverified
Quantity :	1
Mark Indicator :	None
Above Ground Level Height (Feet) :	00010
Above Mean Sea Level Height (Feet) :	00135
Horizontal Accuracy :	+-250'
Vertical Accuracy :	+-50'
Latitude :	41 39 10.50N
Longitude :	070 56 41.00W

Map Id: 182
Direction: SSW
Distance: 0.894 mi., 4720 ft.
Elevation: 106 ft.
Relative: Higher

Site Name : MA4334062
11 NORTH ORCHARD ST
NEW BEDFORD, MA 02741

Database(s) : [PWS]

Envirosite ID: 2738568
EPA ID: N/R

PWS

Facility Address :	11 NORTH ORCHARD ST, NEW BEDFORD, MA 02741
PWS ID :	MA4334062
PWS Type :	Community water system
PWS Name :	MELVILLE ASSOCIATES INC
Activity Status :	Inactive
Primary Source :	Ground water
Submission Year :	2024
Submission Year Quarter :	2024Q1
Population Served Count :	35
Service Connections Count :	0
Population Category 2 :	<10,000
Population Category 3 :	<=3300
Population Category 4 :	<10K
Population Category 5 :	<=500
Population Category 11 :	<=100
Submission Quarter :	1
Submission Status Code :	Y
First Reported Date :	1983-01-28
Last Reported Date :	1995-07-24
Deactivation Date :	1988-03-01
GW or SW :	Groundwater
Is Grant Eligible :	N
Is Outstanding Performer :	N/R
Is School or Daycare :	N
Is Source Water Protected :	N/R
Primacy Agency :	Massachusetts
Primacy Type :	State
Org Name :	N/R
EPA Region :	Region 1
Admin Name :	MELVILLE ASSOCIATES INC
Owner Type :	Unknown Owner Type
Phone Number :	017-993-5511
Phone Ext Number :	N/R
Alt Phone Number :	N/R
Email Address :	N/R
Fax Number :	N/R
Is Wholesaler :	N
LT2 Schedule Category :	N/R
NPM Candidate :	N
CDS ID :	N/R
DBPR Schedule Category :	N/R
Outstanding Performer Date :	N/R
Season Begin Date :	01-01
Season End Date :	12-31
Source Water Protection Date :	N/R
Seasonal Startup System :	N/R
Reduced Monitoring Begin Date :	N/R
Reduced Monitoring End Date :	N/R
Reduced RTCR Monitoring :	N/R
Last Date in Agency List :	2024-08-16

Map Id: BG183
Direction: NNE
Distance: 0.901 mi., 4755 ft.
Elevation: 15 ft.
Relative: Lower

Site Name : 673492 MA
41.65929, -70.92166
MA

Database(s) : [WELLS - MA]

Envirosite ID: 52312231
EPA ID: N/R

WELLS - MA

Well ID :	673492
Well Address :	103 SAWYER ST, NEW BEDFORD
Date Completed :	2022-12-01
Well Type :	Monitoring
Work Performed :	Decommission
Total Depth :	40.00
Depth to Bedrock :	0
Water Level :	0.00
Agency Link :	Click here for hyperlink provided by the agency.
Latitude :	41.659290
Longitude :	-70.921660
Last Date in Agency List :	2025-01-27

Map Id: BH184
Direction: NW
Distance: 0.901 mi., 4756 ft.
Elevation: 96 ft.
Relative: Higher

Site Name : BLDG
41.658528, -70.938167
NEW BEDFORD, MA

Database(s) : [DIGITAL OBSTACLE]

Envirosite ID: 40672068
EPA ID: N/R

DIGITAL OBSTACLE

Date of Action :	2021-01-22
Action :	Add
FAA Study Number :	2020ANE03139OE
OBS Number :	25-064757
Obstacle Type :	BLDG
City Name :	NEW BEDFORD
State Identifier :	MA
Country Identifier :	USA
Type of Lighting :	None
Verification Status :	Unverified
Quantity :	1
Mark Indicator :	None
Above Ground Level Height (Feet) :	00026
Above Mean Sea Level Height (Feet) :	00115
Horizontal Accuracy :	+-250'
Vertical Accuracy :	+-50'
Latitude :	41 39 30.70N
Longitude :	070 56 17.40W

Map Id: BE185
Direction: SSE
Distance: 0.901 mi., 4759 ft.
Elevation: 7 ft.
Relative: Lower

Site Name : 142307 MA
41.635002, -70.921809
MA

Database(s) : [WELLS - MA]

Envirosite ID: 51770202
EPA ID: N/R

WELLS - MA

Well ID :	142307
Well Address :	24N Front Street, NEW BEDFORD
Date Completed :	2006-08-30
Well Type :	Monitoring
Work Performed :	New Well
Total Depth :	30.00
Depth to Bedrock :	0.00
Water Level :	5.00
Agency Link :	Click here for hyperlink provided by the agency.
Latitude :	41.635002
Longitude :	-70.921809
Last Date in Agency List :	2025-01-27

Map Id: BF186
Direction: NW
Distance: 0.902 mi., 4765 ft.
Elevation: 145 ft.
Relative: Higher

Site Name : POLE
41.657314, -70.940464
NEW BEDFORD, MA

Database(s) : [DIGITAL OBSTACLE]

Envirosite ID: 2725594
EPA ID: N/R

DIGITAL OBSTACLE

Date of Action :	2013-06-12
Action :	Add
FAA Study Number :	N/R
OBS Number :	25-023919
Obstacle Type :	POLE
City Name :	NEW BEDFORD
State Identifier :	MA
Country Identifier :	USA
Type of Lighting :	Unknown
Verification Status :	Verified
Quantity :	1
Mark Indicator :	Unknown
Above Ground Level Height (Feet) :	00031
Above Mean Sea Level Height (Feet) :	00176
Horizontal Accuracy :	+-20'
Vertical Accuracy :	+-3'
Latitude :	41 39 26.33N
Longitude :	070 56 25.67W

Map Id: BI187
Direction: NW
Distance: 0.908 mi., 4795 ft.
Elevation: 83 ft.
Relative: Higher

Site Name : BLDG
41.658875, -70.937656
NEW BEDFORD, MA

Database(s) : [DIGITAL OBSTACLE]

Envirosite ID: 40672907
EPA ID: N/R

DIGITAL OBSTACLE

Date of Action :	2020-11-06
Action :	Add
FAA Study Number :	2020ANE03134OE
OBS Number :	25-064753
Obstacle Type :	BLDG
City Name :	NEW BEDFORD
State Identifier :	MA
Country Identifier :	USA
Type of Lighting :	None
Verification Status :	Unverified
Quantity :	1
Mark Indicator :	None
Above Ground Level Height (Feet) :	00025
Above Mean Sea Level Height (Feet) :	00102
Horizontal Accuracy :	+-250'
Vertical Accuracy :	+-50'
Latitude :	41 39 31.95N
Longitude :	070 56 15.56W

Map Id: BF188
Direction: NW
Distance: 0.910 mi., 4805 ft.
Elevation: 142 ft.
Relative: Higher

Site Name : POLE
41.656658, -70.941622
NEW BEDFORD, MA

Database(s) : [DIGITAL OBSTACLE]

Envirosite ID: 2726250
EPA ID: N/R

DIGITAL OBSTACLE

Date of Action :	2013-06-12
Action :	Add
FAA Study Number :	N/R
OBS Number :	25-023709
Obstacle Type :	POLE
City Name :	NEW BEDFORD
State Identifier :	MA
Country Identifier :	USA
Type of Lighting :	Unknown
Verification Status :	Verified
Quantity :	1
Mark Indicator :	Unknown
Above Ground Level Height (Feet) :	00037
Above Mean Sea Level Height (Feet) :	00178
Horizontal Accuracy :	+-20'
Vertical Accuracy :	+-3'
Latitude :	41 39 23.97N
Longitude :	070 56 29.84W

Map Id: BF189
Direction: NW
Distance: 0.910 mi., 4805 ft.
Elevation: 146 ft.
Relative: Higher

Site Name : POLE
41.657231, -70.940814
NEW BEDFORD, MA

Database(s) : [DIGITAL OBSTACLE]

Envirosite ID: 2725491
EPA ID: N/R

DIGITAL OBSTACLE

Date of Action :	2013-06-12
Action :	Add
FAA Study Number :	N/R
OBS Number :	25-023920
Obstacle Type :	POLE
City Name :	NEW BEDFORD
State Identifier :	MA
Country Identifier :	USA
Type of Lighting :	Unknown
Verification Status :	Verified
Quantity :	1
Mark Indicator :	Unknown
Above Ground Level Height (Feet) :	00030
Above Mean Sea Level Height (Feet) :	00176
Horizontal Accuracy :	+-20'
Vertical Accuracy :	+-3'
Latitude :	41 39 26.03N
Longitude :	070 56 26.93W

Map Id: 190
Direction: ESE
Distance: 0.911 mi., 4812 ft.
Elevation: 11 ft.
Relative: Lower

Site Name : 661440 MA
41.641676, -70.912508
MA

Database(s) : [WELLS - MA]

Envirosite ID: 51786880
EPA ID: N/R

WELLS - MA

Well ID :	661440
Well Address :	23 Pope Island Road, NEW BEDFORD
Date Completed :	2018-09-17
Well Type :	Monitoring
Work Performed :	New Well
Total Depth :	15.00
Depth to Bedrock :	0
Water Level :	10.00
Agency Link :	Click here for hyperlink provided by the agency.
Latitude :	41.641676
Longitude :	-70.912508
Last Date in Agency List :	2025-01-27

Map Id: 191
Direction: NNW
Distance: 0.916 mi., 4836 ft.
Elevation: 52 ft.
Relative: Higher

Site Name : 626840 MA
41.660433, -70.932286
MA

Database(s) : [WELLS - MA]

Envirosite ID: 51824647
EPA ID: N/R

WELLS - MA

Well ID :	626840
Well Address :	95 Brook Street, NEW BEDFORD
Date Completed :	1991-10-01
Well Type :	Monitoring
Work Performed :	New Well
Total Depth :	0
Depth to Bedrock :	0
Water Level :	9.00
Agency Link :	Click here for hyperlink provided by the agency.
Latitude :	41.660433
Longitude :	-70.932286
Last Date in Agency List :	2025-01-27

Map Id: BF192
Direction: NW
Distance: 0.918 mi., 4848 ft.
Elevation: 145 ft.
Relative: Higher

Site Name : POLE
41.657172, -70.941133
NEW BEDFORD, MA

Database(s) : [DIGITAL OBSTACLE]

Envirosite ID: 2725569
EPA ID: N/R

DIGITAL OBSTACLE

Date of Action :	2013-06-12
Action :	Add
FAA Study Number :	N/R
OBS Number :	25-023921
Obstacle Type :	POLE
City Name :	NEW BEDFORD
State Identifier :	MA
Country Identifier :	USA
Type of Lighting :	Unknown
Verification Status :	Verified
Quantity :	1
Mark Indicator :	Unknown
Above Ground Level Height (Feet) :	00030
Above Mean Sea Level Height (Feet) :	00175
Horizontal Accuracy :	+-20'
Vertical Accuracy :	+-3'
Latitude :	41 39 25.82N
Longitude :	070 56 28.08W

Map Id: BJ193
Direction: NW
Distance: 0.918 mi., 4848 ft.
Elevation: 119 ft.
Relative: Higher

Site Name : BLDG
41.658497, -70.938861
NEW BEDFORD, MA

Database(s) : [DIGITAL OBSTACLE]

Envirosite ID: 40672582
EPA ID: N/R

DIGITAL OBSTACLE

Date of Action :	2021-01-22
Action :	Add
FAA Study Number :	2020ANE03131OE
OBS Number :	25-064750
Obstacle Type :	BLDG
City Name :	NEW BEDFORD
State Identifier :	MA
Country Identifier :	USA
Type of Lighting :	None
Verification Status :	Unverified
Quantity :	1
Mark Indicator :	None
Above Ground Level Height (Feet) :	00024
Above Mean Sea Level Height (Feet) :	00108
Horizontal Accuracy :	+-250'
Vertical Accuracy :	+-50'
Latitude :	41 39 30.59N
Longitude :	070 56 19.90W

Map Id: BK194
Direction: W
Distance: 0.920 mi., 4857 ft.
Elevation: 91 ft.
Relative: Higher

Site Name : 615147 MA
41.646073, -70.946817
MA

Database(s) : [WELLS - MA]

Envirosite ID: 51809377
EPA ID: N/R

WELLS - MA

Well ID :	615147
Well Address :	230 Hathaway Boulevard, NEW BEDFORD
Date Completed :	2012-08-17
Well Type :	Monitoring
Work Performed :	New Well
Total Depth :	11.00
Depth to Bedrock :	0
Water Level :	9.00
Agency Link :	Click here for hyperlink provided by the agency.
Latitude :	41.646073
Longitude :	-70.946817
Last Date in Agency List :	2025-01-27

Map Id: BI195
Direction: NW
Distance: 0.920 mi., 4860 ft.
Elevation: 82 ft.
Relative: Higher

Site Name : BLDG
41.659047, -70.937728
NEW BEDFORD, MA

Database(s) : [DIGITAL OBSTACLE]

Envirosite ID: 40674221
EPA ID: N/R

DIGITAL OBSTACLE

Date of Action :	2020-11-09
Action :	Add
FAA Study Number :	2020ANE03143OE
OBS Number :	25-064761
Obstacle Type :	BLDG
City Name :	NEW BEDFORD
State Identifier :	MA
Country Identifier :	USA
Type of Lighting :	None
Verification Status :	Unverified
Quantity :	1
Mark Indicator :	None
Above Ground Level Height (Feet) :	00027
Above Mean Sea Level Height (Feet) :	00101
Horizontal Accuracy :	+-250'
Vertical Accuracy :	+-50'
Latitude :	41 39 32.57N
Longitude :	070 56 15.82W

Map Id: BL196
Direction: ENE
Distance: 0.927 mi., 4893 ft.
Elevation: 5 ft.
Relative: Lower

Site Name : 413922070545701
41.656215, -70.915316
MA

Database(s) : [NWIS]

Envirosite ID: 16370316
EPA ID: N/R

NWIS

Site Identification Number :	413922070545701
Site Type :	Well
Station Name :	MA-FHB 3
Agency :	U.S. Geological Survey
District :	Massachusetts
State :	MA
County :	Bristol County
Country :	USA
Land Net Location :	N/R
Name of Location Map :	N/R
Scale of Location Map :	N/R
Altitude of Gage/Land Surface :	3.00
Method Altitude Determined :	Level or other surveyed method.
Altitude Accuracy :	.1
Altitude Datum :	National Geodetic Vertical Datum of 1929
Hydrologic Unit :	Cape Cod
Drainage Basin :	N/R
Topographic Setting :	Stream channel
Flags for the Type of Data Collected:	NNNNNNNNNNNNNNNNNNNNNNNNNNNNN
Flags for Instruments at Site :	NNNNNNNNNNNNNNNNNNNNNNNNNNNNN
Date of First Construction :	1962
Date Site Established or Inventoried:	N/R
Drainage Area :	N/R
Contributing Drainage Area :	N/R

Map Id: BL196
Direction: ENE
Distance: 0.927 mi., 4893 ft.
Elevation: 5 ft.
Relative: Lower

Site Name : 413922070545701
41.656215, -70.915316
MA

Database(s) : [NWIS] ***(cont.)***

Envirosite ID: 16370316
EPA ID: N/R

NWIS ***(cont.)***

Data Reliability :	Data have been checked by the reporting agency.
Data-Other GW Files :	YYNNNNNN
National Aquifer :	N/R
Local Aquifer :	N/R
Local Aquifer Type :	N/R
Well Depth :	61.0
Hole Depth :	N/R
Source of Depth Data :	N/R
Project Number :	N/R
Real-Time Data Flag :	N/R
Peak-Streamflow Data Begin Date :	N/R
Peak-Streamflow Data End Date :	N/R
Peak-Streamflow Data Count :	N/R
Water-Quality Data Begin Date :	N/R
Water-Quality Data End Date :	N/R
Water-Quality Data Count :	N/R
Field Water-Level Measurements Begin Date:	N/R
Field Water-level Measurements End Date:	N/R
Field Water-Level Measurements Count:	N/R
Site-Visit Data Begin Date :	N/R
Site-Visit Data End Date :	N/R
Site-Visit Data Count :	N/R
Latitude :	41.656215
Longitude :	-70.915316
Last Date in Agency List :	2024-12-02

Map Id: BF197
Direction: NW
Distance: 0.928 mi., 4898 ft.
Elevation: 143 ft.
Relative: Higher

Site Name : POLE
41.657097, -70.941508
NEW BEDFORD, MA

Database(s) : [DIGITAL OBSTACLE]

Envirosite ID: 2726765
EPA ID: N/R

DIGITAL OBSTACLE

Date of Action :	2013-06-12
Action :	Add
FAA Study Number :	N/R
OBS Number :	25-023708
Obstacle Type :	POLE
City Name :	NEW BEDFORD
State Identifier :	MA
Country Identifier :	USA
Type of Lighting :	Unknown
Verification Status :	Verified
Quantity :	1
Mark Indicator :	Unknown
Above Ground Level Height (Feet) :	00028
Above Mean Sea Level Height (Feet) :	00171
Horizontal Accuracy :	+-20'

Map Id: BF197
Direction: NW
Distance: 0.928 mi., 4898 ft.
Elevation: 143 ft.
Relative: Higher

Site Name : POLE
41.657097, -70.941508
NEW BEDFORD, MA
Database(s) : [DIGITAL OBSTACLE] ***(cont.)***

Envirosite ID: 2726765
EPA ID: N/R

DIGITAL OBSTACLE ***(cont.)***

Vertical Accuracy :	+-3'
Latitude :	41 39 25.55N
Longitude :	070 56 29.43W

Map Id: BJ198
Direction: NW
Distance: 0.928 mi., 4898 ft.
Elevation: 122 ft.
Relative: Higher

Site Name : BLDG
41.658464, -70.939258
NEW BEDFORD, MA
Database(s) : [DIGITAL OBSTACLE]

Envirosite ID: 40671638
EPA ID: N/R

DIGITAL OBSTACLE

Date of Action :	2020-11-06
Action :	Add
FAA Study Number :	2020ANE03138OE
OBS Number :	25-064747
Obstacle Type :	BLDG
City Name :	NEW BEDFORD
State Identifier :	MA
Country Identifier :	USA
Type of Lighting :	None
Verification Status :	Unverified
Quantity :	1
Mark Indicator :	None
Above Ground Level Height (Feet) :	00024
Above Mean Sea Level Height (Feet) :	00141
Horizontal Accuracy :	+-250'
Vertical Accuracy :	+-50'
Latitude :	41 39 30.47N
Longitude :	070 56 21.33W

Map Id: BI199
Direction: NW
Distance: 0.929 mi., 4903 ft.
Elevation: 90 ft.
Relative: Higher

Site Name : BLDG
41.659039, -70.938072
NEW BEDFORD, MA
Database(s) : [DIGITAL OBSTACLE]

Envirosite ID: 40677269
EPA ID: N/R

DIGITAL OBSTACLE

Date of Action :	2020-11-06
Action :	Add
FAA Study Number :	2020ANE03142OE
OBS Number :	25-064760
Obstacle Type :	BLDG
City Name :	NEW BEDFORD

Map Id: BI199
Direction: NW
Distance: 0.929 mi., 4903 ft.
Elevation: 90 ft.
Relative: Higher

Site Name : BLDG
41.659039, -70.938072
NEW BEDFORD, MA

Database(s) : [DIGITAL OBSTACLE] ***(cont.)***

Envirosite ID: 40677269
EPA ID: N/R

DIGITAL OBSTACLE ***(cont.)***

State Identifier :	MA
Country Identifier :	USA
Type of Lighting :	None
Verification Status :	Unverified
Quantity :	1
Mark Indicator :	None
Above Ground Level Height (Feet) :	00024
Above Mean Sea Level Height (Feet) :	00106
Horizontal Accuracy :	+-250'
Vertical Accuracy :	+-50'
Latitude :	41 39 32.54N
Longitude :	070 56 17.06W

Map Id: 200
Direction: S
Distance: 0.930 mi., 4912 ft.
Elevation: 94 ft.
Relative: Higher

Site Name : TOWER
41.633528, -70.929667
NEW BEDFORD, MA

Database(s) : [DIGITAL OBSTACLE]

Envirosite ID: 2757136
EPA ID: N/R

DIGITAL OBSTACLE

Date of Action :	2018-12-06
Action :	Add
FAA Study Number :	2018ANE05367OE
OBS Number :	25-055676
Obstacle Type :	TOWER
City Name :	NEW BEDFORD
State Identifier :	MA
Country Identifier :	USA
Type of Lighting :	None
Verification Status :	Unverified
Quantity :	1
Mark Indicator :	None
Above Ground Level Height (Feet) :	00147
Above Mean Sea Level Height (Feet) :	00237
Horizontal Accuracy :	+-250'
Vertical Accuracy :	+-50'
Latitude :	41 38 00.70N
Longitude :	070 55 46.80W

Map Id: 201
Direction: W
Distance: 0.933 mi., 4925 ft.
Elevation: 93 ft.
Relative: Higher

Site Name : 600969 MA | 601007 MA
41.644596, -70.946794
MA

Database(s) : [WELLS - MA]

Envirosite ID: 51788994
EPA ID: N/R

WELLS - MA

Well ID :	601007
Well Address :	230 Hathaway Boulevard, NEW BEDFORD
Date Completed :	2010-11-09
Well Type :	N/R
Work Performed :	N/R
Total Depth :	17.00
Depth to Bedrock :	0
Water Level :	10.00
Agency Link :	Click here for hyperlink provided by the agency.
Latitude :	41.644596
Longitude :	-70.946794
Last Date in Agency List :	2025-01-27

Well ID :	600969
Well Address :	230 Hathaway Boulevard, NEW BEDFORD
Date Completed :	2010-12-29
Well Type :	N/R
Work Performed :	N/R
Total Depth :	12.00
Depth to Bedrock :	0
Water Level :	1.00
Agency Link :	Click here for hyperlink provided by the agency.
Latitude :	41.644596
Longitude :	-70.946794
Last Date in Agency List :	2025-01-27

Map Id: BK202
Direction: W
Distance: 0.933 mi., 4925 ft.
Elevation: 92 ft.
Relative: Higher

Site Name : 661138 MA
41.646061, -70.947069
MA

Database(s) : [WELLS - MA]

Envirosite ID: 51761650
EPA ID: N/R

WELLS - MA

Well ID :	661138
Well Address :	230 Hathaway Boulevard, NEW BEDFORD
Date Completed :	2018-07-13
Well Type :	Monitoring
Work Performed :	New Well
Total Depth :	15.00
Depth to Bedrock :	0
Water Level :	12.00
Agency Link :	Click here for hyperlink provided by the agency.
Latitude :	41.646061
Longitude :	-70.947069
Last Date in Agency List :	2025-01-27

Map Id: BI203
Direction: NW
Distance: 0.935 mi., 4940 ft.
Elevation: 125 ft.
Relative: Higher

Site Name : BLDG
41.658389, -70.939667
NEW BEDFORD, MA

Database(s) : [DIGITAL OBSTACLE]

Envirosite ID: 41951517
EPA ID: N/R

DIGITAL OBSTACLE

Date of Action :	2021-03-03
Action :	Change
FAA Study Number :	2020ANE03135OE
OBS Number :	25-064754
Obstacle Type :	BLDG
City Name :	NEW BEDFORD
State Identifier :	MA
Country Identifier :	USA
Type of Lighting :	None
Verification Status :	Unverified
Quantity :	1
Mark Indicator :	None
Above Ground Level Height (Feet) :	00026
Above Mean Sea Level Height (Feet) :	00146
Horizontal Accuracy :	+-250'
Vertical Accuracy :	+-50'
Latitude :	41 39 30.20N
Longitude :	070 56 22.80W

Map Id: BI204
Direction: NW
Distance: 0.936 mi., 4943 ft.
Elevation: 94 ft.
Relative: Higher

Site Name : BLDG
41.659025, -70.938389
NEW BEDFORD, MA

Database(s) : [DIGITAL OBSTACLE]

Envirosite ID: 40673335
EPA ID: N/R

DIGITAL OBSTACLE

Date of Action :	2020-11-06
Action :	Add
FAA Study Number :	2020ANE03140OE
OBS Number :	25-064758
Obstacle Type :	BLDG
City Name :	NEW BEDFORD
State Identifier :	MA
Country Identifier :	USA
Type of Lighting :	None
Verification Status :	Unverified
Quantity :	1
Mark Indicator :	None
Above Ground Level Height (Feet) :	00025
Above Mean Sea Level Height (Feet) :	00112
Horizontal Accuracy :	+-250'
Vertical Accuracy :	+-50'
Latitude :	41 39 32.49N
Longitude :	070 56 18.20W

Map Id: BF205
Direction: NW
Distance: 0.936 mi., 4943 ft.
Elevation: 144 ft.
Relative: Higher

Site Name : POLE
41.657039, -70.941825
NEW BEDFORD, MA

Database(s) : [DIGITAL OBSTACLE]

Envirosite ID: 2727403
EPA ID: N/R

DIGITAL OBSTACLE

Date of Action :	2013-06-12
Action :	Add
FAA Study Number :	N/R
OBS Number :	25-023922
Obstacle Type :	POLE
City Name :	NEW BEDFORD
State Identifier :	MA
Country Identifier :	USA
Type of Lighting :	Unknown
Verification Status :	Verified
Quantity :	1
Mark Indicator :	Unknown
Above Ground Level Height (Feet) :	00032
Above Mean Sea Level Height (Feet) :	00173
Horizontal Accuracy :	+-20'
Vertical Accuracy :	+-3'
Latitude :	41 39 25.34N
Longitude :	070 56 30.57W

Map Id: BM206
Direction: SW
Distance: 0.936 mi., 4943 ft.
Elevation: 88 ft.
Relative: Higher

Site Name : 157870 MA
41.637123, -70.941306
MA

Database(s) : [WELLS - MA]

Envirosite ID: 51766407
EPA ID: N/R

WELLS - MA

Well ID :	157870
Well Address :	280 North Street, NEW BEDFORD
Date Completed :	2008-11-18
Well Type :	Monitoring
Work Performed :	New Well
Total Depth :	20.00
Depth to Bedrock :	0
Water Level :	16.50
Agency Link :	Click here for hyperlink provided by the agency.
Latitude :	41.637123
Longitude :	-70.941306
Last Date in Agency List :	2025-01-27

Map Id: BN207
Direction: ENE
Distance: 0.936 mi., 4945 ft.
Elevation: 7 ft.
Relative: Lower

Site Name : 413917070545101
41.654826, -70.913649
MA

Database(s) : [NWIS]

Envirosite ID: 16369142
EPA ID: N/R

NWIS

Site Identification Number :	413917070545101
Site Type :	Well
Station Name :	MA-FHR 14
Agency :	U.S. Geological Survey
District :	Massachusetts
State :	MA
County :	Bristol County
Country :	USA
Land Net Location :	N/R
Name of Location Map :	N/R
Scale of Location Map :	N/R
Altitude of Gage/Land Surface :	4.00
Method Altitude Determined :	Level or other surveyed method.
Altitude Accuracy :	.1
Altitude Datum :	National Geodetic Vertical Datum of 1929
Hydrologic Unit :	Cape Cod
Drainage Basin :	N/R
Topographic Setting :	N/R
Flags for the Type of Data Collected:	NNNNNNNNNNNNNNNNNNNNNNNNNNNNNN
Flags for Instruments at Site :	NNNNNNNNNNNNNNNNNNNNNNNNNNNNNN
Date of First Construction :	1967
Date Site Established or Inventoried:	N/R
Drainage Area :	N/R
Contributing Drainage Area :	N/R
Data Reliability :	Data have been checked by the reporting agency.
Data-Other GW Files :	YYNNNNNN
National Aquifer :	N/R
Local Aquifer :	N/R
Local Aquifer Type :	N/R
Well Depth :	27.0
Hole Depth :	N/R
Source of Depth Data :	N/R
Project Number :	N/R
Real-Time Data Flag :	N/R
Peak-Streamflow Data Begin Date :	N/R
Peak-Streamflow Data End Date :	N/R
Peak-Streamflow Data Count :	N/R
Water-Quality Data Begin Date :	N/R
Water-Quality Data End Date :	N/R
Water-Quality Data Count :	N/R
Field Water-Level Measurements Begin Date:	N/R
Field Water-level Measurements End Date:	N/R
Field Water-Level Measurements Count:	N/R
Site-Visit Data Begin Date :	N/R
Site-Visit Data End Date :	N/R
Site-Visit Data Count :	N/R
Latitude :	41.654826
Longitude :	-70.913649
Last Date in Agency List :	2024-12-02

Map Id: 208
Direction: S
Distance: 0.942 mi., 4975 ft.
Elevation: 64 ft.
Relative: Higher

Site Name : 7912 MA
41.633405, -70.927069
MA

Database(s) : [WELLS - MA]

Envirosite ID: 51798826
EPA ID: N/R

WELLS - MA

Well ID :	7912
Well Address :	23 Spring Street, NEW BEDFORD
Date Completed :	1998-10-09
Well Type :	Monitoring
Work Performed :	N/R
Total Depth :	15.00
Depth to Bedrock :	8.00
Water Level :	8.00
Agency Link :	Click here for hyperlink provided by the agency.
Latitude :	41.633405
Longitude :	-70.927069
Last Date in Agency List :	2025-01-27

Map Id: BK209
Direction: W
Distance: 0.943 mi., 4981 ft.
Elevation: 86 ft.
Relative: Higher

Site Name : 160762 MA
41.645774, -70.947232
MA

Database(s) : [WELLS - MA]

Envirosite ID: 51806374
EPA ID: N/R

WELLS - MA

Well ID :	160762
Well Address :	230 Hathaway Boulevard, NEW BEDFORD
Date Completed :	2010-03-05
Well Type :	Monitoring
Work Performed :	New Well
Total Depth :	15.00
Depth to Bedrock :	0
Water Level :	11.00
Agency Link :	Click here for hyperlink provided by the agency.
Latitude :	41.645774
Longitude :	-70.947232
Last Date in Agency List :	2025-01-27

Map Id: 210
Direction: SSE
Distance: 0.946 mi., 4995 ft.
Elevation: 29 ft.
Relative: Lower

Site Name : 626732 MA
41.633657, -70.924552
MA

Database(s) : [WELLS - MA]

Envirosite ID: 51820517
EPA ID: N/R

WELLS - MA

Well ID :	626732
Well Address :	23 Spring Street, NEW BEDFORD
Date Completed :	1998-10-09

Map Id: 210
Direction: SSE
Distance: 0.946 mi., 4995 ft.
Elevation: 29 ft.
Relative: Lower

Site Name : 626732 MA
41.633657, -70.924552
MA

Database(s) : [WELLS - MA] ***(cont.)***

Envirosite ID: 51820517
EPA ID: N/R

WELLS - MA ***(cont.)***

Well Type :	Monitoring
Work Performed :	New Well
Total Depth :	17.50
Depth to Bedrock :	11.00
Water Level :	11.50
Agency Link :	Click here for hyperlink provided by the agency.
Latitude :	41.633657
Longitude :	-70.924552
Last Date in Agency List :	2025-01-27

Map Id: BI211
Direction: NW
Distance: 0.951 mi., 5024 ft.
Elevation: 88 ft.
Relative: Higher

Site Name : BLDG
41.659358, -70.938217
NEW BEDFORD, MA

Database(s) : [DIGITAL OBSTACLE]

Envirosite ID: 40671670
EPA ID: N/R

DIGITAL OBSTACLE

Date of Action :	2020-11-09
Action :	Add
FAA Study Number :	2020ANE03149OE
OBS Number :	25-064767
Obstacle Type :	BLDG
City Name :	NEW BEDFORD
State Identifier :	MA
Country Identifier :	USA
Type of Lighting :	None
Verification Status :	Unverified
Quantity :	1
Mark Indicator :	None
Above Ground Level Height (Feet) :	00026
Above Mean Sea Level Height (Feet) :	00107
Horizontal Accuracy :	+-250'
Vertical Accuracy :	+-50'
Latitude :	41 39 33.69N
Longitude :	070 56 17.58W

Map Id: BF212
Direction: NW
Distance: 0.955 mi., 5044 ft.
Elevation: 141 ft.
Relative: Higher

Site Name : POLE
41.657306, -70.941992
NEW BEDFORD, MA

Database(s) : [DIGITAL OBSTACLE]

Envirosite ID: 2725492
EPA ID: N/R

DIGITAL OBSTACLE

Date of Action :	2013-06-12
Action :	Add
FAA Study Number :	N/R
OBS Number :	25-023711
Obstacle Type :	POLE
City Name :	NEW BEDFORD
State Identifier :	MA
Country Identifier :	USA
Type of Lighting :	Unknown
Verification Status :	Verified
Quantity :	1
Mark Indicator :	Unknown
Above Ground Level Height (Feet) :	00033
Above Mean Sea Level Height (Feet) :	00174
Horizontal Accuracy :	+-20'
Vertical Accuracy :	+-3'
Latitude :	41 39 26.30N
Longitude :	070 56 31.17W

Map Id: BM213
Direction: SW
Distance: 0.957 mi., 5055 ft.
Elevation: 90 ft.
Relative: Higher

Site Name : 673420 MA
41.63664, -70.9412
MA

Database(s) : [WELLS - MA]

Envirosite ID: 52312191
EPA ID: N/R

WELLS - MA

Well ID :	673420
Well Address :	593 KEMPTON, NEW BEDFORD
Date Completed :	2022-12-14
Well Type :	Monitoring
Work Performed :	Decommission
Total Depth :	24.00
Depth to Bedrock :	0
Water Level :	18.00
Agency Link :	Click here for hyperlink provided by the agency.
Latitude :	41.636640
Longitude :	-70.941200
Last Date in Agency List :	2025-01-27

Map Id: BI214
Direction: NW
Distance: 0.959 mi., 5062 ft.
Elevation: 80 ft.
Relative: Higher

Site Name : BLDG
41.659575, -70.937981
NEW BEDFORD, MA

Database(s) : [DIGITAL OBSTACLE]

Envirosite ID: 40676217
EPA ID: N/R

DIGITAL OBSTACLE

Date of Action :	2020-11-09
Action :	Add
FAA Study Number :	2020ANE03144OE
OBS Number :	25-064762
Obstacle Type :	BLDG
City Name :	NEW BEDFORD
State Identifier :	MA
Country Identifier :	USA
Type of Lighting :	None
Verification Status :	Unverified
Quantity :	1
Mark Indicator :	None
Above Ground Level Height (Feet) :	00026
Above Mean Sea Level Height (Feet) :	00098
Horizontal Accuracy :	+-250'
Vertical Accuracy :	+-50'
Latitude :	41 39 34.47N
Longitude :	070 56 16.73W

Map Id: BI215
Direction: NW
Distance: 0.959 mi., 5064 ft.
Elevation: 93 ft.
Relative: Higher

Site Name : BLDG
41.659342, -70.938547
NEW BEDFORD, MA

Database(s) : [DIGITAL OBSTACLE]

Envirosite ID: 40671231
EPA ID: N/R

DIGITAL OBSTACLE

Date of Action :	2020-11-09
Action :	Add
FAA Study Number :	2020ANE03141OE
OBS Number :	25-064759
Obstacle Type :	BLDG
City Name :	NEW BEDFORD
State Identifier :	MA
Country Identifier :	USA
Type of Lighting :	None
Verification Status :	Unverified
Quantity :	1
Mark Indicator :	None
Above Ground Level Height (Feet) :	00026
Above Mean Sea Level Height (Feet) :	00113
Horizontal Accuracy :	+-250'
Vertical Accuracy :	+-50'
Latitude :	41 39 33.63N
Longitude :	070 56 18.77W

Map Id: BL216
Direction: ENE
Distance: 0.959 mi., 5067 ft.
Elevation: 6 ft.
Relative: Lower

Site Name : 413922070545401
41.656215, -70.914483
MA

Database(s) : [NWIS]

Envirosite ID: 16370310
EPA ID: N/R

NWIS

Site Identification Number :	413922070545401
Site Type :	Well
Station Name :	MA-FHB 4
Agency :	U.S. Geological Survey
District :	Massachusetts
State :	MA
County :	Bristol County
Country :	USA
Land Net Location :	N/R
Name of Location Map :	N/R
Scale of Location Map :	N/R
Altitude of Gage/Land Surface :	2.00
Method Altitude Determined :	Level or other surveyed method.
Altitude Accuracy :	.1
Altitude Datum :	National Geodetic Vertical Datum of 1929
Hydrologic Unit :	Cape Cod
Drainage Basin :	N/R
Topographic Setting :	Valley flat
Flags for the Type of Data Collected:	NNNNNNNNNNNNNNNNNNNNNNNNNNNNO
Flags for Instruments at Site :	NNNNNNNNNNNNNNNNNNNNNNNNNNNNN
Date of First Construction :	1962
Date Site Established or Inventoried:	N/R
Drainage Area :	N/R
Contributing Drainage Area :	N/R
Data Reliability :	Data have been checked by the reporting agency.
Data-Other GW Files :	YYNNNNNN
National Aquifer :	N/R
Local Aquifer :	N/R
Local Aquifer Type :	N/R
Well Depth :	54.0
Hole Depth :	N/R
Source of Depth Data :	N/R
Project Number :	N/R
Real-Time Data Flag :	0
Peak-Streamflow Data Begin Date :	N/R
Peak-Streamflow Data End Date :	N/R
Peak-Streamflow Data Count :	0
Water-Quality Data Begin Date :	N/R
Water-Quality Data End Date :	N/R
Water-Quality Data Count :	0
Field Water-Level Measurements Begin Date:	1962-02-01
Field Water-level Measurements End Date:	1962-02-01
Field Water-Level Measurements Count:	1
Site-Visit Data Begin Date :	N/R
Site-Visit Data End Date :	N/R
Site-Visit Data Count :	0
Latitude :	41.656215
Longitude :	-70.914483
Last Date in Agency List :	2024-12-02

Map Id: BO217
Direction: SW
Distance: 0.963 mi., 5084 ft.
Elevation: 84 ft.
Relative: Higher

Site Name : BLDG
41.635639, -70.939667
NEW BEDFORD, MA

Database(s) : [DIGITAL OBSTACLE]

Envirosite ID: 52134893
EPA ID: N/R

DIGITAL OBSTACLE

Date of Action :	2022-11-21
Action :	Add
FAA Study Number :	2020ANE04748OE
OBS Number :	25-063859
Obstacle Type :	BLDG
City Name :	NEW BEDFORD
State Identifier :	MA
Country Identifier :	USA
Type of Lighting :	None
Verification Status :	Unverified
Quantity :	1
Mark Indicator :	None
Above Ground Level Height (Feet) :	00028
Above Mean Sea Level Height (Feet) :	00112
Horizontal Accuracy :	+-250'
Vertical Accuracy :	+-50'
Latitude :	41 38 08.30N
Longitude :	070 56 22.80W

Map Id: BO218
Direction: SW
Distance: 0.966 mi., 5101 ft.
Elevation: 84 ft.
Relative: Higher

Site Name : BLDG
41.635583, -70.939667
NEW BEDFORD, MA

Database(s) : [DIGITAL OBSTACLE]

Envirosite ID: 52133686
EPA ID: N/R

DIGITAL OBSTACLE

Date of Action :	2022-10-23
Action :	Add
FAA Study Number :	2020ANE04749OE
OBS Number :	25-063861
Obstacle Type :	BLDG
City Name :	NEW BEDFORD
State Identifier :	MA
Country Identifier :	USA
Type of Lighting :	None
Verification Status :	Unverified
Quantity :	1
Mark Indicator :	None
Above Ground Level Height (Feet) :	00018
Above Mean Sea Level Height (Feet) :	00102
Horizontal Accuracy :	+-250'
Vertical Accuracy :	+-50'
Latitude :	41 38 08.10N
Longitude :	070 56 22.80W

Map Id: BP219
Direction: NW
Distance: 0.967 mi., 5108 ft.
Elevation: 126 ft.
Relative: Higher

Site Name : BLDG
41.658617, -70.940294
NEW BEDFORD, MA

Database(s) : [DIGITAL OBSTACLE]

Envirosite ID: 40672129
EPA ID: N/R

DIGITAL OBSTACLE

Date of Action :	2020-12-30
Action :	Add
FAA Study Number :	2020ANE03150OE
OBS Number :	25-064768
Obstacle Type :	BLDG
City Name :	NEW BEDFORD
State Identifier :	MA
Country Identifier :	USA
Type of Lighting :	None
Verification Status :	Unverified
Quantity :	1
Mark Indicator :	None
Above Ground Level Height (Feet) :	00026
Above Mean Sea Level Height (Feet) :	00146
Horizontal Accuracy :	+-250'
Vertical Accuracy :	+-50'
Latitude :	41 39 31.02N
Longitude :	070 56 25.06W

Map Id: BO220
Direction: SW
Distance: 0.968 mi., 5110 ft.
Elevation: 84 ft.
Relative: Higher

Site Name : BLDG
41.635611, -70.939778
NEW BEDFORD, MA

Database(s) : [DIGITAL OBSTACLE]

Envirosite ID: 52129845
EPA ID: N/R

DIGITAL OBSTACLE

Date of Action :	2022-10-23
Action :	Add
FAA Study Number :	2020ANE04746OE
OBS Number :	25-063860
Obstacle Type :	BLDG
City Name :	NEW BEDFORD
State Identifier :	MA
Country Identifier :	USA
Type of Lighting :	None
Verification Status :	Unverified
Quantity :	1
Mark Indicator :	None
Above Ground Level Height (Feet) :	00028
Above Mean Sea Level Height (Feet) :	00112
Horizontal Accuracy :	+-250'
Vertical Accuracy :	+-50'
Latitude :	41 38 08.20N
Longitude :	070 56 23.20W

Map Id: BO221
Direction: SW
Distance: 0.969 mi., 5118 ft.
Elevation: 84 ft.
Relative: Higher

Site Name : BLDG
41.635583, -70.939778
NEW BEDFORD, MA

Database(s) : [DIGITAL OBSTACLE]

Envirosite ID: 52130205
EPA ID: N/R

DIGITAL OBSTACLE

Date of Action :	2022-11-19
Action :	Add
FAA Study Number :	2020ANE04747OE
OBS Number :	25-063858
Obstacle Type :	BLDG
City Name :	NEW BEDFORD
State Identifier :	MA
Country Identifier :	USA
Type of Lighting :	None
Verification Status :	Unverified
Quantity :	1
Mark Indicator :	None
Above Ground Level Height (Feet) :	00018
Above Mean Sea Level Height (Feet) :	00102
Horizontal Accuracy :	+-250'
Vertical Accuracy :	+-50'
Latitude :	41 38 08.10N
Longitude :	070 56 23.20W

Map Id: BN222
Direction: ENE
Distance: 0.972 mi., 5133 ft.
Elevation: 11 ft.
Relative: Lower

Site Name : 283838 MA
41.654568, -70.912612
MA

Database(s) : [WELLS - MA]

Envirosite ID: 51787410
EPA ID: N/R

WELLS - MA

Well ID :	283838
Well Address :	Oak Street, FAIRHAVEN
Date Completed :	1990-01-16
Well Type :	Domestic
Work Performed :	New Well
Total Depth :	300.00
Depth to Bedrock :	8.00
Water Level :	12.00
Agency Link :	Click here for hyperlink provided by the agency.
Latitude :	41.654568
Longitude :	-70.912612
Last Date in Agency List :	2025-01-27

Map Id: BF223
Direction: NW
Distance: 0.976 mi., 5156 ft.
Elevation: 142 ft.
Relative: Higher

Site Name : POLE
41.657603, -70.942172
NEW BEDFORD, MA

Database(s) : [DIGITAL OBSTACLE]

Envirosite ID: 2727217
EPA ID: N/R

DIGITAL OBSTACLE

Date of Action :	2013-06-12
Action :	Add
FAA Study Number :	N/R
OBS Number :	25-023712
Obstacle Type :	POLE
City Name :	NEW BEDFORD
State Identifier :	MA
Country Identifier :	USA
Type of Lighting :	Unknown
Verification Status :	Verified
Quantity :	1
Mark Indicator :	Unknown
Above Ground Level Height (Feet) :	00029
Above Mean Sea Level Height (Feet) :	00169
Horizontal Accuracy :	+-20'
Vertical Accuracy :	+-3'
Latitude :	41 39 27.37N
Longitude :	070 56 31.82W

Map Id: 224
Direction: NNW
Distance: 0.980 mi., 5176 ft.
Elevation: 55 ft.
Relative: Higher

Site Name : 103087 MA
41.660799, -70.935313
MA

Database(s) : [WELLS - MA]

Envirosite ID: 51748407
EPA ID: N/R

WELLS - MA

Well ID :	103087
Well Address :	2415 Purchase Street, NEW BEDFORD
Date Completed :	2002-04-30
Well Type :	Monitoring
Work Performed :	New Well
Total Depth :	13.00
Depth to Bedrock :	0.00
Water Level :	5.00
Agency Link :	Click here for hyperlink provided by the agency.
Latitude :	41.660799
Longitude :	-70.935313
Last Date in Agency List :	2025-01-27

Map Id: BQ225
Direction: NNE
Distance: 0.981 mi., 5178 ft.
Elevation: 14 ft.
Relative: Lower

Site Name : 626855 MA | 626859 MA
41.661151, -70.924056
MA

Database(s) : [WELLS - MA]

Envirosite ID: 51782133
EPA ID: N/R

WELLS - MA

Well ID :	626859
Well Address :	Belleville Avenue, NEW BEDFORD
Date Completed :	1991-01-24
Well Type :	Monitoring
Work Performed :	New Well
Total Depth :	23.00
Depth to Bedrock :	0
Water Level :	0
Agency Link :	Click here for hyperlink provided by the agency.
Latitude :	41.661151
Longitude :	-70.924056
Last Date in Agency List :	2025-01-27

Well ID :	626855
Well Address :	Belleville Avenue, NEW BEDFORD
Date Completed :	1991-03-15
Well Type :	Monitoring
Work Performed :	New Well
Total Depth :	0
Depth to Bedrock :	0
Water Level :	0
Agency Link :	Click here for hyperlink provided by the agency.
Latitude :	41.661151
Longitude :	-70.924056
Last Date in Agency List :	2025-01-27

Map Id: BR226
Direction: WNW
Distance: 0.982 mi., 5187 ft.
Elevation: 114 ft.
Relative: Higher

Site Name : BLDG
41.650956, -70.947511
NEW BEDFORD, MA

Database(s) : [DIGITAL OBSTACLE]

Envirosite ID: 40674629
EPA ID: N/R

DIGITAL OBSTACLE

Date of Action :	2020-10-08
Action :	Add
FAA Study Number :	2020ANE02904OE
OBS Number :	25-063981
Obstacle Type :	BLDG
City Name :	NEW BEDFORD
State Identifier :	MA
Country Identifier :	USA
Type of Lighting :	None
Verification Status :	Unverified
Quantity :	1
Mark Indicator :	None
Above Ground Level Height (Feet) :	00026
Above Mean Sea Level Height (Feet) :	00132
Horizontal Accuracy :	+-250'
Vertical Accuracy :	+-50'

Map Id: BR226
Direction: WNW
Distance: 0.982 mi., 5187 ft.
Elevation: 114 ft.
Relative: Higher

Site Name : BLDG
41.650956, -70.947511
NEW BEDFORD, MA

Database(s) : [DIGITAL OBSTACLE] ***(cont.)***

Envirosite ID: 40674629
EPA ID: N/R

DIGITAL OBSTACLE ***(cont.)***

Latitude :	41 39 03.44N
Longitude :	070 56 51.04W

Map Id: BR227
Direction: WNW
Distance: 0.983 mi., 5192 ft.
Elevation: 119 ft.
Relative: Higher

Site Name : BLDG
41.651458, -70.947344
NEW BEDFORD, MA

Database(s) : [DIGITAL OBSTACLE]

Envirosite ID: 40676309
EPA ID: N/R

DIGITAL OBSTACLE

Date of Action :	2020-10-15
Action :	Add
FAA Study Number :	2020ANE02927OE
OBS Number :	25-064700
Obstacle Type :	BLDG
City Name :	NEW BEDFORD
State Identifier :	MA
Country Identifier :	USA
Type of Lighting :	None
Verification Status :	Unverified
Quantity :	1
Mark Indicator :	None
Above Ground Level Height (Feet) :	00025
Above Mean Sea Level Height (Feet) :	00136
Horizontal Accuracy :	+-250'
Vertical Accuracy :	+-50'
Latitude :	41 39 05.25N
Longitude :	070 56 50.44W

Map Id: BQ228
Direction: NNE
Distance: 0.984 mi., 5197 ft.
Elevation: 21 ft.
Relative: Lower

Site Name : 28266 MA
41.66134, -70.924814
MA

Database(s) : [WELLS - MA]

Envirosite ID: 51790344
EPA ID: N/R

WELLS - MA

Well ID :	28266
Well Address :	Deane Street, NEW BEDFORD
Date Completed :	2000-04-11
Well Type :	Irrigation
Work Performed :	N/R
Total Depth :	300.00
Depth to Bedrock :	5.00

Map Id: BQ228
Direction: NNE
Distance: 0.984 mi., 5197 ft.
Elevation: 21 ft.
Relative: Lower

Site Name : 28266 MA
41.66134, -70.924814
MA

Database(s) : [WELLS - MA] ***(cont.)***

Envirosite ID: 51790344
EPA ID: N/R

WELLS - MA ***(cont.)***

Water Level :	5.00
Agency Link :	Click here for hyperlink provided by the agency.
Latitude :	41.661340
Longitude :	-70.924814
Last Date in Agency List :	2025-01-27

Map Id: 229
Direction: WNW
Distance: 0.985 mi., 5199 ft.
Elevation: 118 ft.
Relative: Higher

Site Name : 413908070565101
41.652326, -70.946983
MA

Database(s) : [NWIS]

Envirosite ID: 15925102
EPA ID: N/R

NWIS

Site Identification Number :	413908070565101
Site Type :	Well
Station Name :	MA-NGR 18
Agency :	U.S. Geological Survey
District :	Massachusetts
State :	MA
County :	Bristol County
Country :	USA
Land Net Location :	N/R
Name of Location Map :	N/R
Scale of Location Map :	N/R
Altitude of Gage/Land Surface :	117.00
Method Altitude Determined :	Level or other surveyed method.
Altitude Accuracy :	.1
Altitude Datum :	National Geodetic Vertical Datum of 1929
Hydrologic Unit :	Cape Cod
Drainage Basin :	N/R
Topographic Setting :	Flat surface
Flags for the Type of Data Collected:	NNNNNNNNNNNNNNNNNNNNNNNNNNNNO
Flags for Instruments at Site :	NNNNNNNNNNNNNNNNNNNNNNNNNNNNN
Date of First Construction :	1960
Date Site Established or Inventoried:	N/R
Drainage Area :	N/R
Contributing Drainage Area :	N/R
Data Reliability :	Data have been checked by the reporting agency.
Data-Other GW Files :	YYNNNNNN
National Aquifer :	N/R
Local Aquifer :	N/R
Local Aquifer Type :	N/R
Well Depth :	26.0
Hole Depth :	N/R
Source of Depth Data :	N/R
Project Number :	N/R
Real-Time Data Flag :	0
Peak-Streamflow Data Begin Date :	N/R
Peak-Streamflow Data End Date :	N/R
Peak-Streamflow Data Count :	0

Map Id: 229
Direction: WNW
Distance: 0.985 mi., 5199 ft.
Elevation: 118 ft.
Relative: Higher

Site Name : 413908070565101
41.652326, -70.946983
MA

Database(s) : [NWIS] ***(cont.)***

Envirosite ID: 15925102
EPA ID: N/R

NWIS ***(cont.)***

Water-Quality Data Begin Date :	N/R
Water-Quality Data End Date :	N/R
Water-Quality Data Count :	0
Field Water-Level Measurements Begin Date:	1960-10-01
Field Water-level Measurements End Date:	1960-10-01
Field Water-Level Measurements Count:	1
Site-Visit Data Begin Date :	N/R
Site-Visit Data End Date :	N/R
Site-Visit Data Count :	0
Latitude :	41.652326
Longitude :	-70.946983
Last Date in Agency List :	2024-12-02

Map Id: BP230
Direction: NW
Distance: 0.985 mi., 5203 ft.
Elevation: 122 ft.
Relative: Higher

Site Name : BLDG
41.658903, -70.940361
NEW BEDFORD, MA

Database(s) : [DIGITAL OBSTACLE]

Envirosite ID: 40669660
EPA ID: N/R

DIGITAL OBSTACLE

Date of Action :	2020-11-06
Action :	Add
FAA Study Number :	2020ANE03146OE
OBS Number :	25-064764
Obstacle Type :	BLDG
City Name :	NEW BEDFORD
State Identifier :	MA
Country Identifier :	USA
Type of Lighting :	None
Verification Status :	Unverified
Quantity :	1
Mark Indicator :	None
Above Ground Level Height (Feet) :	00020
Above Mean Sea Level Height (Feet) :	00142
Horizontal Accuracy :	+-250'
Vertical Accuracy :	+-50'
Latitude :	41 39 32.05N
Longitude :	070 56 25.30W

Map Id: BI231
Direction: NW
Distance: 0.986 mi., 5208 ft.
Elevation: 79 ft.
Relative: Higher

Site Name : BLDG
41.659953, -70.938175
NEW BEDFORD, MA

Database(s) : [DIGITAL OBSTACLE]

Envirosite ID: 40669791
EPA ID: N/R

DIGITAL OBSTACLE

Date of Action :	2020-11-06
Action :	Add
FAA Study Number :	2020ANE03133OE
OBS Number :	25-064752
Obstacle Type :	BLDG
City Name :	NEW BEDFORD
State Identifier :	MA
Country Identifier :	USA
Type of Lighting :	None
Verification Status :	Unverified
Quantity :	1
Mark Indicator :	None
Above Ground Level Height (Feet) :	00024
Above Mean Sea Level Height (Feet) :	00097
Horizontal Accuracy :	+-250'
Vertical Accuracy :	+-50'
Latitude :	41 39 35.83N
Longitude :	070 56 17.43W

Map Id: BR232
Direction: WNW
Distance: 0.992 mi., 5237 ft.
Elevation: 117 ft.
Relative: Higher

Site Name : BLDG
41.651528, -70.947489
NEW BEDFORD, MA

Database(s) : [DIGITAL OBSTACLE]

Envirosite ID: 40677308
EPA ID: N/R

DIGITAL OBSTACLE

Date of Action :	2020-10-13
Action :	Add
FAA Study Number :	2020ANE02915OE
OBS Number :	25-063992
Obstacle Type :	BLDG
City Name :	NEW BEDFORD
State Identifier :	MA
Country Identifier :	USA
Type of Lighting :	None
Verification Status :	Unverified
Quantity :	1
Mark Indicator :	None
Above Ground Level Height (Feet) :	00027
Above Mean Sea Level Height (Feet) :	00138
Horizontal Accuracy :	+-250'
Vertical Accuracy :	+-50'
Latitude :	41 39 05.50N
Longitude :	070 56 50.96W

Map Id: 233
Direction: SSE
Distance: 0.994 mi., 5251 ft.
Elevation: 20 ft.
Relative: Lower

Site Name : 413759070552601
41.63316, -70.923371
MA

Database(s) : [NWIS]

Envirosite ID: 15923211
EPA ID: N/R

NWIS

Site Identification Number :	413759070552601
Site Type :	Well
Station Name :	MA-NGW 20
Agency :	U.S. Geological Survey
District :	Massachusetts
State :	MA
County :	Bristol County
Country :	USA
Land Net Location :	N/R
Name of Location Map :	N/R
Scale of Location Map :	N/R
Altitude of Gage/Land Surface :	21.00
Method Altitude Determined :	Interpolated from topographic map.
Altitude Accuracy :	10
Altitude Datum :	National Geodetic Vertical Datum of 1929
Hydrologic Unit :	Cape Cod
Drainage Basin :	N/R
Topographic Setting :	Hillside
Flags for the Type of Data Collected:	NNNNNNNNNNNNNNNNNNNNNNNNNNNNN
Flags for Instruments at Site :	NNNNNNNNNNNNNNNNNNNNNNNNNNNNN
Date of First Construction :	1900
Date Site Established or Inventoried:	N/R
Drainage Area :	N/R
Contributing Drainage Area :	N/R
Data Reliability :	Data have been checked by the reporting agency.
Data-Other GW Files :	YYYYNNNN
National Aquifer :	N/R
Local Aquifer :	Bedrock
Local Aquifer Type :	N/R
Well Depth :	200
Hole Depth :	N/R
Source of Depth Data :	N/R
Project Number :	N/R
Real-Time Data Flag :	N/R
Peak-Streamflow Data Begin Date :	N/R
Peak-Streamflow Data End Date :	N/R
Peak-Streamflow Data Count :	N/R
Water-Quality Data Begin Date :	N/R
Water-Quality Data End Date :	N/R
Water-Quality Data Count :	N/R
Field Water-Level Measurements Begin Date:	N/R
Field Water-level Measurements End Date:	N/R
Field Water-Level Measurements Count:	N/R
Site-Visit Data Begin Date :	N/R
Site-Visit Data End Date :	N/R
Site-Visit Data Count :	N/R
Latitude :	41.63316
Longitude :	-70.923371
Last Date in Agency List :	2024-12-02

Map Id: BI234
Direction: NW
Distance: 0.995 mi., 5255 ft.
Elevation: 92 ft.
Relative: Higher

Site Name : BLDG
41.6598, -70.938889
NEW BEDFORD, MA

Database(s) : [DIGITAL OBSTACLE]

Envirosite ID: 40673320
EPA ID: N/R

DIGITAL OBSTACLE

Date of Action :	2020-11-06
Action :	Add
FAA Study Number :	2020ANE03132OE
OBS Number :	25-064751
Obstacle Type :	BLDG
City Name :	NEW BEDFORD
State Identifier :	MA
Country Identifier :	USA
Type of Lighting :	None
Verification Status :	Unverified
Quantity :	1
Mark Indicator :	None
Above Ground Level Height (Feet) :	00023
Above Mean Sea Level Height (Feet) :	00109
Horizontal Accuracy :	+-250'
Vertical Accuracy :	+-50'
Latitude :	41 39 35.28N
Longitude :	070 56 20.00W

Map Id: 235
Direction: NW
Distance: 0.996 mi., 5260 ft.
Elevation: 132 ft.
Relative: Higher

Site Name : BLDG
41.657606, -70.942711
NEW BEDFORD, MA

Database(s) : [DIGITAL OBSTACLE]

Envirosite ID: 41950942
EPA ID: N/R

DIGITAL OBSTACLE

Date of Action :	2021-01-26
Action :	Add
FAA Study Number :	2020ANE03671OE
OBS Number :	25-066896
Obstacle Type :	BLDG
City Name :	NEW BEDFORD
State Identifier :	MA
Country Identifier :	USA
Type of Lighting :	None
Verification Status :	Unverified
Quantity :	1
Mark Indicator :	None
Above Ground Level Height (Feet) :	00028
Above Mean Sea Level Height (Feet) :	00154
Horizontal Accuracy :	+-250'
Vertical Accuracy :	+-50'
Latitude :	41 39 27.38N
Longitude :	070 56 33.76W

Map Id: 236
Direction: N
Distance: 1.000 mi., 5280 ft.
Elevation: 60 ft.
Relative: Higher

Site Name : 660540 MA
41.66189, -70.92855
MA

Database(s) : [WELLS - MA]

Envirosite ID: 16056669
EPA ID: N/R

WELLS - MA

Well ID :	660540
Well Address :	1499 ACUSHNET AVE, ACUSHNET
Date Completed :	2018-05-18
Well Type :	Monitoring
Work Performed :	Decommission
Total Depth :	177.50
Depth to Bedrock :	0
Water Level :	97.50
Agency Link :	Click here for hyperlink provided by the agency.
Latitude :	41.661890
Longitude :	-70.928550
Last Date in Agency List :	2025-01-27

RADON DATA:

STATE SOURCE: No Available Data

FEDERAL AREA RADON INFORMATION FOR: 02740

NUMBER OF SAMPLE SITES: 9

Area:	Average Activity:	% <4 pCi/L:	% 4-20 pCi/L:	% >20 pCi/L:
basement	2.7429 pCi/L	71.43%	28.57%	0%
second floor or above	0.5 pCi/L	100%	0%	0%
unknown	1.4 pCi/L	100%	0%	0%

FEDERAL EPA RADON ZONE FOR BRISTOL COUNTY: Zone = 2

Note: Zone 1 indoor average level > 4 pCI/L

: Zone 2 indoor average level > = 2 pCI/L and <= 4 pCI/L

: Zone 3 indoor average < 2 pCI/L

HIST PWS ENF
Historical Public Water Supply locations with Enforcement Violations
Environmental Protection Agency
(800) 426-4791
List of Safe Drinking Water Information Systems (SDWIS) with enforcement violations that are no longer in current agency list.

NWIS
National Water Information Systems
United States Geological Society
(703) 648-5953
Information on all water resources for the United States. This database contains all current and historical data for the nation.

PWS
Public Water Supply
Environmental Protection Agency
(800) 426-4791
Safe drinking water information Systems

PWS ENF
Public Water Supply locations with Enforcement Violations
Environmental Protection Agency
(800) 426-4791
Safe drinking water information Systems with enforcememnt violations

WELLS - MA
Wells
Massachusetts Energy & Environmental Affairs (EEA)
Well locations

BASINS
Better Assessment Science Integrating point & Non-point Sources
U.S. Environmental Protection Agency
855-246-3642
Integrated geographical information system national watershed data and environmental assessment known as Better Assessment Science Integrating point & Non-point Sources

FLOOD DFIRM
National Flood Hazard Layer Database
Federal Emergency Management Agency
The National Flood Hazard Layer Database (NFHL) is a computer database that contains the flood hazard map information from FEMAs Flood Map Modernization program. These map data are from Digital Flood Insurance Rate Map (DFIRM) databases and Letters of Map Revision.

FLOOD Q3
Flood data
Environmental Protection Agency
(202) 566-1667
Q3 Flood Data

HYDROLOGIC UNIT
Hydrologic Unit Maps
USGS
The United States Geological Survey created a hierarchical system of hydrologic units originally called regions, sub-regions, accounting units, and cataloging units. Each unit was assigned a unique Hydrologic Unit Code (HUC). As first implemented the system had 21 regions, 221 subregions, 378 accounting units, and 2,264 cataloging units. Over time the system was changed and expanded. As of 2010 there are six levels in the hierarchy, represented by hydrologic unit codes from 2 to 12 digits long, called regions, subregions, basins, subbasins, watersheds, and subwatersheds. The table below describes the system's hydrologic unit levels and their characteristics, along with example names and codes.

WETLANDS NWI
National Wetland Inventory
U.S. Fish and Wildlife Service
(703) 358-2171
Wetland Inventory for the United States

WETLANDS - MA
Wetlands
U.S. Fish and Wildlife Service
Wetlands Inventory

SSURGO
Detailed Soil Data Map
Natural Resources Conservation Service: U.S. Department of Agriculture
(202) 690-4985
Detailed Soil Data Map

STATSGO & MUI
General Soil Data Map
Natural Resources Conservation Service: U.S. Department of Agriculture
(202) 690-4985
General Soil Data Map

USGS GEOLOGIC AGE
USGS Digital Data Series DDS
Natural Resources Conservation Service: U.S. Department of Agriculture
(202) 690-4985
USGS Digital Data Series DDS: Geologic Age and Rock Stratigraphic Unit

RADON
National Radon Database
U.S. Environmental Protection Agency
215-814-2469
A study of the EPA/State Residential Radon Survey and the National Residential Radon Survey.

RADON EPA
RADON EPA
U.S. Environmental Protection Agency
215-814-2469
EPA list of Radon zones

AIRPORT FACILITIES
Airport landing facilities
Federal Aviation Administration
(866) 835-5322
Airport landing facilities

DIGITAL OBSTACLE
Obstacles of interest to aviation users
Federal Aviation Administration
855-379-6518
The Digital Obstacle File describes all known obstacles of interest to aviation users in the U.S. with limited coverage of the Pacific the Caribbean Canada and Mexico. The obstacles are assigned unique numerical identifiers; accuracy codes and listed in order of ascending latitude within each state or area by FAA Region.

EPICENTERS
National Geographical Data Center
National Geographical Data Center
303-497-6826
List of recent and historic earthquakes and information.

Habitat Home
Coming Soon
GMC