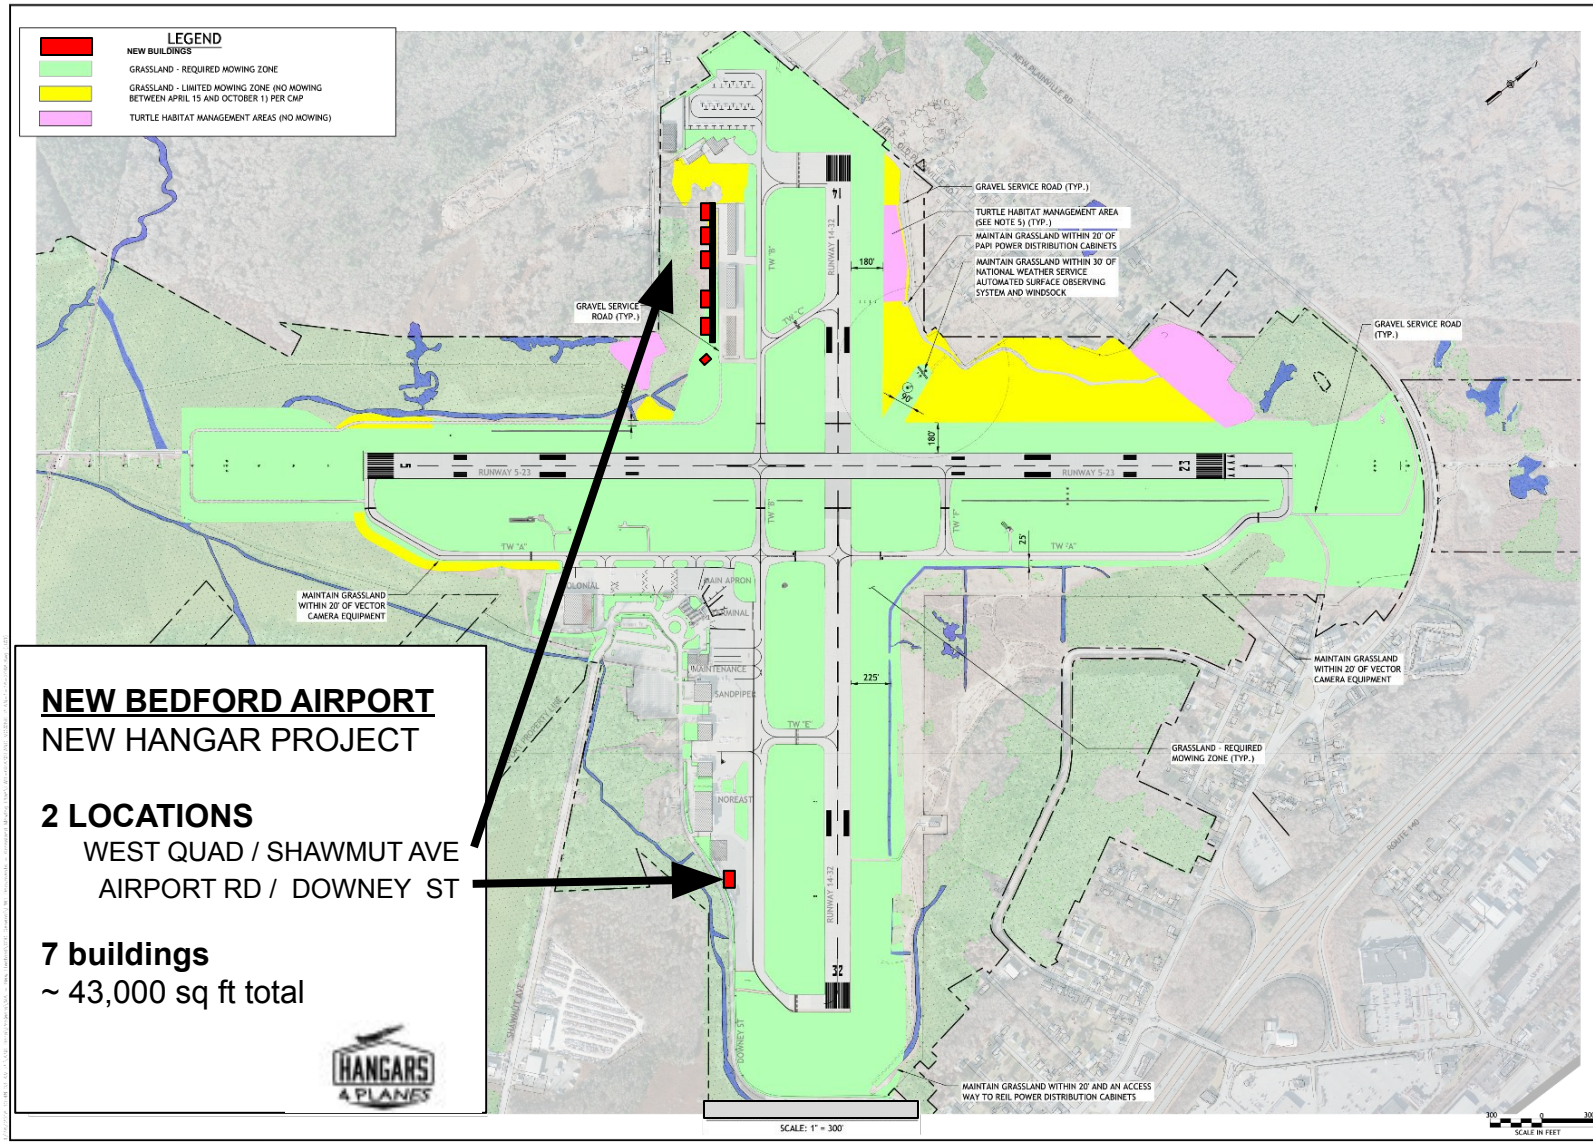

NEW BEDFORD AIRPORT
NEW HANGAR PROJECT

2 LOCATIONS
WEST QUAD / SHAWMUT AVE
AIRPORT RD / DOWNEY ST

7 buildings
~ 43,000 sq ft total

HANGARS & PLANES

CAD FILE NO. E4B-SAFASSLAND MOWING PLAN-1-26-2018.dwg

REV.	DATE	DESCRIPTION

AIRPORT SOLUTIONS GROUP
INNOVATIVE AIRPORT DEVELOPMENT SPECIALISTS
AIRPORT CONSULTANTS • AIRPORT MANAGEMENT
1569 Airport Road
New Bedford, MA 02746
(508) 991-6261

newbedford regional airport

SHEET TITLE
GRASSLAND MOWING PLAN

PROJECT
VEGETATION MANAGEMENT PLAN (VMP)

DESIGNER: CNA CADD TECH: CNA APPROVED:

JANUARY 2018

FIG 1

SHEET 1 OF 1