CITY CLERKS OFFICE
NEW BEDFORD, MA

2018 OCT 12 A 9:18

CITY CLERK

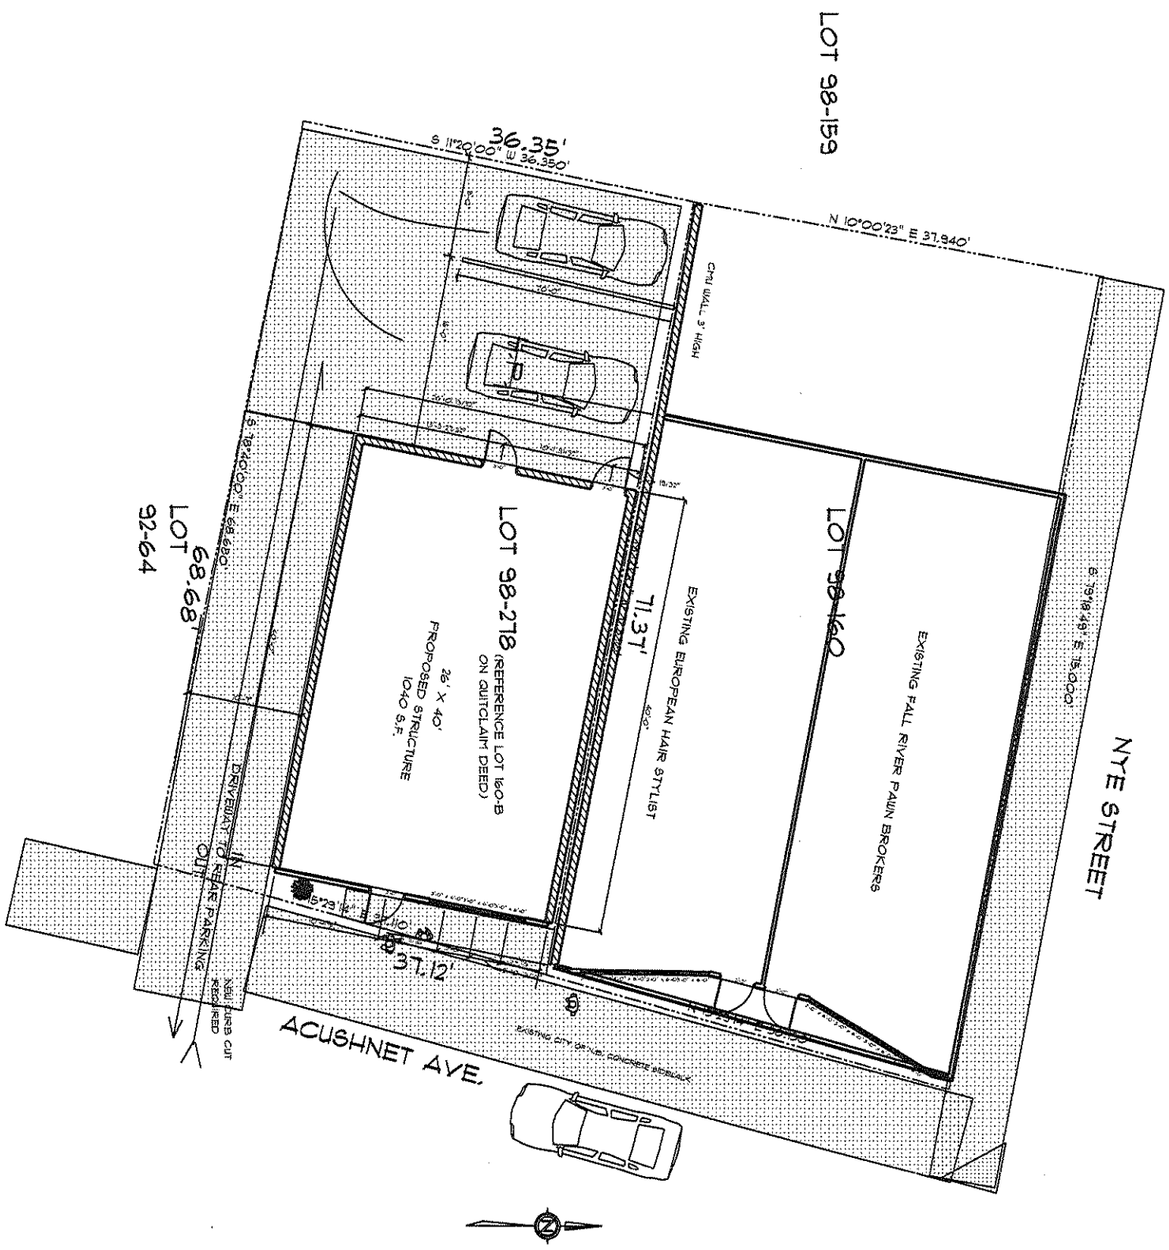

SITE PLAN

C-1	EUROPEAN HAIR STYLISTS 1349 ACUSHNET AVE NEW BEDFORD MA 02745 BEIRA PROPERTIES, LLC	ARCHITECTURAL CONSULTING GROUP INC. 2206 ACUSHNET AVE. NEW BEDFORD, MA 02745 T14 202 7991 ACG@ACGPM.COM	ACG Architectural Consulting Group™		APPROVED: CHECKED BY: SCALE: 1/4" = 1'-0" DRAWN BY: RJ DATE: 10/10/2018