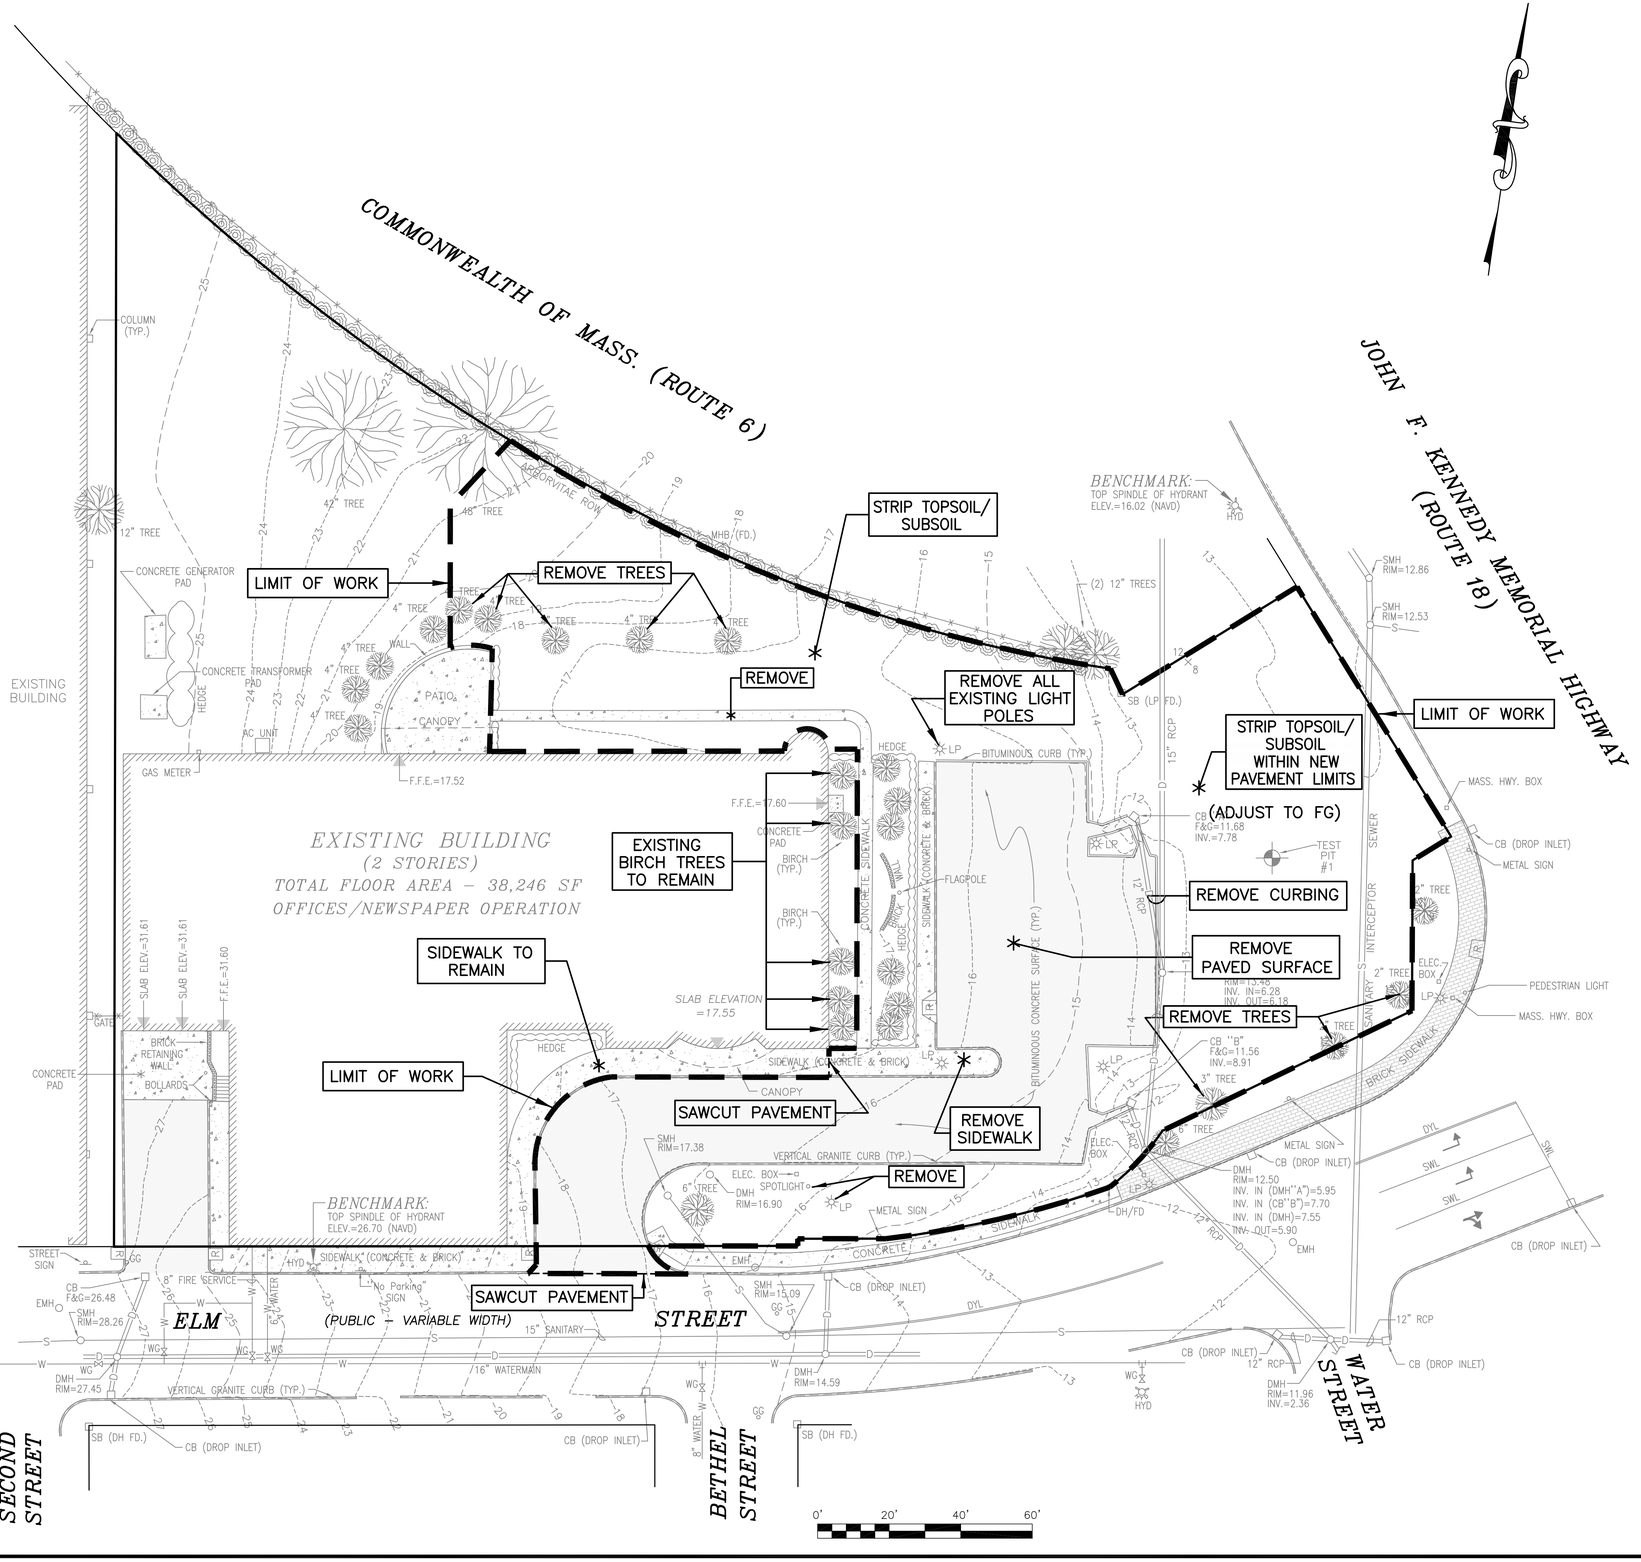

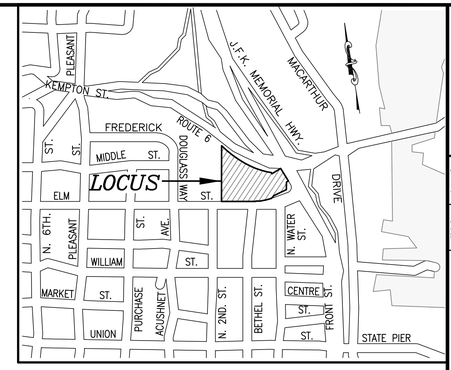

LOCUS MAP

SCALE: 1"=400'

LEGEND

- PROPERTY LINE
- EXISTING BUILDING ENTRANCE
- DYL — EXISTING DOUBLE YELLOW LINE
- SWL — EXISTING SOLID WHITE LINE
- 18 — EXISTING CONTOUR
- EXISTING CHAIN LINK FENCE
- W — EXISTING WATERMAIN
- S — EXISTING SEWER LINE
- D — EXISTING DRAINAGE LINE
- CB — EXISTING CATCH BASIN
- DMH — EXISTING DRAIN MANHOLE
- SMH — EXISTING SEWER MANHOLE
- EMH — EXISTING ELECTRIC MANHOLE
- TMH — EXISTING TELEPHONE MANHOLE
- HYD — EXISTING FIRE HYDRANT
- WG — EXISTING WATER GATE VALVE
- GG — EXISTING GAS GATE VALVE
- LP — EXISTING LIGHT POLE
- UP — EXISTING UTILITY POLE
- 12 × 9 — EXISTING SPOT GRADE
- EXISTING TREE
- EXISTING SHRUB

NOTES:

1. DEMOLITION SHALL BE LIMITED TO THE AREA OUTLINED.
2. CONTRACTOR SHALL PROTECT ABUTTING AREAS FROM DAMAGE. DAMAGE OF ABUTTING AREAS SHALL BE REPAIRED AT THE CONTRACTORS EXPENSE.
3. ALL DEMOLITION MATERIALS SHALL BE LEGALLY DISPOSED OF OFFSITE.
4. ALL EROSION CONTROL MEASURES SHALL BE INSTALLED PRIOR TO INITIAL DEMOLITION.
5. CONTRACTOR SHALL HAVE WATER AVAILABLE FOR DUST CONTROL OR AN APPROVED DUST CONTROL AGENT.
6. MATERIAL STOCKPILE AREA SHALL BE AS NOTED ON SHEET 7 OF 8.

No.	Revision Description	Date	Chkd. by	Appvd. by

scale: 1"=20'
date: FEBRUARY 19, 2015
drawn: NAD
checked: SDG
approved: SDG
sheet 6 of 8
drawing number: DEMO-1

project: BayCoast BANK
client: BayCoast Bank
25 ELM STREET
NEW BEDFORD, MASSACHUSETTS
drawing title: DEMOLITION PLAN

SITEC, Inc.
449 Faunce Corner Road
Dartmouth, MA 02747
(508) 998-2125
FAX (508) 998-7554
WWW.SITEC-ENGINEERING.COM
SITEC
Civil and Environmental Engineering
Land Use Planning

Acad No. NB 14-5855 DEMOLITION PLAN.DWG
File No. 14-5855